Benmar Construction, LLC.	BUILDING PLAN ADDENDUM #1
200 NE 25th AVE. OCALA, FL 34470 LICENSE NUMBER CGC1523581	
PROJECT NAME: SONNY'S LAKE CITY	DATE: 3/12/2021
ADDENDUM # 1 — PARCEL I.D. 35-3S-16-02573-000	PERMIT #

ATTN: COLUMBIA COUNTY BUILDING DEPARTMENT PLANS EXAMINER
PLEASE REVIEW THIS PLAN ADDENDUM FOR APPROVAL. THE FOLLOWING IS A DESCRIPTION OF ALTERATIONS TO THE ORIGINALLY SUBMITTED PLANS. NOTE TO CONTRACTOR: THIS ADDENDUM MUST ACCOMPANY THE PLANS AND BE DISTRIBUTED TO ALL SUBCONTRACTORS THAT IT APPLYS TO.

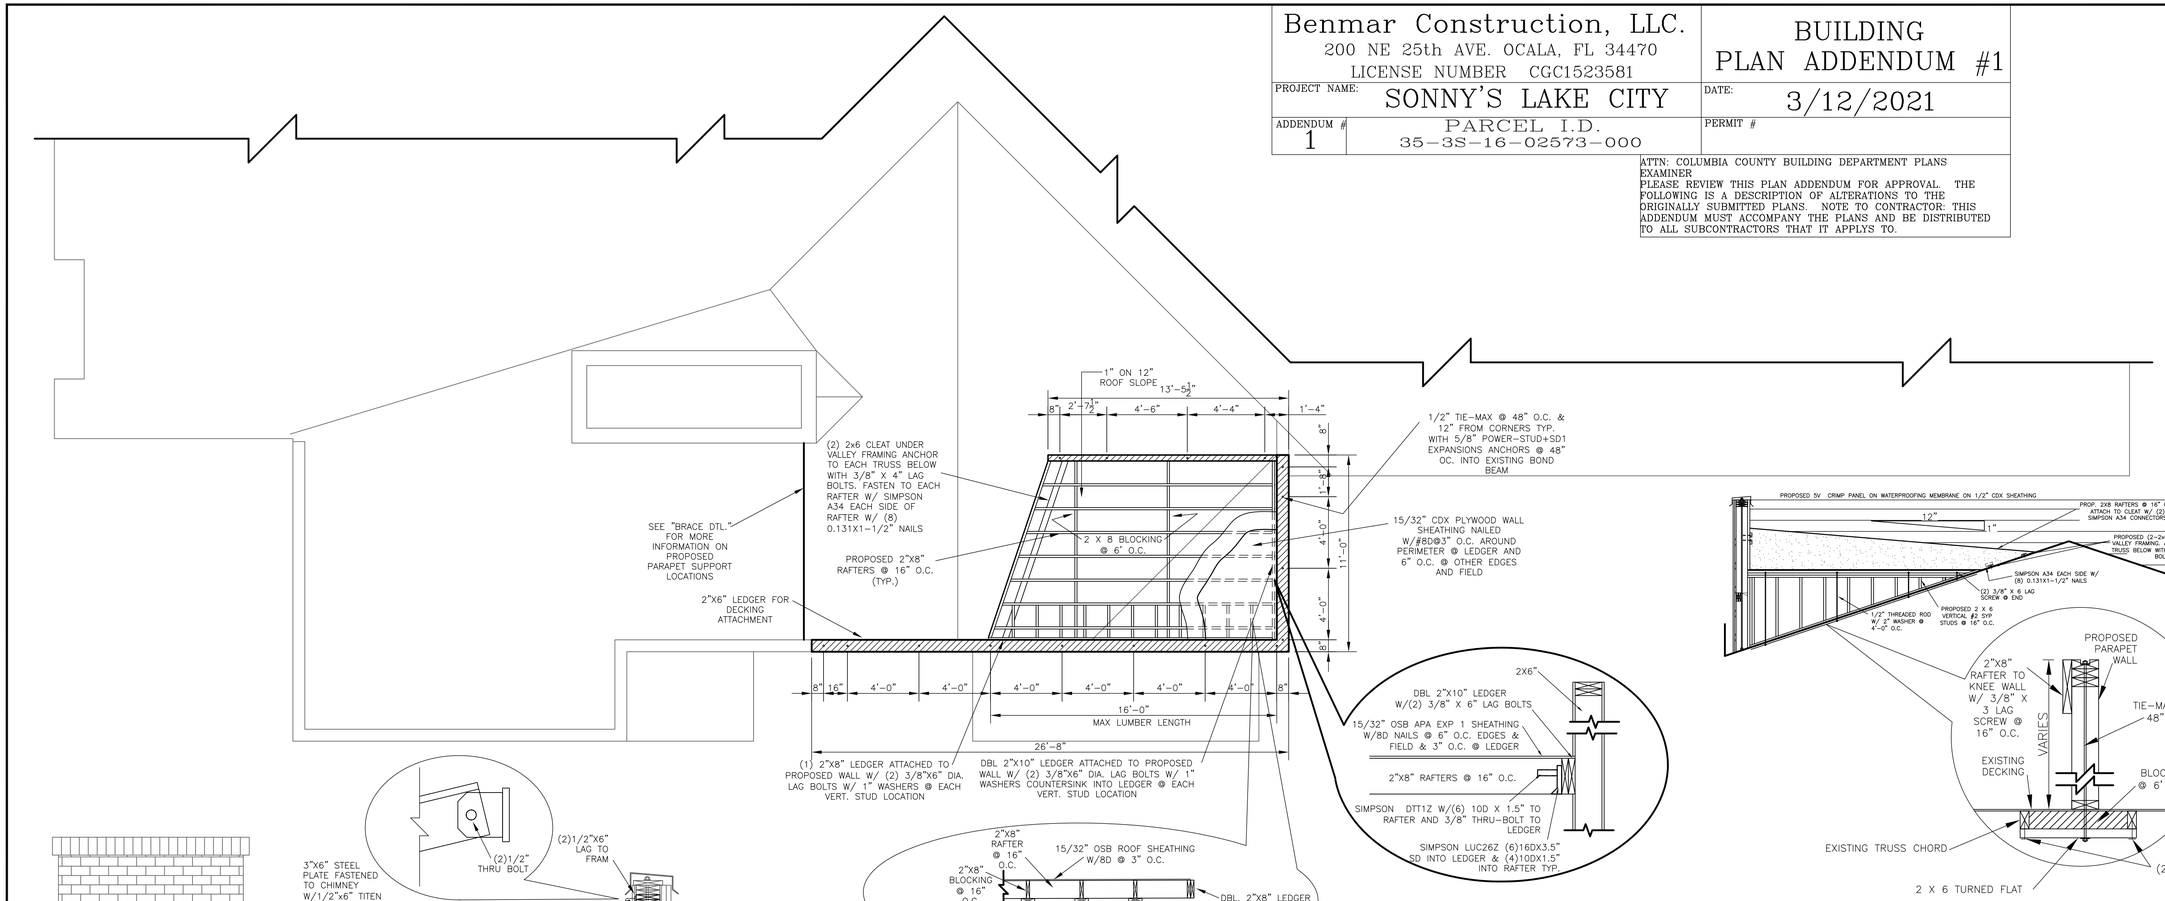

REAR PROFILE VIEW

SCALE: 1/4" = 1'-0"

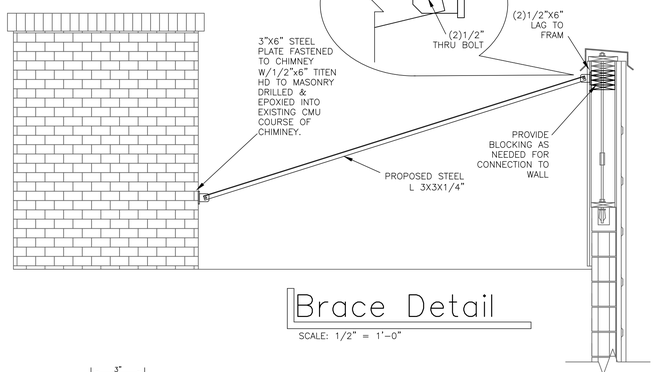

Brace Detail

SCALE: 1/2" = 1'-0"

Roof Framing Plan

SCALE: 1/4" = 1'-0"

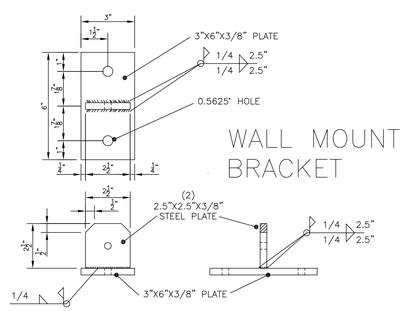

WALL MOUNT BRACKET

Wall Mount Bracket Detail

SCALE: N.T.S.

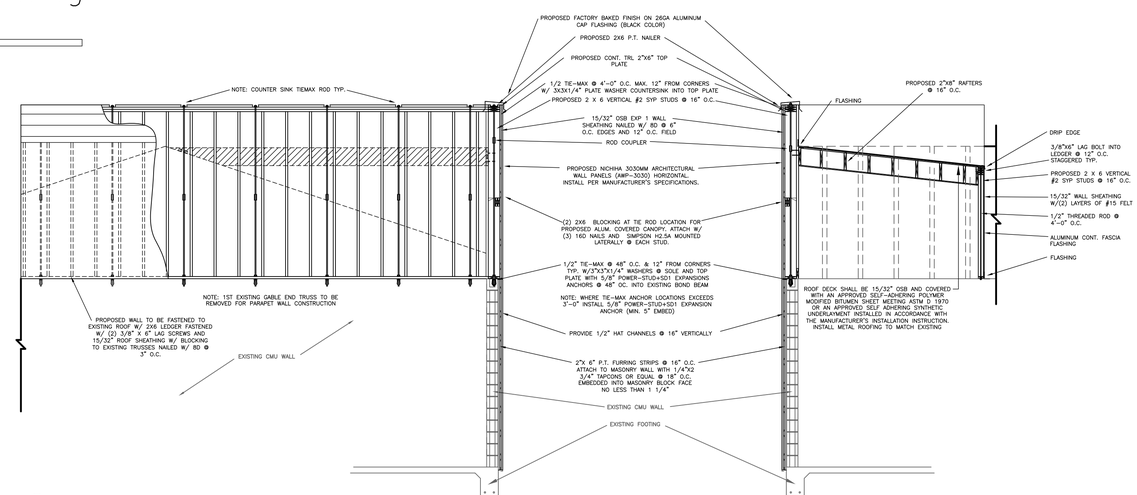

PARAPET PROFILE VIEW

SCALE: 1/4" = 1'-0"

NBR	DESCRIPTION	DATE
1	ISSUE DATE	03/12/21

CLIENT
Benmar Construction, LLC.
200 NE 25th Ave Ocala, FL 34470

P.I.D.: 35-3S-16-02573-000
CDE PROJ. NO.: 013.20.014
DESIGNED D.M.G. CHECKED J.E.B.

Lake City Sonny's BBQ.

3177 W US Hwy 90, Lake City, FL 34472
Columbia County

ADDENDUM 1

CALIBER DESIGN & ENGINEERING LLC
303 S.W. 8TH STREET
UNIT 2
OCALA, FL 34471
(352) 789-6298
REGISTRATION NO. 33188

JOHN M. GARTNER JR. LICENSE No. 70731 STATE OF FLORIDA PROFESSIONAL ENGINEER

Digitally signed by John M. Gartner Jr.
DN: c=US, st=Florida, l=Ocala, o=Caliber Design & Engineering LLC, cn=John M. Gartner Jr., email=mike@caliberde.com
Date: 2021.03.12 17:43:44 -05'00'

ENGINEER'S SEAL APPLIES TO STRUCTURAL COMPONENTS ONLY.

JOHN M. GARTNER JR., PE
FLORIDA LICENSE NO. 70731

THIS ITEM HAS BEEN DIGITALLY SIGNED AND SEALED BY JOHN M. GARTNER JR., P.E. ON THE DATE ADJACENT TO THE SEAL.

UNLESS PHYSICALLY SIGNED AND SEALED, PRINTED COPIES OF THIS DOCUMENT ARE NOT CONSIDERED SIGNED AND SEALED AND THE SIGNATURE MUST BE VERIFIED ON ANY ELECTRONIC COPIES.

SHEET NO.
1 of 1