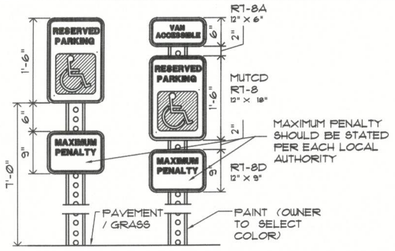

NOTES:
1. MOUNT POST IN SIDEWALK. PROVIDE PROTECTION FOR POST.
2. PAINT STEEL/ METAL POST TO MATCH BUILDING. (CMLD STD. # 501.10A)

1 A401 HC PARKING SIGNAGE
NO TO SCALE

ACCESSIBLE PARKING REQUIREMENTS

TOTAL PARKING SPACES PROVIDED	MINIMUM NUMBER OF ACCESSIBLE SPACES SPACES REQUIRED	MINIMUM NUMBER OF ACCESSIBLE SPACES REQUIRED TO BE VAN ACCESSIBLE
1 TO 25	1	1
26 TO 50	2	1
51 TO 75	3	1
76 TO 100	4	1
101 TO 150	5	1
151 TO 200	6	1
201 TO 300	7	1
301 TO 400	8	1
401 TO 500	9	2
501 TO 1000	2% OF TOTAL	1 IN EVERY 8 ACCESSIBLE SPACES
1001 AND OVER	20 PLUS 1 FOR EACH 100 OVER 1000	1 IN EVERY 8 ACCESSIBLE SPACES

SECTION 4.1.2 (5) OF THE AMERICANS WITH DISABILITIES ACT (ADA). SEE 4.1.2(5) (d) FOR MEDICAL CARE FACILITIES

NOTES:
1. ALL 12"x18" ACCESSIBLE SIGNS (R7-8a & R7-1) SHALL BE MOUNTED AT 7 FEET FROM GRADE TO BOTTOM EDGE OF SIGN FACE (MUTCD).MOUNTING HEIGHT CAN BE REDUCED TO 5 FEET IF PLACED IN AN AREA BETWEEN SIDEWALK AND BUILDING FACE IN WHICH PEDESTRIANS ARE NOT EXPECTED TO USE.
2. REFER TO MANUAL ON UNIFORM TRAFFIC CONTROL DEVICES, U.S. DEPARTMENT OF TRANSPORTATION AND STATE DEPARTMENT OF TRANSPORTATION SUPPLEMENT.
3. IF ACCESSIBLE ROUTE IS A RAISED SIDEWALK AREA, THEN RAMPS ARE REQUIRED AT LOADING ZONE AREA.

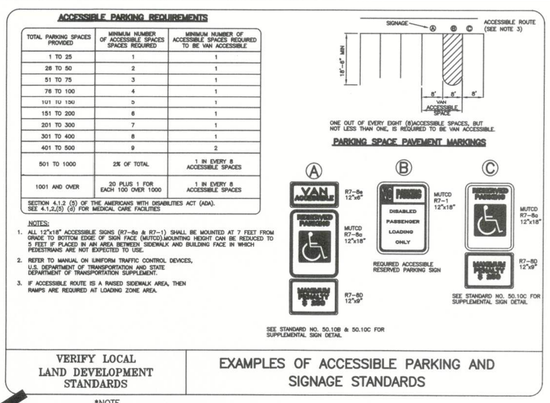

PARKING SPACE PAVEMENT MARKINGS

VERIFY LOCAL LAND DEVELOPMENT STANDARDS

EXAMPLES OF ACCESSIBLE PARKING AND SIGNAGE STANDARDS

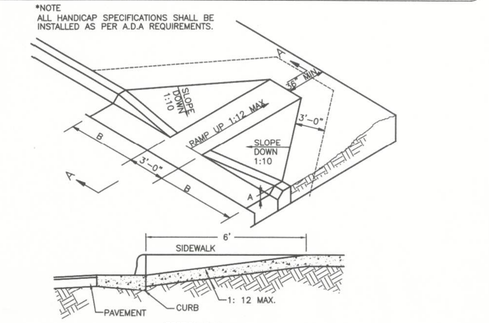

4 A401 TYP. INTERIOR SIGN PLACEMENT
NO TO SCALE

NOTE:
NO RAMP REQ. WHEN CONC. IS FLUSH W/ ASPHALT PARKING AREA

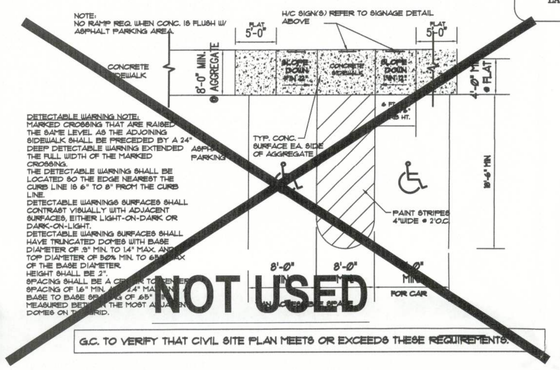

NOT USED

G.C. TO VERIFY THAT CIVIL SITE PLAN MEETS OR EXCEEDS THESE REQUIREMENTS

2 A401 ENLARGED RAMP PLAN
NTS AT PARKING / SIDEWALK

*NOTE
ALL HANDICAP SPECIFICATIONS SHALL BE INSTALLED AS PER A.D.A REQUIREMENTS.

3 A401 RAMP DETAIL - ALTERNATE
NTS AT PARKING / SIDEWALK

2 X 4 ACOUSTICAL SUSPENDED CEILING TILES - MOISTURE RESISTANT

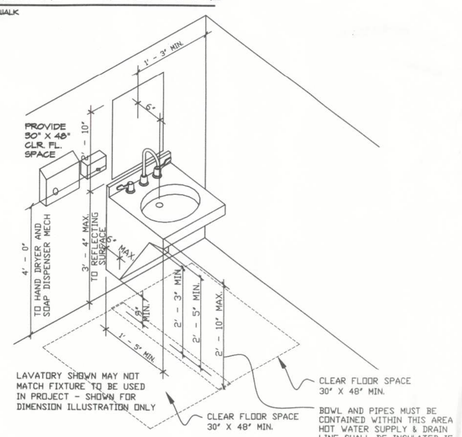

7 A401 HC LAV DETAIL
SCALE: 1/4" = 1'-0"

FLOOR DRAINS ARE NOT ALLOWED IN THE REQUIRED TURNING RADIUS (WHICH ARE ESSENTIALLY MOST OF THE FLOOR IN A RESTROOM). FLOORS SHOULD BE LEVEL, CHANGES IN LEVEL ARE NOT PERMITTED.

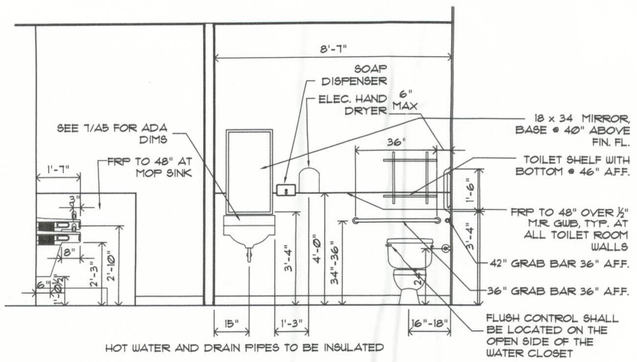

6 A401 TOILET AND VEST SECTION
SCALE: 3/8" = 1'-0"

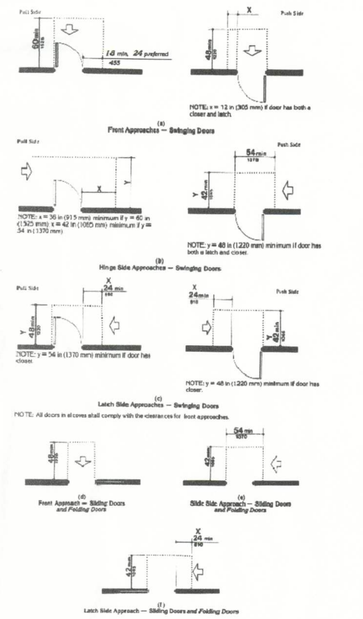

8 A401 PUSH /PULL DOOR MANEUVERING CLEARANCES
NOT TO SCALE

GENERAL SIGNAGE NOTES:

THE FOLLOWING ELEMENTS AND SPACES OF ACCESSIBLE BUILDINGS SHALL BE IDENTIFIED BY THE INTERNATIONAL SYMBOL ACCESSIBILITY.

ACCESSIBLE PASSENGER LOADING ZONES (SEE DETAIL 1 THIS SHEET)

ACCESSIBLE ENTRANCES WHEN NOT ALL ENTRANCES ARE ACCESSIBLE. INACCESSIBLE ENTRANCES SHALL HAVE SIGNAGE COMPLYING WITH DETAIL 5 THIS SHEET INDICATING THE DIRECTION TO THE NEAREST ACCESSIBLE ENTRANCE.

ACCESSIBLE TOILET AND BATHING FACILITIES WHEN NOT ALL ARE ACCESSIBLE (SEE DETAIL 6 THIS SHEET)

SAFETY DEVICES DESIGNED AND INTENDED FOR PUBLIC USE (E.G., FIRE ALARM PULL STATIONS, MANUAL MECHANISMS ACTIVATION EMERGENCY SIGNALING DEVICES, FIRE EXTINGUISHERS, ETC.) SHALL BE IDENTIFIED WITH SIGNAGE COMPLYING WITH ALL NUMBERED NOTES (THIS SHEET)

SIGNS IDENTIFYING TOILETS SHALL USE THE WORDS "MEN" AND "WOMEN" OR "MEN'S TOILET" AND "WOMEN'S TOILET" ONLY. MALE AND FEMALE CARICATURES (I.E., PICTOGRAMS) SHALL ALSO BE PROVIDED.

IF PICTOGRAMS ARE PROVIDED, THEN THEY SHALL BE ACCOMPANIED BY THE EQUIVALENT VERBAL DESCRIPTION PLACED DIRECTLY BELOW THE PICTOGRAM. THE PICTOGRAM BORDER DIMENSION (THE UNOBSTRUCTED FIELD WITHIN WHICH IT IS LOCATED) SHALL BE 6" MIN.

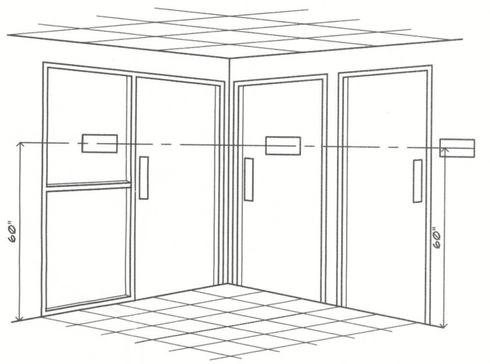

5 A401 TYP. INTERIOR SIGN HEIGHT
NO TO SCALE

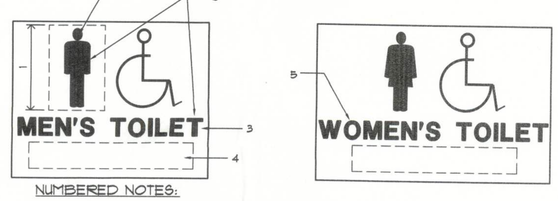

NUMBERED NOTES:

1. 6" MIN. BORDER DIMENSION- MALE/FEMALE FIGURES.
2. USE OF MALE/FEMALE CHARACTERS IS REQUIRED
3. LETTERS AND NUMBERS SHALL BE RAISED ½0" FROM THE BACKGROUND ON WHICH THEY ARE MOUNTED AND SHALL BE ⅝" MIN. TO 2" MAX. IN HEIGHT. LETTERS SHALL BE CAPITAL LETTERS ONLY. LETTERS AND NUMERALS SHALL HAVE SHARPLY DEFINED EDGES AND MAY BE EITHER SANS SERIF OR SIMPLE SERIF.
4. ALPHABETIC / NUMERIC SIGNAGE SHALL BE ACCOMPANIED BY GRADE 2 BRAILLE.
5. LETTERS SHALL HAVE A WIDTH-TO -HEIGHT RATIO BETWEEN 3:5 AND 1:1. STROKE-WIDTH-TO-HEIGHT RATIO SHALL BE BETWEEN 1:5 AND 1:10.
6. ALL SIGNS SHALL HAVE LETTERS, NUMERALS, CHARACTERS AND THE BACKGROUND ON WHICH THEY ARE LOCATED IN AN EGGSHELL (SEMI-MATTE), MATTE (FLAT), OR OTHER NON-GLARE FINISH ONLY. CHARACTERS AND SYMBOLS SHALL CONTRAST WITH THE BACKGROUND ON WHICH THEY ARE MOUNTED EITHER BY HAVING LIGHT CHARACTERS ON A DARK BACKGROUND OR DARK CHARACTERS ON A LIGHT BACKGROUND.

9 A401 TYP. INTERIOR SIGN NOTES
NO TO SCALE

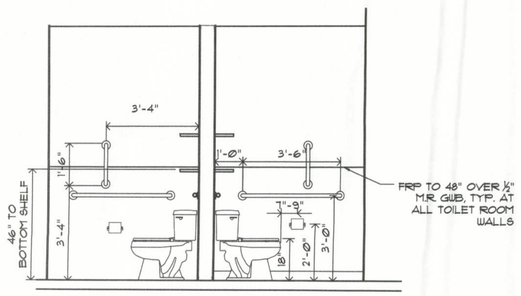

10 A401 TOILET ELEVATION
SCALE: 3/8" = 1'-0"

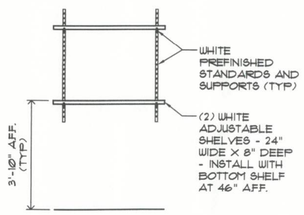

11 A401 SHELF DETAIL
SCALE: 3/8" = 1'-0"

LIS ARCHITECTURE ENGINEERING LAND SURVEYING
AA 26002040
CA NO: 6853
LB1057
21430 Palm Beach Blvd.
Ave., Fla., 33920
Phone: (239) 693-9244
facsimile: (239) 693-9828
2572 West State Road 426
Suite 2064, Oviedo, FL 32765
Phone: (321) 244-0402
facsimile: (321) 244-9419

CLIENT NAME: STEPHENS BARRIOS
823 IRMA AVENUE
ORLANDO, FLORIDA, 32803

PROJECT NAME: FAMILY DOLLAR STORE
PLAN # 2011-04 / 104x80
FORT WHITE, FL

SHEET TITLE: ADA Details and General Info

SEAL
MAR 0 6 2012
DONALD DIBERNARDO
AR93507

RELEASE	DATE
1	
2	
3	
4	
5	
6	

PROJECT NO. 2012-001

ISSUE DATE 02/22/2012

DRAWN JC CHECKED CS

A401

LIS EXPRESSLY RESERVES ITS COPYRIGHT AND ALL OTHER PROPERTY RIGHTS TO THESE DOCUMENTS AND THEIR DESIGN, HENCE, THEY ARE NOT TO BE REPRODUCED.