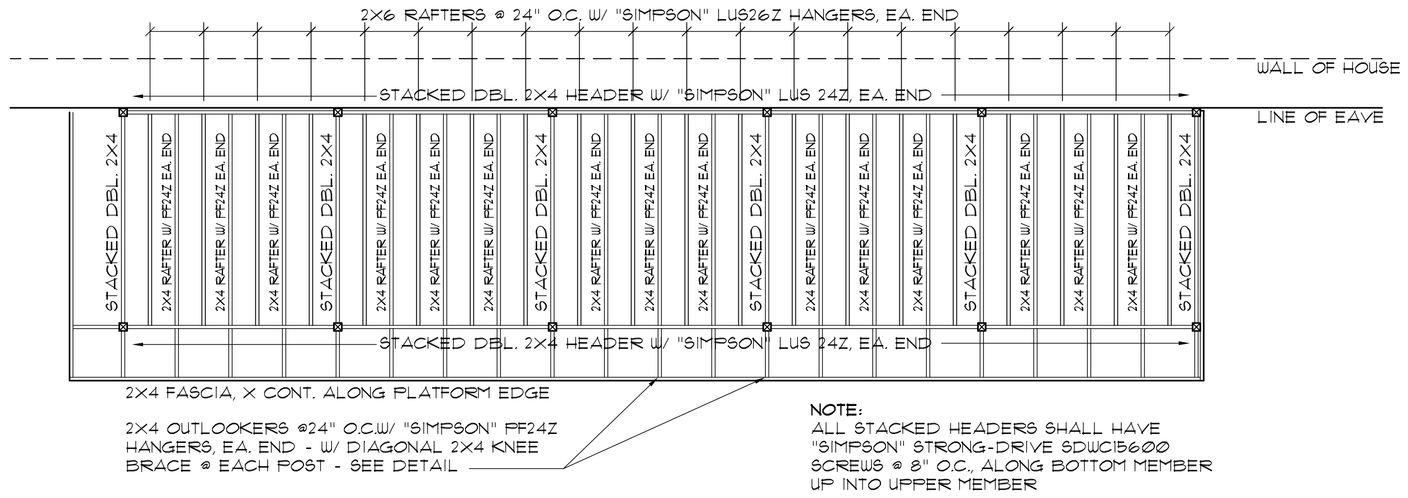

NOTE:
ALL STACKED HEADERS SHALL HAVE "SIMPSON" STRONG-DRIVE SDWC15600 SCREWS @ 8" O.C., ALONG BOTTOM MEMBER UP INTO UPPER MEMBER

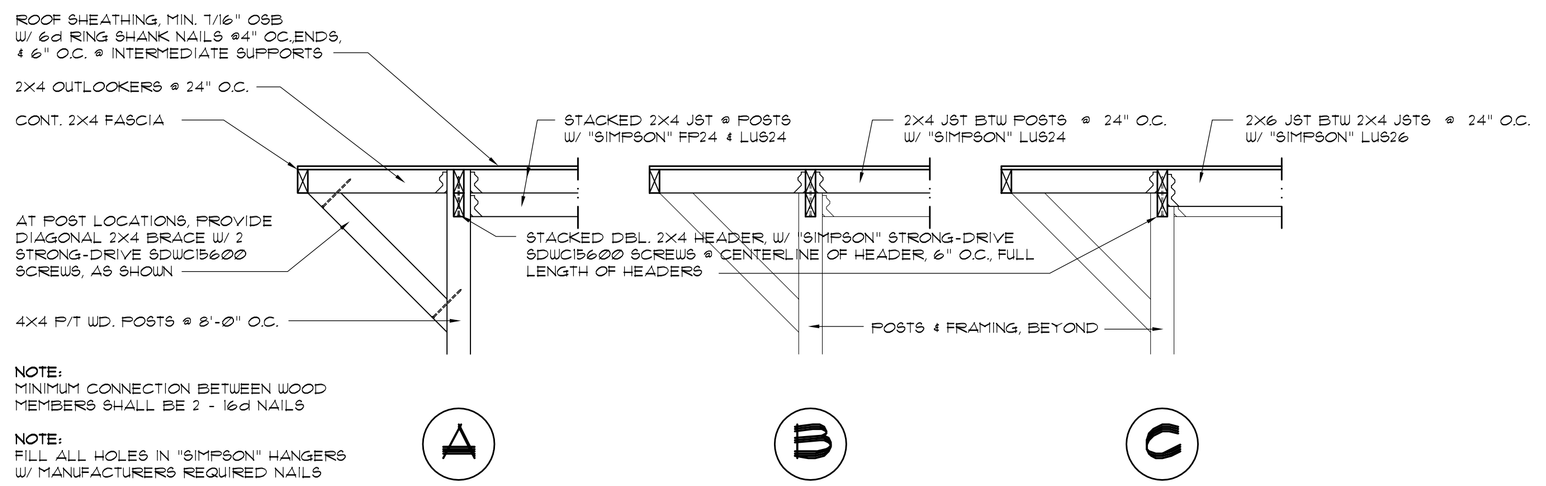

NOTE:
MINIMUM CONNECTION BETWEEN WOOD MEMBERS SHALL BE 2 - 16d NAILS

NOTE:
FILL ALL HOLES IN "SIMPSON" HANGERS W/ MANUFACTURERS REQUIRED NAILS

NOTE:
OPPOSITE END, @ HOUSE EAVE, SAME LESS OUTLOOKERS

PLATFORM FRAMING PLAN

SCALE: 1/4" = 1'-0"

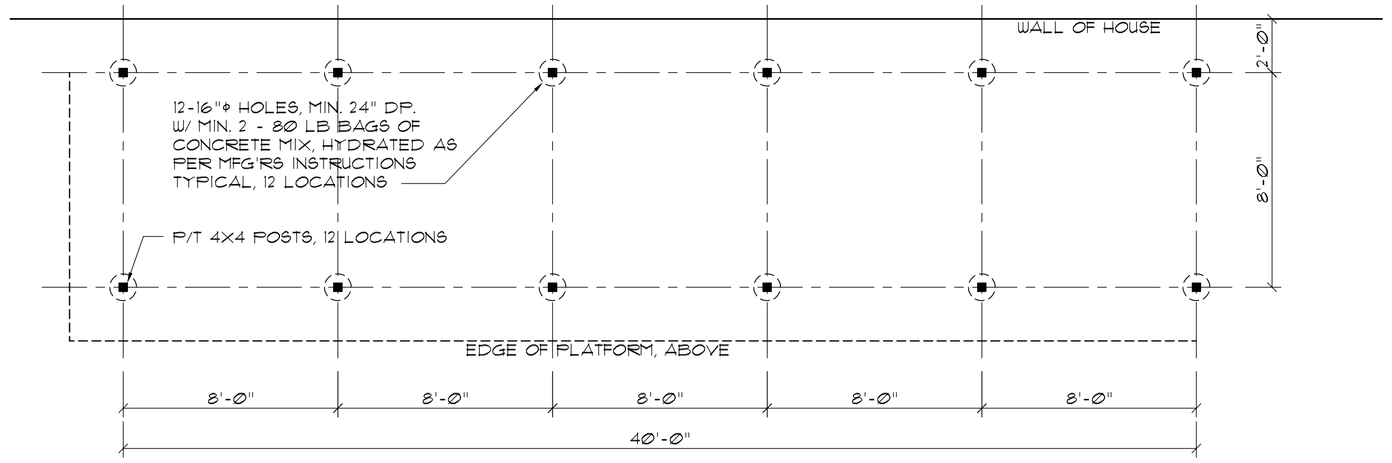

FOUNDATION PLAN

SCALE: 1/4" = 1'-0"

PLATFORM HEADER DETS.

SCALE: 3/4" = 1'-0"

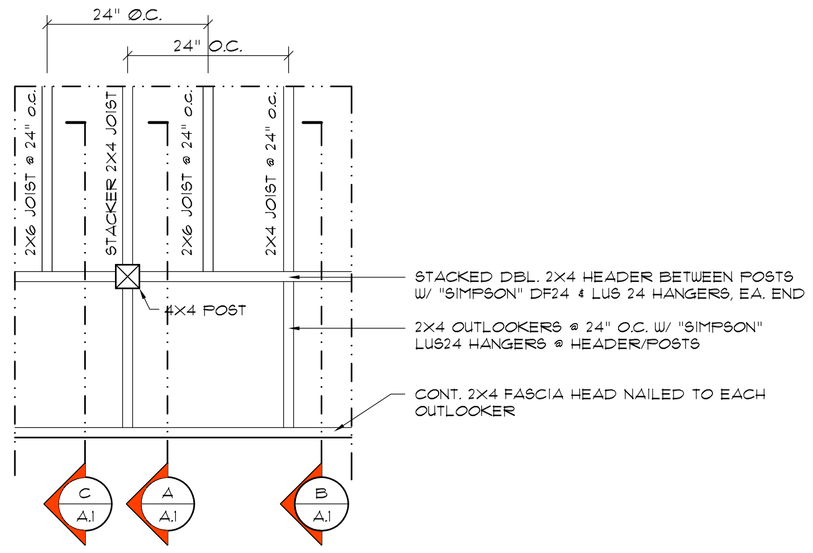

PLATFORM PLAN DETAIL

SCALE: 3/4" = 1'-0"

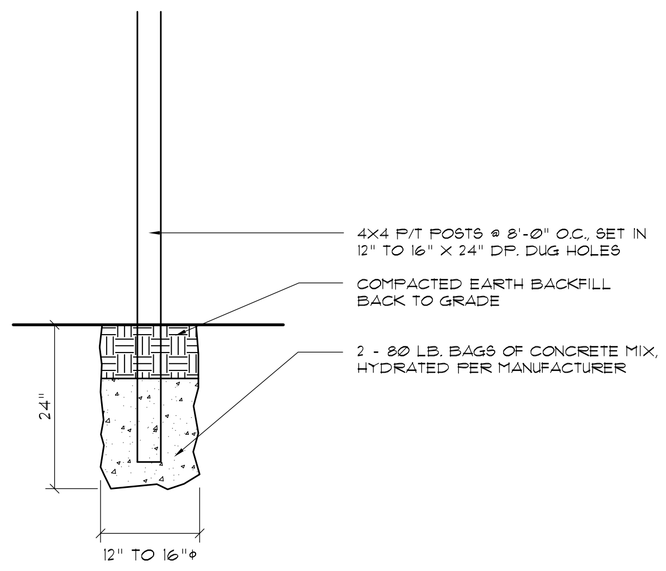

PLATFORM POST DETAIL

SCALE: 3/4" = 1'-0"

These drawings, as instruments of service, are the sole property of the architect, and may not be used, copied or reproduced in whole or in part for use on or incorporated within any other job without specific and individual authorization by the architect.

REVISION:

Copyright 2023 ©
N.P. Geisler, Architect

DRAWN: mpg

ELEVATED SOLAR PANEL PLATFORM for:
FARHOD OWEN
COLUMBIA COUNTY, FLORIDA
STRUCTURAL DRAWING

Celebrating 51 Years of Service
1972 - 2023
N.P. Geisler, Architect
AR0007005

CUSTOM ARCHITECTURAL DESIGN

NICHOLAS PAUL GEISLER
ARCHITECT
1758 NW Brown Rd.
Lake City, FL 32055
386-365-4355

DATE: 22 SEP 2023

COMM: 2K2342

SHEET: A.1
1 OF 1

Digitally signed by: N. P. GEISLER
DN: CN = N. P. GEISLER C = US O = AR0007005 OU = ARCHITECT
Date: 2023.09.25 18:39:19 -05'00'

AR0007005