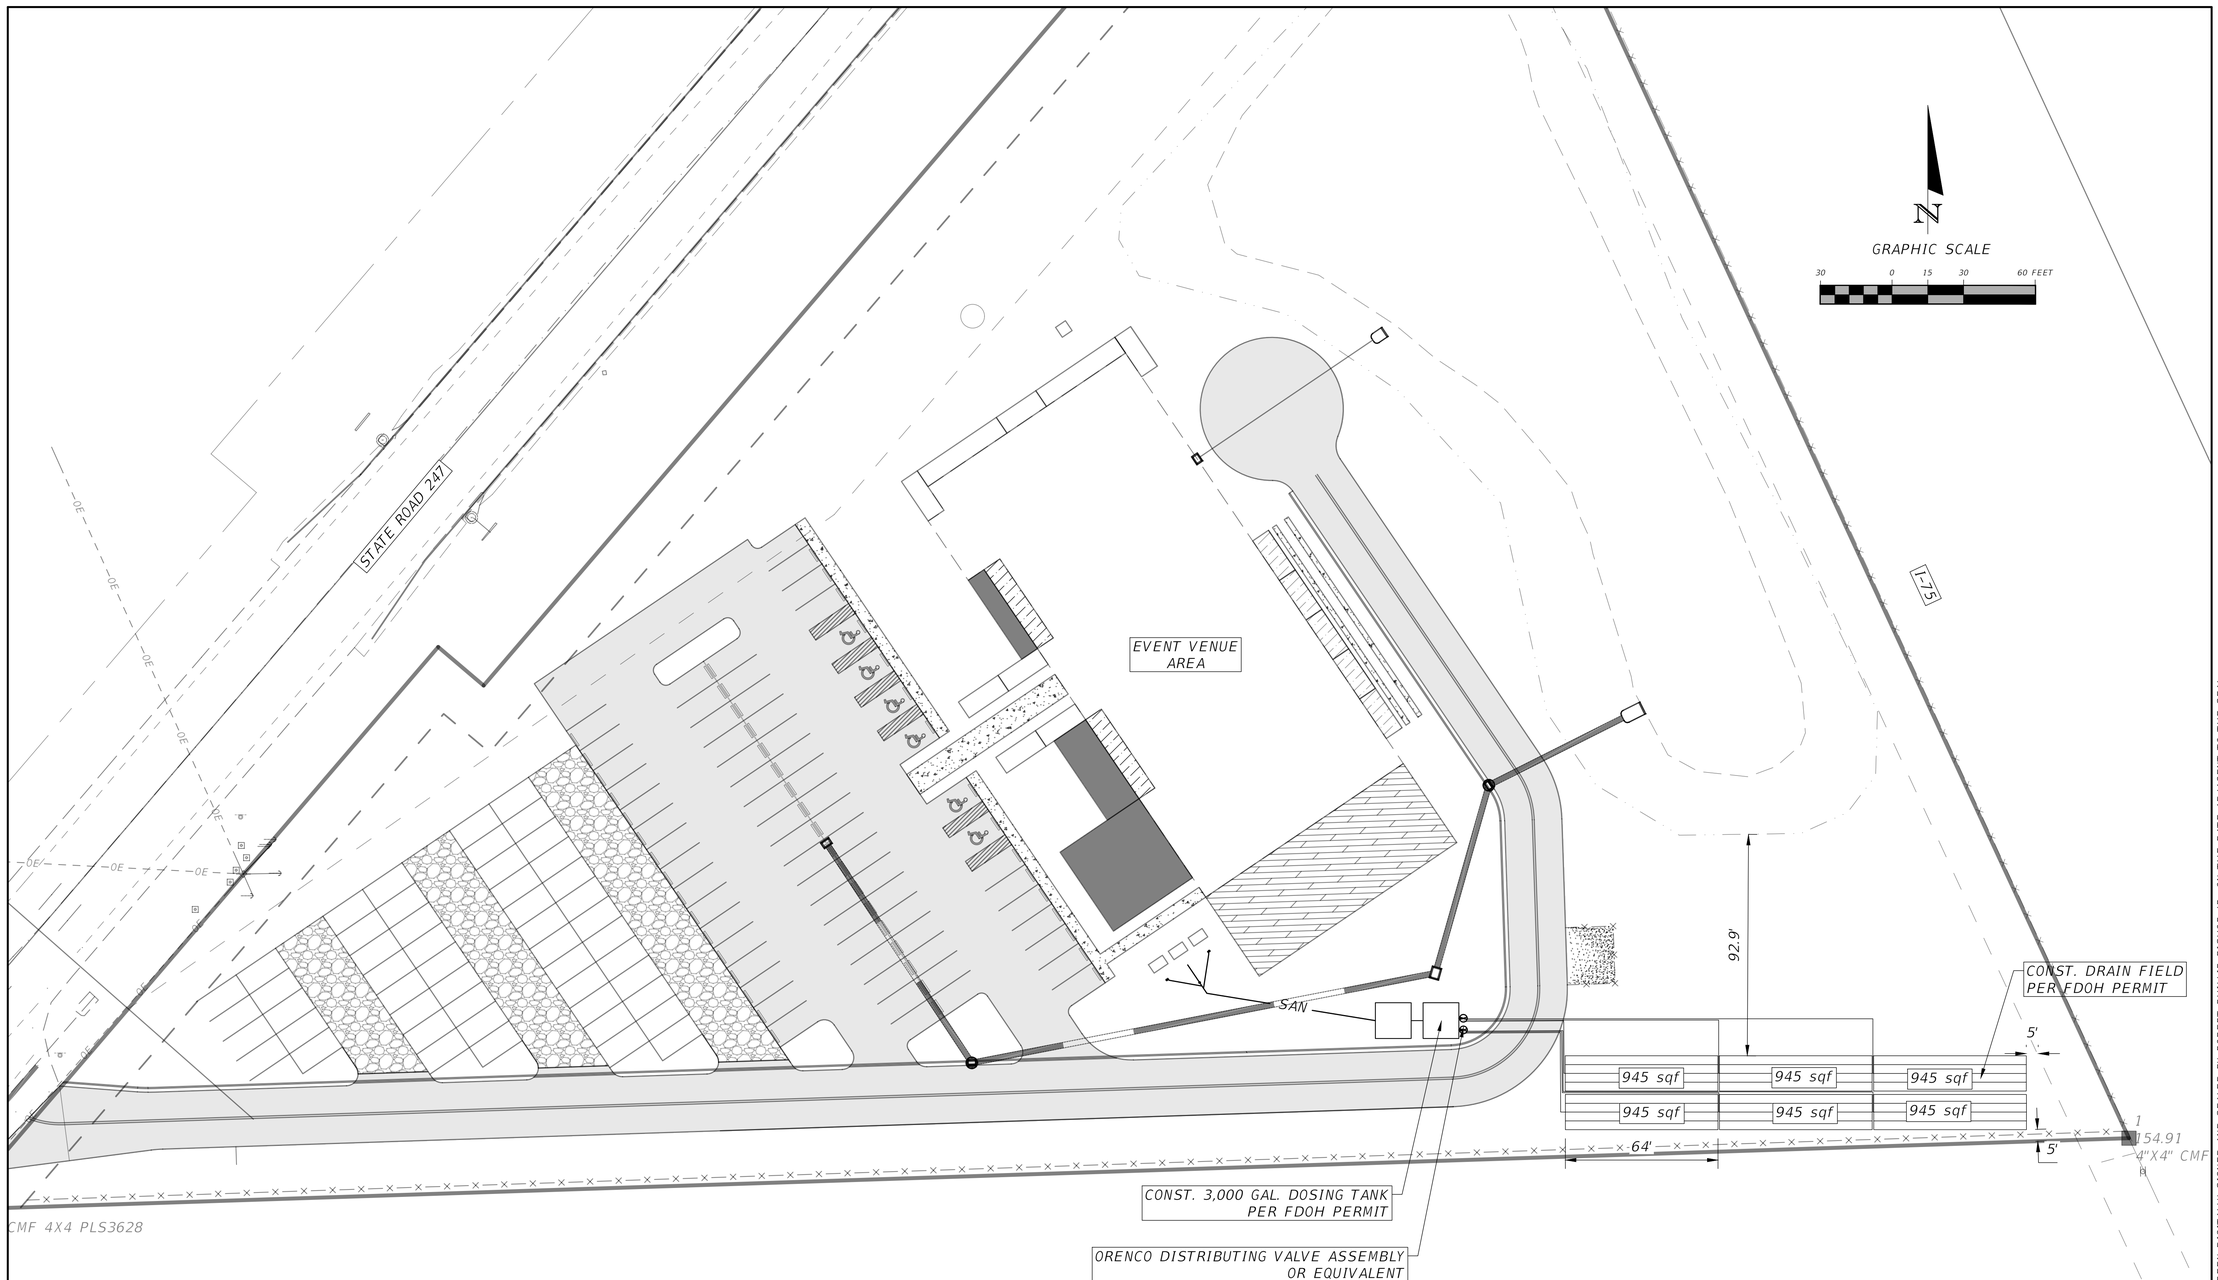

REVISIONS	
DATE	DESCRIPTION

NORTH FLORIDA PROFESSIONAL SERVICES, INC.

P.O. BOX 3823
LAKE CITY, FL 32056
PH. 386-752-4675
LIC NO. LB8356

2551 BLAIRSTONE PINES DR.
TALLAHASSEE, FL 32301
WWW.NFPS.NET
CA# 29011

JOB NUMBER: L210802SPA
EOR: ROBERT PHILLIP BISHOP JR.
P.E. NO.: 38546

UTILITY PLAN
THE WOODS
COLUMBIA COUNTY, FLORIDA

SHEET NO. U-1

Zulia Cardenas 2/25/2025 11:31:03 AM X:\2021\L210802SPA\H.CADD\Utils\UTPRUW_CONTAINERPARK_(6 DRAINFIELDS).dwg U-1 UTILITY PLAN

THIS ITEM HAS BEEN DIGITALLY SIGNED AND SEALED BY ROBERT PHILLIP BISHOP JR. ON THE DATE ADJACENT TO THE SEAL.
PRINTED COPIES OF THIS DOCUMENT ARE NOT CONSIDERED SIGNED AND SEALED AND THE SIGNATURE MUST BE VERIFIED ON ANY ELECTRONIC COPIES.