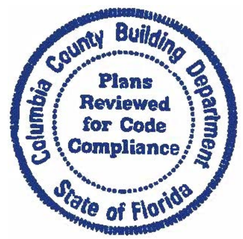

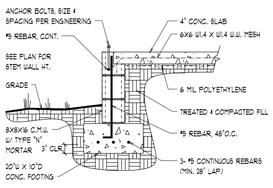

A TYP. STEM WALL

SCALE: 1/2" = 1'-0"

B PORCH PERIMETER SLAB

SCALE: 1/2" = 1'-0"

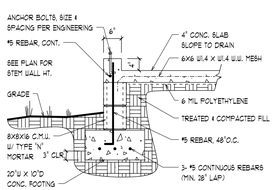

C STEM WALL @ SHWR.

SCALE: 1/2" = 1'-0"

D INT. STEP @ SHWR. SLAB

SCALE: 1/2" = 1'-0"

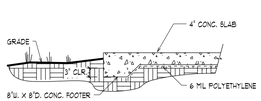

E MONO SLAB

SCALE: 1/2" = 1'-0"

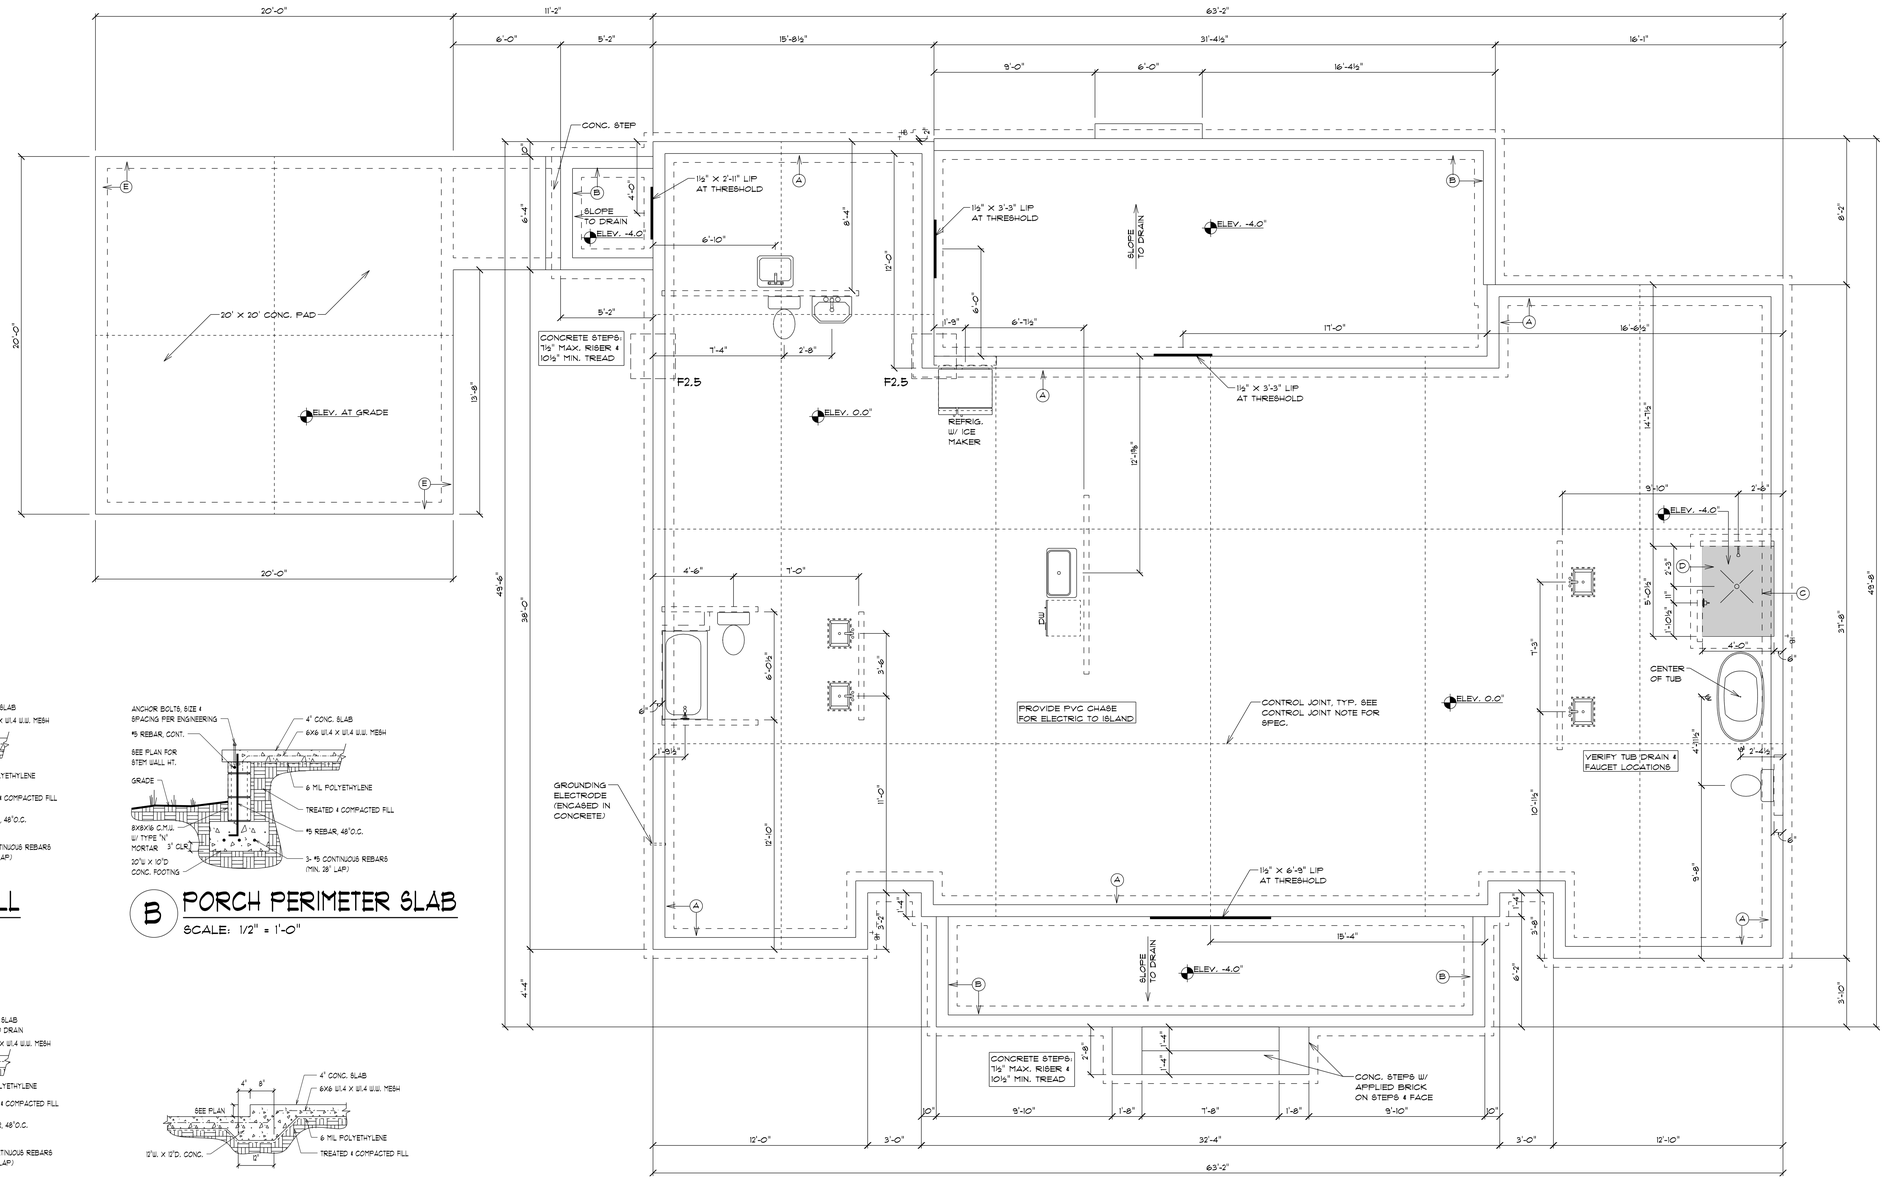

FOUNDATION PLAN

SCALE: 1/4" = 1'-0"

FOOTER TABLE	
NO.	SIZE
F2.5	2'-6" X 2'-6" X 12" W/ (4) #5 E. W.

Gregory S Wayland
2020.10.01
10:25:53-04'00'

This item has been signed and sealed using Digital Signature. Printed copies of this document are not considered signed and sealed and the authentication code must be verified on any electronic copies.

REFER TO STRUCTURAL ENGINEERING BY WAYLAND STRUCTURAL ENGINEERING FOR FOUNDATION MATERIALS SPECIFICATIONS

G.S. WAYLAND LICENSE No. 54396 STATE OF FLORIDA PROFESSIONAL ENGINEER

WAYLAND
STRUCTURAL ENGINEERING
2801 SW 81st Street Gainesville, FL 32608
Phone: 352-317-4120
Gregory S. Wayland, PE
FL PE # 54396, FL COA #8236

DW PEST CONTROL, INC.
13618 NW 270TH WAY
ALACHUA, FL 32615
(386) 418-4387

SEE ENGINEERING FOR ADDITIONAL CONCRETE AND MASONRY SPECIFICATIONS

CONTROL JOINT NOTE:
CONTROL JOINTS TO BE SAWED TO A DEPTH OF 1" AS SOON AS POSSIBLE W/O RAVELING OR DISLODGING OF AGGREGATE, NO LATER THAN 18 HOURS AFTER CONCRETE IS PLACED.

ALL VERTICAL WALL REINFORCEMENT SHALL TERMINATE IN FOOTING OR BOND BEAM W/ STD. HOOK, TYP.

RR CH
Robinson Renovation & Custom Homes, Inc.
6910 W University Ave. Gainesville, FL 32607
ph: (352)333-9566 fax: (352)331-7768, www.rrchinc.com

PLANS BY: RRCH Inc. rtriangle@rrchinc.com

ALL MATERIALS & METHODS IN ACCORDANCE W/FBC 6th EDITION 2017. ALL DIMENSIONS TO BE FIELD VERIFIED PRIOR TO CONSTRUCTION. USE OF TOBACCO PRODUCTS NOT PERMITTED ON SITE AT ANY TIME. ALL AREAS OF SITE MUST BE RETURNED TO ORIGINAL CONDITION PRIOR TO COMPLETION.

ALL INFORMATION WITHIN IS THE EXCLUSIVE PROPERTY OF ROBINSON RENOVATION & CUSTOM HOMES, INC. AND SHALL NOT BE REPRODUCED WITHOUT WRITTEN CONSENT.

PERMIT JURISDICTION AREA

TITLE: CUSTOM HOME
RENDEK RESIDENCE
RENDE-2390-N
340 SW MAPLETON STREET
FORT WHITE, FL 32038

NO.	DATE:	DESCRIPTION:
	09/16/20	CONTRACT

SALES INITIALS:	OWNER INITIALS:
DESCRIPTION: FOUNDATION PLAN & DETAILS	
SCALE: AS NOTED	

SHEET NUMBER
A3.0
PG. 07 OF 09