Site Plan

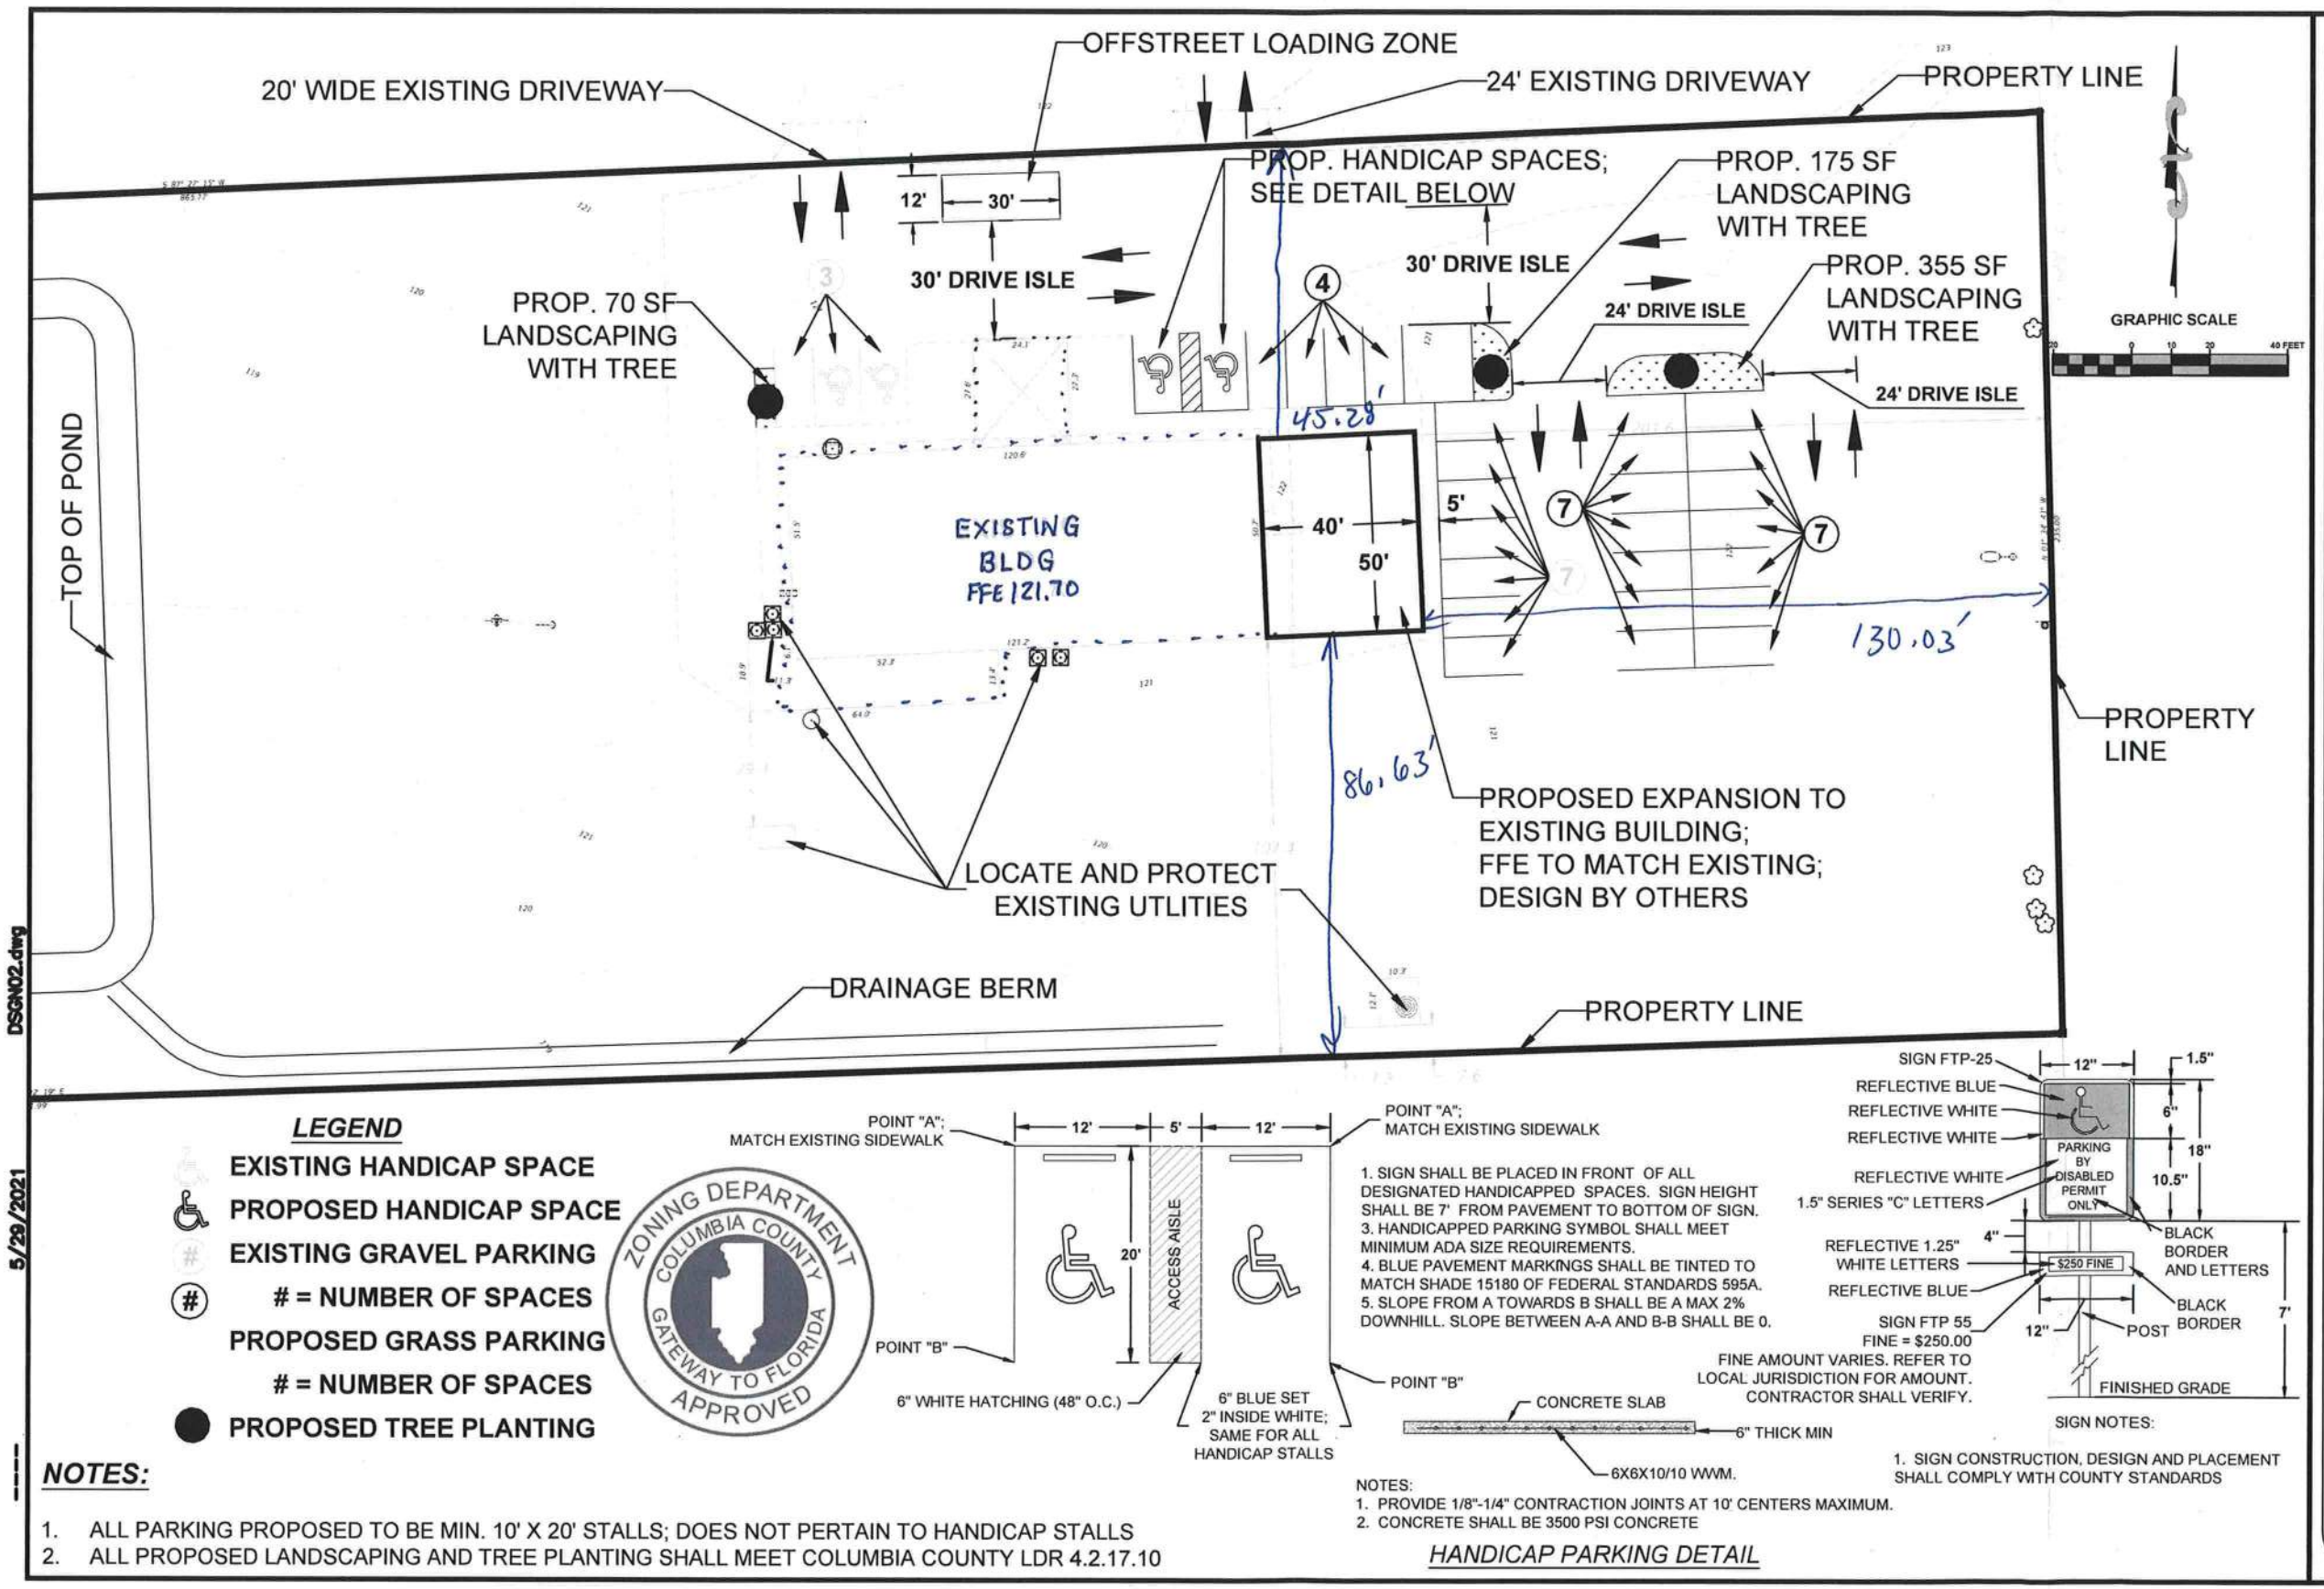

LEGEND

- EXISTING HANDICAP SPACE
- PROPOSED HANDICAP SPACE
- EXISTING GRAVEL PARKING
- (#) # = NUMBER OF SPACES
- PROPOSED GRASS PARKING
- # = NUMBER OF SPACES
- PROPOSED TREE PLANTING

ZONING DEPARTMENT
COLUMBIA COUNTY
GATEWAY TO FLORIDA
APPROVED

NOTES:

1. ALL PARKING PROPOSED TO BE MIN. 10' X 20' STALLS; DOES NOT PERTAIN TO HANDICAP STALLS
2. ALL PROPOSED LANDSCAPING AND TREE PLANTING SHALL MEET COLUMBIA COUNTY LDR 4.2.17.10

1. SIGN SHALL BE PLACED IN FRONT OF ALL DESIGNATED HANDICAPPED SPACES. SIGN HEIGHT SHALL BE 7' FROM PAVEMENT TO BOTTOM OF SIGN.
3. HANDICAPPED PARKING SYMBOL SHALL MEET MINIMUM ADA SIZE REQUIREMENTS.
4. BLUE PAVEMENT MARKINGS SHALL BE TINTED TO MATCH SHADE 15180 OF FEDERAL STANDARDS 595A.
5. SLOPE FROM A TOWARDS B SHALL BE A MAX 2% DOWNHILL. SLOPE BETWEEN A-A AND B-B SHALL BE 0.

NOTES:
1. PROVIDE 1/8"-1/4" CONTRACTION JOINTS AT 10' CENTERS MAXIMUM.
2. CONCRETE SHALL BE 3500 PSI CONCRETE

HANDICAP PARKING DETAIL

FINE AMOUNT VARIES. REFER TO LOCAL JURISDICTION FOR AMOUNT. CONTRACTOR SHALL VERIFY.

SIGN NOTES:

1. SIGN CONSTRUCTION, DESIGN AND PLACEMENT SHALL COMPLY WITH COUNTY STANDARDS

5/29/2021

DSGN02.dwg

Engineer of Record:
BRIAN JAMES PITMAN, P.E.
PE LICENSE NUMBER: 87495
BPITMAN@PITMANENGINEERING.COM
(386) 965-5919

Firm Name and Contact Information:
PITMAN ENGINEERING
780 SAM'S LOOP
LAKE CITY, FL 32024
(386) 965-5919
PITMANENGINEERING.COM
3309 REGISTRY #: 53013

Project Name and Site Address:
THE CROSS CHURCH - EXPANSION
12518 S US HWY 441
LAKE CITY, FL 32025

Sheet Name: **SITE PLAN**
Date: 7/1/2021
Sheet #: C4
Pitman Engineering Project #: 2021-06CBC