Drawn By: Author
Checked By: Checker
Approved By: Approver

ELECTRICAL LEGEND

SYMBOL	DESCRIPTION	MOUNTING HT TO CENTERLINE UNO
	FIRE ALARM SYSTEM	
L	FLASHING LIGHT	80"
L	CHIME/FLASHING LIGHT COMBINATION	80"
L	FLASHING LIGHT/HORN SIGNAL STATION	80"
L	FLASHING LIGHT SPEAKER SIGNAL STATION	80"
F	MANUAL PULL STATION	46"
D	SMOKE DETECTOR	CEILING
DSD	DUCT-SMOKE DETECTOR (DAMPER) OR (EXHAUST)	———
HD	AUTOMATIC HEAT DETECTOR (RATE OF RISE TYPE)	———
SDE	SYSTEM CONNECTED SMOKE DETECTOR FOR FIREMAN'S RECALL	CEILING
SD	FIRE SMOKE DAMPER	18"
DH	SMOKE DOOR HOLDER	6'-0"
TS	TAMPER SWITCH	———
FL	FLOW SWITCH	CEILING
PS	PRESSURE SWITCH	CEILING
M	CARBON MONOXIDE DETECTOR	CEILING
PIV	POST INDICATOR VALVE	———
DCV	DOUBLE DETECTOR CHECK VALVE	———
FACP	CONTROL PANEL	———
FAA	REMOTE ANNUNCIATOR	———
F	FIREMAN'S PHONE JACK	46"
	MISCELLANEOUS	
MGA	MEDICAL GAS ALARM	———
LPA	LINE PRESSURE ALARM	———
RGA	REMOTE GENERATOR ANNUNCIATOR	———
BBA	BLOOD BANK ALARM	———
DPA	DIFFERENTIAL PRESSURE ALARM	———
NCT	NURSE CALL TERMINAL	———
	ABBREVIATIONS	
AFF	ABOVE FINISHED FLOOR	
AFG	ABOVE FINISHED GRADE	
ABV	MOUNT ABOVE COUNTER	
ABC	ABOVE CEILING	
EDF	ELECTRIC DRINKING FOUNTAIN	
FBE	FURNISHED & INSTALLED BY ELECTRICAL CONTRACTOR	
FBO	FURNISHED BY OTHERS, INSTALLED BY ELECTRICAL CONTRACTOR	
UON	UNLESS OTHERWISE NOTED	
WP	WEATHER PROOF, NEMA 3R	

SYMBOL	DESCRIPTION	MOUNTING HEIGHT TO CENTERLINE UON
	CONDUIT CONCEALED IN WALL OR CEILING	
	CONDUIT CONCEALED IN FLOOR	
	CONDUIT EXPOSED ON WALL OR CEILING.	
	HOMERUN CONDUIT	
	CONDUIT TURNING UP	
	CONDUIT TURNING DOWN	
	SURFACE MOUNTED FLUORESCENT/LED LIGHT FIXTURE ON NORMAL BRANCH CIRCUIT	
	SURFACE MOUNTED FLUORESCENT/LED LIGHT FIXTURE ON CRITICAL BRANCH CIRCUIT	
	SURFACE MOUNTED FLUORESCENT/LED LIGHT FIXTURE CONN. TO LIFE SAFETY BRANCH	
	RECESSED FLUORESCENT/LED FIXTURE ON NORMAL BRANCH CIRCUIT	
	RECESSED FLUORESCENT/LED LIGHT FIXTURE ON CRITICAL BRANCH CIRCUIT	
	RECESSED FLUORESCENT/LED LIGHT FIXTURE CONN. TO LIFE SAFETY BRANCH	
	SURFACE MOUNTED WALL LIGHT FIXTURE ON NORMAL BRANCH CIRCUIT	
	SURFACE MOUNTED WALL LIGHT FIXTURE ON CRITICAL BRANCH CIRCUIT	
	SURFACE MOUNTED WALL LIGHT FIXTURE CONN. TO LIFE SAFETY BRANCH	
	RECESSED WALL LIGHT FIXTURE ON NORMAL BRANCH CIRCUIT	
	RECESSED WALL LIGHT FIXTURE ON CRITICAL BRANCH CIRCUIT	
	RECESSED WALL LIGHT FIXTURE CONN. TO LIFE SAFETY BRANCH	
	SURFACE MOUNTED FLUORESCENT/LED LIGHT FIXTURE ON NORMAL BRANCH CIRCUIT	
	SURFACE MOUNTED FLUORESCENT/LED LIGHT FIXTURE ON CRITICAL BRANCH CIRCUIT	
	SURFACE MOUNTED FLUORESCENT/LED LIGHT FIXTURE CONN. TO LIFE SAFETY BRANCH	
	RECESSED FLUORESCENT/LED LIGHT FIXTURE ON NORMAL BRANCH CIRCUIT	
	RECESSED FLUORESCENT/LED LIGHT FIXTURE ON LIFE SAFETY BRANCH CIRCUIT	
	RECESSED FLUORESCENT/LED LIGHT FIXTURE ON CRITICAL BRANCH CIRCUIT	
	SURFACE MOUNTED FLUORESCENT/LED FIXTURE CONNECTED TO NORMAL BRANCH CIRCUIT	AS NOTED
	SURFACE MOUNTED FLUORESCENT/LED FIXTURE CONNECTED TO CRITICAL BRANCH CIRCUIT	AS NOTED
	SURFACE MOUNTED FLUORESCENT/LED FIXTURE CONNECTED TO LIFE SAFETY BRANCH CIRCUIT	AS NOTED
	EXIT LIGHT, CEILING MOUNTED	
	EXIT LIGHT, WALL MOUNTED	
	TWO HEAD BATTERY POWERED EMERGENCY EGRESS LIGHT	
"5"	LIGHTING FIXTURE TYPE DESIGNATION-SEE LIGHTING FIXTURE SCHEDULE	
	AREA OR STREET LIGHT FIXTURE	
	FACTORY WIRED CONTROLLER OR DISCONNECT CONNECTION, FBO.	
	COMBINATION MOTOR STARTER DISCONNECT	
	DISCONNECT SWITCH, NON-FUSIBLE	
	DISCONNECT SWITCH, FUSIBLE	
	MOTOR CONNECTION WITH APPROXIMATE HORSE-POWER SHOWN	
S_T	THERMAL MOTOR SWITCH (NORMAL)	
S_{TWP}	THERMAL MOTOR SWITCH, WEATHERPROOF (NORMAL)	
S_T	THERMAL MOTOR SWITCH (EMERGENCY)	
S_{TWP}	THERMAL MOTOR SWITCH, WEATHERPROOF (EMERGENCY)	
SV	SOLENOID VALVE	
R	RELAY	
J	JUNCTION BOX	
J	JUNCTION BOX (EMERGENCY POWER)	
	LIGHTING PANELBOARD	
	MAIN SWITCHBOARD OR DISTRIBUTION PANEL	
	ENCLOSED CIRCUIT BREAKER	
PE	PHOTO-ELECTRIC SWITCH	
S	SINGLE POLE TOGGLE SWITCH (NORMAL)	46"
S_3	THREE-WAY TOGGLE SWITCH (NORMAL)	46"
S_D	UNIVERSAL DIMMER (NORMAL)	46"
S_{3D}	THREE-WAY UNIVERSAL DIMMER (NORMAL)	46"
S_V	WALL SWITCH VACANCY SENSOR (NORMAL)	46"
S_{VD}	WALL SWITCH VACANCY SENSOR W/DIMMING (NORMAL)	46"
S_{V3}	THREE-WAY WALL SWITCH VACANCY SENSOR (NORMAL)	46"
S_{LV}	WALL MOUNT LOW-VOLTAGE SWITCH (NORMAL)	46"
S_{LVN}	WALL MOUNT LOW-VOLTAGE SWITCH nLIGHT (NORMAL)	
S	SINGLE POLE TOGGLE SWITCH (EMERGENCY/RED)	46"
S_3	THREE-WAY TOGGLE SWITCH (EMERGENCY/RED)	46"
S_D	UNIVERSAL DIMMER (EMERGENCY/RED)	46"
S_{3D}	THREE-WAY UNIVERSAL DIMMER (EMERGENCY/RED)	46"
S_V	WALL SWITCH VACANCY SENSOR (EMERGENCY/RED)	46"
S_{VD}	WALL SWITCH VACANCY SENSOR W/DIMMING (EMERGENCY/RED)	46"
S_{V3}	THREE-WAY WALL SWITCH VACANCY SENSOR (EMERGENCY/RED)	46"
S_{LV}	WALL MOUNT LOW-VOLTAGE SWITCH (EMERGENCY/RED)	46"
S_{LVN}	WALL MOUNT LOW-VOLTAGE SWITCH nLIGHT (EMERGENCY/RED)	
	SIMPLEX RECEPTACLE, AMPERAGE, VOLTAGE, NEMA CONFIGURATION, AS NOTED	AS SPECIFIED
	20A 120V. DUPLEX RECEPTACLE	18"
	20A 120V. DUPLEX RECEPTACLE ABOVE COUNTER	AS SPECIFIED
	20A 120V. QUADRAPLEX RECEPTACLE	18"
	20A 120V. QUADRAPLEX RECEPTACLE ABOVE COUNTER	AS SPECIFIED
VC	CEILING MOUNTED VACANCY SENSOR	CEILING
DL	CEILING MOUNTED DAY-LIGHT SENSOR	CEILING
E	20A 120V. SQUARE OR ROUND FLOOR BOX WITH (1) DUPLEX RECEPTACLE-(IVORY)	FLOOR BOX
E E	20A 120V. SQUARE OR ROUND FLOOR BOX WITH (1) DUPLEX RECEPTACLE EMERGENCY-(RED)	FLOOR BOX
	PLUGMOLD #3000 WITH HUBBELL 5352 DUPLEX 20A RECEPTACLES 24" ON CENTER	46"
	PLUGMOLD #2100 WITH 5352 DUPLEX 20A RECEPTACLES 24" ON CENTER	46"
LIM	REMOTE LINE ISOLATION MONITOR WITH MILLIMETER	SEE DETAIL
IG	REMOTE RECEPTACLE GROUND JACK MODULE (ROOM GROUND POINT) SEE DETAIL	SEE DETAIL
PG	REMOTE RECEPTACLE GROUND JACK MODULE (PATIENT GROUND POINT) SEE DETAIL	SEE DETAIL
	PUSHBUTTON	———

SYMBOLS GENERAL NOTES:

A. ALL MOUNTING HEIGHTS GIVEN IN THE LEGEND, SCHEDULES, PLANS, AND DRAWING NOTES ARE TO THE CENTERLINE OF THE DEVICE, UNLESS OTHERWISE NOTED.

B. INSTALL ALL SWITCHES AT A CENTERLINE HEIGHT OF 46" A.F.F. UNLESS OTHERWISE NOTED. WHERE SWITCHES OR RECEPTACLES ARE MOUNTED ABOVE CASEWORK OR MILLWORK, LOCATE AT A HEIGHT OF 3'-8" MAX. ABOVE FINISH FLOOR OR 3" ABOVE BACKSPLASH TO CENTERLINE.

C. WHERE COVERPLATES CONFLICT WITH CASEWORK OR MILLWORK, SLIGHTLY ADJUST THE MOUNTING HEIGHTS OF THE WIRING DEVICES TO MAKE THE COVERPLATES CLEAR THE COUNTERTOP OR BACKSPLASH BY 1".

D. ADDITIONAL SYMBOLS MAY BE SHOWN OR DENOTED ON OTHER SHEETS.

E. ALL SYMBOLS, NOTES, AND ABBREVIATIONS SHOWN ON THE LEGEND ARE NOT NECESSARILY USED IN THIS SET OF CONTRACT DOCUMENTS.

F. NUMERICAL SUBSCRIPT ADJACENT TO DEVICE FIXTURE, EQUIPMENT OR JUNCTION BOX SYMBOL ON THE DRAWINGS DENOTES THE PANELBOARD CIRCUIT NUMBER TO WHICH DEVICE, FIXTURE, EQUIPMENT OR WIRING IN JUNCTION BOX IS CONNECTED.

RECEPTACLE LEGEND	
E	EMERGENCY POWER
GFI	GROUND FAULT CIRCUIT INTERUPT
TV	MOUNTED 6" TO CENTERLINE BELOW FINISHED CEILING
S	SAFETY TYPE
WP	WEATHERPROOF WITH NEMA 3R ENCLOSURE
IG	ISOLATED GROUND
ICE	RECEPTACLE FOR ICE MAKER
REF	RECEPTACLE FOR REFRIGERATOR
CM	RECEPTACLE FOR COFFEE MAKER
MW	RECEPTACLE FOR MICROWAVE
WC	RECEPTACLE FOR WARMING CABINET
P	RECEPTACLE FOR PRINTER
PM	RECEPTACLE FOR PATIENT MONITOR
PT	RECEPTACLE FOR PATIENT TRACKER
CC	RECEPTACLE FOR CRASH CART
C	RECEPTACLE FOR COPIER
EX	EXISTING TO REMAIN

LIGHTING FIXTURE SCHEDULE

TYPE	MANUFACTURER	CATALOG NUMBER	NUMBER & SIZE LAMPS	MOUNT	REMARKS
7	LITHONIA	2SRTL F/GL48-7000LM-IAW-AFL-MVOLT-EZ1-40K 80CRI-DW AM	59W LED	RECESSED	2'x4' CLEAN ROOM
9	LITHONIA	2SRTLG-L24-7000ML-IAW-AFL-MVOLT-EZ1 -40	61W LED	RECESSED	2'x2' CLEAN ROOM
10	LITHONIA	2GTL-2-40L-A12125-EZ1-LP840	33W LED	RECESSED	2'x2' LENSED
12	LITHONIA	2GTL-4-40L-A12125-EZ1-LP840	30W LED	RECESSED	2'x4' LENSED
13	LITHONIA	2GTL-4-60L-A12125-EZ1-LP840	49W LED	RECESSED	2'x4' LENSED
14	LITHONIA	2GTL-4-72L-A12125-EZ1-LP840	53W LED	RECESSED	2'x4' LENSED
17	LITHONIA	2SRTL F/GL48-10000LM-OBSN-AFL-MVOLT-EZ1-40K 80CRI-DWHXD	49W LED	RECESSED	2'x4' GRID OR FLANGE MTD. LED FIXTURE W/LENS, GASKETED FOR WET LOCATION
18	LITHONIA	TL4-60L-FW-A12-MVOLT-EZ1-LP840	55W LED	RECESSED	1'x4' LENSED EXAM ROOMS
20	LITHONIA	2VTL-2-40L-ADP-EZ1-LP840	36W LED	RECESSED	2'x2' VOLUMETRIC
20E	LITHONIA	2VTL-2-40L-ADP-EZ1-LP840-EL14L	36W LED	RECESSED	2'x2' VOLUMETRIC WITH BATTERY BACKUP
23	LITHONIA	2VTL-4-60L-ADP-EZ1-LP840	44W LED	RECESSED	2'x4' VOLUMETRIC
24	LITHONIA	2VTL-4-72L-ADP-EZ1-LP840	59W LED	RECESSED	2'x4' VOLUMETRIC
30	LITHONIA	CLX-L48-5000LM-SEF-WDL-MVOLT-GZ10-40K-80CRI-WH-HC36	35W LED	CHAIN	4' STRIP LIGHT
31	LITHONIA	CLX-L48-5000LM-SEF-WDL-MVOLT-GZ10-40K-80CRI-PS1050-WH-HC36	35W LED	CHAIN	4' STRIP LIGHT WITH BATTERY BACKUP
35	HEALTHCARE LTG	HUC523-MVOLT-LED40-S1-AM	12W LED	SURFACE	2' UNDERCABINET LIGHT WITH ROCKER SWITCH
38	LITHONIA	FEM L48 4000LM LPPFL MD MVOLT GZ10 40K	23.8W LED	SURFACE	4' LED STRIP W/FROSTED LENS, GASKETED FOR WET LOCATION
40	GOTHAM	EVO6SH-40/15-DFF-SMO-MVOLT-EZ10	14.7W LED	RECESSED	6" LENSED SHOWER DOWNLIGHT
41	GOTHAM	EVO6SQ-35/20-AR-MWD-LLS-MVOLT-EZ1	19.7W LED	RECESSED	6"SQUARE DIMMABLE DOWNLIGHT
43	GOTHAM	EVO-40/25-6AR-MWD-LLS-MVOLT-EZ1	30W LED	RECESSED	6" DIMMABLE DOWNLIGHT
44	GOTHAM	EVO-35/15-4AR-MWD-LLS-MVOLT-EZ1	17W LED	RECESSED	4" DIMMABLE DOWNLIGHT
45	GOTHAM	EVO-40/15-4AR-MWD-LLS-MVOLT-EZ1	17W LED	RECESSED	4" DIMMABLE DOWNLIGHT
61	LITHONIA	2VRTL-F-L24-5000LM-AP250FL-MVOLT-EZ1 -40K-80CRI-1-WL-WH	42W LED	RECESSED	2'x2' VANDEL VANDEL RESISTANT,WET LOCATION
62	KENALL	BHDL6-FF-2FW-12L-40K8-M-CS-SP-DV	15W LED	RECESSED	VANDAL RESIST. DOWNLIGHT (WET LOCATION) .125 PRISM. ACRILIC/.125 CLEAR POLY
66	KENALL	MMAC24-F-1-B-67L40K-DV	72W LED	RECESSED	2'x4' VANDAL RESISTANT (LEVELS 4-5)
71	LITHONIA	LESW1R-120/277	LED	UNIVERSAL	SINGLE SIDED EXIT SIGN (WHITE - RED LETTERS)-CHEVRONS PER PLANS
72	LITHONIA	LESW2R-120/277	LED	UNIVERSAL	DOUBLE SIDED EXIT SIGN (WHITE - RED LETTERS)-CHEVRONS PER PLANS
73	LITHONIA	LRP-1RC-120/277	LED	UNIVERSAL	SINGLE SIDED EDGE LIT EXIT SIGN (RED LETTERS)-CHEVRONS PER PLANS
80	LITHONIA	WST-LED-P2-VW-MVOLT-PE (VOLTAGE)-(FINISH)	25W LED	SURFACE	TRAPEZOIDAL WALL PACK WITH WITH PHOTOCELL
85	GOTHAM	EVO-40/25-6AR-MWD-LLS-MVOLT-EZ1	30W LED	RECESSED	CANOPY DOWNLIGHT
90	WINONA	WFW4608-24LONG-LEDX1-35K-120	13W LED	SURFACE	ARCHITECTURAL VANITY LIGHT
91	EUREKA	3565-IDHA-2XLED-4-35-120V-SQC-SC-WH	8W LED	SURFACE	ARCHITECTURALSQUARE VANITY LIGHT
C3	LITHONIA	DSX0-LED-P4-40K-T3M-MVOLT-(MOUNTING)-(FINISH)	92W LED	15' POLE	PARKING/SITE LIGHTING TYPE 3 DISTRIBUTION
P	LITHONIA	DSXB LED 16C 700 40K SYM	39W LED	3.5' BOLLARD	PARKING/SITE BOLLARD LIGHTING TYPE VS DISTRIBUTION

Gresham Smith

GreshamSmith.com

ARCHITECT, INTERIOR DESIGN, GRAPHICS
Gresham Smith
222 2nd Avenue South, Suite 1400
Nashville, TN 37201-2308
615.770.8100
FL Qualifier No. AR0013420
FL Registry No. RY3806
Architect/Interior Designer of Record: Eric M. Snyder
Florida Registration #96197
Project Principal: Rob Hamby
Project Architect: Eric Snyder
Project Coordinator: Traci Myers
Interior Designer: Morgan Black

ME&P
I.C. Thomasson Associates, Inc.
2950 Kraft Drive, Suite 500
Nashville, TN 37204
615.346.3400
FL Qualifier No. 38970
FL Registry No. 1276
MEP Principal: Josh Cartwright
MEP Proj Mngr: Paul C. McKinney
Mech Engineer of Record: Shawn Sullivan
Florida Registration #81090
Plum/Fire P. Designer: Donna Seigal
Elec. Engineer of Record: Paul C. McKinney
Florida Registration #56569

STRUCTURAL
Stanley D. Lindsey & Associates, Ltd.
750 Old Hickory Blvd, Building 1, Suite 175
Brentwood, TN 37027
615.320.1735
FL Qualifier No. 39200
FL Registry No. 1329
Project Principal/ Engineer: Mark Hilner
Structural Engineer of Record: Michael E. Corrin
Florida Registration #62025
I.T/Telecom PM: Michael Henry

CIVIL & LANDSCAPE
Kimley-Horn
2615 Centennial Blvd., Suite 102
Tallahassee, FL 32308
850.553.3500
FL Qualifier No. 49629
FL Registry No. 696
EOR: Kelsey Lewis, PE
Florida Registration #79384
Proj Mngr: Chris Akers
Landscape AOR: Charlie Johnson
Florida Reg #6667402

I. C. Thomasson Associates, Inc.
2950 KRAFT DRIVE
NASHVILLE, TN. 37204
PHONE (615) 346-3400
www.icthomasson.com
ict project # : 210404

STRUCTURAL ENGINEERS 1966 SDL

Kimley»Horn
214 Oceanside Drive
Nashville, TN 37204

HCA Healthcare

HCA Design & Construction
One Park Plaza, PO Box 550
Bldg. II, East 3rd Floor
Nashville, TN 37203
HCA Design Mgr.: Nicole Hoch
HCA Constr. Mgr.: Ben McAlpin

General Contractors
Robins & Morton
5500 Maryland Way, Suite 100
Brentwood, TN 37027

PAUL C. McKINNEY LICENSE No 56569 STATE OF FLORIDA PROFESSIONAL ENGINEER

Printed copies of this document are not considered signed and sealed and the signature must be verified on any electronic copies.

Digitally signed by Paul C. McKinney
DN: E=pmckinney@ictthomasson.com, CN=Paul C. McKinney, O=I.C. Thomasson Associates, L=Nashville, S=TN, C=US
Date: 2022.03.01 16:15:23-06'00'

ED EXPANSION, PHARMACY AND DIETARY RENOVATION

LAKE CITY MEDICAL CENTER
340 NW Commerce Dr.
Lake City, FL 32055
HCA Project No.: 3793800010, 3793800014
Florida AHCA
Project Submission No.: 115
Client Code / File No.: 23/100156

Revision		
No.	Date	Description

ELECTRICAL LEGEND & FIXTURE SCHEDULE

E001

PROJECT: 45057.00
DATE: 3/2/2022

LINE IS 3 INCHES WHEN PRINTED FULL SIZE
FULL SHEET SIZE = 30"X42"

3/1/2022 4:05:04 PM BIM 360://45057.00 HCA Lake City Medical Center 10 bed med surg Expansion R21/ICT_210404_E21_Central.rvt

Drawn By: Author
Checked By: Checker
Approved By: Approver

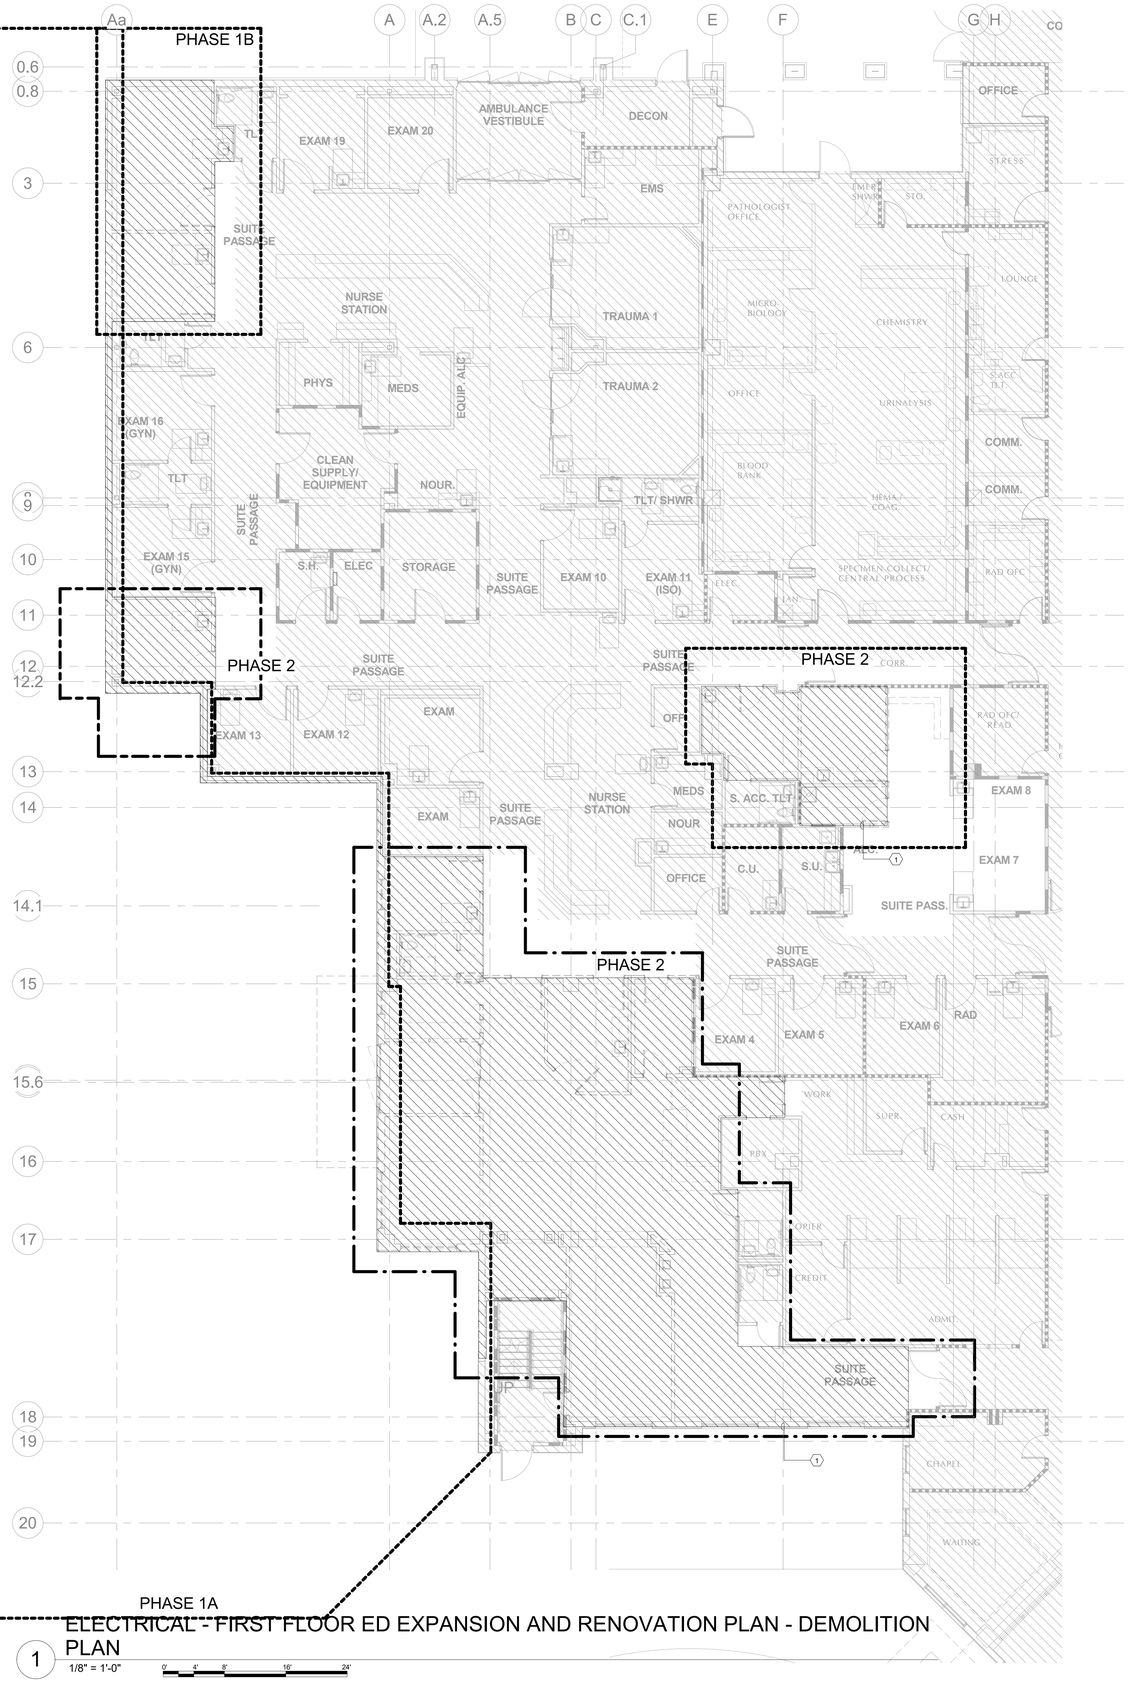

1 ELECTRICAL - FIRST FLOOR ED EXPANSION AND RENOVATION PLAN - DEMOLITION PLAN
1/8" = 1'-0"
0' 4' 8' 16' 24'

DEMOLITION
TYPE A - 1 HOUR FIRE BARRIERS TO REMAIN
TYPE B - 1 HOUR SMOKE BARRIERS TO REMAIN
TYPE C - 2 HOUR FIRE BARRIERS TO REMAIN
TYPE D - 2 HOUR SMOKE BARRIERS TO REMAIN
TYPE N - NON-RATED PARTITION TO REMAIN
TYPE S - SMOKE RESISTANT PARTITION TO REMAIN
G020 SEE "GENERAL NOTES"
101 SEE "DEMOLITION KEYNOTES"
AREA OUTSIDE OF ARCHITECTURAL "LIMITS OF CONSTRUCTION"

DEMOLITION NOTES:

A. CONTRACTOR TO REFER TO ELECTRICAL LEGEND FOR DESCRIPTION OF EXISTING ELECTRICAL ITEMS SHOWN ON DEMOLITION DRAWINGS.

B. CONTRACTOR TO REMOVE ALL EXISTING ELECTRICAL EQUIPMENT FROM EXISTING WALLS BEING REMOVED UNDER THIS CONTRACT. ALL EXISTING CONDUIT AND WIRING FEEDING ELECTRICAL EQUIPMENT TO BE REMOVED OR TERMINATED AS DESCRIBED BELOW:

1. CONDUIT FEEDING EQUIPMENT FROM SLAB TO BE CUT OFF BELOW SLAB AND ABANDONED WITH HOLE IN SLAB BEING PATCHED BACK TO MATCH EXISTING.
2. CONDUIT FEEDING EQUIPMENT FROM ABOVE DROPPED CEILING TO BE DISCONNECTED AND REMOVED BACK TO SOURCE. DAMAGE TO CEILINGS TO BE REPLACED OR REPAIRED TO MATCH EXISTING.
3. CONTRACTOR TO MAINTAIN THE INTEGRITY OF ALL EXISTING FEED-THROUGH CIRCUITRY WHERE EXISTING ELECTRICAL EQUIPMENT HAS BEEN REMOVED FROM MIDPOINT OF CIRCUIT. NEW WIRE TO BE PULLED THE ENTIRETY OF CIRCUIT.

C. EXISTING CIRCUIT BREAKERS FEEDING EXISTING LIGHTING, RECEPTACLES, OR EQUIPMENT, WHERE ENTIRE CIRCUIT HAS BEEN REMOVED, TO BE LABELED "SPARE". REUSE "SPARE" CIRCUIT BREAKERS WHERE NOTED ON DRAWINGS.

D. ALL EXISTING WALLS, CEILINGS, FLOOR SLABS, ETC., BEING CUT OR DAMAGED UNDER THIS CONTRACT TO BE PATCHED BACK TO MATCH EXISTING FINISH AND FIRE PROTECTION RATING.

E. ALL EXISTING LIGHTING FIXTURES BEING RELOCATED TO BE TAKEN DOWN, CLEANED, BALLASTS, LENSES, AND LAMPS REPLACED AS REQUIRED; AND RELOCATED WHERE SHOWN ON LIGHTING PLANS.

F. ALL EXISTING LIGHTING FIXTURES, RECEPTACLES, SWITCHES, ETC., BEING REMOVED AND NOT BEING RELOCATED, TO BE CLEANED AND TURNED OVER TO THE OWNER'S REPRESENTATIVE.

G. CONTRACTOR TO MAINTAIN THE INTEGRITY OF ALL EXISTING CIRCUITRY TO REMAIN.

H. ALL ELECTRICAL EQUIPMENT SHOWN IS FROM ORIGINAL CONTRACT DOCUMENTS AND IS TO BE USED AS GUIDE FOR POSSIBLE EQUIPMENT LOCATIONS. CONTRACTOR TO FIELD VERIFY FOR EXACT LOCATIONS AND QUANTITIES.

NOTES:

1. AREA OF DEMOLITION. REFER TO ARCHITECTURAL DRAWINGS FOR DETAIL INFORMATION ON DEMOLITION WORK AND PHASING.

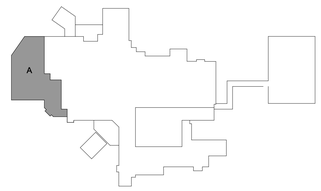

KEY PLAN
N.T.S.

Gresham Smith
GreshamSmith.com

ARCHITECT, INTERIOR DESIGN, GRAPHICS
Gresham Smith
222 2nd Avenue South, Suite 1400
Nashville, TN 37201-2308
615.770.8100
FL Qualifier No. AR0013420
FL Registry No. RY3806
Architect/Interior Designer of Record: Eric M. Snyder
Florida Registration #96197
Project Principal: Rob Hamby
Project Architect: Eric Snyder
Project Coordinator: Traci Myers
Interior Designer: Morgan Black

ME&P
I.C. Thomasson Associates, Inc.
2950 Kraft Drive, Suite 500
Nashville, TN 37204
615.346.3400
FL Qualifier No. 38970
FL Registry No. 1276
MEP Principal: Josh Cartwright
MEP Proj Mngr: Paul C. McKinney
Mech Engineer of Record: Shawn Sullivan
Florida Registration #81090
Plum/Fire P. Designer: Donna Seigal
Elec. Engineer of Record: Paul C. McKinney
Florida Registration #56569

STRUCTURAL
Stanley D. Lindsey & Associates, Ltd.
750 Old Hickory Blvd, Building 1, Suite 175
Brentwood, TN 37027
615.320.1735
FL Qualifier No. 39200
FL Registry No. 1329
Project Principal/ Engineer: Mark Hilner
Structural Engineer of Record: Michael E. Corrin
Florida Registration #62025

CIVIL & LANDSCAPE
Kimley-Horn
2615 Centennial Blvd., Suite 102
Tallahassee, FL 32308
850.553.3500
FL Qualifier No. 49629
FL Registry No. 696
EOR: Kelsey Lewis, PE
Florida Registration #79384
Proj Mngr: Chris Akers
Landscape AOR: Charlie Johnson
Florida Reg #6667402

I. C. Thomasson Associates, Inc.
2950 KRAFT DRIVE
NASHVILLE, TN. 37204
PHONE (615) 346-3400
www.icthomasson.com
ict project # : 210404

1966 SDL STRUCTURAL ENGINEERS

Kimley»Horn
214 Oceanside Drive
Nashville, TN 37204

HCA Healthcare
HCA Design & Construction
One Park Plaza, PO Box 550
Bldg. II, East 3rd Floor
Nashville, TN 37203
HCA Design Mgr.: Nicole Hoch
HCA Constr. Mgr.: Ben McAlpin

General Contractors
Robins & Morton
5500 Maryland Way, Suite 100
Brentwood, TN 37027

PAUL C. McKINNEY LICENSE No 56569 STATE OF FLORIDA PROFESSIONAL ENGINEER
Digitally signed by Paul C. McKinney
DN: E=pmckinney@icthomasson.com, CN=Paul C. McKinney, O=I.C. Thomasson Associates, L=Nashville, S=TN, C=US
Date: 2022.03.01 16:15:52-06'00'
Printed copies of this document are not considered signed and sealed and the signature must be verified on any electronic copies.

ED EXPANSION, PHARMACY AND DIETARY RENOVATION

LAKE CITY MEDICAL CENTER
340 NW Commerce Dr.
Lake City, FL 32055
HCA Project No.: 3793800010, 3793800014
Florida AHCA
Project Submission No.: 115
Client Code / File No.: 23/100156

Revision		
No.	Date	Description

ELECTRICAL - FIRST FLOOR ED EXPANSION AND RENOVATION PLAN - DEMOLITION PLAN

E101A

PROJECT: 45057.00
DATE: 3/2/2022

LINE IS 3 INCHES WHEN PRINTED FULL SIZE
FULL SHEET SIZE = 30"X42"

BIM 360://45057.00 HCA Lake City Medical Center 10 bed med surg Expansion R21/ICT_210404_E21_Central.rvt
3/1/2022 4:05:07 PM

Drawn By: Author
Checked By: Checker
Approved By: Approver

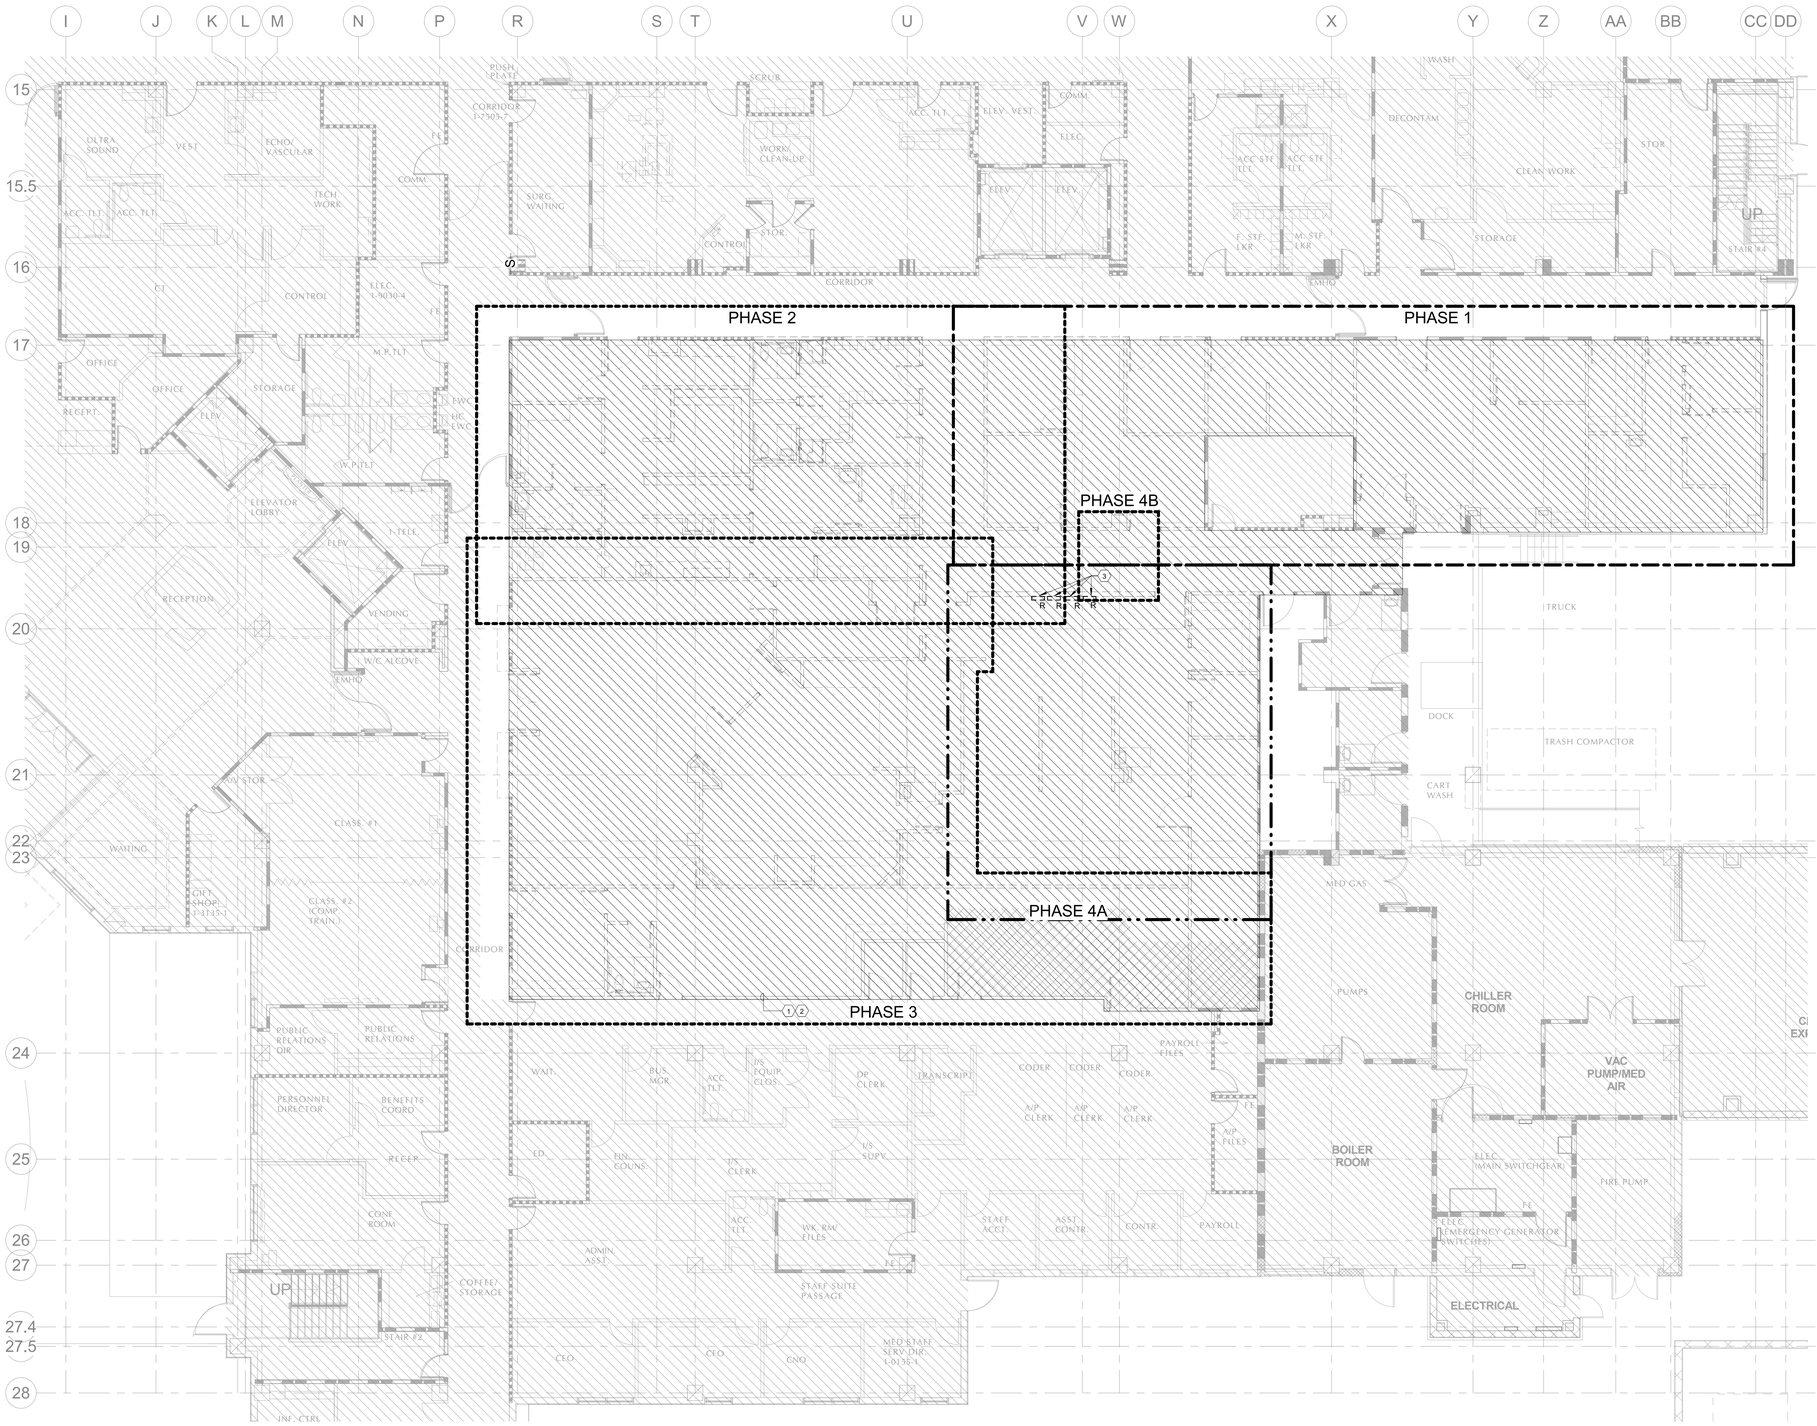

1 ELECTRICAL - FIRST FLOOR DIETARY AND PHARMACY RENOVATION - NEW CONSTRUCTION PLAN

1/8" = 1'-0"

LEGEND	
	EXISTING TO REMAIN
R	EXISTING TO BE REMOVED

NOTES:

1. AREA OF DEMOLITION. REFER TO ARCHITECTURAL DRAWINGS FOR DETAIL INFORMATION ON DEMOLITION WORK AND PHASING.
2. EXISTING PANELS IN THE AREA OF DEMOLITION SHALL BE REMOVED.
3. ALL EXISTING KITCHEN PANELS TO BE REMOVED IN PHASE 4, AND AFTER NEW PANELS ARE INSTALLED. CIRCUITS THAT REMAINAFTER ALL DEMOLITION PHASES TO BE REFED FROM PANELS.

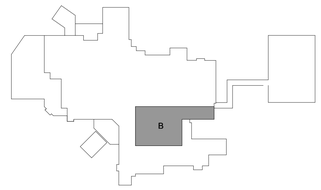

KEY PLAN
N.T.S.

Gresham Smith
GreshamSmith.com

ARCHITECT, INTERIOR DESIGN, GRAPHICS
Gresham Smith
222 2nd Avenue South, Suite 1400
Nashville, TN 37201-2308
615.770.8100
FL Qualifier No. AR0013420
FL Registry No. RY3806
Architect/Interior Designer of Record: Eric M. Snyder
Florida Registration #96197
Project Principal: Rob Hamby
Project Architect: Eric Snyder
Project Coordinator: Traci Myers
Interior Designer: Morgan Black

ME&P
I.C. Thomasson Associates, Inc.
2950 Kraft Drive, Suite 500
Nashville, TN 37204
615.346.3400
FL Qualifier No. 38970
FL Registry No. 1276
MEP Principal: Josh Cartwright
MEP Proj Mngr: Paul C. McKinney
Mech Engineer of Record: Shawn Sullivan
Florida Registration #81090
Plum/Fire P. Designer: Donna Seigal
Elec. Engineer of Record: Paul C. McKinney
Florida Registration #56569

STRUCTURAL
Stanley D. Lindsey & Associates, Ltd.
750 Old Hickory Blvd, Building 1, Suite 175
Brentwood, TN 37027
615.320.1735
FL Qualifier No. 39200
FL Registry No. 1329
Project Principal/ Engineer: Mark Hilner
Structural Engineer of Record: Michael E. Corrin
Florida Registration #62025

CIVIL & LANDSCAPE
Kimley-Horn
2615 Centennial Blvd., Suite 102
Tallahassee, FL 32308
850.553.3500
FL Qualifier No. 49629
FL Registry No. 696
EOR: Kelsey Lewis, PE
Florida Registration #79384
Proj Mngr: Chris Akers
Landscape AOR: Charlie Johnson
Florida Reg #6667402

I. C. Thomasson Associates, Inc.
2950 KRAFT DRIVE
NASHVILLE, TN. 37204
PHONE (615) 346-3400
www.icthomasson.com
ict project # : 210404

SDL STRUCTURAL ENGINEERS 1966

Kimley»Horn
214 Oceanside Drive
Nashville, TN 37204

HCA Healthcare
HCA Design & Construction
One Park Plaza, PO Box 550
Bldg. II, East 3rd Floor
Nashville, TN 37203
HCA Design Mgr.: Nicole Hoch
HCA Constr. Mgr.: Ben McAlpin

General Contractors
Robins & Morton
5500 Maryland Way, Suite 100
Brentwood, TN 37027

PAUL C. McKINNEY LICENSE No 56569 STATE OF FLORIDA PROFESSIONAL ENGINEER

Digitally signed by Paul C. McKinney
DN: E=pmckinney@ictthomasson.com, CN=Paul C. McKinney, O=I.C. Thomasson Associates, L=Nashville, S=TN, C=US
Date: 2022.03.01 16:16:22-06'00'

Printed copies of this document are not considered signed and sealed and the signature must be verified on any electronic copies.

ED EXPANSION, PHARMACY AND DIETARY RENOVATION

LAKE CITY MEDICAL CENTER
340 NW Commerce Dr.
Lake City, FL 32055
HCA Project No.: 3793800010, 3793800014
Florida AHCA
Project Submission No.: 115
Client Code / File No.: 23/100156

Revision		
No.	Date	Description

ELECTRICAL - FIRST FLOOR DIETARY AND PHARMACY RENOVATION - NEW CONSTRUCTION PLAN

E101B

PROJECT: 45057.00
DATE: 3/2/2022

LINE IS 3 INCHES WHEN PRINTED FULL SIZE
FULL SHEET SIZE = 30"X42"

3/1/2022 4:05:10 PM BIM 360://45057.00 HCA Lake City Medical Center 10 bed med surg Expansion R21/ICT_210404_E21_Central.rvt

Drawn By: Author
Checked By: Checker
Approved By: Approver

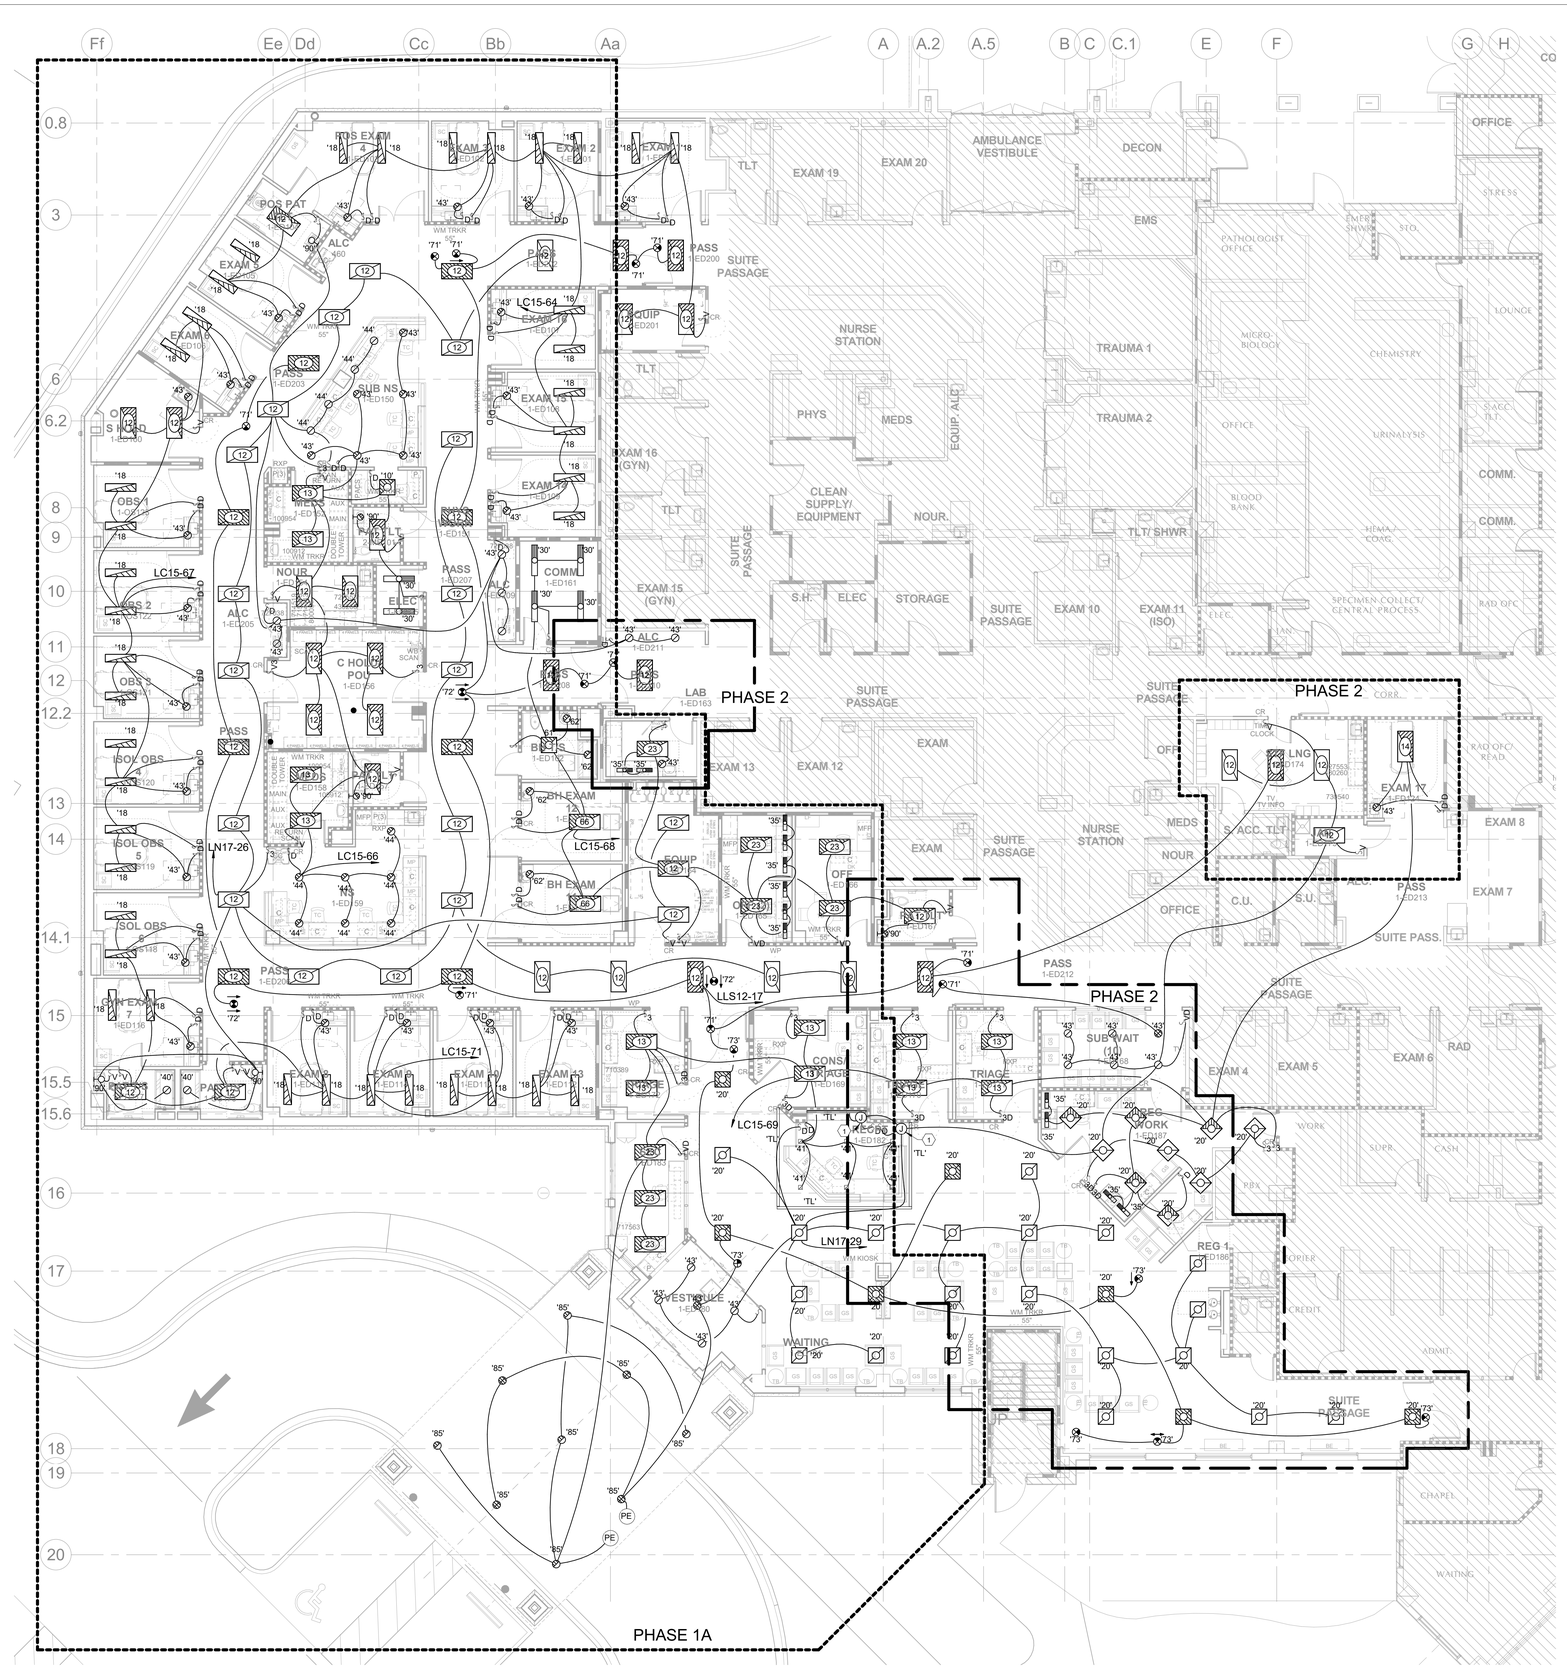
PHASE 1A
PHASE 2
PHASE 2
POS EXAM 4 1-ED104
EXAM 1 1-ED102
EXAM 2 1-ED101
EXAM 3 1-ED100
POS PAT 1-ED103
ALC 1-ED160
EXAM 5 1-ED105
EXAM 6 1-ED106
EXAM 7 1-ED107
EXAM 8 1-ED108
EXAM 9 1-ED109
EXAM 10 1-ED110
EXAM 11 1-ED111
EXAM 12 1-ED112
EXAM 13 1-ED113
EXAM 14 1-ED114
EXAM 15 1-ED115
EXAM 16 (GYN) 1-ED116
EXAM 17 1-ED117
EXAM 18 1-ED118
EXAM 19 1-ED119
EXAM 49 1-ED149
SUB NS 1-ED150
SUB WAIT (ISO) 1-ED151
RECORD 1-ED152
REG 1 1-ED186
REG 2 1-ED187
WORK 1-ED188
CONSULT 1-ED189
TRIAGE 1-ED190
OBS 1 1-ED119
OBS 2 1-ED122
OBS 3 1-ED121
OBS 4 1-ED120
ISOL OBS 3 1-ED148
ISOL OBS 4 1-ED147
ISOL OBS 5 1-ED119
ISOL OBS 6 1-ED120
BH EXAM 1-ED157
BH EXAM 1-ED158
BH EXAM 1-ED159
BH EXAM 1-ED160
BH EXAM 1-ED161
BH EXAM 1-ED162
C HOUSE POD 1-ED246
C HOUSE POD 1-ED247
C HOUSE POD 1-ED248
C HOUSE POD 1-ED249
C HOUSE POD 1-ED250
C HOUSE POD 1-ED251
C HOUSE POD 1-ED252
C HOUSE POD 1-ED253
C HOUSE POD 1-ED254
C HOUSE POD 1-ED255
C HOUSE POD

Drawn By: Author
Checked By: Checker
Approved By: Approver

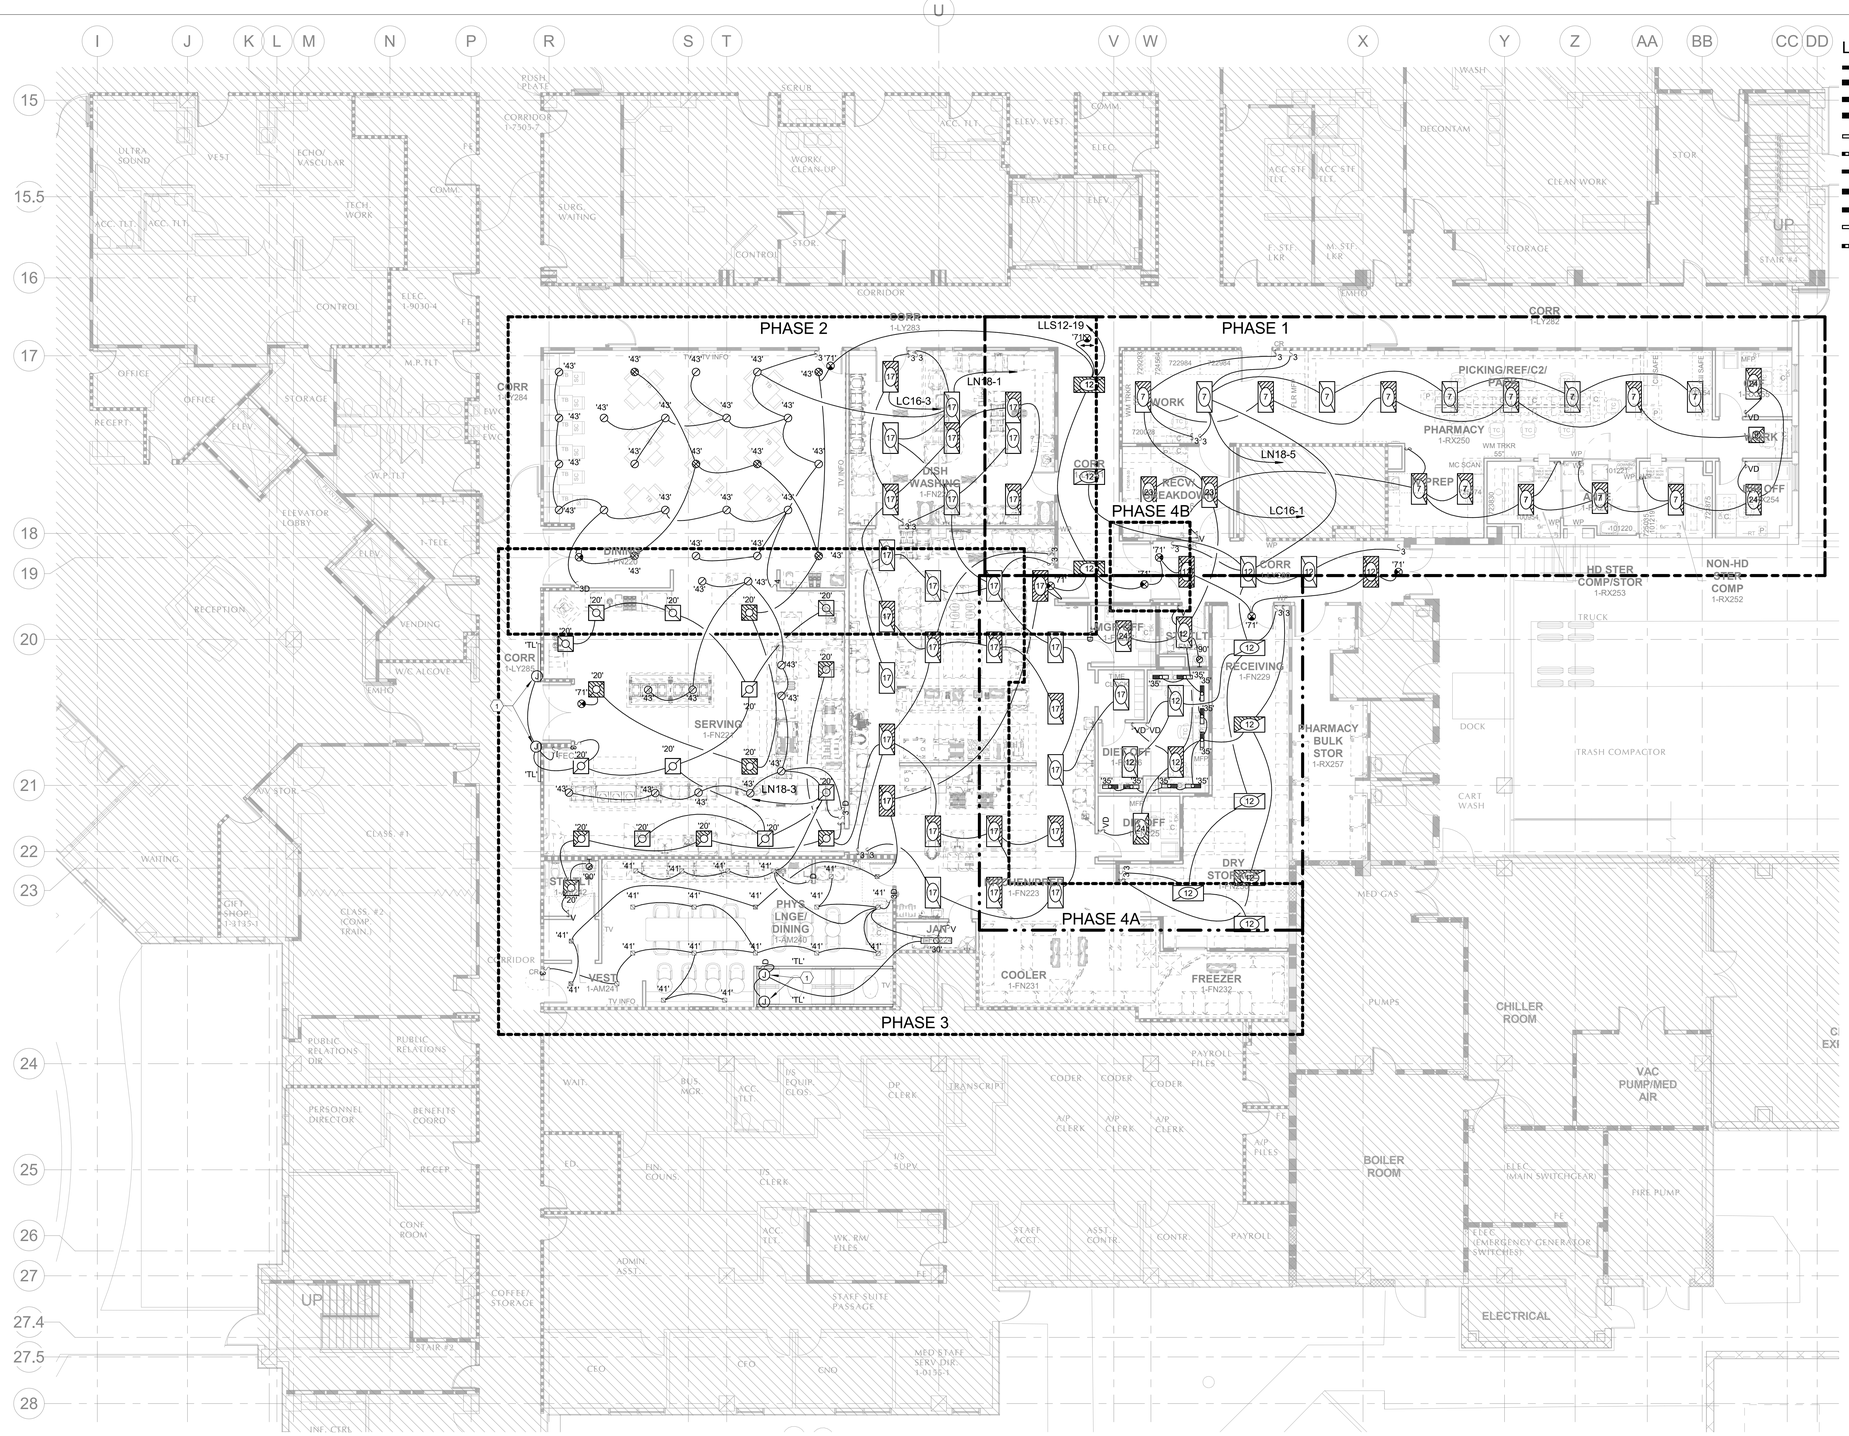

LEGEND

- TYPE A - 1 HOUR FIRE BARRIERS TO REMAIN
- TYPE B - 1 HOUR SMOKE BARRIERS TO REMAIN
- TYPE C - 2 HOUR FIRE BARRIERS TO REMAIN
- TYPE D - 2 HOUR SMOKE BARRIERS TO REMAIN
- TYPE N - NON-RATED PARTITION TO REMAIN
- TYPE S - SMOKE RESISTANT PARTITION TO REMAIN
- TYPE A - 1 HOUR FIRE BARRIERS
- TYPE B - 1 HOUR SMOKE BARRIERS
- TYPE C - 2 HOUR FIRE BARRIERS
- TYPE N - NON-RATED PARTITION
- TYPE S - SMOKE RESISTANT PARTITION

1 LIGHTING - FIRST FLOOR DIETARY AND PHARMACY RENOVATION - NEW CONSTRUCTION PLAN

1/8" = 1'-0"

GENERAL NOTE :

A. EXTEND CIRCUITS AS NECESSARY TO INCLUDE PHASES AS SHOWN.

NOTES :

1. JUNCTION BOX FOR CONNECTION OF DIMMABLE LED STRIP COVE LIGHTING TYPE 'TL'. TYPE 'TL' COVE LIGHTS TO BE EQUAL TO (GEN LED ACOLYTE # RB-90SWS220-3.035-AC1 3W PER FOOT SURFACE COVE LED DIMMABLE WHITE DMX.) COORDINATE WITH ARCHITECTURAL SECTIONS AND ELEVATIONS FOR EXACT LOCATION AND LENGTH OF LEDS PRIOR TO ROUGH-IN..

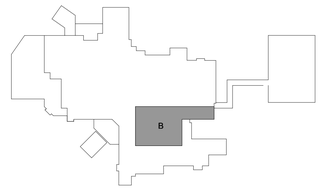

KEY PLAN
N.T.S.

Gresham Smith
GreshamSmith.com

ARCHITECT, INTERIOR DESIGN, GRAPHICS
Gresham Smith
222 2nd Avenue South, Suite 1400
Nashville, TN 37201-2308
615.770.8100
FL Qualifier No. AR0013420
FL Registry No. RY3806
Architect/Interior Designer of Record: Eric M. Snyder, Florida Registration #96197
Project Principal: Rob Hamby
Project Architect: Eric Snyder
Project Coordinator: Traci Myers
Interior Designer: Morgan Black

ME&P
I.C. Thomasson Associates, Inc.
2950 Kraft Drive, Suite 500
Nashville, TN 37204
615.346.3400
FL Qualifier No. 38970
FL Registry No. 1276
MEP Principal: Josh Cartwright
MEP Proj Mngr: Paul C. McKinney
Mech Engineer of Record: Shawn Sullivan, Florida Registration #81090
Plum/Fire P. Designer: Donna Seigal
Elec. Engineer of Record: Paul C. McKinney, Florida Registration #56569

STRUCTURAL
Stanley D. Lindsey & Associates, Ltd.
750 Old Hickory Blvd, Building 1, Suite 175
Brentwood, TN 37027
615.320.1735
FL Qualifier No. 39200
FL Registry No. 1329
Project Principal/ Engineer: Mark Hilner
Structural Engineer of Record: Michael E. Corrin, Florida Registration #62025

CIVIL & LANDSCAPE
Kimley-Horn
2615 Centennial Blvd., Suite 102
Tallahassee, FL 32308
850.553.3500
FL Qualifier No. 49629
FL Registry No. 696
EOR: Kelsey Lewis, PE Florida Registration #79384
Proj Mngr: Chris Akers
Landscape AOR: Charlie Johnson Florida Reg #6667402

ICT
I. C. Thomasson Associates, Inc.
2950 KRAFT DRIVE
NASHVILLE, TN. 37204
PHONE (615) 346-3400
www.icthomasson.com
ict project # : 210404

1966 SDL STRUCTURAL ENGINEERS

Kimley»Horn
214 Oceanside Drive
Nashville, TN 37204

HCA Healthcare
HCA Design & Construction
One Park Plaza, PO Box 550
Bldg. II, East 3rd Floor
Nashville, TN 37203
HCA Design Mgr.: Nicole Hoch
HCA Constr. Mgr.: Ben McAlpin

General Contractors
Robins & Morton
5500 Maryland Way, Suite 100
Brentwood, TN 37027

PAUL C. McKINNEY LICENSE No 56569 STATE OF FLORIDA PROFESSIONAL ENGINEER
Printed copies of this document are not considered signed and sealed and the signature must be verified on any electronic copies.

Digitally signed by Paul C. McKinney
DN: E=pmckinney@icthomasson.com, CN=Paul C. McKinney, O=I.C. Thomasson Associates, L=Nashville, S=TN, C=US
Date: 2022.03.01 16:18:54-06'00'

ED EXPANSION, PHARMACY AND DIETARY RENOVATION

LAKE CITY MEDICAL CENTER
340 NW Commerce Dr.
Lake City, FL 32055
HCA Project No.: 3793800010, 3793800014
Florida AHCA
Project Submission No.: 115
Client Code / File No.: 23/100156

Revision		
No.	Date	Description

LIGHTING - FIRST FLOOR DIETARY AND PHARMACY RENOVATION - NEW CONSTRUCTION PLAN

E201B

LINE IS 3 INCHES WHEN PRINTED FULL SIZE
FULL SHEET SIZE = 30"X42"

PROJECT: 45057.00
DATE: 3/2/2022

3/1/2022 4:05:32 PM BIM 360://45057.00 HCA Lake City Medical Center 10 bed med surg Expansion R21/ICT_210404_E21_Central.rvt

Drawn By: Author
Checked By: Checker
Approved By: Approver

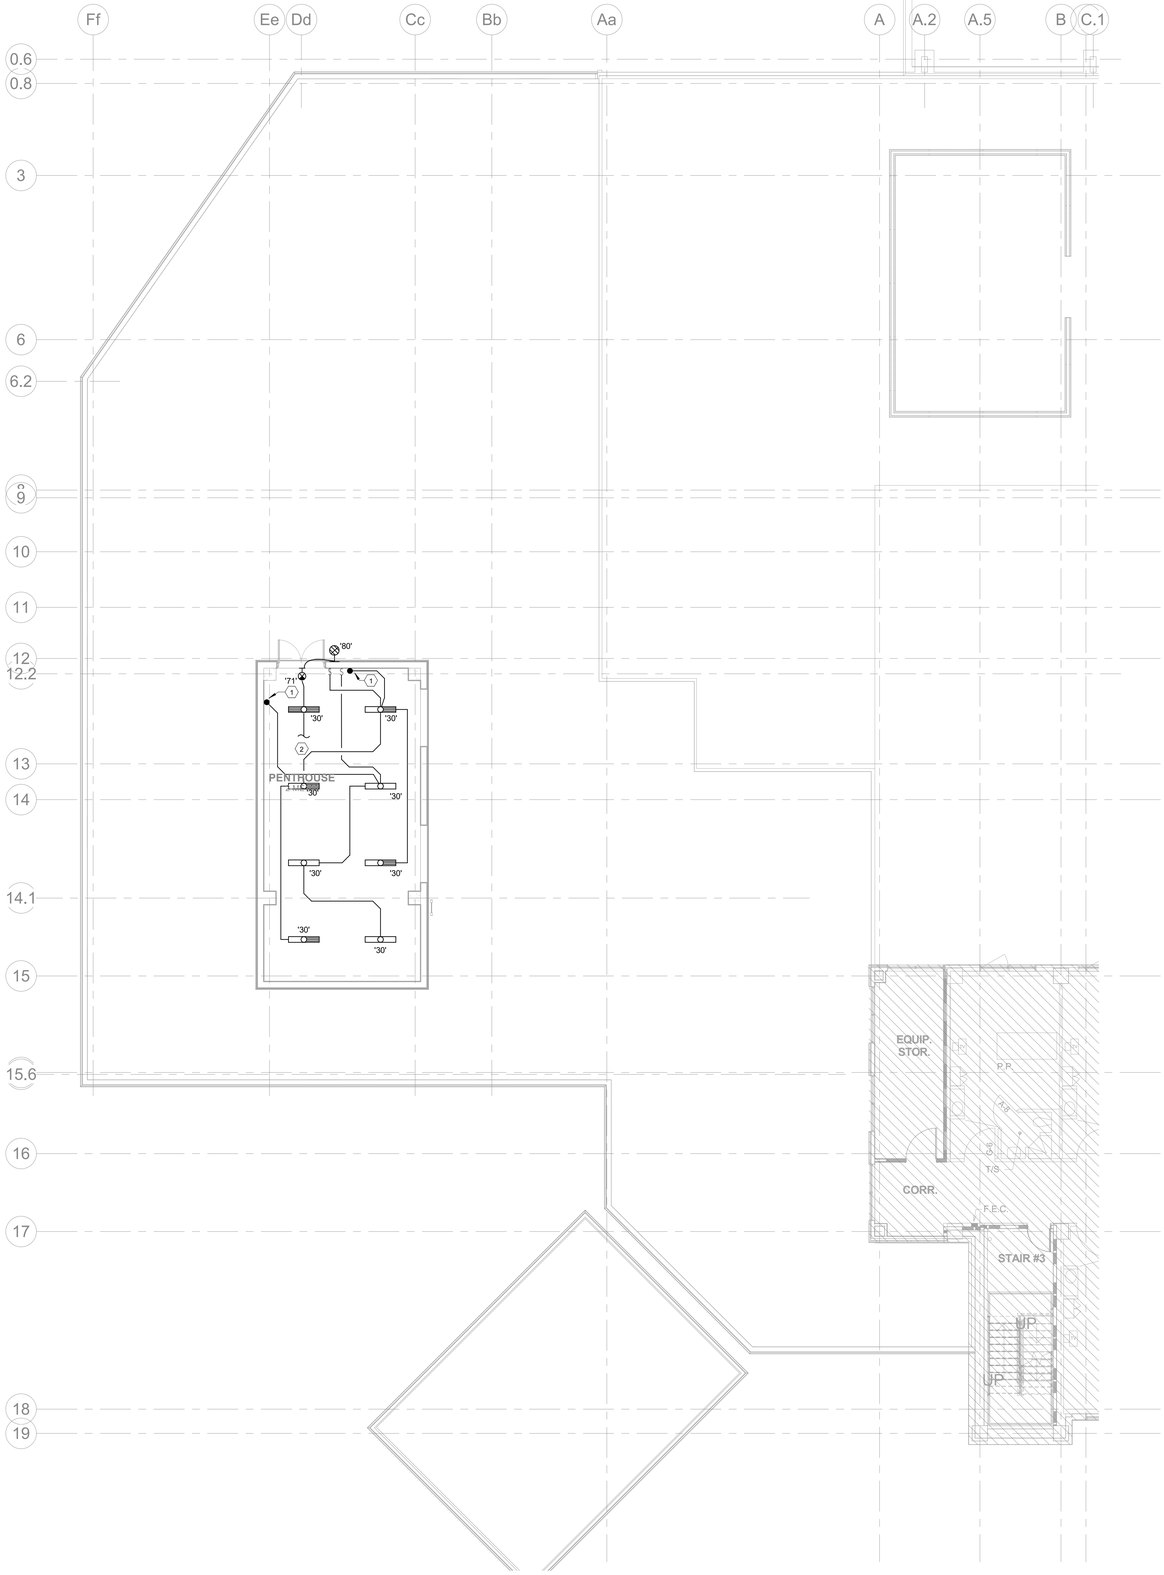

1 LIGHTING - SECOND FLOOR - NEW CONSTRUCTION PLAN
1/8" = 1'-0"

LEGEND

- TYPE A - 1 HOUR FIRE BARRIERS TO REMAIN
- TYPE B - 1 HOUR SMOKE BARRIERS TO REMAIN
- TYPE C - 2 HOUR FIRE BARRIERS TO REMAIN
- TYPE D - 2 HOUR SMOKE BARRIERS TO REMAIN
- TYPE N - NON-RATED PARTITION TO REMAIN
- TYPE S - SMOKE RESISTANT PARTITION TO REMAIN
- TYPE A - 1 HOUR FIRE BARRIERS
- TYPE B - 1 HOUR SMOKE BARRIERS
- TYPE C - 2 HOUR FIRE BARRIERS
- TYPE N - NON-RATED PARTITION
- TYPE S - SMOKE RESISTANT PARTITION

NOTES:

1. CONDUIT DOWN TO RECEPTACLE CIRCUIT IN PENTHOUSE.. REFER TO POWER SHEET E302A FOR CONTINUATION OF CIRCUIT.
2. CONNECT TO FIRST FLOOR LIFE SAFETY CIRCUIT LLS12-17 WITH 2#12,#12G,3/4"C.

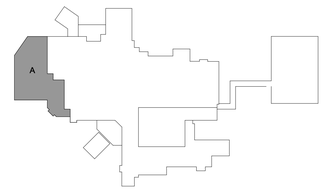

KEY PLAN
N.T.S.

Gresham Smith

GreshamSmith.com

ARCHITECT, INTERIOR DESIGN, GRAPHICS
Gresham Smith
222 2nd Avenue South, Suite 1400
Nashville, TN 37201-2308
615.770.8100
FL Qualifier No. AR0013420
FL Registry No. RY3806
Architect/Interior Designer of Record:
Eric M. Snyder
Florida Registration #96197
Project Principal: Rob Hamby
Project Architect: Eric Snyder
Project Coordinator: Traci Myers
Interior Designer: Morgan Black

STRUCTURAL
Stanley D. Lindsey & Associates, Ltd.
750 Old Hickory Blvd, Building 1, Suite 175
Brentwood, TN 37027
615.320.1735
FL Qualifier No. 39200
FL Registry No. 1329
Project Principal/ Engineer:
Mark Hilner
Structural Engineer of Record:
Michael E. Corrin
Florida Registration #62025

ME&P
I.C. Thomasson Associates, Inc.
2950 Kraft Drive, Suite 500
Nashville, TN 37204
615.346.3400
FL Qualifier No. 38970
FL Registry No. 1276
MEP Principal: Josh Cartwright
MEP Proj Mngr: Paul C. McKinney
Mech Engineer of Record:
Shawn Sullivan
Florida Registration #81090
Plum/Fire P. Designer:
Donna Seigal
Elec. Engineer of Record:
Paul C. McKinney
Florida Registration #56569
I.T/Telecom PM: Michael Henry

CIVIL & LANDSCAPE
Kimley-Horn
2615 Centennial Blvd., Suite 102
Tallahassee, FL 32308
850.553.3500
FL Qualifier No. 49629
FL Registry No. 696
EOR: Kelsey Lewis, PE
Florida Registration #79384
Proj Mngr: Chris Akers
Landscape AOR: Charlie Johnson
Florida Reg #6667402

ICT
I. C. Thomasson Associates, Inc.
2950 KRAFT DRIVE
NASHVILLE, TN. 37204
PHONE (615) 346-3400
www.icthomasson.com
ict project # : 210404

1966 SDL STRUCTURAL ENGINEERS

Kimley»Horn
214 Oceanside Drive
Nashville, TN 37204

HCA Healthcare

HCA Design & Construction
One Park Plaza, PO Box 550
Bldg. II, East 3rd Floor
Nashville, TN 37203
HCA Design Mgr.: Nicole Hoch
HCA Constr. Mgr.: Ben McAlpin

General Contractors
Robins & Morton
5500 Maryland Way, Suite 100
Brentwood, TN 37027

PAUL C. McKINNEY LICENSE No 56569 STATE OF FLORIDA PROFESSIONAL ENGINEER
Printed copies of this document are not considered signed and sealed and the signature must be verified on any electronic copies.

Digitally signed by Paul C. McKinney
DN: E=pmckinney@icthomasson.com, CN=Paul C. McKinney, O=I.C. Thomasson Associates, L=Nashville, S=TN, C=US
Date: 2022.03.01 16:19:23-06'00'

ED EXPANSION, PHARMACY AND DIETARY RENOVATION

LAKE CITY MEDICAL CENTER
340 NW Commerce Dr.
Lake City, FL 32055
HCA Project No.: 3793800010, 3793800014
Florida AHCA
Project Submission No.: 115
Client Code / File No.: 23/100156

Revision		
No.	Date	Description

LIGHTING - SECOND FLOOR - NEW CONSTRUCTION PLAN

E202A

PROJECT: 45057.00
DATE: 3/2/2022

LINE IS 3 INCHES WHEN PRINTED FULL SIZE
FULL SHEET SIZE = 30"X42"

3/1/2022 4:05:34 PM BIM 360://45057.00 HCA Lake City Medical Center 10 bed med surg Expansion R21/ICT_210404_E21_Central.rvt

Drawn By: Author
Checked By: Checker
Approved By: Approver

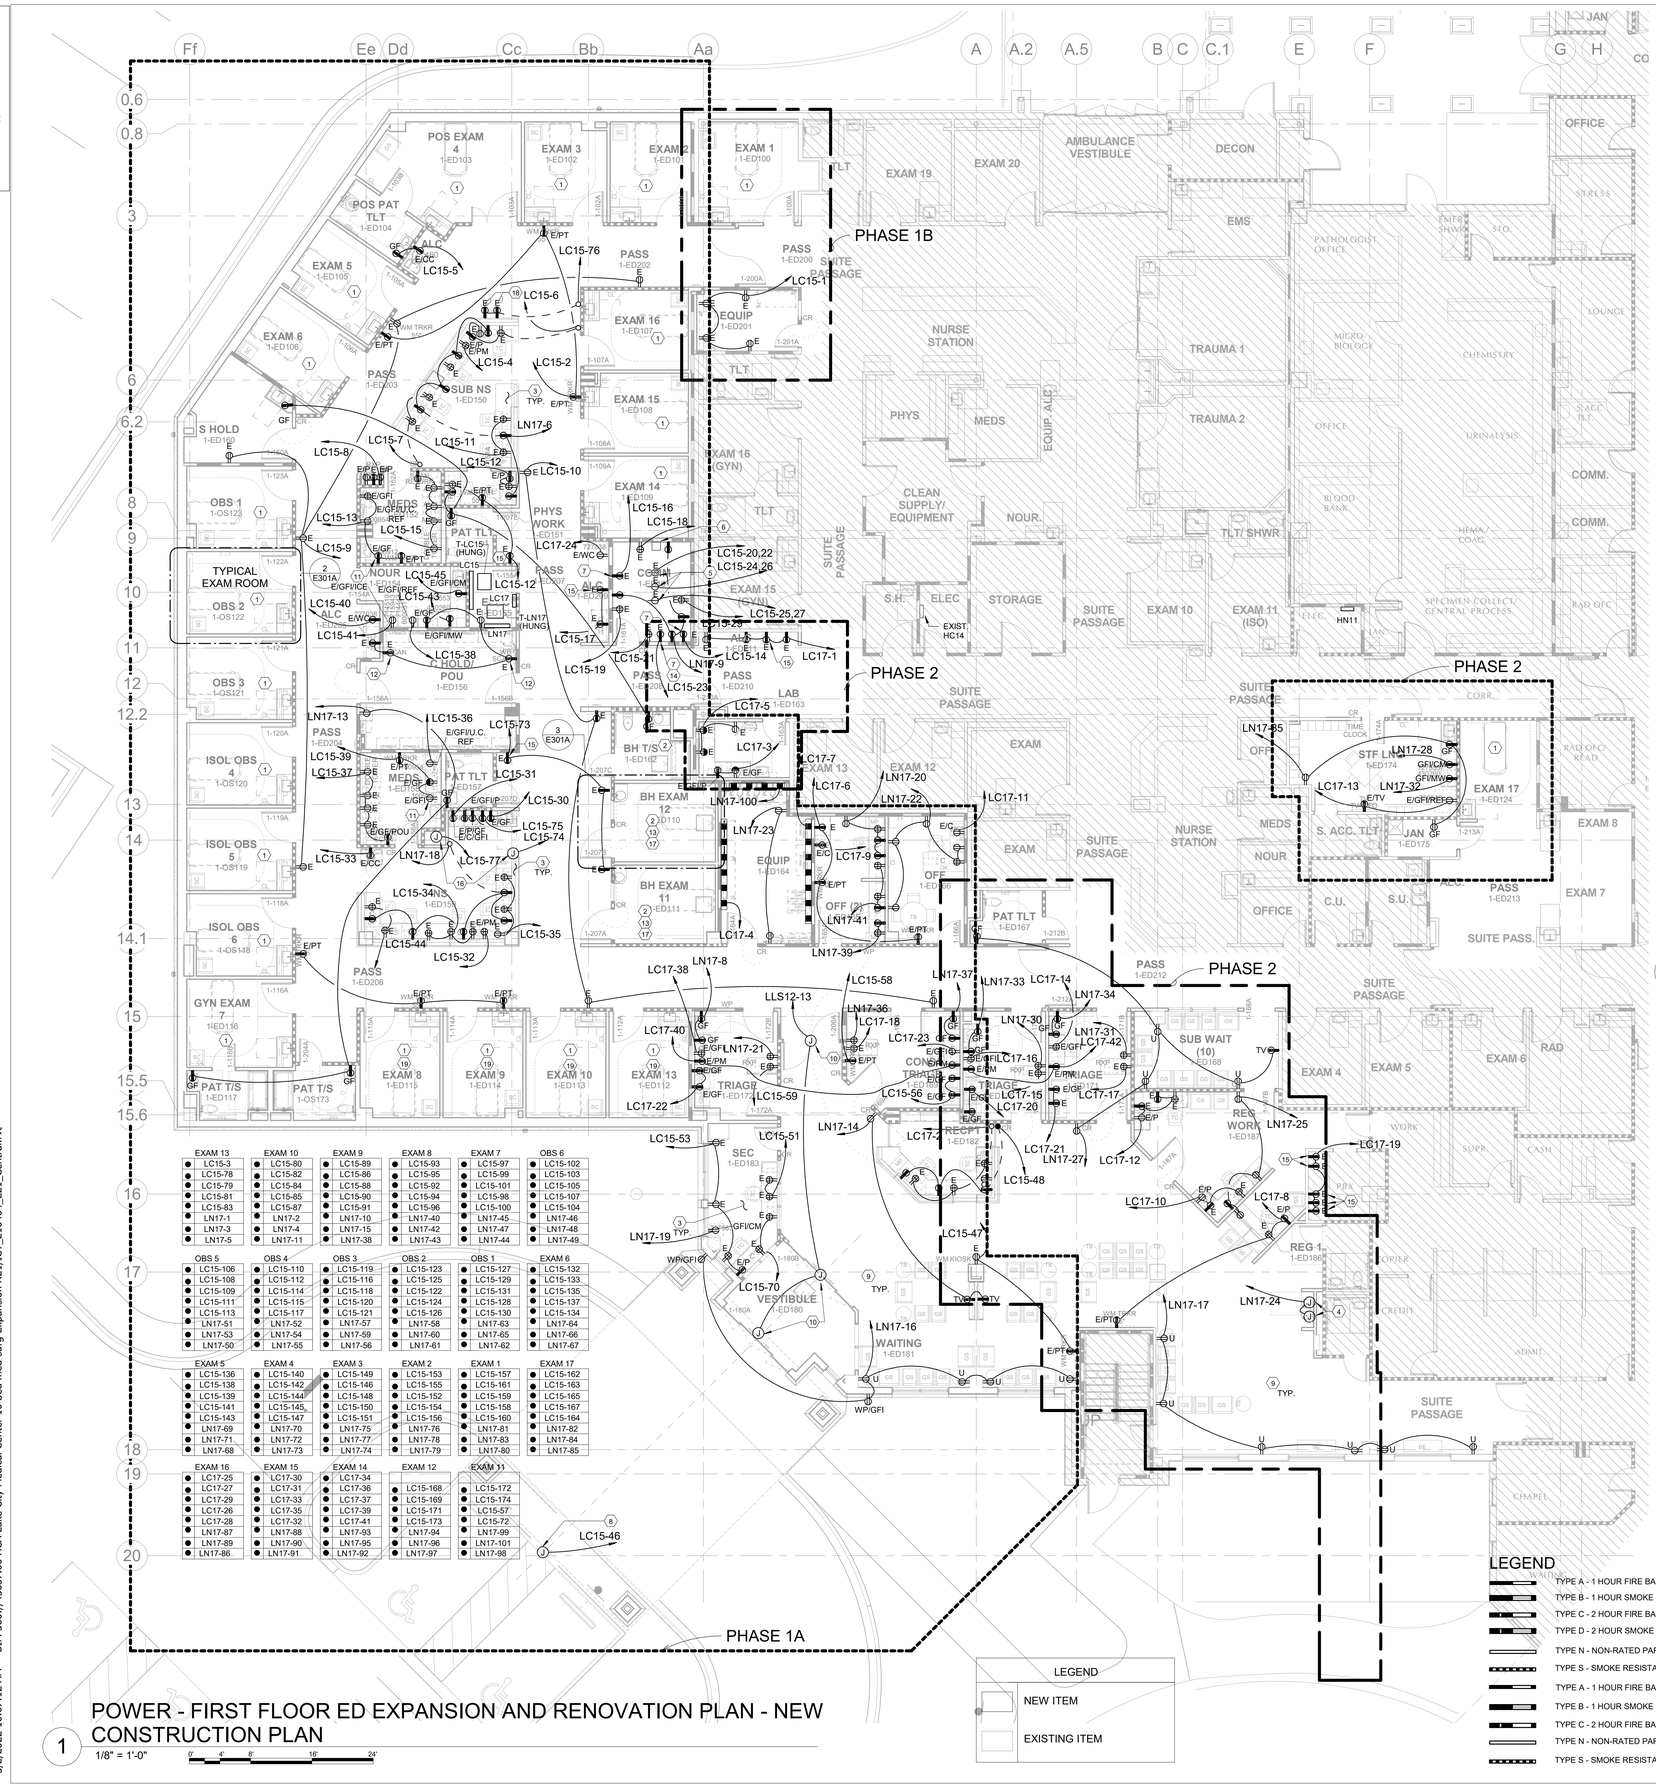

EXAM 13	EXAM 10	EXAM 9	EXAM 8	EXAM 7	OBS 6
LC15-3	LC15-80	LC15-89	LC15-93	LC15-97	LC15-102
LC15-78	LC15-82	LC15-86	LC15-95	LC15-99	LC15-103
LC15-79	LC15-84	LC15-88	LC15-92	LC15-101	LC15-105
LC15-81	LC15-85	LC15-90	LC15-94	LC15-98	LC15-107
LC15-83	LC15-87	LC15-91	LC15-96	LC15-100	LC15-104
LN17-1	LN17-2	LN17-10	LN17-40	LN17-45	LN17-46
LN17-3	LN17-4	LN17-15	LN17-42	LN17-47	LN17-48
LN17-5	LN17-11	LN17-38	LN17-43	LN17-44	LN17-49

OBS 5	OBS 4	OBS 3	OBS 2	OBS 1	EXAM 6
LC15-106	LC15-110	LC15-119	LC15-123	LC15-127	LC15-132
LC15-108	LC15-112	LC15-116	LC15-125	LC15-129	LC15-133
LC15-109	LC15-114	LC15-118	LC15-122	LC15-131	LC15-135
LC15-111	LC15-115	LC15-120	LC15-124	LC15-128	LC15-137
LC15-113	LC15-117	LC15-121	LC15-126	LC15-130	LC15-134
LN17-51	LN17-52	LN17-57	LN17-58	LN17-63	LN17-64
LN17-53	LN17-54	LN17-59	LN17-60	LN17-65	LN17-66
LN17-50	LN17-55	LN17-56	LN17-61	LN17-62	LN17-67

EXAM 5	EXAM 4	EXAM 3	EXAM 2	EXAM 1	EXAM 17
LC15-136	LC15-140	LC15-149	LC15-153	LC15-157	LC15-162
LC15-138	LC15-142	LC15-146	LC15-155	LC15-161	LC15-163
LC15-139	LC15-144	LC15-148	LC15-152	LC15-159	LC15-165
LC15-141	LC15-145	LC15-150	LC15-154	LC15-158	LC15-167
LC15-143	LC15-147	LC15-151	LC15-156	LC15-160	LC15-164
LN17-69	LN17-70	LN17-75	LN17-76	LN17-81	LN17-82
LN17-71	LN17-72	LN17-77	LN17-78	LN17-83	LN17-84
LN17-68	LN17-73	LN17-74	LN17-79	LN17-80	LN17-85

EXAM 16	EXAM 15	EXAM 14	EXAM 12	EXAM 11
LC17-25	LC17-30	LC17-34		
LC17-27	LC17-31	LC17-36	LC15-168	LC15-172
LC17-29	LC17-33	LC17-37	LC15-169	LC15-174
LC17-26	LC17-35	LC17-39	LC15-171	LC15-57
LC17-28	LC17-32	LC17-41	LC15-173	LC15-72
LN17-87	LN17-88	LN17-93	LN17-94	LN17-99
LN17-89	LN17-90	LN17-95	LN17-96	LN17-101
LN17-86	LN17-91	LN17-92	LN17-97	LN17-98

1 POWER - FIRST FLOOR ED EXPANSION AND RENOVATION PLAN - NEW CONSTRUCTION PLAN

1/8" = 1'-0"

NOTES:

1. REFER TO ENLARGED TYPICAL EXAM/OBS ROOM ON THIS SHEET FOR POWER LAYOUT.
2. ALL DEVICES TO BE SAFETY TYPE IN THIS SPACE.
3. PROVIDE GROMMET OPENINGS IN CASEWORK TO ACCESS ALL ELECTRICAL DEVICES BELOW COUNTER TOP.
4. CONNECTION FOR EDF REMOTE CHILLER ABOVE CEILING.
5. PROVIDE 30A, 208V, NEMA L6-30R RECEPTACLE ON LADDER PER TELECOMMUNICATION DRAWINGS AND WIRE WITH 2#10, #10 GND - 3/4"C.
6. PROVIDE GROUND BUS BAR WITH 20 TERMINALS PER TELECOMMUNICATION DRAWINGS. BOND BUS BAR WITH #6 GROUND WIRE IN CONDUIT TO MAIN TELECOMMUNICATION ROOM GROUND BUS BAR.
7. PROVIDE RECEPTACLE FOR COMMUNICATIONS SYSTEMS PER TELECOMMUNICATION DRAWINGS.
8. COORDINATE SIGNAGE REQUIREMENTS AND PROVIDE CIRCUITRY AS REQUIRED.
9. PROVIDE SAFETY TYPE RECEPTACLES IN WAITING AREA ; NOT FOR TV OR PT OUTLETS.
10. PROVIDE CONNECTIONS FOR AUTOMATIC DOOR AND ALL ASSOCIATED CONTROLS. PROVIDE INTERFACE CONNECTIONS CONTROL TO FIRE ALARM SYSTEM TO DISABLE AUTO OPERATOR UPON FIRE ALARM.
11. RECEPTACLE FOR SMART SINK CHARGING.
12. RECEPTACLE FOR POU AT 58" A.F.F.
13. PROVIDE SAFETY TYPE CONSOLE "HSI RECESSED SECURITY PATIENT CONSOLE" FOR ALL RECEPTACLES AND MED GAS OUTLETS AT HEADWALL. REFER TO MED GAS DRAWINGS FOR MED GAS OUTLETS. REFER TO CONSOLE DETAIL ON E502.
14. PROVIDE INTERFACE WITH FIRE ALARM SYSTEM TO UNLOCK EGRESS DOORS EQUIPPED WITH LOW-VOLTAGE CARD READERS.
15. RECEPTACLES FOR WOW'S. 48" AFF. TYPICAL.
16. PROVIDE POWER CONNECTION FOR P.T.S STATION AND TRANSFER STATION AS REQUIRED FOR P.T.S SUBMITTALS.
17. REFER TO TYP. BH EXAM ROOM.
18. RECEPTACLES FOR WOW'S SEE ARCHITECTURAL DRAWINGS, FOR LOCATION.
19. OMIT CEILING OUTLET FOR EXAM LIGHT IN SPACE INDICATED.

2 TYPICAL EXAM/OBS ROOM POWER LAYOUT

1/4" = 1'-0"

CIRCUITS	
EP-1	CRITICAL BRANCH PROXIMITY RECEPTACLES
EP-2	CRITICAL BRANCH HEADWALL RECEPTACLES
EP-3	CRITICAL BRANCH HEADWALL RECEPTACLES
EP-4	CRITICAL BRANCH HEADWALL & MONITOR RECEPTACLES
EP-5	CRITICAL BED EXAM LIGHT & TV RECEPTACLES
NP-1	NORMAL BRANCH HEADWALL RECEPTACLES
NP-2	NORMAL BRANCH RECEPTACLES
NP-3	NORMAL BRANCH RECEPTACLES

3 TYPICAL BH EXAM ROOM POWER LAYOUT

1/4" = 1'-0"

LEGEND

	TYPE A - 1 HOUR FIRE BARRIERS TO REMAIN
	TYPE B - 1 HOUR SMOKE BARRIERS TO REMAIN
	TYPE C - 2 HOUR FIRE BARRIERS TO REMAIN
	TYPE D - 2 HOUR SMOKE BARRIERS TO REMAIN
	TYPE N - NON-RATED PARTITION TO REMAIN
	TYPE S - SMOKE RESISTANT PARTITION TO REMAIN
	TYPE A - 1 HOUR FIRE BARRIERS
	TYPE B - 1 HOUR SMOKE BARRIERS
	TYPE C - 2 HOUR FIRE BARRIERS
	TYPE N - NON-RATED PARTITION
	TYPE S - SMOKE RESISTANT PARTITION

KEY PLAN N.T.S.

Gresham Smith
GreshamSmith.com

ARCHITECT, INTERIOR DESIGN, GRAPHICS
Gresham Smith
222 2nd Avenue South, Suite 1400
Nashville, TN 37201-2308
615.770.8100
FL Qualifier No. AR0013420
FL Registry No. RY3806
Architect/Interior Designer of Record: Eric M. Snyder, Florida Registration #96197
Project Principal: Rob Hamby
Project Architect: Eric Snyder
Project Coordinator: Traci Myers
Interior Designer: Morgan Black

ME&P
I.C. Thomasson Associates, Inc.
2950 Kraft Drive, Suite 500
Nashville, TN 37204
615.346.3400
FL Qualifier No. 38970
FL Registry No. 1276
MEP Principal: Josh Cartwright
MEP Proj Mngr: Paul C. McKinney
Mech Engineer of Record: Shawn Sullivan, Florida Registration #81090
Plum/Fire P. Designer: Donna Seigal
Elec. Engineer of Record: Paul C. McKinney, Florida Registration #56569

STRUCTURAL
Stanley D. Lindsey & Associates, Ltd.
750 Old Hickory Blvd, Building 1, Suite 175
Brentwood, TN 37027
615.320.1735
FL Qualifier No. 39200
FL Registry No. 1329
Project Principal/ Engineer: Mark Hilner
Structural Engineer of Record: Michael E. Corrin, Florida Registration #62025

CIVIL & LANDSCAPE
Kimley-Horn
2615 Centennial Blvd., Suite 102
Tallahassee, FL 32308
850.553.3500
FL Qualifier No. 49629
FL Registry No. 696
EOR: Kelsey Lewis, PE, Florida Registration #79384
Proj Mngr: Chris Akers
Landscape AOR: Charlie Johnson, Florida Reg #6667402

ICT
I. C. Thomasson Associates, Inc.
2950 KRAFT DRIVE
NASHVILLE, TN. 37204
PHONE (615) 346-3400
www.icthomasson.com
ict project # : 210404

SDL STRUCTURAL ENGINEERS 1966

Kimley»Horn
214 Oceanside Drive
Nashville, TN 37204

HCA Healthcare
HCA Design & Construction
One Park Plaza, PO Box 550
Bldg. II, East 3rd Floor
Nashville, TN 37203
HCA Design Mgr.: Nicole Hoch
HCA Constr. Mgr.: Ben McAlpin

General Contractors
Robins & Morton
5500 Maryland Way, Suite 100
Brentwood, TN 37027

PAUL C. McKINNEY LICENSE No 56569 STATE OF FLORIDA PROFESSIONAL ENGINEER
Printed copies of this document are not considered signed and sealed and the signature must be verified on any electronic copies.

Digitally signed by Paul C. McKinney
DN: E=pmckinney@icthomasson.com, CN=Paul C. McKinney, O=I.C. Thomasson Associates, L=Nashville, S=TN, C=US
Date: 2022.03.02 10:10:02-06'00'

ED EXPANSION, PHARMACY AND DIETARY RENOVATION

LAKE CITY MEDICAL CENTER
340 NW Commerce Dr.
Lake City, FL 32055
HCA Project No.: 3793800010, 3793800014
Florida AHCA
Project Submission No.: 115
Client Code / File No.: 23/100156

Revision		
No.	Date	Description

POWER - FIRST FLOOR ED EXPANSION AND RENOVATION PLAN - NEW CONSTRUCTION PLAN

E301A

PROJECT: 45057.00
DATE: 3/2/2022

LINE IS 3 INCHES WHEN PRINTED FULL SIZE
FULL SHEET SIZE = 30"X42"

3/2/2022 10:07:12 AM BIM 360://45057.00 HCA Lake City Medical Center 10 bed med surg Expansion R21/ICT_210404_E21_Central.rvt

Drawn By: Author
Checked By: Checker
Approved By: Approver

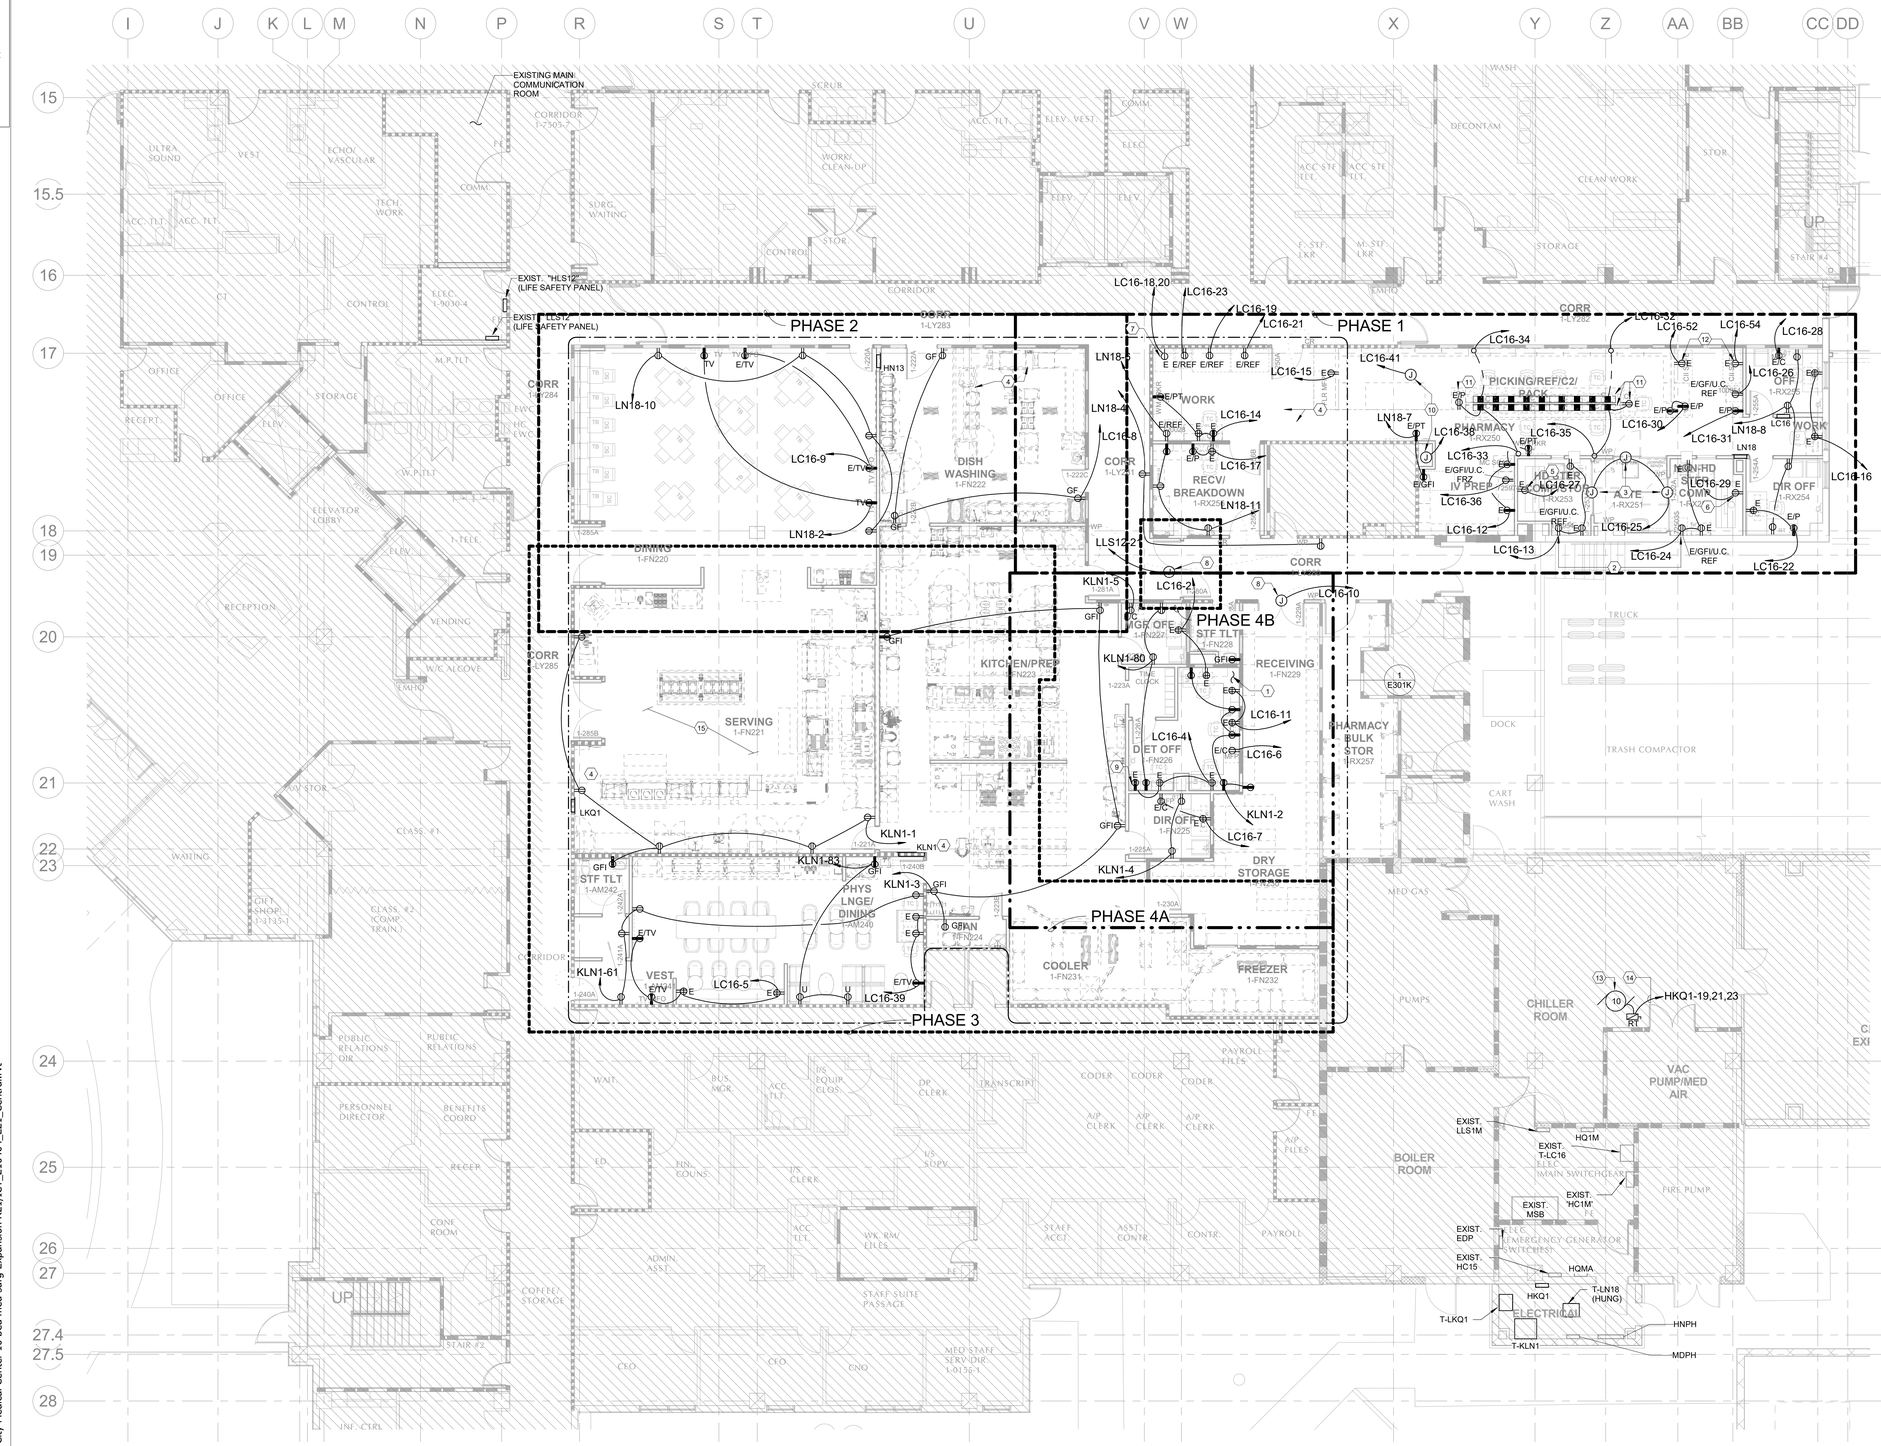

LEGEND

- TYPE A - 1 HOUR FIRE BARRIERS TO REMAIN
- TYPE B - 1 HOUR SMOKE BARRIERS TO REMAIN
- TYPE C - 2 HOUR FIRE BARRIERS TO REMAIN
- TYPE D - 2 HOUR SMOKE BARRIERS TO REMAIN
- TYPE N - NON-RATED PARTITION TO REMAIN
- TYPE S - SMOKE RESISTANT PARTITION TO REMAIN
- TYPE A - 1 HOUR FIRE BARRIERS
- TYPE B - 1 HOUR SMOKE BARRIERS
- TYPE C - 2 HOUR FIRE BARRIERS
- TYPE N - NON-RATED PARTITION
- TYPE S - SMOKE RESISTANT PARTITION

POWER - FIRST FLOOR DIETARY AND PHARMACY RENOVATION - NEW CONSTRUCTION PLAN

1 — 1/8" = 1'-0"

0' 4' 8' 16' 24'

NOTES:

1. PROVIDE GROMMET OPENINGS IN CASEWORK TO ACCESS ALL ELECTRICAL DEVICES BELOW COUNTERTOP.
2. PROVIDE DEVICES WITH COVERS AND CASKETING FOR CLEAN SPACES.
3. PROVIDE CONNECTIONS FOR AUTO DOORS AND ASSOCIATED CONTROL.
4. PROVIDE FLOOR MARKING WITH 36" DEEP SQUARE IN FRONT OF PANELS TO READ "NO STORAGE".
5. RECEPTACLE FOR SAFETY CABINET.
6. RECEPTACLE FOR HOOD.
7. PROVIDE 208V, 20A RECEPTACLE FOR FREEZER. COORDINATE LOCATION AND ELECTRICAL PRIOR TO ROUGH-IN.
8. PROVIDE CONNECTION FOR AUTOMATIC DOOR OPERATOR AND ALL ACCESSORIES. PROVIDE INTERFACE WITH FIRE ALARM FOR EGRESS DOOR TO DISABLE OPERATOR UPON ALARM.
9. RECEPTACLE IN UPPER CABINET FOR i MOBILE CHARGING.
10. PROVIDE POWER CONNECTIONS FOR PTS STATION AND TRANSFER STATION PER PTS SUBMITTALS.
11. COORDINATE WITH PHARMACY CASEWORK FOR CONNECTIONS AND DEVICES TO BE PROVIDED.
12. RECEPTACLE FOR PYXIS.
13. COORDINATE LOCATION OF NEW PTS BLOWER WITH PTS SUBMITTALS.
14. PROVIDE 3#12, #12 GND, 3/4"C.
15. REFER TO ENLARGED KITCHEN PLAN SHEET E301K FOR KITCHEN EQUIPMENT CONNECTIONS.

LEGEND	
	NEW ITEM
	EXISTING ITEM

KEY PLAN
N.T.S.

Gresham Smith
GreshamSmith.com

ARCHITECT, INTERIOR DESIGN, GRAPHICS
Gresham Smith
222 2nd Avenue South, Suite 1400
Nashville, TN 37201-2308
615.770.8100
FL Qualifier No. AR0013420
FL Registry No. RY3806
Architect/Interior Designer of Record: Eric M. Snyder, Florida Registration #96197
Project Principal: Rob Hamby
Project Architect: Eric Snyder
Project Coordinator: Traci Myers
Interior Designer: Morgan Black

ME&P
I.C. Thomasson Associates, Inc.
2950 Kraft Drive, Suite 500
Nashville, TN 37204
615.346.3400
FL Qualifier No. 38970
FL Registry No. 1276
MEP Principal: Josh Cartwright
MEP Proj Mngr: Paul C. McKinney
Mech Engineer of Record: Shawn Sullivan, Florida Registration #81090
Plum/Fire P. Designer: Donna Seigal
Elec. Engineer of Record: Paul C. McKinney, Florida Registration #56569

STRUCTURAL
Stanley D. Lindsey & Associates, Ltd.
750 Old Hickory Blvd, Building 1, Suite 175
Brentwood, TN 37027
615.320.1735
FL Qualifier No. 39200
FL Registry No. 1329
Project Principal/ Engineer: Mark Hilner
Structural Engineer of Record: Michael E. Corrin, Florida Registration #62025

CIVIL & LANDSCAPE
Kimley-Horn
2615 Centennial Blvd., Suite 102
Tallahassee, FL 32308
850.553.3500
FL Qualifier No. 49629
FL Registry No. 696
EOR: Kelsey Lewis, PE, Florida Registration #79384
Proj Mngr: Chris Akers
Landscape AOR: Charlie Johnson, Florida Reg #6667402

ICT
I. C. Thomasson Associates, Inc.
2950 KRAFT DRIVE
NASHVILLE, TN. 37204
PHONE (615) 346-3400
www.icthomasson.com
ict project # : 210404

SDL 1966 STRUCTURAL ENGINEERS

Kimley»Horn
214 Oceanside Drive
Nashville, TN 37204

HCA Healthcare
HCA Design & Construction
One Park Plaza, PO Box 550
Bldg. II, East 3rd Floor
Nashville, TN 37203
HCA Design Mgr.: Nicole Hoch
HCA Constr. Mgr.: Ben McAlpin

General Contractors
Robins & Morton
5500 Maryland Way, Suite 100
Brentwood, TN 37027

PAUL C. McKINNEY LICENSE No 56569 STATE OF FLORIDA PROFESSIONAL ENGINEER
Printed copies of this document are not considered signed and sealed and the signature must be verified on any electronic copies.

Digitally signed by Paul C. McKinney
DN: E=pmckinney@icthomasson.com, CN=Paul C. McKinney, O=I.C. Thomasson Associates, L=Nashville, S=TN, C=US
Date: 2022.03.02 10:10:29-06'00'

ED EXPANSION, PHARMACY AND DIETARY RENOVATION

LAKE CITY MEDICAL CENTER
340 NW Commerce Dr.
Lake City, FL 32055
HCA Project No.: 3793800010, 3793800014
Florida AHCA Project Submission No.: 115
Client Code / File No.: 23/100156

Revision		
No.	Date	Description

POWER - FIRST FLOOR DIETARY AND PHARMACY RENOVATION - NEW CONSTRUCTION PLAN

E301B

LINE IS 3 INCHES WHEN PRINTED FULL SIZE
FULL SHEET SIZE = 30"X42"

PROJECT: 45057.00
DATE: 3/2/2022

3/2/2022 10:07:19 AM BIM 360://45057.00 HCA Lake City Medical Center 10 bed med surg Expansion R21/ICT_210404_E21_Central.rvt

Drawn By: Author
Checked By: Checker
Approved By: Approver

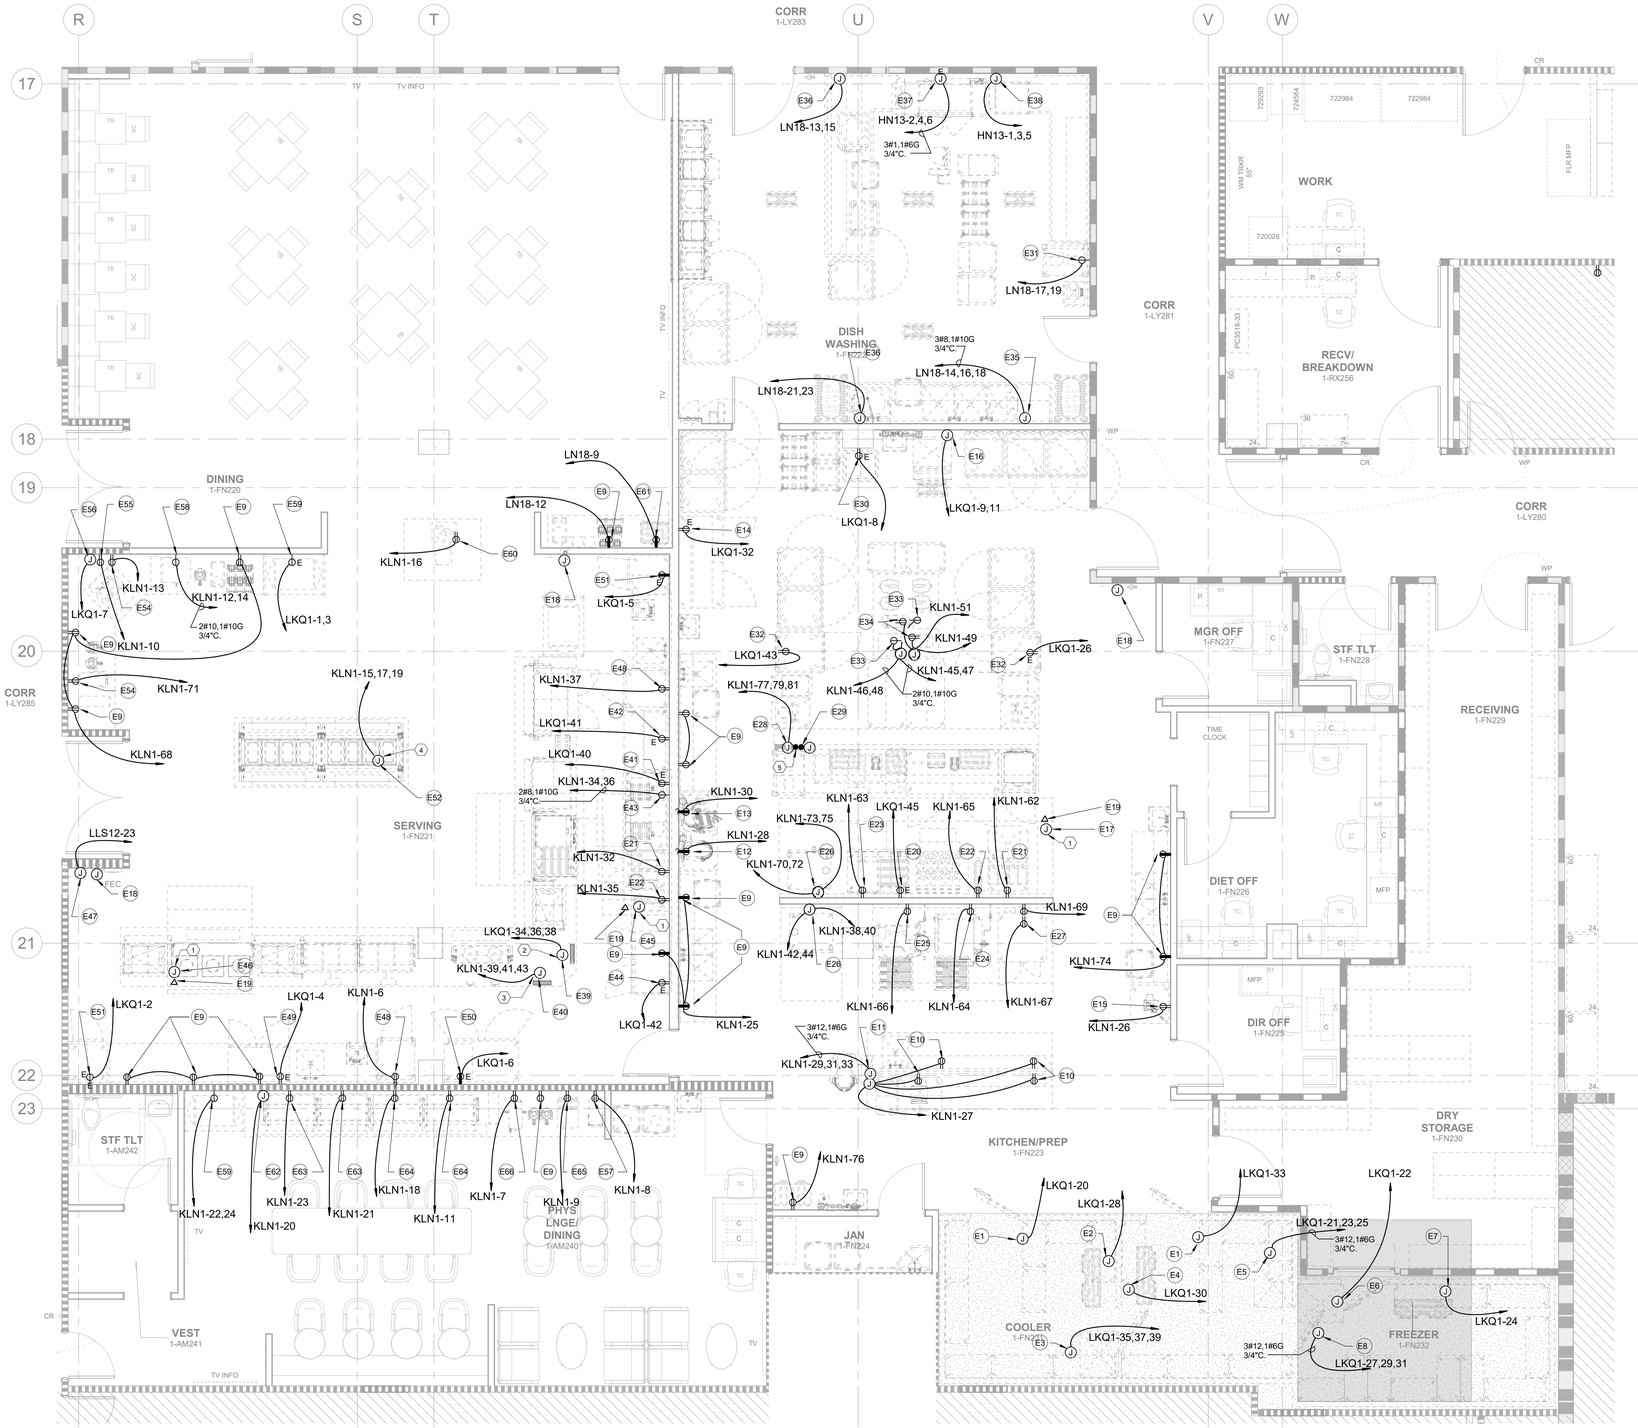

LEGEND

- TYPE A - 1 HOUR FIRE BARRIERS TO REMAIN
- TYPE B - 1 HOUR SMOKE BARRIERS TO REMAIN
- TYPE C - 2 HOUR FIRE BARRIERS TO REMAIN
- TYPE D - 2 HOUR SMOKE BARRIERS TO REMAIN
- TYPE N - NON-RATED PARTITION TO REMAIN
- TYPE S - SMOKE RESISTANT PARTITION TO REMAIN
- TYPE A - 1 HOUR FIRE BARRIERS
- TYPE B - 1 HOUR SMOKE BARRIERS
- TYPE C - 2 HOUR FIRE BARRIERS
- TYPE N - NON-RATED PARTITION
- TYPE S - SMOKE RESISTANT PARTITION

1 POWER - ENLARGED KITCHEN PLAN

1/4" = 1'-0"

0' 2' 4' 8' 12'

NOTES:

1. REFER TO E400 SHEETS FOR POWER AND CONTROL OF ALL EXHAUST HOODS..
2. PROVIDE 208V/3 PHASE SINGLE POINT CONNECTION TO PREWIRED 125A LOAD CENTER FOR (COLD FOOD)GRIL/DEL COUNTER. CONNECT WITH 4#1,1#6G IN 1-1/2"C.
3. PROVIDE 208/3 PHASE SINGLE POINT CONNECTION TO PREWIRED 125A LOAD CENTER FOR(HOT FOOD) GRIL/DEL COUNTER. CONNECT WITH 4#1,1#6G IN 1-1/2"C.
4. PROVIDE 208V/3 PHASE SINGLE POINT CONNECTION TO PREWIRED 125A LOAD CENTER FOR SOUP/SALAD SERVING COUNTER. CONNECT WITH 4#1,1#6G IN 1-1/2"C.
5. PROVIDE(2) 208V/3 PHASE SINGLE POINT CONNECTION TO PREWIRED 150A LOAD CENTER FOR CHEF'S COUNTER/ DOUBLE OVERSHELF. CONNECT WITH 4#1/0,1#6G IN 2"C.

GENERAL NOTES:

A. REFER TO KITCHEN SCHEDULES AND NOTES FOR MOUNTNG HEIGHTS OF ALL RECEPTACLES. REFER TO KITCHEN VENDOR DRAWINGS FOR EXACT LOCATION OF ALL FLOOR ,CEILING , OR WALL MOUNTED OUTLETS.

B. ALL RECEPTACLES IN KITCHEN AREAS ARE TO BE GFI , WHERE GFI RECEPTACLES CAN NOT BE ACCESSED CONTRACTOR IS TO USE GFI BREAKERS FOR THOSE CIRCUITS.

Gresham Smith

GreshamSmith.com

ARCHITECT, INTERIOR DESIGN, GRAPHICS
Gresham Smith
222 2nd Avenue South, Suite 1400
Nashville, TN 37201-2308
615.770.8100
FL Qualifier No. AR0013420
FL Registry No. RY3806
Architect/Interior Designer of Record: Eric M. Snyder
Florida Registration #96197
Project Principal: Rob Hamby
Project Architect: Eric Snyder
Project Coordinator: Traci Myers
Interior Designer: Morgan Black

ME&P
I.C. Thomasson Associates, Inc.
2950 Kraft Drive, Suite 500
Nashville, TN 37204
615.346.3400
FL Qualifier No. 38970
FL Registry No. 1276
MEP Principal: Josh Cartwright
MEP Proj Mngr: Paul C. McKinney
Mech Engineer of Record: Shawn Sullivan
Florida Registration #81090
Plum/Fire P. Designer: Donna Seigal
Elec. Engineer of Record: Paul C. McKinney
Florida Registration #56569

STRUCTURAL
Stanley D. Lindsey & Associates, Ltd.
750 Old Hickory Blvd, Building 1, Suite 175
Brentwood, TN 37027
615.320.1735
FL Qualifier No. 39200
FL Registry No. 1329
Project Principal/ Engineer: Mark Hilner
Structural Engineer of Record: Michael E. Corrin
Florida Registration #62025

CIVIL & LANDSCAPE
Kimley-Horn
2615 Centennial Blvd., Suite 102
Tallahassee, FL 32308
850.553.3500
FL Qualifier No. 49629
FL Registry No. 696
EOR: Kelsey Lewis, PE
Florida Registration #79384
Proj Mngr: Chris Akers
Landscape AOR: Charlie Johnson
Florida Reg #6667402

ICT
I. C. Thomasson Associates, Inc.
2950 KRAFT DRIVE
NASHVILLE, TN. 37204
PHONE (615) 346-3400
www.icthomasson.com
ict project # : 210404

1966 SDL STRUCTURAL ENGINEERS

Kimley»Horn
214 Oceanside Drive
Nashville, TN 37204

HCA Healthcare
HCA Design & Construction
One Park Plaza, PO Box 550
Bldg. II, East 3rd Floor
Nashville, TN 37203
HCA Design Mgr.: Nicole Hoch
HCA Constr. Mgr.: Ben McAlpin

General Contractors
Robins & Morton
5500 Maryland Way, Suite 100
Brentwood, TN 37027

PAUL C. McKINNEY LICENSE No 68569 STATE OF FLORIDA PROFESSIONAL ENGINEER

Digitally signed by Paul C. McKinney
DN: E=pmckinney@ichomasson.com, CN=Paul C. McKinney, O=I.C. Thomasson Associates, L=Nashville, S=TN, C=US
Date: 2022.03.01 16:22:22-06'00'

Printed copies of this document are not considered signed and sealed and the signature must be verified on any electronic copies.

ED EXPANSION, PHARMACY AND DIETARY RENOVATION

LAKE CITY MEDICAL CENTER
340 NW Commerce Dr.
Lake City, FL 32055
HCA Project No.: 3793800010, 3793800014
Florida AHCA Project Submission No.: 115
Client Code / File No.: 23/100156

Revision		
No.	Date	Description

POWER - ENLARGED KITCHEN PLAN

E301K

LINE IS 3 INCHES WHEN PRINTED FULL SIZE
FULL SHEET SIZE = 30"X42"

PROJECT: 45057.00
DATE: 3/2/2022

3/1/2022 4:06:11 PM BIM 360://45057.00 HCA Lake City Medical Center 10 bed med surg Expansion R21/ICT_210404_E21_Central.rvt

Drawn By: Author
Checked By: Checker
Approved By: Approver

GRILL/DELI COUNTER LOAD CENTER SCHEDULE

CONNECTION E-40

ITEM	QTY.	DESCRIPTION	VOLTAGE	HP	KW	AMPS
202	2	DROP-IN 3-WELL HOT/COLD FOOD UNIT	120/1	1/5	-	20.0
229	1	FOOD SHIELD W/LIGHTS & HEAT	120/1	-	-	12.61
230	3	DROP-IN INDUCTION RANGE	208/1	-	2.5	12.1
231	2	DROP-IN 4-WELL HOT FOOD UNIT	208/1	-	1.4	6.5
240	2	DROP-IN SOUP WELL	120/1	-	0	4.2
241	1	FOOD SHIELD W/LIGHTS	120/1	-	-	0.12

SALAD COUNTER LOAD CENTER SCHEDULE

CONNECTION E-52

ITEM	QTY.	DESCRIPTION	VOLTAGE	HP	KW	AMPS
235	1	FOOD SHIELD W/LED LIGHTS	120/1	-	-	0.16
237	2	DROP-IN REFRIGERATED COLD PAN	120/1	-	-	3.7

ELECTRICAL CONNECTIONS SCHEDULE

NUMBER	CONNECTION	SERVICE TO	ITEM NO.	HP	KW	AMPS	VOLT	PHASE	LOCATION	A.F.F.	REMARKS
E1	JUNCT BOX	LIGHTS	101& 121	-	-	10.0	120	1	FA	CLG	E.C. TO BRANCH TO CONNECTION AS REQUIRED
E2	JUNCT BOX	EVAPORATOR COIL	106A	-	-	2.0	120	1	FA	CLG	E.C. TO BRANCH TO CONNECTION AS REQUIRED
E3	JUNCT BOX	REMOTE CONDENSING UNIT	106B	0.5	-	5.2	208	3	FA	CLG	E.C. TO BRANCH TO CONNECTION AS REQUIRED
E4	JUNCT BOX	EVAPORATOR COIL	101A	-	-	2.0	120	1	FA	CLG	E.C. TO BRANCH TO CONNECTION AS REQUIRED
E5	JUNCT BOX	REMOTE CONDENSING UNIT	101B	0.5	-	5.2	208	3	FA	CLG	E.C. TO BRANCH TO CONNECTION AS REQUIRED
E6	JUNCT BOX	LIGHTS, ALARM, DOOR HEATER	102	-	-	10.0	120	1	FA	CLG	E.C. TO BRANCH TO CONNECTION AS REQUIRED
E7	JUNCT BOX	HEAT TAP	102A	-	-	10.0	120	1	FA	CLG	E.C. TO BRANCH TO CONNECTION AS REQUIRED
E8	JUNCT BOX	REMOTE CONDENSING UNIT	102B	3.0	-	12.3	208	3	FA	CLG	E.C. TO BRANCH TO CONNECTION AS REQUIRED
E9	DUPLEX	CONVENIENCE OUTLET	-	-	-	9.0	120	1	WALL	18"	-
E10	JBDUPLEX	CONVENIENCE OUTLET	-	-	-	9.0	120	1	FA	CLG	E.C. TO CONNECT TO EQUIPMENT MOUNTED DUPLEX RECEPTACLE
E11	JUNCT BOX	40 QT. MIXER	121	1-1/2	-	5.8	208	3	FA	CLG	E.C. TO BRANCH TO CONNECTION AS REQUIRED
E12	DUPLEX	20 QT. MIXER	123	1/2	-	5.0	120	1	WALL	18"	-
E13	DUPLEX	SLICER	125	1/2	-	5.8	120	1	WALL	18"	-
E14	DUPLEX	REFRIGERATED PREPARATION UNIT	126	1/4	-	7.5	120	1	WALL	18"	-
E15	DUPLEX	FOOD PROCESSOR	127	1/2	-	7.5	120	1	WALL	18"	-
E16	JUNCT BOX	CUBE ICE MACHINE	130	-	-	16.5	208	1	WALL	78"	E.C. TO BRANCH TO CONNECTION AS REQUIRED
E17	JUNCT BOX	EXHAUST HOOD	136	-	-	10.0	120	1	FA	CLG	E.C. TO BRANCH TO CONNECTION AS REQUIRED
E18		E.C. TO PROVIDE EMPTY CONDUIT BACK TO DOOR REMOTE FULL STATION @ POINT OF EGRESS							WALL	48"	PER LOCAL CODES
E19		COMMUNICATIONS DATA PORT		-	-	-	-	-	FA	CLG	-
E20	DUPLEX	REFRIGERATED EQUIPMENT STAND	137	1/3	-	6.5	120	1	WALL	18"	-
E21	DUPLEX	FRYER (CONTROLS/FILTER)	139 & 219	-	-	5.0	120	1	WALL	18"	-
E22	DUPLEX	FRENCH FRY WARMER	139 & 219	-	-	6.3	120	1	WALL	18"	-
E23	DUPLEX	GRIDDLE	141	-	-	1.0	120	1	WALL	18"	-
E24	DUPLEX	30 GAL. BRAISING PAN	143	-	-	1.4	120	1	WALL	18"	-
E25	DUPLEX	20 GAL. KETTLE	145	-	-	5.0	120	1	WALL	18"	-
E26	JUNCT BOX	DOUBLE COMBI OVEN	146	-	5.5 (EACH)	10.5 (EACH)	208	1	WALL	18"&F	E.C. TO BRANCH TO CONNECTION AS REQUIRED
E27	DUPLEX	DOUBLE CONVECTION OVEN	148	3/4 (EACH)	-	3.5 (EACH)	120	1	WALL	18"&F	-
E28	JUNCT BOX	CHEF'S COUNTER LOAD CENTER	152	-	-	150.0	120/208	3	FLOOR	STUB	REFER TO LOAD CENTER SCHEDULE #E-28
E29		E.C. TO PROVIDE EMPTY CONDUIT W/JUNCT. BOX FOR OWNER SUPPLIED ESPRESSO SYSTEM & PRINTER. VERIFY REQUIREMENTS & LOCATIONS W/OWNER/OPERATOR ESPRESSO PLANS.									
E30	DUPLEX	ICE CREAM MERCHANDISER	155	1/2	-	3.0	120	1	WALL	18"	-
E31	SINGLE	MOBILE PLATE & SOS+DISPENSER	160	-	3.2	15.0	208	1	WALL	18"	-
E32	DUPLEX	48" CAPTIVE REFRIGERATOR	168	1/2	-	6.0	120	1	FA	CLG	E.C. TO PROVIDE DROP CORD AS REQUIRED
E33	JBSINGLE	COFFEE BREWER - KERRY LEAD W/GRINDER	170	-	-	20.0	120/208	1	FA	CLG	E.C. TO CONNECT TO EQUIPMENT MOUNTED SINGLE RECEPTACLE
E34	JBDUPLEX	ICED TEA BREWER - KERRY LEAD W/GRINDER	171	-	-	15.0	120	1	FA	CLG	E.C. TO CONNECT TO EQUIPMENT MOUNTED DUPLEX RECEPTACLE
E35	JUNCT BOX	SINK HEATER	177	-	9.0	25.0	208	3	WALL	18"	E.C. TO BRANCH TO CONNECTION AS REQUIRED
E36	JUNCT BOX	SOAP COLLECTOR	179	3/4	-	5.0	208	1	WALL	18"	E.C. TO BRANCH TO CONNECTION AS REQUIRED
E37	JUNCT BOX	DISH MACHINE W/BOOSTER HEATER	188	-	-	85.0	480	3	WALL	18"	E.C. TO BRANCH TO CONNECTION AS REQUIRED
E38	JUNCT BOX	BLOWER DRYER	189	2.0	10.0	15.7	480	3	WALL	81"	E.C. TO BRANCH TO CONNECTION AS REQUIRED
E39	JUNCT BOX	DRILL/DELI COUNTER LOAD CENTER	201	-	-	120.0	120/208	3	FLOOR	STUB	REFER TO LOAD CENTER SCHEDULE #E-39
E40	JUNCT BOX	DRILL/DELI COUNTER LOAD CENTER	201	-	-	120.0	120/208	3	FLOOR	STUB	REFER TO LOAD CENTER SCHEDULE #E-40
E41	DUPLEX	REFRIGERATED EQUIPMENT STAND	209	1/3	-	6.5	120	1	WALL	18"	-
E42	DUPLEX	REFRIGERATED PREPARATION UNIT	211	1/2	-	7.2	120	1	WALL	18"	-
E43	SINGLE	PIZZA CONVEYOR OVEN	213	-	6.4	26.0	208	1	WALL	30"	-
E44	DUPLEX	UNDERCOUNTER FREEZER	216	1/2	-	8.0	120	1	WALL	18"	-
E45	JUNCT BOX	EXHAUST HOOD	220	-	-	10.0	120	1	FA	CLG	E.C. TO BRANCH TO CONNECTION AS REQUIRED
E46	JUNCT BOX	EXHAUST HOOD	226	-	-	10.0	120	1	FA	CLG	E.C. TO BRANCH TO CONNECTION AS REQUIRED
E47	JUNCT BOX	FIRE SUPPRESSION SYSTEM	226A	-	-	10.0	120	1	FA	CLG	E.C. TO BRANCH TO CONNECTION AS REQUIRED
E48	DUPLEX	MOBILE HEATED HOLDING CABINET	227	-	1.9	16.0	120	1	WALL	18"	-
E49	DUPLEX	UNDERCOUNTER REFRIGERATOR	228	1/4	-	7.5	120	1	WALL	18"	-
E50	DUPLEX	FREEZER	232	3/4	-	14.9	120	1	WALL	18"	-
E51	DUPLEX	REFRIGERATOR	233	1/3	-	7.2	120	1	WALL	18"	-
E52	JUNCT BOX	SALAD COUNTER LOAD CENTER	236	-	-	120.0	120/208	3	FLOOR	STUB	REFER TO LOAD CENTER SCHEDULE #E-52
E53	-	SPARE NUMBER	-	-	-	-	-	-	-	-	-
E54	DUPLEX	AMBIENT CARBONATOR	240	-	-	10.0	120	1	WALL	18"	E.C. TO VERIFY LOAD OF VENDOR SUPPLIED EQUIPMENT W/OWNER
E55	DUPLEX	ICE & BEVERAGE DISPENSER	249	-	-	10.0	120	1	WALL	18"	E.C. TO VERIFY LOAD OF VENDOR SUPPLIED EQUIPMENT W/OWNER
E56	JUNCT BOX	CUBE ICE MACHINE	250	-	-	22.0	120	1	WALL	78"	E.C. TO BRANCH TO CONNECTION AS REQUIRED
E57	DUPLEX	VCD TEA BREWER	251 & 310	-	-	16.0	120	1	WALL	18"	E.C. TO VERIFY LOAD OF VENDOR SUPPLIED EQUIPMENT W/OWNER
E58	SINGLE	COFFEE BREWER	252	-	-	30.0	120/208	1	WALL	18"	E.C. TO VERIFY LOAD OF VENDOR SUPPLIED EQUIPMENT W/OWNER
E59	SINGLE	REFRIGERATED DRAB-N-GO CASE	254 & 305	-	1.75	9.05	208	1	WALL	18"	-
E60	DUPLEX	POS SYSTEM	260	-	-	10.0	120	1	FLOOR	STUB	DEDICATED CIRCUIT
E61	DUPLEX	MICROWAVE OVEN	269	-	1.5	13.4	120	1	WALL	18"	-
E62	JUNCT BOX	FOOD SHIELD W/LIGHTS & HEAT	302	-	-	15.0	120	1	WALL	18"	E.C. TO BRANCH TO CONNECTION AS REQUIRED
E63	DUPLEX	HEATED SHELF FOOD WARMER	304	-	.75	6.5	120	1	WALL	18"	-
E64	DUPLEX	COLD SHELF	306	1/3	.45	5.9	120	1	WALL	18"	-
E65	DUPLEX	ICE & WATER DISPENSER	308	1/3	-	10.3	120	1	WALL	18"	-
E66	DUPLEX	COFFEE BREWER	311	-	-	15.0	120	1	WALL	18"	E.C. TO VERIFY LOAD OF VENDOR SUPPLIED EQUIPMENT W/OWNER

CHEF'S COUNTER LOAD CENTER SCHEDULE

CONNECTION E-28

ITEM	QTY.	DESCRIPTION	VOLTAGE	HP	KW	AMPS
146	1	UNDERCOUNTER FREEZER	120/1	1/2	-	8.0
150	1	RAPID COOK OVEN	208/1	-	6.2	30.0
154	1	DROP-IN 4-WELL HOT FOOD UNIT	208/1	-	2.3	10.8
156	2	INDUCTION CHARGER FOR HEATED BASES	208/3	-	6.7	20.0
161	2	HEAT LAMP	120/1	-	1.0	8.3
162	2	TICKET PRINTER - DEDICATED CIRCUIT	120/1	-	-	5.0
163	1	MICROWAVE OVEN	208/1	-	2.1	16.3
164	1	POP-UP TOASTER	120/1	-	1.8	15.0
165	1	MOBILE PLATE & SOS+DISPENSER	208/1	-	3.2	15.0
166	1	REFRIGERATED PREPARATION UNIT	120/1	1/4	-	7.5

GRILL/DELI COUNTER LOAD CENTER SCHEDULE

CONNECTION E-39

ITEM	QTY.	DESCRIPTION	VOLTAGE	HP	KW	AMPS
202	1	DROP-IN 3-WELL HOT/COLD FOOD UNIT	120/1	1/5	-	20.0
203	1	FOOD SHIELD W/LIGHTS & HEAT	120/1	-	-	15.0
208	1	GRIDDLE W/TIMER/ON/OFF	120/1	-	-	1.0
207	1	REFRIGERATED EQUIPMENT STAND	120/1	1/3	-	6.5
210	1	POP-UP TOASTER	120/1	-	1.8	15.0
212	1	REFRIGERATED PREPARATION UNIT	120/1	1/4	-	7.5
214	1	FOOD SHIELD W/LIGHTS	120/1	-	-	0.15
217	1	DROP-IN HEATED SHELF	120/1	-	1.1	9.3
256	1	REFRIGERATED DRAB-N-GO CASE	208/1	-	1.75	9.05

ELECTRICAL SYMBOLS

SINGLE RECEPTACLE, NEMA 5-20R	SR
DUPLEX RECEPTACLE, NEMA 5-20R	DR
SINGLE RECEPTACLE, 208 OR 480	SR
FLOOR RECEPTACLE	FR
JUNCTION BOX	JB
DROP CORD OR CONDUIT	DC
CONDUIT STUB	C
SWITCH	S
INCANDESCENT LIGHT	
FLUORESCENT LIGHT	
EQUIPMENT TERMINAL PANEL	
BUILDING POWER PANEL	
POINT OF CONNECTION OR EQUIPMENT	
COMMUNICATIONS OUTLET	
VAPOR PROOF LIGHTS	
PULL BOX FIRE SUPPRESSION	

ELECTRICAL ROUGH-IN NOTES

PLEASE DISREGARD ANY NOTES THAT DO NOT APPLY TO THIS PROJECT

1. THESE DRAWINGS INDICATE THE ROUGH-INS AND CONNECTIONS FOR THE EQUIPMENT AND FIXTURES AS FURNISHED/INSTALLED BY JOHNSON-LANCASTER. ANY ADDITIONAL ELECTRICAL ROUGH-INS REQUIRED BY LOCAL CODES OR REQUESTED BY THE OWNER/OPERATOR SHALL BE PROVIDED AND INSTALLED BY THE ELECTRICAL CONTRACTOR AT NO ADDITIONAL CHARGE TO JOHNSON-LANCASTER. REFER TO THE ARCHITECTURAL PLANS AND/OR THE ELECTRICAL ENGINEERS' DRAWINGS FOR ANY ADDITIONS ELECTRICAL REQUIREMENTS.
2. THE HORIZONTAL DIMENSIONING INDICATED ON THESE PLANS ARE CUMULATIVE FROM THE CENTERLINE OF ROUGH-IN TO CENTERLINE OF ROUGH-IN TO FACE OF FINISHED WALL OR STRUCTURAL COLUMN, UNLESS OTHERWISE NOTED ON THESE PLANS AND/OR DETAILS. THE VERTICAL DIMENSIONS INDICATED ARE FROM FINISHED FLOOR TO CENTERLINE OF ROUGH-IN. ALL FLOOR PENETRATION ELECTRICAL STUB-UPS SHALL NOT EXCEED 5" IN HEIGHT FROM FINISHED FLOOR.
3. THESE DRAWINGS ARE PROVIDED FOR THE SOLE PURPOSE OF INDICATING THE LOCATION OF THE ROUGH-INS, THE TYPE OF CONNECTIONS NECESSARY AND THE ELECTRICAL LOADS FOR THE EQUIPMENT FURNISHED BY JOHNSON-LANCASTER ONLY. THE ELECTRICAL CONTRACTOR SHALL PROVIDE ALL THE CIRCUIT WIRING AND THE CONDUIT RUNS AS REQUIRED.
4. THE ELECTRICAL CONTRACTOR TO PROVIDE AND INSTALL THE CAPS AND CORDS ASSEMBLIES NECESSARY FOR ALL EQUIPMENT WHERE THESE ITEMS ARE NOT PROVIDED AS STANDARD BY THE EQUIPMENT MANUFACTURER. THE ELECTRICAL CONTRACTOR SHALL SHORTEN ANY CORD AND PLUG ASSEMBLIES AS REQUIRED BY LOCAL CODE AND TO VERIFY NEMA RATED PLUG AND DEVICE CONFIGURATION WITH THE MANUFACTURERS SPECIFICATIONS.
5. THE ELECTRICAL CONTRACTOR TO PROVIDE AND INSTALL THE MAGNETIC STARTERS, THE DISCONNECTS AND THE THERMAL-OVERLOAD PROTECTION FOR ALL MOTORS AS INDICATED ON THESE PLANS OR AS REQUIRED BY THE EQUIPMENT MANUFACTURER.
6. THE ELECTRICAL CONTRACTOR TO PROVIDE ALL THE FINAL CONNECTIONS TO THE EQUIPMENT AND MAKE ANY FIELD JOINT WIRING CONNECTIONS AS INDICATED ON THESE PLANS OR AS AS REQUIRED BY THE EQUIPMENT MANUFACTURER.
7. THE ELECTRICAL CONTRACTOR TO PROVIDE AND INSTALL ALL CONDUIT RUNS OR CHASES NECESSARY LOCATED INSIDE OF CABINETS OR FABRICATED EQUIPMENT TO THE REAR OF UNIT TO MAXIMIZE ACCESSIBILITY OR STORAGE CAPABILITY AND NOT CONFLICT WITH THE OPERATION AND/OR SERVICE OF THE EQUIPMENT.
8. THE ELECTRICAL CONTRACTOR TO PROVIDE THE ELECTRICAL SERVICE AT THE LOCATION AS INDICATED ON THESE PLANS FOR THE REMOTE COMPRESSORS / CONDENSERS. IF THESE UNITS ARE LOCATED OUTSIDE OF THE BUILDING THE ELECTRICAL WIRING MUST BE PROVIDED IN A CODE COMPLIANT WATER-TIGHT CONDUIT. THE ELECTRICAL CONTRACTOR TO PROVIDE THE CONTROL WIRING FOR SOLENOIDS AT EVAPORATOR COILS, COMPLETE WITH DISCONNECT SWITCHES AND MAGNETIC STARTERS, AND, IF NECESSARY, A FOUR WIRE SERVICE TO THE WALK-IN FREEZER EVAPORATOR COIL FOR THE AUTOMATIC DEFROST SYSTEM. VERIFY THE SYSTEM REQUIREMENTS WITH THE EQUIPMENT MANUFACTURERS' SPECIFICATIONS, THE SITE CONDITIONS AND THE EQUIPMENT LOCATIONS.
9. THE ELECTRICAL CONTRACTOR TO INSTALL THE WALK-IN LIGHTS, SHIPPED LOOSE, FURNISH LIGHT BULBS, AS NECESSARY, AND PROVIDE ALL FINAL CONNECTIONS TO WALK-IN COMPLEX COMPONENTS; EVAPORATOR COILS, DOOR HEATERS, ALARMS, ETC., AS REQUIRED. VERIFY WITH PROVIDED EQUIPMENT AND THE MANUFACTURERS' SPECIFICATIONS.
10. THE ELECTRICAL CONTRACTOR TO PROVIDE AND INSTALL ALL THE SWITCHES FOR EXHAUST HOOD ASSEMBLY LIGHTS, FURNISH LIGHT BULBS, AS NECESSARY, AND TO PROVIDE AND INSTALL THE DISCONNECTS TO THE FAN CONTROL WIRING FOR THE EXHAUST AND/OR SUPPLY AIR FANS. VERIFY REQUIREMENTS WITH EQUIPMENT MANUFACTURER SPECIFICATIONS.
11. THE ELECTRICAL CONTRACTOR TO PROVIDE AND INSTALL ALL WIRING FOR THE MAIN GAS SHUT-OFF VALVE, IF AN ELECTRICAL VALVE IS SPECIFIED, TO THE FIRE SUPPRESSION SYSTEM AND THE HOOD EXHAUST AND/OR SUPPLY AIR FANS. VERIFY LOCAL CODE COMPLIANCE AND COORDINATE THE INSTALLATION WITH FIRE SUPPRESSION CONTRACTOR.
12. THE ELECTRICAL CONTRACTOR TO PROVIDE AND INSTALL THE CONTACTS AND SHUNT-TRIP DEVICES FOR ALL COOKING EQUIPMENT REQUIRING ELECTRIC SERVICE AND LOCATED UNDER AN EXHAUST HOOD ASSEMBLY, INTERWIRED WITH THE FIRE SUPPRESSION SYSTEM TO SHUT DOWN EQUIPMENT IN CASE OF FIRE. VERIFY REQUIREMENTS WITH LOCAL CODES, EQUIPMENT PROVIDED AND THE MANUFACTURERS' SPECIFICATIONS. COORDINATE THE INSTALLATION WITH FIRE SUPPRESSION CONTRACTOR.
13. THE ELECTRICAL CONTRACTOR TO PROVIDE THE WIRING TO THE TABLE LIMIT SWITCH FROM THE DISH MACHINE CONVEYOR DRIVE TO THE CLEAN DISH TABLE LOCATION AS REQUIRED. VERIFY WITH EQUIPMENT PROVIDED AND SITE CONDITIONS.
14. THE ELECTRICAL CONTRACTOR TO PROVIDE AND INSTALL ALL THE STAINLESS STEEL COVER PLATES FOR ANY PARTIAL OR FULLY EXPOSED PULL BOXES, ELECTRICAL ACCESS BOXES AND/OR ANY GENERAL PURPOSE CONVENIENCE OUTLETS AS INDICATED ON THESE PLANS.
15. THE ELECTRICAL CONTRACTOR TO PROVIDE AND INSTALL A DEDICATED CIRCUIT WITH A CLEAN EARTH GROUND FOR THE OWNER PROVIDED POINT OF SALE EQUIPMENT. PROVIDE A SEPARATE EMPTY CONDUIT WITH JUNCTION BOX SUITABLE FOR THE EQUIPMENT DATA LINES. VERIFY ALL REQUIREMENTS AND LINE RUNS WITH THE OWNER AND EQUIPMENT SUPPLIERS.
15. THE ELECTRICAL CONTRACTOR SHALL BE RESPONSIBLE FOR VERIFYING THE ELECTRICAL REQUIREMENTS FOR ANY EXISTING EQUIPMENT, OWNER OR VENDOR PROVIDED EQUIPMENT OR ANY EQUIPMENT FURNISHED BY OTHER THAN JOHNSON-LANCASTER.

SPECIAL CONDITIONS NOTES

PLEASE DISREGARD ANY NOTES THAT DO NOT APPLY TO THIS PROJECT

1. THESE DRAWINGS INDICATE THE SPECIAL BUILDING CONDITIONS NECESSARY FOR EQUIPMENT AND FIXTURES AS FURNISHED/INSTALLED BY JOHNSON-LANCASTER ONLY. ANY BUILDING MODIFICATION REQUIRED BY LOCAL CODES OR REQUESTED BY THE OWNER/OPERATOR SHALL BE PROVIDED AND INSTALLED BY THE GENERAL CONTRACTOR AT NO ADDITIONAL CHARGE TO JOHNSON-LANCASTER. REFER TO THE ARCHITECTURAL PLANS AND/OR THE STRUCTURAL ENGINEERS' DRAWINGS FOR ANY ADDITIONAL REQUIREMENTS.
2. THE HORIZONTAL DIMENSIONING INDICATED ON THESE PLANS ARE CUMULATIVE FROM THE FACE OF THE OPENING OR DEPRESSION TO FACE OF FINISHED WALL, STRUCTURAL COLUMN AND COLUMN CENTERLINE, UNLESS OTHERWISE NOTED ON THESE PLANS AND/OR DETAILS. THE VERTICAL DIMENSIONS INDICATED ARE FROM FINISHED FLOOR TO FACE OF OPENING OR BOTTOM OF DEPRESSION. VERIFY ALL DIMENSIONS PROVIDED ON THESE DRAWINGS WITH SITE CONDITIONS AND THE ARCHITECTURAL PLANS.
3. THE GENERAL CONTRACTOR TO PROVIDE WALLS AND CEILINGS IN THE FOOD SERVICE AREAS WITH A LIGHT COLORED, SMOOTH, WASHABLE AND NON-ABSORBENT MATERIAL ALL FLOOR MATERIAL SHALL BE SET, ACID WASHED AND RINSED PRIOR THE FOOD SERVICE EQUIPMENT INSTALLATION. WHERE QUARRY TILE FLOORS ARE EXTENDED INTO THE WALK-IN COMPLEX THE GENERAL CONTRACTOR SHALL PROTECT ALL EXPOSED METAL SURFACES AND REMOVE WALK-IN DOORS PRIOR TO ACID WASHING THE FLOOR. PROVIDE POWER VENTILATION TO REMOVE FUMES.

Gresham Smith
GreshamSmith.com

ARCHITECT, INTERIOR DESIGN, GRAPHICS
Gresham Smith
222 2nd Avenue South, Suite 1400
Nashville, TN 37201-2308
615.770.8100
FL Qualifier No. AR0013420
FL Registry No. RY3806
Architect/Interior Designer of Record: Eric M. Snyder, Florida Registration #96197
Project Principal: Rob Hamby
Project Architect: Eric Snyder
Project Coordinator: Traci Myers
Interior Designer: Morgan Black

STRUCTURAL
Stanley D. Lindsey & Associates, Ltd.
750 Old Hickory Blvd, Building 1, Suite 175
Brentwood, TN 37027
615.320.1735
FL Qualifier No. 39200
FL Registry No. 1329
Project Principal/ Engineer: Mark Hilner
Structural Engineer of Record: Michael E. Corrin, Florida Registration #62025

ME&P
I.C. Thomasson Associates, Inc.
2950 Kraft Drive, Suite 500
Nashville, TN 37204
615.346.3400
FL Qualifier No. 38970
FL Registry No. 1276
MEP Principal: Josh Cartwright
MEP Proj Mngr: Paul C. McKinney
Mech Engineer of Record: Shawn Sullivan, Florida Registration #81090
Plum/Fire P. Designer: Donna Seigal
Elec. Engineer of Record: Paul C. McKinney, Florida Registration #56569
Proj Mngr: Michael Henry

CIVIL & LANDSCAPE
Kimley-Horn
2615 Centennial Blvd., Suite 102
Tallahassee, FL 32308
850.553.3500
FL Qualifier No. 49629
FL Registry No. 696
EOR: Kelsey Lewis, PE, Florida Registration #79384
Proj Mngr: Chris Akers
Landscape AOR: Charlie Johnson, Florida Reg #6667402

ICT
I. C. Thomasson Associates, Inc.
2950 KRAFT DRIVE
NASHVILLE, TN. 37204
PHONE (615) 346-3400
www.icthomasson.com
ict project # : 210404

SDL 1966 STRUCTURAL ENGINEERS

Kimley»Horn
214 Oceanside Drive
Nashville, TN 37204

HCA Healthcare
HCA Design & Construction
One Park Plaza, PO Box 550
Bldg. II, East 3rd Floor
Nashville, TN 37203
HCA Design Mgr.: Nicole Hoch
HCA Constr. Mgr.: Ben McAlpin

General Contractors
Robins & Morton
5500 Maryland Way, Suite 100
Brentwood, TN 37027

PAUL C. McKINNEY LICENSE No 56569 STATE OF FLORIDA PROFESSIONAL ENGINEER

Digitally signed by Paul C. McKinney
DN: E=pmckinney@icthomasson.com, CN=Paul C. McKinney, O=I.C. Thomasson Associates, L=Nashville, S=TN, C=US
Date: 2022.03.01 16:22:53-06'00'

Printed copies of this document are not considered signed and sealed and the signature must be verified on any electronic copies.

ED EXPANSION, PHARMACY AND DIETARY RENOVATION

LAKE CITY MEDICAL CENTER
340 NW Commerce Dr.
Lake City, FL 32055
HCA Project No.: 3793800010, 3793800014
Florida AHCA
Project Submission No.: 115
Client Code / File No.: 23/100156

Revision		
No.	Date	Description

ELECTRICAL - KITCHEN SCHEDULES

E301S

PROJECT: 45057.00
DATE: 3/2/2022

LINE IS 3 INCHES WHEN PRINTED FULL SIZE
FULL SHEET SIZE = 30"X42"

3/1/2022 4:06:16 PM BIM 360://45057.00 HCA Lake City Medical Center 10 bed med surg Expansion R21/ICT_210404_E21_Central.rvt

Drawn By: Author
Checked By: Checker
Approved By: Approver

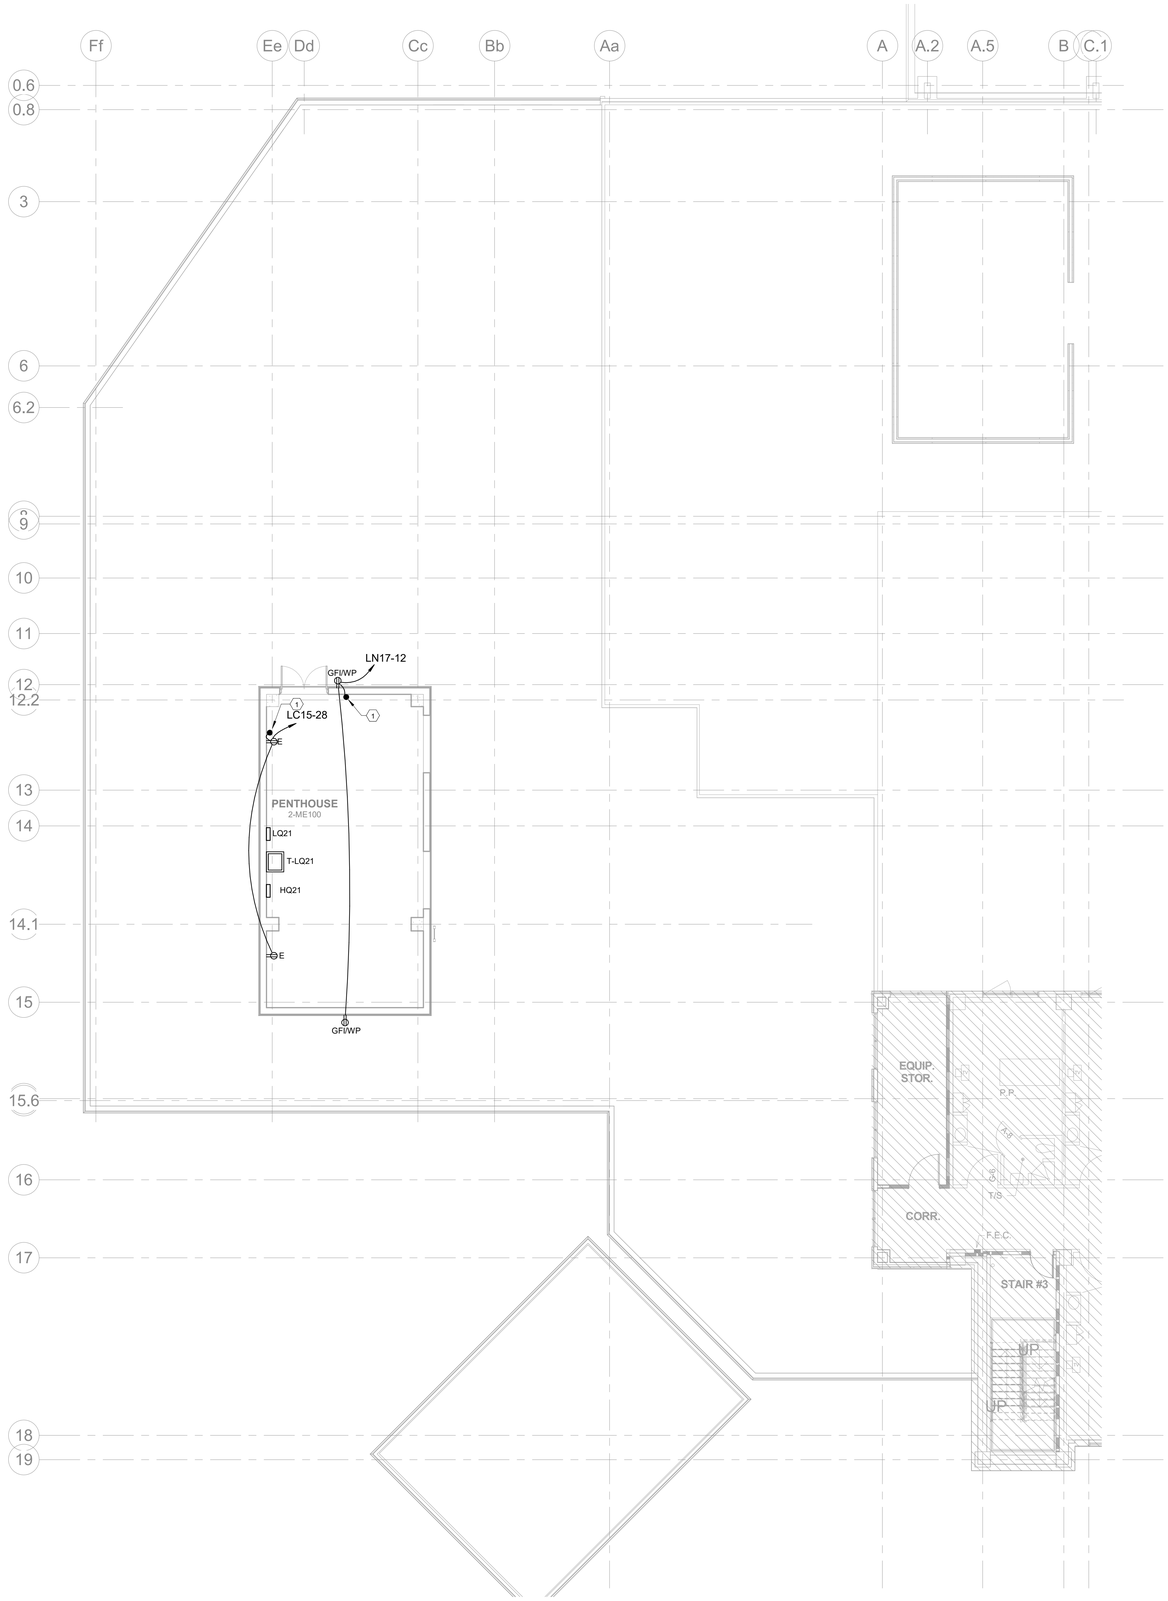

1 POWER - SECOND FLOOR - NEW CONSTRUCTION PLAN
1/8" = 1'-0"

LEGEND

- TYPE A - 1 HOUR FIRE BARRIERS TO REMAIN
- TYPE B - 1 HOUR SMOKE BARRIERS TO REMAIN
- TYPE C - 2 HOUR FIRE BARRIERS TO REMAIN
- TYPE D - 2 HOUR SMOKE BARRIERS TO REMAIN
- TYPE N - NON-RATED PARTITION TO REMAIN
- TYPE S - SMOKE RESISTANT PARTITION TO REMAIN
- TYPE A - 1 HOUR FIRE BARRIERS
- TYPE B - 1 HOUR SMOKE BARRIERS
- TYPE C - 2 HOUR FIRE BARRIERS
- TYPE N - NON-RATED PARTITION
- TYPE S - SMOKE RESISTANT PARTITION

NOTES:

1. CONDUIT UP TO LIGHTING IN PENTHOUSE.. REFER TO LIGHTING SHEET E202A FOR CONTINUATION OF CIRCUIT.

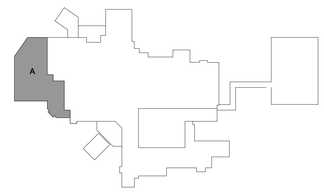

KEY PLAN
N.T.S.

Gresham Smith

GreshamSmith.com

ARCHITECT, INTERIOR DESIGN, GRAPHICS
Gresham Smith
222 2nd Avenue South, Suite 1400
Nashville, TN 37201-2308
615.770.8100
FL Qualifier No. AR0013420
FL Registry No. RY3806
Architect/Interior Designer of Record:
Eric M. Snyder
Florida Registration #96197
Project Principal: Rob Hamby
Project Architect: Eric Snyder
Project Coordinator: Traci Myers
Interior Designer: Morgan Black

ME&P
I.C. Thomasson Associates, Inc.
2950 Kraft Drive, Suite 500
Nashville, TN 37204
615.346.3400
FL Qualifier No. 38970
FL Registry No. 1276
MEP Principal: Josh Cartwright
MEP Proj Mngr: Paul C. McKinney
Mech Engineer of Record:
Shawn Sullivan
Florida Registration #81090
Plum/Fire P. Designer:
Donna Seigal
Elec. Engineer of Record:
Paul C. McKinney
Florida Registration #56569

STRUCTURAL
Stanley D. Lindsey & Associates, Ltd.
750 Old Hickory Blvd, Building 1, Suite 175
Brentwood, TN 37027
615.320.1735
FL Qualifier No. 39200
FL Registry No. 1329
Project Principal/ Engineer:
Mark Hilner
Structural Engineer of Record:
Michael E. Corrin
Florida Registration #62025

I.T/Telecom PM: Michael Henry

CIVIL & LANDSCAPE
Kimley-Horn
2615 Centennial Blvd., Suite 102
Tallahassee, FL 32308
850.553.3500
FL Qualifier No. 49629
FL Registry No. 696
EOR: Kelsey Lewis, PE
Florida Registration #79384
Proj Mngr: Chris Akers
Landscape AOR: Charlie Johnson
Florida Reg #6667402

I. C. Thomasson Associates, Inc.
2950 KRAFT DRIVE
NASHVILLE, TN. 37204
PHONE (615) 346-3400
www.icthomasson.com
ict project # : 210404

STRUCTURAL ENGINEERS SDL 1966

Kimley»Horn
214 Oceanside Drive
Nashville, TN 37204

HCA Healthcare

HCA Design & Construction
One Park Plaza, PO Box 550
Bldg. II, East 3rd Floor
Nashville, TN 37203
HCA Design Mgr.: Nicole Hoch
HCA Constr. Mgr.: Ben McAlpin

General Contractors
Robins & Morton
5500 Maryland Way, Suite 100
Brentwood, TN 37027

PAUL C. McKINNEY LICENSE No 56569 STATE OF FLORIDA PROFESSIONAL ENGINEER

Printed copies of this document are not considered signed and sealed and the signature must be verified on any electronic copies.

Digitally signed by Paul C. McKinney
DN: E=pmckinney@ictthomasson.com, CN=Paul C. McKinney, O=I.C. Thomasson Associates, L=Nashville, S=TN, C=US
Date: 2022.03.01 16:23:17-06'00'

ED EXPANSION, PHARMACY AND DIETARY RENOVATION

LAKE CITY MEDICAL CENTER
340 NW Commerce Dr.
Lake City, FL 32055
HCA Project No.: 3793800010, 3793800014
Florida AHCA
Project Submission No.: 115
Client Code / File No.: 23/100156

Revision		
No.	Date	Description

POWER - SECOND FLOOR - NEW CONSTRUCTION PLAN

E302A

LINE IS 3 INCHES WHEN PRINTED FULL SIZE
FULL SHEET SIZE = 30"X42"

PROJECT: 45057.00
DATE: 3/2/2022

3/1/2022 4:06:17 PM BIM 360://45057.00 HCA Lake City Medical Center 10 bed med surg Expansion R21/ICT_210404_E21_Central.rvt

Drawn By: Author
Checked By: Checker
Approved By: Approver

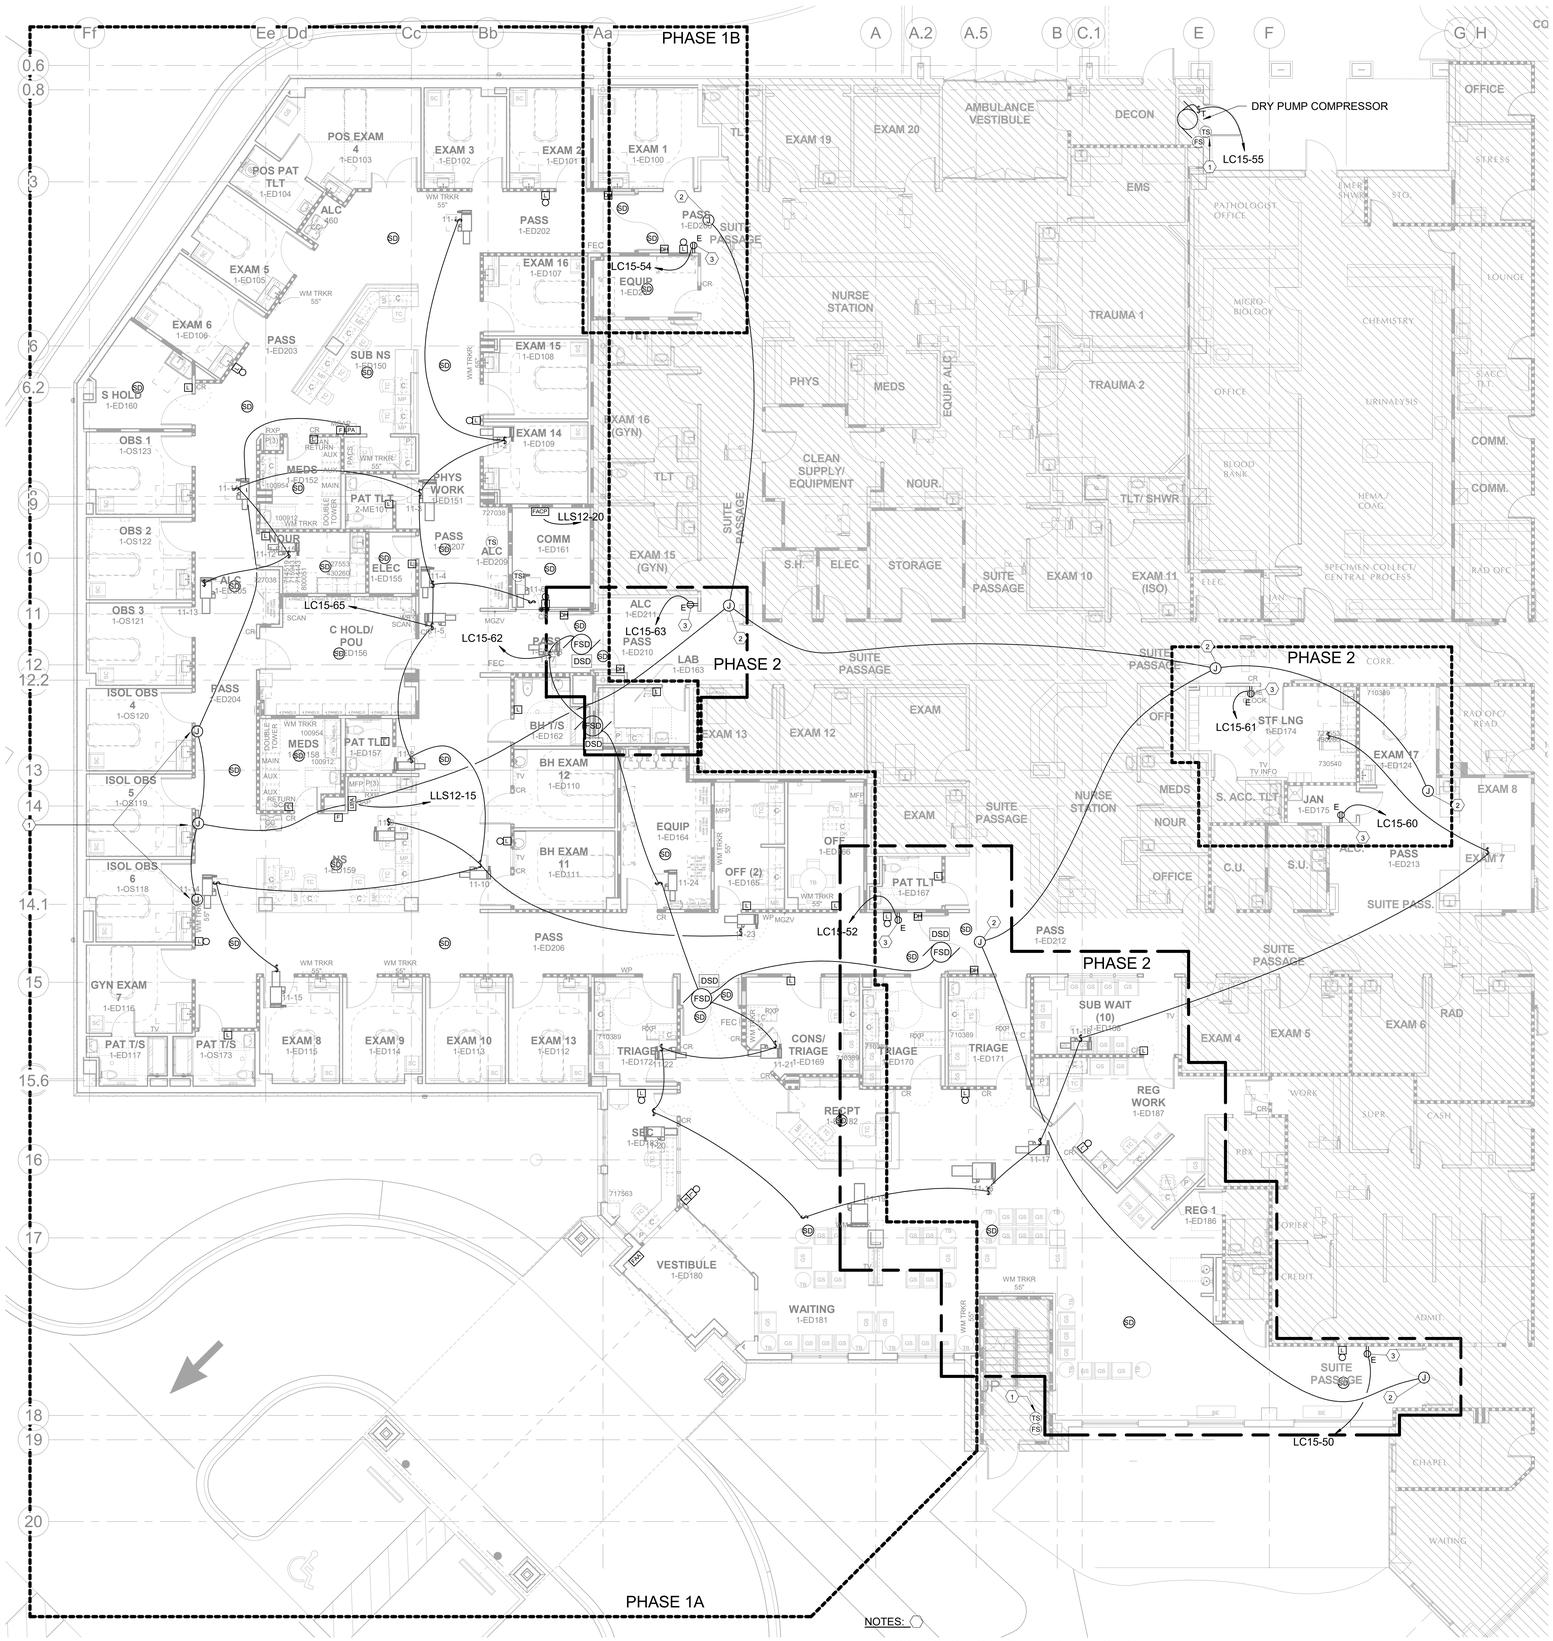

LEGEND

- TYPE A - 1 HOUR FIRE BARRIERS TO REMAIN
- TYPE B - 1 HOUR SMOKE BARRIERS TO REMAIN
- TYPE C - 2 HOUR FIRE BARRIERS TO REMAIN
- TYPE D - 2 HOUR SMOKE BARRIERS TO REMAIN
- TYPE N - NON-RATED PARTITION TO REMAIN
- TYPE S - SMOKE RESISTANT PARTITION TO REMAIN
- TYPE A - 1 HOUR FIRE BARRIERS
- TYPE B - 1 HOUR SMOKE BARRIERS
- TYPE C - 2 HOUR FIRE BARRIERS
- TYPE N - NON-RATED PARTITION
- TYPE S - SMOKE RESISTANT PARTITION

NOTES:

1. PART OF PHASE A.

ELEC/HVAC - FIRST FLOOR ED EXPANSION AND RENOVATION PLAN - NEW CONSTRUCTION PLAN

1/8" = 1'-0"

NOTES:

1. CONNECTION FOR ROOM PRESSURE MONITOR.
2. ICRA PRESSURE MONITOR. REMOVE CONNECTIONS UPON COMPLETION OF WORK.
3. PROVIDE RECEPTACLE FOR ICRA MACHINE. REMOVE RECEPTACLE UPON COMPLETION OF WORK.

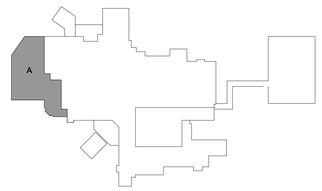

KEY PLAN
N.T.S.

3/1/2022 4:06:26 PM BIM 360://45057.00 HCA Lake City Medical Center 10 bed med surg Expansion R21/ICT_210404_E21_Central.rvt

Gresham Smith
GreshamSmith.com

ARCHITECT, INTERIOR DESIGN, GRAPHICS
Gresham Smith
222 2nd Avenue South, Suite 1400
Nashville, TN 37201-2308
615.770.8100
FL Qualifier No. AR0013420
FL Registry No. RY3806
Architect/Interior Designer of Record: Eric M. Snyder, Florida Registration #96197
Project Principal: Rob Hamby
Project Architect: Eric Snyder
Project Coordinator: Traci Myers
Interior Designer: Morgan Black

ME&P
I.C. Thomasson Associates, Inc.
2950 Kraft Drive, Suite 500
Nashville, TN 37204
615.346.3400
FL Qualifier No. 38970
FL Registry No. 1276
MEP Principal: Josh Cartwright
MEP Proj Mngr: Paul C. McKinney
Mech Engineer of Record: Shawn Sullivan, Florida Registration #81090
Plum/Fire P. Designer: Donna Seigal
Elec. Engineer of Record: Paul C. McKinney, Florida Registration #56569

STRUCTURAL
Stanley D. Lindsey & Associates, Ltd.
750 Old Hickory Blvd, Building 1, Suite 175
Brentwood, TN 37027
615.320.1735
FL Qualifier No. 39200
FL Registry No. 1329
Project Principal/ Engineer: Mark Hilner
Structural Engineer of Record: Michael E. Corrin, Florida Registration #62025

CIVIL & LANDSCAPE
Kimley-Horn
2615 Centennial Blvd., Suite 102
Tallahassee, FL 32308
850.553.3500
FL Qualifier No. 49629
FL Registry No. 696
EOR: Kelsey Lewis, PE, Florida Registration #79384
Proj Mngr: Chris Akers
Landscape AOR: Charlie Johnson, Florida Reg #6667402

ICT
I. C. Thomasson Associates, Inc.
2950 KRAFT DRIVE
NASHVILLE, TN. 37204
PHONE (615) 346-3400
www.icthomasson.com
ict project # : 210404

SDL STRUCTURAL ENGINEERS 1966

Kimley»Horn
214 Oceanside Drive
Nashville, TN 37204

HCA Healthcare
HCA Design & Construction
One Park Plaza, PO Box 550
Bldg. II, East 3rd Floor
Nashville, TN 37203
HCA Design Mgr.: Nicole Hoch
HCA Constr. Mgr.: Ben McAlpin

General Contractors
Robins & Morton
5500 Maryland Way, Suite 100
Brentwood, TN 37027

PAUL C. McKINNEY LICENSE No 56569 STATE OF FLORIDA PROFESSIONAL ENGINEER

Digitally signed by Paul C. McKinney
DN: E=pmckinney@icthomasson.com, CN=Paul C. McKinney, O=I.C. Thomasson Associates, L=Nashville, S=TN, C=US
Date: 2022.03.01 16:23:46-06'00'

Printed copies of this document are not considered signed and sealed and the signature must be verified on any electronic copies.

ED EXPANSION, PHARMACY AND DIETARY RENOVATION

LAKE CITY MEDICAL CENTER
340 NW Commerce Dr.
Lake City, FL 32055
HCA Project No.: 3793800010, 3793800014
Florida AHCA
Project Submission No.: 115
Client Code / File No.: 23/100156

Revision		
No.	Date	Description

ELEC/HVAC - FIRST FLOOR ED EXPANSION AND RENOVATION PLAN - NEW CONSTRUCTION PLAN

E401A

PROJECT: 45057.00
DATE: 3/2/2022

LINE IS 3 INCHES WHEN PRINTED FULL SIZE
FULL SHEET SIZE = 30"X42"

Drawn By: Author
Checked By: Checker
Approved By: Approver

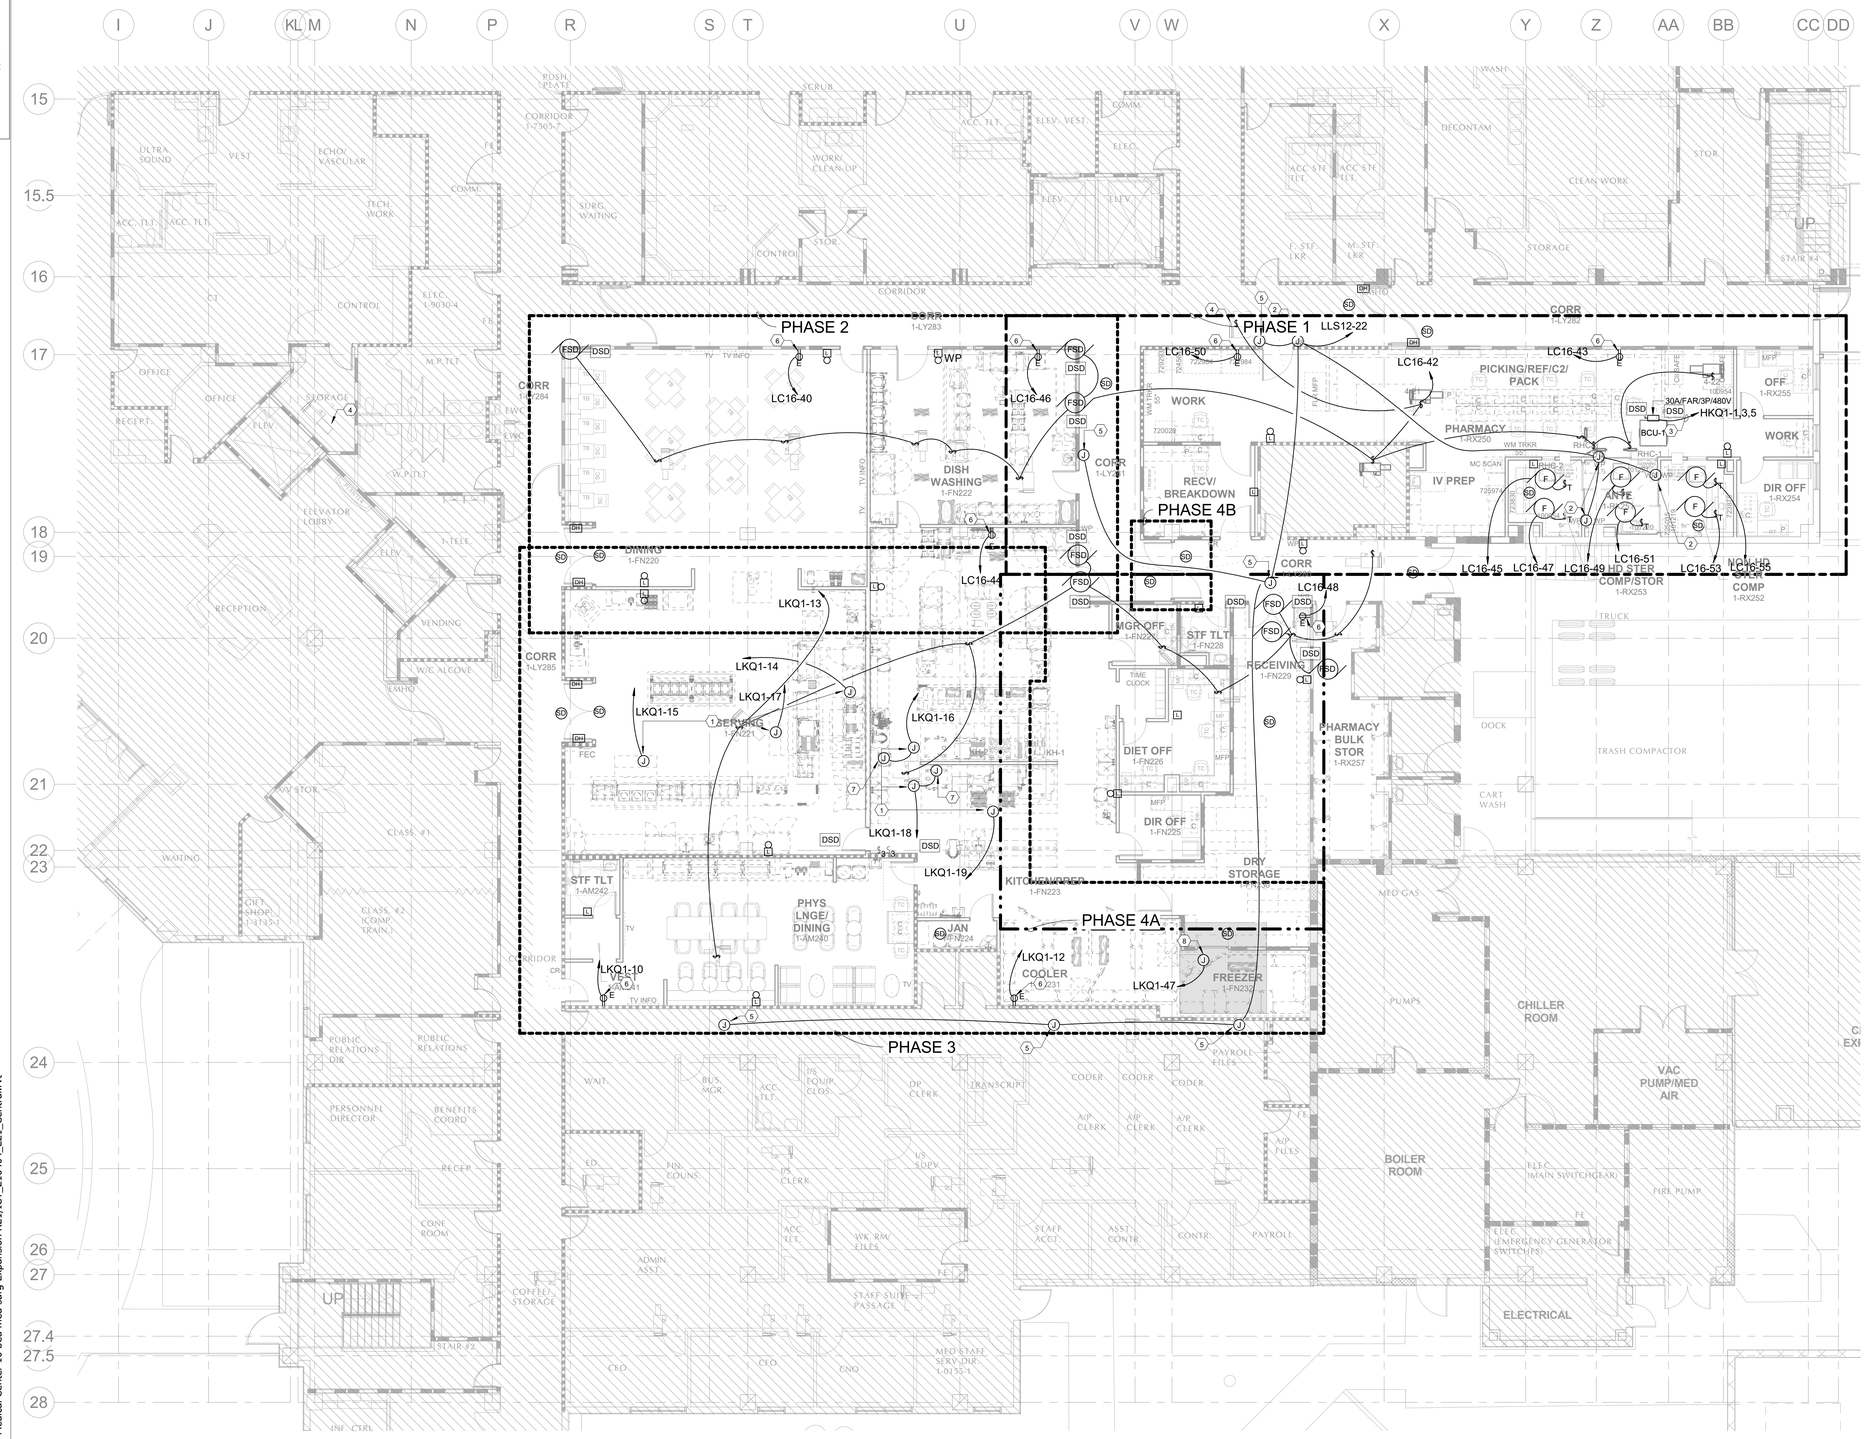

LEGEND

- TYPE A - 1 HOUR FIRE BARRIERS TO REMAIN
- TYPE B - 1 HOUR SMOKE BARRIERS TO REMAIN
- TYPE C - 2 HOUR FIRE BARRIERS TO REMAIN
- TYPE D - 2 HOUR SMOKE BARRIERS TO REMAIN
- TYPE N - NON-RATED PARTITION TO REMAIN
- TYPE S - SMOKE RESISTANT PARTITION TO REMAIN
- TYPE A - 1 HOUR FIRE BARRIERS
- TYPE B - 1 HOUR SMOKE BARRIERS
- TYPE C - 2 HOUR FIRE BARRIERS
- TYPE N - NON-RATED PARTITION
- TYPE S - SMOKE RESISTANT PARTITION

1 ELEC/HVAC - FIRST FLOOR DIETARY AND PHARMACY RENOVATION PLAN - NEW CONSTRUCTION PLAN

1/8" = 1'-0"

0' 4' 8' 16' 24'

NOTES:

1. CONNECTION FOR HOOD POWER.
2. CONNECTION FOR ROOM PRESSURE MONITOR.
3. PROVIDE 3#12, 312 GND, 3/4"C.
4. RECONNECT VAV BOX BEING REPLACED USING EXISTING CIRCUIT.
5. ICRA PRESSURE MONITOR. REMOVE CONNECTIONS UPON COMPLETION OF WORK.
6. PROVIDE RECEPTACLE FOR ICRA MACHINE. REMOVE RECEPTACLE UPON COMPLETION OF WORK.
7. CONNECTION FOR EMERGENCY SHUTOFF SOLENOID VALVE AT HOOD.
8. CONNECTION FOR FIRE RATED OVERHEAD COILING DOOR. PROVIDE INTERFACE WITH FIRE ALARM SYSTEM TO CLOSE DOOR UPON FIRE ALARM.

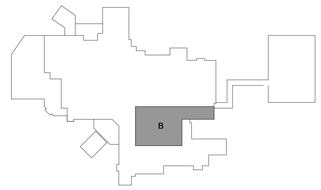

KEY PLAN
N.T.S.

Gresham Smith
GreshamSmith.com

ARCHITECT, INTERIOR DESIGN, GRAPHICS
Gresham Smith
222 2nd Avenue South, Suite 1400
Nashville, TN 37201-2308
615.770.8100
FL Qualifier No. AR0013420
FL Registry No. RY3806
Architect/Interior Designer of Record: Eric M. Snyder, Florida Registration #96197
Project Principal: Rob Hamby
Project Architect: Eric Snyder
Project Coordinator: Traci Myers
Interior Designer: Morgan Black

ME&P
I.C. Thomasson Associates, Inc.
2950 Kraft Drive, Suite 500
Nashville, TN 37204
615.346.3400
FL Qualifier No. 38970
FL Registry No. 1276
MEP Principal: Josh Cartwright
MEP Proj Mngr: Paul C. McKinney
Mech Engineer of Record: Shawn Sullivan, Florida Registration #81090
Plum/Fire P. Designer: Donna Seigal
Elec. Engineer of Record: Paul C. McKinney, Florida Registration #56569

STRUCTURAL
Stanley D. Lindsey & Associates, Ltd.
750 Old Hickory Blvd, Building 1, Suite 175
Brentwood, TN 37027
615.320.1735
FL Qualifier No. 39200
FL Registry No. 1329
Project Principal/ Engineer: Mark Hilner
Structural Engineer of Record: Michael E. Corrin, Florida Registration #62025

CIVIL & LANDSCAPE
Kimley-Horn
2615 Centennial Blvd., Suite 102
Tallahassee, FL 32308
850.553.3500
FL Qualifier No. 49629
FL Registry No. 696
EOR: Kelsey Lewis, PE, Florida Registration #79384
Proj Mngr: Chris Akers
Landscape AOR: Charlie Johnson, Florida Reg #6667402

ICT
I. C. Thomasson Associates, Inc.
2950 KRAFT DRIVE
NASHVILLE, TN. 37204
PHONE (615) 346-3400
www.icthomasson.com
ict project # : 210404

SDL STRUCTURAL ENGINEERS 1966

Kimley»Horn
214 Oceanside Drive
Nashville, TN 37204

HCA Healthcare
HCA Design & Construction
One Park Plaza, PO Box 550
Bldg. II, East 3rd Floor
Nashville, TN 37203
HCA Design Mgr.: Nicole Hoch
HCA Constr. Mgr.: Ben McAlpin

General Contractors
Robins & Morton
5500 Maryland Way, Suite 100
Brentwood, TN 37027

PAUL C. McKINNEY LICENSE No 56569 STATE OF FLORIDA PROFESSIONAL ENGINEER

Printed copies of this document are not considered signed and sealed and the signature must be verified on any electronic copies.

Digitally signed by Paul C. McKinney
DN: E=pmckinney@icthomasson.com, CN=Paul C. McKinney, O=I.C. Thomasson Associates, L=Nashville, S=TN, C=US
Date: 2022.03.01 16:24:16-06'00'

ED EXPANSION, PHARMACY AND DIETARY RENOVATION

LAKE CITY MEDICAL CENTER
340 NW Commerce Dr.
Lake City, FL 32055
HCA Project No.: 3793800010, 3793800014
Florida AHCA
Project Submission No.: 115
Client Code / File No.: 23/100156

Revision		
No.	Date	Description

ELEC/HVAC - FIRST FLOOR ED EXPANSION AND RENOVATION PLAN - NEW CONSTRUCTION PLAN

E401B

PROJECT: 45057.00
DATE: 3/2/2022

LINE IS 3 INCHES WHEN PRINTED FULL SIZE
FULL SHEET SIZE = 30"X42"

3/1/2022 4:06:37 PM BIM 360://45057.00 HCA Lake City Medical Center 10 bed med surg Expansion R21/ICT_210404_E21_Central.rvt

Drawn By: Author
Checked By: Checker
Approved By: Approver

GENERAL NOTES:

A. REFER TO MECHANICAL ROOF PLANS FOR PHASING ON ROOF.

NOTES:

1. CONNECTION FOR UV LIGHTS, PLENUM LIGHTS, AND ALL 120V ITEMS IN UNIT.
2. PROVIDE 3#12,#12GND-3/4"C.
3. PROVIDE 3#8,#10GND-3/4"C.
4. PROVIDE COMBINATION STARTER FUSED TO MATCH MOTOR HORSEPOWER.
5. PROVIDE 3#4, #8GND.-1"C.
6. REFER TO M202B FOR DEMOLITION PART OF MECHANICAL EQUIPMENT.

LEGEND

- TYPE A - 1 HOUR FIRE BARRIERS TO REMAIN
- TYPE B - 1 HOUR SMOKE BARRIERS TO REMAIN
- TYPE C - 2 HOUR FIRE BARRIERS TO REMAIN
- TYPE D - 2 HOUR SMOKE BARRIERS TO REMAIN
- TYPE N - NON-RATED PARTITION TO REMAIN
- TYPE S - SMOKE RESISTANT PARTITION TO REMAIN
- TYPE A - 1 HOUR FIRE BARRIERS
- TYPE B - 1 HOUR SMOKE BARRIERS
- TYPE C - 2 HOUR FIRE BARRIERS
- TYPE N - NON-RATED PARTITION
- TYPE S - SMOKE RESISTANT PARTITION

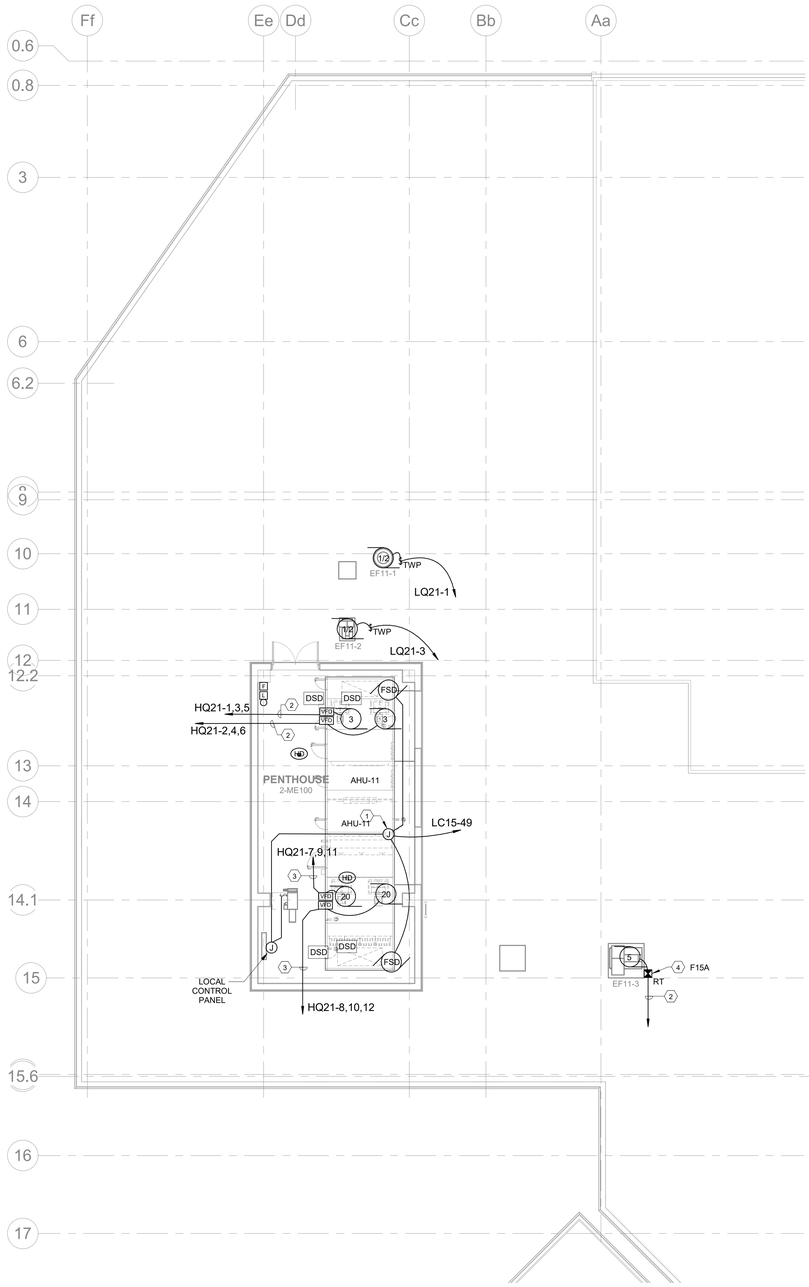

ELEC/HVAC - SECOND FLOOR ED EXPANSION AND RENOVATIOON PLAN - NEW CONSTRUCTION PLAN

1 1/8" = 1'-0"

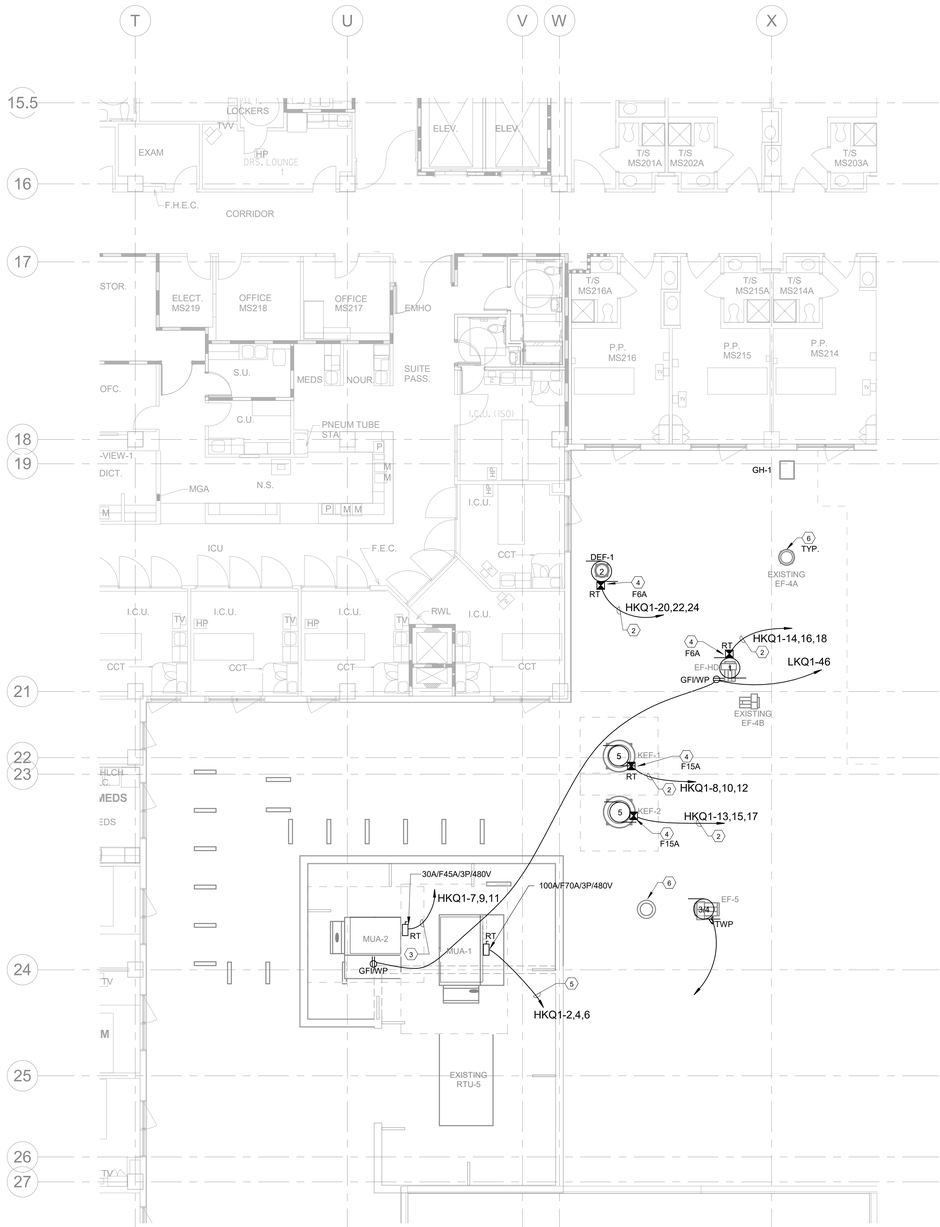

ELEC/HVAC - SECOND FLOOR DIETARY AND PHARMACY RENOVATION PLAN - NEW CONSTRUCTION PLAN

2 1/8" = 1'-0"

3/1/2022 4:06:41 PM BIM 360://45057.00 HCA Lake City Medical Center 10 bed med surg Expansion R21/ICT_210404_E21_Central.rvt

Gresham Smith

GreshamSmith.com

ARCHITECT, INTERIOR DESIGN, GRAPHICS
Gresham Smith
222 2nd Avenue South, Suite 1400
Nashville, TN 37201-2308
615.770.8100
FL Qualifier No. AR0013420
FL Registry No. RY3806
Architect/Interior Designer of Record: Eric M. Snyder, Florida Registration #96197
Project Principal: Rob Hamby
Project Architect: Eric Snyder
Project Coordinator: Traci Myers
Interior Designer: Morgan Black

ME&P
I.C. Thomasson Associates, Inc.
2950 Kraft Drive, Suite 500
Nashville, TN 37204
615.346.3400
FL Qualifier No. 38970
FL Registry No. 1276
MEP Principal: Josh Cartwright
MEP Proj Mngr: Paul C. McKinney
Mech Engineer of Record: Shawn Sullivan, Florida Registration #81090
Plum/Fire P. Designer: Donna Seigal
Elec. Engineer of Record: Paul C. McKinney, Florida Registration #56569

STRUCTURAL
Stanley D. Lindsey & Associates, Ltd.
750 Old Hickory Blvd, Building 1, Suite 175
Brentwood, TN 37027
615.320.1735
FL Qualifier No. 39200
FL Registry No. 1329
Project Principal/ Engineer: Mark Hilner
Structural Engineer of Record: Michael E. Corrin, Florida Registration #62025
I.T/Telecom PM: Michael Henry

CIVIL & LANDSCAPE
Kimley-Horn
2615 Centennial Blvd., Suite 102
Tallahassee, FL 32308
850.553.3500
FL Qualifier No. 49629
FL Registry No. 696
EOR: Kelsey Lewis, PE, Florida Registration #79384
Proj Mngr: Chris Akers
Landscape AOR: Charlie Johnson, Florida Reg #6667402

ICT
I. C. Thomasson Associates, Inc.
2950 KRAFT DRIVE
NASHVILLE, TN. 37204
PHONE (615) 346-3400
www.icthomasson.com
ict project # : 210404

1966 SDL
STRUCTURAL ENGINEERS

Kimley»Horn
214 Oceanside Drive
Nashville, TN 37204

HCA Healthcare

HCA Design & Construction
One Park Plaza, PO Box 550
Bldg. II, East 3rd Floor
Nashville, TN 37203
HCA Design Mgr.: Nicole Hoch
HCA Constr. Mgr.: Ben McAlpin

General Contractors
Robins & Morton
5500 Maryland Way, Suite 100
Brentwood, TN 37027

PAUL C. McKINNEY LICENSE No 56569 STATE OF FLORIDA PROFESSIONAL ENGINEER

Printed copies of this document are not considered signed and sealed and the signature must be verified on any electronic copies.

Digitally signed by Paul C. McKinney
DN: E=pmckinney@ichomasson.com, CN=Paul C. McKinney, O=I.C. Thomasson Associates, L=Nashville, S=TN, C=US
Date: 2022.03.01 16:24:41-06'00'

ED EXPANSION, PHARMACY AND DIETARY RENOVATION

LAKE CITY MEDICAL CENTER
340 NW Commerce Dr.
Lake City, FL 32055
HCA Project No.: 3793800010, 3793800014
Florida AHCA
Project Submission No.: 115
Client Code / File No.: 23/100156

Revision		
No.	Date	Description

ELEC/HVAC - SECOND FLOOR - NEW CONSTRUCTION PLAN

E402A

PROJECT: 45057.00
DATE: 3/2/2022

LINE IS 3 INCHES WHEN PRINTED FULL SIZE
FULL SHEET SIZE = 30"X42"

Drawn By: Author
Checked By: Checker
Approved By: Approver

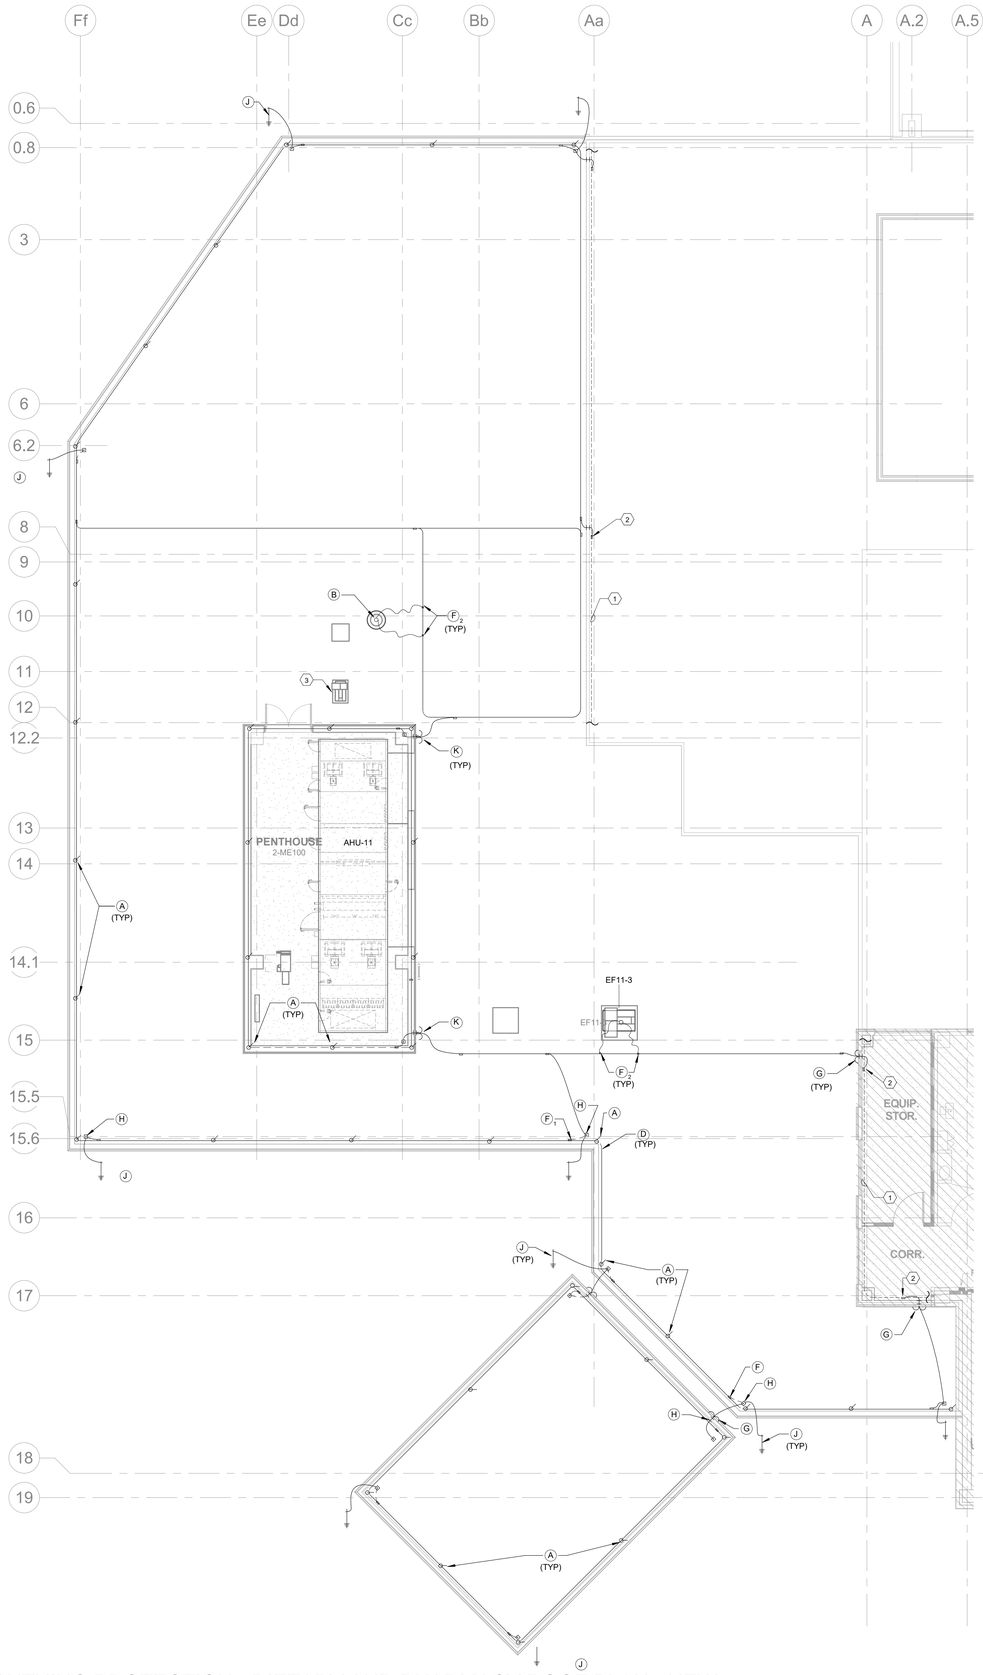

LIGHTNING PROTECTION LEGEND

DETAIL	SYMBOL	DISCRIPTION
		MAIN CONDUCTOR
		COPPER DOWN LEAD CONDUCTOR TO GROUND
		GROUND LOOP
		MID ROOF AIR TERMINAL
A		PARAPET AIR TERMINAL
B		EQUIPMENT AIR TERMINAL
C		TOP MOUNT AIR TERMINAL
D		SEE BEND RADIUS DETAIL
E		EQUIPMENT AIR TERMINAL
F1		MAIN CONDUCTOR CABLE SPLICER
F2		SECONDARY CABLE SPLICER
G		EXPOSED DOWN LEAD TO LOWER ROOF
H		THRU ROOF ( ) OR THRU WALL ( ) PENETRATION
J		CONCEALED DOWN LEAD GROUND ROD
K		CONCEALED DOWN LEAD TO LOWER ROOF
L		EXPOSED DOWN LEAD TO THRU WALL CONNECTION TO I BEAM
R		STANDING STEAM ROOF AIR TERMINAL

NOTE! SEE SHEETS E503 & E504 FOR TYPICAL LIGHTNING PROTECTION DETAILS.

GENERAL NOTES:

A. DETAILS ON THIS SHEET ARE SHOWNING ITEMS FOR CLASS I DEVICES WHICH AER FOR ROOF AREAS BELOW 75 FOOT. ITEMS ABOVE 75 FOOT OF THE ROOF STRUCTURE ARE TOBE SIMILAR BUT MUST BE APPROVED FOR CLASS II STRUCTURES.

B. WHERE ADDITIONS ARE CONSTUCTED TO EXISTING BUILDINGS LIGHTNING PROTECTION SYSTEM, SHALL BE INSPECTED AND BROUGHT INTO COMPLIANCE WITH CURRENT STANDARDS IN ACCORDANCE WITH 2020 FBC: 449.3.15.2.

NOTES:

1. EXISTING LIGHTNING PROTECTION SYSTEM.
2. NEW CONNECTION TO EXISTING LIGHTNING PROTECTION AT THIS POINT.
3. THIS NEW ITEM IS IN ZONE OF PROTECTION. BONDING IS REQUIRED IF ITEM IS WITHIN 6' OF NEW OR EXISTING MAIN CONDUCTOR.

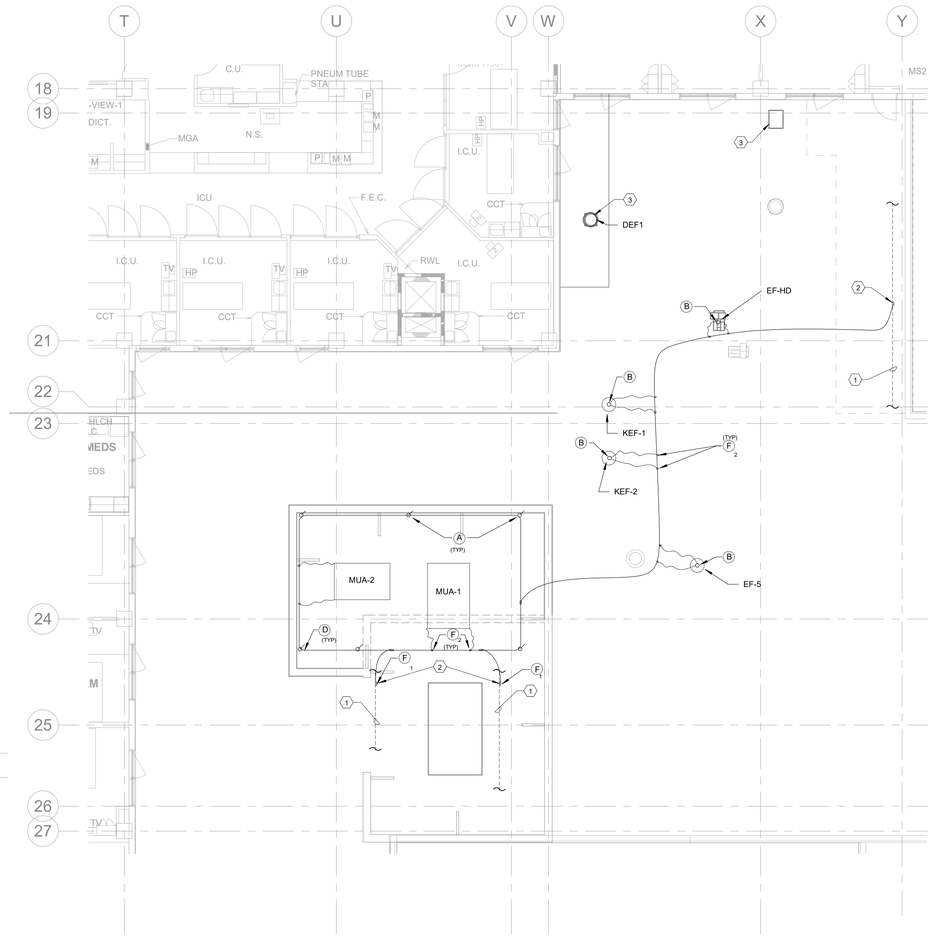

1 LIGHTNING PROTECTION - DIETARY AND PHARMACY ROOF PLAN - NEW CONSTRUCTION PLAN
1/8" = 1'-0"

2 LIGHTNING PROTECTION - ED EXPANSION AND RENOVATION ROOF PLAN - NEW CONSTRUCTION PLAN
1/8" = 1'-0"

3/1/2022 4:06:45 PM BIM 360://45057.00 HCA Lake City Medical Center 10 bed med surg Expansion R21/ICT_210404_E21_Central.rvt

Gresham Smith

GreshamSmith.com

ARCHITECT, INTERIOR DESIGN, GRAPHICS
Gresham Smith
222 2nd Avenue South, Suite 1400
Nashville, TN 37201-2308
615.770.8100
FL Qualifier No. AR0013420
FL Registry No. RY3806
Architect/Interior Designer of Record: Eric M. Snyder
Florida Registration #96197
Project Principal: Rob Hamby
Project Architect: Eric Snyder
Project Coordinator: Traci Myers
Interior Designer: Morgan Black

ME&P
I.C. Thomasson Associates, Inc.
2950 Kraft Drive, Suite 500
Nashville, TN 37204
615.346.3400
FL Qualifier No. 38970
FL Registry No. 1276
MEP Principal: Josh Cartwright
MEP Proj Mngr: Paul C. McKinney
Mech Engineer of Record: Shawn Sullivan
Florida Registration #81090
Plum/Fire P. Designer: Donna Seigal
Elec. Engineer of Record: Paul C. McKinney
Florida Registration #56569

STRUCTURAL
Stanley D. Lindsey & Associates, Ltd.
750 Old Hickory Blvd, Building 1, Suite 175
Brentwood, TN 37027
615.320.1735
FL Qualifier No. 39200
FL Registry No. 1329
Project Principal/ Engineer: Mark Hilner
Structural Engineer of Record: Michael E. Corrin
Florida Registration #62025
I.T/Telecom PM: Michael Henry

CIVIL & LANDSCAPE
Kimley-Horn
2615 Centennial Blvd., Suite 102
Tallahassee, FL 32308
850.553.3500
FL Qualifier No. 49629
FL Registry No. 696
EOR: Kelsey Lewis, PE
Florida Registration #79384
Proj Mngr: Chris Akers
Landscape AOR: Charlie Johnson
Florida Reg #6667402

ICT
I. C. Thomasson Associates, Inc.
2950 KRAFT DRIVE
NASHVILLE, TN. 37204
PHONE (615) 346-3400
www.icthomasson.com
ict project # : 210404

1966 SDL STRUCTURAL ENGINEERS

Kimley»Horn
214 Oceanside Drive
Nashville, TN 37204

HCA Healthcare
HCA Design & Construction
One Park Plaza, PO Box 550
Bldg. II, East 3rd Floor
Nashville, TN 37203
HCA Design Mgr.: Nicole Hoch
HCA Constr. Mgr.: Ben McAlpin

General Contractors
Robins & Morton
5500 Maryland Way, Suite 100
Brentwood, TN 37027

PAUL C. McKINNEY License No 56569 STATE OF FLORIDA PROFESSIONAL ENGINEER
Printed copies of this document are not considered signed and sealed and the signature must be verified on any electronic copies.

Digitally signed by Paul C. McKinney
DN: E=pmckinney@icthomasson.com, CN=Paul C. McKinney, O=I.C. Thomasson Associates, L=Nashville, S=TN, C=US
Date: 2022.03.01 16:25:03-06'00'

ED EXPANSION, PHARMACY AND DIETARY RENOVATION

LAKE CITY MEDICAL CENTER
340 NW Commerce Dr.
Lake City, FL 32055
HCA Project No.: 3793800010, 3793800014
Florida AHCA
Project Submission No.: 115
Client Code / File No.: 23/100156

Revision		
No.	Date	Description

LIGHTNING PROTECTION - ROOF PLAN - NEW CONSTRUCTION

E403

LINE IS 3 INCHES WHEN PRINTED FULL SIZE
FULL SHEET SIZE = 30"X42"

PROJECT: 45057.00
DATE: 3/2/2022

Drawn By: Author
Checked By: Checker
Approved By: Approver

DEMOLITION NOTES:

A. CONTRACTOR TO REMOVE ALL EXISTING ELECTRICAL EQUIPMENT FROM EXISTING WALLS BEING REMOVED UNDER THIS CONTRACT. ALL EXISTING CONDUIT AND WIRING FEEDING ELECTRICAL EQUIPMENT TO BE REMOVED OR TERMINATED AS DESCRIBED BELOW:

1. CONDUIT FEEDING EQUIPMENT FROM SLAB TO BE CUT OFF BELOW SLAB AND ABANDONED WITH HOLE IN SLAB BEING PATCHED BACK TO MATCH EXISTING.
2. CONDUIT FEEDING EQUIPMENT FROM ABOVE DROPPED CEILING TO BE DISCONNECTED AND REMOVED BACK TO SOURCE. DAMAGE TO CEILINGS TO BE REPLACED OR REPAIRED TO MATCH EXISTING.
3. CONTRACTOR TO MAINTAIN THE INTEGRITY OF ALL EXISTING FEED-THROUGH CIRCUITRY WHERE EXISTING ELECTRICAL EQUIPMENT HAS BEEN REMOVED FROM MIDPOINT OF CIRCUIT. NEW WIRE TO BE PULLED THE ENTIRETY OF CIRCUIT.

B. EXISTING CIRCUIT BREAKERS FEEDING EXISTING LIGHTING, RECEPTACLES, OR EQUIPMENT, WHERE ENTIRE CIRCUIT HAS BEEN REMOVED, TO BE LABELED "SPARE". REUSE "SPARE" CIRCUIT BREAKERS WHERE NOTED ON DRAWINGS.

C. ALL EXISTING WALLS, CEILINGS, FLOOR SLABS, ETC., BEING CUT OR DAMAGED UNDER THIS CONTRACT TO BE PATCHED BACK TO MATCH EXISTING FINISH AND FIRE PROTECTION RATING.

D. ALL EXISTING LIGHTING FIXTURES BEING RELOCATED TO BE TAKEN DOWN, CLEANED, BALLASTS, LENSES, AND LAMPS REPLACED AS REQUIRED; AND RELOCATED WHERE SHOWN ON LIGHTING PLANS.

E. ALL EXISTING LIGHTING FIXTURES, RECEPTACLES, SWITCHES, ETC., BEING REMOVED AND NOT BEING RELOCATED, TO BE CLEANED AND TURNED OVER TO THE OWNER'S REPRESENTATIVE. IF OWNER CHOOSES TO NOT KEEP THE FIXTURES, THEY SHOULD BE PROPERLY DISPOSED OF BY THE CONTRACTOR.

F. CONTRACTOR TO MAINTAIN THE INTEGRITY OF ALL EXISTING CIRCUITRY TO REMAIN.

G. CONTRACTOR TO FIELD VERIFY FOR EXACT LOCATIONS AND QUANTITIES OF EQUIPMENT TO BE REMOVED OR RELOCATED.

A. Contractors shall contact CED-Nashville or Graybar-Nashville to obtain pricing for all electrical products included in the specifications sections listed below, per HCA's purchasing agreement:

1. Lance Smith
CED-Nashville
330 19th Avenue North
Nashville, TN 37203
HCA@ced-nashville.com
615-329-2601

2. Jess Hoover
Graybar-Nashville
825 8th Avenue South
Nashville, TN 37217
HCA@graybar.com
615-743-3232

- **a. 260519 Conductors – 600 Volt and Below**
- **b. 260526 Grounding and Bonding for Electrical Systems**
- **c. 260529 Supporting Devices and Hangers**
- **d. 260534 Raceways and Conduit Systems**
- **e. 260537 Outlet Boxes**
- **f. 260538 Pull and Junction Boxes**
- **g. 261005 Energy and Resource Metering**
- **h. 262200 Dry Type Transformers**
- **i. 262413 Circuit Breaker Distribution Switchboards**
- **j. 262416 Panelboards**
- **k. 262726 Wiring Devices**
- **l. 262818 Safety Switches**
- **m. 262913 Individual Starters and Controls**
- **n. 264300 Surge Protective Devices**

B. Electrical contractors must contact Graybar Electric Supply in Nashville, TN for all lighting fixture and lighting control quotations. Fixtures are to be quoted and ordered through Graybar Electric Supply Nashville - Corporate Accounts without exception.

1. Contact:
Jess Hoover
Graybar Electric – Nashville, TN
See contact info above.

HCA - MATERIALS AND EQUIPMENT CONTACTS 1
No Scale

Emergency generator shall be by Cummins or Generac per HCA's generator purchasing agreement.

Contacts are as follows:

1. Cummins
Chris Banet
Cummins Crosspoint, LLC
Power Generation Sales - Nashville Area
706 Spence Ln, Nashville, TN 37217
office: (615) 366-4341x3523
email: christopher.m.banet@cummins.com
HPG Contract No. 6344

2. Generac
Mike Evans
Energy Systems Southeast LLC.
1117 Willowood Road
Knoxville, TN 37922
HCA@essellc.com
(865) 806-9435
HPG Contract No. 3489

HCA - EMERGENCY GENERATOR CONTACTS 1
No Scale

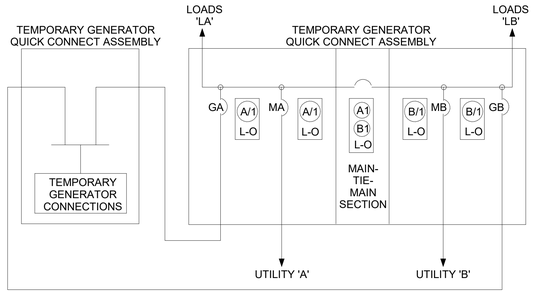

NORMAL OPERATION:

1. BREAKER 'MA' IS CLOSED TO FEED LOADS 'LA'
2. BREAKER 'MB' IS CLOSED TO FEED LOADS 'LB'
3. MAIN - TIE - MAIN BREAKER 'MT' IS LOCKED OPEN
4. TEMP GENER. BREAKER 'GA' IS LOCKED OPEN
5. TEMP GENER. BREAKER 'GB' IS LOCKED OPEN

TRANSFER LOADS 'LA' TO TEMP. GENERATOR:
1. OPEN BREAKER 'MA'
2. TURN KEY A-1 IN L-O INTERLOCK ON BREAKER 'MA' TO LOCK OPEN. KEY A-1 IS NOW HELD.
3. INSERT KEY A-1 IN L-O INTERLOCK ON THE BREAKER 'GA' AND TURN TO UNLOCK, KEY A-1 IS NOW HELD.
4. CLOSE BREAKER 'GA'.

REVERSE SEQUENCE TO RESTORE SERVICE THROUGH BREAKER 'MA'

TRANSFER LOADS 'LB' TO TEMP. GENERATOR:
1. OPEN BREAKER 'MB'
2. TURN KEY B-1 IN L-O INTERLOCK ON BREAKER 'MB' TO LOCK OPEN. KEY B-1 IS NOW HELD.
3. INSERT KEY B-1 IN L-O INTERLOCK ON THE BREAKER 'GB' AND TURN TO UNLOCK, KEY B-1 IS NOW HELD.
4. CLOSE BREAKER 'GB'.

REVERSE SEQUENCE TO RESTORE SERVICE THROUGH BREAKER 'MB'

TRANSFER LOADS 'LB' TO BREAKER 'MA':
1. OPEN BREAKER 'MB'
2. TURN KEY B-1 IN L-O INTERLOCK ON BREAKER 'MB' TO LOCK OPEN. KEY B-1 IS NOW HELD.
3. INSERT KEY B-1 IN L-O INTERLOCK ON TIE BREAKER 'MT' AND TURN TO UNLOCK, KEY B-1 IS NOW HELD.
4. CLOSE TIE BREAKER 'MT'.

REVERSE SEQUENCE TO RESTORE SERVICE THROUGH BREAKER 'MB'

TRANSFER LOADS 'LA' TO BREAKER 'MB':
1. OPEN BREAKER 'MA'
2. TURN KEY A-1 IN L-O INTERLOCK ON BREAKER 'MA' TO LOCK OPEN. KEY A-1 IS NOW HELD.
3. INSERT KEY A-1 IN L-O INTERLOCK ON TIE BREAKER 'MT' AND TURN TO UNLOCK, KEY A-1 IS NOW HELD.
4. CLOSE TIE BREAKER 'MT'.

REVERSE SEQUENCE TO RESTORE SERVICE THROUGH BREAKER 'MA'

FACILITY DISASTER PREPAREDNESS PLAN:

THE FACILITY SHALL ESTABLISH A PREPAREDNESS PLAN OUTLINING THE REQUIRED STEPS TO BRING THE TEMPORARY GENERATORS ON-LINE. PLAN SHALL INCLUDE A PRIORITY LIST FOR LOAD SHEDDING PURPOSES.

QUICK CONNECT DETAIL 1
No Scale

A FEEDER CONDUCTOR COLOR CODING CHART SHALL BE POSTED ON THE INSIDE OF EACH PANELBOARD DOOR. AN ENGRAVED PLAQUE MAY BE USED OR THE CHART CAN BE INCLUDED ON THE TYPEWRITTEN CIRCUIT DIRECTORY CARD. THE CARD SHALL READ AS APPROPRIATE, EITHER:

120/208Vø3 COLOR CODE		277/480Vø3 COLOR CODE	
PHASE A	BLACK	PHASE A	BROWN
PHASE B	RED	PHASE B	ORANGE
PHASE C	BLUE	PHASE C	YELLOW
NEUTRAL	WHITE	NEUTRAL	GRAY
GROUND	GREEN	GROUND	GREEN

TYPICAL ENGRAVING & COLOR CODING 1
No Scale

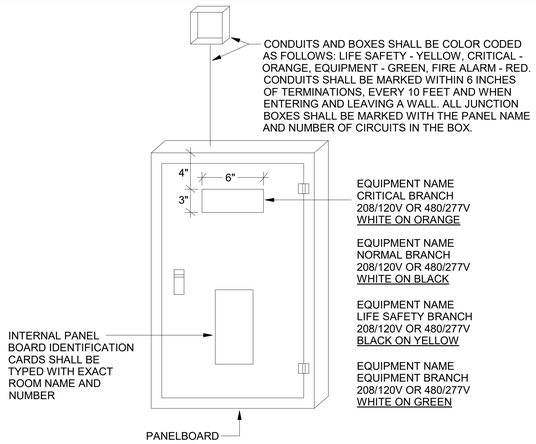

GENERAL NOTES:
1. VERIFY FINAL COLOR CODING AND NAMING CRITERIA WITH THE FACILITY STANDARDS.

TYPICAL ENGRAVING & COLOR CODING 1
No Scale

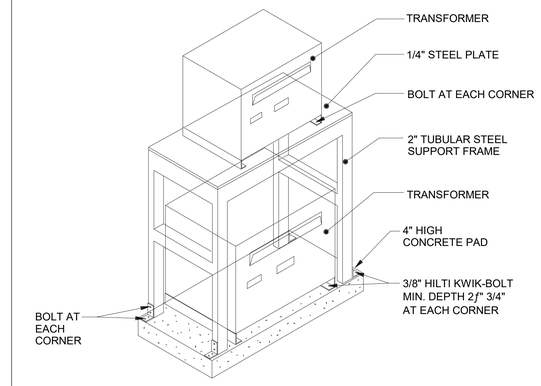

TRANSFORMER STACKING DETAIL 1
No Scale

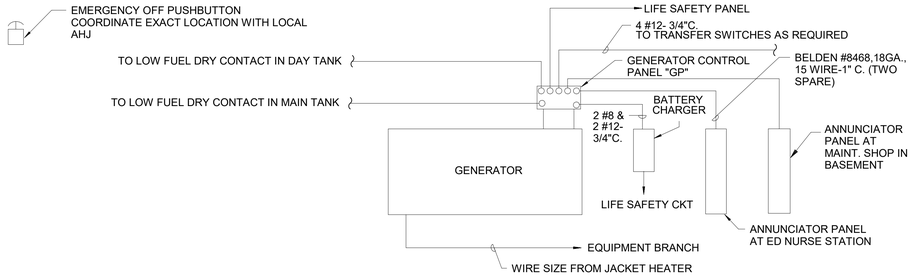

✳ VERIFY EXACT REQUIREMENTS WITH GENERATOR MANUFACTURER

EMERGENCY GENERATOR SYSTEM INTERLOCKING DIAGRAM 1
No Scale

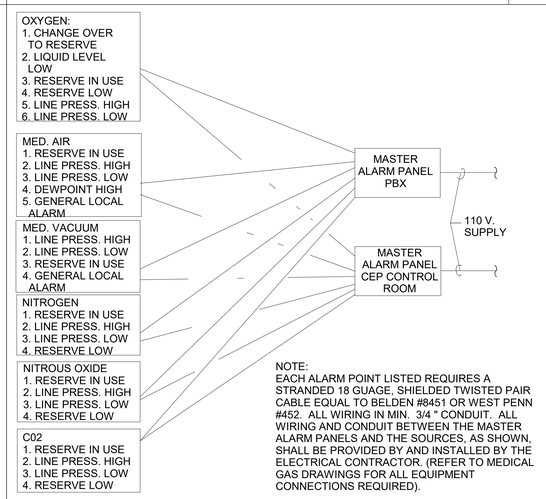

NOTE:
EACH ALARM POINT LISTED REQUIRES A STRANDED 18 GUAGE, SHIELDED TWISTED PAIR CABLE EQUAL TO BELDEN #8451 OR WEST PENN #452. ALL WIRING IN MIN. 3/4 " CONDUIT. ALL WIRING AND CONDUIT BETWEEN THE MASTER ALARM PANELS AND THE SOURCES, AS SHOWN, SHALL BE PROVIDED BY AND INSTALLED BY THE ELECTRICAL CONTRACTOR. (REFER TO MEDICAL GAS DRAWINGS FOR ALL EQUIPMENT CONNECTIONS REQUIRED).

MEDICAL GAS MASTER ALARM PANEL WIRING SCHEMATIC 3
No Scale

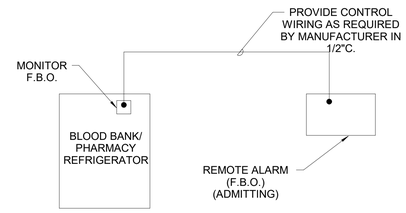

TYPICAL BLOOD BANK/PHARMACY REFRIGERATOR MONITORING SYSTEM DETAIL 1
No Scale

Gresham Smith
GreshamSmith.com

ARCHITECT, INTERIOR DESIGN, GRAPHICS
Gresham Smith
222 2nd Avenue South, Suite 1400
Nashville, TN 37201-2308
615.770.8100
FL Qualifier No. AR0013420
FL Registry No. RY3806
Architect/Interior Designer of Record: Eric M. Snyder
Florida Registration #96197
Project Principal: Rob Hamby
Project Architect: Eric Snyder
Project Coordinator: Traci Myers
Interior Designer: Morgan Black

ME&P
I.C. Thomasson Associates, Inc.
2950 Kraft Drive, Suite 500
Nashville, TN 37204
615.346.3400
FL Qualifier No. 38970
FL Registry No. 1276
MEP Principal: Josh Cartwright
MEP Proj Mngr: Paul C. McKinney
Mech Engineer of Record: Shawn Sullivan
Florida Registration #81090
Plum/Fire P. Designer: Donna Seigal
Elec. Engineer of Record: Paul C. McKinney
Florida Registration #56569

STRUCTURAL
Stanley D. Lindsey & Associates, Ltd.
750 Old Hickory Blvd, Building 1, Suite 175
Brentwood, TN 37027
615.320.1735
FL Qualifier No. 39200
FL Registry No. 1329
Project Principal/ Engineer: Mark Hilner
Structural Engineer of Record: Michael E. Corrin
Florida Registration #62025

I.T/Telecom PM: Michael Henry

CIVIL & LANDSCAPE
Kimley-Horn
2615 Centennial Blvd., Suite 102
Tallahassee, FL 32308
850.553.3500
FL Qualifier No. 49629
FL Registry No. 696
EOR: Kelsey Lewis, PE
Florida Registration #79384
Proj Mngr: Chris Akers
Landscape AOR: Charlie Johnson
Florida Reg #6667402

ICT
I. C. Thomasson Associates, Inc.
2950 KRAFT DRIVE
NASHVILLE, TN. 37204
PHONE (615) 346-3400
www.icthomasson.com
ict project # : 210404

SDL 1966
STRUCTURAL ENGINEERS

Kimley»Horn
214 Oceanside Drive
Nashville, TN 37204

HCA Healthcare
HCA Design & Construction
One Park Plaza, PO Box 550
Bldg. II, East 3rd Floor
Nashville, TN 37203
HCA Design Mgr.: Nicole Hoch
HCA Constr. Mgr.: Ben McAlpin

General Contractors
Robins & Morton
5500 Maryland Way, Suite 100
Brentwood, TN 37027

PAUL C. McKINNEY License No 68569 STATE OF FLORIDA PROFESSIONAL ENGINEER

Digitally signed by Paul C. McKinney
DN: E=pmckinney@icthomasson.com, CN=Paul C. McKinney, O=I.C. Thomasson Associates, L=Nashville, S=TN, C=US
Date: 2022.03.01 16:25:30-06'00'

Printed copies of this document are not considered signed and sealed and the signature must be verified on any electronic copies.

ED EXPANSION, PHARMACY AND DIETARY RENOVATION

LAKE CITY MEDICAL CENTER
340 NW Commerce Dr.
Lake City, FL 32055
HCA Project No.: 3793800010, 3793800014
Florida AHCA Project Submission No.: 115
Client Code / File No.: 23/100156

Revision		
No.	Date	Description

ELECTRICAL - DETAILS

E501

PROJECT: 45057.00
DATE: 3/2/2022

LINE IS 3 INCHES WHEN PRINTED FULL SIZE
FULL SHEET SIZE = 30"X42"

3/1/2022 4:06:47 PM BIM 360://45057.00 HCA Lake City Medical Center 10 bed med surg Expansion R21/ICT_210404_E21_Central.rvt

Drawn By: Author
Checked By: Checker
Approved By: Approver

	SYSTEM INPUTS	A	B	C	D	E	F	G	H	I	J	K	L	M	N	O	P	Q	R	S	T	U	V	W	X	Y	Z	
	SYSTEM OUTPUTS	ACTUATE COMMON ALARM SIGNAL INDICATOR	ACTUATE AUDIBLE ALARM SIGNAL	ACTUATE COMMON SUPERVISORY SIGNAL INDICATOR	ACTUATE AUDIBLE SUPERVISORY SIGNAL	ACTUATE COMMON TROUBLE SIGNAL INDICATOR	ACTUATE AUDIBLE TROUBLE SIGNAL	ACTUATE APPROPRIATE LOCATION INDICATOR	ACTUATE ALL AUDIBLE EVACUATION SIGNALS	ACTUATE ALL VISIBLE EVACUATION SIGNALS	ACTUATE ALL VISIBLE EVACUATION SIGNALS	DISPLAY CHANGE OF STATUS TO SUPERVISING STATION	TRANSMIT ALARM SIGNAL TO SUPERVISING STATION	TRANSMIT SUPERVISORY SIGNAL TO SUPERVISING STATION	TRANSMIT TROUBLE SIGNAL TO SUPERVISING STATION	RELEASE MAGNETICALLY HELD SMOKE DOORS	UNLOCK SECURITY DOORS	RELEASE ELEVATOR DOORS	MAIN FLOOR SHUNT TRIP	ELEVATOR FLOOR RECALL	FAN SHUT DOWN	DAMPER SHUT DOWN	ELEVATOR HAT FLUSH	REMOTE LAMP RECALL	REMOTE LED DISPLAY ACTIVE STATUS		
1	SMOKE SENSOR/DETECTOR	●	●					●		●	●	●					●	●							●	●		1
2	MANUAL PULL STATION	●	●					●		●	●	●														●		2
3	HEAT SENSOR/DETECTOR	●	●					●		●	●	●														●		3
4	DUCT SENSOR/DETECTOR AHU1			●	●			●				●		●											●			4
5	DUCT SENSOR/DAMPER			●	●			●				●		●												●	●	5
6	MAIN FLR ELEV. LOBBY SMOKE DETECTOR	●	●					●		●	●	●					●	●	●		●		●		●	●	●	6
7	ELEVATOR LOBBY SMOKE DETECTOR (EXC. MAIN FLR.)	●	●					●		●	●	●					●	●	●		●		●		●	●	●	7
8	ELEVATOR MECH. ROOM HEAT DETECTOR	●	●					●		●	●	●								●						●	●	8
9	ELEVATOR MECH. ROOM SMOKE DETECTOR	●	●					●		●	●	●					●	●			●		●	●	●	●	●	9
10	ELEVATOR SHAFT HEAT DETECTOR	●	●					●		●	●	●								●						●	●	10
11	ELEVATOR SHAFT SMOKE DETECTOR	●	●					●		●	●	●					●	●			●		●	●	●	●	●	11
12	ELEVATOR POWER MONITOR			●	●			●				●		●												●		12
13	WATERFLOW SWITCH	●	●					●		●	●	●					●	●								●		13
14	TAMPER SWITCH			●	●			●				●		●												●		14
15	GENERATOR RUNNING			●	●			●				●		●												●		15
16	GENERATOR FAULT					●	●					●			●											●		16
17	FIRE ALARM AC POWER FAILURE					●	●					●			●		●		●							●		17
18	FIRE ALARM SYSTEM LOW BATTERY					●	●					●			●											●		18
19	OPEN CIRCUIT OR GROUND FAULT					●	●					●			●											●		19
20	CLASS B NOTIFICATION CIRCUIT (NAC) - SHORT					●	●					●			●											●		20
21																												21
22																												22
23																												23
24																												24
25																												25

FIRE ALARM SEQUENCE OF OPERATION

No Scale

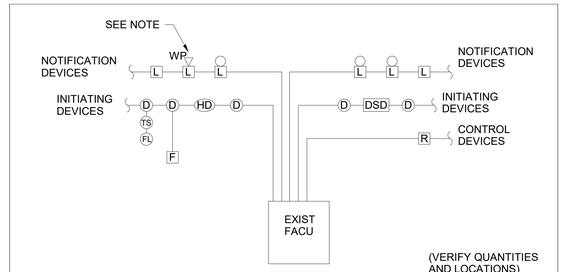

FIRST FLOOR

NOTES:

1. USE FINAL ACTUAL ROOMS NAMES AND NUMBERS BASED IN THE INSTALLATION OF SIGNAGE AND NOT THE ARCHITECTURAL ROOM NAMES WHEN PROGRAMMING THE FINAL SYSTEM.

FIRE ALARM RISER DIAGRAM
(TYPICAL INSTALLATION REPRESENTED)

FIRE ALARM RISER DIAGRAM

No Scale

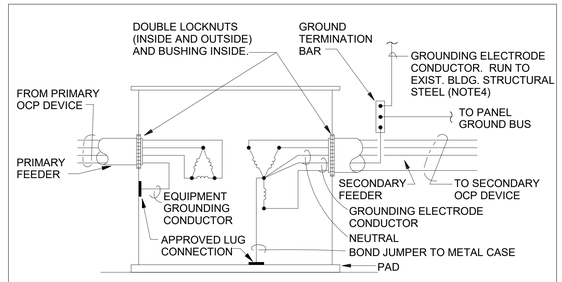

NOTES:

1. DETAIL IS FOR 3-PHASE TRANSFORMERS WITH PRIMARY AND SECONDARY VOLTAGES UNDER 600 VAC.
2. BOND JUMPER AND GROUNDING ELECTRODE CONDUCTOR SHALL BE SIZED PER NEC 250
3. BOND JUMPER AND REQUIRED GROUNDING ELECTRODE CONDUCTOR SHALL BE SAME SIZE. IF THE SECONDARY FEEDER CONDUCTORS ARE GREATER THAN 1100MCM COPPER OR 1750MCM ALUMINUM, THE BOND JUMPER SHALL BE INCREASED IN SIZE TO 12.5 PERCENT OF THE CROSS-SECTIONAL AREA OF THE SECONDARY PHASE CONDUCTOR.
4. PROVIDE GROUND TERMINATION BAR AND CONNECT TRANSFORMER SECONDARY GROUND CONDUCTORS.

GROUNDING FOR TRANSFORMER

No Scale

FIRE ALARM SYSTEM NOTES

- A duct smoke detector shall be provided within five feet of all fire smoke dampers and located per the requirements of the International Building Code.
- Contractor shall refer to the mechanical drawings for drawings and details associated with the shutdown of HVAC equipment.
- All electrically locked doors in a required means of egress shall automatically release upon activation of the fire alarm system. Coordinate locations with architectural floor plans and door schedules.
- Emergency communication system circuits shall meet the survivability requirements as indicated in NFPA 72.
- Level 2 or Level 3 pathway survivability is required for in building emergency communications systems employing relocation or partial evacuation.

NOTES FOR FIRE ALARM SYSTEM

No Scale

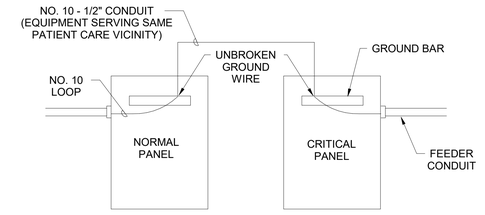

GENERAL NOTES:

1. IN AREAS FOR PATIENT CARE, PROVIDE GROUNDING IN ACCORDANCE WITH NEC 517.13 AND 517.14.
2. THE EQUIPMENT GROUNDING TERMINAL BARS OF THE NORMAL AND ESSENTIAL ELECTRICAL SYSTEM PANELBOARDS SHALL BE BONDED TOGETHER WITH AN INSULATED CONTINUOUS COPPER CONDUCTOR NOT SMALLER THAN NO. 10. THIS APPLIES TO ALL PANELS SIZED PER NEC 250.95 FOR FEEDER OVER 60 AMP. ACCEPTABLE TO HIGH PRESS IN ORDER TO PROVIDE CONTINUOUS LOOP.

TYPICAL EQUIPOTENTIAL GROUND SYSTEM DIAGRAM

No Scale

CONSOLE MODULE SCHEDULE	
NO.	DESCRIPTION
1	OXYGEN OUTLET-ONE MODULE
2	BLANK-ONE MODULE
3	AIR OUTLET-ONE MODULE
4	VACUUM OUTLET-ONE MODULE
5	VACUUM BOTTLE SLIDE-ONE MODULE
6	TOGGLE SWITCH, 120V.,15A.,HUBBELL #1201-I (EXAM LIGHT)
7	EMERGENCY PUSH-BUTTON (CODE BLUE)
8	DUPLEX RECEPT. 120V.,20A., HUBBELL #8300HR (EMERGENCY)
9	DUPLEX RECEPT. 120V.,20A., HUBBELL #8300HI (NORMAL)
10	#23000 HG TWIST-LOC RECEPTACLE
11	NURSE CALL UNIT-3 MODULES , SEE T-DRAWINGS
12	NURSE CALL UNIT-4 MODULES (NOTE#3)
13	TOGGLE SWITCH (MOMENTARY CONTACT),120V., 15A., (AMBIENT/READING LTG)
14	BLANK-1 GANG MODULE FOR PROXIMITY CABINET CABLE-FROM THIS MODULE STUB 1" EC UP ABOVE CLG & TERMINATE. FACE PLATE BY MONITORING SYSTEM SUPPLIER.
15	BLANK-1 GANG MODULE FOR PATIENT MONITOR CABLE-FROM THIS MODULE STUB 1" EC UP ABOVE CLG & TERMINATE. FACE PLATE BY MONITORING SYSTEM SUPPLIER.

CONSOLE NOTES!

1. CONSOLE TO BE HOSPITAL SYSTEMS INC. RECESSED SECURITY TYPE (FBE)
2. MEDICAL GAS OUTLETS TO BE FURNISHED AND CONNECTED TO GAS LINES BY PLUMBING CONTRACTOR. INSTALLATION IN CONSOLE TO BE DONE BY ELECTRICAL CONTRACTOR.
3. WHERE TWO (12) UNITS ARE MOUNTED IN SAME CONSOLE PROVIDE A SINGLE COVER

NOTE:

NURSE CALL AND CODE BLUE PROVISION (ITEMS #7,11,12) ARE SIZED FOR THE REQUIREMENTS OF ONE MANUFACTURER (PHILLIPS SYLVANIA). CONTRACTOR TO COORDINATE SPACE PROVISIONS WITH MANUFACTURER BEING PROVIDED ON THIS SPECIFIC PROJECT. (RAULAND REQUIREMENTS DIFFER FROM THE ABOVE). SHOP DRAWINGS TO REFLECT THE REQUIREMENTS OF THE MANUFACTURER BEING FURNISHED.

CONSOLE MODULE SCHEDULE

No Scale

TYPICAL BH EXAM ROOM CONSOLE

Gresham Smith
GreshamSmith.com

ARCHITECT, INTERIOR DESIGN, GRAPHICS
Gresham Smith
222 2nd Avenue South, Suite 1400
Nashville, TN 37201-2308
615.770.8100
FL Qualifier No. AR0013420
FL Registry No. RY3806
Architect/Interior Designer of Record:
Eric M. Snyder
Florida Registration #96197
Project Principal: Rob Hamby
Project Architect: Eric Snyder
Project Coordinator: Traci Myers
Interior Designer: Morgan Black

ME&P
I.C. Thomasson Associates, Inc.
2950 Kraft Drive, Suite 500
Nashville, TN 37204
615.346.3400
FL Qualifier No. 38970
FL Registry No. 1276
MEP Principal: Josh Cartwright
MEP Proj Mngr: Paul C. McKinney
Mech Engineer of Record:
Shawn Sullivan
Florida Registration #81090
Plum/Fire P. Designer:
Donna Seigal
Elec. Engineer of Record:
Paul C. McKinney
Florida Registration #56569

STRUCTURAL
Stanley D. Lindsey & Associates, Ltd.
750 Old Hickory Blvd, Building 1, Suite 175
Brentwood, TN 37027
615.320.1735
FL Qualifier No. 39200
FL Registry No. 1329
Project Principal/ Engineer:
Mark Hilner
Structural Engineer of Record:
Michael E. Corrin
Florida Registration #62025

I.T/Telecom PM: Michael Henry

CIVIL & LANDSCAPE
Kimley-Horn
2615 Centennial Blvd., Suite 102
Tallahassee, FL 32308
850.553.3500
FL Qualifier No. 49629
FL Registry No. 696
EOR: Kelsey Lewis, PE
Florida Registration #79384
Proj Mngr: Chris Akers
Landscape AOR: Charlie Johnson
Florida Reg #6667402

ICT
I. C. Thomasson Associates, Inc.
2950 KRAFT DRIVE
NASHVILLE, TN. 37204
PHONE (615) 346-3400
www.icthomasson.com
ict project # : 210404

SDL 1966
STRUCTURAL ENGINEERS

Kimley»Horn
214 Oceanside Drive
Nashville, TN 37204

HCA Healthcare
HCA Design & Construction
One Park Plaza, PO Box 550
Bldg. II, East 3rd Floor
Nashville, TN 37203
HCA Design Mgr.: Nicole Hoch
HCA Constr. Mgr.: Ben McAlpin

General Contractors
Robins & Morton
5500 Maryland Way, Suite 100
Brentwood, TN 37027

PAUL C. McKINNEY LICENSE No 56569 STATE OF FLORIDA PROFESSIONAL ENGINEER

Digitally signed by Paul C. McKinney
DN: E=pmckinney@icthomasson.com, CN=Paul C. McKinney, O=I.C. Thomasson Associates, L=Nashville, S=TN, C=US
Date: 2022.03.01 16:25:56-06'00'

Printed copies of this document are not considered signed and sealed and the signature must be verified on any electronic copies.

ED EXPANSION, PHARMACY AND DIETARY RENOVATION

LAKE CITY MEDICAL CENTER
340 NW Commerce Dr.
Lake City, FL 32055

HCA Project No.: 3793800010, 3793800014
Florida AHCA
Project Submission No.: 115
Client Code / File No.: 23/100156

Revision		
No.	Date	Description

ELECTRICAL - DETAILS

E502

LINE IS 3 INCHES WHEN PRINTED FULL SIZE
FULL SHEET SIZE = 30"X42"

PROJECT: 45057.00
DATE: 3/2/2022

3/1/2022 4:06:50 PM BIM 360://45057.00 HCA Lake City Medical Center 10 bed med surg Expansion R21/ICT_210404_E21_Central.rvt

Drawn By: Author
Checked By: Checker
Approved By: Approver

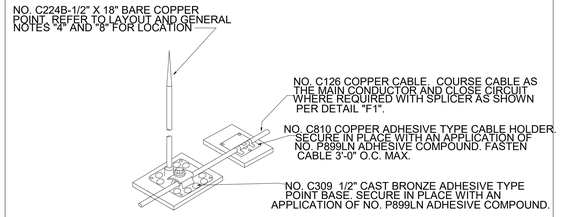

B ADHESIVE AIR TERMINAL — 1

NO SCALE

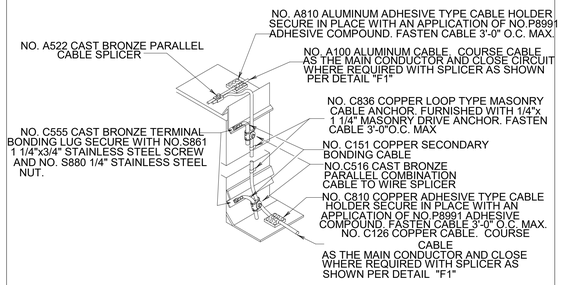

G EXPOSED DOWNLEAD TO LOWER ROOF — 6

No Scale

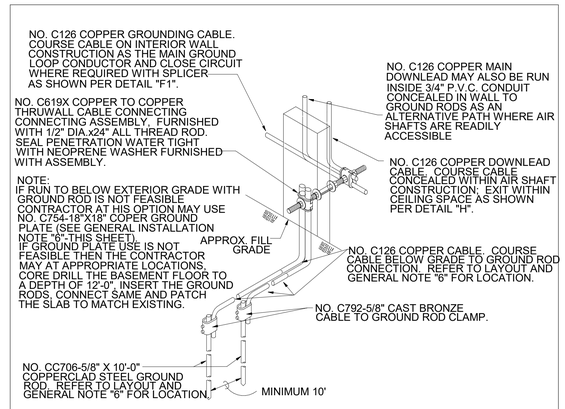

J CONCEALED DOWNLEAD GROUNDING CONDUCTOR — 3

No Scale

F TYP. CABLE SPLICERS — 3

No Scale

A PARAPET AIR TERMINAL — 1

NO SCALE

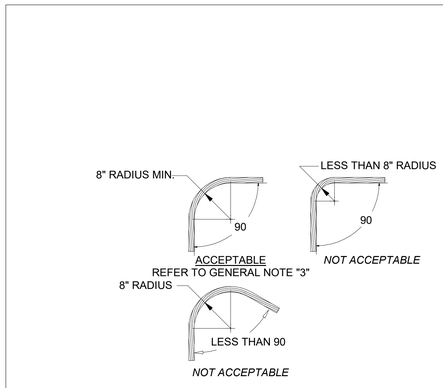

D TYP. CABLE BEND REQUIREMENTS — 1

No Scale

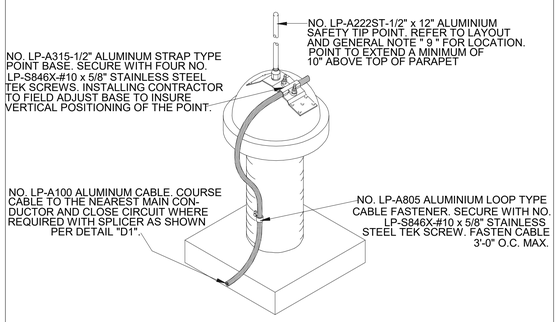

B EQUIPMENT AIR TERMINAL — 1

NO SCALE

Gresham Smith

GreshamSmith.com

ARCHITECT, INTERIOR DESIGN, GRAPHICS
Gresham Smith
222 2nd Avenue South, Suite 1400
Nashville, TN 37201-2308
615.770.8100
FL Qualifier No. AR0013420
FL Registry No. RY3806
Architect/Interior Designer of Record: Eric M. Snyder
Florida Registration #96197
Project Principal: Rob Hamby
Project Architect: Eric Snyder
Project Coordinator: Traci Myers
Interior Designer: Morgan Black

ME&P
I.C. Thomasson Associates, Inc.
2950 Kraft Drive, Suite 500
Nashville, TN 37204
615.346.3400
FL Qualifier No. 38970
FL Registry No. 1276
MEP Principal: Josh Cartwright
MEP Proj Mngr: Paul C. McKinney
Mech Engineer of Record: Shawn Sullivan
Florida Registration #81090
Plum/Fire P. Designer: Donna Seigal
Elec. Engineer of Record: Paul C. McKinney
Florida Registration #56569

STRUCTURAL
Stanley D. Lindsey & Associates, Ltd.
750 Old Hickory Blvd, Building 1, Suite 175
Brentwood, TN 37027
615.320.1735
FL Qualifier No. 39200
FL Registry No. 1329
Project Principal/ Engineer: Mark Hilner
Structural Engineer of Record: Michael E. Corrin
Florida Registration #62025

CIVIL & LANDSCAPE
Kimley-Horn
2615 Centennial Blvd., Suite 102
Tallahassee, FL 32308
850.553.3500
FL Qualifier No. 49629
FL Registry No. 696
EOR: Kelsey Lewis, PE
Florida Registration #79384
Proj Mngr: Chris Akers
Landscape AOR: Charlie Johnson
Florida Reg #6667402

I.T/Telecom PM: Michael Henry

ICT
I. C. Thomasson Associates, Inc.
2950 KRAFT DRIVE
NASHVILLE, TN. 37204
PHONE (615) 346-3400
www.icthomasson.com
ict project # : 210404

SDL STRUCTURAL ENGINEERS 1966

Kimley»Horn
214 Oceanside Drive
Nashville, TN 37204

HCA Healthcare

HCA Design & Construction
One Park Plaza, PO Box 550
Bldg. II, East 3rd Floor
Nashville, TN 37203
HCA Design Mgr.: Nicole Hoch
HCA Constr. Mgr.: Ben McAlpin

General Contractors
Robins & Morton
5500 Maryland Way, Suite 100
Brentwood, TN 37027

PAUL C. McKINNEY LICENSE No 66569 STATE OF FLORIDA PROFESSIONAL ENGINEER

Digitally signed by Paul C. McKinney
DN: E=pmckinney@icthomasson.com, CN=Paul C. McKinney, O=I.C. Thomasson Associates, L=Nashville, S=TN, C=US
Date: 2022.03.01 16:26:25-06'00'

Printed copies of this document are not considered signed and sealed and the signature must be verified on any electronic copies.

ED EXPANSION, PHARMACY AND DIETARY RENOVATION

LAKE CITY MEDICAL CENTER
340 NW Commerce Dr.
Lake City, FL 32055
HCA Project No.: 3793800010, 3793800014
Florida AHCA
Project Submission No.: 115
Client Code / File No.: 23/100156

Revision		
No.	Date	Description

LIGHTNING PROTECTION DETAILS

E503

PROJECT: 45057.00
DATE: 3/2/2022

LINE IS 3 INCHES WHEN PRINTED FULL SIZE
FULL SHEET SIZE = 30"X42"

3/1/2022 4:06:53 PM BIM 360://45057.00 HCA Lake City Medical Center 10 bed med surg Expansion R21/ICT_210404_E21_Central.rvt

Drawn By: Author
Checked By: Checker
Approved By: Approver

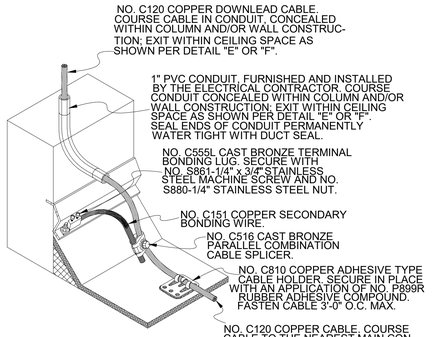

K CONCEALED DOWNLEAD TO LOWER ROOF — 6
No Scale

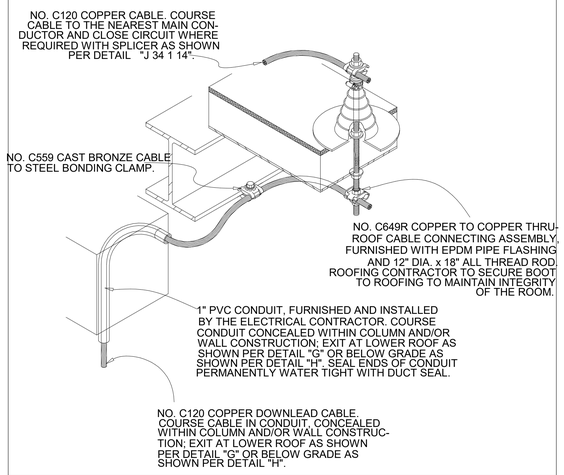

E THRU-ROOF CABLE CONN. — 1
No Scale

A PARAPET AIR TERMINAL — 1
No Scale

TYP. MID ROOF AIR TERMINAL — 5
No Scale

LIGHTNING PROTECTION SYSTEM
GENERAL INSTALLATION NOTES

1. THE DESIGN LAYOUT AND INSTALLATION DETAILS SHOWN HEREON SHALL MEET THE REQUIREMENTS OF NFPA 780 AND UNDERWRITERS' LABORATORIES STANDARD 96A FOR MASTER LABELED LIGHTNING PROTECTION SYSTEMS, THE ACTUAL MASTER LABEL WILL BE DELIVERED UPON COMPLETION OF INSTALLATION.
2. METAL BODIES OF INDUCTANCE LOCATED ABOUT THE ROOF SUCH AS; METAL FLASHINGS, GRAVEL STOPS, ROOF DRAINS, SOIL PIPE VENTS, INSULATION VENTS, LOUVERS AND DOOR FRAMES SITUATED WITHIN 6'-0" OF A LIGHTNING CONDUCTOR OR BONDED METAL BODY SHALL BE INTERCONNECTED TO THE LIGHTNING CONDUCTOR SYSTEM.
3. NO BEND OF A CONDUCTOR SHALL FORM A FINAL INCLUDED ANGLE OF LESS THAN 90 DEGREES NOR SHALL HAVE A RADIUS OF BEND OF LESS THAN 8".
4. CONDUCTORS SHALL INTERCONNECT ALL AIR TERMINALS AND SHALL FORM A TWO WAY PATH FROM EACH AIR TERMINAL HORIZONTALLY OR DOWNWARD TO CONNECTIONS WITH GROUND TERMINALS.
5. ALL LIGHTNING PROTECTION CONDUCTORS SHALL BE FASTENED NOT MORE THAN 3'-0" MAXIMUM SPACING.
6. CONNECTIONS TO GROUND ROD OR GROUND LOOP CONDUCTOR SHALL BE MADE AT A POINT NOT LESS THAN 1'-0" BELOW GRADE AND 2'-0" AWAY FROM FOUNDATION WALL.
7. ACTUAL JOBSITE CONDITIONS MAY NECESSITATE SLIGHT ALTERATIONS IN AIR TERMINAL AND GROUND ROD LOCATIONS.
8. AIR TERMINALS SHALL BE PLACED AT ALL UNPROTECTED OUTSIDE CORNERS AND LOCATED INTERMEDIATELY ON 20'-0" MAXIMUM SPACING AROUND THE ROOF PERIMETER OR RIDGE AND WITHIN 2'-0" OF OUTSIDE EDGE.
9. TELEPHONE AND/OR ELECTRICAL SERVICE ENTRANCE GROUNDS SHALL BE INTERCONNECTED TO ONE LIGHTNING PROTECTION GROUND OR WATER PIPE.
10. BOND ALL METALLIC PIPES INCLUDING WATER, FIRE, GAS, SEWER, STORM, ETC. WHICH ENTER THE STRUCTURE TO THE NEAREST DOWNLEAD, GROUND ROD OR GROUND LOOP. BOND AT BOTTOM AND TOP.
11. BARE COPPER LIGHTNING PROTECTION MATERIALS SHALL NOT BE INSTALLED ON ALUMINUM ROOF OR SIDING OR OTHER ALUMINUM SURFACES AND VICE VERSA, ALUMINUM LIGHTNING PROTECTION MATERIALS SHALL NOT BE INSTALLED ON COPPER ROOFING OR COPPER SIDING OR OTHER COPPER SURFACES.
12. THE LIGHTNING PROTECTION SYSTEM SHALL BE INSTALLED IN A NEAT AND INCONSPICUOUS MANNER SO THAT ALL COMPONENTS WILL BLEND IN WITH THE APPEARANCE OF THE BUILDING.
13. EACH INDIVIDUAL ITEM OF THE LIGHTNING PROTECTION SYSTEM LAYOUT HAS NOT BEEN DESIGNATED BY A DETAIL TYPE. THE ITEMS LABELED TYPICAL ARE TYPICAL FOR SIMILAR AREAS & CONDITIONS WHICH OCCUR THROUGHOUT THE SYSTEM ALL MATERIALS ARE TO BE CLASS I.
14. BOND DOWN CONDUCTORS TO TOP AND BOTTOM OF STRUCTURAL STEEL COLUMNS OR TO REBARS OF CONCRETE COLUMNS WHERE DOWN CONDUCTORS ARE INSTALLED TO COLUMNS.
15. BOND ALL METALLIC SERVICE ENTRANCE CONDUIT AND PIPE TO THE LIGHTNING PROTECTION SYSTEM.
16. BOND NEW SYSTEM TO EXISTING SYSTEM IF APPLICABLE.
17. ALL CATALOG NUMBERS INDICATED ARE THOSE OF A-C LIGHTNING SECURITY, INC.
18. ADHESIVE ATTACHMENT OF LIGHTNING PROTECTION DEVICES SHALL BE BY AN ADHESIVE WHICH FUSES WITH THE ROOF STRUCTURE. ATTACHMENT MUST BE STRUCTURALLY SOUND TO THE POINT WHERE REMOVAL WOULD CAUSE DESTRUCTION OF THE ROOF ASSEMBLY.
19. NEW ADDITION LIGHTNING PROTECTION SYSTEM SHALL CONNECT TO EXISTING BUILDING LIGHTNING PROTECTION SYSTEM.

Gresham Smith
GreshamSmith.com

ARCHITECT, INTERIOR DESIGN, GRAPHICS
Gresham Smith
222 2nd Avenue South, Suite 1400
Nashville, TN 37201-2308
615.770.8100
FL Qualifier No. AR0013420
FL Registry No. RY3806
Architect/Interior Designer of Record: Eric M. Snyder
Florida Registration #96197
Project Principal: Rob Hamby
Project Architect: Eric Snyder
Project Coordinator: Traci Myers
Interior Designer: Morgan Black

STRUCTURAL
Stanley D. Lindsey & Associates, Ltd.
750 Old Hickory Blvd, Building 1, Suite 175
Brentwood, TN 37027
615.320.1735
FL Qualifier No. 39200
FL Registry No. 1329
Project Principal/ Engineer: Mark Hilner
Structural Engineer of Record: Michael E. Corrin
Florida Registration #62025

M&P
I.C. Thomasson Associates, Inc.
2950 Kraft Drive, Suite 500
Nashville, TN 37204
615.346.3400
FL Qualifier No. 38970
FL Registry No. 1276
MEP Principal: Josh Cartwright
MEP Proj Mngr: Paul C. McKinney
Mech Engineer of Record: Shawn Sullivan
Florida Registration #81090
Plum/Fire P. Designer: Donna Seigal
Elec. Engineer of Record: Paul C. McKinney
Florida Registration #56569

CIVIL & LANDSCAPE
Kimley-Horn
2615 Centennial Blvd., Suite 102
Tallahassee, FL 32308
850.553.3500
FL Qualifier No. 49629
FL Registry No. 696
EOR: Kelsey Lewis, PE
Florida Registration #79384
Proj Mngr: Chris Akers
Landscape AOR: Charlie Johnson
Florida Reg #6667402

ICT
I. C. Thomasson Associates, Inc.
2950 KRAFT DRIVE
NASHVILLE, TN. 37204
PHONE (615) 346-3400
www.icthomasson.com
ict project # : 210404

SDL 1966
STRUCTURAL ENGINEERS

Kimley»Horn
214 Oceanside Drive
Nashville, TN 37204

HCA Healthcare
HCA Design & Construction
One Park Plaza, PO Box 550
Bldg. II, East 3rd Floor
Nashville, TN 37203
HCA Design Mgr.: Nicole Hoch
HCA Constr. Mgr.: Ben McAlpin

General Contractors
Robins & Morton
5500 Maryland Way, Suite 100
Brentwood, TN 37027

PAUL C. McKINNEY LICENSE No 56569 STATE OF FLORIDA PROFESSIONAL ENGINEER
Printed copies of this document are not considered signed and sealed and the signature must be verified on any electronic copies.
Digitally signed by Paul C. McKinney
DN: E=pmckinney@icthomasson.com, CN=Paul C. McKinney, O=I.C. Thomasson Associates, L=Nashville, S=TN, C=US
Date: 2022.03.01 16:27:10-06'00'

ED EXPANSION, PHARMACY AND DIETARY RENOVATION

LAKE CITY MEDICAL CENTER
340 NW Commerce Dr.
Lake City, FL 32055
HCA Project No.: 3793800010, 3793800014
Florida AHCA
Project Submission No.: 115
Client Code / File No.: 23/100156

Revision		
No.	Date	Description

LIGHTNING PROTECTION DETAILS

E504

LINE IS 3 INCHES WHEN PRINTED FULL SIZE
FULL SHEET SIZE = 30"X42"

PROJECT: 45057.00
DATE: 3/2/2022

3/1/2022 4:06:55 PM BIM 360://45057.00 HCA Lake City Medical Center 10 bed med surg Expansion R21/ICT_210404_E21_Central.rvt

Drawn By: Author
Checked By: Checker
Approved By: Approver

TRANSFORMER GROUNDING

KVA	GROUNDING ELECTRODE CONDUCTOR
15	#8
30	#6
45	#6
75	#2
112.5	#1/0

FOR LABELING WIRES

(XX) XX

CONDUIT AND WIRE DESIGNATION SCHEDULE

WIRE/BKR MAX AMPS	DESIG. #	DESCRIPTION	WIRE/BKR MAX AMPS	DESIG. #	DESCRIPTION
20	1	2#12, 1/2"C	200	32	2#3/0, 1#6G,2"C
20	2	2#12, 1#12G, 1/2"C	200	33	3#3/0, 1#6G, 2"C
20	3	3#12,1#12G, 1/2"C	200	34	4#3/0, 1#6G, 2"C
20	4	4#12, 1#12G, 1/2"C	230	35	2#4/0, 1#4G,2"C
30	5	2#10, 1#10G, 3/4"C	230	36	3#4/0, 1#4G, 2"C
30	6	3#10, 1#10G, 3/4"C	230	37	4#4/0, 1#4G,2-1/2"C
30	7	4#10, 1#10G, 3/4"C	255	38	3#250MCM,1#4G, 2-1/2"C
40	8	2#8, 1#10G, 3/4"C	255	39	4#250MCM, 1#4G,2-1/2"C
40	9	3#8, 1#10G, 3/4"C	285	40	3#300MCM, 1#4G,2-1/2"C
40	10	4#8, 1#10G, 3/4"C	285	41	4#300MCM,1#4G,3"C
55	11	2#6, 1#10G, 3/4"C	310	42	3#350MCM, 1#3G, 2-1/2"C
55	12	3#6, 1#10G, 3/4"C	310	43	4#350MCM, 1#3G, 3"C
55	13	4#6, 1#10G, 1"C	380	44	3#500MCM, 1#3G, 3"C
70	14	2#4, 1#8G, 1"C	380	45	4#500MCM,1#3G,3-1/2"C
70	15	3#4, 1#8G, 1"C	460	46	2 SETS,EA:4#4/0,1#2G..2-1/2"C
70	16	4#4, 1#8G, 1-1/4"C	510	47	2 SETS,EA:4#250MCM,1#1G,2-1/2"C
85	17	2#3, 1#8G, 1-1/4"C	620	48	2 SETS,EA: 4#350MCM,1#1/0G,3"C
85	18	3#3, 1#8G, 1-1/4"C	760	49	2 SETS,EA: 4#500MCM, 1#1/0G,3-1/2"C
85	19	4#3, 1#8G, 1-1/4"C	855	50	3 SETS, EA: 4#300MCM,1#2/0G,3"C
95	20	2#2, 1#8G, 1-1/4"C	930	51	3 SETS, EA: 4#350MCM,1#2/0G,3"C
95	21	3#2, 1#8G, 1-1/4"C	1005	52	3 SETS, EA: 4#400MCM,1#3/0G,3"C
95	22	4#2, 1#8G, 1-1/4"C	1140	53	3 SETS,EA:4#500MCM,1#3/0G,3-1/2"C
130	23	2#1, 1#6G, 1-1/4"C	1240	54	4 SETS,EA: 4#350MCM,1#4/0G,3"C
130	24	3#1, 1#6G, 1-1/4"C	1675	55	5 SETS,EA:4#400MCM,1#250MCMG,3"C
130	25	4#1, 1#6G, 1-1/2"C	1900	56	5 SETS,EA:4#500MCM,1#250MCMG,3-1/2"C
150	26	2#1/0, 1#6G, 1-1/2"C	2010	57	6 SETS,EA:4#400MCM,1#350MCMG,3-1/2"C
150	27	3#1/0, 1#6G,1-1/2"C	2280	58	6 SETS,EA:4#500MCM,1#350MCMG,3-1/2"C
150	28	4#1/0, 1#6G, 2"C	2660	59	7 SETS,EA:4#500MCM,1#400MCMG,3-1/2"C
175	29	2#2/0, 1#6G, 1-1/2"C	3040	60	8 SETS, EA:4#500MCM,1#500MCMG,3-1/2"C
175	30	3#2/0, 1#6G,1-1/ 2"C	4180	61	11 SETS, EA:4#500MCM,1#600MCMG,3-1/2"C
175	31	4#2/0, 1#6G, 2"C			

CONDUIT SIZE BASED ON THHN/THWN 40% FILL CALCULATION
WIRE SIZE BASED ON NEC 110-14C WITH 60°C AMPACITY TABLES FOR 20A THRU 100 AMPS
AND 75°C AMPACITY TABLES FOR VALUES > 100 AMPS.

NOTE!
IN GENERAL, THE ACTUAL BREAKER AMPERAGE SHALL BE EQUAL TO OR NEXT STANDARD SIZE SMALLER THAN THE MAXIMUM WIRE AMPS. EXCEPTIONS SHALL BE MOTOR AND SPECIAL EQUIPMENT BREAKERS WHICH SHALL BE SIZED PER N.E.C. AND VENDOR REQUIREMENTS. OMIT GROUND CONDUCTORS ON SERVICE ENTRANCE FEEDERS (TYPICAL). USE #12 WIRE U.O.N. PRIOR TO ROUGH-IN, CONTRACTOR SHALL COORDINATE BREAKER AND WIRING WITH ACTUAL REQUIREMENTS OF EQUIPMENT BEING FURNISHED FOR THIS SPECIFIC PROJECT.

UNLESS NOTED OTHERWISE ALL 20A., 1P. BREAKERS TO UTILIZE #12 CONDUCTORS. EXCEPT WHERE BRANCH CIRCUIT IS IN EXCESS OF 90 LINEAR FEET CONDUCTORS TO BE #10 AND OVER 175 FEET LINEAR FEET CONDUCTORS TO BE #8.

GENERAL NOTES:

A. PROVIDE COORDINATED OVERCURRENT PROTECTION STUDY WITH SWITCHGEAR SUBMITTAL AND INCLUDE EXISTING OVERCURRENT PROTECTION DEVICES, ONE STEP UP.

B. PROVIDE SURGE PROTECTION DEVICES WHERE INDICATED FOR PANEL AND FAULT RATINGS.

C. ALL 208/120V PANELS ARE RATED 10KAIC.

D. ALL NEW PANELS ARE CIRCUIT BREAKER TYPE.

E. USE ENCLOSED BREAKER AND TAP ON PANEL BUS WHERE SPACE DOES NOT PERMIT NEW BREAKER INSTALLATION INSIDE PANEL.

F. PROVIDE CONNECTOR KITS FOR ALL NEW BREAKERS AND FUSED SWITCHES TO BE ADDED IN EXISTING SWITCHGEAR.

NOTES: ⬡

1. PROVIDE 70A/3P BREAKER IN EXISTING PANEL FOR NEW FEEDER, PER ONE-LINE DRAWING.
2. PROVIDE 225A/3P BREAKER IN EXISTING PANEL FOR NEW FEEDER, PER ONE-LINE DRAWING.
3. PROVIDE 125A/3P BREAKER IN EXISTING PANEL FOR NEW FEEDER, PER ONE-LINE DRAWING.
4. PROVIDE 250A/3P BREAKER IN EXISTING PANEL FOR NEW FEEDER, PER ONE-LINE DRAWING.
5. PROVIDE 175A/3P BREAKER IN EXISTING PANEL FOR NEW FEEDER, PER ONE-LINE DRAWING.

ELECTRICAL LEGEND	
	NEW ITEM
R	RELOCATED ITEM
	EXISTING ITEM
R	REMOVE ITEM

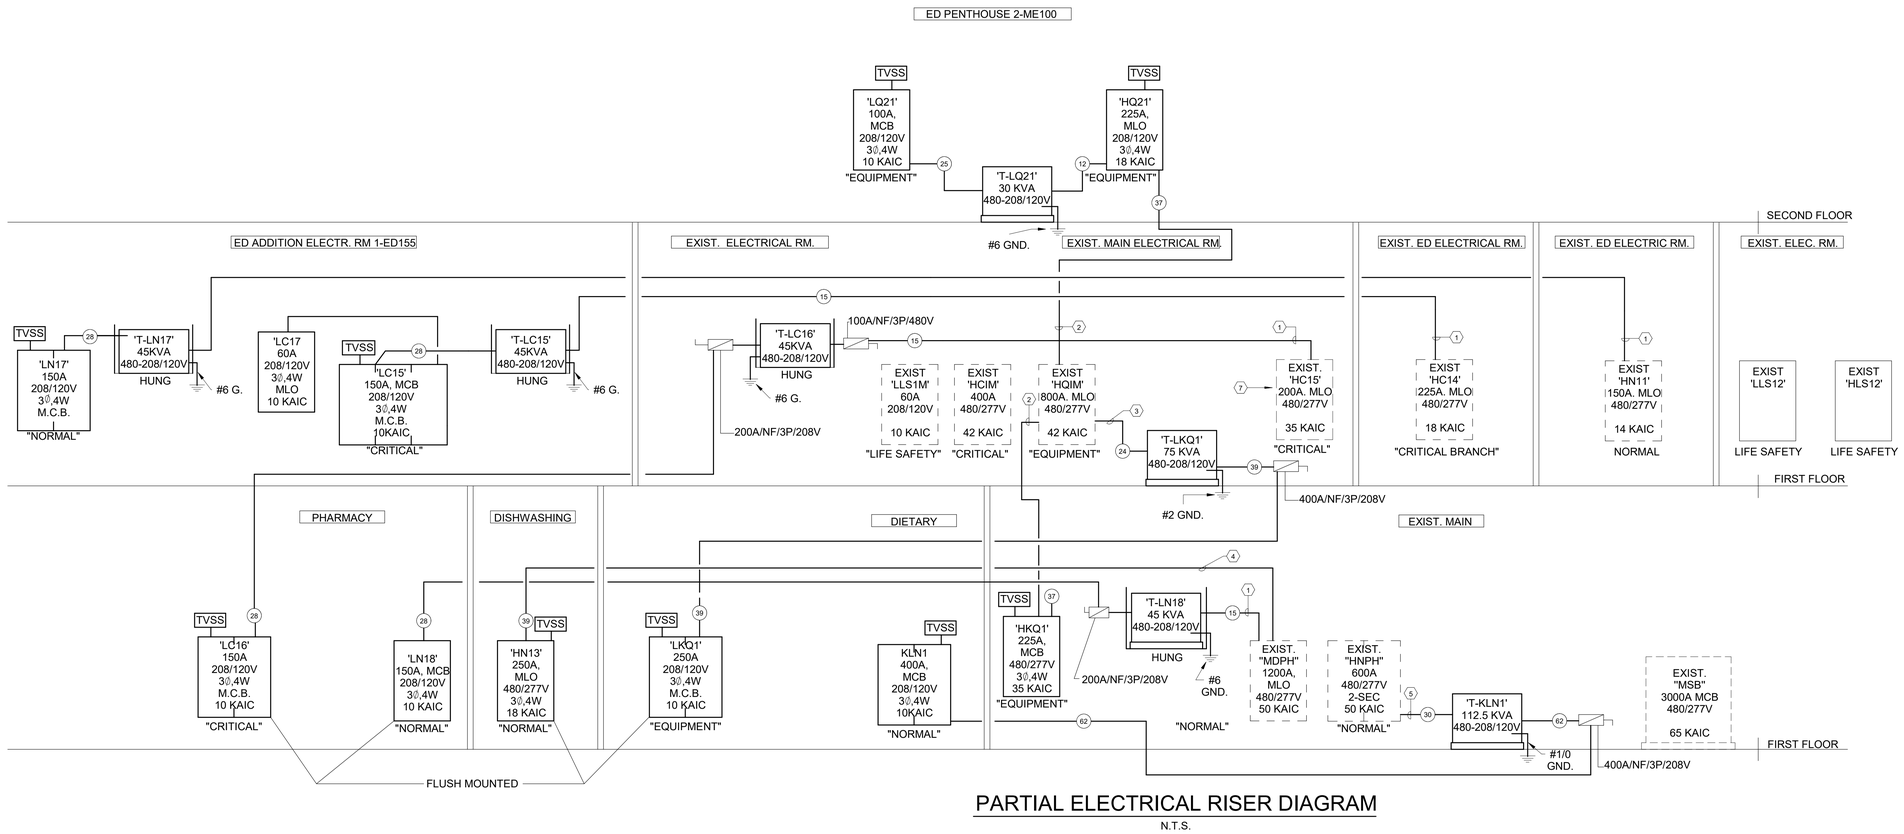

PARTIAL ELECTRICAL RISER DIAGRAM

N.T.S.

Gresham Smith
GreshamSmith.com

ARCHITECT, INTERIOR DESIGN, GRAPHICS
Gresham Smith
222 2nd Avenue South, Suite 1400
Nashville, TN 37201-2308
615.770.8100
FL Qualifier No. AR0013420
FL Registry No. RY3806
Architect/Interior Designer of Record: Eric M. Snyder
Florida Registration #96197
Project Principal: Rob Hamby
Project Architect: Eric Snyder
Project Coordinator: Traci Myers
Interior Designer: Morgan Black

ME&P
I.C. Thomasson Associates, Inc.
2950 Kraft Drive, Suite 500
Nashville, TN 37204
615.346.3400
FL Qualifier No. 38970
FL Registry No. 1276
MEP Principal: Josh Cartwright
MEP Proj Mngr: Paul C. McKinney
Mech Engineer of Record: Shawn Sullivan
Florida Registration #81090
Plum/Fire P. Designer: Donna Seigal
Elec. Engineer of Record: Paul C. McKinney
Florida Registration #56569

STRUCTURAL
Stanley D. Lindsey & Associates, Ltd.
750 Old Hickory Blvd, Building 1, Suite 175
Brentwood, TN 37027
615.320.1735
FL Qualifier No. 39200
FL Registry No. 1329
Project Principal/ Engineer: Mark Hilner
Structural Engineer of Record: Michael E. Corrin
Florida Registration #62025

I.T/Telecom PM: Michael Henry

CIVIL & LANDSCAPE
Kimley-Horn
2615 Centennial Blvd., Suite 102
Tallahassee, FL 32308
850.553.3500
FL Qualifier No. 49629
FL Registry No. 696
EOR: Kelsey Lewis, PE
Florida Registration #79384
Proj Mngr: Chris Akers
Landscape AOR: Charlie Johnson
Florida Reg #6667402

I. C. Thomasson Associates, Inc.
2950 KRAFT DRIVE
NASHVILLE, TN. 37204
PHONE (615) 346-3400
www.icthomasson.com
ict project # : 210404

STRUCTURAL ENGINEERS SDL 1966

Kimley»Horn
214 Oceanside Drive
Nashville, TN 37204

HCA Healthcare
HCA Design & Construction
One Park Plaza, PO Box 550
Bldg. II, East 3rd Floor
Nashville, TN 37203
HCA Design Mgr.: Nicole Hoch
HCA Constr. Mgr.: Ben McAlpin

General Contractors
Robins & Morton
5500 Maryland Way, Suite 100
Brentwood, TN 37027

PAUL C. McKINNEY LICENSE No 56569 STATE OF FLORIDA PROFESSIONAL ENGINEER

Digitally signed by Paul C. McKinney
DN: E=pmckinney@icthomasson.com, CN=Paul C. McKinney, O=I.C. Thomasson Associates, L=Nashville, S=TN, C=US
Date: 2022.03.01 16:27:37-06'00'

Printed copies of this document are not considered signed and sealed and the signature must be verified on any electronic copies.

ED EXPANSION, PHARMACY AND DIETARY RENOVATION

LAKE CITY MEDICAL CENTER
340 NW Commerce Dr.
Lake City, FL 32055
HCA Project No.: 3793800010, 3793800014
Florida AHCA
Project Submission No.: 115
Client Code / File No.: 23/100156

Revision		
No.	Date	Description

ELECTRICAL - RISER DIAGRAM

E601

PROJECT: 45057.00
DATE: 3/2/2022

LINE IS 3 INCHES WHEN PRINTED FULL SIZE
FULL SHEET SIZE = 30"X42"

3/1/2022 4:06:57 PM BIM 360://45057.00 HCA Lake City Medical Center 10 bed med surg Expansion R21/ICT_210404_E21_Central.rvt

Drawn By: Author

Checked By: Checker

Approved By: Approver

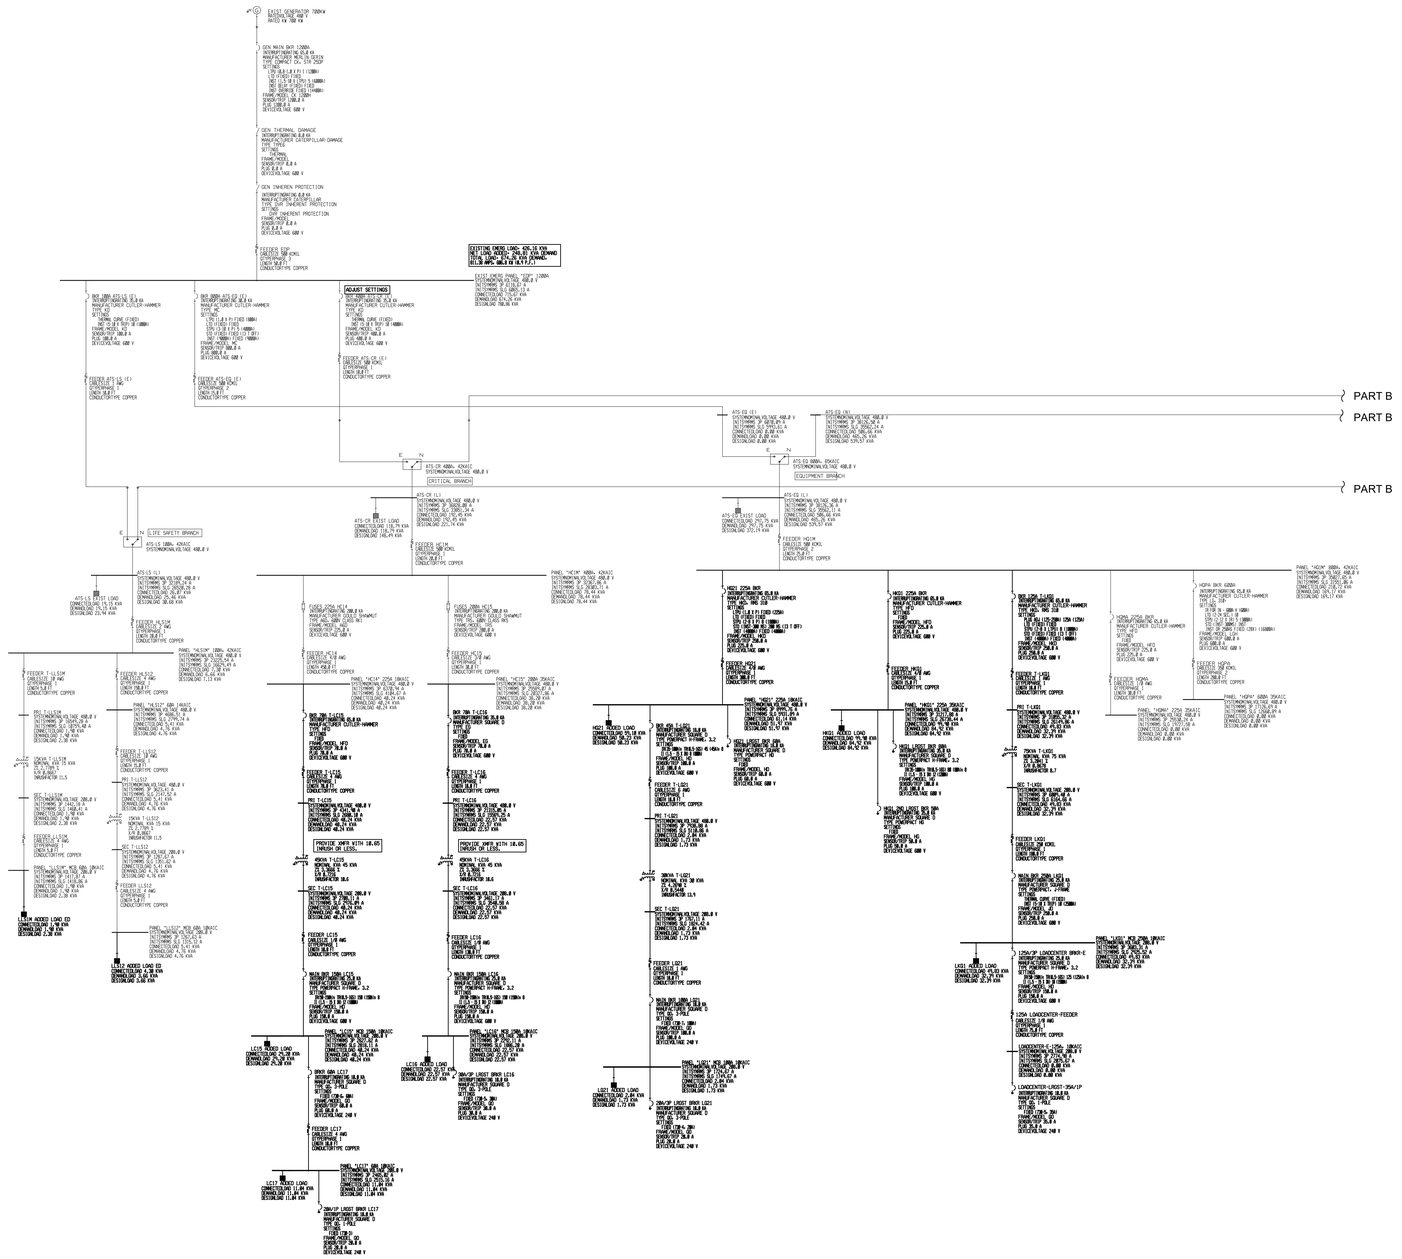
EXIST GENERATOR 700kW
SYSTEM VOLTAGE 480 V
RATED 4 x 700 kW
GEN MAIN BKR 1200A
INTERRUPTINGMEDIA VCB
MANUFACTURER EATON/CUTLER-HAMMER
TYPE MAGNUM DS, DSH 2500
SETTINGS
LTPU 0.8 X 2.5 PTS 1200A
LD 0.4@0.5 SEC
SD 2.5@0.1 SEC (I²T OUT)
INST 4.0@0.1 SEC
NO SHORTIME TIMED (1150A)
FRAME/MODEL MDS
SENSOR/TRIP 1200 A
PICKUP 1200 A
DEVICEVOLTAGE 600 V
GEN THERMAL DAMAGE
INTERRUPTINGMEDIA VCB
MANUFACTURER EATON/CUTLER-HAMMER
TYPE TPPRO
SETTINGS
THERMAL
FRAME/MODEL MDS
SENSOR/TRIP 800 A
PICKUP 800 A
DEVICEVOLTAGE 600 V
GEN INHEREN PROTECTION
INTERRUPTINGMEDIA VCB
MANUFACTURER EATON/CUTLER
TYPE INHERENT PROTECTION
SETTINGS
INHERENT PROTECTION
FRAME/MODEL MDS
SENSOR/TRIP 800 A
PICKUP 800 A
DEVICEVOLTAGE 600 V
FEEDER GEN
CABLE(S) 500 KCMIL
QUANTITY/PHASE 2
LENGTH 30.0 FT
CONDUCTORTYPE COPPER
EXISTING ENERG 1200A, 480/277V, 3PH, 4W
METERING MODEL: 2024_07_03_ENERGY
TOTAL 12MW, 8MVAR, 15MVA
@1.0 PF: 8MW @ 0.8 LAG PF
EXIST ENERG PANEL "1200" 1200A
SYSTEMNOMINALVOLTAGE 480/277 V
NETCOMM# OF SLOTS/LAN #
NETCOMM# SLOT/SERIAL #
CONNECTEDLOAD 1,054.4 kVA
DEMANDLOAD 674.2K kVA
DESIGNLOAD 788.0k kVA
ADJUST SETTINGS
BKR 1000A ATS-LS (E)
INTERRUPTINGMEDIA VCB
MANUFACTURER EATON/CUTLER-HAMMER
TYPE TPPRO
SETTINGS
THERMAL (ONE STEP)
LTPU 0.8 X 1.25 PTS 1000A
LD 0.4@0.5 SEC
SD 2.5@0.1 SEC (I²T OUT)
INST 4.0@0.1 SEC
FRAME/MODEL MDS
SENSOR/TRIP 1000 A
PICKUP 1000 A
DEVICEVOLTAGE 600 V
FEEDER ATS-LS (E)
CABLE(S) 500 KCMIL
QUANTITY/PHASE 2
LENGTH 30.0 FT
CONDUCTORTYPE COPPER
BKR 800A ATS-EQ (E)
INTERRUPTINGMEDIA VCB
MANUFACTURER EATON/CUTLER-HAMMER
TYPE TPPRO
SETTINGS
LTPU 1.0 X 0.8 PTS 800A
LD 0.4@0.5 SEC
SD 2.5@0.1 SEC (I²T OUT)
INST 4.0@0.1 SEC
FRAME/MODEL MDS
SENSOR/TRIP 800 A
PICKUP 800 A
DEVICEVOLTAGE 600 V
FEEDER ATS-EQ (E)
CABLE(S) 500 KCMIL
QUANTITY/PHASE 2
LENGTH 30.0 FT
CONDUCTORTYPE COPPER
FEEDER ATS-CR (E)
CABLE(S) 500 KCMIL
QUANTITY/PHASE 2
LENGTH 30.0 FT
CONDUCTORTYPE COPPER
PART B
PART B
PART B
ATS-CR 400A, 4CNAIC
SYSTEMNOMINALVOLTAGE 480.0 V
CRITICAL BRANCH
ATS-EQ 800A, 65KAIC
SYSTEMNOMINALVOLTAGE 480.0 V
EQUIPMENT BRANCH
ATS-LS 1000A, 42KAIC
SYSTEMNOMINALVOLTAGE 480.0 V
LIFE SAFETY BRANCH
ATS-LS (L1)
SYSTEMNOMINALVOLTAGE 480.0 V
NETCOMM# OF SLOTS/LAN #
NETCOMM# SLOT/SERIAL #
CONNECTEDLOAD 26.87 kVA
DEMANDLOAD 26.87 kVA
DESIGNLOAD 30.00 kVA
ATS-LS TEST LOAD
CONNECTEDLOAD 24.75 kVA
DEMANDLOAD 24.75 kVA
DESIGNLOAD 22.74 kVA
ATS-CR (L1)
SYSTEMNOMINALVOLTAGE 480.0 V
NETCOMM# OF SLOTS/LAN #
NETCOMM# SLOT/SERIAL #
CONNECTEDLOAD 202.48 kVA
DEMANDLOAD 202.48 kVA
DESIGNLOAD 225.00 kVA
ATS-CR TEST LOAD
CONNECTEDLOAD 202.48 kVA
DEMANDLOAD 202.48 kVA
DESIGNLOAD 225.00 kVA
ATS-EQ (E1)
SYSTEMNOMINALVOLTAGE 480.0 V
NETCOMM# OF SLOTS/LAN #
NETCOMM# SLOT/SERIAL #
CONNECTEDLOAD 1,054.4 kVA
DEMANDLOAD 674.2K kVA
DESIGNLOAD 788.0k kVA
ATS-EQ (N1)
SYSTEMNOMINALVOLTAGE 480.0 V
NETCOMM# OF SLOTS/LAN #
NETCOMM# SLOT/SERIAL #
CONNECTEDLOAD 960.66 kVA
DEMANDLOAD 665.5k kVA
DESIGNLOAD 975.07 kVA
ATS-EQ L1
SYSTEMNOMINALVOLTAGE 480.0 V
NETCOMM# OF SLOTS/LAN #
NETCOMM# SLOT/SERIAL #
CONNECTEDLOAD 1,054.4 kVA
DEMANDLOAD 674.2K kVA
DESIGNLOAD 788.0k kVA
ATS-EQ TEST LOAD
CONNECTEDLOAD 960.66 kVA
DEMANDLOAD 960.66 kVA
DESIGNLOAD 975.07 kVA
FEEDER LC1M
CABLE(S) 3/0 KCMIL
QUANTITY/PHASE 2
LENGTH 30.0 FT
CONDUCTORTYPE COPPER
FEEDER HC1M
CABLE(S) 500 KCMIL
QUANTITY/PHASE 2
LENGTH 30.0 FT
CONDUCTORTYPE COPPER
PANEL "HC1M" 480V, 42KAIC
SYSTEMNOMINALVOLTAGE 480.0 V
NETCOMM# OF SLOTS/LAN #
NETCOMM# SLOT/SERIAL #
CONNECTEDLOAD 56.49 kVA
DEMANDLOAD 56.49 kVA
DESIGNLOAD 56.49 kVA
PANEL "HC1M" 480V, 65KAIC
SYSTEMNOMINALVOLTAGE 480.0 V
NETCOMM# OF SLOTS/LAN #
NETCOMM# SLOT/SERIAL #
CONNECTEDLOAD 56.49 kVA
DEMANDLOAD 56.49 kVA
DESIGNLOAD 56.49 kVA
PANEL "HL1M" 480V, 10KAIC
SYSTEMNOMINALVOLTAGE 480.0 V
NETCOMM# OF SLOTS/LAN #
NETCOMM# SLOT/SERIAL #
CONNECTEDLOAD 7.12 kVA
DEMANDLOAD 7.12 kVA
DESIGNLOAD 7.12 kVA
FEEDER T-LL1M
CABLE(S) 3/0 AWG
QUANTITY/PHASE 1
LENGTH 30.0 FT
CONDUCTORTYPE COPPER
FEEDER HL1M
CABLE(S) 3/0 AWG
QUANTITY/PHASE 1
LENGTH 30.0 FT
CONDUCTORTYPE COPPER
PANEL "HL1M" 480V, 10KAIC
SYSTEMNOMINALVOLTAGE 480.0 V
NETCOMM# OF SLOTS/LAN #
NETCOMM# SLOT/SERIAL #
CONNECTEDLOAD 7.12 kVA
DEMANDLOAD 7.12 kVA
DESIGNLOAD 7.12 kVA
PANEL "LL1M" 480/277V, 10KAIC
SYSTEMNOMINALVOLTAGE 480/277 V
NETCOMM# OF SLOTS/LAN #
NETCOMM# SLOT/SERIAL #
CONNECTEDLOAD 4.76 kVA
DEMANDLOAD 4.76 kVA
DESIGNLOAD 4.76 kVA
FEEDER T-LL1M
CABLE(S) 3/0 AWG
QUANTITY/PHASE 1
LENGTH 30.0 FT
CONDUCTORTYPE COPPER
FEEDER LL1M
CABLE(S) 3/0 AWG
QUANTITY/PHASE 1
LENGTH 30.0 FT
CONDUCTORTYPE COPPER
PANEL "LL1M" 480/277V, 10KAIC
SYSTEMNOMINALVOLTAGE 480/277 V
NETCOMM# OF SLOTS/LAN #
NETCOMM# SLOT/SERIAL #
CONNECTEDLOAD 4.76 kVA
DEMANDLOAD 4.76 kVA
DESIGNLOAD 4.76 kVA
FEEDER LL1L2
CABLE(S) 3/0 AWG
QUANTITY/PHASE 1
LENGTH 30.0 FT
CONDUCTORTYPE COPPER
PANEL "LL1L2" 480/277V, 10KAIC
SYSTEMNOMINALVOLTAGE 480/277 V
NETCOMM# OF SLOTS/LAN #
NETCOMM# SLOT/SERIAL #
CONNECTEDLOAD 4.76 kVA
DEMANDLOAD 4.76 kVA
DESIGNLOAD 4.76 kVA
FEEDER LL1M
CABLE(S) 3/0 AWG
QUANTITY/PHASE 1
LENGTH 30.0 FT
CONDUCTORTYPE COPPER
PANEL "LL1M" 480/277V, 10KAIC
SYSTEMNOMINALVOLTAGE 480/277 V
NETCOMM# OF SLOTS/LAN #
NETCOMM# SLOT/SERIAL #
CONNECTEDLOAD 4.76 kVA
DEMANDLOAD 4.76 kVA
DESIGNLOAD 4.76 kVA
FEEDER LL1L1
CABLE(S) 3/0 AWG
QUANTITY/PHASE 1
LENGTH 30.0 FT
CONDUCTORTYPE COPPER
PANEL "LL1L1" 480/277V, 10KAIC
SYSTEMNOMINALVOLTAGE 480/277 V
NETCOMM# OF SLOTS/LAN #
NETCOMM# SLOT/SERIAL #
CONNECTEDLOAD 4.76 kVA
DEMANDLOAD 4.76 kVA
DESIGNLOAD 4.76 kVA
FEEDER LL1M
CABLE(S) 3/0 AWG
QUANTITY/PHASE 1
LENGTH 30.0 FT
CONDUCTORTYPE COPPER
PANEL "LL1M" 480/277V, 10KAIC
SYSTEMNOMINALVOLTAGE 480/277 V
NETCOMM# OF SLOTS/LAN #
NETCOMM# SLOT/SERIAL #
CONNECTEDLOAD 4.76 kVA
DEMANDLOAD 4.76 kVA
DESIGNLOAD 4.76 kVA
LL1M ADDED LOAD ED
CONNECTEDLOAD 4.76 kVA
DEMANDLOAD 4.76 kVA
DESIGNLOAD 4.76 kVA
LL1L2 ADDED LOAD ED
CONNECTEDLOAD 4.76 kVA
DEMANDLOAD 4.76 kVA
DESIGNLOAD 4.76 kVA
FUSED 225A, 65KA
MANUFACTURER EATON/BUSSMANN
TYPE KRP-C_600SP
SETTINGS
FRAME/MODEL KRP
SENSOR/TRIP 225A
DEVICEVOLTAGE 600 V
FUSED 200A, 65KA
MANUFACTURER EATON/BUSSMANN
TYPE KRP-C_600SP
SETTINGS
FRAME/MODEL KRP
SENSOR/TRIP 200A
DEVICEVOLTAGE 600 V
FEEDER HC1E
CABLE(S) 3/0 AWG
QUANTITY/PHASE 1
LENGTH 30.0 FT
CONDUCTORTYPE COPPER
FEEDER HC1F
CABLE(S) 3/0 AWG
QUANTITY/PHASE 1
LENGTH 30.0 FT
CONDUCTORTYPE COPPER
PANEL "HC1E" 225A, 10KAIC
SYSTEMNOMINALVOLTAGE 480.0 V
NETCOMM# OF SLOTS/LAN #
NETCOMM# SLOT/SERIAL #
CONNECTEDLOAD 42.24 kVA
DEMANDLOAD 42.24 kVA
DESIGNLOAD 42.24 kVA
PANEL "HC1F" 200A, 25KAIC
SYSTEMNOMINALVOLTAGE 480.0 V
NETCOMM# OF SLOTS/LAN #
NETCOMM# SLOT/SERIAL #
CONNECTEDLOAD 36.38 kVA
DEMANDLOAD 36.38 kVA
DESIGNLOAD 36.38 kVA
BKR 70A T-LC1E
INTERRUPTINGMEDIA VCB
MANUFACTURER EATON/CUTLER-HAMMER
TYPE HFD
SETTINGS
FRAME/MODEL HFD
SENSOR/TRIP 70A
PICKUP 70A
DEVICEVOLTAGE 600 V
FEEDER T-LC1E
CABLE(S) 3/0 AWG
QUANTITY/PHASE 1
LENGTH 30.0 FT
CONDUCTORTYPE COPPER
PRI T-LC1E
SYSTEMNOMINALVOLTAGE 480.0 V
NETCOMM# OF SLOTS/LAN #
NETCOMM# SLOT/SERIAL #
CONNECTEDLOAD 46.75 KVA
DEMANDLOAD 46.75 KVA
DESIGNLOAD 46.75 KVA
PROVIDE XMFR WITH 18.05 THRUSH OR LESS.
HDKVA T-LC1E
KVA RATING 45 KVA
TAP SETTING
TAP RATIO
DESIGNLOAD 38.6
SEC T-LC1E
SYSTEMNOMINALVOLTAGE 208.0 V
NETCOMM# OF SLOTS/LAN #
NETCOMM# SLOT/SERIAL #
CONNECTEDLOAD 46.24 KVA
DEMANDLOAD 46.24 KVA
DESIGNLOAD 46.24 KVA
FEEDER LC1S
CABLE(S) 4/0 AWG
QUANTITY/PHASE 3
LENGTH 30.0 FT
CONDUCTORTYPE COPPER
MAIN BKR 600A LC1S
INTERRUPTINGMEDIA VCB
MANUFACTURER EATON/CUTLER-HAMMER
TYPE MAGNUM DS, DSH 2500
SETTINGS
LTPU 0.8 X 2.5 PTS 1200A
LD 0.4@0.5 SEC
SD 2.5@0.1 SEC (I²T OUT)
INST 4.0@0.1 SEC
FRAME/MODEL MDS
SENSOR/TRIP 1200 A
PICKUP 600 A
DEVICEVOLTAGE 600 V
PANEL "LC1S" 480/277V, 10KAIC
SYSTEMNOMINALVOLTAGE 480/277 V
NETCOMM# OF SLOTS/LAN #
NETCOMM# SLOT/SERIAL #
CONNECTEDLOAD 46.24 KVA
DEMANDLOAD 46.24 KVA
DESIGNLOAD 46.24 KVA
LC1S ADDED LOAD
CONNECTEDLOAD 26.38 KVA
DEMANDLOAD 26.38 KVA
DESIGNLOAD 29.28 KVA
BKR 60A LC1T
INTERRUPTINGMEDIA VCB
MANUFACTURER EATON/CUTLER-HAMMER
TYPE HFD
SETTINGS
FRAME/MODEL HFD
SENSOR/TRIP 60A
PICKUP 60A
DEVICEVOLTAGE 600 V
FEEDER LC1T
CABLE(S) 3/0 AWG
QUANTITY/PHASE 1
LENGTH 30.0 FT
CONDUCTORTYPE COPPER
PANEL "LC1T" 480/277V, 10KAIC
SYSTEMNOMINALVOLTAGE 480/277 V
NETCOMM# OF SLOTS/LAN #
NETCOMM# SLOT/SERIAL #
CONNECTEDLOAD 11.84 KVA
DEMANDLOAD 11.84 KVA
DESIGNLOAD 11.84 KVA
LC1T ADDED LOAD
CONNECTEDLOAD 11.84 KVA
DEMANDLOAD 11.84 KVA
DESIGNLOAD 13.04 KVA
20A/3P LRGST BRKR LC1T
INTERRUPTINGMEDIA VCB
MANUFACTURER SQUARE D
TYPE HG
SETTINGS
FRAME/MODEL HG
SENSOR/TRIP 20A
PICKUP 20A
DEVICEVOLTAGE 240 V
FUSED 200A, 65KA
MANUFACTURER EATON/BUSSMANN
TYPE KRP-C_600SP
SETTINGS
FRAME/MODEL KRP
SENSOR/TRIP 200A
DEVICEVOLTAGE 600 V
FEEDER HC1G
CABLE(S) 3/0 AWG
QUANTITY/PHASE 1
LENGTH 30.0 FT
CONDUCTORTYPE COPPER
PANEL "HC1G" 200A, 25KAIC
SYSTEMNOMINALVOLTAGE 480.0 V
NETCOMM# OF SLOTS/LAN #
NETCOMM# SLOT/SERIAL #
CONNECTEDLOAD 36.38 kVA
DEMANDLOAD 36.38 kVA
DESIGNLOAD 36.38 kVA
BKR 70A T-LC1G
INTERRUPTINGMEDIA VCB
MANUFACTURER SQUARE D
TYPE HG
SETTINGS
FRAME/MODEL HG
SENSOR/TRIP 70A
PICKUP 70A
DEVICEVOLTAGE 600 V
FEEDER T-LC1G
CABLE(S) 3/0 AWG
QUANTITY/PHASE 1
LENGTH 30.0 FT
CONDUCTORTYPE COPPER
PRI T-LC1G
SYSTEMNOMINALVOLTAGE 480.0 V
NETCOMM# OF SLOTS/LAN #
NETCOMM# SLOT/SERIAL #
CONNECTEDLOAD 46.75 KVA
DEMANDLOAD 46.75 KVA
DESIGNLOAD 46.75 KVA
PROVIDE XMFR WITH 18.05 THRUSH OR LESS.
HDKVA T-LC1G
KVA RATING 45 KVA
TAP SETTING
TAP RATIO
DESIGNLOAD 38.6
SEC T-LC1G
SYSTEMNOMINALVOLTAGE 208.0 V
NETCOMM# OF SLOTS/LAN #
NETCOMM# SLOT/SERIAL #
CONNECTEDLOAD 46.24 KVA
DEMANDLOAD 46.24 KVA
DESIGNLOAD 46.24 KVA
FEEDER LC1G
CABLE(S) 4/0 AWG
QUANTITY/PHASE 3
LENGTH 30.0 FT
CONDUCTORTYPE COPPER
MAIN BKR 600A LC1G
INTERRUPTINGMEDIA VCB
MANUFACTURER SQUARE D
TYPE MAGNUM DS, DSH 2500
SETTINGS
LTPU 0.8 X 2.5 PTS 1200A
LD 0.4@0.5 SEC
SD 2.5@0.1 SEC (I²T OUT)
INST 4.0@0.1 SEC
FRAME/MODEL MDS
SENSOR/TRIP 1200 A
PICKUP 600 A
DEVICEVOLTAGE 600 V
PANEL "LC1G" 480/277V, 10KAIC
SYSTEMNOMINALVOLTAGE 480/277 V
NETCOMM# OF SLOTS/LAN #
NETCOMM# SLOT/SERIAL #
CONNECTEDLOAD 46.24 KVA
DEMANDLOAD 46.24 KVA
DESIGNLOAD 46.24 KVA
LC1G ADDED LOAD
CONNECTEDLOAD 26.38 KVA
DEMANDLOAD 26.38 KVA
DESIGNLOAD 29.28 KVA
BKR 60A LC1U
INTERRUPTINGMEDIA VCB
MANUFACTURER EATON/CUTLER-HAMMER
TYPE HFD
SETTINGS
FRAME/MODEL HFD
SENSOR/TRIP 60A
PICKUP 60A
DEVICEVOLTAGE 600 V
FEEDER LC1U
CABLE(S) 3/0 AWG
QUANTITY/PHASE 1
LENGTH 30.0 FT
CONDUCTORTYPE COPPER
PANEL "LC1U" 480/277V, 10KAIC
SYSTEMNOMINALVOLTAGE 480/277 V
NETCOMM# OF SLOTS/LAN #
NETCOMM# SLOT/SERIAL #
CONNECTEDLOAD 11.84 KVA
DEMANDLOAD 11.84 KVA
DESIGNLOAD 11.84 KVA
LC1U ADDED LOAD
CONNECTEDLOAD 11.84 KVA
DEMANDLOAD 11.84 KVA
DESIGNLOAD 13.04 KVA
20A/3P LRGST BRKR LC1U
INTERRUPTINGMEDIA VCB
MANUFACTURER SQUARE D
TYPE HG
SETTINGS
FRAME/MODEL HG
SENSOR/TRIP 20A
PICKUP 20A
DEVICEVOLTAGE 240 V
HC21 225A BKR
INTERRUPTINGMEDIA VCB
MANUFACTURER EATON/CUTLER-HAMMER
TYPE HFD
SETTINGS
FRAME/MODEL HFD
SENSOR/TRIP 225A
DEVICEVOLTAGE 600 V
FEEDER HC21
CABLE(S) 3/0 AWG
QUANTITY/PHASE 1
LENGTH 30.0 FT
CONDUCTORTYPE COPPER
PANEL "HC21" 225A, 10KAIC
SYSTEMNOMINALVOLTAGE 480.0 V
NETCOMM# OF SLOTS/LAN #
NETCOMM# SLOT/SERIAL #
CONNECTEDLOAD 61.14 kVA
DEMANDLOAD 61.14 kVA
DESIGNLOAD 61.14 kVA
HC21 ADDED LOAD
CONNECTEDLOAD 36.38 kVA
DEMANDLOAD 36.38 kVA
DESIGNLOAD 40.02 kVA
HC21 LRGST BRKR (E)
INTERRUPTINGMEDIA VCB
MANUFACTURER EATON/CUTLER-HAMMER
TYPE HFD
SETTINGS
FRAME/MODEL HFD
SENSOR/TRIP 100 A
PICKUP 100 A
DEVICEVOLTAGE 600 V
FEEDER T-LC21
CABLE(S) 3/0 AWG
QUANTITY/PHASE 1
LENGTH 30.0 FT
CONDUCTORTYPE COPPER
PRI T-LC21
SYSTEMNOMINALVOLTAGE 480.0 V
NETCOMM# OF SLOTS/LAN #
NETCOMM# SLOT/SERIAL #
CONNECTEDLOAD 46.75 KVA
DEMANDLOAD 46.75 KVA
DESIGNLOAD 46.75 KVA
HDKVA T-LC21
KVA RATING 45 KVA
TAP SETTING
TAP RATIO
DESIGNLOAD 38.6
SEC T-LC21
SYSTEMNOMINALVOLTAGE 208.0 V
NETCOMM# OF SLOTS/LAN #
NETCOMM# SLOT/SERIAL #
CONNECTEDLOAD 46.24 KVA
DEMANDLOAD 46.24 KVA
DESIGNLOAD 46.24 KVA
FEEDER LC21
CABLE(S) 4/0 AWG
QUANTITY/PHASE 3
LENGTH 30.0 FT
CONDUCTORTYPE COPPER
MAIN BKR 600A LC21
INTERRUPTINGMEDIA VCB
MANUFACTURER SQUARE D
TYPE MAGNUM DS, DSH 2500
SETTINGS
LTPU 0.8 X 2.5 PTS 1200A
LD 0.4@0.5 SEC
SD 2.5@0.1 SEC (I²T OUT)
INST 4.0@0.1 SEC
FRAME/MODEL MDS
SENSOR/TRIP 1200 A
PICKUP 600 A
DEVICEVOLTAGE 600 V
PANEL "LC21" 480/277V, 10KAIC
SYSTEMNOMINALVOLTAGE 480/277 V
NETCOMM# OF SLOTS/LAN #
NETCOMM# SLOT/SERIAL #
CONNECTEDLOAD 46.24 KVA
DEMANDLOAD 46.24 KVA
DESIGNLOAD 46.24 KVA
LC21 ADDED LOAD
CONNECTEDLOAD 26.38 KVA
DEMANDLOAD 26.38 KVA
DESIGNLOAD 29.28 KVA
BKR 60A LC21U
INTERRUPTINGMEDIA VCB
MANUFACTURER EATON/CUTLER-HAMMER
TYPE HFD
SETTINGS
FRAME/MODEL HFD
SENSOR/TRIP 60A
PICKUP 60A
DEVICEVOLTAGE 600 V
FEEDER LC21U
CABLE(S) 3/0 AWG
QUANTITY/PHASE 1
LENGTH 30.0 FT
CONDUCTORTYPE COPPER
PANEL "LC21U" 480/277V, 10KAIC
SYSTEMNOMINALVOLTAGE 480/277 V
NETCOMM# OF SLOTS/LAN #
NETCOMM# SLOT/SERIAL #
CONNECTEDLOAD 11.84 KVA
DEMANDLOAD 11.84 KVA
DESIGNLOAD 11.84 KVA
LC21U ADDED LOAD
CONNECTEDLOAD 11.84 KVA
DEMANDLOAD 11.84 KVA
DESIGNLOAD 13.04 KVA
20A/3P LRGST BRKR LC21U
INTERRUPTINGMEDIA VCB
MANUFACTURER SQUARE D
TYPE HG
SETTINGS
FRAME/MODEL HG
SENSOR/TRIP 20A
PICKUP 20A
DEVICEVOLTAGE 240 V
HC31 225A BKR
INTERRUPTINGMEDIA VCB
MANUFACTURER EATON/CUTLER-HAMMER
TYPE HFD
SETTINGS
FRAME/MODEL HFD
SENSOR/TRIP 225A
DEVICEVOLTAGE 600 V
FEEDER HC31
CABLE(S) 3/0 AWG
QUANTITY/PHASE 1
LENGTH 30.0 FT
CONDUCTORTYPE COPPER
PANEL "HC31" 225A, 10KAIC
SYSTEMNOMINALVOLTAGE 480.0 V
NETCOMM# OF SLOTS/LAN #
NETCOMM# SLOT/SERIAL #
CONNECTEDLOAD 56.49 kVA
DEMANDLOAD 56.49 kVA
DESIGNLOAD 56.49 kVA
HC31 ADDED LOAD
CONNECTEDLOAD 26.38 kVA
DEMANDLOAD 26.38 kVA
DESIGNLOAD 29.28 kVA
HC31 LRGST BRKR (E)
INTERRUPTINGMEDIA VCB
MANUFACTURER EATON/CUTLER-HAMMER
TYPE HFD
SETTINGS
FRAME/MODEL HFD
SENSOR/TRIP 100 A
PICKUP 100 A
DEVICEVOLTAGE 600 V
FEEDER T-LC31
CABLE(S) 3/0 AWG
QUANTITY/PHASE 1
LENGTH 30.0 FT
CONDUCTORTYPE COPPER
PRI T-LC31
SYSTEMNOMINALVOLTAGE 480.0 V
NETCOMM# OF SLOTS/LAN #
NETCOMM# SLOT/SERIAL #
CONNECTEDLOAD 46.75 KVA
DEMANDLOAD 46.75 KVA
DESIGNLOAD 46.75 KVA
HDKVA T-LC31
KVA RATING 45 KVA
TAP SETTING
TAP RATIO
DESIGNLOAD 38.6
SEC T-LC31
SYSTEMNOMINALVOLTAGE 208.0 V
NETCOMM# OF SLOTS/LAN #
NETCOMM# SLOT/SERIAL #
CONNECTEDLOAD 46.24 KVA
DEMANDLOAD 46.24 KVA
DESIGNLOAD 46.24 KVA
FEEDER LC31
CABLE(S) 4/0 AWG
QUANTITY/PHASE 3
LENGTH 30.0 FT
CONDUCTORTYPE COPPER
MAIN BKR 600A LC31
INTERRUPTINGMEDIA VCB
MANUFACTURER SQUARE D
TYPE MAGNUM DS, DSH 2500
SETTINGS
LTPU 0.8 X 2.5 PTS 1200A
LD 0.4@0.5 SEC
SD 2.5@0.1 SEC (I²T OUT)
INST 4.0@0.1 SEC
FRAME/MODEL MDS
SENSOR/TRIP 1200 A
PICKUP 600 A
DEVICEVOLTAGE 600 V
PANEL "LC31" 480/277V, 10KAIC
SYSTEMNOMINALVOLTAGE 480/277 V
NETCOMM# OF SLOTS/LAN #
NETCOMM# SLOT/SERIAL #
CONNECTEDLOAD 46.24 KVA
DEMANDLOAD 46.24 KVA
DESIGNLOAD 46.24 KVA
LC31 ADDED LOAD
CONNECTEDLOAD 26.38 KVA
DEMANDLOAD 26.38 KVA
DESIGNLOAD 29.28 KVA
BKR 60A LC31U
INTERRUPTINGMEDIA VCB
MANUFACTURER EATON/CUTLER-HAMMER
TYPE HFD
SETTINGS
FRAME/MODEL HFD
SENSOR/TRIP 60A
PICKUP 60A
DEVICEVOLTAGE 600 V
FEEDER LC31U
CABLE(S) 3/0 AWG
QUANTITY/PHASE 1
LENGTH 30.0 FT
CONDUCTORTYPE COPPER
PANEL "LC31U" 480/277V, 10KAIC
SYSTEMNOMINALVOLTAGE 480/277 V
NETCOMM# OF SLOTS/LAN #
NETCOMM# SLOT/SERIAL #
CONNECTEDLOAD 11.84 KVA
DEMANDLOAD 11.84 KVA
DESIGNLOAD 11.84 KVA
LC31U ADDED LOAD
CONNECTEDLOAD 11.84 KVA
DEMANDLOAD 11.84 KVA
DESIGNLOAD 13.04 KVA
20A/3P LRGST BRKR LC31U
INTERRUPTINGMEDIA VCB
MANUFACTURER SQUARE D
TYPE HG
SETTINGS
FRAME/MODEL HG
SENSOR/TRIP 20A
PICKUP 20A
DEVICEVOLTAGE 240 V
HC11 225A BKR
INTERRUPTINGMEDIA VCB
MANUFACTURER EATON/CUTLER-HAMMER
TYPE HFD
SETTINGS
FRAME/MODEL HFD
SENSOR/TRIP 225A
DEVICEVOLTAGE 600 V
FEEDER HC11
CABLE(S) 3/0 AWG
QUANTITY/PHASE 1
LENGTH 30.0 FT
CONDUCTORTYPE COPPER
PANEL "HC11" 225A, 10KAIC
SYSTEMNOMINALVOLTAGE 480.0 V
NETCOMM# OF SLOTS/LAN #
NETCOMM# SLOT/SERIAL #
CONNECTEDLOAD 61.14 kVA
DEMANDLOAD 61.14 kVA
DESIGNLOAD 61.14 kVA
HC11 ADDED LOAD
CONNECTEDLOAD 36.38 kVA
DEMANDLOAD 36.38 kVA
DESIGNLOAD 40.02 kVA
HC11 LRGST BRKR (E)
INTERRUPTINGMEDIA VCB
MANUFACTURER EATON/CUTLER-HAMMER
TYPE HFD
SETTINGS
FRAME/MODEL HFD
SENSOR/TRIP 100 A
PICKUP 100 A
DEVICEVOLTAGE 600 V
FEEDER T-LC11
CABLE(S) 3/0 AWG
QUANTITY/PHASE 1
LENGTH 30.0 FT
CONDUCTORTYPE COPPER
PRI T-LC11
SYSTEMNOMINALVOLTAGE 480.0 V
NETCOMM# OF SLOTS/LAN #
NETCOMM# SLOT/SERIAL #
CONNECTEDLOAD 46.75 KVA
DEMANDLOAD 46.75 KVA
DESIGNLOAD 46.75 KVA
HDKVA T-LC11
KVA RATING 45 KVA
TAP SETTING
TAP RATIO
DESIGNLOAD 38.6
SEC T-LC11
SYSTEMNOMINALVOLTAGE 208.0 V
NETCOMM# OF SLOTS/LAN #
NETCOMM# SLOT/SERIAL #
CONNECTEDLOAD 46.24 KVA
DEMANDLOAD 46.24 KVA
DESIGNLOAD 46.24 KVA
FEEDER LC11
CABLE(S) 4/0 AWG
QUANTITY/PHASE 3
LENGTH 30.0 FT
CONDUCTORTYPE COPPER
MAIN BKR 600A LC11
INTERRUPTINGMEDIA VCB
MANUFACTURER SQUARE D
TYPE MAGNUM DS, DSH 2500
SETTINGS
LTPU 0.8 X 2.5 PTS 1200A
LD 0.4@0.5 SEC
SD 2.5@0.1 SEC (I²T OUT)
INST 4.0@0.1 SEC
FRAME/MODEL MDS
SENSOR/TRIP 1200 A
PICKUP 600 A
DEVICEVOLTAGE 600 V
PANEL "LC11" 480/277V, 10KAIC
SYSTEMNOMINALVOLTAGE 480/277 V
NETCOMM# OF SLOTS/LAN #
NETCOMM# SLOT/SERIAL #
CONNECTEDLOAD 46.24 KVA
DEMANDLOAD 46.24 KVA
DESIGNLOAD 46.24 KVA
LC11 ADDED LOAD
CONNECTEDLOAD 26.38 KVA
DEMANDLOAD 26.38 KVA
DESIGNLOAD 29.28 KVA
BKR 60A LC11U
INTERRUPTINGMEDIA VCB
MANUFACTURER EATON/CUTLER-HAMMER
TYPE HFD
SETTINGS
FRAME/MODEL HFD
SENSOR/TRIP 60A
PICKUP 60A
DEVICEVOLTAGE 600 V
FEEDER LC11U
CABLE(S) 3/0 AWG
QUANTITY/PHASE 1
LENGTH 30.0 FT
CONDUCTORTYPE COPPER
PANEL "LC11U" 480/277V, 10KAIC
SYSTEMNOMINALVOLTAGE 480/277 V
NETCOMM# OF SLOTS/LAN #
NETCOMM# SLOT/SERIAL #
CONNECTEDLOAD 11.84 KVA
DEMANDLOAD 11.84 KVA
DESIGNLOAD 11.84 KVA
LC11U ADDED LOAD
CONNECTEDLOAD 11.84 KVA
DEMANDLOAD 11.84 KVA
DESIGNLOAD 13.04 KVA
20A/3P LRGST BRKR LC11U
INTERRUPTINGMEDIA VCB
MANUFACTURER SQUARE D
TYPE HG
SETTINGS
FRAME/MODEL HG
SENSOR/TRIP 20A
PICKUP 20A
DEVICEVOLTAGE 240 V
HC41 225A BKR
INTERRUPTINGMEDIA VCB
MANUFACTURER EATON/CUTLER-HAMMER
TYPE HFD
SETTINGS
FRAME/MODEL HFD
SENSOR/TRIP 225A
DEVICEVOLTAGE 600 V
FEEDER HC41
CABLE(S) 3/0 AWG
QUANTITY/PHASE 1
LENGTH 30.0 FT
CONDUCTORTYPE COPPER
PANEL "HC41" 225A, 10KAIC
SYSTEMNOMINALVOLTAGE 480.0 V
NETCOMM# OF SLOTS/LAN #
NETCOMM# SLOT/SERIAL #
CONNECTEDLOAD 61.14 kVA
DEMANDLOAD 61.14 kVA
DESIGNLOAD 61.14 kVA
HC41 ADDED LOAD
CONNECTEDLOAD 36.38 kVA
DEMANDLOAD 36.38 kVA
DESIGNLOAD 40.02 kVA
HC41 LRGST BRKR (E)
INTERRUPTINGMEDIA VCB
MANUFACTURER EATON/CUTLER-HAMMER
TYPE HFD
SETTINGS
FRAME/MODEL HFD
SENSOR/TRIP 100 A
PICKUP 100 A
DEVICEVOLTAGE 600 V
FEEDER T-LC41
CABLE(S) 3/0 AWG
QUANTITY/PHASE 1
LENGTH 30.0 FT
CONDUCTORTYPE COPPER
PRI T-LC41
SYSTEMNOMINALVOLTAGE 480.0 V
NETCOMM# OF SLOTS/LAN #
NETCOMM# SLOT/SERIAL #
CONNECTEDLOAD 46.75 KVA
DEMANDLOAD 46.75 KVA
DESIGNLOAD 46.75 KVA
HDKVA T-LC41
KVA RATING 45 KVA
TAP SETTING
TAP RATIO
DESIGNLOAD 38.6
SEC T-LC41
SYSTEMNOMINALVOLTAGE 208.0 V
NETCOMM# OF SLOTS/LAN #
NETCOMM# SLOT/SERIAL #
CONNECTEDLOAD 46.24 KVA
DEMANDLOAD 46.24 KVA
DESIGNLOAD 46.24 KVA
FEEDER LC41
CABLE(S) 4/0 AWG
QUANTITY/PHASE 3
LENGTH 30.0 FT
CONDUCTORTYPE COPPER
MAIN BKR 600A LC41
INTERRUPTINGMEDIA VCB
MANUFACTURER SQUARE D
TYPE MAGNUM DS, DSH 2500
SETTINGS
LTPU 0.8 X 2.5 PTS 1200A
LD 0.4@0.5 SEC
SD 2.5@0.1 SEC (I²T OUT)
INST 4.0@0.1 SEC
FRAME/MODEL MDS
SENSOR/TRIP 1200 A
PICKUP 600 A
DEVICEVOLTAGE 600 V
PANEL "LC41" 480/277V, 10KAIC
SYSTEMNOMINALVOLTAGE 480/277 V
NETCOMM# OF SLOTS/LAN #
NETCOMM# SLOT/SERIAL #
CONNECTEDLOAD 46.24 KVA
DEMANDLOAD 46.24 KVA
DESIGNLOAD 46.24 KVA
LC41 ADDED LOAD
CONNECTEDLOAD 26

Drawn By: Author
Checked By: Checker
Approved By: Approver

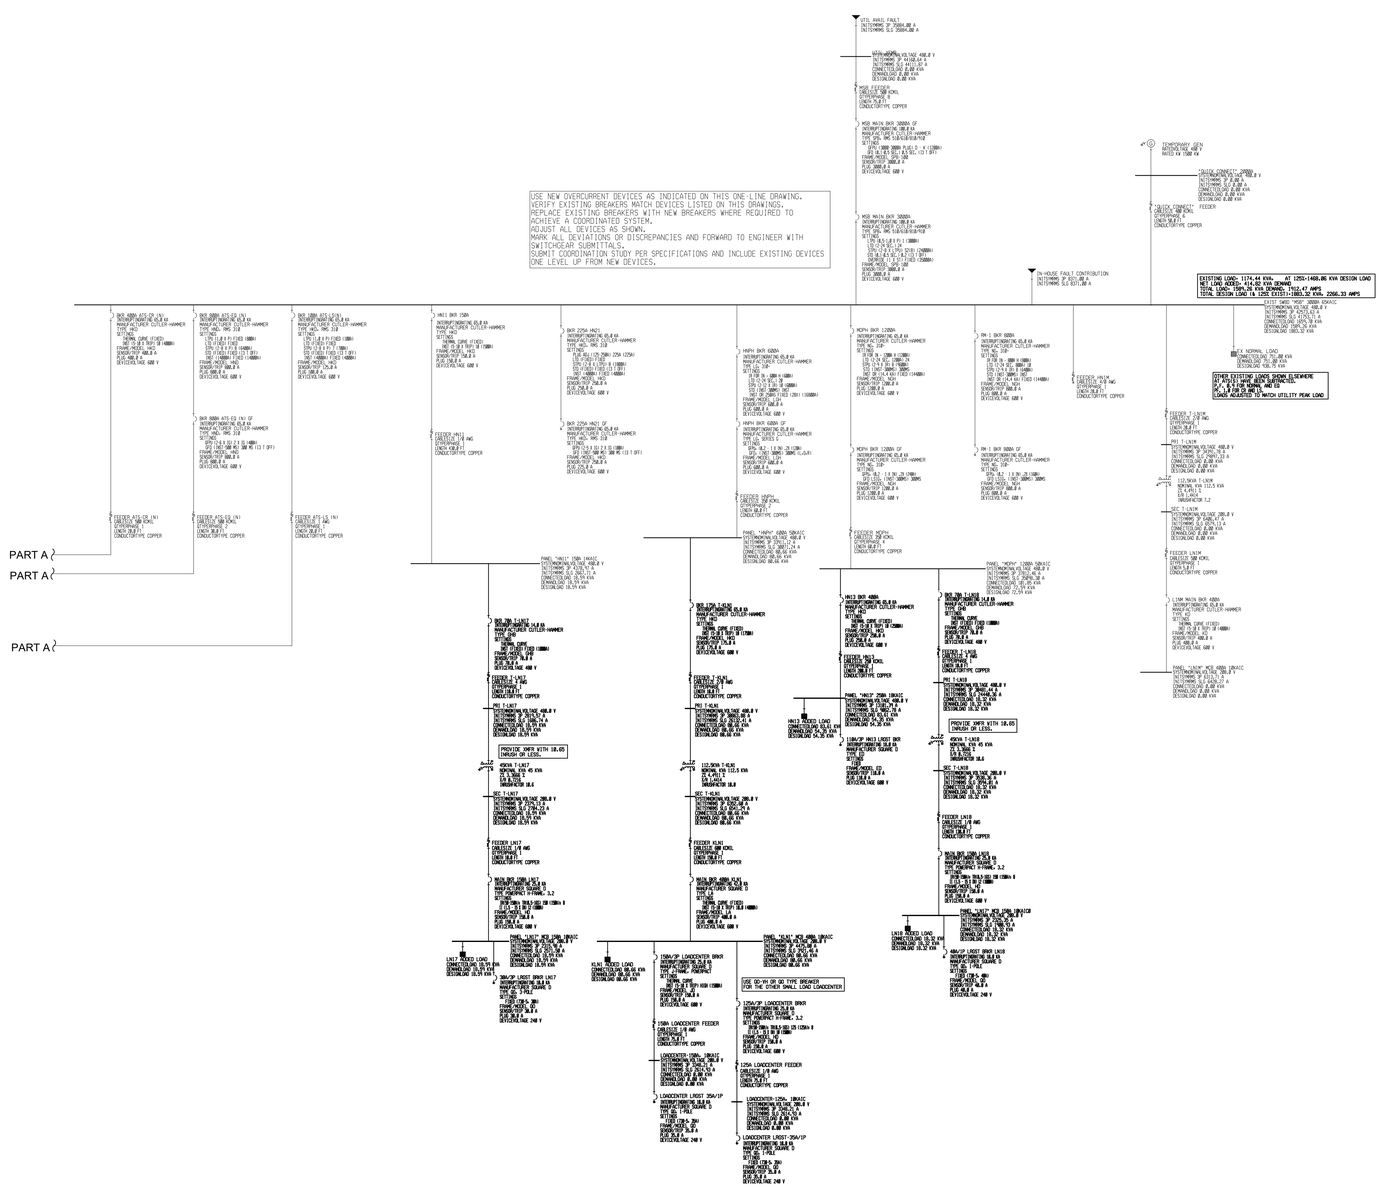

1 ELECTRICAL - ONE LINE DIAGRAM PART B
NOT TO SCALE

Gresham Smith
GreshamSmith.com

ARCHITECT, INTERIOR DESIGN, GRAPHICS
Gresham Smith
222 2nd Avenue South, Suite 1400
Nashville, TN 37201-2308
615.770.8100
FL Qualifier No. AR0013420
FL Registry No. RY3806
Architect/Interior Designer of Record: Eric M. Snyder, Florida Registration #96197
Project Principal: Rob Hamby
Project Architect: Eric Snyder
Project Coordinator: Traci Myers
Interior Designer: Morgan Black

ME&P
I.C. Thomasson Associates, Inc.
2950 Kraft Drive, Suite 500
Nashville, TN 37204
615.346.3400
FL Qualifier No. 38970
FL Registry No. 1276
MEP Principal: Josh Cartwright
MEP Proj Mngr: Paul C. McKinney
Mech Engineer of Record: Shawn Sullivan, Florida Registration #81090
Plum/Fire P. Designer: Donna Seigal
Elec. Engineer of Record: Paul C. McKinney, Florida Registration #56569

STRUCTURAL
Stanley D. Lindsey & Associates, Ltd.
750 Old Hickory Blvd, Building 1, Suite 175
Brentwood, TN 37027
615.320.1735
FL Qualifier No. 39200
FL Registry No. 1329
Project Principal/ Engineer: Mark Hilner
Structural Engineer of Record: Michael E. Corrin, Florida Registration #62025

CIVIL & LANDSCAPE
Kimley-Horn
2615 Centennial Blvd., Suite 102
Tallahassee, FL 32308
850.553.3500
FL Qualifier No. 49629
FL Registry No. 696
EOR: Kelsey Lewis, PE, Florida Registration #79384
Proj Mngr: Chris Akers
Landscape AOR: Charlie Johnson, Florida Reg #6667402

ICT
I. C. Thomasson Associates, Inc.
2950 KRAFT DRIVE
NASHVILLE, TN. 37204
PHONE (615) 346-3400
www.icthomasson.com
ict project # : 210404

SDL 1966 STRUCTURAL ENGINEERS

Kimley»Horn
214 Oceanside Drive
Nashville, TN 37204

HCA Healthcare
HCA Design & Construction
One Park Plaza, PO Box 550
Bldg. II, East 3rd Floor
Nashville, TN 37203
HCA Design Mgr.: Nicole Hoch
HCA Constr. Mgr.: Ben McAlpin

General Contractors
Robins & Morton
5500 Maryland Way, Suite 100
Brentwood, TN 37027

PAUL C. McKINNEY LICENSE No 56569 STATE OF FLORIDA PROFESSIONAL ENGINEER

Printed copies of this document are not considered signed and sealed and the signature must be verified on any electronic copies.

Digitally signed by Paul C. McKinney
DN: E=pmckinney@ictthomasson.com, CN=Paul C. McKinney, O=I.C. Thomasson Associates, L=Nashville, S=TN, C=US
Date: 2022.03.01 16:28:33-06'00'

ED EXPANSION, PHARMACY AND DIETARY RENOVATION

LAKE CITY MEDICAL CENTER
340 NW Commerce Dr.
Lake City, FL 32055
HCA Project No.: 3793800010, 3793800014
Florida AHCA
Project Submission No.: 115
Client Code / File No.: 23/100156

Revision		
No.	Date	Description

ELECTRICAL - ONE LINE DIAGRAM

E603

LINE IS 3 INCHES WHEN PRINTED FULL SIZE
FULL SHEET SIZE = 30"X42"

PROJECT: 45057.00
DATE: 3/2/2022

3/1/2022 4:06:59 PM BIM 360://45057.00 HCA Lake City Medical Center 10 bed med surg Expansion R21/ICT_210404_E21_Central.rvt

Drawn By: Author
Checked By: Checker
Approved By: Approver

Existing Panel: HQ1M (EQUIPMENT BRANCH)

Location: Main Electric Rm. **Volts:** 480/277 Wye **A.I.C. Rating:** 42 KAIC
Supply From: ATS-EQ (L) **Phases:** 3 **Mains Type:** M.L.O.
Mounting: Surface **Wires:** 4 **Mains Rating:** 800 A
Enclosure: Type 1

CKT	Circuit Description	Load Class.	Trip	Poles	A	B	C	A	B	C	Poles	Trip	Load Class.	Circuit Description	CKT
1	EXISTING	--	20 A	1	0.00 kVA			0.00 kVA			3	20 A	--	EXISTING	2
3	EXISTING	--	20 A	1		0.00 kVA			0.00 kVA		--	--	--	--	4
5	EXISTING	--	20 A	1			0.00 kVA			0.00 kVA	--	--	--	--	6
7	EXISTING	--	20 A	1	0.00 kVA			20.90 kVA			3	225 A	Spar...	*HQ21	8
9	EXISTING	--	20 A	1		0.00 kVA			20.90 kVA		--	--	--	--	10
11	EXISTING	--	20 A	1			0.00 kVA			19.70 kVA	--	--	--	--	12
13	EXISTING	--	20 A	1	0.00 kVA			33.30 kVA			3	225 A	Spar...	*HKQ1	14
15	EXISTING	--	20 A	1		0.00 kVA			33.30 kVA		--	--	--	--	16
17	EXISTING	--	20 A	1			0.00 kVA			33.30 kVA	--	--	--	--	18
19	EXISTING	--	20 A	1	0.00 kVA			0.00 kVA			3	20 A	--	EXISTING	20
21	EXISTING	--	20 A	1		0.00 kVA			0.00 kVA		--	--	--	--	22
23	EXISTING	--	20 A	1			0.00 kVA			0.00 kVA	--	--	--	--	24
25	EXISTING	--	20 A	1	0.00 kVA			0.00 kVA			3	20 A	--	EXISTING	26
27	EXISTING	--	20 A	1		0.00 kVA			0.00 kVA		--	--	--	--	28
29	EXISTING	--	20 A	1			0.00 kVA			0.00 kVA	--	--	--	--	30
31	EXISTING	--	20 A	1	0.00 kVA			0.00 kVA			3	20 A	--	EXISTING	32
33	EXISTING	--	20 A	1		0.00 kVA			0.00 kVA		--	--	--	--	34
35	EXISTING	--	20 A	1			0.00 kVA			0.00 kVA	--	--	--	--	36
37	EXISTING	--	20 A	1	0.00 kVA			13.94 kVA			3	125 A	Kitch...	*T-LKQ1	38
39	EXISTING	--	20 A	1		0.00 kVA			15.57 kVA		--	--	--	--	40
41	EXISTING	--	20 A	1			0.00 kVA			15.12 kVA	--	--	--	--	42
			Total Load:		68.14 kVA		69.77 kVA			68.12 kVA					
			Total Amps:		246 A		252 A			246 A					

Load Classification	Connected Load	Demand Factor	Estimated Demand	Panel Totals
Lighting	1200 VA	100.00%	1200 VA	**Total Conn. Load:** 206.03 kVA
Kitchen Equipment - Non-Dwelling Unit	41374 VA	65.00%	26893 VA	**Total Est. Demand:** 166.33 kVA
Lighting - Hospital	1200 VA	40.00%	480 VA	**Total Est. Design:** 166.33 kVA
Receptacle- Hospital	360 VA	40.00%	144 VA	**Total Conn. Current:** 248 A
Equipment - Hospital	83400 VA	85.00%	70890 VA	**Total Est. Demand Current:** 200 A
Motor - Hospital	78500 VA	85.00%	66725 VA	**Total Est. Design Current:** 200 A
Receptacle - Hospital	0 VA	0.00%	0 VA	

Notes:
*Provide breaker for new feeder.

Existing Panel: HC14 (CRITICAL BRANCH)

Location: Elect. Rm. 1-ED133 **Volts:** 480/277 Wye **A.I.C. Rating:** 18 KAIC
Supply From: HC1M **Phases:** 3 **Mains Type:** M.L.O.
Mounting: Surface **Wires:** 4 **Mains Rating:** 225 A
Enclosure: Type 1

CKT	Circuit Description	Load Class.	Trip	Poles	A	B	C	A	B	C	Poles	Trip	Load Class.	Circuit Description	CKT
1	EXISTING	--	20 A	1	2.75 kVA			1.88 kVA			1	20 A	--	EXISTING	2
3	EXISTING	--	20 A	1		2.99 kVA			0.00 kVA		1	20 A	--	Spare	4
5	EXISTING	--	20 A	1			1.94 kVA			0.00 kVA	1	20 A	--	Spare	6
7	Spare	--	20 A	1	0.00 kVA			0.00 kVA			1	20 A	--	Spare	8
9	Spare	--	20 A	1		0.00 kVA			0.00 kVA		1	20 A	--	Spare	10
11	Spare	--	20 A	1			0.00 kVA			0.00 kVA	1	20 A	--	Spare	12
13	Spare	--	20 A	1	0.00 kVA			--			1	--	--	Space	14
15	Spare	--	20 A	1		0.00 kVA			--		1	--	--	Space	16
17	Spare	--	20 A	1			0.00 kVA			--	1	--	--	Space	18
19	*T-LC15	Other...	70 A	3	40.67 kVA			--			1	--	--	Space	20
21	--	--	--	--		35.09 kVA			--		1	--	--	Space	22
23	--	--	--	--			38.98 kVA			--	1	--	--	Space	24
25	EXISTING FEEDER CATH LAB	--	150 A	3	0.00 kVA			0.00 kVA			3	70 A	--	EXISTING FEEDER T-LC14	26
27	--	--	--	--		0.00 kVA			0.00 kVA		--	--	--	--	28
29	--	--	--	--			0.00 kVA			0.00 kVA	--	--	--	--	30
			Total Load:		45.30 kVA		38.08 kVA			40.92 kVA					
			Total Amps:		165 A		137 A			149 A					

Load Classification	Connected Load	Demand Factor	Estimated Demand	Panel Totals
Lighting	120 VA	100.00%	120 VA	**Total Conn. Load:** 124.31 kVA
Other	0 VA	0.00%	0 VA	**Total Est. Demand:** 50.43 kVA
Power	90 VA	100.00%	90 VA	**Total Est. Design:** 50.43 kVA
Lighting - Hospital	5241 VA	40.00%	2096 VA	**Total Conn. Current:** 150 A
Receptacle- Hospital	18740 VA	40.00%	7496 VA	**Total Est. Demand Current:** 61 A
Equipment - Hospital	2540 VA	85.00%	2159 VA	**Total Est. Design Current:** 61 A
Motor - Hospital	1000 VA	85.00%	850 VA	
Receptacle - Hospital	83740 VA	31.94%	26748 VA	

Notes:
*PROVIDE BREAKER FOR NEW FEEDER

Existing Panel: HC15 (CRITICAL BRANCH)

Location: Main Electric Rm. **Volts:** 480/277 Wye **A.I.C. Rating:** 35 KAIC
Supply From: HC1M **Phases:** 3 **Mains Type:** M.L.O.
Mounting: Surface **Wires:** 4 **Mains Rating:** 225 A
Enclosure: Type 1

CKT	Circuit Description	Load Class.	Trip	Poles	A	B	C	A	B	C	Poles	Trip	Load Class.	Circuit Description	CKT
1	Space	--	--	1	--			--			1	--	--	Space	2
3	Space	--	--	1		--			--		1	--	--	Space	4
5	Space	--	--	1			--			--	1	--	--	Space	6
7	Space	--	--	1	--			--			1	--	--	Space	8
9	Space	--	--	1		--			--		1	--	--	Space	10
11	Space	--	--	1			--			--	1	--	--	Space	12
13	Space	--	--	1	--			--			1	--	--	Space	14
15	Space	--	--	1		--			--		1	--	--	Space	16
17	Space	--	--	1			--			--	1	--	--	Space	18
19	Space	--	--	1	--			--			1	--	--	Space	20
21	Space	--	--	1		--			--		1	--	--	Space	22
23	Space	--	--	1			--			--	1	--	--	Space	24
25	Space	--	--	1	--			--			1	--	--	Space	26
27	Space	--	--	1		--			--		1	--	--	Space	28
29	Space	--	--	1			--			--	1	--	--	Space	30
31	*T-LC16	Other...	70 A	3	16.47 kVA			--			1	--	--	Space	32
33	--	--	--	--		12.36 kVA			--		1	--	--	Space	34
35	--	--	--	--			14.46 kVA			--	1	--	--	Space	36
37	*T-LEC1	Motor...	70 A	3	10.20 kVA			0.00 kVA			3	20 A	--	TVSS	38
39	--	--	--	--		9.94 kVA			0.00 kVA		--	--	--	--	40
41	--	--	--	--			8.96 kVA			0.00 kVA	--	--	--	--	42
			Total Load:		26.67 kVA		22.30 kVA			23.42 kVA					
			Total Amps:		97 A		81 A			85 A					

Load Classification	Connected Load	Demand Factor	Estimated Demand	Panel Totals
Motor	800 VA	100.00%	800 VA	**Total Conn. Load:** 72.39 kVA
Other	0 VA	0.00%	0 VA	**Total Est. Demand:** 36.69 kVA
Lighting - Hospital	4004 VA	40.00%	1601 VA	**Total Est. Design:** 36.69 kVA
Receptacle- Hospital	2160 VA	40.00%	864 VA	**Total Conn. Current:** 87 A
Equipment - Hospital	4880 VA	85.00%	4148 VA	**Total Est. Demand Current:** 44 A
Motor - Hospital	6800 VA	85.00%	5780 VA	**Total Est. Design Current:** 44 A
Receptacle - Hospital	49920 VA	40.00%	19968 VA	

Notes:
*PROVIDE BREAKER FOR NEW FEEDER

Existing Panel: HN11 (NORMAL BRANCH)

Location: Main Electric Rm. **Volts:** 480/277 Wye **A.I.C. Rating:** 14 KAIC
Supply From: MSB **Phases:** 3 **Mains Type:** M.L.O.
Mounting: Surface **Wires:** 4 **Mains Rating:** 150 A
Enclosure: Type 1

CKT	Circuit Description	Load Class.	Trip	Poles	A	B	C	A	B	C	Poles	Trip	Load Class.	Circuit Description	CKT
1	EXISTING	--	20 A	1	2.96 kVA				23.53 kVA		3	20 A	--	EXISTING	2
3	EXISTING	--	20 A	1		3.53 kVA				0.00 kVA	--	--	--	--	4
5	EXISTING	--	20 A	1			0.89 kVA			0.00 kVA	--	--	--	--	6
7	EXISTING	--	20 A	1	1.66 kVA			--			1	--	--	Space	8
9	EXISTING	--	20 A	1		1.02 kVA			--		1	--	--	Space	10
11	Spare	--	20 A	1			0.00 kVA			--	1	--	--	Space	12
13	Spare	--	20 A	1	0.00 kVA			--			1	--	--	Space	14
15	Space Only	--	--	1		--			--		1	--	--	Space	16
17	Space Only	--	--	1			--			--	1	--	--	Space	18
19	Space Only	--	--	1	--			--			1	--	--	Space	20
21	Space Only	--	--	1		--			--		1	--	--	Space	22
23	Space Only	--	--	1			--			--	1	--	--	Space	24
25	Space Only	--	--	1	--			--			1	--	--	Space	26
27	Space Only	--	--	1		--			--		1	--	--	Space	28
29	Space Only	--	--	1			--			--	1	--	--	Space	30
31	*T-LN17	Other...	70 A	3	14.91 kVA			--			1	--	--	Space	32
33	--	--	--	--		15.58 kVA			--		1	--	--	Space	34
35	--	--	--	--			15.69 kVA			--	1	--	--	Space	36
37	EXISTING	--	80 A	3	22.40 kVA			0.00 kVA			3	45 A	--	EXISTING	38
39	--	--	--	--		0.00 kVA			0.00 kVA		--	--	--	--	40
41	--	--	--	--			0.00 kVA			0.00 kVA	--	--	--	--	42
			Total Load:		65.46 kVA		20.13 kVA		16.58 kVA						
			Total Amps:		238 A		75 A		60 A						

Load Classification	Connected Load	Demand Factor	Estimated Demand	Panel Totals
Other	0 VA	0.00%	0 VA	**Total Conn. Load:** 102.17 kVA
Power	120 VA	100.00%	120 VA	**Total Est. Demand:** 74.70 kVA
Lighting - Hospital	2384 VA	40.00%	954 VA	**Total Est. Design:** 74.70 kVA
Receptacle- Hospital	5040 VA	40.00%	2016 VA	**Total Conn. Current:** 123 A
Equipment - Hospital	360 VA	85.00%	306 VA	**Total Est. Demand Current:** 90 A
Receptacle - Hospital	38360 VA	40.00%	15344 VA	**Total Est. Design Current:** 90 A

Notes:
*PROVIDE BREAKER FOR NEW FEEDER

Existing Panel: HNPH (NORMAL BRANCH)

Location: ELEC. RM. 1-PH101 **Volts:** 480/277 Wye **A.I.C. Rating:** 50 KAIC
Supply From: MSB **Phases:** 3 **Mains Type:** M.C.B.
Mounting: Surface **Wires:** 4 **Mains Rating:** 400 A
Enclosure: Type 1

CKT	Circuit Description	Load Class.	Trip	Poles	A	B	C	A	B	C	Poles	Trip	Load Class.	Circuit Description	CKT
1	EXISTING	--	80 A	3	48.00 kVA			43.20 kVA			3	150 A	--	EXISTING	2
3	--	--	--	--		0.00 kVA			0.00 kVA		--	--	--	--	4
5	--	--	--	--			0.00 kVA			0.00 kVA	--	--	--	--	6
7	EXISTING	--	175 A	3	54.00 kVA			43.20 kVA			3	150 A	--	EXISTING	8
9	--	--	--	--		0.00 kVA			0.00 kVA		--	--	--	--	10
11	--	--	--	--			0.00 kVA			0.00 kVA	--	--	--	--	12
13	EXISTING	--	175 A	3	54.00 kVA			22.40 kVA			3	70 A	--	EXISTING	14
15	--	--	--	--		0.00 kVA			0.00 kVA		--	--	--	--	16
17	--	--	--	--			0.00 kVA			0.00 kVA	--	--	--	--	18
19	EXISTING	--	175 A	3	54.00 kVA			0.00 kVA			3	60 A	--	SPARE	20
21	--	--	--	--		0.00 kVA			0.00 kVA		--	--	--	--	22
23	--	--	--	--			0.00 kVA			0.00 kVA	--	--	--	--	24
25	EXISTING	--	175 A	3	54.00 kVA			0.00 kVA			3	60 A	--	SPARE	26
27	--	--	--	--		0.00 kVA			0.00 kVA		--	--	--	--	28
29	--	--	--	--			0.00 kVA			0.00 kVA	--	--	--	--	30
31	EXISTING	--	20 A	3	6.30 kVA			0.00 kVA			3	50 A	--	SPARE	32
33	--	--	--	--		0.00 kVA			0.00 kVA		--	--	--	--	34
35	--	--	--	--			0.00 kVA			0.00 kVA	--	--	--	--	36
37	EXISTING	--	15 A	3	1.20 kVA			0.00 kVA			3	50 A	--	SPARE	38
39	--	--	--	--		0.00 kVA			0.00 kVA		--	--	--	--	40
41	--	--	--	--			0.00 kVA			0.00 kVA	--	--	--	--	42
43	EXISTING	--	15 A	3	1.20 kVA			1.50 kVA			3	15 A	--	EXISTING	44
45	--	--	--	--		0.00 kVA			0.00 kVA		--	--	--	--	46
47	--	--	--	--			0.00 kVA			0.00 kVA	--	--	--	--	48
49	EXISTING	--	70 A	3	28.30 kVA			1.20 kVA			3	15 A	--	EXISTING	50
51	--	--	--	--		0.00 kVA			0.00 kVA		--	--	--	--	52
53	--	--	--	--			0.00 kVA			0.00 kVA	--	--	--	--	54
55	EXISTING	--	100 A	3	33.30 kVA			0.00 kVA			3	15 A	--	SPARE	56
57	--	--	--	--		0.00 kVA			0.00 kVA		--	--	--	--	58
59	--	--	--	--			0.00 kVA			0.00 kVA	--	--	--	--	60
61	SPARE	--	15 A	3	0.00 kVA			0.00 kVA			3	60 A	--	SPARE	62
63	--	--	--	--		0.00 kVA			0.00 kVA		--	--	--	--	64
65	--	--	--	--			0.00 kVA			0.00 kVA	--	--	--	--	66
67	EXISTING	--	100 A	3	29.60 kVA			0.00 kVA			3	60 A	--	SPARE	68
69	--	--	--	--		0.00 kVA			0.00 kVA		--	--	--	--	70
71	--	--	--	--			0.00 kVA			0.00 kVA	--	--	--	--	72
73	*T-KLN1	Kitch...	175 A	3	41.33 kVA			0.00 kVA			3	15 A	--	SPARE	74
75	--	--	--	--		43.80 kVA			0.00 kVA		--	--	--	--	76
77	--	--	--	--			42.55 kVA			0.00 kVA	--	--	--	--	78
79	Space Only	--	--	1	--			--			1	--	--	Space Only	80
81	Space Only	--	--	1		--			--		1	--	--	Space Only	82
83	Space Only	--	--	1			--			--	1	--	--	Space Only	84
			Total Load:		516.73 kVA		43.80 kVA		42.55 kVA						
			Total Amps:		1866 A		159 A		154 A						

Load Classification	Connected Load	Demand Factor	Estimated Demand	Panel Totals
Kitchen Equipment - Non-Dwelling Unit	118376 VA	65.00%	76944 VA	**Total Conn. Load:** 603.08 kVA
General	0 VA	0.00%	0 VA	**Total Est. Demand:** 556.06 kVA
Receptacle- Hospital	3600 VA	40.00%	1440 VA	**Total Est. Design:** 556.06 kVA
Receptacle - Hospital	5700 VA	40.00%	2280 VA	**Total Conn. Current:** 725 A
				Total Est. Demand Current: 669 A
				Total Est. Design Current: 669 A

Notes:
*PROVIDE BREAKER FOR NEW FEEDER.

Existing Panel: LLS12 (LIFE SAFETY BRANCH)

Location: Existing Electric Rm. **Volts:** 120/208 Wye **A.I.C. Rating:** 10 KAIC
Supply From: T-LLS12 **Phases:** 3 **Mains Type:** M.C.B.
Mounting: Surface **Wires:** 4 **Mains Rating:** 60 A
Enclosure: Type 1

CKT	Circuit Description	Load Class.	Trip	Poles	A	B	C	A	B	C	Poles	Trip	Load Class.	Circuit Description	CKT
1	LPA - ED N.S.	--	20 A	1	0.25 kVA			0.25 kVA			1	20 A	--	LPA RECOVERY	2
3	LPA RECOVERY	--	20 A	1		0.25 kVA			0.25 kVA		1	20 A	--	LPA RECOVERY	4
5	LPA, CATH LAB AREA	--	20 A	1			0.10 kVA			0.25 kVA	1	20 A	--	MGA-PBX	6
7	LPA, ED AREA	--	20 A	1	0.30 kVA			0.25 kVA			1	20 A	--	FRA-PBX	8
9	MGA,PBX	--	20 A	1		0.10 kVA			0.25 kVA		1	20 A	--	BLOOD BANK ALARM	10
11	AUTO DOORS VEST	--	20 A	1			0.50 kVA			0.50 kVA	1	20 A	--	AUTO DOORS VEST	12
13	*AUTO DOORS	Motor...	20 A	1	0.54 kVA			0.10 kVA			1	20 A	--	MGA, MAINT MGR. OFF.	14
15	*LPA	Gene...	20 A	1		0.65 kVA			0.80 kVA		1	20 A	--	AUTO DOORS CATH CORR.	16
17	*LTS-EGRESS CORR'S.	Lighti...	20 A	1			0.98 kVA			0.10 kVA	1	20 A	--	ELEVATORS 'MONITOR	18
19	*LTS-EGRESS.	Lighti...	20 A	1	0.66 kVA			0.25 kVA			1	20 A	Equip...	FACP*	20
21	*AUTO DOORS CORR.	Equip...	20 A	1		0.18 kVA			0.40 kVA		1	20 A	Gene...	PRESSURE MONITOR*	22
23	*FIRE SUPPRESSION SYSTEM	Other	20 A	1			0.20 kVA			--	1	--	--	Space	24
			Total Load:		2.58 kVA		2.88 kVA		2.60 kVA						
			Total Amps:		22 A		24 A		22 A						

Load Classification	Connected Load	Demand Factor	Estimated Demand	Panel Totals
Lighting	80 VA	100.00%	80 VA	**Total Conn. Load:** 8.06 kVA
Other	200 VA	100.00%	200 VA	**Total Est. Demand:** 6.88 kVA
Lighting - Hospital	1509 VA	40.00%	604 VA	**Total Est. Design:** 6.90 kVA
Lighting Continuous	61 VA	100.00%	61 VA	**Total Conn. Current:** 22 A
General	300 VA	85.00%	255 VA	**Total Est. Demand Current:** 19 A
Equipment - Hospital	880 VA	85.00%	748 VA	**Total Est. Design Current:** 19 A
Motor - Hospital	840 VA	85.00%	714 VA	

Notes:
*PROVIDE BREAKER FOR NEW CIRCUIT.

Gresham Smith
GreshamSmith.com

ARCHITECT, INTERIOR DESIGN, GRAPHICS
Gresham Smith
222 2nd Avenue South, Suite 1400
Nashville, TN 37201-2308
615.770.8100
FL Qualifier No. AR0013420
FL Registry No. RY3806
Architect/Interior Designer of Record: Eric M. Snyder, Florida Registration #96197
Project Principal: Rob Hamby
Project Architect: Eric Snyder
Project Coordinator: Traci Myers
Interior Designer: Morgan Black

ME&P
I.C. Thomasson Associates, Inc.
2950 Kraft Drive, Suite 500
Nashville, TN 37204
615.346.3400
FL Qualifier No. 38970
FL Registry No. 1276
MEP Principal: Josh Cartwright
MEP Proj Mngr: Paul C. McKinney
Mech Engineer of Record: Shawn Sullivan, Florida Registration #81090
Plum/Fire P. Designer: Donna Seigal
Elec. Engineer of Record: Paul C. McKinney, Florida Registration #56569

STRUCTURAL
Stanley D. Lindsey & Associates, Ltd.
750 Old Hickory Blvd, Building 1, Suite 175
Brentwood, TN 37027
615.320.1735
FL Qualifier No. 39200
FL Registry No. 1329
Project Principal/ Engineer: Mark Hilner
Structural Engineer of Record: Michael E. Corrin, Florida Registration #62025

I.T/Telecom PM: Michael Henry

CIVIL & LANDSCAPE
Kimley-Horn
2615 Centennial Blvd., Suite 102
Tallahassee, FL 32308
850.553.3500
FL Qualifier No. 49629
FL Registry No. 696
EOR: Kelsey Lewis, PE, Florida Registration #79384
Proj Mngr: Chris Akers
Landscape AOR: Charlie Johnson, Florida Reg #6667402

ICT
I. C. Thomasson Associates, Inc.
2950 KRAFT DRIVE
NASHVILLE, TN. 37204
PHONE (615) 346-3400
www.icthomasson.com
ict project # : 210404

SDL 1966 STRUCTURAL ENGINEERS

Kimley»Horn
214 Oceanside Drive
Nashville, TN 37204

HCA Healthcare
HCA Design & Construction
One Park Plaza, PO Box 550
Bldg. II, East 3rd Floor
Nashville, TN 37203
HCA Design Mgr.: Nicole Hoch
HCA Constr. Mgr.: Ben McAlpin

General Contractors
Robins & Morton
5500 Maryland Way, Suite 100
Brentwood, TN 37027

PAUL C. McKINNEY LICENSE No 56569 STATE OF FLORIDA PROFESSIONAL ENGINEER
Printed copies of this document are not considered signed and sealed and the signature must be verified on any electronic copies.

Digitally signed by Paul C. McKinney
DN: E=pmckinney@ictthomasson.com, CN=Paul C. McKinney, O=I.C. Thomasson Associates, L=Nashville, S=TN, C=US
Date: 2022.03.02 10:07:06-06'00'

ED EXPANSION, PHARMACY AND DIETARY RENOVATION

LAKE CITY MEDICAL CENTER
340 NW Commerce Dr.
Lake City, FL 32055
HCA Project No.: 3793800010, 3793800014
Florida AHCA
Project Submission No.: 115
Client Code / File No.: 23/100156

Revision		
No.	Date	Description

ELECTRICAL - PANEL SCHEDULES

E701

LINE IS 3 INCHES WHEN PRINTED FULL SIZE
FULL SHEET SIZE = 30"X42"

PROJECT: 45057.00
DATE: 3/2/2022

3/2/2022 10:03:01 AM BIM 360://45057.00 HCA Lake City Medical Center 10 bed med surg Expansion R21/ICT_210404_E21_Central.rvt

Drawn By: Author
Checked By: Checker
Approved By: Approver

Existing Panel: HQ1M (EQUIPMENT BRANCH)

Location: Main Electric Rm. **Volts:** 480/277 Wye **A.I.C. Rating:** 42 KAIC
Supply From: ATS-EQ (L) **Phases:** 3 **Mains Type:** M.L.O.
Mounting: Surface **Wires:** 4 **Mains Rating:** 800 A
Enclosure: Type 1

CKT	Circuit Description	Load Class.	Trip	Poles	A	B	C	A	B	C	Poles	Trip	Load Class.	Circuit Description	CKT
1	EXISTING	--	20 A	1	0.00 kVA			0.00 kVA			3	20 A	--	EXISTING	2
3	EXISTING	--	20 A	1		0.00 kVA			0.00 kVA		--	--	--	--	4
5	EXISTING	--	20 A	1			0.00 kVA			0.00 kVA	--	--	--	--	6
7	EXISTING	--	20 A	1	0.00 kVA			20.90 kVA			3	225 A	Spar...	*HQ21	8
9	EXISTING	--	20 A	1		0.00 kVA			20.90 kVA		--	--	--	--	10
11	EXISTING	--	20 A	1			0.00 kVA			19.70 kVA	--	--	--	--	12
13	EXISTING	--	20 A	1	0.00 kVA			33.30 kVA			3	225 A	Spar...	*HKQ1	14
15	EXISTING	--	20 A	1		0.00 kVA			33.30 kVA		--	--	--	--	16
17	EXISTING	--	20 A	1			0.00 kVA			33.30 kVA	--	--	--	--	18
19	EXISTING	--	20 A	1	0.00 kVA			0.00 kVA			3	20 A	--	EXISTING	20
21	EXISTING	--	20 A	1		0.00 kVA			0.00 kVA		--	--	--	--	22
23	EXISTING	--	20 A	1			0.00 kVA			0.00 kVA	--	--	--	--	24
25	EXISTING	--	20 A	1	0.00 kVA			0.00 kVA			3	20 A	--	EXISTING	26
27	EXISTING	--	20 A	1		0.00 kVA			0.00 kVA		--	--	--	--	28
29	EXISTING	--	20 A	1			0.00 kVA			0.00 kVA	--	--	--	--	30
31	EXISTING	--	20 A	1	0.00 kVA			0.00 kVA			3	20 A	--	EXISTING	32
33	EXISTING	--	20 A	1		0.00 kVA			0.00 kVA		--	--	--	--	34
35	EXISTING	--	20 A	1			0.00 kVA			0.00 kVA	--	--	--	--	36
37	EXISTING	--	20 A	1	0.00 kVA			13.94 kVA			3	125 A	Kitch...	*T-LKQ1	38
39	EXISTING	--	20 A	1		0.00 kVA			15.57 kVA		--	--	--	--	40
41	EXISTING	--	20 A	1			0.00 kVA			15.12 kVA	--	--	--	--	42
			Total Load:		68.14 kVA		69.77 kVA		68.12 kVA						
			Total Amps:		246 A		252 A		246 A						

Load Classification	Connected Load	Demand Factor	Estimated Demand	Panel Totals
Lighting	1200 VA	100.00%	1200 VA	**Total Conn. Load:** 206.03 kVA
Kitchen Equipment - Non-Dwelling Unit	41374 VA	65.00%	26893 VA	**Total Est. Demand:** 166.33 kVA
Lighting - Hospital	1200 VA	40.00%	480 VA	**Total Est. Design:** 166.33 kVA
Receptacle- Hospital	360 VA	40.00%	144 VA	**Total Conn. Current:** 248 A
Equipment - Hospital	83400 VA	85.00%	70890 VA	**Total Est. Demand Current:** 200 A
Motor - Hospital	78500 VA	85.00%	66725 VA	**Total Est. Design Current:** 200 A
Receptacle - Hospital	0 VA	0.00%	0 VA	

Notes:
*Provide breaker for new feeder.

Existing Panel: HC14 (CRITICAL BRANCH)

Location: Elect. Rm. 1-ED133 **Volts:** 480/277 Wye **A.I.C. Rating:** 18 KAIC
Supply From: HC1M **Phases:** 3 **Mains Type:** M.L.O.
Mounting: Surface **Wires:** 4 **Mains Rating:** 225 A
Enclosure: Type 1

CKT	Circuit Description	Load Class.	Trip	Poles	A	B	C	A	B	C	Poles	Trip	Load Class.	Circuit Description	CKT
1	EXISTING	--	20 A	1	2.75 kVA			1.88 kVA			1	20 A	--	EXISTING	2
3	EXISTING	--	20 A	1		2.99 kVA			0.00 kVA		1	20 A	--	Spare	4
5	EXISTING	--	20 A	1			1.94 kVA			0.00 kVA	1	20 A	--	Spare	6
7	Spare	--	20 A	1	0.00 kVA			0.00 kVA			1	20 A	--	Spare	8
9	Spare	--	20 A	1		0.00 kVA			0.00 kVA		1	20 A	--	Spare	10
11	Spare	--	20 A	1			0.00 kVA			0.00 kVA	1	20 A	--	Spare	12
13	Spare	--	20 A	1	0.00 kVA			--			1	--	--	Space	14
15	Spare	--	20 A	1		0.00 kVA			--		1	--	--	Space	16
17	Spare	--	20 A	1			0.00 kVA			--	1	--	--	Space	18
19	*T-LC15	Other...	70 A	3	41.03 kVA			--			1	--	--	Space	20
21	--	--	--	--		35.45 kVA			--		1	--	--	Space	22
23	--	--	--	--			38.18 kVA			--	1	--	--	Space	24
25	EXISTING FEEDER CATH LAB	--	150 A	3	0.00 kVA			0.00 kVA			3	70 A	--	EXISTING FEEDER T-LC14	26
27	--	--	--	--		0.00 kVA			0.00 kVA		--	--	--	--	28
29	--	--	--	--			0.00 kVA			0.00 kVA	--	--	--	--	30
			Total Load:		45.66 kVA		38.44 kVA		40.12 kVA						
			Total Amps:		166 A		139 A		146 A						

Load Classification	Connected Load	Demand Factor	Estimated Demand	Panel Totals
Lighting	120 VA	100.00%	120 VA	**Total Conn. Load:** 124.23 kVA
Other	0 VA	0.00%	0 VA	**Total Est. Demand:** 49.90 kVA
Power	90 VA	100.00%	90 VA	**Total Est. Design:** 49.90 kVA
Lighting - Hospital	5241 VA	40.00%	2096 VA	**Total Conn. Current:** 149 A
Receptacle- Hospital	18740 VA	40.00%	7496 VA	**Total Est. Demand Current:** 60 A
Equipment - Hospital	2540 VA	85.00%	2159 VA	**Total Est. Design Current:** 60 A
Motor - Hospital	200 VA	85.00%	170 VA	
Receptacle - Hospital	84460 VA	31.84%	26892 VA	

Notes:
*PROVIDE BREAKER FOR NEW FEEDER

Existing Panel: HC15 (CRITICAL BRANCH)

Location: Main Electric Rm. **Volts:** 480/277 Wye **A.I.C. Rating:** 35 KAIC
Supply From: HC1M **Phases:** 3 **Mains Type:** M.L.O.
Mounting: Surface **Wires:** 4 **Mains Rating:** 225 A
Enclosure: Type 1

CKT	Circuit Description	Load Class.	Trip	Poles	A	B	C	A	B	C	Poles	Trip	Load Class.	Circuit Description	CKT
1	Space	--	--	1	--			--			1	--	--	Space	2
3	Space	--	--	1		--			--		1	--	--	Space	4
5	Space	--	--	1			--			--	1	--	--	Space	6
7	Space	--	--	1	--			--			1	--	--	Space	8
9	Space	--	--	1		--			--		1	--	--	Space	10
11	Space	--	--	1			--			--	1	--	--	Space	12
13	Space	--	--	1	--			--			1	--	--	Space	14
15	Space	--	--	1		--			--		1	--	--	Space	16
17	Space	--	--	1			--			--	1	--	--	Space	18
19	Space	--	--	1	--			--			1	--	--	Space	20
21	Space	--	--	1		--			--		1	--	--	Space	22
23	Space	--	--	1			--			--	1	--	--	Space	24
25	Space	--	--	1	--			--			1	--	--	Space	26
27	Space	--	--	1		--			--		1	--	--	Space	28
29	Space	--	--	1			--			--	1	--	--	Space	30
31	*T-LC16	Other...	70 A	3	16.47 kVA			--			1	--	--	Space	32
33	--	--	--	--		12.36 kVA			--		1	--	--	Space	34
35	--	--	--	--			14.46 kVA			--	1	--	--	Space	36
37	*T-LEC1	Motor...	70 A	3	10.20 kVA			0.00 kVA			3	20 A	--	TVSS	38
39	--	--	--	--		9.94 kVA			0.00 kVA		--	--	--	--	40
41	--	--	--	--			8.96 kVA			0.00 kVA	--	--	--	--	42
			Total Load:		26.67 kVA		22.30 kVA		23.42 kVA						
			Total Amps:		97 A		81 A		85 A						

Load Classification	Connected Load	Demand Factor	Estimated Demand	Panel Totals
Motor	800 VA	100.00%	800 VA	**Total Conn. Load:** 72.39 kVA
Other	0 VA	0.00%	0 VA	**Total Est. Demand:** 36.69 kVA
Lighting - Hospital	4004 VA	40.00%	1601 VA	**Total Est. Design:** 36.69 kVA
Receptacle- Hospital	2160 VA	40.00%	864 VA	**Total Conn. Current:** 87 A
Equipment - Hospital	4880 VA	85.00%	4148 VA	**Total Est. Demand Current:** 44 A
Motor - Hospital	6800 VA	85.00%	5780 VA	**Total Est. Design Current:** 44 A
Receptacle - Hospital	49920 VA	40.00%	19968 VA	

Notes:
*PROVIDE BREAKER FOR NEW FEEDER

Existing Panel: HN11 (NORMAL BRANCH)

Location: Main Electric Rm. **Volts:** 480/277 Wye **A.I.C. Rating:** 14 KAIC
Supply From: MSB **Phases:** 3 **Mains Type:** M.L.O.
Mounting: Surface **Wires:** 4 **Mains Rating:** 150 A
Enclosure: Type 1

CKT	Circuit Description	Load Class.	Trip	Poles	A	B	C	A	B	C	Poles	Trip	Load Class.	Circuit Description	CKT
1	EXISTING	--	20 A	1	2.96 kVA				23.53 kVA		3	20 A	--	EXISTING	2
3	EXISTING	--	20 A	1		3.53 kVA				0.00 kVA	--	--	--	--	4
5	EXISTING	--	20 A	1			0.89 kVA			0.00 kVA	--	--	--	--	6
7	EXISTING	--	20 A	1	1.66 kVA			--			1	--	--	Space	8
9	EXISTING	--	20 A	1		1.02 kVA			--		1	--	--	Space	10
11	Spare	--	20 A	1			0.00 kVA			--	1	--	--	Space	12
13	Spare	--	20 A	1	0.00 kVA			--			1	--	--	Space	14
15	Space Only	--	--	1		--			--		1	--	--	Space	16
17	Space Only	--	--	1			--			--	1	--	--	Space	18
19	Space Only	--	--	1	--			--			1	--	--	Space	20
21	Space Only	--	--	1		--			--		1	--	--	Space	22
23	Space Only	--	--	1			--			--	1	--	--	Space	24
25	Space Only	--	--	1	--			--			1	--	--	Space	26
27	Space Only	--	--	1		--			--		1	--	--	Space	28
29	Space Only	--	--	1			--			--	1	--	--	Space	30
31	*T-LN17	Other...	70 A	3	14.91 kVA			--			1	--	--	Space	32
33	--	--	--	--		15.58 kVA			--		1	--	--	Space	34
35	--	--	--	--			15.69 kVA			--	1	--	--	Space	36
37	EXISTING	--	80 A	3	22.40 kVA			0.00 kVA			3	45 A	--	EXISTING	38
39	--	--	--	--		0.00 kVA			0.00 kVA		--	--	--	--	40
41	--	--	--	--			0.00 kVA			0.00 kVA	--	--	--	--	42
			Total Load:		65.46 kVA		20.13 kVA		16.58 kVA						
			Total Amps:		238 A		75 A		60 A						

Load Classification	Connected Load	Demand Factor	Estimated Demand	Panel Totals
Other	0 VA	0.00%	0 VA	**Total Conn. Load:** 102.17 kVA
Power	120 VA	100.00%	120 VA	**Total Est. Demand:** 74.70 kVA
Lighting - Hospital	2384 VA	40.00%	954 VA	**Total Est. Design:** 74.70 kVA
Receptacle- Hospital	5040 VA	40.00%	2016 VA	**Total Conn. Current:** 123 A
Equipment - Hospital	360 VA	85.00%	306 VA	**Total Est. Demand Current:** 90 A
Receptacle - Hospital	38360 VA	40.00%	15344 VA	**Total Est. Design Current:** 90 A

Notes:
*PROVIDE BREAKER FOR NEW FEEDER

Existing Panel: HNPH (NORMAL BRANCH)

Location: ELEC. RM. 1-PH101 **Volts:** 480/277 Wye **A.I.C. Rating:** 50 KAIC
Supply From: MSB **Phases:** 3 **Mains Type:** M.C.B.
Mounting: Surface **Wires:** 4 **Mains Rating:** 400 A
Enclosure: Type 1

CKT	Circuit Description	Load Class.	Trip	Poles	A	B	C	A	B	C	Poles	Trip	Load Class.	Circuit Description	CKT
1	EXISTING	--	80 A	3	48.00 kVA			43.20 kVA			3	150 A	--	EXISTING	2
3	--	--	--	--		0.00 kVA			0.00 kVA		--	--	--	--	4
5	--	--	--	--			0.00 kVA			0.00 kVA	--	--	--	--	6
7	EXISTING	--	175 A	3	54.00 kVA			43.20 kVA			3	150 A	--	EXISTING	8
9	--	--	--	--		0.00 kVA			0.00 kVA		--	--	--	--	10
11	--	--	--	--			0.00 kVA			0.00 kVA	--	--	--	--	12
13	EXISTING	--	175 A	3	54.00 kVA			22.40 kVA			3	70 A	--	EXISTING	14
15	--	--	--	--		0.00 kVA			0.00 kVA		--	--	--	--	16
17	--	--	--	--			0.00 kVA			0.00 kVA	--	--	--	--	18
19	EXISTING	--	175 A	3	54.00 kVA			0.00 kVA			3	60 A	--	SPARE	20
21	--	--	--	--		0.00 kVA			0.00 kVA		--	--	--	--	22
23	--	--	--	--			0.00 kVA			0.00 kVA	--	--	--	--	24
25	EXISTING	--	175 A	3	54.00 kVA			0.00 kVA			3	60 A	--	SPARE	26
27	--	--	--	--		0.00 kVA			0.00 kVA		--	--	--	--	28
29	--	--	--	--			0.00 kVA			0.00 kVA	--	--	--	--	30
31	EXISTING	--	20 A	3	6.30 kVA			0.00 kVA			3	50 A	--	SPARE	32
33	--	--	--	--		0.00 kVA			0.00 kVA		--	--	--	--	34
35	--	--	--	--			0.00 kVA			0.00 kVA	--	--	--	--	36
37	EXISTING	--	15 A	3	1.20 kVA			0.00 kVA			3	50 A	--	SPARE	38
39	--	--	--	--		0.00 kVA			0.00 kVA		--	--	--	--	40
41	--	--	--	--			0.00 kVA			0.00 kVA	--	--	--	--	42
43	EXISTING	--	15 A	3	1.20 kVA			1.50 kVA			3	15 A	--	EXISTING	44
45	--	--	--	--		0.00 kVA			0.00 kVA		--	--	--	--	46
47	--	--	--	--			0.00 kVA			0.00 kVA	--	--	--	--	48
49	EXISTING	--	70 A	3	28.30 kVA			1.20 kVA			3	15 A	--	EXISTING	50
51	--	--	--	--		0.00 kVA			0.00 kVA		--	--	--	--	52
53	--	--	--	--			0.00 kVA			0.00 kVA	--	--	--	--	54
55	EXISTING	--	100 A	3	33.30 kVA			0.00 kVA			3	15 A	--	SPARE	56
57	--	--	--	--		0.00 kVA			0.00 kVA		--	--	--	--	58
59	--	--	--	--			0.00 kVA			0.00 kVA	--	--	--	--	60
61	SPARE	--	15 A	3	0.00 kVA			0.00 kVA			3	60 A	--	SPARE	62
63	--	--	--	--		0.00 kVA			0.00 kVA		--	--	--	--	64
65	--	--	--	--			0.00 kVA			0.00 kVA	--	--	--	--	66
67	EXISTING	--	100 A	3	29.60 kVA			0.00 kVA			3	60 A	--	SPARE	68
69	--	--	--	--		0.00 kVA			0.00 kVA		--	--	--	--	70
71	--	--	--	--			0.00 kVA			0.00 kVA	--	--	--	--	72
73	*T-KLN1	Kitch...	175 A	3	41.33 kVA			0.00 kVA			3	15 A	--	SPARE	74
75	--	--	--	--		43.80 kVA			0.00 kVA		--	--	--	--	76
77	--	--	--	--			42.55 kVA			0.00 kVA	--	--	--	--	78
79	Space Only	--	--	1	--			--			1	--	--	Space Only	80
81	Space Only	--	--	1		--			--		1	--	--	Space Only	82
83	Space Only	--	--	1			--			--	1	--	--	Space Only	84
			Total Load:		516.73 kVA		43.80 kVA		42.55 kVA						
			Total Amps:		1866 A		159 A		154 A						

Load Classification	Connected Load	Demand Factor	Estimated Demand	Panel Totals
Kitchen Equipment - Non-Dwelling Unit	118376 VA	65.00%	76944 VA	**Total Conn. Load:** 603.08 kVA
General	0 VA	0.00%	0 VA	**Total Est. Demand:** 556.06 kVA
Receptacle- Hospital	3600 VA	40.00%	1440 VA	**Total Est. Design:** 556.06 kVA
Receptacle - Hospital	5700 VA	40.00%	2280 VA	**Total Conn. Current:** 725 A
				Total Est. Demand Current: 669 A
				Total Est. Design Current: 669 A

Notes:
*PROVIDE BREAKER FOR NEW FEEDER.

Existing Panel: LLS12 (LIFE SAFETY BRANCH)

Location: Existing Electric Rm. **Volts:** 120/208 Wye **A.I.C. Rating:** 10 KAIC
Supply From: T-LLS12 **Phases:** 3 **Mains Type:** M.C.B.
Mounting: Surface **Wires:** 4 **Mains Rating:** 60 A
Enclosure: Type 1

CKT	Circuit Description	Load Class.	Trip	Poles	A	B	C	A	B	C	Poles	Trip	Load Class.	Circuit Description	CKT
1	LPA - ED N.S.	--	20 A	1	0.25 kVA			0.25 kVA			1	20 A	--	LPA RECOVERY	2
3	LPA RECOVERY	--	20 A	1		0.25 kVA			0.25 kVA		1	20 A	--	LPA RECOVERY	4
5	LPA, CATH LAB AREA	--	20 A	1			0.10 kVA			0.25 kVA	1	20 A	--	MGA-PBX	6
7	LPA, ED AREA	--	20 A	1	0.30 kVA			0.25 kVA			1	20 A	--	FRA-PBX	8
9	MGA,PBX	--	20 A	1		0.10 kVA			0.25 kVA		1	20 A	--	BLOOD BANK ALARM	10
11	AUTO DOORS VEST	--	20 A	1			0.50 kVA			0.50 kVA	1	20 A	--	AUTO DOORS VEST	12
13	*AUTO DOORS	Motor...	20 A	1	0.54 kVA			0.10 kVA			1	20 A	--	MGA, MAINT MGR. OFF.	14
15	*LPA	Gene...	20 A	1		0.65 kVA			0.80 kVA		1	20 A	--	AUTO DOORS CATH CORR.	16
17	*LTS-EGRESS CORR'S.	Lighti...	20 A	1			0.98 kVA			0.10 kVA	1	20 A	--	ELEVATORS 'MONITOR	18
19	*LTS-EGRESS.	Lighti...	20 A	1	0.66 kVA			0.25 kVA			1	20 A	Equip...	FACP*	20
21	*AUTO DOORS CORR.	Equip...	20 A	1		0.18 kVA			0.40 kVA		1	20 A	Gene...	PRESSURE MONITOR*	22
23	*FIRE SUPPRESSION SYSTEM	Other	20 A	1			0.20 kVA			--	1	--	--	Space	24
			Total Load:		2.58 kVA		2.88 kVA		2.60 kVA						
			Total Amps:		22 A		24 A		22 A						

Load Classification	Connected Load	Demand Factor	Estimated Demand	Panel Totals
Lighting	80 VA	100.00%	80 VA	**Total Conn. Load:** 8.06 kVA
Other	200 VA	100.00%	200 VA	**Total Est. Demand:** 6.88 kVA
Lighting - Hospital	1509 VA	40.00%	604 VA	**Total Est. Design:** 6.90 kVA
Lighting Continuous	61 VA	100.00%	61 VA	**Total Conn. Current:** 22 A
General	300 VA	85.00%	255 VA	**Total Est. Demand Current:** 19 A
Equipment - Hospital	880 VA	85.00%	748 VA	**Total Est. Design Current:** 19 A
Motor - Hospital	840 VA	85.00%	714 VA	

Notes:
*PROVIDE BREAKER FOR NEW CIRCUIT.

Gresham Smith
GreshamSmith.com

ARCHITECT, INTERIOR DESIGN, GRAPHICS
Gresham Smith
222 2nd Avenue South, Suite 1400
Nashville, TN 37201-2308
615.770.8100
FL Qualifier No. AR0013420
FL Registry No. RY3806
Architect/Interior Designer of Record: Eric M. Snyder
Florida Registration #96197
Project Principal: Rob Hamby
Project Architect: Eric Snyder
Project Coordinator: Traci Myers
Interior Designer: Morgan Black

ME&P
I.C. Thomasson Associates, Inc.
2950 Kraft Drive, Suite 500
Nashville, TN 37204
615.346.3400
FL Qualifier No. 38970
FL Registry No. 1276
MEP Principal: Josh Cartwright
MEP Proj Mngr: Paul C. McKinney
Mech Engineer of Record: Shawn Sullivan
Florida Registration #81090
Plum/Fire P. Designer: Donna Seigal
Elec. Engineer of Record: Paul C. McKinney
Florida Registration #56569

STRUCTURAL
Stanley D. Lindsey & Associates, Ltd.
750 Old Hickory Blvd, Building 1, Suite 175
Brentwood, TN 37027
615.320.1735
FL Qualifier No. 39200
FL Registry No. 1329
Project Principal/ Engineer: Mark Hilner
Structural Engineer of Record: Michael E. Corrin
Florida Registration #62025

I.T/Telecom PM: Michael Henry

CIVIL & LANDSCAPE
Kimley-Horn
2615 Centennial Blvd., Suite 102
Tallahassee, FL 32308
850.553.3500
FL Qualifier No. 49629
FL Registry No. 696
EOR: Kelsey Lewis, PE
Florida Registration #79384
Proj Mngr: Chris Akers
Landscape AOR: Charlie Johnson
Florida Reg #6667402

I. C. Thomasson Associates, Inc.
2950 KRAFT DRIVE
NASHVILLE, TN. 37204
PHONE (615) 346-3400
www.icthomasson.com
ict project # : 210404

STRUCTURAL ENGINEERS 1966 SDL

Kimley»Horn
214 Oceanside Drive
Nashville, TN 37204

HCA Healthcare
HCA Design & Construction
One Park Plaza, PO Box 550
Bldg. II, East 3rd Floor
Nashville, TN 37203
HCA Design Mgr.: Nicole Hoch
HCA Constr. Mgr.: Ben McAlpin

General Contractors
Robins & Morton
5500 Maryland Way, Suite 100
Brentwood, TN 37027

PAUL C. McKINNEY LICENSE No 56569 STATE OF FLORIDA PROFESSIONAL ENGINEER
Printed copies of this document are not considered signed and sealed and the signature must be verified on any electronic copies.

Digitally signed by Paul C. McKinney
DN: E=pmckinney@ichomasson.com, CN=Paul C. McKinney, O=I.C. Thomasson Associates, L=Nashville, S=TN, C=US
Date: 2022.03.01 16:29:26-06'00'

ED EXPANSION, PHARMACY AND DIETARY RENOVATION

LAKE CITY MEDICAL CENTER
340 NW Commerce Dr.
Lake City, FL 32055
HCA Project No.: 3793800010, 3793800014
Florida AHCA
Project Submission No.: 115
Client Code / File No.: 23/100156

Revision		
No.	Date	Description

ELECTRICAL - PANEL SCHEUDLES

E701

PROJECT: 45057.00
DATE: 3/2/2022

LINE IS 3 INCHES WHEN PRINTED FULL SIZE
FULL SHEET SIZE = 30"X42"

Drawn By: Author
Checked By: Checker
Approved By: Approver

Existing Panel: LLS1M (LIFE SAFETY BRANCH)

Location: Electric Rm 1-PH101 | **Volts:** 120/208 Wye | **A.I.C. Rating:** 10 KAIC
Supply From: | **Phases:** 3 | **Mains Type:** M.L.O.
Mounting: Surface | **Wires:** 4 | **Mains Rating:** 60 A
Enclosure: Type 1

CKT	Circuit Description	Load Class.	Trip	Poles	A	B	C	A	B	C	Poles	Trip	Load Class.	Circuit Description	CKT
1	Spare	--	20 A	1	0.00 kVA			0.40 kVA			1	20 A	--	MGA	2
3	Spare	--	20 A	1		0.00 kVA			0.20 kVA		1	20 A	--	KITCHEN ANSUL SYSTEM	4
5	FRA	--	20 A	1			0.20 kVA			0.40 kVA	1	20 A	--	OXYGEN PARK	6
7	Spare	--	20 A	1	0.00 kVA			0.00 kVA			1	20 A	--	Spare	8
9	FA_BSTR POWER SUPPLY	--	20 A	1		0.30 kVA			0.48 kVA		1	20 A	--	REC GENERATOR	10
11	FA_BSTR POWER SUPPLY	--	20 A	1			0.30 kVA			0.50 kVA	1	20 A	--	EM LTS GENERATOR	12
13	ATS ROOM REC	--	20 A	1	0.20 kVA			0.21 kVA			1	20 A	Lighti...	LTS-CANOPY	14
15	*LTS-APROCH HELI PAD	Lighti...	20 A	1		0.13 kVA			0.42 kVA		1	20 A	Lighti...	LTS-TLOF HELIPAD*	16
17	*LTS-FATO HELIPAD	Lighti...	20 A	1			0.42 kVA			0.20 kVA	1	20 A	Lighti...	LTS-HELIPAD P.E.*	18
19	*LIGHTED-- WIND SOCK	Lighti...	20 A	1	0.50 kVA			0.80 kVA			1	20 A	Equip...	ALARMS-GAS,FIRE,BLOOD,&G...	20
21	*LTS-HELIPAD BOLLARDS	Lighti...	20 A	1		0.23 kVA			--		1	--	--	Space	22
23	FACP (LC)	Equip...	20 A	1			0.20 kVA			--	1	--	--	Space	24
25	Space	--	--	1	--			--			1	--	--	TVSS	26
27	Space	--	--	1		--			--		1	--	--	-	28
29	Space	--	--	1			--			--	1	--	--	-	30
				Total Load:	2.10 kVA		1.74 kVA			2.20 kVA					
				Total Amps:	18 A		15 A			19 A					

Load Classification	Connected Load	Demand Factor	Estimated Demand	Panel Totals
Lighting	700 VA	100.00%	700 VA	**Total Conn. Load:** 6.04 kVA
Lighting - Hospital	438 VA	40.00%	175 VA	**Total Est. Demand:** 5.86 kVA
Equipment - Hospital	998 VA	85.00%	848 VA	**Total Est. Design:** 5.86 kVA
				Total Conn. Current: 17 A
				Total Est. Demand Current: 16 A
				Total Est. Design Current: 16 A

Notes:
*PROVIDE BREAKER FOR NEW CIRCUIT

Existing Panel: MDPH (NORMAL BRANCH)

Location: Electric Rm 1-PH101 | **Volts:** 480/277 Wye | **A.I.C. Rating:** 50 KAIC
Supply From: MSB | **Phases:** 3 | **Mains Type:** M.L.O.
Mounting: Surface | **Wires:** 4 | **Mains Rating:** 1200 A
Enclosure: Type 1

CKT	Circuit Description	Load Class.	Trip	Poles	A	B	C	A	B	C	Poles	Trip	Load Class.	Circuit Description	CKT
1	Spare	--	100 A	3	0.00 kVA			0.00 kVA			3	700 A	--	Spare	2
3	--	--	--	--		0.00 kVA			0.00 kVA		--	--	--	--	4
5	--	--	--	--			0.00 kVA			0.00 kVA	--	--	--	--	6
7	Space Only	--	--	1	--			--			1	--	--	Space Only	8
9	Space Only	--	--	1		--			--		1	--	--	Space Only	10
11	Space Only	--	--	1			--			--	1	--	--	Space Only	12
13	EXISTING	--	15 A	3	4.00 kVA			--			1	--	--	Space Only	14
15	--	--	--	--		0.00 kVA			--		1	--	--	Space Only	16
17	--	--	--	--			0.00 kVA			--	1	--	--	Space Only	18
19	EXISTING	--	15 A	3	0.00 kVA			--			1	--	--	Space Only	20
21	--	--	--	--		0.00 kVA			--		1	--	--	Space Only	22
23	--	--	--	--			0.00 kVA			--	1	--	--	Space Only	24
25	EXISTING	--	15 A	3	0.00 kVA			--			1	--	--	Space Only	26
27	--	--	--	--		0.00 kVA			--		1	--	--	Space Only	28
29	--	--	--	--			0.00 kVA			--	1	--	--	Space Only	30
31	*HN13	Kitch...	250 A	3	27.87 kVA			--			1	--	--	Space Only	32
33	--	--	--	--		27.87 kVA			--		1	--	--	Space Only	34
35	--	--	--	--			27.87 kVA			--	1	--	--	Space Only	36
37	*T-LN18	Heati...	70 A	3	8.45 kVA			403.00 kVA			3	700 A	--	EXISTNG	38
39	--	--	--	--		8.66 kVA			0.00 kVA		--	--	--	--	40
41	--	--	--	--			7.60 kVA			0.00 kVA	--	--	--	--	42
43	Space Only	--	--	1	--			--			1	--	--	Space Only	44
45	Space Only	--	--	1		--			--		1	--	--	Space Only	46
47	Space Only	--	--	1			--			--	1	--	--	Space Only	48
49	Space Only	--	--	1	--			0.00 kVA			3	800 A	--	EXISTING	50
51	Space Only	--	--	1		--			0.00 kVA		--	--	--	--	52
53	Space Only	--	--	1			--			0.00 kVA	--	--	--	--	54
				Total Load:	443.30 kVA		36.52 kVA			35.47 kVA					
				Total Amps:	1601 A		132 A			128 A					

Load Classification	Connected Load	Demand Factor	Estimated Demand	Panel Totals
Lighting	340 VA	100.00%	340 VA	**Total Conn. Load:** 515.30 kVA
Kitchen Equipment - Non-Dwelling Unit	90699 VA	65.00%	58954 VA	**Total Est. Demand:** 478.60 kVA
Lighting - Hospital	3609 VA	40.00%	1443 VA	**Total Est. Design:** 478.60 kVA
Receptacle- Hospital	720 VA	40.00%	288 VA	**Total Conn. Current:** 620 A
Receptacle - Hospital	4040 VA	40.00%	1616 VA	**Total Est. Demand Current:** 576 A
				Total Est. Design Current: 576 A

Notes:
*PROVIDE BREAKER FOR NEW FEEDER.

Panel: HN13 (NORMAL BRANCH)

Location: DISH WASHING 1-FN222 | **Volts:** 480/277 Wye | **A.I.C. Rating:** 18 KAIC
Supply From: MDPH | **Phases:** 3 | **Mains Type:** M.L.O.
Mounting: Flush | **Wires:** 4 | **Mains Rating:** 250 A
Enclosure: Type 3R

CKT	Circuit Description	Load Class.	Trip	Poles	A	B	C	A	B	C	Poles	Trip	Load Class.	Circuit Description	CKT
1	BLOWER DRYER	Kitch...	20 A	3	4.34 kVA			23.53 kVA			3	110 A	Kitch...	DISH MACHINE W/BOOSTER...	2
3	--	--	--	--		4.34 kVA			23.53 kVA		--	--	--	--	4
5	--	--	--	--			4.34 kVA			23.53 kVA	--	--	--	--	6
7	Space	--	--	1	--			--			1	--	--	Space	8
9	Space	--	--	1		--			--		1	--	--	Space	10
11	Space	--	--	1			--			--	1	--	--	Space	12
13	Space	--	--	1	--			--			1	--	--	Space	14
15	Space	--	--	1		--			--		1	--	--	Space	16
17	Space	--	--	1			--			--	1	--	--	Space	18
19	Space	--	--	1	--			--			1	--	--	Space	20
21	Space	--	--	1		--			--		1	--	--	Space	22
23	Space	--	--	1			--			--	1	--	--	Space	24
25	Space	--	--	1	--			--			1	--	--	Space	26
27	Space	--	--	1		--			--		1	--	--	Space	28
29	Space	--	--	1			--			--	1	--	--	Space	30
31	Space	--	--	1	--			--			1	--	--	Space	32
33	Space	--	--	1		--			--		1	--	--	Space	34
35	Space	--	--	1			--			--	1	--	--	Space	36
37	Space	--	--	1	--			0.00 kVA			3	30 A	--	TVSS	38
39	Space	--	--	1		--			0.00 kVA		--	--	--	--	40
41	Space	--	--	1			--			0.00 kVA	--	--	--	--	42
				Total Load:	27.87 kVA		27.87 kVA			27.87 kVA					
				Total Amps:	101 A		101 A			101 A					

Load Classification	Connected Load	Demand Factor	Estimated Demand	Panel Totals
Kitchen Equipment - Non-Dwelling Unit	83611 VA	70.00%	58528 VA	**Total Conn. Load:** 83.61 kVA
				Total Est. Demand: 58.53 kVA
				Total Est. Design: 58.53 kVA
				Total Conn. Current: 101 A
				Total Est. Demand Current: 70 A
				Total Est. Design Current: 70 A

Notes:

Panel: HKQ1 (EQUIPMENT BRANCH)

Location: Main Electric Rm | **Volts:** 480/277 Wye | **A.I.C. Rating:** 35 KAIC
Supply From: HQ1M | **Phases:** 3 | **Mains Type:** M.L.O.
Mounting: Surface | **Wires:** 4 | **Mains Rating:** 250 A
Enclosure: Type 1

CKT	Circuit Description	Load Class.	Trip	Poles	A	B	C	A	B	C	Poles	Trip	Load Class.	Circuit Description	CKT
1	BCU-1	Equip...	15 A	3	0.93 kVA			14.67 kVA			3	80 A	Equip...	MUA-1	2
3	--	--	--	--		0.93 kVA			14.67 kVA		--	--	--	--	4
5	--	--	--	--			0.93 kVA			14.67 kVA	--	--	--	--	6
7	MUA-2	Equip...	50 A	3	8.20 kVA			2.10 kVA			3	20 A	Motor...	KEF-1	8
9	--	--	--	--		8.20 kVA			2.10 kVA		--	--	--	--	10
11	--	--	--	--			8.20 kVA			2.10 kVA	--	--	--	--	12
13	KEF-2	Motor...	20 A	3	2.10 kVA			0.50 kVA			3	20 A	Motor...	EF-HD	14
15	--	--	--	--		2.10 kVA			0.50 kVA		--	--	--	--	16
17	--	--	--	--			2.10 kVA			0.50 kVA	--	--	--	--	18
19	PTS BLOWER	Equip...	30 A	3	3.87 kVA			0.93 kVA			3	20 A	Motor...	DEF-1	20
21	--	--	--	--		3.87 kVA			0.93 kVA		--	--	--	--	22
23	--	--	--	--			3.87 kVA			0.93 kVA	--	--	--	--	24
25	Space	--	--	1	--			--			1	--	--	Space	26
27	Space	--	--	1		--			--		1	--	--	Space	28
29	Space	--	--	1			--			--	1	--	--	Space	30
31	Space	--	--	1	--			--			1	--	--	Space	32
33	Space	--	--	1		--			--		1	--	--	Space	34
35	Space	--	--	1			--			--	1	--	--	Space	36
37	Space	--	--	1	--			--			1	--	--	Space	38
39	Space	--	--	1		--			--		1	--	--	Space	40
41	Space	--	--	1			--			--	1	--	--	Space	42
				Total Load:	33.30 kVA		33.30 kVA			33.30 kVA					
				Total Amps:	120 A		120 A			120 A					

Load Classification	Connected Load	Demand Factor	Estimated Demand	Panel Totals
Equipment - Hospital	83000 VA	85.00%	70550 VA	**Total Conn. Load:** 99.90 kVA
Motor - Hospital	16900 VA	85.00%	14365 VA	**Total Est. Demand:** 84.92 kVA
				Total Est. Design: 84.92 kVA
				Total Conn. Current: 120 A
				Total Est. Demand Current: 102 A
				Total Est. Design Current: 102 A

Notes:

Panel: HQ21 (EQUIPMENT BRANCH)

Location: PENTHOUSE 2-ME100 | **Volts:** 480/277 Wye | **A.I.C. Rating:** 18 KAIC
Supply From: HQ1M | **Phases:** 3 | **Mains Type:** M.L.O.
Mounting: Surface | **Wires:** 4 | **Mains Rating:** 225 A
Enclosure: Type 1

CKT	Circuit Description	Load Class.	Trip	Poles	A	B	C	A	B	C	Poles	Trip	Load Class.	Circuit Description	CKT
1	AHU-11 RETURN FAN	Motor...	15 A	3	1.33 kVA			1.33 kVA			3	15 A	Motor...	AHU-11 RETURN FAN	2
3	--	--	--	--		1.33 kVA			1.33 kVA		--	--	--	--	4
5	--	--	--	--			1.33 kVA			1.33 kVA	--	--	--	--	6
7	AHU-11 SUPPLY FAN	Motor...	60 A	3	7.47 kVA			7.47 kVA			3	60 A	Motor...	AHU-11 SUPPLY FAN	8
9	--	--	--	--		7.47 kVA			7.47 kVA		--	--	--	--	10
11	--	--	--	--			7.47 kVA			7.47 kVA	--	--	--	--	12
13	EF11-3	Motor...	20 A	3	2.10 kVA			--			1	--	--	Space	14
15	--	--	--	--		2.10 kVA			--		1	--	--	Space	16
17	--	--	--	--			2.10 kVA			--	1	--	--	Space	18
19	Space	--	--	1	--			--			1	--	--	Space	20
21	Space	--	--	1		--			--		1	--	--	Space	22
23	Space	--	--	1			--			--	1	--	--	Space	24
25	Space	--	--	1	--			--			1	--	--	Space	26
27	Space	--	--	1		--			--		1	--	--	Space	28
29	Space	--	--	1			--			--	1	--	--	Space	30
31	Space	--	--	1	--			--			1	--	--	Space	32
33	Space	--	--	1		--			--		1	--	--	Space	34
35	Space	--	--	1			--			--	1	--	--	Space	36
37	T-LQ21	Spar...	20 A	3	1.20 kVA			0.00 kVA			3	30 A	--	TVSS	38
39	--	--	--	--		1.20 kVA			0.00 kVA		--	--	--	--	40
41	--	--	--	--			0.00 kVA			0.00 kVA	--	--	--	--	42
				Total Load:	20.90 kVA		20.90 kVA			19.70 kVA					
				Total Amps:	76 A		76 A			71 A					

Load Classification	Connected Load	Demand Factor	Estimated Demand	Panel Totals
Motor - Hospital	61500 VA	85.00%	52275 VA	**Total Conn. Load:** 61.50 kVA
				Total Est. Demand: 52.28 kVA
				Total Est. Design: 52.28 kVA
				Total Conn. Current: 74 A
				Total Est. Demand Current: 63 A
				Total Est. Design Current: 63 A

Notes:

Panel: LQ21 (EQUIPMENT BRANCH)

Location: PENTHOUSE 2-ME100 | **Volts:** 120/208 Wye | **A.I.C. Rating:** 10 KAIC
Supply From: T-LQ21 | **Phases:** 3 | **Mains Type:** M.C.B.
Mounting: Surface | **Wires:** 4 | **Mains Rating:** 100 A
Enclosure: Type 1

CKT	Circuit Description	Load Class.	Trip	Poles	A	B	C	A	B	C	Poles	Trip	Load Class.	Circuit Description	CKT
1	EF11-1	Motor...	20 A	1	1.20 kVA			--			1	--	--	Space	2
3	EF11-2	Motor...	20 A	1		1.20 kVA			--		1	--	--	Space	4
5	Spare	--	20 A	1			0.00 kVA			--	1	--	--	Space	6
7	Spare	--	20 A	1	0.00 kVA			--			1	--	--	Space	8
9	Spare	--	20 A	1		0.00 kVA			--		1	--	--	Space	10
11	Spare	--	20 A	1			0.00 kVA			--	1	--	--	Space	12
13	Spare	--	20 A	1	0.00 kVA			--			1	--	--	Space	14
15	Spare	--	20 A	1		0.00 kVA			--		1	--	--	Space	16
17	Spare	--	20 A	1			0.00 kVA			--	1	--	--	Space	18
19	Spare	--	20 A	1	0.00 kVA			--			1	--	--	Space	20
21	Spare	--	20 A	1		0.00 kVA			--		1	--	--	Space	22
23	Spare	--	20 A	1			0.00 kVA			--	1	--	--	Space	24
25	Space	--	--	1	--			--			1	--	--	Space	26
27	Space	--	--	1		--			--		1	--	--	Space	28
29	Space	--	--	1			--			--	1	--	--	Space	30
31	Space	--	--	1	--			--			1	--	--	Space	32
33	Space	--	--	1		--			--		1	--	--	Space	34
35	Space	--	--	1			--			--	1	--	--	Space	36
37	Space	--	--	1	--			--			1	--	--	Space	38
39	Space	--	--	1		--			--		1	--	--	Space	40
41	Space	--	--	1			--			--	1	--	--	Space	42
				Total Load:	1.20 kVA		1.20 kVA			0.00 kVA					
				Total Amps:	12 A		12 A			0 A					

Load Classification	Connected Load	Demand Factor	Estimated Demand	Panel Totals
Motor - Hospital	2400 VA	85.00%	2040 VA	**Total Conn. Load:** 2.40 kVA
				Total Est. Demand: 2.04 kVA
				Total Est. Design: 2.04 kVA
				Total Conn. Current: 7 A
				Total Est. Demand Current: 6 A
				Total Est. Design Current: 6 A

Notes:
CONNECT TVSS DIRECTLY TO BUS.

Gresham Smith
GreshamSmith.com

ARCHITECT, INTERIOR DESIGN, GRAPHICS
Gresham Smith
222 2nd Avenue South, Suite 1400
Nashville, TN 37201-2308
615.770.8100
FL Qualifier No. AR0013420
FL Registry No. RY3806
Architect/Interior Designer of Record: Eric M. Snyder
Florida Registration #96197
Project Principal: Rob Hamby
Project Architect: Eric Snyder
Project Coordinator: Traci Myers
Interior Designer: Morgan Black

ME&P
I.C. Thomasson Associates, Inc.
2950 Kraft Drive, Suite 500
Nashville, TN 37204
615.346.3400
FL Qualifier No. 38970
FL Registry No. 1276
MEP Principal: Josh Cartwright
MEP Proj Mngr: Paul C. McKinney
Mech Engineer of Record: Shawn Sullivan
Florida Registration #81090
Plum/Fire P. Designer: Donna Seigal
Elec. Engineer of Record: Paul C. McKinney
Florida Registration #56569

STRUCTURAL
Stanley D. Lindsey & Associates, Ltd.
750 Old Hickory Blvd, Building 1, Suite 175
Brentwood, TN 37027
615.320.1735
FL Qualifier No. 39200
FL Registry No. 1329
Project Principal/ Engineer: Mark Hilner
Structural Engineer of Record: Michael E. Corrin
Florida Registration #62025

CIVIL & LANDSCAPE
Kimley-Horn
2615 Centennial Blvd., Suite 102
Tallahassee, FL 32308
850.553.3500
FL Qualifier No. 49629
FL Registry No. 696
EOR: Kelsey Lewis, PE
Florida Registration #79384
Proj Mngr: Chris Akers
Landscape AOR: Charlie Johnson
Florida Reg #6667402

ICT
I. C. Thomasson Associates, Inc.
2950 KRAFT DRIVE
NASHVILLE, TN. 37204
PHONE (615) 346-3400
www.icthomasson.com
ict project # : 210404

SDL STRUCTURAL ENGINEERS 1966

Kimley»Horn
214 Oceanside Drive
Nashville, TN 37204

HCA Healthcare
HCA Design & Construction
One Park Plaza, PO Box 550
Bldg. II, East 3rd Floor
Nashville, TN 37203
HCA Design Mgr.: Nicole Hoch
HCA Constr. Mgr.: Ben McAlpin

General Contractors
Robins & Morton
5500 Maryland Way, Suite 100
Brentwood, TN 37027

PAUL C. McKINNEY LICENSE No 56569 STATE OF FLORIDA PROFESSIONAL ENGINEER
Printed copies of this document are not considered signed and sealed and the signature must be verified on any electronic copies.

Digitally signed by Paul C. McKinney
DN: E=pmckinney@icthomasson.com, CN=Paul C. McKinney, O=I.C. Thomasson Associates, L=Nashville, S=TN, C=US
Date: 2022.03.02 10:07:28-06'00'

ED EXPANSION, PHARMACY AND DIETARY RENOVATION

LAKE CITY MEDICAL CENTER
340 NW Commerce Dr.
Lake City, FL 32055
HCA Project No.: 3793800010, 3793800014
Florida AHCA
Project Submission No.: 115
Client Code / File No.: 23/100156

Revision		
No.	Date	Description

ELECTRICAL - PANEL SCHEDULES

E702

LINE IS 3 INCHES WHEN PRINTED FULL SIZE
FULL SHEET SIZE = 30"X42"

PROJECT: 45057.00
DATE: 3/2/2022

3/2/2022 10:03:05 AM BIM 360://45057.00 HCA Lake City Medical Center 10 bed med surg Expansion R21/ICT_210404_E21_Central.rvt

Drawn By: Author
Checked By: Checker
Approved By: Approver

Existing Panel: LLS1M (LIFE SAFETY BRANCH)

Location: Electric Rm 1-PH101 | **Volts:** 120/208 Wye | **A.I.C. Rating:** 10 KAIC
Supply From: | **Phases:** 3 | **Mains Type:** M.L.O.
Mounting: Surface | **Wires:** 4 | **Mains Rating:** 60 A
Enclosure: Type 1

CKT	Circuit Description	Load Class.	Trip	Poles	A	B	C	A	B	C	Poles	Trip	Load Class.	Circuit Description	CKT
1	Spare	--	20 A	1	0.00 kVA			0.40 kVA			1	20 A	--	MGA	2
3	Spare	--	20 A	1		0.00 kVA			0.20 kVA		1	20 A	--	KITCHEN ANSUL SYSTEM	4
5	FRA	--	20 A	1			0.20 kVA			0.40 kVA	1	20 A	--	OXYGEN PARK	6
7	Spare	--	20 A	1	0.00 kVA			0.00 kVA			1	20 A	--	Spare	8
9	FA_BSTR POWER SUPPLY	--	20 A	1		0.30 kVA			0.48 kVA		1	20 A	--	REC GENERATOR	10
11	FA_BSTR POWER SUPPLY	--	20 A	1			0.30 kVA			0.50 kVA	1	20 A	--	EM LTS GENERATOR	12
13	ATS ROOM REC	--	20 A	1	0.20 kVA			0.21 kVA			1	20 A	Lighti...	LTS-CANOPY	14
15	*LTS-APROCH HELI PAD	Lighti...	20 A	1		0.13 kVA			0.42 kVA		1	20 A	Lighti...	LTS-TLOF HELIPAD*	16
17	*LTS-FATO HELIPAD	Lighti...	20 A	1			0.42 kVA			0.20 kVA	1	20 A	Lighti...	LTS-HELIPAD P.E.*	18
19	*LIGHTED-- WIND SOCK	Lighti...	20 A	1	0.50 kVA			0.80 kVA			1	20 A	Equip...	ALARMS-GAS,FIRE,BLOOD,&G...	20
21	*LTS-HELIPAD BOLLARDS	Lighti...	20 A	1		0.23 kVA			--		1	--	--	Space	22
23	FACP (LC)	Equip...	20 A	1			0.20 kVA			--	1	--	--	Space	24
25	Space	--	--	1	--			--			1	--	--	TVSS	26
27	Space	--	--	1		--			--		1	--	--	-	28
29	Space	--	--	1			--			--	1	--	--	-	30
				Total Load:	2.10 kVA		1.74 kVA			2.20 kVA					
				Total Amps:	18 A		15 A			19 A					

Load Classification	Connected Load	Demand Factor	Estimated Demand	Panel Totals
Lighting	700 VA	100.00%	700 VA	**Total Conn. Load:** 6.04 kVA
Lighting - Hospital	438 VA	40.00%	175 VA	**Total Est. Demand:** 5.86 kVA
Equipment - Hospital	998 VA	85.00%	848 VA	**Total Est. Design:** 5.86 kVA
				Total Conn. Current: 17 A
				Total Est. Demand Current: 16 A
				Total Est. Design Current: 16 A

Notes:
*PROVIDE BREAKER FOR NEW CIRCUIT

Existing Panel: MDPH (NORMAL BRANCH)

Location: Electric Rm 1-PH101 | **Volts:** 480/277 Wye | **A.I.C. Rating:** 50 KAIC
Supply From: MSB | **Phases:** 3 | **Mains Type:** M.L.O.
Mounting: Surface | **Wires:** 4 | **Mains Rating:** 1200 A
Enclosure: Type 1

CKT	Circuit Description	Load Class.	Trip	Poles	A	B	C	A	B	C	Poles	Trip	Load Class.	Circuit Description	CKT
1	Spare	--	100 A	3	0.00 kVA			0.00 kVA			3	700 A	--	Spare	2
3	--	--	--	--		0.00 kVA			0.00 kVA		--	--	--	--	4
5	--	--	--	--			0.00 kVA			0.00 kVA	--	--	--	--	6
7	Space Only	--	--	1	--			--			1	--	--	Space Only	8
9	Space Only	--	--	1		--			--		1	--	--	Space Only	10
11	Space Only	--	--	1			--			--	1	--	--	Space Only	12
13	EXISTING	--	15 A	3	4.00 kVA			--			1	--	--	Space Only	14
15	--	--	--	--		0.00 kVA			--		1	--	--	Space Only	16
17	--	--	--	--			0.00 kVA			--	1	--	--	Space Only	18
19	EXISTING	--	15 A	3	0.00 kVA			--			1	--	--	Space Only	20
21	--	--	--	--		0.00 kVA			--		1	--	--	Space Only	22
23	--	--	--	--			0.00 kVA			--	1	--	--	Space Only	24
25	EXISTING	--	15 A	3	0.00 kVA			--			1	--	--	Space Only	26
27	--	--	--	--		0.00 kVA			--		1	--	--	Space Only	28
29	--	--	--	--			0.00 kVA			--	1	--	--	Space Only	30
31	*HN13	Kitch...	250 A	3	27.87 kVA			--			1	--	--	Space Only	32
33	--	--	--	--		27.87 kVA			--		1	--	--	Space Only	34
35	--	--	--	--			27.87 kVA			--	1	--	--	Space Only	36
37	*T-LN18	Heati...	70 A	3	8.45 kVA			403.00 kVA			3	700 A	--	EXISTNG	38
39	--	--	--	--		8.66 kVA			0.00 kVA		--	--	--	--	40
41	--	--	--	--			7.60 kVA			0.00 kVA	--	--	--	--	42
43	Space Only	--	--	1	--			--			1	--	--	Space Only	44
45	Space Only	--	--	1		--			--		1	--	--	Space Only	46
47	Space Only	--	--	1			--			--	1	--	--	Space Only	48
49	Space Only	--	--	1	--			0.00 kVA			3	800 A	--	EXISTNG	50
51	Space Only	--	--	1		--			0.00 kVA		--	--	--	--	52
53	Space Only	--	--	1			--			0.00 kVA	--	--	--	--	54
				Total Load:	443.30 kVA		36.52 kVA			35.47 kVA					
				Total Amps:	1601 A		132 A			128 A					

Load Classification	Connected Load	Demand Factor	Estimated Demand	Panel Totals
Lighting	340 VA	100.00%	340 VA	**Total Conn. Load:** 515.30 kVA
Kitchen Equipment - Non-Dwelling Unit	90699 VA	65.00%	58954 VA	**Total Est. Demand:** 478.60 kVA
Lighting - Hospital	3609 VA	40.00%	1443 VA	**Total Est. Design:** 478.60 kVA
Receptacle- Hospital	720 VA	40.00%	288 VA	**Total Conn. Current:** 620 A
Receptacle - Hospital	4040 VA	40.00%	1616 VA	**Total Est. Demand Current:** 576 A
				Total Est. Design Current: 576 A

Notes:
*PROVIDE BREAKER FOR NEW FEEDER.

Panel: HN13 (NORMAL BRANCH)

Location: DISH WASHING 1-FN222 | **Volts:** 480/277 Wye | **A.I.C. Rating:** 18 KAIC
Supply From: MDPH | **Phases:** 3 | **Mains Type:** M.L.O.
Mounting: Flush | **Wires:** 4 | **Mains Rating:** 250 A
Enclosure: Type 1

CKT	Circuit Description	Load Class.	Trip	Poles	A	B	C	A	B	C	Poles	Trip	Load Class.	Circuit Description	CKT
1	BLOWER DRYER	Kitch...	20 A	3	4.34 kVA			23.53 kVA			3	110 A	Kitch...	DISH MACHINE W/BOOSTER...	2
3	--	--	--	--		4.34 kVA			23.53 kVA		--	--	--	--	4
5	--	--	--	--			4.34 kVA			23.53 kVA	--	--	--	--	6
7	Space	--	--	1	--			--			1	--	--	Space	8
9	Space	--	--	1		--			--		1	--	--	Space	10
11	Space	--	--	1			--			--	1	--	--	Space	12
13	Space	--	--	1	--			--			1	--	--	Space	14
15	Space	--	--	1		--			--		1	--	--	Space	16
17	Space	--	--	1			--			--	1	--	--	Space	18
19	Space	--	--	1	--			--			1	--	--	Space	20
21	Space	--	--	1		--			--		1	--	--	Space	22
23	Space	--	--	1			--			--	1	--	--	Space	24
25	Space	--	--	1	--			--			1	--	--	Space	26
27	Space	--	--	1		--			--		1	--	--	Space	28
29	Space	--	--	1			--			--	1	--	--	Space	30
31	Space	--	--	1	--			--			1	--	--	Space	32
33	Space	--	--	1		--			--		1	--	--	Space	34
35	Space	--	--	1			--			--	1	--	--	Space	36
37	Space	--	--	1	--			0.00 kVA			1	--	--	Space	38
39	Space	--	--	1		--			0.00 kVA		--	--	--	--	40
41	Space	--	--	1			--			0.00 kVA	--	--	--	--	42
				Total Load:	27.87 kVA		27.87 kVA			27.87 kVA					
				Total Amps:	101 A		101 A			101 A					

Load Classification	Connected Load	Demand Factor	Estimated Demand	Panel Totals
Kitchen Equipment - Non-Dwelling Unit	83611 VA	70.00%	58528 VA	**Total Conn. Load:** 83.61 kVA
				Total Est. Demand: 58.53 kVA
				Total Est. Design: 58.53 kVA
				Total Conn. Current: 101 A
				Total Est. Demand Current: 70 A
				Total Est. Design Current: 70 A

Notes:

Panel: HKQ1 (EQUIPMENT BRANCH)

Location: Main Electric Rm | **Volts:** 480/277 Wye | **A.I.C. Rating:** 35 KAIC
Supply From: HQ1M | **Phases:** 3 | **Mains Type:** M.L.O.
Mounting: Surface | **Wires:** 4 | **Mains Rating:** 250 A
Enclosure: Type 1

CKT	Circuit Description	Load Class.	Trip	Poles	A	B	C	A	B	C	Poles	Trip	Load Class.	Circuit Description	CKT
1	BCU-1	Equip...	15 A	3	0.93 kVA			14.67 kVA			3	80 A	Equip...	MUA-1	2
3	--	--	--	--		0.93 kVA			14.67 kVA		--	--	--	--	4
5	--	--	--	--			0.93 kVA			14.67 kVA	--	--	--	--	6
7	MUA-2	Equip...	50 A	3	8.20 kVA			2.10 kVA			3	20 A	Motor...	KEF-1	8
9	--	--	--	--		8.20 kVA			2.10 kVA		--	--	--	--	10
11	--	--	--	--			8.20 kVA			2.10 kVA	--	--	--	--	12
13	KEF-2	Motor...	20 A	3	2.10 kVA			0.50 kVA			3	20 A	Motor...	EF-HD	14
15	--	--	--	--		2.10 kVA			0.50 kVA		--	--	--	--	16
17	--	--	--	--			2.10 kVA			0.50 kVA	--	--	--	--	18
19	PTS BLOWER	Equip...	30 A	3	3.87 kVA			0.93 kVA			3	20 A	Motor...	DEF-1	20
21	--	--	--	--		3.87 kVA			0.93 kVA		--	--	--	--	22
23	--	--	--	--			3.87 kVA			0.93 kVA	--	--	--	--	24
25	Space	--	--	1	--			--			1	--	--	Space	26
27	Space	--	--	1		--			--		1	--	--	Space	28
29	Space	--	--	1			--			--	1	--	--	Space	30
31	Space	--	--	1	--			--			1	--	--	Space	32
33	Space	--	--	1		--			--		1	--	--	Space	34
35	Space	--	--	1			--			--	1	--	--	Space	36
37	Space	--	--	1	--			--			1	--	--	Space	38
39	Space	--	--	1		--			--		1	--	--	Space	40
41	Space	--	--	1			--			--	1	--	--	Space	42
				Total Load:	33.30 kVA		33.30 kVA			33.30 kVA					
				Total Amps:	120 A		120 A			120 A					

Load Classification	Connected Load	Demand Factor	Estimated Demand	Panel Totals
Equipment - Hospital	83000 VA	85.00%	70550 VA	**Total Conn. Load:** 99.90 kVA
Motor - Hospital	16900 VA	85.00%	14365 VA	**Total Est. Demand:** 84.92 kVA
				Total Est. Design: 84.92 kVA
				Total Conn. Current: 120 A
				Total Est. Demand Current: 102 A
				Total Est. Design Current: 102 A

Notes:

Panel: HQ21 (EQUIPMENT BRANCH)

Location: PENTHOUSE 2-ME100 | **Volts:** 480/277 Wye | **A.I.C. Rating:** 18 KAIC
Supply From: HQ1M | **Phases:** 3 | **Mains Type:** M.L.O.
Mounting: Surface | **Wires:** 4 | **Mains Rating:** 225 A
Enclosure: Type 1

CKT	Circuit Description	Load Class.	Trip	Poles	A	B	C	A	B	C	Poles	Trip	Load Class.	Circuit Description	CKT
1	AHU-11 RETURN FAN	Motor...	15 A	3	1.33 kVA			1.33 kVA			3	15 A	Motor...	AHU-11 RETURN FAN	2
3	--	--	--	--		1.33 kVA			1.33 kVA		--	--	--	--	4
5	--	--	--	--			1.33 kVA			1.33 kVA	--	--	--	--	6
7	AHU-11 SUPPLY FAN	Motor...	60 A	3	7.47 kVA			7.47 kVA			3	60 A	Motor...	AHU-11 SUPPLY FAN	8
9	--	--	--	--		7.47 kVA			7.47 kVA		--	--	--	--	10
11	--	--	--	--			7.47 kVA			7.47 kVA	--	--	--	--	12
13	EF11-3	Motor...	20 A	3	2.10 kVA			--			1	--	--	Space	14
15	--	--	--	--		2.10 kVA			--		1	--	--	Space	16
17	--	--	--	--			2.10 kVA			--	1	--	--	Space	18
19	Space	--	--	1	--			--			1	--	--	Space	20
21	Space	--	--	1		--			--		1	--	--	Space	22
23	Space	--	--	1			--			--	1	--	--	Space	24
25	Space	--	--	1	--			--			1	--	--	Space	26
27	Space	--	--	1		--			--		1	--	--	Space	28
29	Space	--	--	1			--			--	1	--	--	Space	30
31	Space	--	--	1	--			--			1	--	--	Space	32
33	Space	--	--	1		--			--		1	--	--	Space	34
35	Space	--	--	1			--			--	1	--	--	Space	36
37	T-LQ21	Spar...	20 A	3	1.20 kVA			0.00 kVA			3	30 A	--	TVSS	38
39	--	--	--	--		1.20 kVA			0.00 kVA		--	--	--	--	40
41	--	--	--	--			0.00 kVA			0.00 kVA	--	--	--	--	42
				Total Load:	20.90 kVA		20.90 kVA			19.70 kVA					
				Total Amps:	76 A		76 A			71 A					

Load Classification	Connected Load	Demand Factor	Estimated Demand	Panel Totals
Motor - Hospital	61500 VA	85.00%	52275 VA	**Total Conn. Load:** 61.50 kVA
				Total Est. Demand: 52.28 kVA
				Total Est. Design: 52.28 kVA
				Total Conn. Current: 74 A
				Total Est. Demand Current: 63 A
				Total Est. Design Current: 63 A

Notes:

Panel: LQ21 (EQUIPMENT BRANCH)

Location: PENTHOUSE 2-ME100 | **Volts:** 120/208 Wye | **A.I.C. Rating:** 10 KAIC
Supply From: T-LQ21 | **Phases:** 3 | **Mains Type:** M.C.B.
Mounting: Surface | **Wires:** 4 | **Mains Rating:** 100 A
Enclosure: Type 1

CKT	Circuit Description	Load Class.	Trip	Poles	A	B	C	A	B	C	Poles	Trip	Load Class.	Circuit Description	CKT
1	EF11-1	Motor...	20 A	1	1.20 kVA			--			1	--	--	Space	2
3	EF11-2	Motor...	20 A	1		1.20 kVA			--		1	--	--	Space	4
5	Spare	--	20 A	1			0.00 kVA			--	1	--	--	Space	6
7	Spare	--	20 A	1	0.00 kVA			--			1	--	--	Space	8
9	Spare	--	20 A	1		0.00 kVA			--		1	--	--	Space	10
11	Spare	--	20 A	1			0.00 kVA			--	1	--	--	Space	12
13	Spare	--	20 A	1	0.00 kVA			--			1	--	--	Space	14
15	Spare	--	20 A	1		0.00 kVA			--		1	--	--	Space	16
17	Spare	--	20 A	1			0.00 kVA			--	1	--	--	Space	18
19	Spare	--	20 A	1	0.00 kVA			--			1	--	--	Space	20
21	Spare	--	20 A	1		0.00 kVA			--		1	--	--	Space	22
23	Spare	--	20 A	1			0.00 kVA			--	1	--	--	Space	24
25	Space	--	--	1	--			--			1	--	--	Space	26
27	Space	--	--	1		--			--		1	--	--	Space	28
29	Space	--	--	1			--			--	1	--	--	Space	30
31	Space	--	--	1	--			--			1	--	--	Space	32
33	Space	--	--	1		--			--		1	--	--	Space	34
35	Space	--	--	1			--			--	1	--	--	Space	36
37	Space	--	--	1	--			--			1	--	--	Space	38
39	Space	--	--	1		--			--		1	--	--	Space	40
41	Space	--	--	1			--			--	1	--	--	Space	42
				Total Load:	1.20 kVA		1.20 kVA			0.00 kVA					
				Total Amps:	12 A		12 A			0 A					

Load Classification	Connected Load	Demand Factor	Estimated Demand	Panel Totals
Motor - Hospital	2400 VA	85.00%	2040 VA	**Total Conn. Load:** 2.40 kVA
				Total Est. Demand: 2.04 kVA
				Total Est. Design: 2.04 kVA
				Total Conn. Current: 7 A
				Total Est. Demand Current: 6 A
				Total Est. Design Current: 6 A

Notes:
CONNECT TVSS DIRECTLY TO BUS.

Gresham Smith
GreshamSmith.com

ARCHITECT, INTERIOR DESIGN, GRAPHICS
Gresham Smith
222 2nd Avenue South, Suite 1400
Nashville, TN 37201-2308
615.770.8100
FL Qualifier No. AR0013420
FL Registry No. RY3806
Architect/Interior Designer of Record: Eric M. Snyder
Florida Registration #96197
Project Principal: Rob Hamby
Project Architect: Eric Snyder
Project Coordinator: Traci Myers
Interior Designer: Morgan Black

ME&P
I.C. Thomasson Associates, Inc.
2950 Kraft Drive, Suite 500
Nashville, TN 37204
615.346.3400
FL Qualifier No. 38970
FL Registry No. 1276
MEP Principal: Josh Cartwright
MEP Proj Mngr: Paul C. McKinney
Mech Engineer of Record: Shawn Sullivan
Florida Registration #81090
Plum/Fire P. Designer: Donna Seigal
Elec. Engineer of Record: Paul C. McKinney
Florida Registration #56569

STRUCTURAL
Stanley D. Lindsey & Associates, Ltd.
750 Old Hickory Blvd, Building 1, Suite 175
Brentwood, TN 37027
615.320.1735
FL Qualifier No. 39200
FL Registry No. 1329
Project Principal/ Engineer: Mark Hilner
Structural Engineer of Record: Michael E. Corrin
Florida Registration #62025

CIVIL & LANDSCAPE
Kimley-Horn
2615 Centennial Blvd., Suite 102
Tallahassee, FL 32308
850.553.3500
FL Qualifier No. 49629
FL Registry No. 696
EOR: Kelsey Lewis, PE
Florida Registration #79384
Proj Mngr: Chris Akers
Landscape AOR: Charlie Johnson
Florida Reg #6667402

ICT
I. C. Thomasson Associates, Inc.
2950 KRAFT DRIVE
NASHVILLE, TN. 37204
PHONE (615) 346-3400
www.icthomasson.com
ict project # : 210404

SDL STRUCTURAL ENGINEERS 1966

Kimley»Horn
214 Oceanside Drive
Nashville, TN 37204

HCA Healthcare
HCA Design & Construction
One Park Plaza, PO Box 550
Bldg. II, East 3rd Floor
Nashville, TN 37203
HCA Design Mgr.: Nicole Hoch
HCA Constr. Mgr.: Ben McAlpin

General Contractors
Robins & Morton
5500 Maryland Way. Suite 100
Brentwood, TN 37027

PAUL C. McKINNEY LICENSE No 56569 STATE OF FLORIDA PROFESSIONAL ENGINEER
Printed copies of this document are not considered signed and sealed and the signature must be verified on any electronic copies.

Digitally signed by Paul C. McKinney
DN: E=pmckinney@icthomasson.com, CN=Paul C. McKinney, O=I.C. Thomasson Associates, L=Nashville, S=TN, C=US
Date: 2022.03.01 16:29:48-06'00'

ED EXPANSION, PHARMACY AND DIETARY RENOVATION

LAKE CITY MEDICAL CENTER
340 NW Commerce Dr.
Lake City, FL 32055
HCA Project No.: 3793800010, 3793800014
Florida AHCA
Project Submission No.: 115
Client Code / File No.: 23/100156

Revision		
No.	Date	Description

ELECTRICAL - PANEL SCHEUDLES

E702

PROJECT: 45057.00
DATE: 3/2/2022

LINE IS 3 INCHES WHEN PRINTED FULL SIZE
FULL SHEET SIZE = 30"X42"

3/1/2022 4:07:06 PM BIM 360://45057.00 HCA Lake City Medical Center 10 bed med surg Expansion R21/ICT_210404_E21_Central.rvt

Drawn By: Author
Checked By: Checker
Approved By: Approver

Panel: KLN1 (NORMAL BRANCH)

Location: KITCHEN/PREP 1-FN223
Supply From: T-KLN1
Mounting: Flush
Enclosure: Type 3R

Volts: 120/208 Wye
Phases: 3
Wires: 4

A.I.C. Rating: 10 KAIC
Mains Type: M.C.B.
Mains Rating: 400 A

CKT	Circuit Description	Load Class.	Trip	Poles	A	B	C	A	B	C	Poles	Trip	Load Class.	Circuit Description	CKT
1	REC. - SERVING	Rece...	20 A	1	1.08 kVA			0.90 kVA			1	20 A	Rece...	REC. - DIR OFF	2
3	REC. - KITCHEN PREP	Rece...	20 A	1		0.90 kVA			0.36 kVA		1	20 A	Rece...	REC. - DIR OFF	4
5	REC. - MGR OFF	Rece...	20 A	1			1.20 kVA			1.90 kVA	1	20 A	Kitch...	REC.-MOBIL HEAT CABINET	6
7	REC-COFFEE BREWER	Kitch...	20 A	1	1.80 kVA			0.18 kVA			1	20 A	Kitch...	REC-ICED TEA BREWER	8
9	REC-ICE & WATER DISP.	Kitch...	20 A	1		1.24 kVA			1.80 kVA		1	20 A	Kitch...	ICE & BEVERAGE DISPENSER	10
11	REC-COLD SHELF	Kitch...	20 A	1			0.71 kVA			2.50 kVA	2	30 A	Kitch...	COFFEE BREWER	12
13	AMBIENT CARBONATOR	Kitch...	20 A	1	1.20 kVA			2.50 kVA			--	--	--	--	14
15	SALAD COUNTER LOAD...	Kitch...	125 A	3		0.33 kVA			1.44 kVA		1	20 A	Rece...	REC-POS SYSTEM	16
17	--	--	--	--			0.33 kVA			0.71 kVA	1	20 A	Kitch...	REC-COLD SHELF	18
19	--	--	--	--	0.33 kVA			1.80 kVA			1	20 A	Kitch...	FOOD SHIELD W/LTS & HEAT	20
21	REC-HEATED SHELF FOOD...	Kitch...	20 A	1		0.78 kVA			0.99 kVA		2	20 A	Kitch...	REC-REFIGERATED GRAB-N-GO	22
23	REC-HEATED SHELF FOOD...	Kitch...	20 A	1			0.18 kVA			0.99 kVA	--	--	--	--	24
25	REC--CONVENIENCE OUTLETS	Rece...	20 A	1	0.54 kVA			0.96 kVA			1	20 A	Kitch...	REC-FOOD PROCESSOR	26
27	CONVENIENCE OUTLETS	Gene...	20 A	1		0.72 kVA			0.96 kVA		1	20 A	Kitch...	REC-20 QT MIXER	28
29	40 QT MIXER	Kitch...	15 A	3			0.72 kVA			0.67 kVA	1	20 A	Kitch...	REC-SLICER	30
31	--	--	--	--	0.72 kVA			1.08 kVA			1	20 A	Kitch...	REC-FRYER...	32
33	--	--	--	--		0.72 kVA			3.20 kVA		2	40 A	Kitch...	REC-PIZZA CONVEYOR OVEN	34
35	REC-FRENCH FRY WARMER	Kitch...	20 A	1			0.76 kVA			3.20 kVA	--	--	--	--	36
37	MOBIL HEATED HOLD CABINET	Kitch...	20 A	1	0.18 kVA			1.25 kVA			2	20 A	Kitch...	COMBO OVEN	38
39	HOT-GRILL/DELI LOAD CENTER	Kitch...	125 A	3		6.32 kVA			1.25 kVA		--	--	--	--	40
41	--	--	--	--			6.32 kVA			1.25 kVA	2	20 A	Kitch...	COMBO OVEN	42
43	--	--	--	--	6.32 kVA			1.25 kVA			--	--	--	--	44
45	COFFER BREWER	Kitch...	30 A	2		2.50 kVA			2.50 kVA		2	30 A	Kitch...	COFFEE BREWER	46
47	--	--	--	--			2.50 kVA			2.50 kVA	--	--	--	--	48
49	ICE TEA BREWER	Kitch...	20 A	1	1.80 kVA			0.00 kVA			1	20 A	--	Spare	50
51	ICE TEA BREWER	Kitch...	20 A	1		1.80 kVA			0.00 kVA		1	20 A	--	Spare	52
53	Spare	--	20 A	1			0.00 kVA			0.00 kVA	1	20 A	--	Spare	54
55	Spare	--	20 A	1	0.00 kVA			0.00 kVA			1	20 A	--	Spare	56
57	Spare	--	20 A	1		0.00 kVA			0.00 kVA		1	20 A	--	Spare	58
59	Spare	--	20 A	1			0.00 kVA			0.00 kVA	1	20 A	--	Spare	60
61	REC - PHYS/LNG/DINING	Rece...	20 A	1	0.72 kVA			1.08 kVA			1	20 A	Kitch...	FRYER(CONTROLERL/FILTER)	62
63	GRIDDLE	Kitch...	20 A	1		0.18 kVA			0.18 kVA		1	20 A	Kitch...	30GAL BRAISING PAN	64
65	FRENCH FRY WARMER	Kitch...	20 A	1			0.76 kVA			0.60 kVA	1	20 A	Kitch...	25GAL KETTLE	66
67	COVECTION OVEN	Kitch...	20 A	1	1.18 kVA			0.54 kVA			1	20 A	Kitch...	CONVENIENCE OUTLETS	68
69	COVENCTION OVEN	Kitch...	20 A	1		1.18 kVA			1.25 kVA		2	20 A	Kitch...	COMBI OVEN	70
71	AMBIENT CARBONATOR	Kitch...	20 A	1			1.20 kVA			1.25 kVA	--	--	--	--	72
73	COMBI OVEN	Kitch...	20 A	2	1.25 kVA			0.36 kVA			1	20 A	Rece...	CONVENIENCE OUTLETS	74
75	--	--	--	--		1.25 kVA			0.18 kVA		1	20 A	Kitch...	CONVENIENCE OUTLET	76
77	CHEF'S COUNTER LOAD...	Kitch...	150 A	3			11.78 kVA			0.00 kVA	1	20 A	--	Spare	78
79	--	--	--	--	11.78 kVA			0.54 kVA			1	20 A	Rece...	REC - MGR OFF, DIET OFF	80
81	--	--	--	--		11.78 kVA			0.00 kVA		1	20 A	--	Spare	82
83	REC - PHYS/LNG/DINING	Rece...	20 A	1			0.54 kVA			0.00 kVA	1	20 A	--	Spare	84
85	Spare	--	20 A	1	0.00 kVA			0.00 kVA			1	20 A	--	Spare	86
87	Spare	--	20 A	1		0.00 kVA			0.00 kVA		1	20 A	--	Spare	88
89	Spare	--	20 A	1			0.00 kVA			0.00 kVA	1	20 A	--	Spare	90
91	Spare	--	20 A	1	0.00 kVA			0.00 kVA			1	20 A	--	Spare	92
93	Spare	--	20 A	1		0.00 kVA			0.00 kVA		1	20 A	--	Spare	94
95	Spare	--	20 A	1			0.00 kVA			0.00 kVA	1	20 A	--	Spare	96
97	Spare	--	20 A	1	0.00 kVA			0.00 kVA			1	20 A	--	Spare	98
99	Spare	--	20 A	1		0.00 kVA			0.00 kVA		1	20 A	--	Spare	100
101	Spare	--	20 A	1			0.00 kVA			0.00 kVA	1	20 A	--	Spare	102
103	Spare	--	20 A	1	0.00 kVA			0.00 kVA			1	20 A	--	Spare	104
105	Spare	--	20 A	1		0.00 kVA			0.00 kVA		1	20 A	--	Spare	106
107	Spare	--	20 A	1			0.00 kVA			0.00 kVA	1	20 A	--	Spare	108
109	Spare	--	20 A	1	0.00 kVA			0.00 kVA			1	20 A	--	Spare	110
111	Spare	--	20 A	1		0.00 kVA			0.00 kVA		1	20 A	--	Spare	112
113	Spare	--	20 A	1			0.00 kVA			0.00 kVA	1	20 A	--	Spare	114
115	Spare	--	20 A	1	0.00 kVA			0.00 kVA			3	30 A	--	TVSS	116
117	Spare	--	20 A	1		0.00 kVA			0.00 kVA		--	--	--	--	118
119	Spare	--	20 A	1			0.00 kVA			0.00 kVA	--	--	--	--	120
				Total Load:	41.33 kVA			43.80 kVA		42.55 kVA					
				Total Amps:	344 A			367 A		356 A					

Load Classification	Connected Load	Demand Factor	Estimated Demand	Panel Totals
Kitchen Equipment - Non-Dwelling Unit	118376 VA	65.00%	76944 VA	**Total Conn. Load:** 127.68 kVA
General	0 VA	0.00%	0 VA	**Total Est. Demand:** 80.66 kVA
Receptacle- Hospital	3600 VA	40.00%	1440 VA	**Total Est. Design:** 80.66 kVA
Receptacle - Hospital	5700 VA	40.00%	2280 VA	**Total Conn. Current:** 354 A
				Total Est. Demand Current: 224 A
				Total Est. Design Current: 224 A

Notes:

Panel: LC16 (CRITICAL BRANCH)

Location: PHARMACY 1-RX250
Supply From: T-LC16
Mounting: Flush
Enclosure: Type 1

Volts: 120/208 Wye
Phases: 3
Wires: 4

A.I.C. Rating: 10 KAIC
Mains Type: M.C.B.
Mains Rating: 150 A

CKT	Circuit Description	Load Class.	Trip	Poles	A	B	C	A	B	C	Poles	Trip	Load Class.	Circuit Description	CKT
1	LTS-DIET.RECEIVG.PHARMACY	Lighti...	20 A	1	1.21 kVA			0.72 kVA			1	20 A	Rece...	REC. - MGR OFF	2
3	LTS-KIT/PREP.DISH...	Lighti...	20 A	1		1.31 kVA			0.72 kVA		1	20 A	Rece...	REC. - DIR OFF	4
5	REC - PHYS/LNG/DINING	Rece...	20 A	1			1.08 kVA			0.18 kVA	1	20 A	Rece...	REC. - DIR OFF	6
7	REC. - DIET OFF.	Rece...	20 A	1	1.56 kVA			0.54 kVA			1	20 A	Rece...	REC. - DISH WASHING	8
9	REC - DINING	Rece...	20 A	1		0.36 kVA			0.18 kVA		1	20 A	Equip...	AUTO DOORS CORR.	10
11	REC. - DIET OFF	Rece...	20 A	1			0.72 kVA			0.86 kVA	1	20 A	Rece...	REC. - HD STER	12
13	REC. - HD STER	Rece...	20 A	1	1.56 kVA			0.54 kVA			1	20 A	Rece...	REC. - WORK	14
15	REC - WORK	Rece...	20 A	1		0.18 kVA			0.72 kVA		1	20 A	Rece...	REC. - WORK	16
17	REC. - RECV/BREAKDOWN	Rece...	20 A	1			0.86 kVA			1.00 kVA	2	20 A	Rece...	FRZ - WORK	18
19	REF - WORK	Rece...	20 A	1	1.40 kVA			1.00 kVA			--	--	--	--	20
21	REF -WORK	Rece...	20 A	1		1.40 kVA			0.86 kVA		1	20 A	Rece...	REC.- DIR OFF	22
23	REF - WORK	Rece...	20 A	1			1.40 kVA			1.56 kVA	1	20 A	Rece...	REC. - NON-HD STER COMP	24
25	AUTO DOORS PHARMACY	Equip...	20 A	1	1.50 kVA			1.20 kVA			1	20 A	Rece...	REC. U.C. REF. - PHARMACY	26
27	REC - HD STER COMP	Rece...	20 A	1		0.18 kVA			0.18 kVA		1	20 A	Rece...	REC. - COPER - OFF	28
29	REC. - NON-HD STER COMP	Rece...	20 A	1			0.18 kVA			1.00 kVA	1	20 A	Rece...	REC - PRINTER - PHARMACY	30
31	REC - PRINTER - PHARMACY	Rece...	20 A	1	0.50 kVA			0.72 kVA			1	20 A	Other...	REC. - PICKING/REF/C2/PACK	32
33	REC. - PHARMACY	Other...	20 A	1		1.40 kVA			0.90 kVA		1	20 A	Other...	REC. - PICKING/REF/C2/PACK	34
35	REC. - PHARMACY	Other...	20 A	1			0.90 kVA			1.20 kVA	1	20 A	Rece...	REC. - IV PREP	36
37	Spare	--	20 A	1	0.00 kVA			1.00 kVA			1	20 A	Equip...	PTS	38
39	REC - PHYS/LNG/DINING	Rece...	20 A	1		0.54 kVA			0.18 kVA		1	20 A	Rece...	ICRA	40
41	PTS	Equip...	20 A	1			1.00 kVA			0.00 kVA	1	20 A	Motor...	VAV BOXES	42
43	ICRA	Rece...	20 A	1	0.18 kVA			0.18 kVA			1	20 A	Rece...	REC - KITCH/PREP	44
45	SH	Motor...	20 A	1		0.87 kVA			0.18 kVA		1	20 A	Rece...	REC - DISH WASHING	46
47	SH	Motor...	20 A	1			0.87 kVA			0.18 kVA	1	20 A	Rece...	ICRA	48
49	SH	Motor...	20 A	1	0.87 kVA			0.18 kVA			1	20 A	Rece...	ICRA	50
51	SH	Motor...	20 A	1		0.87 kVA			0.60 kVA		1	20 A	Equip...	REC - PHARMACY	52
53	SH	Motor...	20 A	1			0.87 kVA			0.60 kVA	1	20 A	Equip...	REC - PHARMACY	54
55	SH	Motor...	20 A	1	0.87 kVA			0.79 kVA			2	20 A	Motor...	Motor - Hospital	56
57	Spare	--	20 A	1		0.00 kVA			0.79 kVA		--	--	--	--	58
59	Spare	--	20 A	1			0.00 kVA			0.00 kVA	1	20 A	--	Spare	60
61	Spare	--	20 A	1	0.00 kVA			0.00 kVA			1	20 A	--	Spare	62
63	Spare	--	20 A	1		0.00 kVA			0.00 kVA		1	20 A	--	Spare	64
65	Spare	--	20 A	1			0.00 kVA			0.00 kVA	1	20 A	--	Spare	66
67	Spare	--	20 A	1	0.00 kVA			0.00 kVA			3	30 A	--	TVSS	68
69	Spare	--	20 A	1		0.00 kVA			0.00 kVA		--	--	--	--	70
71	Spare	--	20 A	1			0.00 kVA			0.00 kVA	--	--	--	--	72
				Total Load:	16.47 kVA			12.36 kVA		14.46 kVA					
				Total Amps:	140 A			103 A		123 A					

Load Classification	Connected Load	Demand Factor	Estimated Demand	Panel Totals
Other	0 VA	0.00%	0 VA	**Total Conn. Load:** 43.30 kVA
Lighting - Hospital	2523 VA	40.00%	1009 VA	**Total Est. Demand:** 22.57 kVA
Receptacle- Hospital	2160 VA	40.00%	864 VA	**Total Est. Design:** 22.57 kVA
Equipment - Hospital	4880 VA	85.00%	4148 VA	**Total Conn. Current:** 120 A
Motor - Hospital	6800 VA	85.00%	5780 VA	**Total Est. Demand Current:** 63 A
Receptacle - Hospital	27040 VA	40.00%	10816 VA	**Total Est. Design Current:** 63 A

Notes:

Panel: LC15 (CRITICAL BRANCH)

Location: ELEC 1-ED155
Supply From: T-LC15
Mounting: Surface
Enclosure: Type 1

Volts: 120/208 Wye
Phases: 3
Wires: 4

A.I.C. Rating: 10 KAIC
Mains Type: M.C.B.
Mains Rating: 150 A

CKT	Circuit Description	Load Class.	Trip	Poles	A	B	C	A	B	C	Poles	Trip	Load Class.	Circuit Description	CKT
1	REC. - EQUIP.	Rece...	20 A	1	0.72 kVA			1.50 kVA			1	20 A	Rece...	REC. - PASS. 1-ED207	2
3	REC - EXAM 13	Rece...	20 A	1		0.36 kVA			0.36 kVA		1	20 A	Rece...	REC. - SUB N.S.	4
5	REC. - ALC.	Rece...	20 A	1			0.38 kVA			1.04 kVA	1	20 A	Other...	REC. - SUB N.S.	6
7	REC. - SUB. N.S.	Other...	20 A	1	0.72 kVA			1.88 kVA			1	20 A	Rece...	REC. - PRINTER	8
9	REC. - ALC. 1-ED205	Rece...	20 A	1		0.90 kVA			0.72 kVA		1	20 A	Rece...	REC. - PASS	10
11	REC. - SUB. N.S.	Rece...	20 A	1			0.72 kVA			1.90 kVA	1	20 A	Rece...	REC. - PHYS. WORK	12
13	REC. - MEDS	Rece...	20 A	1	2.24 kVA			0.18 kVA			1	20 A	Rece...	REC. - COMM.	14
15	REC. - MEDS	Rece...	20 A	1		0.90 kVA			0.18 kVA		1	20 A	Rece...	REC. - COMM.	16
17	REC. - ALC.	Rece...	20 A	1			0.36 kVA			0.36 kVA	1	20 A	Rece...	REC. - COMM.	18
19	REC. - COMM.	Rece...	20 A	1	0.36 kVA			1.00 kVA			2	30 A	Rece...	REC. - COMM.	20
21	REC. - COMM.	Rece...	20 A	1		0.36 kVA			1.00 kVA		--	--	--	--	22
23	REC. - COMM.	Rece...	20 A	1			0.18 kVA			1.00 kVA	2	30 A	Rece...	REC. - COMM.	24
25	REC. - COMM.	Rece...	30 A	2	1.00 kVA			1.00 kVA			--	--	--	--	26
27	--	--	--	--		1.00 kVA			0.45 kVA		1	20 A	Powe...	Receptacle- Hospital	28
29	REC. - COMM.	Rece...	20 A	1			0.36 kVA			0.68 kVA	1	20 A	Rece...	REC. - N.S.	30
31	REC. - N.S.	Rece...	20 A	1	0.18 kVA			0.36 kVA			1	20 A	Rece...	REC. - N.S.	32
33	REC. C.C. - N.S.	Rece...	20 A	1		0.20 kVA			1.08 kVA		1	20 A	Rece...	REC. - N.S.	34
35	REC. - N.S.	Rece...	20 A	1			0.90 kVA			0.18 kVA	1	20 A	Rece...	REC. U.C. REFRIG. - MEDS	36
37	REC. - MEDS	Rece...	20 A	1	0.90 kVA			1.20 kVA			1	20 A	Rece...	REC. - NOUR	38
39	REC. - MEDS	Rece...	20 A	1		1.04 kVA			0.18 kVA		1	20 A	Rece...	REC. WC. - ALC.	40
41	REC. ICE - NOUR	Rece...	20 A	1			1.20 kVA			1.72 kVA	1	20 A	Rece...	REC. - NOUR	42
43	REC. MW - NOUR	Rece...	20 A	1	1.00 kVA			0.72 kVA			1	20 A	Rece...	REC. - N.S.	44
45	REC. CM - NOUR	Rece...	20 A	1		1.00 kVA			0.18 kVA		1	20 A	Equip...	J-BOX SIGNAGE	46
47	REC. - WAITING	Rece...	20 A	1			0.68 kVA			0.54 kVA	1	20 A	Powe...	REC. - RECPT	48
49	FSDS	Lighti...	20 A	1	0.46 kVA			0.18 kVA			1	20 A	Rece...	Receptacle - Hospital	50
51	REC. - SEC	Rece...	20 A	1		0.36 kVA			0.18 kVA		1	20 A	Rece...	Receptacle - Hospital	52
53	REC - SEC	Rece...	20 A	1			1.40 kVA			0.18 kVA	1	20 A	Rece...	Receptacle - Hospital	54
55	VAVS	Motor...	20 A	1	0.00 kVA			0.36 kVA			1	20 A	Rece...	REC - CONS/TRIAGE	56
57	REC - EXAM 11	Rece...	20 A	1		0.36 kVA			0.50 kVA		1	20 A	Rece...	Receptacle - Hospital	58
59	REC - TRIAGE	Rece...	20 A	1			0.36 kVA			0.18 kVA	1	20 A	Rece...	Receptacle - Hospital	60
61	Receptacle - Hospital	Rece...	20 A	1	0.18 kVA			0.10 kVA			1	20 A	Motor...	Motor - Hospital	62
63	Receptacle - Hospital	Rece...	20 A	1		0.18 kVA			1.08 kVA		1	20 A	Light...	LTS-ER EXAM ROOMS	64
65	VAVS	Motor...	20 A	1			0.80 kVA			0.86 kVA	1	20 A	Lighti...	LTS-N.S.,MEDS,C-HOLD,SUB-N...	66
67	LTS-OBS.EXAM RMS	Lighti...	20 A	1	0.80 kVA			0.79 kVA			1	20 A	Lighti...	LTS-BH.EXAM.COMM.,EQ.OFF.	68
69	LTS-RECPT.TRIAGE.REC.WORK	Lighti...	20 A	1		1.05 kVA			0.72 kVA		1	20 A	Rece...	REC - SEC	70
71	LTS-ER EXAM ROOMS	Lighti...	20 A	1			0.77 kVA			0.36 kVA	1	20 A	Rece...	REC - EXAM 11	72
73	REC - ALCOVE	Rece...	20 A	1	0.54 kVA			1.00 kVA			1	20 A	Equip...	PTS	74
75	REC - NS	Rece...	20 A	1		1.00 kVA			0.36 kVA		1	20 A	Other...	REC - SUB NS	76
77	PTS	Equip...	20 A	1			1.00 kVA			0.36 kVA	1	20 A	Rece...	REC - EXAM 13	78
79	REC - EXAM 13	Rece...	20 A	1	0.36 kVA			0.36 kVA			1	20 A	Rece...	REC - EXAM 10	80
81	REC - EXAM 13	Rece...	20 A	1		0.36 kVA			0.36 kVA		1	20 A	Rece...	REC - EXAM 10	82
83	REC - EXAM 13	Rece...	20 A	1			0.36 kVA			0.36 kVA	1	20 A	Rece...	REC - EXAM 10	84
85	REC - EXAM 10	Rece...	20 A	1	0.36 kVA			0.36 kVA			1	20 A	Rece...	REC - EXAM 9	86
87	REC - EXAM 10	Rece...	20 A	1		0.36 kVA			0.36 kVA		1	20 A	Rece...	REC - EXAM 9	88
89	REC - EXAM 9	Rece...	20 A	1			0.36 kVA			0.36 kVA	1	20 A	Rece...	REC - EXAM 9	90
91	REC - EXAM 9	Rece...	20 A	1	0.36 kVA			0.36 kVA			1	20 A	Rece...	REC - EXAM 8	92
93	REC - EXAM 8	Rece...	20 A	1		0.36 kVA			0.36 kVA		1	20 A	Rece...	REC - EXAM 8	94
95	REC - EXAM 8	Rece...	20 A	1			0.36 kVA			0.36 kVA	1	20 A	Rece...	REC - EXAM 8	96
97	REC - EXAM 7	Rece...	20 A	1	0.36 kVA			0.36 kVA			1	20 A	Rece...	REC - EXAM 7	98
99	REC - EXAM 7	Rece...	20 A	1		0.36 kVA			0.36 kVA		1	20 A	Rece...	REC - EXAM 7	100
101	REC - EXAM 7	Rece...	20 A	1			0.36 kVA			0.36 kVA	1	20 A	Rece...	REC - OBS 6	102
103	REC - OBS 6	Rece...	20 A	1	0.36 kVA			0.36 kVA			1	20 A	Rece...	REC - OBS 6	104
105	REC - OBS 6	Rece...	20 A	1		0.36 kVA			0.36 kVA		1	20 A	Rece...	REC - OBS 5	106
107	REC - OBS 6	Rece...	20 A	1			0.36 kVA			0.36 kVA	1	20 A	Rece...	REC - OBS 5	108
109	REC - OBS 5	Rece...	20 A	1	0.36 kVA			0.36 kVA			1	20 A	Rece...	REC - OBS 4	110
111	REC - OBS 5	Rece...	20 A	1		0.36 kVA			0.36 kVA		1	20 A	Rece...	REC - OBS 4	112
113	REC - OBS 5	Rece...	20 A	1			0.36 kVA			0.36 kVA	1	20 A	Rece...	REC - OBS 4	114
115	REC - OBS 4	Rece...	20 A	1	0.36 kVA			0.36 kVA			1	20 A	Rece...	REC - OBS 3	116
117	REC - OBS 4	Rece...	20 A	1		0.36 kVA			0.36 kVA		1	20 A	Rece...	REC - OBS 3	118
119	REC - OBS 3	Rece...	20 A	1			0.36 kVA			0.36 kVA	1	20 A	Rece...	REC - OBS 3	120
121	REC - OBS 3	Rece...	20 A	1	0.36 kVA			0.36 kVA			1	20 A	Rece...	REC - OBS 2	122
123	REC - OBS 2	Rece...	20 A	1		0.36 kVA			0.36 kVA		1	20 A	Rece...	REC - OBS 2	124
125	REC - OBS 2	Rece...	20 A	1			0.36 kVA			0.36 kVA	1	20 A	Rece...	REC - OBS 2	126
127	REC - OBS 1	Rece...	20 A	1	0.36 kVA			0.36 kVA			1	20 A	Rece...	REC - OBS 1	128
129	REC - OBS 1	Rece...	20 A	1		0.36 kVA			0.36 kVA		1	20 A	Rece...	REC - OBS 1	130
131	REC - OBS 1	Rece...	20 A	1			0.36 kVA			0.36 kVA	1	20 A	Rece...	REC - EXAM 6	132
133	REC - EXAM 6	Rece...	20 A	1	0.36 kVA			0.36 kVA			1	20 A	Rece...	REC - EXAM 6	134
135	REC - EXAM 6	Rece...	20 A	1		0.36 kVA			0.36 kVA		1	20 A	Rece...	REC - EXAM 5	136
137	REC - EXAM 6	Rece...	20 A	1			0.36 kVA			0.36 kVA	1	20 A	Rece...	REC - EXAM 5	138
139	REC - EXAM 5	Rece...	20 A	1	0.36 kVA			0.36 kVA			1	20 A	Rece...	REC - EXAM 4	140
141	REC - EXAM 5	Rece...	20 A	1		0.36 kVA			0.36 kVA		1	20 A	Rece...	REC - EXAM 4	142
143	REC - EXAM 5	Rece...	20 A	1			0.36 kVA			0.36 kVA	1	20 A	Rece...	REC - EXAM 4	144
145	REC - EXAM 4	Rece...	20 A	1	0.36 kVA			0.36 kVA			1	20 A	Rece...	REC - EXAM 3	146
147	REC - EXAM 4	Rece...	20 A	1		0.36 kVA			0.36 kVA		1	20 A	Rece...	REC - EXAM 3	148
149	REC - EXAM 3	Rece...	20 A	1			0.36 kVA			0.36 kVA	1	20 A	Rece...	REC - EXAM 3	150
151	REC - EXAM 3	Rece...	20 A	1	0.36 kVA			0.36 kVA			1	20 A	Rece...	REC - OBS 2	152
153	REC - EXAM 2	Rece...	20 A	1		0.36 kVA			0.36 kVA		1	20 A	Rece...	REC - EXAM 2	154
155	REC - EXAM 2	Rece...	20 A	1			0.36 kVA			0.36 kVA	1	20 A	Rece...	REC - EXAM 2	156
157	REC - EXAM 1	Rece...	20 A	1	0.36 kVA			0.36 kVA			1	20 A	Rece...	REC - EXAM 1	158
159	REC - EXAM 1	Rece...	20 A	1		0.36 kVA			0.36 kVA		1	20 A	Rece...	REC - EXAM 1	160
161	REC - EXAM 1	Rece...	20 A	1			0.36 kVA			0.36 kVA	1	20 A	Rece...	REC - EXAM 17	162
163	REC - EXAM 17	Rece...	20 A	1	0.36 kVA			0.36 kVA			1	20 A	Rece...	REC - EXAM 17	164
165	REC - EXAM 17	Rece...	20 A	1		0.36 kVA			0.00 kVA		1	20 A	--	Spare	166
167	REC - EXAM 17	Rece...	20 A	1			0.36 kVA			0.36 kVA	1	20 A	Rece...	REC - EXAM 12	168
169	REC - EXAM 12	Rece...	20 A	1	0.36 kVA			0.00 kVA			1	20 A	--	Spare	170
171	REC - EXAM 12	Rece...	20 A	1		0.36 kVA			0.36 kVA		1	20 A	Rece...	REC - EXAM 11	172
173	REC - EXAM 12	Rece...	20 A	1			0.36 kVA			0.36 kVA	1	20 A	Rece...	REC - EXAM 11	174
175	LC17	Other...	60 A	3	10.21 kVA			0.00 kVA			3	30 A	--	TVSS	176
177	--	--	--	--		8.32 kVA			0.00 kVA		--	--	--	--	178
179	--	--	--	--			9.06 kVA			0.00 kVA	--

Drawn By: Author
Checked By: Checker
Approved By: Approver

Panel: LC17 (CRITICAL BRANCH)

Location: ELEC 1-ED155 | **Volts:** 120/208 Wye | **A.I.C. Rating:** 10 KAIC
Supply From: LC15 | **Phases:** 3 | **Mains Type:** M.L.O.
Mounting: Surface | **Wires:** 4 | **Mains Rating:** 60 A
Enclosure: Type 1

CKT	Circuit Description	Load Class.	Trip	Poles	A	B	C	A	B	C	Poles	Trip	Load Class.	Circuit Description	CKT
1	REC. - ALC	Rece...	20 A	1	0.72 kVA			1.08 kVA			1	20 A	Other...	REC. - RECEPT	2
3	REC. - LAB	Rece...	20 A	1		0.86 kVA			1.62 kVA		1	20 A	Rece...	PLUGMOLD - EQUIP.	4
5	REC. - LAB	Rece...	20 A	1			0.90 kVA			1.50 kVA	1	20 A	Rece...	REC. - OFF (2)	6
7	PLUGMOLD - EQUIP.	Rece...	20 A	1	1.89 kVA			1.36 kVA			1	20 A	Rece...	REC. - REG 1	8
9	REC. - OFF (2)	Rece...	20 A	1		1.20 kVA			1.04 kVA		1	20 A	Rece...	REC. - REG WORK	10
11	REC. - OFF	Rece...	20 A	1			1.20 kVA			1.22 kVA	1	20 A	Rece...	REC. - REG WORK	12
13	REC. - STF. LNG.	Rece...	20 A	1	1.38 kVA			0.36 kVA			1	20 A	Rece...	REC. - TRIAGE	14
15	REC. - TRIAGE	Rece...	20 A	1		0.36 kVA			0.36 kVA		1	20 A	Rece...	REC. - TRIAGE	16
17	REC. - TRIAGE	Rece...	20 A	1			0.36 kVA			0.36 kVA	1	20 A	Rece...	REC. - TRIAGE	18
19	REC - PBX	Rece...	20 A	1	0.90 kVA			0.36 kVA			1	20 A	Rece...	REC - TRIAGE	20
21	REC - TRIAGE	Rece...	20 A	1		0.36 kVA			0.36 kVA		1	20 A	Rece...	REC - TRIAGE	22
23	REC - CONS/TRIAGE	Rece...	20 A	1			0.36 kVA			1.00 kVA	1	20 A	Rece...	REC - ALC	24
25	REC - EXAM 16	Rece...	20 A	1	0.36 kVA			0.36 kVA			1	20 A	Rece...	REC - EXAM 16	26
27	REC - EXAM 16	Rece...	20 A	1		0.36 kVA			0.36 kVA		1	20 A	Rece...	REC - EXAM 16	28
29	REC - EXAM 16	Rece...	20 A	1			0.36 kVA			0.36 kVA	1	20 A	Rece...	REC - EXAM 15	30
31	REC - EXAM 15	Rece...	20 A	1	0.36 kVA			0.36 kVA			1	20 A	Rece...	REC - EXAM 15	32
33	REC - EXAM 15	Rece...	20 A	1		0.36 kVA			0.36 kVA		1	20 A	Rece...	REC - EXAM 14	34
35	REC - EXAM 15	Rece...	20 A	1			0.36 kVA			0.36 kVA	1	20 A	Rece...	REC - EXAM 14	36
37	REC - EXAM 14	Rece...	20 A	1	0.36 kVA			0.36 kVA			1	20 A	Rece...	REC - TRIAGE	38
39	REC - EXAM 14	Rece...	20 A	1		0.36 kVA			0.36 kVA		1	20 A	Rece...	REC - TRIAGE	40
41	REC - EXAM 14	Rece...	20 A	1			0.36 kVA			0.36 kVA	1	20 A	Rece...	REC - TRIAGE	42
43	Spare	--	20 A	1	0.00 kVA			0.00 kVA			1	20 A	--	Spare	44
45	Spare	--	20 A	1		0.00 kVA			0.00 kVA		1	20 A	--	Spare	46
47	Spare	--	20 A	1			0.00 kVA			0.00 kVA	1	20 A	--	Spare	48
49	Spare	--	20 A	1	0.00 kVA			0.00 kVA			1	20 A	--	Spare	50
51	Spare	--	20 A	1		0.00 kVA			0.00 kVA		1	20 A	--	Spare	52
53	Spare	--	20 A	1			0.00 kVA			0.00 kVA	1	20 A	--	Spare	54
55	Spare	--	20 A	1	0.00 kVA			0.00 kVA			1	20 A	--	Spare	56
57	Spare	--	20 A	1		0.00 kVA			0.00 kVA		1	20 A	--	Spare	58
59	Spare	--	20 A	1			0.00 kVA			0.00 kVA	1	20 A	--	Spare	60
61	Spare	--	20 A	1	0.00 kVA			0.00 kVA			1	20 A	--	Spare	62
63	Spare	--	20 A	1		0.00 kVA			0.00 kVA		1	20 A	--	Spare	64
65	Spare	--	20 A	1			0.00 kVA			0.00 kVA	1	20 A	--	Spare	66
67	Spare	--	20 A	1	0.00 kVA			0.00 kVA			1	20 A	--	Spare	68
69	Spare	--	20 A	1		0.00 kVA			0.00 kVA		1	20 A	--	Spare	70
71	Spare	--	20 A	1			0.00 kVA			0.00 kVA	1	20 A	--	Spare	72
			Total Load:		10.21 kVA		8.32 kVA		9.06 kVA						
			Total Amps:		86 A		69 A		76 A						

Load Classification	Connected Load	Demand Factor	Estimated Demand	Panel Totals	
Other	0 VA	0.00%	0 VA	**Total Conn. Load:**	27.59 kVA
Receptacle- Hospital	6040 VA	40.00%	2416 VA	**Total Est. Demand:**	11.04 kVA
Receptacle - Hospital	18040 VA	40.00%	7216 VA	**Total Est. Design:**	11.04 kVA
				Total Conn. Current:	77 A
				Total Est. Demand Current:	31 A
				Total Est. Design Current:	31 A

Notes:
CONNECT TVSS DIRECTLY TO BUS

Panel: LN17 (NORMAL BRANCH)

Location: ELEC 1-ED155 | **Volts:** 120/208 Wye | **A.I.C. Rating:** 10 KAIC
Supply From: T-LN17 | **Phases:** 3 | **Mains Type:** M.C.B.
Mounting: Surface | **Wires:** 4 | **Mains Rating:** 150 A
Enclosure: Type 1

CKT	Circuit Description	Load Class.	Trip	Poles	A	B	C	A	B	C	Poles	Trip	Load Class.	Circuit Description	CKT
1	REC - EXAM 13	Rece...	20 A	1	0.36 kVA			0.36 kVA			1	20 A	Rece...	REC - EXAM 10	2
3	REC - EXAM 13	Rece...	20 A	1		0.36 kVA			0.36 kVA		1	20 A	Rece...	REC - EXAM 10	4
5	REC - EXAM 13	Rece...	20 A	1			0.36 kVA			1.08 kVA	1	20 A	Rece...	REC. - SUB N.S.	6
7	REC. - EXAM 6	Rece...	20 A	1	0.54 kVA			0.36 kVA			1	20 A	Rece...	REC. - TRIAGE	8
9	REC. - COMM.	Rece...	20 A	1		0.54 kVA			0.36 kVA		1	20 A	Rece...	REC - EXAM 9	10
11	REC - EXAM 10	Rece...	20 A	1			0.36 kVA			0.48 kVA	1	20 A	Powe...	Receptacle- Hospital	12
13	REC. - C HOLD/POU	Rece...	20 A	1	0.72 kVA			0.54 kVA			1	20 A	Rece...	REC - WAITING	14
15	REC - EXAM 9	Rece...	20 A	1		0.36 kVA			1.08 kVA		1	20 A	Rece...	REC - WAITING	16
17	REC. - SUITE PASS.	Rece...	20 A	1			1.08 kVA			0.90 kVA	1	20 A	Other...	REC. - N.S.	18
19	REC. - SEC	Rece...	20 A	1	0.18 kVA			0.90 kVA			1	20 A	Rece...	REC. - OFF (2)	20
21	Receptacle - Hospital	Rece...	20 A	1		0.36 kVA			0.90 kVA		1	20 A	Rece...	REC. - OFF	22
23	REC -EQUIP	Rece...	20 A	1			0.36 kVA			0.36 kVA	1	20 A	Equip...	EDF	24
25	REC. - REG WORK	Rece...	20 A	1	0.72 kVA			0.99 kVA			1	20 A	Lighti...	LTS-E.R. CORRIDORS	26
27	REC. - SUB WAIT.	Rece...	20 A	1		1.08 kVA			1.00 kVA		1	20 A	Rece...	REC. C.M. - STF LNG.	28
29	LTS-WAITG.WORK,REG.LOUNG.	Lighti...	20 A	1			1.39 kVA			0.36 kVA	1	20 A	Rece...	REC. - TRIAGE	30
31	REC. - TRIAGE	Rece...	20 A	1	0.36 kVA			1.00 kVA			1	20 A	Rece...	REC. MW - STF. LNG.	32
33	REC. - TRIAGE	Rece...	20 A	1		0.36 kVA			0.36 kVA		1	20 A	Rece...	REC - TRIAGE	34
35	REC. - STF. LNG.	Rece...	20 A	1			0.54 kVA			0.36 kVA	1	20 A	Rece...	REC - CONS/TRIAGE	36
37	REC - CONS/TRIAGE	Rece...	20 A	1	0.36 kVA			0.36 kVA			1	20 A	Rece...	REC - EXAM 9	38
39	REC - OFF(2)	Rece...	20 A	1		0.54 kVA			0.36 kVA		1	20 A	Rece...	REC - EXAM 8	40
41	REC - OFF(2)	Rece...	20 A	1			0.90 kVA			0.36 kVA	1	20 A	Rece...	REC - EXAM 8	42
43	REC - EXAM 8	Rece...	20 A	1	0.36 kVA			0.36 kVA			1	20 A	Rece...	REC - EXAM 7	44
45	REC - EXAM 7	Rece...	20 A	1		0.36 kVA			0.36 kVA		1	20 A	Rece...	REC - OBS 6	46
47	REC - EXAM 7	Rece...	20 A	1			0.36 kVA			0.36 kVA	1	20 A	Rece...	REC - OBS 6	48
49	REC - OBS 6	Rece...	20 A	1	0.36 kVA			0.36 kVA			1	20 A	Rece...	REC - OBS 5	50
51	REC - OBS 5	Rece...	20 A	1		0.36 kVA			0.36 kVA		1	20 A	Rece...	REC - OBS 4	52
53	REC - OBS 5	Rece...	20 A	1			0.36 kVA			0.36 kVA	1	20 A	Rece...	REC - OBS 4	54
55	REC - OBS 4	Rece...	20 A	1	0.36 kVA			0.36 kVA			1	20 A	Rece...	REC - OBS 3	56
57	REC - OBS 3	Rece...	20 A	1		0.36 kVA			0.36 kVA		1	20 A	Rece...	REC - OBS 2	58
59	REC - OBS 3	Rece...	20 A	1			0.36 kVA			0.36 kVA	1	20 A	Rece...	REC - OBS 2	60
61	REC - OBS 2	Rece...	20 A	1	0.36 kVA			0.36 kVA			1	20 A	Rece...	REC - OBS 1	62
63	REC - OBS 1	Rece...	20 A	1		0.36 kVA			0.36 kVA		1	20 A	Rece...	REC - EXAM 6	64
65	REC - OBS 1	Rece...	20 A	1			0.36 kVA			0.36 kVA	1	20 A	Rece...	REC - EXAM 6	66
67	REC - EXAM 6	Rece...	20 A	1	0.36 kVA			0.36 kVA			1	20 A	Rece...	REC - EXAM 5	68
69	REC - EXAM 5	Rece...	20 A	1		0.36 kVA			0.36 kVA		1	20 A	Rece...	REC - EXAM 4	70
71	REC - EXAM 5	Rece...	20 A	1			0.36 kVA			0.36 kVA	1	20 A	Rece...	REC - EXAM 4	72
73	REC - EXAM 4	Rece...	20 A	1	0.36 kVA			0.36 kVA			1	20 A	Rece...	REC - EXAM 3	74
75	REC - EXAM 3	Rece...	20 A	1		0.36 kVA			0.36 kVA		1	20 A	Rece...	REC - EXAM 2	76
77	REC - EXAM 3	Rece...	20 A	1			0.36 kVA			0.36 kVA	1	20 A	Rece...	REC - EXAM 2	78
79	REC - EXAM 2	Rece...	20 A	1	0.36 kVA			0.36 kVA			1	20 A	Rece...	REC - EXAM 1	80
81	REC - EXAM 1	Rece...	20 A	1		0.36 kVA			0.36 kVA		1	20 A	Rece...	REC - EXAM 17	82
83	REC - EXAM 1	Rece...	20 A	1			0.36 kVA			0.36 kVA	1	20 A	Rece...	REC - EXAM 17	84
85	REC - EXAM 17	Rece...	20 A	1	0.36 kVA			0.36 kVA			1	20 A	Rece...	REC - EXAM 16	86
87	REC - EXAM 16	Rece...	20 A	1		0.36 kVA			0.36 kVA		1	20 A	Rece...	REC - EXAM 15	88
89	REC - EXAM 16	Rece...	20 A	1			0.36 kVA			0.36 kVA	1	20 A	Rece...	REC - EXAM 15	90
91	REC - EXAM 15	Rece...	20 A	1	0.36 kVA			0.36 kVA			1	20 A	Rece...	REC - EXAM 14	92
93	REC - EXAM 14	Rece...	20 A	1		0.36 kVA			0.36 kVA		1	20 A	Rece...	REC - EXAM 12	94
95	REC - EXAM 14	Rece...	20 A	1			0.36 kVA			0.36 kVA	1	20 A	Rece...	REC - EXAM 12	96
97	REC - EXAM 12	Rece...	20 A	1	0.36 kVA			0.36 kVA			1	20 A	Rece...	REC - EXAM 11	98
99	REC - EXAM 11	Rece...	20 A	1		0.36 kVA			0.72 kVA		1	20 A	Rece...	REC - EQUIP	100
101	REC - EXAM 11	Rece...	20 A	1			0.36 kVA			0.00 kVA	1	20 A	--	Spare	102
103	Spare	--	20 A	1	0.00 kVA			0.00 kVA			1	20 A	--	Spare	104
105	Spare	--	20 A	1		0.00 kVA			0.00 kVA		1	20 A	--	Spare	106
107	Spare	--	20 A	1			0.00 kVA			0.00 kVA	1	20 A	--	Spare	108
109	Spare	--	20 A	1	0.00 kVA			0.00 kVA			1	20 A	--	Spare	110
111	Spare	--	20 A	1		0.00 kVA			0.00 kVA		1	20 A	--	Spare	112
113	Spare	--	20 A	1			0.00 kVA			0.00 kVA	1	20 A	--	Spare	114
115	Spare	--	20 A	1	0.00 kVA			0.00 kVA			3	30 A	--	TVSS	116
117	Spare	--	20 A	1		0.00 kVA			0.00 kVA		--	--	--	--	118
119	Spare	--	20 A	1			0.00 kVA			0.00 kVA	--	--	--	--	120
			Total Load:		14.91 kVA		15.58 kVA		15.69 kVA						
			Total Amps:		124 A		131 A		132 A						

Load Classification	Connected Load	Demand Factor	Estimated Demand	Panel Totals	
Other	0 VA	0.00%	0 VA	**Total Conn. Load:**	46.18 kVA
Power	120 VA	100.00%	120 VA	**Total Est. Demand:**	18.71 kVA
Lighting - Hospital	2384 VA	40.00%	954 VA	**Total Est. Design:**	18.71 kVA
Receptacle- Hospital	5040 VA	40.00%	2016 VA	**Total Conn. Current:**	128 A
Equipment - Hospital	360 VA	85.00%	306 VA	**Total Est. Demand Current:**	52 A
Receptacle - Hospital	38360 VA	40.00%	15344 VA	**Total Est. Design Current:**	52 A

Notes:

Existing Panel: LN18 (NORMAL BRANCH)

Location: PHARMACY 1-RX250 | **Volts:** 120/208 Wye | **A.I.C. Rating:** 10 KAIC
Supply From: T-LN18 | **Phases:** 3 | **Mains Type:** M.C.B.
Mounting: Flush | **Wires:** 4 | **Mains Rating:** 150 A
Enclosure: Type 1

CKT	Circuit Description	Load Class.	Trip	Poles	A	B	C	A	B	C	Poles	Trip	Load Class.	Circuit Description	CKT
1	LTS-DISH...	Lighti...	20 A	1	1.58 kVA					0.36 kVA	1	20 A	Rece...	REC - DINING	2
3	LTS-SERV'G PHYS DING	Lighti...	20 A	1		1.84 kVA			0.36 kVA		1	20 A	Rece...	REC - CORR	4
5	LTS-PHARMACY,CORR,RECEV'G	Lighti...	20 A	1			0.54 kVA			1.20 kVA	1	20 A	Rece...	REC. REF. - WORK	6
7	REC. - PT PHARMACY	Rece...	20 A	1	0.68 kVA					0.72 kVA	1	20 A	Rece...	REC. - OFF	8
9	MICROWAVE OVEN	Kitch...	20 A	1		1.60 kVA				0.72 kVA	1	20 A	Rece...	REC - DINING	10
11	REC. - RECV/BREAKDOWN	Rece...	20 A	1			0.54 kVA				1	20 A	Rece...	CONVENIENCE OUTLET	12
13	DISH WASH-SCRAPER...	Kitch...	15 A	2	0.57 kVA					3.00 kVA	3	40 A	Heati...	DISH WASH-SINK HEATER	14
15	--	--	--	--		0.57 kVA				3.00 kVA	--	--	--	--	16
17	MOBILE PLATE & DISH DISP..	Kitch...	20 A	2			1.60 kVA			3.00 kVA	--	--	--	--	18
19	--	--	--	--	1.60 kVA					0.00 kVA	1	20 A	--	Spare	20
21	DISH WASH -SCRAP...	Kitch...	15 A	2		0.57 kVA				0.00 kVA	1	20 A	--	Spare	22
23	--	--	--	--			0.57 kVA			0.00 kVA	1	20 A	--	Spare	24
25	Spare	--	20 A	1	0.00 kVA					0.00 kVA	1	20 A	--	Spare	26
27	Spare	--	20 A	1		0.00 kVA				0.00 kVA	1	20 A	--	Spare	28
29	Spare	--	20 A	1			0.00 kVA			0.00 kVA	1	20 A	--	Spare	30
31	Spare	--	20 A	1	0.00 kVA					0.00 kVA	1	20 A	--	Spare	32
33	Spare	--	20 A	1		0.00 kVA				0.00 kVA	1	20 A	--	Spare	34
35	Spare	--	--	1			--			0.00 kVA	1	20 A	--	Spare	36
37	Space	--	--	1	--					0.00 kVA	1	20 A	--	Spare	38
39	Space	--	--	1		--				--	--	--	--	Space	40
41	Space	--	--	1			--			--	1	--	--	Space	42
			Total Load:		8.45 kVA		8.66 kVA			7.60 kVA					
			Total Amps:		71 A		73 A			63 A					

Load Classification	Connected Load	Demand Factor	Estimated Demand	Panel Totals	
Lighting	340 VA	100.00%	340 VA	**Total Conn. Load:**	24.70 kVA
Kitchen Equipment - Non-Dwelling Unit	7088 VA	80.00%	5670 VA	**Total Est. Demand:**	18.32 kVA
Lighting - Hospital	3609 VA	40.00%	1443 VA	**Total Est. Design:**	18.32 kVA
Receptacle- Hospital	720 VA	40.00%	288 VA	**Total Conn. Current:**	69 A
Receptacle - Hospital	4040 VA	40.00%	1616 VA	**Total Est. Demand Current:**	51 A
				Total Est. Design Current:	51 A

Notes:

Gresham Smith
GreshamSmith.com

ARCHITECT, INTERIOR DESIGN, GRAPHICS
Gresham Smith
222 2nd Avenue South, Suite 1400
Nashville, TN 37201-2308
615.770.8100
FL Qualifier No. AR0013420
FL Registry No. RY3806
Architect/Interior Designer of Record: Eric M. Snyder, Florida Registration #96197
Project Principal: Rob Hamby
Project Architect: Eric Snyder
Project Coordinator: Traci Myers
Interior Designer: Morgan Black

ME&P
I.C. Thomasson Associates, Inc.
2950 Kraft Drive, Suite 500
Nashville, TN 37204
615.346.3400
FL Qualifier No. 38970
FL Registry No. 1276
MEP Principal: Josh Cartwright
MEP Proj Mngr: Paul C. McKinney
Mech Engineer of Record: Shawn Sullivan, Florida Registration #81090
Plum/Fire P. Designer: Donna Seigal
Elec. Engineer of Record: Paul C. McKinney, Florida Registration #56569

STRUCTURAL
Stanley D. Lindsey & Associates, Ltd.
750 Old Hickory Blvd, Building 1, Suite 175
Brentwood, TN 37027
615.320.1735
FL Qualifier No. 39200
FL Registry No. 1329
Project Principal/ Engineer: Mark Hilner
Structural Engineer of Record: Michael E. Corrin, Florida Registration #62025

CIVIL & LANDSCAPE
Kimley-Horn
2615 Centennial Blvd., Suite 102
Tallahassee, FL 32308
850.553.3500
FL Qualifier No. 49629
FL Registry No. 696
EOR: Kelsey Lewis, PE, Florida Registration #79384
Proj Mngr: Chris Akers
Landscape AOR: Charlie Johnson, Florida Reg #6667402

I.T/Telecom PM: Michael Henry

ICT
I. C. Thomasson Associates, Inc.
2950 KRAFT DRIVE
NASHVILLE, TN. 37204
PHONE (615) 346-3400
www.icthomasson.com
ict project # : 210404

SDL STRUCTURAL ENGINEERS 1966

Kimley»Horn
214 Oceanside Drive
Nashville, TN 37204

HCA Healthcare
HCA Design & Construction
One Park Plaza, PO Box 550
Bldg. II, East 3rd Floor
Nashville, TN 37203
HCA Design Mgr.: Nicole Hoch
HCA Constr. Mgr.: Ben McAlpin

General Contractors
Robins & Morton
5500 Maryland Way, Suite 100
Brentwood, TN 37027

PAUL C. McKINNEY LICENSE No 56569 STATE OF FLORIDA PROFESSIONAL ENGINEER

Digitally signed by Paul C. McKinney
DN: E=pmckinney@ictthomasson.com, CN=Paul C. McKinney, O=I.C. Thomasson Associates, L=Nashville, S=TN, C=US
Date: 2022.03.02 10:08:21-06'00'

Printed copies of this document are not considered signed and sealed and the signature must be verified on any electronic copies.

ED EXPANSION, PHARMACY AND DIETARY RENOVATION

LAKE CITY MEDICAL CENTER
340 NW Commerce Dr.
Lake City, FL 32055
HCA Project No.: 3793800010, 3793800014
Florida AHCA
Project Submission No.: 115
Client Code / File No.: 23/100156

Revision		
No.	Date	Description

ELECTRICAL - PANEL SCHEDULES

E704

PROJECT: 45057.00
DATE: 3/2/2022

LINE IS 3 INCHES WHEN PRINTED FULL SIZE
FULL SHEET SIZE = 30"X42"

3/2/2022 10:03:15 AM BIM 360://45057.00 HCA Lake City Medical Center 10 bed med surg Expansion R21/ICT_210404_E21_Central.rvt

Drawn By: Author
Checked By: Checker
Approved By: Approver

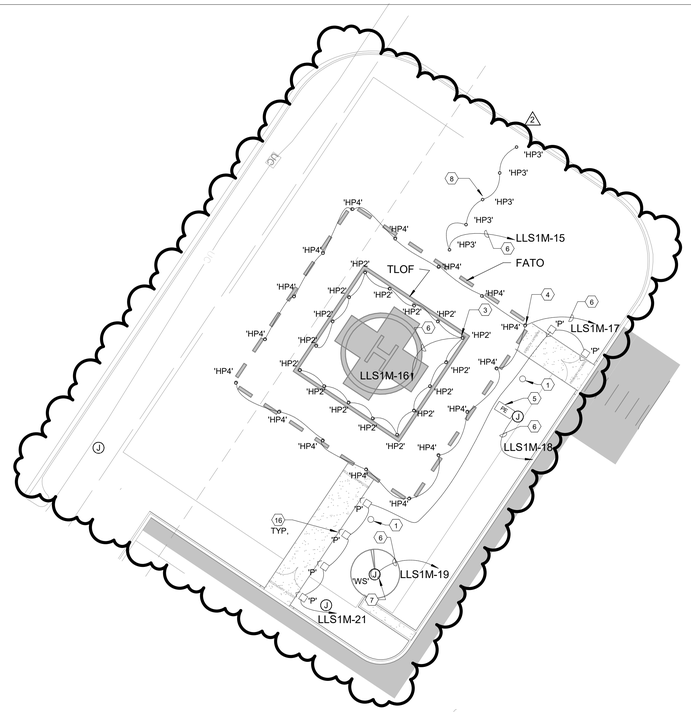

2 ELECTRICAL - SITE PLAN - HELIPAD

1" = 20'-0"

0' 10' 20' 40' 60'

HELI PAD LIGHTS

2 HP1= POINT LIGHTING # POL-21006-1F-R-34B-S2 SINGLE LED FAA L-810 OBSTRUCTION LIGHT,RED AS INCLUDES NVG COMPATIBILITY.

3 HP2= POINT LIGHTING # PRL-97004-1C-G-PLB-NC.

8 HP3= POINT LIGHTING # PEL57005-1C-Y-14-PLB-NC.

4 HP4= POINT LIGHTING # PEL-57005-1C-G-14-NC.

7 WS= POINT LIGHTING # PWC-8072L-AC-ON-HBA-B
ALL LED INTERNALLY LIT WIND CONE AC,SIZE 2 LED OBSTRUCTION LIGHT WITH NVG COMPATIBILTY.

HC= HELIPORT CONTROLLER. PHC-66001-AC
LED COLOR TOUCH SCREEN CONTROLS

5 PE= FAA PHOTOELECTRIC CONTROLLER AC
PPC-40700-1-34T

NOTES:

1. PROVIDE AND INSTALL ONE(1) FIRE EXTINGUISHER IN A NEMA 3R RATED, LOCKABLE CABINET AT THIS APPROXIMATE LOCATION. EXACT LOCATION OF CABINET TO BE PER THE REQUIREMENTS OF FIRE MARSHALL AND FAA. EXTINGUISHER TO BE CROKER FIGURE 4510, WHEELED TWENTY POUND ABC MULTI-PURPOSE DRY CHEMICAL FIRE EXTINGUISHER WITH A UL RATING OF 20A:160B:C. CABINET TO BE DDB UNLIMITED MODEL #OD-62DDC (OR APPROVED EQUAL).
2. PROVIDE RED LED OBSTRUCTION LIGHTS. FIXTURES TO BE MOUNTED ON CORNERS OF ROOF AND ON TOP OF LIGHTING POLES WITH IN FLIGHT PATH. TYPICAL FOR ALL REQUIRED LOCATIONS. COORDINATE WITH F.A.A. PRIOR TO ROUGH-IN. PROVIDE NVG COMPATABLE FIXTURES. LIGHTS TO BE CONTROLLED THRU PHOTO ELECTRIC CONTROLLER. SEE ROOF PLAN FOR ADDITIONAL LIGHT LOCATIONS.
3. PROVIDE 16 GREEN LED RECESSED PAD EDGE LIGHTS EQUALLY SPACED AND MOUNTED 1 FOOT INSIDE OF TLOF AREA. PROVIDE NVG COMPATIBLE FIXTUES.
4. PROVIDE 16 GREEN LED LIGHTS EQUALLY SPACED AND MOUNTED 2 FEET OUTSIDE OF FATO AREA. PROVIDE NVG COMPATIBLE FIXTURES. FIXTURES NOT TO EXCEED 8" ABOVE LANDING AREA.
5. PHOTO ELECTRIC CONTROLLER. (EQUAL TO POINT LIGHTING #PPC-40700-1- 34T) FOR CONTROL OF LED OBSTRUCTION LIGHTS LOCATED ON GROUND AND ON ROOF AS SHOWN ON PLAN.
6. THRU HELIPAD CONTROLLER LOCATED AT EMERGENCY DEPARTMENT NURSES STATION COORDINATE WITH VENDOR FOR ADDITIONAL REQUIREMENTS PRIOR TO ROUGH-IN. HELIPAD LIGHTING CONTROL PANEL TO BE EQUAL TO POINT LIGHTING CAT.# PHC-66001-AC 120V.
7. PROVIDE ORANGE WIND SOCK MOUNTED ON 12' POLE WITH COMBINATION LED FLOOD LIGHTS AND LIGHTED WIND SOCK. WIND SOCK LOCATION TO BE APPROVED BY F.A.A. PRIOR TO ROUGH-IN
8. PROVIDE 5 YELLOW LANDING DIRECTION LIGHTS, INSTALL FIXTURES NOT MORE THAN 60FEET FROM TLOF AND AT 10 FEET APART. PROVIDE NVG COMPATIBLE FIXTURES.
9. PROVIDE RED LED OBSTRUCTION LIGHTS. FIXTURES TO BE MOUNTED ON CORNERS OF ROOF AND ON TOP OF LIGHTING POLES WITHIN FLIGHT PATH. TYPICAL FOR ALL REQUIRED LOCATIONS. COORDINATE WITH F.A.A. PRIOR TO ROUGH-IN. PROVIDE NVG COMPATIBLE FIXTURES. LIGHTS TO BE CONTROLLED THRU PHOTO ELECTRIC CONTROLLER.
10. EXISTING POLE AND LIGHT TO BE RELOCATED TO THIS NEW LOCATION. POLE BASE TO MATCH EXISTING .
11. REFER TO ENLARGED HELI PAD LIGHTING LAYOUT THIS SHEET FOR WORK IN THIS AREA.
12. EXISTING LIGHT TO BE REMOVED.
13. REDUCE HEIGHT OF EXISTING POLE LIGHT TO MAX OF 19'-0".
14.. EXTEND EXITING CIRCUITRY AS REQUIRED TO NEW POLE LIGHT FIXTURE LOCATION.
15. REMOVE EXISTING CIRCUITRY AND CONDUIT.
16. TYPE 'P' FIXTURE SHALL BE LITHONIA "DSXB LED 16C 700 40K SYM", 3.5' BOLLARD.
17. INTERCEPT EXISTING CIRCUIT TO SERVE RELOCATED POLE LIGHT.
18. REMOVE EXISTING CIRCUITRY AND ABANDON EXISTING CONDUIT.
19. EXISTING POLE LIGHT TO BE REMOVED.
20. MODIFY EXISTING DOUBLE HEAD POLE LIGHT TO A SINGLE HEAD, RELOCATE EXISTING POLE AND LIGHT TO THIS NEW LOCATION. POLE BASE TO MATCH EXISTING.
21. PROVIDE JUNCTION BOX AT THIS LOCATION AND EXTEND CIRCUIT TO RELOCATED POLE LIGHT AS SHOWN.

GENERAL NOTES:

A. ALL EXTERIOR CIRCUITS SHALL HAVE SURGE PROTECTION AS REQUIRED . PROVIDE "TVSS" ON EXISTING LIFE SAFETY PANEL "LLSIM" TO MEET THIS REQUIREMENT. COORDINATE WORK WITH ANCILLARY BUILDING WORK.

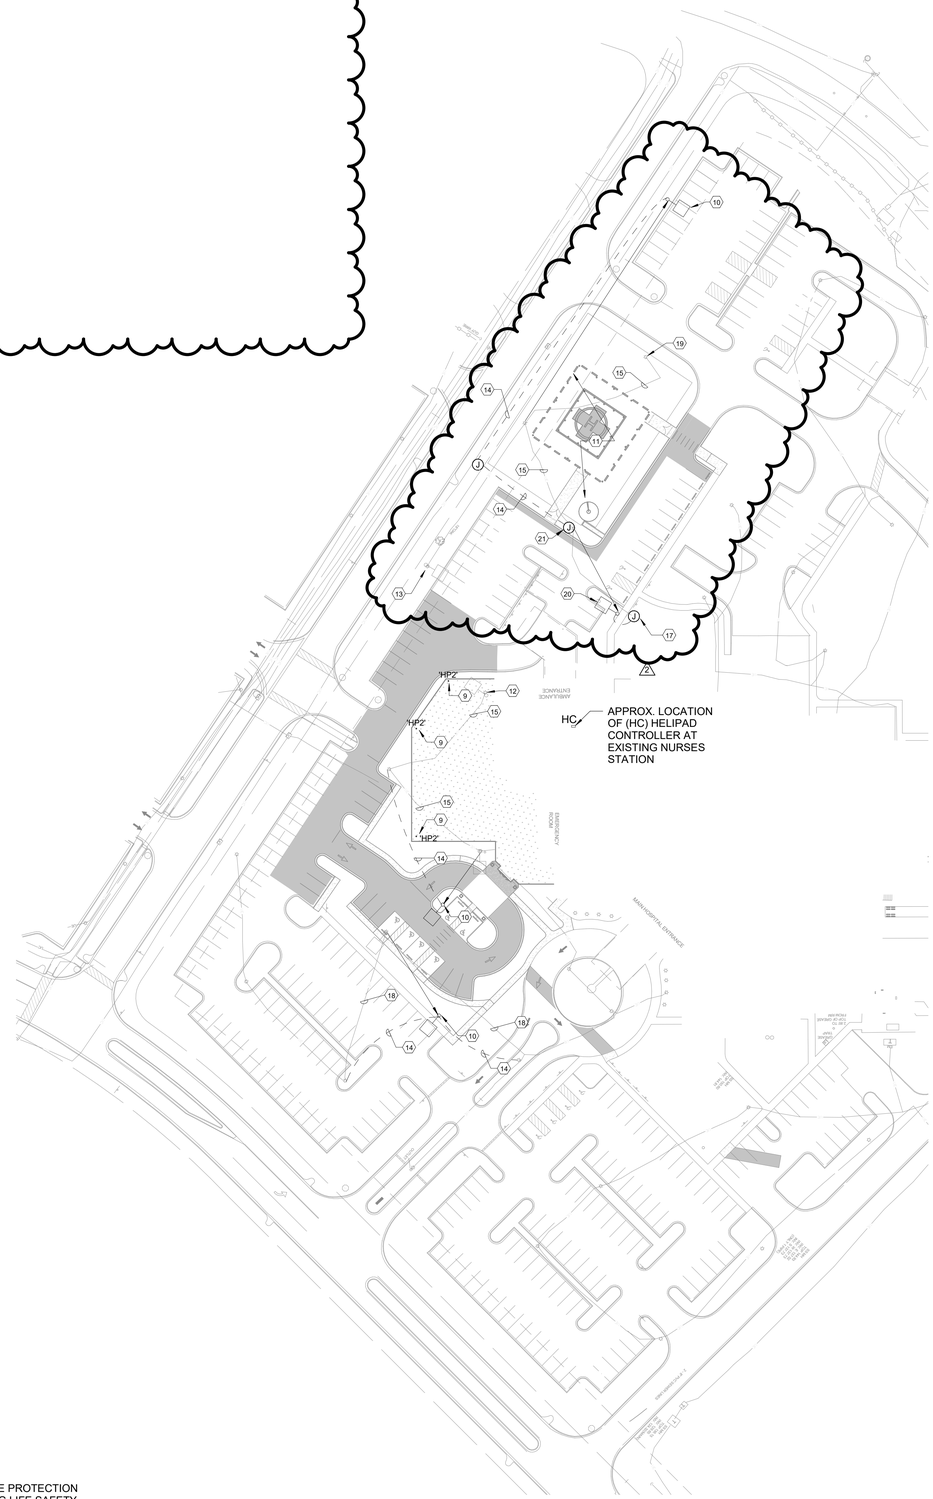

1 ELECTRICAL - SITE PLAN

1" = 50'-0"

0' 25' 50' 100' 150'

Gresham Smith

GreshamSmith.com

ARCHITECT, INTERIOR DESIGN, GRAPHICS
Gresham Smith
222 2nd Avenue South, Suite 1400
Nashville, TN 37201-2308
615.770.8100
FL Qualifier No. AR0013420
FL Registry No. RY3806
Architect/Interior Designer of Record: Eric M. Snyder
Florida Registration #96197
Project Principal: Rob Hamby
Project Architect: Eric Snyder
Project Coordinator: Traci Myers
Interior Designer: Morgan Black

ME&P
I.C. Thomasson Associates, Inc.
2950 Kraft Drive, Suite 500
Nashville, TN 37204
615.346.3400
FL Qualifier No. 38970
FL Registry No. 1276
MEP Principal: Josh Cartwright
MEP Proj Mngr: Paul C. McKinney
Mech Engineer of Record: Shawn Sullivan
Florida Registration #81090
Plum/Fire P. Designer: Donna Seigal
Elec. Engineer of Record: Paul C. McKinney
Florida Registration #56569

STRUCTURAL
Stanley D. Lindsey & Associates, Ltd.
750 Old Hickory Blvd, Building 1, Suite 175
Brentwood, TN 37027
615.320.1735
FL Qualifier No. 39200
FL Registry No. 1329
Project Principal/ Engineer: Mark Hilner
Structural Engineer of Record: Michael E. Corrin
Florida Registration #62025

CIVIL & LANDSCAPE
Kimley-Horn
2615 Centennial Blvd., Suite 102
Tallahassee, FL 32308
850.553.3500
FL Qualifier No. 49629
FL Registry No. 696
EOR: Kelsey Lewis, PE
Florida Registration #79384
Proj Mngr: Chris Akers
Landscape AOR: Charlie Johnson
Florida Reg #6667402

ICT
I. C. Thomasson Associates, Inc.
2950 KRAFT DRIVE
NASHVILLE, TN. 37204
PHONE (615) 346-3400
www.icthomasson.com
ict project # : 210404

SDL 1966
STRUCTURAL ENGINEERS

Kimley»Horn
214 Oceanside Drive
Nashville, TN 37204

HCA Healthcare
HCA Design & Construction
One Park Plaza, PO Box 550
Bldg. II, East 3rd Floor
Nashville, TN 37203
HCA Design Mgr.: Nicole Hoch
HCA Constr. Mgr.: Ben McAlpin

General Contractors
Robins & Morton
5500 Maryland Way, Suite 100
Brentwood, TN 37027

PAUL C. McKINNEY LICENSE No 56569 STATE OF FLORIDA PROFESSIONAL ENGINEER
Printed copies of this document are not considered signed and sealed and the signature must be verified on any electronic copies.

Digitally signed by Paul C. McKinney
DN: E=pmckinney@icthomasson.com, CN=Paul C. McKinney, O=I.C. Thomasson Associates, L=Nashville, S=TN, C=US
Date: 2022.03.01 16:31:05-06'00'

ED EXPANSION, PHARMACY AND DIETARY RENOVATION EARLY RELEASE PACKAGE

LAKE CITY MEDICAL CENTER
340 NW Commerce Dr.
Lake City, FL 32055
HCA Project No.: 3793800010, 3793800014
Florida AHCA
Project Submission No.: 115
Client Code / File No.: 23/100156

Revision		
No.	Date	Description
2	3-02-2022	CONSTRUCTION DOCUMENTS

ELECTRICAL - SITE PLAN

ES01

LINE IS 3 INCHES WHEN PRINTED FULL SIZE
FULL SHEET SIZE = 30"X42"

PROJECT: 45057.00
DATE: 3/2/2022

3/1/2022 4:07:20 PM BIM 360://45057.00 HCA Lake City Medical Center 10 bed med surg Expansion R21/ICT_210404_E21_Central.rvt

Drawn By: Author
Checked By: Checker
Approved By: Approver

GENERAL NOTES FOR PHARMACY CLEAN ROOMS:

CEILING ACCESS DOOR ELIMINATION: COORDINATE EXISTING AND NEW EQUIPMENT AND MATERIAL INSTALLATIONS TO ALLOW ACCESS FROM CEILING BEHIND THE PHARMACY CLEAN ROOM CEILINGS. CONTRACTOR SHALL MINIMIZE THE INSTALLATION OF EQUIPMENT AND MATERIALS REQUIRING SERVICE OR MAINTENANCE FROM ABOVE THE PHARMACY CLEAN ROOMS (POSITIVE BUFFER, ANTE, AND NEGATIVE BUFFER ROOMS). THE GOAL IS TO ELIMINATE CEILING-MOUNTED ACCESS DOORS FOR SERVICE OR MAINTENANCE ACCESS. REVIEW THE EXISTING CONDITIONS ABOVE THE CEILINGS OF THESE ROOMS PRIOR TO BID AND INCLUDE ALL COST ASSOCIATED WITH RELOCATING EXISTING JUNCTION BOXES AND HVAC OR PLUMBING VALVES TO NEW LOCATIONS FROM OVER THE NEW CLEAN ROOMS.

ACCEPTABLE CONSTRUCTION: COMPLETION OF THE PHARMACY CLEAN ROOMS (POSITIVE BUFFER, ANTE, AND NEGATIVE BUFFER ROOMS) INCLUDES MEETING ALL ROOM AIR PRESSURE REQUIREMENTS ONCE THE HVAC SYSTEM IS BALANCED.

PRESSURE REQUIREMENTS:
POSITIVE BUFFER TO ANTE ROOM: +0.02"W.G. OR GREATER
NEGATIVE BUFFER TO ANTE ROOM: -0.01"W.G. TO -0.03"W.G.
ANTE ROOM TO MAIN PHARMACY: +0.02"W.G. OR GREATER
HD RECEIVING TO MAIN PHARMACY: -0.01"W.G. TO -0.03"W.G.

TO AVOID PROJECT EXTENSION, THE SEALING OF ALL ROOM ENVELOPE OPENINGS AND PENETRATIONS IS ESSENTIAL TO THIS PROJECT. EXAMPLES OF ITEMS REQUIRING SEALING ARE JUNCTIONS BOXES IN WALLS AND CEILINGS, HVAC WALL GRILLES, LIGHT FIXTURES, AND SPRINKLER HEADS. SEALS WITHIN THE DEVICES AND BETWEEN THE DEVICE AND THE WALL OPENING MUST BE ADDRESSED. ROOMS ARE TO BE AS AIR-TIGHT AS POSSIBLE.

DUCTWORK LEGEND

- EXISTING SUPPLY DUCT
- EXISTING RETURN DUCT
- EXISTING EXHAUST DUCT
- EXISTING MAKE-UP AIR DUCT
- EXISTING TO BE DEMOLISHED
- NEW SUPPLY DUCT
- NEW RETURN DUCT
- NEW EXHAUST DUCT
- NEW MAKE-UP AIR DUCT

CHILLED WATER AIR HANDLING UNIT SCHEDULE

UNIT No.	AHU-11			
MANUFACTURER	JCI			
APPR. UNIT SIZE	450"Lx111"Wx81"H			
APPR. UNIT WEIGHT (LBS.)	14,500 LBS			
SERVICE	EMERGENCY DEPT.			
TOTAL CFM	17,100			
O.A. MINIMUM	9,425			
O.A. MAXIMUM	17,100			
SUPPLY FAN	2 x 1 ARRAY			
SIZE	245			
FAN RPM	2,035			
EXTERNAL S.P.	3.0"			
INTERNAL S.P.	4.5"			
TOTAL S.P.	7.5"			
MIN. MOTOR HORSEPOWER	2 @ 20 ✳			
ELECTRICAL	460/3/60			
POWER TYPE	EMERGENCY			
VFD	2 TOTAL			
COOLING COIL				
MAXIMUM FACE VELOCITY	425			
E.A.T. DB/WB (ºF)	85.7º/69.7º			
COIL L.A.T. DB/WB (ºF)	52º/51.8º			
GTH (BTU/HR)	960,000			
G.P.M.	160			
E.W.T./L.W.T. (ºF)	44º/54º			
MAX AIR S.P. IN H2O	0.75"			
MAX WTR P.D. FT. IN H2O	10'			
ROWS-FINS PER INCH	8/10			
RETURN AIR FAN				
TYPE	2 x 1 ARRAY			
VFD	YES			
CFM	7,645			
ESP - IN H2O	1.5"			
SIZE	182			
FAN RPM	1,747			
MIN. MOTOR HORSEPOWER	2 @ 3 ✳			
ELECTRICAL	460/3/60			
POWER TYPE	EMERGENCY			
VFD	2 TOTAL			
BLENDER	SINGLE AB56			
AUXILARY COIL	NO			
PREHEAT COIL	NO			
GLYCOL COIL	NO			
REHEAT COIL	NO			
FILTERS	SEE SCHEDULE			

REMARKS:
1. ✳ INDICATES PREMIUM EFFICIENCY MOTOR.
2. FINAL FILTER SECTIONS ARE INTERNAL TO THE UNIT AND ARE CALCULATED AS INTERNAL PRESSURE DROPS.
3. PROVIDE INTERNAL LIGHTS IN THE FAN AND ACCESS SECTIONS ON SINGLE CIRCUIT WITH SINGLE TIMER SWITCH.
4. ALL FANS ARE PLENUM TYPE
5. PROVIDE UV LAMPS AT COOLING COIL SECTION. SEE CONTROLS.
6. PROVIDE DOUBLE PANE VIEWING WINDOWS IN ALL FAN SECTIONS AND UPSTREAM OF ALL FILTER SECTIONS.

FILTER SCHEDULE

① 60% EFFICIENT, 4" THICK CARTRIDGE
② 90% EFFICIENT, 12" THICK CARTRIDGE

SYSTEM	AHU-11	AHU-11		BCU-1		
UNIT DESIGNATION	E.D.	E.D.		PHARMACY		
TYPE	①	②		②		
FILTER POSITION	PRE	FINAL		PRE		
CFM	16,825	16,825		1,450		
INITIAL RESISTANCE (" H20)	0.25"	0.60"		0.25"		
FINAL RESISTANCE (" H20)	0.85"	1.50"		0.85"		
MAX FACE VELOCITY (FPM)	425	425		425		
EFF. - DUST SPOT (ATMOS. DUST)	60%	90%		60%		
MERV RATING	MERV 11	MERV 14		MERV 8		

NOTES:
1. FILTERS TO MATCH UNSIT CASING SIZE UTILIZING ALL 24"x24" OR 24"x12" FILTERS.
2. FILTER FRAMES SHALL BE "FRONT LOADING" TYPE.

DESIGN CRITERIA

PROJECT LOCATION:	GAINESVILLE, FL
WEATHER STATION:	WMO:747560
SUMMER DESIGN CONDITIONS:	
COOLING 0.4% DB/MCWB (°F):	93.8°/75.9°
EVAPORATION 0.4% WB/MCDB (°F):	79.5°/87.9°
WINTER DESIGN CONDITIONS:	
HEATING 99.6% DB (°F):	29.6°
HEATING 99% DB (°F):	33.2°
HEATING 99% DB - 10 (°F):	23.2° FOR COIL SIZING

REMARKS:
WEATHER DATA FROM ASHRAE FUNDAMENTALS 2017.

PERMANENT HVAC SYSTEMS SHALL NOT BE OPERATED UNLESS PROTECTED FROM CONTAMINATION OF THE AIR DISTRIBUTION SYSTEM IS PROVIDED. ALL DUCT OPENINGS SHALL BE SEALED DURING CONSTRUCTION. CONSTRUCTION FILTER MEDIA OVER RETURN AND EXHAUST GRILLES SHALL NOT SAG AND SHALL NOT BE ALLOWED TO BE BYPASSED. DUCT SYSTEMS FOUND WITH CONTAMINATION, SUCH AS SHEET ROCK DUST AND OTHER CONSTRUCTION DUST AND DEBRIS SHALL BE REQUIRED TO BE CLEANED TO INTERMEDIATE LEVEL B OF SMACNA DUCT CLEANLINESS FOR NEW CONSTRUCTION GUIDELINES BY A CERTIFIED DUCT CLEANING CONTRACTOR AND A CERTIFIED REPORT WITH PHOTOS SHALL BE REQUIRED PRIOR TO OCCUPANCY APPROVAL.

DUCTWORK LEGEND

- RECTANGULAR DUCT TURNING DOWN
- ROUND DUCT TURNING DOWN
- DUCT TURNING DOWN TO SIDEWALL REGISTER AT FLOOR
- DOUBLE LINE TO SINGLE LINE DUCTWORK
- BRANCH TAP OFF MAIN W/DUCT EXTRACTOR OR SPIN-IN FITTING W/DAMPER (LOW PRESSURE)
- TRANSITION IN DUCT (NOT DIRECTION OF AIRFLOW)
- CONTROL DAMPER
- FD — FIRE DAMPER (SINGLE LINE DUCT) (LISTED TO MATCH PARTITION RATING)
- FD — FIRE DAMPER (DOUBLE LINE DUCT) (LISTED TO MATCH PARTITION RATING)
- FSD — FIRE/SMOKE DAMPER (SINGLE LINE DUCT) (LISTED TO MATCH PARTITION RATING)
- FSD — FIRE/SMOKE DAMPER (DOUBLE LINE) (LISTED TO MATCH PARTITION RATING)
- SINGLE LINE DUCT ROUTED IN HORIZONTAL 2 HOUR SHAFT.
- DUCT TERMINATION
- MVD — MANUAL VOLUME DAMPER
- 45 FULL RADIUS TURN
- SQUARE ELBOW W/TURNING VANES
- FULL RADIUS TURN
- Ⓣ ADJUSTABLE T'STAT
- Ⓢ TEMP SENSOR
- Ⓗ HUMIDISTAT
- MVD MANUAL VOLUME DAMPER
- SWR SIDEWALL RETURN REGISTER
- SAR SIDEWALL SUPPLY REGISTER
- SB 400 INDICATES A SIZE "B" SUPPLY DIFFUSER SET FOR 400 CFM
- RB 100 INDICATES A SIZE "B" RETURN REGISTER SET FOR 100 CFM
- EA 50 INDICATES A SIZE "A" EXHAUST REGISTER SET FOR 50 CFM
- SUPPLY DIFFUSER (4-WAY)
- RETURN / EXHAUST GRILLE
- INDICATES NEW WORK TO BE CONNECTED TO EXISTING WORK AT THIS POINT.
- (100) INDICATES EXISTING AIR DISTRIBUTION DEVICE TO BE REBALANCED TO 100 CFM EACH.

LOUVERED-FACE CEILING DIFFUSER SCHEDULE

SYMBOL	ADAPTER/ NECK SIZE	FACE SIZE	MAX CFM	MAX NC	MAX SP	THROW	RUNOUT SIZE
SA	6"ø / 9"x9"	12"x12"	110	20	.07	4-WAY BLOW	6"ø / 8"x4"
SB	8"ø / 9"x9"	15"x15"	230	20	.07	4-WAY BLOW	8"ø / 10"x6"
SC	10"ø / 12"x12"	15"x15"	420	25	.08	4-WAY BLOW	10"ø / 12"x8"
SD	12"ø / 12"x12"	24"x24"	500	28	.10	4-WAY BLOW	12"ø / 16"x8"
SE	12"ø / 15"x15"	24"x24"	650	26	.09	4-WAY BLOW	12"ø / 18"x18"

PERFORMANCE BASIS:

1. DIFFUSERS DESIGNATED WITH A SYMBOL ONLY ARE TITUS TMS OR EQUAL (EXAMPLE SA).

2. CONTRACTOR TO USE DUCT SPIN-IN FITTINGS WITH MANUAL VOLUME DAMPER EQUAL TO FLEXMASTER CBD OR FLEXMASTER STOD (OR APPROVED EQUAL) FOR CIRCULAR DUCT AND STANDARD SIDE TAKE OFF WITH MANUAL VOLUME DAMPER FOR RECTANGULAR RUNOUT. SEE DETAIL.

3. FACE SIZE SHALL BE 24"X24" IN ALL LAY IN CEILING LOCATIONS TO FIT WITHIN GRIDS.

RETURN & EXHAUST REGISTERS

SYMBOL	NECK	FACE	CFM	MAX SP	MAX NC	RUNOUT
RA/EA	6" SQ	8"x8"	75	.04	28	8"x4" / 6"ø
RB/EB	8" SQ	10"x10"	200	.05	28	10"x6" / 8"ø
RC/EC	10" SQ	12"x12"	300	.05	27	14"x6" / 10"ø
RD/ED	12" SQ	14"x14"	540	.06	28	16"x8" / 12"ø
RE/EE	14" SQ	18"x18"	700	.07	28	18"x8" / 14"ø
RF/EF	18" SQ	20"x20"	1250	.07	27	24"x10" / 16"ø
RG/EG	22" SQ	24"x24"	2000	.06	25	28"x12" / 18"ø

PERFORMANCE BASIS:

1. TITUS MODEL 50-F5 WITH 1/2"x1/2" EGG-CRATE CORE OR EQUAL (EXAMPLE RA)
2. CONTRACTOR TO USE DUCT SPIN-IN FITTINGS WITH MANUAL VOLUME DAMPER EQUAL TO FLEXMASTER CBD OR FLEXMASTER STOD (OR APPROVED EQUAL) FOR CIRCULAR DUCT AND STANDARD SIDE TAKE OFF WITH MANUAL VOLUME DAMPER FOR RECTANGULAR RUNOUT. SEE DETAIL.
3. FACE SIZE TO BE 24"X24" IN ALL LAY IN CEILING LOCATIONS TO FIT WITHIN THE GRID.

PIPING LEGEND

- MCD — MOISTURE CONDENSATE DRAIN LINE
- HWS — HOT WATER SUPPLY
- HWR — HOT WATER RETURN
- CHWS — CHILLED WATER SUPPLY
- CHWR — CHILLED WATER RETURN
- DIRECTION OF WATER FLOW
- TEE
- LATERAL
- PIPE TURNING DOWN
- PIPE TURNING UP

GOVERNING CODES AND REGULATIONS:

FLORIDA BUILDING CODES:
FLORIDA BUILDING CODE (2020) INCLUDING:
FLORIDA ACCESSIBILITY CODE (2020)
FLORIDA ENERGY COMPLIANCE CODE (2020)
FBC TEST PROTOCOLS FOR HIGH VELOCITY HURRICANE ZONES (2020)
FBC MECHANICAL CODE (2020)
FBC PLUMBING CODE (2020)
FBC FUEL GAS CODE (2020)

FLORIDA ADMINISTRATIVE CODES (INCLUDING LIFE SAFETY CODES):
Codes as referenced in the FLORIDA BUILDING CODE, Section 419: Hospitals
Chapter 59A-3.081: Physical Plant Requirements for General, Rehabilitation and Psychiatric Hospitals.
Chapter 69A-53: Uniform Fire Safety Standards for Hospitals and Nursing Homes
Chapter 69A-3.012: Standards of the National Fire Protection Association and Other Standards Adopted
FLORIDA FIRE PREVENTION CODE (2020) which includes:
NFPA 1, UNIFORM FIRE CODE (2018 EDITION)
NFPA 101, LIFE SAFETY CODE (2018 EDITION)
SFM Uniform Fire Safety Rules: https://www.flrules.org/gateway/organization.asp?id=359 or 850-413-3619
Chapter 633, Florida Statutes, Fire Prevention and Control: http://leg.state.fl.us/statutes/ or 850-413-3619
NFPA 90A, STANDARD FOR THE INSTALLATION OF AIR CONDITIONING SYSTEMS (2018)
NFPA 90B, STANDARD FOR THE INSTALLATION OF WARM AIR HEATING SYSTEMS (2018)

Gresham Smith
GreshamSmith.com

ARCHITECT, INTERIOR DESIGN, GRAPHICS
Gresham Smith
222 2nd Avenue South, Suite 1400
Nashville, TN 37201-2308
615.770.8100
FL Qualifier No. AR0013420
FL Registry No. RY3806
Architect/Interior Designer of Record: Eric M. Snyder
Florida Registration #96197
Project Principal: Rob Hamby
Project Architect: Eric Snyder
Project Coordinator: Traci Myers
Interior Designer: Morgan Black

M&P
I.C. Thomasson Associates, Inc.
2950 Kraft Drive, Suite 500
Nashville, TN 37204
615.346.3400
FL Qualifier No. 38970
FL Registry No. 1276
MEP Principal: Josh Cartwright
MEP Proj Mngr: Paul C. McKinney
Mech Engineer of Record: Shawn Sullivan
Florida Registration #81090
Plum/Fire P. Designer: Donna Seigal
Elec. Engineer of Record: Paul C. McKinney
Florida Registration #56569

STRUCTURAL
Stanley D. Lindsey & Associates, Ltd.
750 Old Hickory Blvd, Building 1, Suite 175
Brentwood, TN 37027
615.320.1735
FL Qualifier No. 39200
FL Registry No. 1329
Project Principal/ Engineer: Mark Hilner
Structural Engineer of Record: Michael E. Corrin
Florida Registration #62025

I.T/Telecom PM: Michael Henry

CIVIL & LANDSCAPE
Kimley-Horn
2615 Centennial Blvd., Suite 102
Tallahassee, FL 32308
850.553.3500
FL Qualifier No. 49629
FL Registry No. 696
EOR: Kelsey Lewis, PE
Florida Registration #79384
Proj Mngr: Chris Akers
Landscape AOR: Charlie Johnson
Florida Reg #6667402

ICT
I. C. Thomasson Associates, Inc.
2950 KRAFT DRIVE
NASHVILLE, TN. 37204
PHONE (615) 346-3400
www.icthomasson.com
ict project # : 210404

SDL STRUCTURAL ENGINEERS 1966

Kimley»Horn
214 Oceanside Drive
Nashville, TN 37204

HCA Healthcare
HCA Design & Construction
One Park Plaza, PO Box 550
Bldg. II, East 3rd Floor
Nashville, TN 37203
HCA Design Mgr.: Nicole Hoch
HCA Constr. Mgr.: Ben McAlpin

General Contractors
Robins & Morton
5500 Maryland Way, Suite 100
Brentwood, TN 37027

SHAWN M. SULLIVAN LICENSE No 81090 STATE OF FLORIDA PROFESSIONAL ENGINEER

Digitally signed by Shawn Sullivan
Date: 2022.03.01 15:59:48-06'00'

ED EXPANSION, PHARMACY AND DIETARY RENOVATION

LAKE CITY MEDICAL CENTER
340 NW Commerce Dr.
Lake City, FL 32055
HCA Project No.: 3793800010, 3793800014
Florida AHCA Project Submission No.: 115
Client Code / File No.: 23/100156

Revision		
No.	Date	Description

MECHANICAL SCHEDULES

M001

PROJECT: 45057.00
DATE: 3/2/2022

LINE IS 3 INCHES WHEN PRINTED FULL SIZE
FULL SHEET SIZE = 30"X42"

Drawn By: Author
Checked By: Checker
Approved By: Approver

VARIABLE/CONSTANT VOLUME TERMINAL BOX SCHEDULE

DESIGNATION	11-1	11-2	11-3	11-4	11-5	11-6	11-7	11-8	11-9	11-10	11-11	11-12	11-13	11-14	11-15	11-16	11-17	11-18	11-19	11-20	11-21	11-22	11-23	11-24	11-25	AHU-11 TOTAL
CFM	575	450	1,375	500	200	800	225	250	1,500	300	250	400	900	600	850	2,150	375	225	2,325	600	450	150	925	225	500	17,100
MIN SUPPLY CFM	575	450	1,375	500	200	800	225	250	1,500	300	250	400	900	600	850	2,150	375	225	2,325	600	450	150	925	225	500	17,100
MAX TOT. APD IN. H2O	0.5	0.5	0.5	0.5	0.5	0.5	0.5	0.5	0.5	0.5	0.5	0.5	0.5	0.5	0.5	0.5	0.5	0.5	0.5	0.5	0.5	0.5	0.5	0.5	0.5	
SOUND POWER (NC)	35	35	35	35	35	35	35	35	35	35	35	35	35	35	35	35	35	35	35	35	35	35	35	35	35	
DUCT RUN-OUT SIZE	10"ø	10"ø	14"ø	10"ø	6"ø	12"ø	8"ø	8"ø	14"ø	8"ø	8"ø	8"ø	12"ø	10"ø	12"ø	16"ø	8"ø	8"ø	18"ø	10"ø	10"ø	6"ø	12"ø	8"ø	10"ø	
REHEAT COIL																										
BTU HR	29,500	22,000	67,250	9,250	10,000	15,000	11,000	12,250	73,250	14,750	12,250	19,750	44,000	30,750	43,500	105,000	18,500	11,000	113,750	30,750	23,000	7,500	45,250	11,000	13,750	794,000
ENT WTR TEMP (ºF)	140°	140°	140°	140°	140°	140°	140°	140°	140°	140°	140°	140°	140°	140°	140°	140°	140°	140°	140°	140°	140°	140°	140°	140°	140°	
GPM	2.4	1.8	5.4	0.7	0.8	1.2	0.9	1.0	5.9	1.2	1.0	1.6	3.5	2.5	3.5	8.4	1.5	0.9	9.1	2.5	1.8	0.6	3.6	0.9	1.1	63.8
ROWS	AS REQ'D	AS REQ'D	
WTR PD FT.	2	2	2	2	2	2	2	2	2	2	2	2	2	2	2	2	2	2	2	2	2	2	2	2	2	
EAT DB.	43°	43°	43°	43°	43°	43°	43°	43°	43°	43°	43°	43°	43°	43°	43°	43°	43°	43°	43°	43°	43°	43°	43°	43°	43°	
LAT DB.	90°	88°	88°	60°	88°	60°	88°	88°	88°	88°	88°	88°	88°	90°	90°	88°	88°	88°	88°	88°	90°	88°	88°	88°	68°	
PIPING RUNOUT SIZE	7/8"	7/8"	1 1/8"	7/8"	7/8"	7/8"	7/8"	7/8"	1 1/8"	7/8"	7/8"	7/8"	7/8"	7/8"	7/8"	1 3/8"	7/8"	7/8"	1 3/8"	7/8"	7/8"	7/8"	7/8"	7/8"	7/8"	

REMARKS:

1. ALL BOXES TO BE PRESSURE INDEPENDENT.
2. DUCT RUN-OUT SIZE DOES NOT MEAN INLET BOX SIZE. A TRANSITION MAY BE REQUIRED.
3. TERMINALS BASED ON JCI VAV BOX.
4. VAV BOX TO BE SUPPLIED WITH FACTORY MOUNTED DISCONNECT.
5. ALL BOXES ARE DESIGNED FOR A LEAVING WATER TEMPERATURE OF 115°F.

VARIABLE/CONSTANT VOLUME TERMINAL BOX SCHEDULE

DESIGNATION	4-21	4-22	4-23	4-24	4-25	4-26	4-27	4-28	4-29	4-30	TOTAL						5-1									
CFM	950	625	200	1,200	1,200	2,300	3,000	1,500	475	425	SEE						1,050									
MIN SUPPLY CFM	950	625	200	600	1,200	2,300	3,000	750	300	300	PHASING						700									
MAX TOT. APD IN. H2O	0.5	0.5	0.5	0.5	0.5	0.5	0.5	0.5	0.5	0.5	PLANS						0.5									
SOUND POWER (NC)	35	35	35	35	35	35	35	35	35	35							35									
DUCT RUN-OUT SIZE	12"ø	14"ø	6"ø	12"ø	12"ø	16"ø	18"ø	14"ø	8"ø	8"ø							12									
REHEAT COIL																										
BTU HR	35,250	24,500	7,500	22,250	44,500	85,000	110,750	27,750	11,250	11,250							29,00									
ENT WTR TEMP (ºF)	140°	140°	140°	140°	140°	140°	140°	140°	140°	140°							140°									
GPM	2.8	2.0	0.6	1.8	3.6	6.8	8.9	2.2	0.9	0.9							2.3									
ROWS	AS REQ'D	AS REQ'D	AS REQ'D	AS REQ'D	AS REQ'D	AS REQ'D	AS REQ'D	AS REQ'D	AS REQ'D	AS REQ'D							AS REQ'D									
WTR PD FT.	2	2	2	2	2	2	2	2	2	2							2									
EAT DB.	54°	54°	54°	54°	54°	54°	54°	54°	54°	54°							54°									
LAT DB.	88°	88°	88°	88°	88°	88°	88°	88°	88°	88°							88°									
PIPING RUNOUT SIZE	7/8"	7/8"	7/8"	7/8"	1 1/8"	1 1/8"	1 3/8"	7/8"	7/8"	7/8"							7/8"									

REMARKS:

1. ALL BOXES TO BE PRESSURE INDEPENDENT.
2. DUCT RUN-OUT SIZE DOES NOT MEAN INLET BOX SIZE. A TRANSITION MAY BE REQUIRED.
3. TERMINALS BASED ON JCI VAV BOX.
4. VAV BOX TO BE SUPPLIED WITH FACTORY MOUNTED DISCONNECT.
5. ALL BOXES ARE DESIGNED FOR A LEAVING WATER TEMPERATURE OF 115°F.

FAN SCHEDULE

① BELTED VENT SET
② CENTRIFUGAL
③ CENTRIFUGAL UPBLAST NFPA 96 RATED
④ CENTRIFUGAL UPBLAST

FAN NUMBER	EF 11-1	EF 11-2	EF 11-3		KEF-1	KEF-2	DEF-1			EF-HD		EF-5		
SERVICE	GENERAL	ISOLATION	TRIAGE/ED WAIT		KIT. HOODS 3456	KIT. HOODS 1,2,7	D.W. EXH.			HD HOOD EXH.		GENERAL		
TYPE	②	①	①		③	③	④			①		①		
CFM	1,300	1,050	7,075		7,400	5,975	2,675			550		1,250		
SP-IN H2O	0.5"	1.0"	1.5"		2.0"	2.0"	1.0"			3.0"		1.0"		
MAX FAN RPM	1,328	1,625	1,093		979	909	1,076			2,795		1,970		
MAX OUTLET VEL/TS	4,562	5,211	7,083		7,817	7,260	5,211			7,682		5,414		
SIZE	G-130-VG	USF-12	USF-24		CUBE-300HP-VGD	CUBE-300HP-VGD	CUE-180-VG			USF-07-B5		USF-10		
MIN MOTOR HP	1/2	1/2	5✳		5✳	5✳	2 ✳			1 ✳		3/4		
ELECTRICAL	120/1/60	120/1/60	120/1/60		480/3/60	480/3/60	480/3/60			480/3/60		208/1/60		
INLET SCREEN	NO	NO	NO		NO	NO	NO			NO		NO		
OUTLET SCREEN	YES	NO	NO		NO	NO	NO			NO		NO		
INLET DAMPER	BACKDRAFT	NO	NO		NO	NO	NO			NO		NO		
OUTLET DAMPER	NO	NO	NO		NO	NO	YES			NO		NO		
OTHER	CURB	SPRING ISOL	SPRING ISOL		CURB	CURB	CURB			SPRING ISOL.		SPRING ISOL		
POWER TYPE	EMERGENCY	EMERGENCY	EMERGENCY		EMERGENCY	EMERGENCY	EMERGENCY			EMERGENCY		EMERGENCY		
MANUFACTURER	GREENHECK	GREENHECK	GREENHECK		GREENHECK	GREENHECK	GREENHECK			GREENHECK		GREENHECK		

REMARKS:

1. REFER TO FAN DETAIL FOR ADDITIONAL FEATURES AND INSTALLATION REQUIREMENTS.
2. EXHAUST FANS SHALL BE NOA RATED.
3. ✳ INDICATES PREMIUM EFFICIENCY MOTOR.

Gresham Smith
GreshamSmith.com

ARCHITECT, INTERIOR DESIGN, GRAPHICS
Gresham Smith
222 2nd Avenue South, Suite 1400
Nashville, TN 37201-2308
615.770.8100
FL Qualifier No. AR0013420
FL Registry No. RY3806
Architect/Interior Designer of Record: Eric M. Snyder
Florida Registration #96197
Project Principal: Rob Hamby
Project Architect: Eric Snyder
Project Coordinator: Traci Myers
Interior Designer: Morgan Black

STRUCTURAL
Stanley D. Lindsey & Associates, Ltd.
750 Old Hickory Blvd, Building 1, Suite 175
Brentwood, TN 37027
615.320.1735
FL Qualifier No. 39200
FL Registry No. 1329
Project Principal/ Engineer: Mark Hilner
Structural Engineer of Record: Michael E. Corrin
Florida Registration #62025

M&P
I.C. Thomasson Associates, Inc.
2950 Kraft Drive, Suite 500
Nashville, TN 37204
615.346.3400
FL Qualifier No. 38970
FL Registry No. 1276
MEP Principal: Josh Cartwright
MEP Proj Mngr: Paul C. McKinney
Mech Engineer of Record: Shawn Sullivan
Florida Registration #81090
Plum/Fire P. Designer: Donna Seigal
Elec. Engineer of Record: Paul C. McKinney
Florida Registration #56569
I.T/Telecom PM: Michael Henry

CIVIL & LANDSCAPE
Kimley-Horn
2615 Centennial Blvd., Suite 102
Tallahassee, FL 32308
850.553.3500
FL Qualifier No. 49629
FL Registry No. 696
EOR: Kelsey Lewis, PE
Florida Registration #79384
Proj Mngr: Chris Akers
Landscape AOR: Charlie Johnson
Florida Reg #6667402

I. C. Thomasson Associates, Inc.
2950 KRAFT DRIVE
NASHVILLE, TN. 37204
PHONE (615) 346-3400
www.icthomasson.com
ict project # : 210404

STRUCTURAL ENGINEERS 1966 SDL

Kimley»Horn
214 Oceanside Drive
Nashville, TN 37204

HCA Healthcare
HCA Design & Construction
One Park Plaza, PO Box 550
Bldg. II, East 3rd Floor
Nashville, TN 37203
HCA Design Mgr.: Nicole Hoch
HCA Constr. Mgr.: Ben McAlpin

General Contractors
Robins & Morton
5500 Maryland Way, Suite 100
Brentwood, TN 37027

SHAWN M. SULLIVAN LICENSE No 81090 STATE OF FLORIDA PROFESSIONAL ENGINEER

Digitally signed by Shawn Sullivan
Date: 2022.03.01 16:00:04-06'00'

ED EXPANSION, PHARMACY AND DIETARY RENOVATION

LAKE CITY MEDICAL CENTER
340 NW Commerce Dr.
Lake City, FL 32055
HCA Project No.: 3793800010, 3793800014
Florida AHCA
Project Submission No.: 115
Client Code / File No.: 23/100156

Revision		
No.	Date	Description

MECHANICAL SCHEDULES

M002

LINE IS 3 INCHES WHEN PRINTED FULL SIZE
FULL SHEET SIZE = 30"X42"

PROJECT: 45057.00
DATE: 3/2/2022

3/1/2022 2:49:34 PM BIM 360://45057.00 HCA Lake City Medical Center 10 bed med surg Expansion R21/ICT_210404_M21_Central.rvt

Drawn By: Author
Checked By: Checker
Approved By: Approver

MAKE-UP AIR ROOFTOP UNIT SCHEDULE (KITCHEN HOODS)

UNIT No.	MAU-1	MAU-2			
MANUFACTURER	AAON	AAON			
SERVES	KIT. HOODS 3,4,5 & 6	KIT. HOOD 1&2			
DIMENSIONS (L"xW"xH")	138"L x 101"W x 60"H	138"L x 101"W x 60"H			
WEIGHT	3,500	2,500			
MODEL	RN-025	RN-015			
CFM	5,925	3,675			
EXT. S.P. H_2O	1.0"	1.0"			
FAN H.P.	5 ✳	3 ✳			
COOLING COIL CAPACITY					
TOTAL BTUH	313,500	198,000			
SENSIBLE BTUH	206,500	129,500			
O.A.D.B. ºF	93.2º/75.2º	93.2º/75.2º			
L.A.T. DB	62.0º/61.8º	62.0º/61.8º			
HEATING CAPACITY					
TYPE	NATURAL GAS	NATURAL GAS			
CAPACITY BTUH	328,000	234,000			
E.A.T. DB	19º	19º			
L.A.T.DB	70º	70º			
INPUT RATING MBH	405	292			
UNIT ELECTRICAL					
VOLTAGE	460/3/60	460/3/60			
MIN. CIRCUIT AMPS	57	37			
MAX. OVERCURRENT PROTECTION	70	45			
ACCESSORIES					
FILTER (30% EFFICIENT)	YES	YES			
100% O.A. COOLING PACKAGE	YES	YES			
HOT GAS REHEAT	NO	NO			
HOT GAS BY-PASS	NO	NO			
HEAT WHEEL	NO	NO			
FLAT ROOF CURB	YES	YES			
CURB WITH SIDE SUPPLY DISCHARGE	YES	YES			

REMARKS

1. PROVIDE TWO POSITION O.A. DAMPER, STAINLESS STEEL DRAIN PAN AND MICROPROCESSOR CONTROLLER FOR DISCHARGE AIR TEMPERATURE CONTROL AND DEHUMIDIFICATION BASED ON DEWPOINT. CONTROLLER TO INTERFACE TO EMS.
2. ✳ INDICATES PREMIUM EFFICIENCY MOTOR.

BLOWER COIL UNIT

DESIGNATION	BCU-1			
SERVICE	PHARMACY			
TYPE	HORIZONTAL			
MANUFACTURER	JCI			
MODEL	AMI			
FAN				
SUPPLY CFM	1,450			
O.A. MAX/MIN CFM	550			
T.S.P. IN H_2O	3.0"			
E.S.P. IN H_2O	1.85"			
ELECTRICAL	480/3/60			
MOTOR (HP)	2 ✳			
VFD	YES			
COOLING COIL				
TOT. CAP. (BTUH)	78,750			
E.A.T. DB/WB (ºF)	82.5º/67.8º			
L.A.T. DB/WB (ºF)	48.0º/47.8º			
FLOW (GPM)	13			
E.W.T.(ºF)	44º			
L.W.T.(ºF)	54º			
MAX. DELTA P (FT. H_2O)	10'			
PIPING R/O SIZE	1 5/8"			
FILTERS	NOTE 4			

REMARKS:

1. ✳ DENOTES PREMIUM EFFICIENCY MOTOR
2. PROVIDE 2-WAY CHW CONTROL VALVE.
3. EXTERNAL STATIC PRESSURE INCLUDES 0.85" W.C. ALLOWANCE FOR FILTER PRESSURE DROP.
4. PROVIDE DUCT-MOUNTED PRE-FILTER HOUSING, EQUAL TO AMERICAN AIR FILTER "SUREFLO" V-BANK SIDE-ACCESS FILTER HOUSING. PROVIDE TWO SETS OF 2" THICK MERV 8 FILTERS AT 150 FPM MAX FACE VELOCITY. SEE SPEC SECTION 234110 FOR ADDITIONAL INFORMATION.

HEATING COIL SCHEDULE

DESIGNATION	RHC-1	RHC-2	RHC-3	
SERVICE	NON HD COMP	ANTE	HD COMP	
CFM	550	550	350	
MAX TERMINAL A.P.D.-IN H2O	0.5"	0.5"	0.5"	
BTU HR	24,000	24,000	15,250	
ENT WTR TEMP (°F)	140°	140°	140°	
GPM	1.9	1.9	1.2	
ROWS	AS REQ'D	AS REQ'D	AS REQ'D	
WTR PD FT.	2	2	2	
EAT DB.	50°	50°	50°	
LAT DB.	90°	90°	90°	
PIPING RUN-OUT SIZE	7/8"	7/8"	7/8"	

REMARKS:

1. PROVIDE FLANGED DUCT CONNECTIONS.
2. INSTALL INSULATED DUCT ACCESS DOOR UPSTREAM OF HEATING COIL.
3. REFER TO DETAIL FOR PIPING REQUIREMENTS.
4. ALL COILS ARE DESIGNED FOR A LEAVING WATER TEMPERATURE OF 115°F.

FAN FILTER UNIT

TAG	SH-175	SH-275
UNIT SIZE	24"x48"	24"x48"
MOTOR HP	1/3	1/3
CFM	300	275
DUCT CONNECTION	12"Ø	12"Ø
SOUND LEVEL @ 90 FPM	52 dBA	52 dBA
ELECTRICAL	120/1/60	120/1/60
MCA	4.7	4.7
QUANTITY	2	2

REMARKS:

1. PROVIDE ECM MOTOR WITH FAN SPEED CONTROLLER AND ROOM SIDE REMOVABLE MOTOR.
2. SEE SPECIFICATION SECTION 234133 FOR ADDITIONAL INFORMATION.
3. BASED ON PRICE MODEL FFU, FAN FILTER UNIT WITH ROOM-SIDE REPLACEABLE HEPA FILTERS, EXTRUDED ALUMINUM CONSTRUCTION.
4. FURNISH WITH CHALLENGE TEST PORT.
5. FURNISH LED FILTER STATUS INDICATOR.
6. PROVIDE CONSTANT CFM TYPE CONTROL.

Gresham Smith
GreshamSmith.com

ARCHITECT, INTERIOR DESIGN, GRAPHICS
Gresham Smith
222 2nd Avenue South, Suite 1400
Nashville, TN 37201-2308
615.770.8100
FL Qualifier No. AR0013420
FL Registry No. RY3806
Architect/Interior Designer of Record: Eric M. Snyder
Florida Registration #96197
Project Principal: Rob Hamby
Project Architect: Eric Snyder
Project Coordinator: Traci Myers
Interior Designer: Morgan Black

ME&P
I.C. Thomasson Associates, Inc.
2950 Kraft Drive, Suite 500
Nashville, TN 37204
615.346.3400
FL Qualifier No. 38970
FL Registry No. 1276
MEP Principal: Josh Cartwright
MEP Proj Mngr: Paul C. McKinney
Mech Engineer of Record: Shawn Sullivan
Florida Registration #81090
Plum/Fire P. Designer: Donna Seigal
Elec. Enginner of Record: Paul C. McKinney
Florida Registration #56569

STRUCTURAL
Stanley D. Lindsey & Associates, Ltd.
750 Old Hickory Blvd, Building 1, Suite 175
Brentwood, TN 37027
615.320.1735
FL Qualifier No. 39200
FL Registry No. 1329
Project Principal/ Engineer: Mark Hilner
Structural Engineer of Record: Michael E. Corrin
Florida Registration #62025

CIVIL & LANDSCAPE
I.T/Telecom PM: Michael Henry
Kimley-Horn
2615 Centennial Blvd., Suite 102
Tallahassee, FL 32308
850.553.3500
FL Qualifier No. 49629
FL Registry No. 696
EOR: Kelsey Lewis, PE
Florida Registration #79384
Proj Mngr: Chris Akers
Landscape AOR: Charlie Johnson
Florida Reg #6667402

ICT
I. C. Thomasson Associates, Inc.
2950 KRAFT DRIVE
NASHVILLE, TN. 37204
PHONE (615) 346-3400
www.icthomasson.com
ict project # : 210404

1966 SDL
STRUCTURAL ENGINEERS

Kimley»Horn
214 Oceanside Drive
Nashville, TN 37204

HCA Healthcare
HCA Design & Construction
One Park Plaza, PO Box 550
Bldg. II, East 3rd Floor
Nashville, TN 37203
HCA Design Mgr.: Nicole Hoch
HCA Constr. Mgr.: Ben McAlpin

General Contractors
Robins & Morton
5500 Maryland Way, Suite 100
Brentwood, TN 37027

SHAWN M. SULLIVAN LICENSE No 81090 STATE OF FLORIDA PROFESSIONAL ENGINEER

Digitally signed by Shawn Sullivan
Date: 2022.03.01 16:00:19-06'00'

ED EXPANSION, PHARMACY AND DIETARY RENOVATION

LAKE CITY MEDICAL CENTER
340 NW Commerce Dr.
Lake City, FL 32055
HCA Project No.: 3793800010, 3793800014
Florida AHCA
Project Submission No.: 115
Client Code / File No.: 23/100156

Revision		
No.	Date	Description

MECHANICAL SCHEDULES

M003

LINE IS 3 INCHES WHEN PRINTED FULL SIZE
FULL SHEET SIZE = 30"X42"

PROJECT: 45057.00
DATE: 3/2/2022

3/1/2022 2:49:36 PM BIM 360://45057.00 HCA Lake City Medical Center 10 bed med surg Expansion R21/ICT_210404_M21_Central.rvt

Drawn By: Author
Checked By: Checker
Approved By: Approver

SPACE DESIGN PARAMETERS AHU-4

ROOM NUMBER	ROOM NAME	FUNCTION OF SPACE	AREA	VOLUME	ASHRAE 170 REQUIREMENTS					ASHRAE 62 REQUIREMENTS					DESIGN									
					MIN. TOTAL ACH	MIN. OA ACH	OACFM	PRESS. RELATION TO ADJ. SPACES	EXHAUST DIRECTLY TO OUTDOORS	OACFM / PERSON	PEOPLE	PEOPLE OACFM	OACFM / SF	AREA OACFM	SUPPLY AIR	SUPPLY ACH	RETURN AIR	EXHAUST AIR	EXHAUST ACH	OA ACH	ROOM BALANCE	PRESS. RELATION TO ADJ. SPACES	EXHAUST DIRECTLY TO OUTDOORS	MIN. REQUIRED OACFM
1-RX251	ANTE	USP ANTE	86 SF	776 CF	30	2	26 CFM	POSITIVE	NR	0	0	0 CFM	0.00	0 CFM	550 CFM	42.5	0 CFM	0 CFM	0.0	19.6	550 CFM	POSITIVE	NR	26 CFM
1-FN226	DIET OFFICE	OFFICE	184 SF	1469 CF	NR	NR	0 CFM	NR	NR	5	4	20 CFM	0.06	11 CFM	175 CFM	7.1	175 CFM	0 CFM	0.0	3.3	0 CFM	NR	NR	31 CFM
1-FN220	DINING	DINING	1147 SF	10282 CF	NR	NR	0 CFM	NR	NR	5	38	190 CFM	0.06	69 CFM	1,200 CFM	7.0	1,200 CFM	0 CFM	0.0	3.2	0 CFM	NR	NR	259 CFM
1-RX254	DIR OFFICE	OFFICE	97 SF	779 CF	NR	NR	0 CFM	NR	NR	5	1	5 CFM	0.06	6 CFM	0 CFM	0.0	0 CFM	0 CFM	0.0	0.0	0 CFM	NR	NR	11 CFM
1-FN225	DIR OFFICE	OFFICE	90 SF	718 CF	NR	NR	0 CFM	NR	NR	5	1	5 CFM	0.06	5 CFM	125 CFM	10.4	125 CFM	0 CFM	0.0	4.8	0 CFM	NR	NR	10 CFM
1-FN222	DISHWASHING	WAREWASHING	612 SF	4901 CF	NR	NR	0 CFM	NEGATIVE	YES	0	0	0 CFM	0.00	0 CFM	1,200 CFM	14.7	0 CFM	1,400 CFM	17.1	6.8	-200 CFM	NEGATIVE	YES	0 CFM
1-FN230	DRY STORAGE	FOOD STORAGE	491 SF	4420 CF	2	NR	0 CFM	NR	NR	0	0	0 CFM	0.00	0 CFM	450 CFM	6.1	0 CFM	0 CFM	0.0	2.8	450 CFM	NR	NR	0 CFM
1-RX253	HD STER COMP/STOR	USP HD STERILE COMPOUNDING	87 SF	787 CF	30	2	26 CFM	NEGATIVE	YES	0	0	0 CFM	0.00	0 CFM	350 CFM	26.7	0 CFM	0 CFM	0.0	12.3	350 CFM	NEGATIVE	YES	26 CFM
1-RX250	IV PREP	PHARMACY	137 SF	1099 CF	4	2	37 CFM	POSITIVE	NR	0	0	0 CFM	0.00	0 CFM	0 CFM	0.0	0 CFM	0 CFM	0.0	0.0	0 CFM	POSITIVE	NR	37 CFM
1-FN224	JAN	JANITOR	38 SF	306 CF	10	NR	0 CFM	NEGATIVE	YES	0	0	0 CFM	0.00	0 CFM	0 CFM	0.0	0 CFM	150 CFM	29.5	0.0	-150 CFM	NEGATIVE	YES	0 CFM
1-FN223	KITCHEN/PREP	FOOD PREPARATION	1531 SF	13781 CF	10	2	459 CFM	NR	NR	0	0	0 CFM	0.00	0 CFM	3,000 CFM	13.1	2,375 CFM	0 CFM	0.0	6.0	625 CFM	NR	NR	459 CFM
1-FN227	MGR OFFICE	OFFICE	68 SF	544 CF	NR	NR	0 CFM	NR	NR	5	1	5 CFM	0.06	4 CFM	125 CFM	13.8	125 CFM	0 CFM	0.0	6.3	0 CFM	NR	NR	9 CFM
1-RX252	NON-HD STER COMP	USP NON HD STERILE COMPOUNDING	93 SF	835 CF	30	2	28 CFM	POSITIVE	NR	0	0	0 CFM	0.00	0 CFM	550 CFM	39.5	0 CFM	0 CFM	0.0	18.2	550 CFM	POSITIVE	NR	28 CFM
1-RX255	OFFICE	OFFICE	86 SF	691 CF	NR	NR	0 CFM	NR	NR	5	1	5 CFM	0.06	5 CFM	0 CFM	0.0	0 CFM	0 CFM	0.0	0.0	0 CFM	NR	NR	10 CFM
1-RX250	PHARMACY	PHARMACY	340 SF	2721 CF	4	2	91 CFM	POSITIVE	NR	0	0	0 CFM	0.00	0 CFM	0 CFM	0.0	0 CFM	0 CFM	0.0	0.0	0 CFM	POSITIVE	NR	91 CFM
1-RX250	PICKING/REF/C2/PACK	PHARMACY	504 SF	4031 CF	4	2	134 CFM	POSITIVE	NR	0	0	0 CFM	0.00	0 CFM	0 CFM	0.0	0 CFM	0 CFM	0.0	0.0	0 CFM	POSITIVE	NR	134 CFM
1-RX256	RECV/BREAKDOWN	STORAGE	170 SF	1360 CF	2	NR	0 CFM	NR	NR	0	0	0 CFM	0.00	0 CFM	0 CFM	0.0	0 CFM	0 CFM	0.0	0.0	0 CFM	NR	NR	0 CFM
1-FN221	SERVING	FOOD PREPARATION	1350 SF	11770 CF	10	2	392 CFM	NR	NR	0	0	0 CFM	0.00	0 CFM	2,300 CFM	11.7	2,300 CFM	0 CFM	0.0	5.4	0 CFM	NR	NR	392 CFM
1-FN228	STF TLT	TOILET	46 SF	366 CF	10	NR	0 CFM	NEGATIVE	YES	0	0	0 CFM	0.00	0 CFM	0 CFM	0.0	0 CFM	150 CFM	24.6	0.0	-150 CFM	NEGATIVE	YES	0 CFM
-RX-250	WORK	PHARMACY	185 SF	1480 CF	4	2	49 CFM	POSITIVE	NR	0	0	0 CFM	0.00	0 CFM	0 CFM	0.0	0 CFM	0 CFM	0.0	0.0	0 CFM	POSITIVE	NR	49 CFM
Default: 20			7344 SF												10,025 CFM		6,300 CFM	1,700 CFM			2025 CFM			1573 CFM

SPACE DESIGN PARAMETERS AHU-11

ROOM NUMBER	ROOM NAME	FUNCTION OF SPACE	AREA	VOLUME	ASHRAE 170 REQUIREMENTS					ASHRAE 62 REQUIREMENTS					DESIGN									
					MIN. TOTAL ACH	MIN. OA ACH	OACFM	PRESS. RELATION TO ADJ. SPACES	EXHAUST DIRECTLY TO OUTDOORS	OACFM / PERSON	PEOPLE	PEOPLE OACFM	OACFM / SF	AREA OACFM	SUPPLY AIR	SUPPLY ACH	RETURN AIR	EXHAUST AIR	EXHAUST ACH	OA ACH	ROOM BALANCE	PRESS. RELATION TO ADJ. SPACES	EXHAUST DIRECTLY TO OUTDOORS	MIN. REQUIRED OACFM
1-ED111	BH EXAM 11	ED EXAM ROOM	133 SF	1066 CF	6	2	36 CFM	NR	NR	0	0	0 CFM	0.00	0 CFM	0 CFM	0.0	0 CFM	0 CFM	0.0	0.0	0 CFM	NR	NR	36 CFM
1-ED110	BH EXAM 12	ED EXAM ROOM	135 SF	1080 CF	6	2	36 CFM	NR	NR	0	0	0 CFM	0.00	0 CFM	0 CFM	0.0	0 CFM	0 CFM	0.0	0.0	0 CFM	NR	NR	36 CFM
1-ED162	BH T/S	PATIENT TOILET ROOM	79 SF	633 CF	10	NR	0 CFM	NEGATIVE	YES	0	0	0 CFM	0.00	0 CFM	0 CFM	0.0	0 CFM	0 CFM	0.0	0.0	0 CFM	NEGATIVE	YES	0 CFM
1-ED156	C HOLD/ POU	CLEAN HOLD	297 SF	2376 CF	2	NR	0 CFM	POSITIVE	NR	0	0	0 CFM	0.00	0 CFM	200 CFM	5.1	0 CFM	0 CFM	0.0	2.8	200 CFM	POSITIVE	NR	0 CFM
1-ED161	COMM	NR	132 SF	1058 CF	0	NR	0 CFM	NR	NR	0	0	0 CFM	0.00	0 CFM	800 CFM	45.4	700 CFM	0 CFM	0.0	24.9	100 CFM	NR	NR	0 CFM
1-ED169	CONS/ TRIAGE	TRIAGE	180 SF	1439 CF	12	2	48 CFM	NEGATIVE	YES	0	0	0 CFM	0.00	0 CFM	150 CFM	6.3	0 CFM	350 CFM	14.6	3.4	-200 CFM	NEGATIVE	YES	48 CFM
1-ED220	CORRIDOR	PATIENT CORRIDOR	1518 SF	12140 CF	2	NR	0 CFM	NR	NR	0	0	0 CFM	0.00	0 CFM	0 CFM	0.0	0 CFM	0 CFM	0.0	0.0	0 CFM	NR	NR	0 CFM
1-ED222	CORRIDOR	PATIENT CORRIDOR	1457 SF	11654 CF	2	NR	0 CFM	NR	NR	0	0	0 CFM	0.00	0 CFM	275 CFM	1.4	1,950 CFM	0 CFM	0.0	0.8	-1675 CFM	NR	NR	0 CFM
1-ED155	ELEC	NR	49 SF	392 CF	0	NR	0 CFM	NR	NR	0	0	0 CFM	0.00	0 CFM	0 CFM	0.0	0 CFM	0 CFM	0.0	0.0	0 CFM	NR	NR	0 CFM
1-ED221	EMER. DEPT. WAITING AREA	ED WAIT	2270 SF	21564 CF	12	2	719 CFM	NEGATIVE	YES	0	0	0 CFM	0.00	0 CFM	2,000 CFM	5.6	0 CFM	4,350 CFM	12.1	3.1	-2350 CFM	NEGATIVE	YES	719 CFM
1-ED164	EQUIP	NR	231 SF	1851 CF	NR	NR	0 CFM	NR	NR	0	0	0 CFM	0.00	0 CFM	0 CFM	0.0	0 CFM	0 CFM	0.0	0.0	0 CFM	NR	NR	0 CFM
1-ED101	EXAM 2	ED EXAM ROOM	139 SF	1110 CF	6	2	37 CFM	NR	NR	0	0	0 CFM	0.00	0 CFM	0 CFM	0.0	0 CFM	0 CFM	0.0	0.0	0 CFM	NR	NR	37 CFM
1-ED102	EXAM 3	ED EXAM ROOM	137 SF	1099 CF	6	2	37 CFM	NR	NR	0	0	0 CFM	0.00	0 CFM	0 CFM	0.0	0 CFM	0 CFM	0.0	0.0	0 CFM	NR	NR	37 CFM
1-ED105	EXAM 5	ED EXAM ROOM	141 SF	1127 CF	6	2	38 CFM	NR	NR	0	0	0 CFM	0.00	0 CFM	0 CFM	0.0	0 CFM	0 CFM	0.0	0.0	0 CFM	NR	NR	38 CFM
1-ED106	EXAM 6	ED EXAM ROOM	144 SF	1152 CF	6	2	38 CFM	NR	NR	0	0	0 CFM	0.00	0 CFM	0 CFM	0.0	0 CFM	0 CFM	0.0	0.0	0 CFM	NR	NR	38 CFM
1-ED115	EXAM 8	ED EXAM ROOM	143 SF	1141 CF	6	2	38 CFM	NR	NR	0	0	0 CFM	0.00	0 CFM	0 CFM	0.0	0 CFM	0 CFM	0.0	0.0	0 CFM	NR	NR	38 CFM
1-ED114	EXAM 9	ED EXAM ROOM	142 SF	1134 CF	6	2	38 CFM	NR	NR	0	0	0 CFM	0.00	0 CFM	0 CFM	0.0	0 CFM	0 CFM	0.0	0.0	0 CFM	NR	NR	38 CFM
1-ED113	EXAM 10	ED EXAM ROOM	145 SF	1157 CF	6	2	39 CFM	NR	NR	0	0	0 CFM	0.00	0 CFM	0 CFM	0.0	0 CFM	0 CFM	0.0	0.0	0 CFM	NR	NR	39 CFM
1-ED112	EXAM 13	ED EXAM ROOM	145 SF	1157 CF	6	2	39 CFM	NR	NR	0	0	0 CFM	0.00	0 CFM	0 CFM	0.0	0 CFM	0 CFM	0.0	0.0	0 CFM	NR	NR	39 CFM
1-ED109	EXAM 14	ED EXAM ROOM	142 SF	1134 CF	6	2	38 CFM	NR	NR	0	0	0 CFM	0.00	0 CFM	0 CFM	0.0	0 CFM	0 CFM	0.0	0.0	0 CFM	NR	NR	38 CFM
1-ED108	EXAM 15	ED EXAM ROOM	138 SF	1106 CF	6	2	37 CFM	NR	NR	0	0	0 CFM	0.00	0 CFM	0 CFM	0.0	0 CFM	0 CFM	0.0	0.0	0 CFM	NR	NR	37 CFM
1-ED107	EXAM 16	ED EXAM ROOM	142 SF	1137 CF	6	2	38 CFM	NR	NR	0	0	0 CFM	0.00	0 CFM	0 CFM	0.0	0 CFM	0 CFM	0.0	0.0	0 CFM	NR	NR	38 CFM
1-ED116	GYN EXAM 7	ED EXAM ROOM	159 SF	1270 CF	6	2	42 CFM	NR	NR	0	0	0 CFM	0.00	0 CFM	325 CFM	15.4	225 CFM	0 CFM	0.0	8.4	100 CFM	NR	NR	42 CFM
1-OS120	ISOL OBS 4	ED EXAM ROOM	148 SF	1187 CF	6	2	40 CFM	NEGATIVE	YES	0	0	0 CFM	0.00	0 CFM	0 CFM	0.0	0 CFM	0 CFM	0.0	0.0	0 CFM	NEGATIVE	YES	40 CFM
1-OS119	ISOL OBS 5	AII ROOM	148 SF	1187 CF	6	2	40 CFM	NEGATIVE	YES	0	0	0 CFM	0.00	0 CFM	0 CFM	0.0	0 CFM	0 CFM	0.0	0.0	0 CFM	NEGATIVE	YES	40 CFM
1-OS118	ISOL OBS 6	AII ROOM	141 SF	1129 CF	6	2	38 CFM	NEGATIVE	YES	0	0	0 CFM	0.00	0 CFM	0 CFM	0.0	0 CFM	0 CFM	0.0	0.0	0 CFM	NEGATIVE	YES	38 CFM
1-ED163	LAB	LAB GENERAL	86 SF	690 CF	6	2	23 CFM	NEGATIVE	NR	0	0	0 CFM	0.00	0 CFM	150 CFM	13.0	0 CFM	0 CFM	0.0	7.2	150 CFM	NEGATIVE	NR	23 CFM
1-ED152	MEDS	MEDICATION ROOM	118 SF	940 CF	4	2	31 CFM	NR	NR	0	0	0 CFM	0.00	0 CFM	0 CFM	0.0	0 CFM	0 CFM	0.0	0.0	0 CFM	NR	NR	31 CFM
1-ED158	MEDS	MEDICATION ROOM	122 SF	972 CF	4	2	32 CFM	NR	NR	0	0	0 CFM	0.00	0 CFM	0 CFM	0.0	250 CFM	0 CFM	0.0	0.0	-250 CFM	NR	NR	32 CFM
1-ED154	NOUR	NOURISHMENT	100 SF	802 CF	2	NR	0 CFM	NR	NR	0	0	0 CFM	0.00	0 CFM	0 CFM	0.0	0 CFM	0 CFM	0.0	0.0	0 CFM	NR	NR	0 CFM
1-ED159	NS	NR	292 SF	2324 CF	0	NR	0 CFM	NR	NR	5	5	25 CFM	0.06	18 CFM	0 CFM	0.0	0 CFM	0 CFM	0.0	0.0	0 CFM	NR	NR	43 CFM
1-OS123	OBS 1	ED EXAM ROOM	144 SF	1154 CF	12	2	38 CFM	NEGATIVE	YES	0	0	0 CFM	0.00	0 CFM	0 CFM	0.0	0 CFM	0 CFM	0.0	0.0	0 CFM	NEGATIVE	YES	38 CFM
1-OS122	OBS 2	ED EXAM ROOM	148 SF	1187 CF	12	2	40 CFM	NEGATIVE	YES	0	0	0 CFM	0.00	0 CFM	0 CFM	0.0	0 CFM	0 CFM	0.0	0.0	0 CFM	NEGATIVE	YES	40 CFM
1-OS121	OBS 3	ED EXAM ROOM	146 SF	1171 CF	12	2	39 CFM	NEGATIVE	YES	0	0	0 CFM	0.00	0 CFM	0 CFM	0.0	0 CFM	0 CFM	0.0	0.0	0 CFM	NEGATIVE	YES	39 CFM
1-ED166	OFF	NR	163 SF	1302 CF	0	NR	0 CFM	NR	NR	5	1	5 CFM	0.06	10 CFM	0 CFM	0.0	0 CFM	0 CFM	0.0	0.0	0 CFM	NR	NR	15 CFM
1-ED165	OFF (2)	NR	151 SF	1212 CF	0	NR	0 CFM	NR	NR	5	2	10 CFM	0.06	9 CFM	0 CFM	0.0	0 CFM	0 CFM	0.0	0.0	0 CFM	NR	NR	19 CFM
1-ED117	PAT T/S	PATIENT TOILET ROOM	59 SF	472 CF	10	NR	0 CFM	NEGATIVE	YES	0	0	0 CFM	0.00	0 CFM	0 CFM	0.0	0 CFM	0 CFM	0.0	0.0	0 CFM	NEGATIVE	YES	0 CFM
1-OS173	PAT T/S	PATIENT TOILET ROOM	71 SF	571 CF	10	NR	0 CFM	NEGATIVE	YES	0	0	0 CFM	0.00	0 CFM	0 CFM	0.0	0 CFM	0 CFM	0.0	0.0	0 CFM	NEGATIVE	YES	0 CFM
2-ME101	PAT TLT	PATIENT TOILET ROOM	44 SF	354 CF	10	NR	0 CFM	NEGATIVE	YES	0	0	0 CFM	0.00	0 CFM	0 CFM	0.0	0 CFM	0 CFM	0.0	0.0	0 CFM	NEGATIVE	YES	0 CFM
1-ED157	PAT TLT	PATIENT TOILET ROOM	44 SF	354 CF	10	NR	0 CFM	NEGATIVE	YES	0	0	0 CFM	0.00	0 CFM	0 CFM	0.0	0 CFM	125 CFM	21.2	0.0	-125 CFM	NEGATIVE	YES	0 CFM
1-ED167	PAT TLT	PATIENT TOILET ROOM	59 SF	471 CF	10	NR	0 CFM	NEGATIVE	YES	0	0	0 CFM	0.00	0 CFM	0 CFM	0.0	0 CFM	150 CFM	19.1	0.0	-150 CFM	NEGATIVE	YES	0 CFM
1-ED151	PHYS WORK	NR	41 SF	332 CF	0	NR	0 CFM	NR	NR	5	2	10 CFM	0.06	2 CFM	150 CFM	27.1	0 CFM	0 CFM	0.0	14.9	150 CFM	NR	NR	12 CFM
1-ED103	POS EXAM 4	ED EXAM ROOM	241 SF	1931 CF	6	2	64 CFM	NR	NR	0	0	0 CFM	0.00	0 CFM	0 CFM	0.0	0 CFM	0 CFM	0.0	0.0	0 CFM	NR	NR	64 CFM
1-ED104	POS PAT TLT	PATIENT TOILET ROOM	65 SF	519 CF	10	NR	0 CFM	NEGATIVE	YES	0	0	0 CFM	0.00	0 CFM	0 CFM	0.0	0 CFM	0 CFM	0.0	0.0	0 CFM	NEGATIVE	YES	0 CFM
1-ED219	RECEPTION		163 SF	1302 CF	0	NR	0 CFM	NR	NR	5	2	10 CFM	0.06	10 CFM	0 CFM	0.0	0 CFM	0 CFM	0.0	0.0	0 CFM	NR	NR	20 CFM
1-ED187	REG WORK	NR	301 SF	2407 CF	0	NR	0 CFM	NR	NR	5	2	10 CFM	0.06	18 CFM	250 CFM	6.2	0 CFM	0 CFM	0.0	3.4	250 CFM	NR	NR	28 CFM
1-ED160	S HOLD	SOILED HOLDING	148 SF	1184 CF	10	2	39 CFM	NEGATIVE	YES	0	0	0 CFM	0.00	0 CFM	0 CFM	0.0	0 CFM	0 CFM	0.0	0.0	0 CFM	NEGATIVE	YES	39 CFM
1-ED183	SEC	NR	160 SF	1281 CF	4	2	43 CFM	NR	NR	0	0	0 CFM	0.00	0 CFM	0 CFM	0.0	0 CFM	0 CFM	0.0	0.0	0 CFM	NR	NR	43 CFM
1-ED150	SUB NS	NR	239 SF	1907 CF	0	NR	0 CFM	NR	NR	5	6	30 CFM	0.06	14 CFM	200 CFM	6.3	0 CFM	0 CFM	0.0	3.5	200 CFM	NR	NR	44 CFM
1-ED168	SUB WAIT (10)	ED WAIT	187 SF	1493 CF	12	2	50 CFM	NEGATIVE	YES	0	0	0 CFM	0.00	0 CFM	225 CFM	9.0	0 CFM	525 CFM	21.1	5.0	-300 CFM	NEGATIVE	YES	50 CFM
1-ED214	TLT	PATIENT TOILET ROOM	49 SF	388 CF	10	NR	0 CFM	NEGATIVE	YES	0	0	0 CFM	0.00	0 CFM	0 CFM	0.0	0 CFM	150 CFM	23.2	0.0	-150 CFM	NEGATIVE	YES	0 CFM
1-ED215	TLT	PATIENT TOILET ROOM	43 SF	340 CF	10	NR	0 CFM	NEGATIVE	YES	0	0	0 CFM	0.00	0 CFM	0 CFM	0.0	0 CFM	150 CFM	26.5	0.0	-150 CFM	NEGATIVE	YES	0 CFM
1-ED172	TRIAGE	TRIAGE	149 SF	1189 CF	12	2	40 CFM	NEGATIVE	YES	0	0	0 CFM	0.00	0 CFM	0 CFM	0.0	0 CFM	0 CFM	0.0	0.0	0 CFM	NEGATIVE	YES	40 CFM
1-ED170	TRIAGE	TRIAGE	149 SF	1188 CF	12	2	40 CFM	NEGATIVE	YES	0	0	0 CFM	0.00	0 CFM	150 CFM	7.6	0 CFM	350 CFM	17.7	4.2	-200 CFM	NEGATIVE	YES	40 CFM
1-ED171	TRIAGE	TRIAGE	153 SF	1224 CF	12	2	41 CFM	NEGATIVE	YES	0	0	0 CFM	0.00	0 CFM	0 CFM	0.0	0 CFM	350 CFM	17.2	0.0	-350 CFM	NEGATIVE	YES	41 CFM
1-ED180	VESTIBULE	NR	172 SF	1373 CF	0	NR	0 CFM	NR	NR	0	0	0 CFM	0.06	10 CFM	0 CFM	0.0	0 CFM	0 CFM	0.0	0.0	0 CFM	NR	NR	10 CFM
AHU-11: 56			12641 SF												4,875 CFM		3,125 CFM	6,500 CFM			-4750 CFM			2124 CFM

Gresham Smith
GreshamSmith.com

ARCHITECT, INTERIOR DESIGN, GRAPHICS
Gresham Smith
222 2nd Avenue South, Suite 1400
Nashville, TN 37201-2308
615.770.8100
FL Qualifier No. AR0013420
FL Registry No. RY3806
Architect/Interior Designer of Record: Eric M. Snyder, Florida Registration #96197
Project Principal: Rob Hamby
Project Architect: Eric Snyder
Project Coordinator: Traci Myers
Interior Designer: Morgan Black

ME&P
I.C. Thomasson Associates, Inc.
2950 Kraft Drive, Suite 500
Nashville, TN 37204
615.346.3400
FL Qualifier No. 38970
FL Registry No. 1276
MEP Principal: Josh Cartwright
MEP Proj Mngr: Paul C. McKinney
Mech Engineer of Record: Shawn Sullivan, Florida Registration #81090
Plum/Fire P. Designer: Donna Seigal
Elec. Engineer of Record: Paul C. McKinney, Florida Registration #56569

STRUCTURAL
Stanley D. Lindsey & Associates, Ltd.
750 Old Hickory Blvd, Building 1, Suite 175
Brentwood, TN 37027
615.320.1735
FL Qualifier No. 39200
FL Registry No. 1329
Project Principal/ Engineer: Mark Hilner
Structural Engineer of Record: Michael E. Corrin, Florida Registration #62025

I.T/Telecom PM: Michael Henry

CIVIL & LANDSCAPE
Kimley-Horn
2615 Centennial Blvd., Suite 102
Tallahassee, FL 32308
850.553.3500
FL Qualifier No. 49629
FL Registry No. 696
EOR: Kelsey Lewis, PE, Florida Registration #79384
Proj Mngr: Chris Akers
Landscape AOR: Charlie Johnson, Florida Reg #6667402

ICT
I. C. Thomasson Associates, Inc.
2950 KRAFT DRIVE
NASHVILLE, TN. 37204
PHONE (615) 346-3400
www.icthomasson.com
ict project # : 210404

SDL 1966 STRUCTURAL ENGINEERS

Kimley»Horn
214 Oceanside Drive
Nashville, TN 37204

HCA Healthcare
HCA Design & Construction
One Park Plaza, PO Box 550
Bldg. II, East 3rd Floor
Nashville, TN 37203
HCA Design Mgr.: Nicole Hoch
HCA Constr. Mgr.: Ben McAlpin

General Contractors
Robins & Morton
5500 Maryland Way, Suite 100
Brentwood, TN 37027

SHAWN M. SULLIVAN LICENSE No 81090 STATE OF FLORIDA PROFESSIONAL ENGINEER

Digitally signed by Shawn Sullivan
Date: 2022.03.01 16:00:35-06'00'

ED EXPANSION, PHARMACY AND DIETARY RENOVATION

LAKE CITY MEDICAL CENTER
340 NW Commerce Dr.
Lake City, FL 32055
HCA Project No.: 3793800010, 3793800014
Florida AHCA Project Submission No.: 115
Client Code / File No.: 23/100156

Revision

No.	Date	Description

MECHANICAL SCHEDULES

M004

LINE IS 3 INCHES WHEN PRINTED FULL SIZE
FULL SHEET SIZE = 30"X42"

PROJECT: 45057.00
DATE: 3/2/2022

3/1/2022 2:49:39 PM BIM 360://45057.00 HCA Lake City Medical Center 10 bed med surg Expansion R21/ICT_210404_M21_Central.rvt

Drawn By: Author
Checked By: Checker
Approved By: Approver

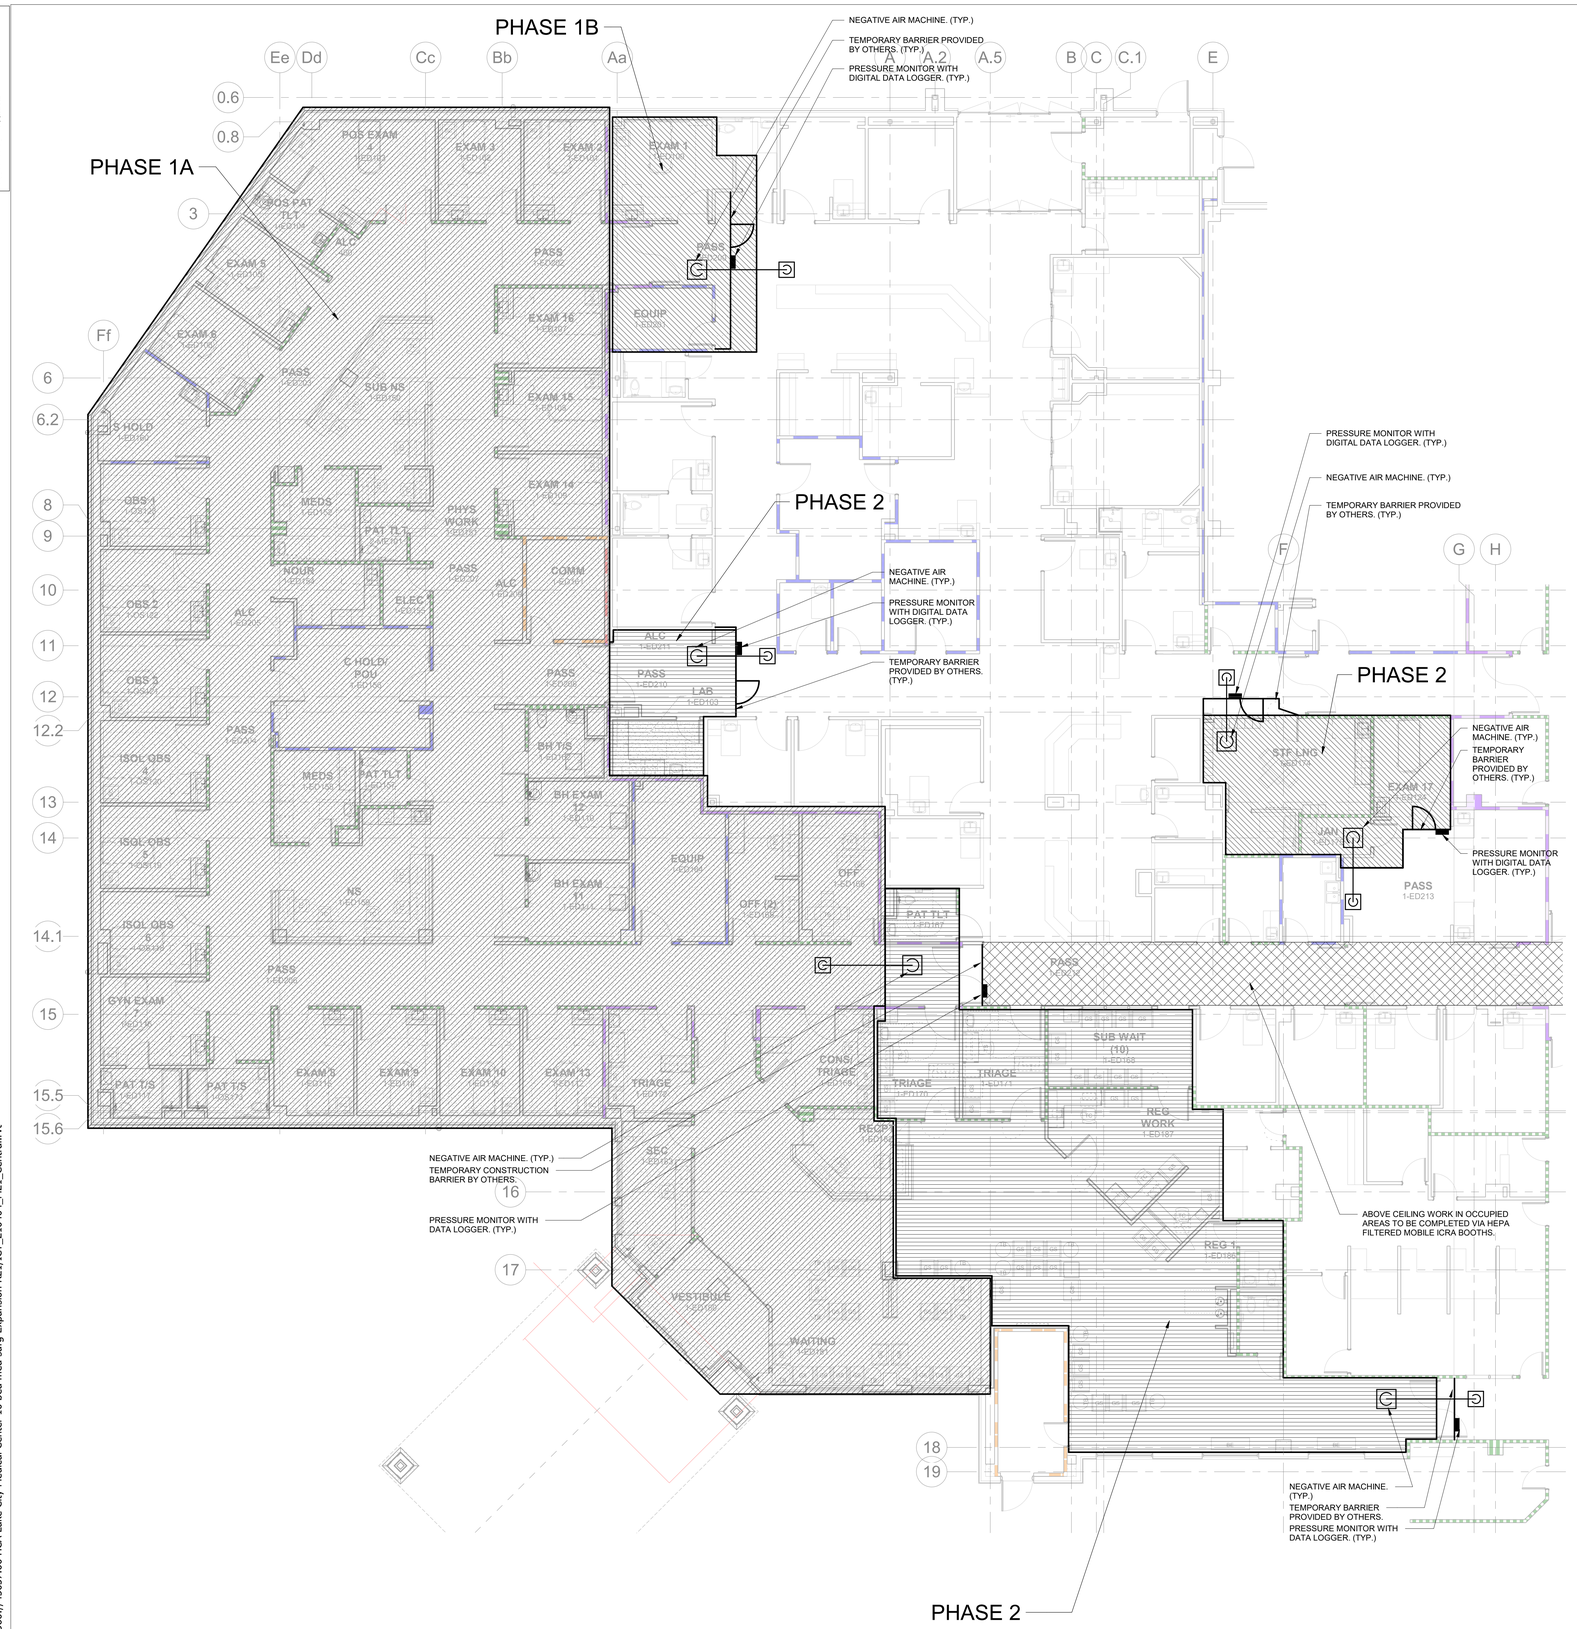

1 HVAC - ICRA - FIRST FLOOR ED EXPANSION AND RENOVATION PLAN
1/8" = 1'-0"

CONTROL OF AIRBORNE CONTAMINANTS

1. REFER TO AND COMPLY WITH REQUIREMENTS OF THE INFECTION CONTROL RISK ASSESSMENT AND ICRA PLAN FOR THE PROJECT.
2. DIVISION 1 REQUIREMENTS CHARGE THE GENERAL CONTRACTOR AND EACH SUB-CONTRACTOR WITH RESPONSIBILITY TO KEEP ALL WORK SPACES CLEAN AND TO PREVENT TRANSFER OF CONTAMINANTS, INCLUDING AIRBORNE CONTAMINANTS, FROM WORK SPACES TO THE HOSPITAL AND PARTICULARLY TO PATIENT CARE AREAS. THE GENERAL CONTRACTOR AND SUBCONTRACTORS SHALL INSTRUCT INDIVIDUALS PROVIDING SERVICES UNDER THE REQUIREMENTS OF DIVISIONS 21, 22 & 23 SECTIONS (HVAC, PLUMBING, FIRE PROTECTION, PIPING, CONTROLS, T&B, ETC.) IN THE MEANS AND METHODS OF PREVENTING THE SPREAD OF CONTAMINANTS TO OCCUPIED AREAS OF THE BUILDING. BARRIERS AND ENCLOSURES SHALL BE PROVIDED TO SEPARATE WORK SPACES FROM OCCUPIED AREAS OF THE BUILDING. DOORS AND OTHER OPENINGS BETWEEN OCCUPIED AREAS OF THE BUILDING AND WORK SPACES SHALL BE KEPT CLOSED, AND TEMPORARY ENCLOSURES OR BARRIERS SHALL BE PROVIDED WHEN SHORT-TERM WORK IS REQUIRED IN OCCUPIED AREAS OF THE BUILDING. AT A MINIMUM:
   - A. ISOLATE HVAC SYSTEM IN AREA WHERE WORK IS BEING DONE TO PREVENT CONTAMINATION OF THE DUCT SYSTEM.
   - B. MAINTAIN NEGATIVE AIR PRESSURE WITHIN WORK SITE UTILIZING HEPA EQUIPPED AIR FILTRATION UNITS.
   - C. INSTALL BARRIERS BEFORE CONSTRUCTION BEGINS. BARRIERS SHALL NOT BE REMOVED UNTIL WORK IS COMPLETED AND AREA IS CLEANED.
   - D. SEAL UNUSED DOORS WITH DUCT TAPE.
   - E. PLACE DUST MAT AT ENTRANCE AND EXIT OF WORK AREA.
   - F. SEAL HOLES, PIPES, CONDUITS, AND PUNCTURES APPROPRIATELY.
   - G. EXECUTE WORK BY METHODS THAT MINIMIZE RAISING DUST FROM CONSTRUCTION OPERATIONS.
   - H. ON COMPLETION OF WORK, IMMEDIATELY REPLACE ANY CEILING TILE DISPLACED.
   - I. ON COMPLETION OF WORK, WIPE SURFACES WITH DISINFECTANT.
   - J. WET MOP AND/OR VACUUM WITH HEPA FILTERED VACUUM BEFORE LEAVING WORK AREA.
   - K. REMOVE BARRIER MATERIALS CAREFULLY TO MINIMIZE SPREADING OF DIRT AND DEBRIS.
   - L. CONTAIN CONSTRUCTION WASTE BEFORE TRANSPORT IN TIGHTLY COVERED CONTAINERS OR BAGS.
   - M. WHERE REQUIRED BY INFECTION CONTROL COORDINATOR, THE CONSTRUCTION MANAGER, AND THE SAFETY OFFICER:
     - a. CONSTRUCT ANTEROOM AND REQUIRE ALL PERSONNEL TO PASS THROUGH THIS ROOM. PAPER COVERALLS SHALL BE DONNED AND REMOVED EACH TIME THE WORK SITE IS ENTERED OR EXITED.
     - b. REQUIRE ALL PERSONNEL ENTERING WORK AREA TO WEAR SHOE COVERS. SHOE COVERS MUST BE CHANGED EACH TIME THE WORKER EXITS THE WORK AREA.
3. FOR RENOVATION WORK IN EXISTING AREAS OR WHEN ROOFING, EXTERIOR WALLS, GLAZING, DOORS, ETC. HAVE BEEN INSTALLED AND THE BUILDING ENVELOPE CAN BE CLOSED IN NEW CONSTRUCTION, PROVIDE BARRIERS TO ENCLOSE THE WORK SPACE AND PROVIDE EXHAUST FAN(S) WITH HEPA FILTRATION TO EXHAUST AIR FROM THE WORK SPACE TO MAINTAIN THE WORK SPACE AT NEGATIVE PRESSURE WITH RESPECT TO THE OCCUPIED AREAS OF THE BUILDING AS REQUIRED BY AHCA. TOTAL EXHAUST FLOW SHALL PROVIDE A MINIMUM OF 2 AIR CHANGES PER HOUR. FAN(S) SHALL OPERATE CONTINUOUSLY.

   ADJUST AIRFLOWS, CLOSE DAMPERS, BLANK-OFF REGISTERS AND GRILLES, PROVIDE TEMPORARY BY-PASS DUCTWORK, ETC.
4. AS NEEDED TO ACCOMMODATE SYSTEM OPERATION AND MAINTAIN AIR BALANCES DURING CONSTRUCTION.

   AT COMPLETION OF CONSTRUCTION REMOVE TEMPORARY DUCTS. PROVIDE BALANCING READINGS OF SUPPLY, RETURN AND
5. EXHAUST GRILLES IN THE AREA PRIOR TO ICRA PLAN SUPPLEMENTATION AND RE-BALANCE ALL AIR DISTRIBUTION DIVICES AFFECTED BY SUBSEQUENT PHASES AT THE END OF WORK IN THAT AREA.

CONTROL OF AIRBORNE CONTAMINANTS - IRCA NOTES
No Scale — 1

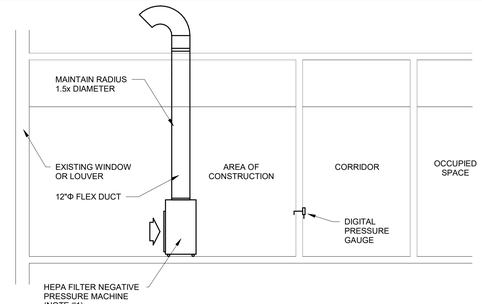

NEGATIVE AIR MACHINE NOTES:

1. NEGATIVE AIR MACHINE SHALL BE HEPA FILTERED CONTAMINATION CONTROL UNIT EQUAL TO INDUSTRIAL AIR SOLUTIONS MODEL ACCU-V2000. MAX. 2000 CFM, 10 AMPS AT 120/1/60. PROVIDE ELECTRONIC SPEED CONTROL AND ADJUST AIRFLOW TO MAINTAIN -0.05" STATIC PRESSURE ACROSS CONSTRUCTION BARRIER. PROVIDE A CLEAN SET OF FILTERS AT START-UP.
2. SEAL ALL OPENINGS IN CONSTRUCTION BARRIER AIR TIGHT.
3. PROVIDE DIGITAL PRESSURE GUAGE MOUNTED TO BARRIER WALL TO MONITOR PRESSURE RELATIONSHIP BETWEEN CONSTRUCTION AREA AND OCCUPIED SPACES. SEAL PENETRATIONS AIR TIGHT.
4. NUMBER OF NEGATIVE AIR MACHINES SHOWN ON PLANS ARE MINIMUM NUMBER REQUIRED. CONTRACTOR TO PROVIDE NUMBER OF NEGATIVE PRESSURE AIR MACHINES AS REQUIRED TO MAINTAIN AREA OF CONSTRUCTION AT MINIMUM 0.05" NEGATIVE AIR PRESSURE RELATIONSHIP TO OCCUPIED AREA OF HOSPITAL AND/OR MAINTAIN MINIMUM 100 FPM VELOCITY THROUGH ENTRY DOORS TO CONSTRUCTION AREA.
5. PROVIDE 12"Φ FLEX DUCT FROM NEGATIVE AIR MACHINE TO 24"x24" SUPPLY DIFFUSER IN ADJACENT CORRIDOR. SEAL CORRIDOR WALL PENETRATION AIR TIGHT. COORDINATE WITH GENERAL CONTRACTOR FOR FINAL PATCH OF CORRIDOR WALL TO MAINTAIN EXISTING RATINGS.

NEGATIVE AIR MACHINE INSTALLATION DUCT THROUGH ROOF DETAIL
No Scale — 2

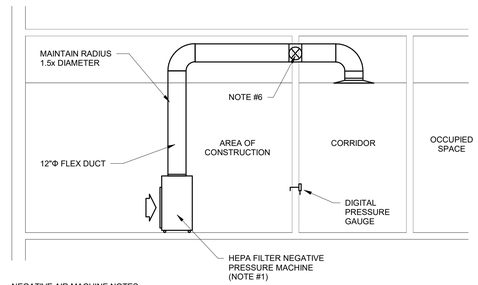

NEGATIVE AIR MACHINE NOTES:

1. NEGATIVE AIR MACHINE SHALL BE HEPA FILTERED CONTAMINATION CONTROL UNIT EQUAL TO INDUSTRIAL AIR SOLUTIONS MODEL ACCU-V2000. MAX. 2000 CFM, 10 AMPS AT 120/1/60. PROVIDE ELECTRONIC SPEED CONTROL AND ADJUST AIRFLOW TO MAINTAIN -0.05" STATIC PRESSURE ACROSS CONSTRUCTION BARRIER. PROVIDE A CLEAN SET OF FILTERS AT START-UP.
2. SEAL ALL OPENINGS IN CONSTRUCTION BARRIER AIR TIGHT.
3. PROVIDE DIGITAL PRESSURE GUAGE MOUNTED TO BARRIER WALL TO MONITOR PRESSURE RELATIONSHIP BETWEEN CONSTRUCTION AREA AND OCCUPIED SPACES. SEAL PENETRATIONS AIR TIGHT.
4. NUMBER OF NEGATIVE AIR MACHINES SHOWN ON PLANS ARE MINIMUM NUMBER REQUIRED. CONTRACTOR TO PROVIDE NUMBER OF NEGATIVE PRESURE AIR MACHINES AS REQUIRED TO MAINTAIN AREA OF CONSTRUCTION AT MINIMUM 0.05" NEGATIVE AIR PRESSURE RELATIONSHIP TO OCCUPIED AREA OF HOSPITAL AND/OR MAINTAIN MINIMUM 100 FPM VELOCITY THROUGH ENTRY DOORS TO CONSTRUCTION AREA.
5. PROVIDE 12"Φ FLEX DUCT FROM NEGATIVE AIR MACHINE TO 24"x24" SUPPLY DIFFUSER IN ADJACENT CORRIDOR. SEAL CORRIDOR WALL PENETRATION AIR TIGHT. COORDINATE WITH GENERAL CONTRACTOR FOR FINAL PATCH OF CORRIDOR WALL TO MAINTAIN EXISTING RATINGS.
6. PROVIDE TEMPORARY FIRE DAMPER OR FIRE/SMOKE DAMPER TO MAINTAIN PARTITION RATING AS REQUIRED. IF FSD IS REQUIRED, INTERLOCK CONTROLS WITH NEGATIVE AIR MACHINE TO CLOSE DAMPERWHEN MACHINE IS DE-ENERGIZED.

NEGATIVE AIR MACHINE INSTALLATION DUCT THROUGH INTERIOR WALL DETAIL
No Scale — 3

Gresham Smith
GreshamSmith.com

ARCHITECT, INTERIOR DESIGN, GRAPHICS
Gresham Smith
222 2nd Avenue South, Suite 1400
Nashville, TN 37201-2308
615.770.8100
FL Qualifier No. AR0013420
FL Registry No. RY3806
Architect/Interior Designer of Record: Eric M. Snyder
Florida Registration #96197
Project Principal: Rob Hamby
Project Architect: Eric Snyder
Project Coordinator: Traci Myers
Interior Designer: Morgan Black

ME&P
I.C. Thomasson Associates, Inc.
2950 Kraft Drive, Suite 500
Nashville, TN 37204
615.346.3400
FL Qualifier No. 38970
FL Registry No. 1276
MEP Principal: Josh Cartwright
MEP Proj Mngr: Paul C. McKinney
Mech Engineer of Record: Shawn Sullivan
Florida Registration #81090
Plum/Fire P. Designer: Donna Seigal
Elec. Engineer of Record: Paul C. McKinney
Florida Registration #56569

STRUCTURAL
Stanley D. Lindsey & Associates, Ltd.
750 Old Hickory Blvd, Building 1, Suite 175
Brentwood, TN 37027
615.320.1735
FL Qualifier No. 39200
FL Registry No. 1329
Project Principal/ Engineer: Mark Hilner
Structural Engineer of Record: Michael E. Corrin
Florida Registration #62025

I.T/Telecom PM: Michael Henry

CIVIL & LANDSCAPE
Kimley-Horn
2615 Centennial Blvd., Suite 102
Tallahassee, FL 32308
850.553.3500
FL Qualifier No. 49629
FL Registry No. 696
EOR: Kelsey Lewis, PE
Florida Registration #79384
Proj Mngr: Chris Akers
Landscape AOR: Charlie Johnson
Florida Reg #6667402

ICT
I. C. Thomasson Associates, Inc.
2950 KRAFT DRIVE
NASHVILLE, TN. 37204
PHONE (615) 346-3400
www.icthomasson.com
ict project # : 210404

1966 SDL STRUCTURAL ENGINEERS

Kimley»Horn
214 Oceanside Drive
Nashville, TN 37204

HCA Healthcare
HCA Design & Construction
One Park Plaza, PO Box 550
Bldg. II, East 3rd Floor
Nashville, TN 37203
HCA Design Mgr.: Nicole Hoch
HCA Constr. Mgr.: Ben McAlpin

General Contractors
Robins & Morton
5500 Maryland Way, Suite 100
Brentwood, TN 37027

SHAWN M. SULLIVAN LICENSE No 81090 STATE OF FLORIDA PROFESSIONAL ENGINEER

Digitally signed by Shawn Sullivan
Date: 2022.03.01 16:00:54-06'00'

ED EXPANSION, PHARMACY AND DIETARY RENOVATION

LAKE CITY MEDICAL CENTER
340 NW Commerce Dr.
Lake City, FL 32055
HCA Project No.: 3793800010, 3793800014
Florida AHCA
Project Submission No.: 115
Client Code / File No.: 23/100156

Revision		
No.	Date	Description

HVAC - ICRA - FIRST FLOOR - PART A

M010A

LINE IS 3 INCHES WHEN PRINTED FULL SIZE
FULL SHEET SIZE = 30"X42"

PROJECT: 45057.00
DATE: 3/2/2022

3/1/2022 2:49:43 PM BIM 360://45057.00 HCA Lake City Medical Center 10 bed med surg Expansion R21/ICT_210404_M21_Central.rvt

Drawn By: Author
Checked By: Checker
Approved By: Approver

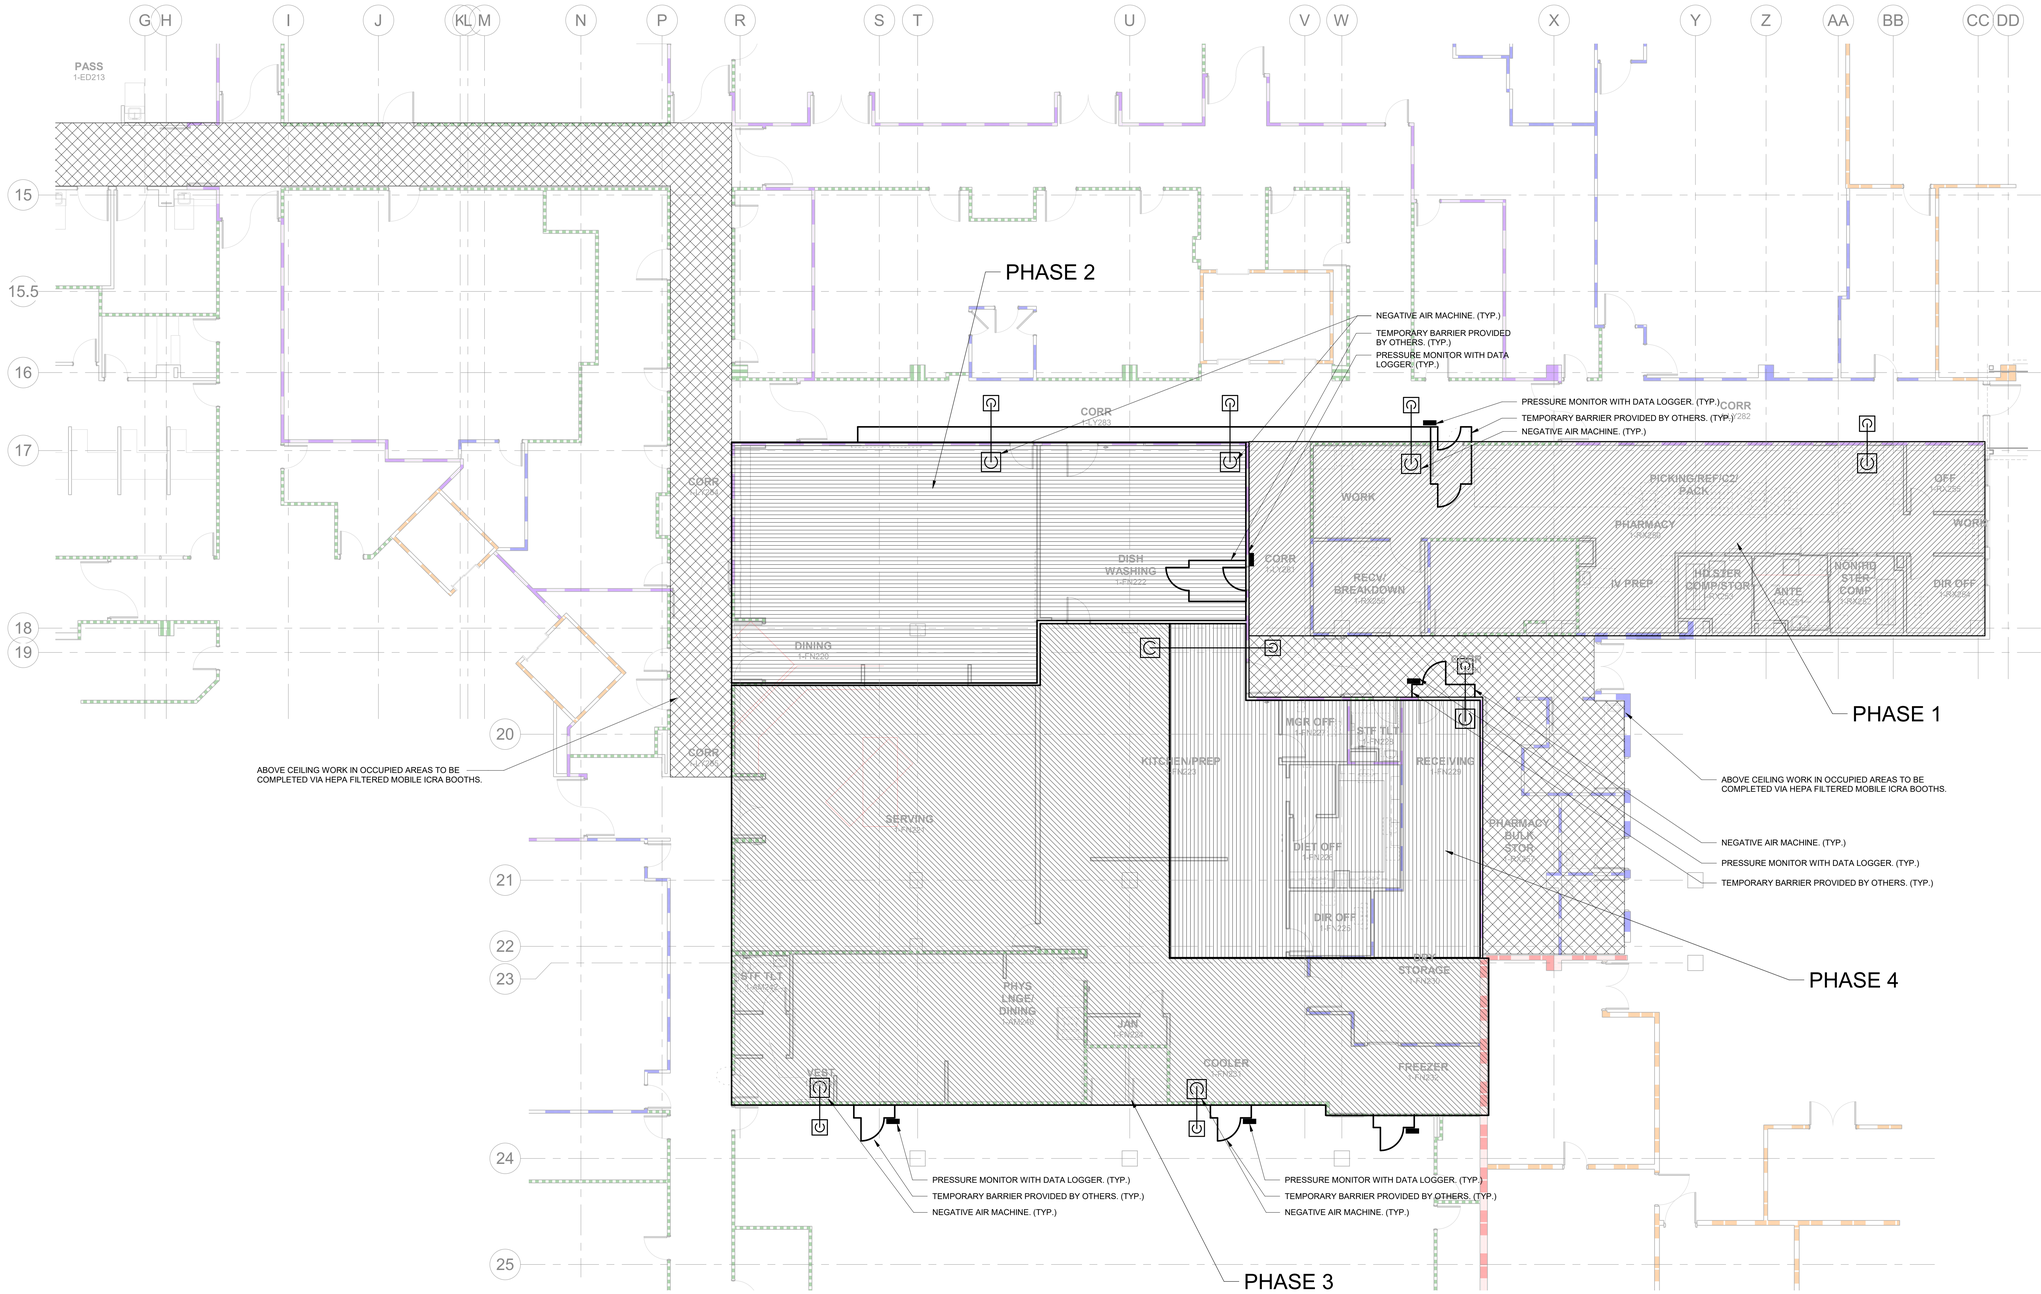

1 HVAC - ICRA - FIRST FLOOR DIETARY AND PHARMACY PLAN
1/8" = 1'-0"

Gresham Smith
GreshamSmith.com

ARCHITECT, INTERIOR DESIGN, GRAPHICS
Gresham Smith
222 2nd Avenue South, Suite 1400
Nashville, TN 37201-2308
615.770.8100
FL Qualifier No. AR0013420
FL Registry No. RY3806
Architect/Interior Designer of Record: Eric M. Snyder, Florida Registration #96197
Project Principal: Rob Hamby
Project Architect: Eric Snyder
Project Coordinator: Traci Myers
Interior Designer: Morgan Black

STRUCTURAL
Stanley D. Lindsey & Associates, Ltd.
750 Old Hickory Blvd, Building 1, Suite 175
Brentwood, TN 37027
615.320.1735
FL Qualifier No. 39200
FL Registry No. 1329
Project Principal/ Engineer: Mark Hilner
Structural Engineer of Record: Michael E. Corrin, Florida Registration #62025

ME&P
I.C. Thomasson Associates, Inc.
2950 Kraft Drive, Suite 500
Nashville, TN 37204
615.346.3400
FL Qualifier No. 38970
FL Registry No. 1276
MEP Principal: Josh Cartwright
MEP Proj Mngr: Paul C. McKinney
Mech Engineer of Record: Shawn Sullivan, Florida Registration #81090
Plum/Fire P. Designer: Donna Seigal
Elec. Engineer of Record: Paul C. McKinney, Florida Registration #56569
Elec. Engineer: Michael Henry

CIVIL & LANDSCAPE
Kimley-Horn
2615 Centennial Blvd., Suite 102
Tallahassee, FL 32308
850.553.3500
FL Qualifier No. 49629
FL Registry No. 696
EOR: Kelsey Lewis, PE, Florida Registration #79384
Proj Mngr: Chris Akers
Landscape AOR: Charlie Johnson, Florida Reg #6667402

I. C. Thomasson Associates, Inc.
2950 KRAFT DRIVE
NASHVILLE, TN. 37204
PHONE (615) 346-3400
www.icthomasson.com
ict project # : 210404

STRUCTURAL ENGINEERS SDL 1966

Kimley»Horn
214 Oceanside Drive
Nashville, TN 37204

HCA Healthcare
HCA Design & Construction
One Park Plaza, PO Box 550
Bldg. II, East 3rd Floor
Nashville, TN 37203
HCA Design Mgr.: Nicole Hoch
HCA Constr. Mgr.: Ben McAlpin

General Contractors
Robins & Morton
5500 Maryland Way, Suite 100
Brentwood, TN 37027

SHAWN M. SULLIVAN LICENSE No 81090 STATE OF FLORIDA PROFESSIONAL ENGINEER

Digitally signed by Shawn Sullivan
Date: 2022.03.01 16:01:12-06'00'

ED EXPANSION, PHARMACY AND DIETARY RENOVATION

LAKE CITY MEDICAL CENTER
340 NW Commerce Dr.
Lake City, FL 32055
HCA Project No.: 3793800010, 3793800014
Florida AHCA Project Submission No.: 115
Client Code / File No.: 23/100156

Revision		
No.	Date	Description

HVAC - ICRA - FIRST FLOOR - PART B

M010B

LINE IS 3 INCHES WHEN PRINTED FULL SIZE
FULL SHEET SIZE = 30"X42"

PROJECT: 45057.00
DATE: 3/2/2022

3/1/2022 2:49:45 PM BIM 360://45057.00 HCA Lake City Medical Center 10 bed med surg Expansion R21/ICT_210404_M21_Central.rvt

Drawn By: Author
Checked By: Checker
Approved By: Approver

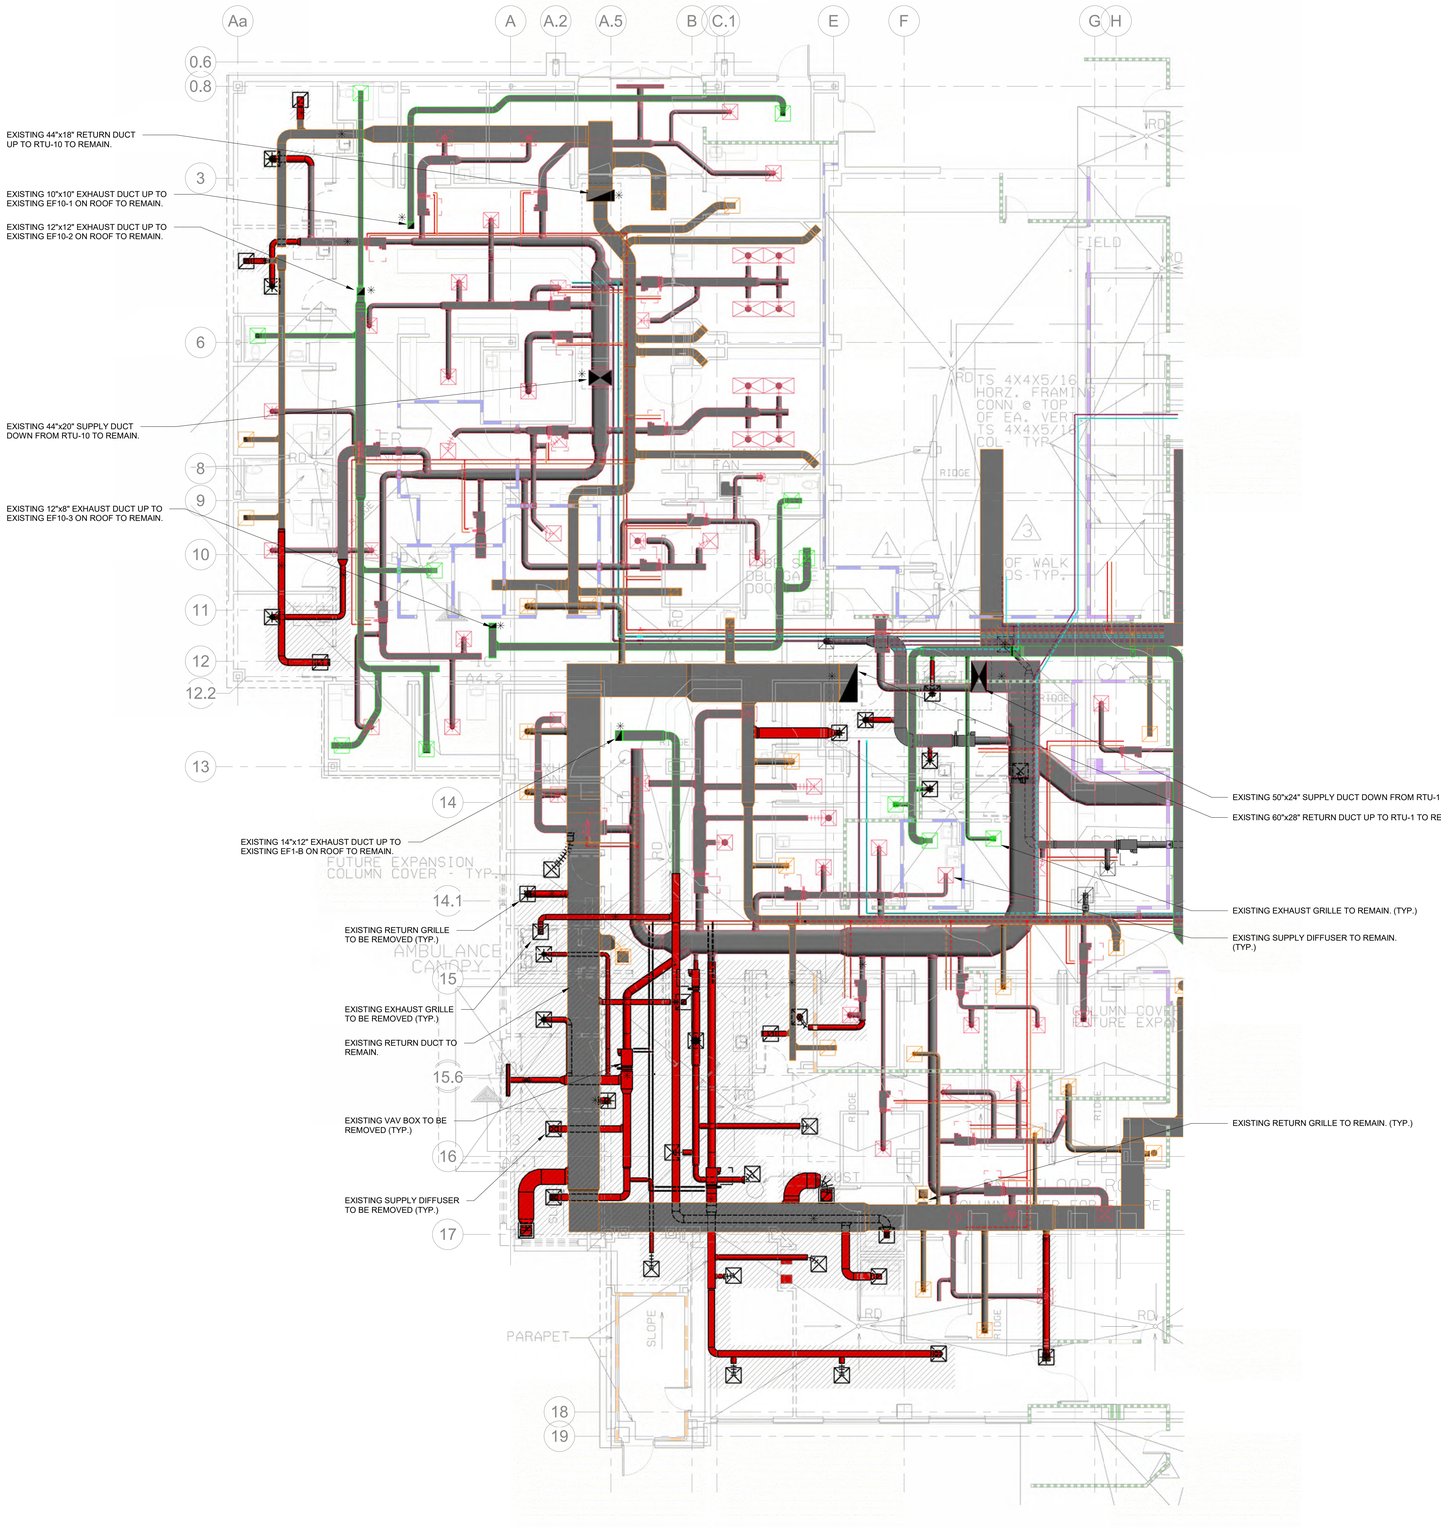

1 HVAC - FIRST FLOOR ED EXPANSION AND RENOVATION PLAN - DEMOLITION
1/8" = 1'-0"

WALL LEGEND

- EXISTING TYPE A - 1 HOUR FIRE BARRIERS TO REMAIN
- EXISTING TYPE B - 1 HOUR SMOKE BARRIERS TO REMAIN
- EXISTING TYPE C - 2 HOUR FIRE BARRIERS TO REMAIN
- EXISTING TYPE D - 2 HOUR SMOKE BARRIERS TO REMAIN
- EXISTING TYPE N - NON-RATED PARTITION TO REMAIN
- EXISTING TYPE S - SMOKE RESISTANT PARTITION TO REMAIN
- TYPE A - 1 HOUR FIRE BARRIERS
- TYPE B - 1 HOUR SMOKE BARRIERS
- TYPE C - 2 HOUR FIRE BARRIERS
- TYPE D - 2 HOUR SMOKE BARRIERS
- TYPE N - NON-RATED PARTITION
- TYPE S - SMOKE RESISTANT PARTITION

HVAC LEGEND

- EXISTING TO REMAIN
- DEMOLITION

DEMOLITION NOTES:

1. EXISTING ROUTING AND LOCATION OF DUCTWORK, PIPING, EQUIPMENT, ETC. SHOWN, ARE BASED ON PREVIOUS CONTRACT DOCUMENTS. CONTRACTOR TO VERIFY EXISTING CONDITIONS FOR DISCREPANCIES.
2. ALL EXISTING WALLS, CEILINGS, FLOOR SLABS, ROOF, ETC., BEING CUT OR DAMAGED UNDER THIS CONTRACT TO BE PATCHED BACK TO MATCH EXISTING FINISH AND FIRE PROTECTION RATING. COORDINATE REQUIREMENTS WITH ARCHITECTURAL.
3. PRIOR TO DEMOLITION WORK COMMENCING, CONTRACTOR TO COORDINATE WITH OWNER FOR DISPOSAL OF EXISTING EQUIPMENT TO BE REMOVED. CONTRACTOR TO REMOVE ITEMS TO BE RETAINED BY OWNER AND TRANSPORT THEM TO A PREDETERMINED AREA FOR STORAGE BY OWNER. ALL OTHER ITEMS TO BE REMOVED FROM SITE AND DISPOSED OF AT CONTRACTOR'S EXPENSE.
4. IN AREAS OF RENOVATION, THE EXISTING DUCT MAINS AND BRANCH LINES, PIPING, AND CONDUIT SHALL BE RAISED OR RELOCATED AS NECESSARY TO ALLOW FOR THE INSTALLATION OF NEW DUCTWORK AND PIPING AND MAINTAIN NEW CEILING HEIGHTS AS SET BY THE ARCHITECTURAL PLANS.
5. CONTRACTOR TO REMOVE EXISTING MECHANICAL EQUIPMENT AND APPURTENANCES AS INDICATED FROM EXISTING BUILDING. PHASING SHALL BE COORDINATED WITH CONSTRUCTION SCHEDULE AND HOSPITAL.
6. CONTRACTOR TO COORDINATE WITH ELECTRICAL CONTRACTOR FOR REMOVAL OF EXISTING CONDUIT AND WIRING FEEDING EXISTING MECHANICAL EQUIPMENT TO BE REMOVED.
7. REMOVE ALL T'STATS AND HOT WATER PIPING TO EXISTING HOT WATER COILS REMOVED. CAP PIPING AT MAINS.
8. COORDINATE WITH GENERAL CONTRACTOR AND HOSPITAL STAFF FOR PHASING AND SHUT DOWN OF EXISTING AHU. NEW UNIT IS TO BE IN PLACE AND OPERATIONAL BEFORE EXISTING UNIT IS REMOVED.
9. PRIOR TO ANY WORK COMMENCING USE DUCT TRAVERSES TO MEASURE AIRFLOW AT LOCATIONS INDICATED ON PLANS BY *. TYPICAL OF 15 LOCATIONS. IN ADDITION, MEASURE SUPPLY, RETURN AND EXHAUST AIR FLOWS OF ROOFTOP UNITS RTU-1 AND RTU-10 AND EXHAUST AIR FLOWS AT EF10-1, EF10-2, EF10-3, EF1-A AND EF1-B. RECORD READINGS AND FURNISH TO ENGINEER FOR REVIEW.

Gresham Smith

GreshamSmith.com

ARCHITECT, INTERIOR DESIGN, GRAPHICS
Gresham Smith
222 2nd Avenue South, Suite 1400
Nashville, TN 37201-2308
615.770.8100
FL Qualifier No. AR0013420
FL Registry No. RY3806
Architect/Interior Designer of Record: Eric M. Snyder
Florida Registration #96197
Project Principal: Rob Hamby
Project Architect: Eric Snyder
Project Coordinator: Traci Myers
Interior Designer: Morgan Black

ME&P
I.C. Thomasson Associates, Inc.
2950 Kraft Drive, Suite 500
Nashville, TN 37204
615.346.3400
FL Qualifier No. 38970
FL Registry No. 1276
MEP Principal: Josh Cartwright
MEP Proj Mngr: Paul C. McKinney
Mech Engineer of Record: Shawn Sullivan
Florida Registration #81090
Plum/Fire P. Designer: Donna Seigal
Elec. Engineer of Record: Paul C. McKinney
Florida Registration #56569

STRUCTURAL
Stanley D. Lindsey & Associates, Ltd.
750 Old Hickory Blvd, Building 1, Suite 175
Brentwood, TN 37027
615.320.1735
FL Qualifier No. 39200
FL Registry No. 1329
Project Principal/ Engineer: Mark Hilner
Structural Engineer of Record: Michael E. Corrin
Florida Registration #62025

CIVIL & LANDSCAPE
Kimley-Horn
2615 Centennial Blvd., Suite 102
Tallahassee, FL 32308
850.553.3500
FL Qualifier No. 49629
FL Registry No. 696
EOR: Kelsey Lewis, PE
Florida Registration #79384
Proj Mngr: Chris Akers
Landscape AOR: Charlie Johnson
Florida Reg #6667402

I. C. Thomasson Associates, Inc.
2950 KRAFT DRIVE
NASHVILLE, TN. 37204
PHONE (615) 346-3400
www.icthomasson.com
ict project # : 210404

STRUCTURAL ENGINEERS 1966 SDL

Kimley»Horn
214 Oceanside Drive
Nashville, TN 37204

HCA Healthcare
HCA Design & Construction
One Park Plaza, PO Box 550
Bldg. II, East 3rd Floor
Nashville, TN 37203
HCA Design Mgr.: Nicole Hoch
HCA Constr. Mgr.: Ben McAlpin

General Contractors
Robins & Morton
5500 Maryland Way, Suite 100
Brentwood, TN 37027

SHAWN M. SULLIVAN LICENSE No 81090 STATE OF FLORIDA PROFESSIONAL ENGINEER

Digitally signed by Shawn Sullivan
Date: 2022.03.01 16:01:33-06'00'

ED EXPANSION, PHARMACY AND DIETARY RENOVATION

LAKE CITY MEDICAL CENTER
340 NW Commerce Dr.
Lake City, FL 32055
HCA Project No.: 3793800010, 3793800014
Florida AHCA Project Submission No.: 115
Client Code / File No.: 23/100156

Revision		
No.	Date	Description

HVAC - FIRST FLOOR ED EXPANSION AND RENOVATION PLAN - DEMOLITION

M101A

LINE IS 3 INCHES WHEN PRINTED FULL SIZE
FULL SHEET SIZE = 30"X42"

PROJECT: 45057.00
DATE: 3/2/2022

3/1/2022 2:49:54 PM BIM 360://45057.00 HCA Lake City Medical Center 10 bed med surg Expansion R21/ICT_210404_M21_Central.rvt

Drawn By: Author
Checked By: Checker
Approved By: Approver

No color scheme assigned to view

NEW CONSTRUCTION NOTES:

1. INDICATES NEW WORK TO BE CONNECTED TO EXISTING WORK AT THIS POINT.
2. (100) INDICATES EXISTING AIR DISTRIBUTION DEVICE TO BE REBALANCED TO 100 CFM EACH.
3. (400/300) INDICATES EXISTING VAV BOX TO BE REBALANCED TO 400 CFM MAXIMUM FLOW AND 300 CFM MINIMUM FLOW.
4. AS PART OF THIS PROJECT, EXISTING AIR HANDLING UNIT RTU-1 SHALL BE REBALANCED TO THE FOLLOWING CRITERIA:

	ORIGINAL	FINAL
SUPPLY AIR	14,910 CFM	10,945 CFM
RETURN AIR	13,635 CFM	9,790 CFM
OUTDOOR AIR	1,275 CFM	950 CFM

CONTRACTOR IS RESPONSIBLE FOR REPLACING BELTS, SHEAVES AND/OR PULLEYS IN ORDER TO OBTAIN NEW CFM'S. IN ADDITION, EXISTING UNIT SHALL BE INTERNALLY CLEANED (CASING AND COIL) AND PROVIDED WITH A CLEAN SET OF FILTERS AFTER CONSTRUCTION IS COMPLETE.

5. ALL DUCT AND PIPE TO BE INSTALLED AT A MINIMUM OF 6" CLEAR TO RATED WALLS TO ALLOW FOR INSPECTION OF PARTITION ASSEMBLIES. ALL UTILITIES SHALL BE LOCATED SO THAT ACCESS IS MAINTAINED TO ADJACENT WALL SURFACES AND TO ALL ACCESS DOORS.
6. ALL AIR DISTRIBUTION DEVICES LOCATED WITHIN BEHAVIORAL HEALTH (BH) OR SECURE HOLD ROOMS SHALL BE EQUAL TO TITUS MODEL SG-PR. PROVIDE 8"Ø DUCT AND MVD FOR EACH. BALANCE TO CFM SHOWN ON PLANS.
7. AS PART OF THIS PROJECT, EXISTING AIR HANDLING UNIT RTU-10 SHALL BE REBALANCED TO THE FOLLOWING CRITERIA:

	ORIGINAL	FINAL
SUPPLY AIR	7,500 CFM	7,125 CFM
RETURN AIR	5,925 CFM	5,550 CFM
OUTDOOR AIR	1,575 CFM	1,575 CFM

CONTRACTOR IS RESPONSIBLE FOR REPLACING BELTS, SHEAVES AND/OR PULLEYS IN ORDER TO OBTAIN NEW CFM'S. IN ADDITION, EXISTING UNIT SHALL BE INTERNALLY CLEANED (CASING AND COIL) AND PROVIDED WITH A CLEAN SET OF FILTERS AFTER CONSTRUCTION IS COMPLETE.

WALL LEGEND

- EXISTING TYPE A - 1 HOUR FIRE BARRIERS TO REMAIN
- EXISTING TYPE B - 1 HOUR SMOKE BARRIERS TO REMAIN
- EXISTING TYPE C - 2 HOUR FIRE BARRIERS TO REMAIN
- EXISTING TYPE D - 2 HOUR SMOKE BARRIERS TO REMAIN
- EXISTING TYPE N - NON-RATED PARTITION TO REMAIN
- EXISTING TYPE S - SMOKE RESISTANT PARTITION TO REMAIN
- TYPE A - 1 HOUR FIRE BARRIERS
- TYPE B - 1 HOUR SMOKE BARRIERS
- TYPE C - 2 HOUR FIRE BARRIERS
- TYPE D - 2 HOUR SMOKE BARRIERS
- TYPE N - NON-RATED PARTITION
- TYPE S - SMOKE RESISTANT PARTITION

HVAC LEGEND

- EXISTING TO REMAIN
- NEW CONSTRUCTION

STATIC PRESSURE SENSOR FOR AHU-11.

NEW 14"x14" EXHAUST DUCT UP TO NEW EF11-1 MOUNTED ON ROOF.

NEW 12"x12" EXHAUST DUCT UP TO NEW EF11-2.

56"x24" RETURN DUCT UP TO NEW AHU-11.

24"x12" CEILING MOUNTED ISOLATION EXHAUST GRILLE LOCATED AT HEAD OF BED. PRODUCT TO BE TITUS 8F ALUMINUM PERFORATED GRILLE WITH STANDARD WHITE FINISH AND SURFACE MOUNT FRAME. PROVIDE 8"Ø DUCT RUNOUT WITH MVD BALANCED TO 350 CFM.

NEW 70"x28" SUPPLY DUCT DOWN FROM NEW AHU-11.

NEW 28"x28" EXHAUST DUCT UP TO NEW EF11-3.

PROVIDE 2HR FIRE BARRIER WRAP.

6'-0"Lx4"W LINEAR BAR DIFFUSER EQUAL TO TITUS CT-540. PROVIDE 8" Ø RUNOUT WITH MVD TO FACTORY PLENUM. BALANCE MVD TO 200 CFM.

8'-0"Lx4"W LINEAR BAR DIFFUSER EQUAL TO TITUS CT-540. PROVIDE 8" Ø RUNOUT TO FACTORY PLENUM (TYP OF 2). BALANCE MVD TO 175 CFM EACH. GRILLES TO FORM ONE CONTINUOUS DIFFUSER.

EXISTING 44X18 RETURN DUCT UP TO RTU-10 TO REMAIN.

EXISTING 44X20 SUPPLY DUCT DOWN FROM RTU-10 TO REMAIN.

CONNECT TO EXISTING 52X24 RETURN DUCT.

EXISTING 14X12 EXHAUST DUCT UP TO EXISTING EF1-B ON ROOF TO REMAIN. NOTE 8.

EXISTING 60X28 RETURN DUCT UP TO RTU-1 TO REMAIN.

EXISTING 50X24 SUPPLY DUCT DOWN FROM RTU-1 TO REMAIN.

EXISTING 18X12 UP TO EXISTING FAN EF-1C ON ROOF TO REMAIN.

EXISTING VAV BOX TO REMAIN.

EXISTING 26X10 DUCT UP TO EXISTING FAN EF-2B TO REMAIN.

1 HVAC - FIRST FLOOR ED EXPANSION AND RENOVATION PLAN - NEW CONSTRUCTION
1/8" = 1'-0"

Gresham Smith
GreshamSmith.com

ARCHITECT, INTERIOR DESIGN, GRAPHICS
Gresham Smith
222 2nd Avenue South, Suite 1400
Nashville, TN 37201-2308
615.770.8100
FL Qualifier No. AR0013420
FL Registry No. RY3806
Architect/Interior Designer of Record: Eric M. Snyder
Florida Registration #96197
Project Principal: Rob Hamby
Project Architect: Eric Snyder
Project Coordinator: Traci Myers
Interior Designer: Morgan Black

M&P
I.C. Thomasson Associates, Inc.
2950 Kraft Drive, Suite 500
Nashville, TN 37204
615.346.3400
FL Qualifier No. 38970
FL Registry No. 1276
MEP Principal: Josh Cartwright
MEP Proj Mngr: Paul C. McKinney
Mech Engineer of Record: Shawn Sullivan
Florida Registration #81090
Plum/Fire P. Designer: Donna Seigal
Elec. Engineer of Record: Paul C. McKinney
Florida Registration #56569

STRUCTURAL
Stanley D. Lindsey & Associates, Ltd.
750 Old Hickory Blvd, Building 1, Suite 175
Brentwood, TN 37027
615.320.1735
FL Qualifier No. 39200
FL Registry No. 1329
Project Principal/ Engineer: Mark Hilner
Structural Engineer of Record: Michael E. Corrin
Florida Registration #62025

CIVIL & LANDSCAPE
Kimley-Horn
2615 Centennial Blvd., Suite 102
Tallahassee, FL 32308
850.553.3500
FL Qualifier No. 49629
FL Registry No. 696
EOR: Kelsey Lewis, PE
Florida Registration #79384
Proj Mngr: Chris Akers
Landscape AOR: Charlie Johnson
Florida Reg #6667402

I. C. Thomasson Associates, Inc.
2950 KRAFT DRIVE
NASHVILLE, TN. 37204
PHONE (615) 346-3400
www.ictbomasson.com
ict project # : 210404

STRUCTURAL ENGINEERS SDL 1966

Kimley»Horn
214 Oceanside Drive
Nashville, TN 37204

HCA Healthcare
HCA Design & Construction
One Park Plaza, PO Box 550
Bldg. II, East 3rd Floor
Nashville, TN 37203
HCA Design Mgr.: Nicole Hoch
HCA Constr. Mgr.: Ben McAlpin

General Contractors
Robins & Morton
5500 Maryland Way, Suite 100
Brentwood, TN 37027

SHAWN M. SULLIVAN LICENSE No 81090 STATE OF FLORIDA PROFESSIONAL ENGINEER

Digitally signed by Shawn Sullivan
Date: 2022.03.01 16:01:52-06'00'

ED EXPANSION, PHARMACY AND DIETARY RENOVATION

LAKE CITY MEDICAL CENTER
340 NW Commerce Dr.
Lake City, FL 32055
HCA Project No.: 3793800010, 3793800014
Florida AHCA Project Submission No.: 115
Client Code / File No.: 23/100156

Revision		
No.	Date	Description

HVAC - FIRST FLOOR ED EXPANSION AND RENOVATION PLAN - NEW CONSTRUCTION

M201A

LINE IS 3 INCHES WHEN PRINTED FULL SIZE
FULL SHEET SIZE = 30"X42"

PROJECT: 45057.00
DATE: 3/2/2022

3/1/2022 2:50:18 PM BIM 360://45057.00 HCA Lake City Medical Center 10 bed med surg Expansion R21/ICT_210404_M21_Central.rvt

Drawn By: Author
Checked By: Checker
Approved By: Approver

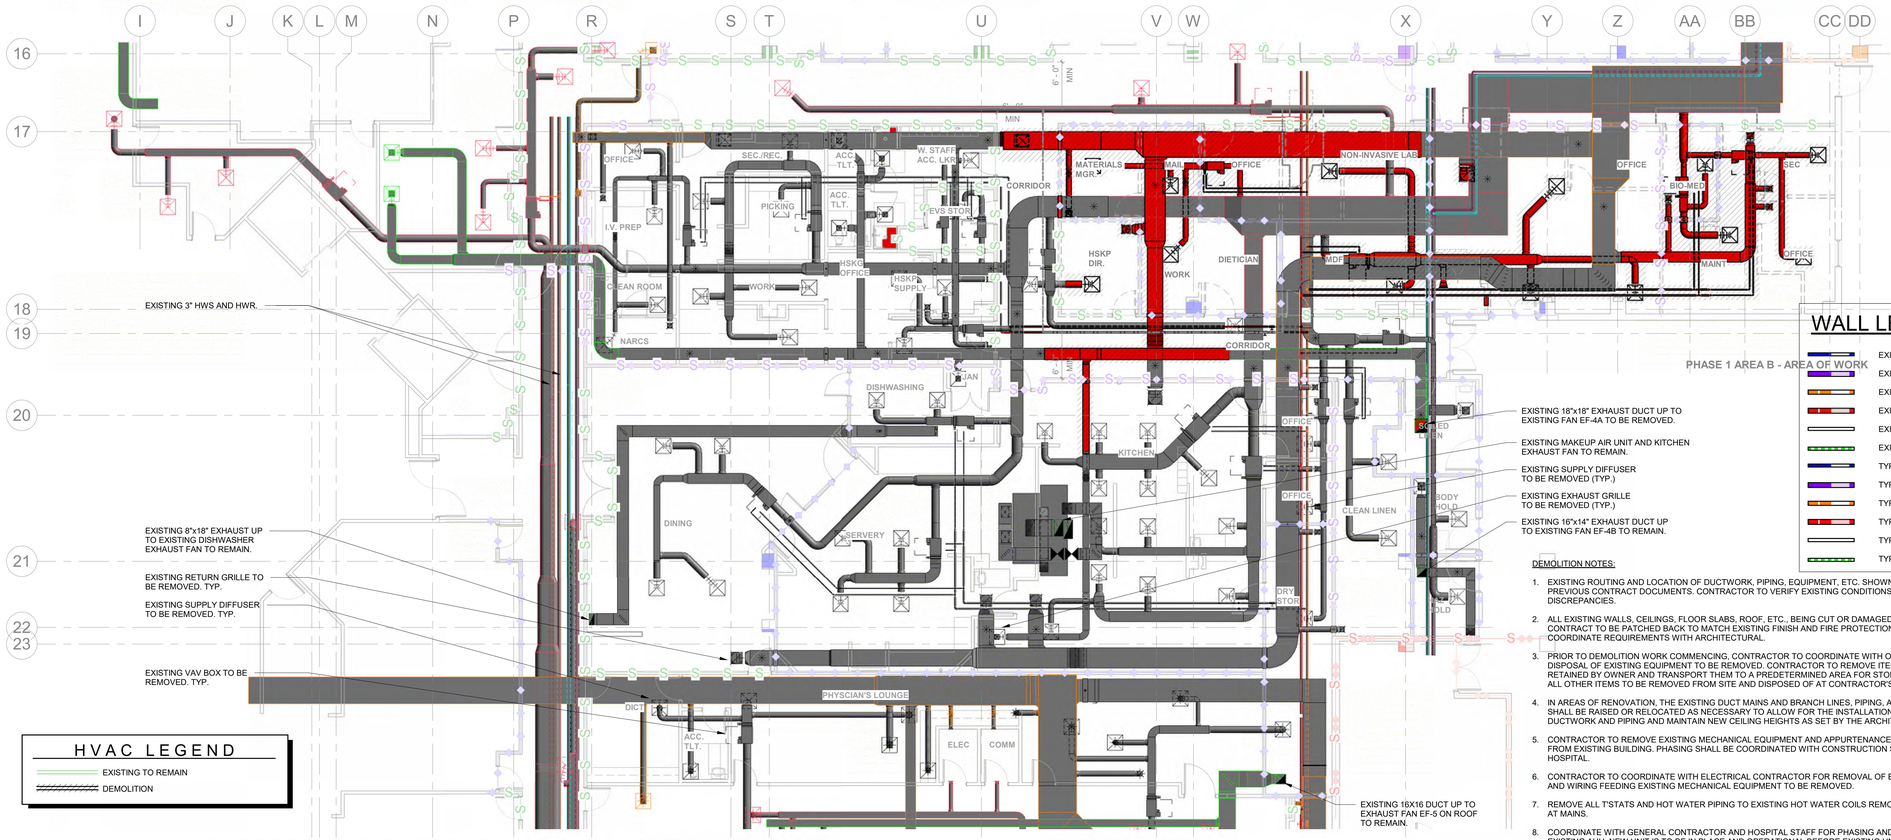

HVAC LEGEND

- EXISTING TO REMAIN
- DEMOLITION

1 HVAC - FIRST FLOOR PART B - PHASE 1 - DEMOLITION

1/8" = 1'-0"

WALL LEGEND

- EXISTING TYPE A - 1 HOUR FIRE BARRIERS TO REMAIN
- EXISTING TYPE B - 1 HOUR SMOKE BARRIERS TO REMAIN
- EXISTING TYPE C - 2 HOUR FIRE BARRIERS TO REMAIN
- EXISTING TYPE D - 2 HOUR SMOKE BARRIERS TO REMAIN
- EXISTING TYPE N - NON-RATED PARTITION TO REMAIN
- EXISTING TYPE S - SMOKE RESISTANT PARTITION TO REMAIN
- TYPE A - 1 HOUR FIRE BARRIERS
- TYPE B - 1 HOUR SMOKE BARRIERS
- TYPE C - 2 HOUR FIRE BARRIERS
- TYPE D - 2 HOUR SMOKE BARRIERS
- TYPE N - NON-RATED PARTITION
- TYPE S - SMOKE RESISTANT PARTITION

DEMOLITION NOTES:

1. EXISTING ROUTING AND LOCATION OF DUCTWORK, PIPING, EQUIPMENT, ETC. SHOWN, ARE BASED ON PREVIOUS CONTRACT DOCUMENTS. CONTRACTOR TO VERIFY EXISTING CONDITIONS FOR DISCREPANCIES.
2. ALL EXISTING WALLS, CEILINGS, FLOOR SLABS, ROOF, ETC., BEING CUT OR DAMAGED UNDER THIS CONTRACT TO BE PATCHED BACK TO MATCH EXISTING FINISH AND FIRE PROTECTION RATING. COORDINATE REQUIREMENTS WITH ARCHITECTURAL.
3. PRIOR TO DEMOLITION WORK COMMENCING, CONTRACTOR TO COORDINATE WITH OWNER FOR DISPOSAL OF EXISTING EQUIPMENT TO BE REMOVED. CONTRACTOR TO REMOVE ITEMS TO BE RETAINED BY OWNER AND TRANSPORT THEM TO A PREDETERMINED AREA FOR STORAGE BY OWNER. ALL OTHER ITEMS TO BE REMOVED FROM SITE AND DISPOSED OF AT CONTRACTOR'S EXPENSE.
4. IN AREAS OF RENOVATION, THE EXISTING DUCT MAINS AND BRANCH LINES, PIPING, AND CONDUIT SHALL BE RAISED OR RELOCATED AS NECESSARY TO ALLOW FOR THE INSTALLATION OF NEW DUCTWORK AND PIPING AND MAINTAIN NEW CEILING HEIGHTS AS SET BY THE ARCHITECTURAL PLANS.
5. CONTRACTOR TO REMOVE EXISTING MECHANICAL EQUIPMENT AND APPURTENANCES AS INDICATED FROM EXISTING BUILDING. PHASING SHALL BE COORDINATED WITH CONSTRUCTION SCHEDULE AND HOSPITAL.
6. CONTRACTOR TO COORDINATE WITH ELECTRICAL CONTRACTOR FOR REMOVAL OF EXISTING CONDUIT AND WIRING FEEDING EXISTING MECHANICAL EQUIPMENT TO BE REMOVED.
7. REMOVE ALL T'STATS AND HOT WATER PIPING TO EXISTING HOT WATER COILS REMOVED. CAP PIPING AT MAINS.
8. COORDINATE WITH GENERAL CONTRACTOR AND HOSPITAL STAFF FOR PHASING AND SHUT DOWN OF EXISTING AHU. NEW UNIT IS TO BE IN PLACE AND OPERATIONAL BEFORE EXISTING UNIT IS REMOVED.
9. PRIOR TO ANY WORK COMMENCING USE DUCT TRAVERSES TO MEASURE AIRFLOW AT LOCATIONS INDICATED ON PLANS BY *. TYPICAL OF 23 LOCATIONS. IN ADDITION, MEASURE SUPPLY, RETURN AND EXHAUST AIR FLOWS OF UNIT AHU-4 AND AHU-5 AND EXHAUST FANS EF-4A, EF-4B, EF-4C, EF-4D, EF-4E AND KSF-1 AND KSF-2. RECORD READINGS AND FURNISH TO ENGINEER FOR REVIEW.

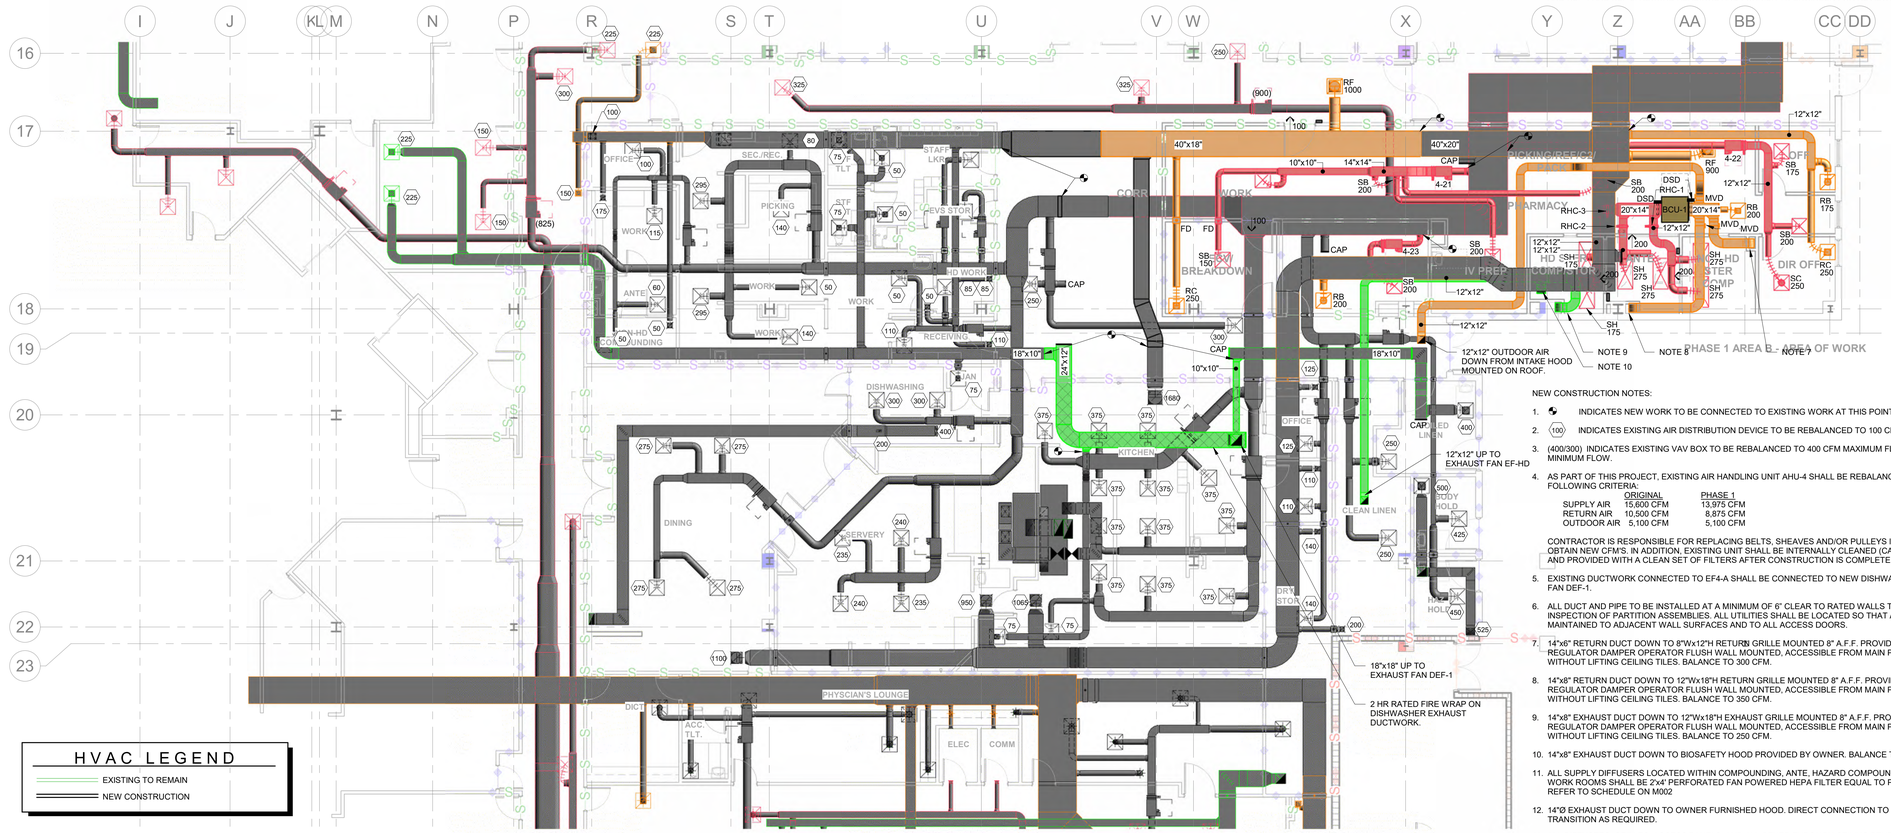

HVAC LEGEND

- EXISTING TO REMAIN
- NEW CONSTRUCTION

2 HVAC - FIRST FLOOR PART B - PHASE 1 - NEW CONSTRUCTION

1/8" = 1'-0"

NEW CONSTRUCTION NOTES:

1. INDICATES NEW WORK TO BE CONNECTED TO EXISTING WORK AT THIS POINT.
2. (100) INDICATES EXISTING AIR DISTRIBUTION DEVICE TO BE REBALANCED TO 100 CFM EACH.
3. (400/300) INDICATES EXISTING VAV BOX TO BE REBALANCED TO 400 CFM MAXIMUM FLOW AND 300 CFM MINIMUM FLOW.
4. AS PART OF THIS PROJECT, EXISTING AIR HANDLING UNIT AHU-4 SHALL BE REBALANCED TO THE FOLLOWING CRITERIA:

	ORIGINAL	PHASE 1
SUPPLY AIR	15,600 CFM	13,975 CFM
RETURN AIR	10,500 CFM	8,875 CFM
OUTDOOR AIR	5,100 CFM	5,100 CFM

CONTRACTOR IS RESPONSIBLE FOR REPLACING BELTS, SHEAVES AND/OR PULLEYS IN ORDER TO OBTAIN NEW CFM'S. IN ADDITION, EXISTING UNIT SHALL BE INTERNALLY CLEANED (CASING AND COIL) AND PROVIDED WITH A CLEAN SET OF FILTERS AFTER CONSTRUCTION IS COMPLETE.

5. EXISTING DUCTWORK CONNECTED TO EF4-A SHALL BE CONNECTED TO NEW DISHWASHER EXHAUST FAN DEF-1.
6. ALL DUCT AND PIPE TO BE INSTALLED AT A MINIMUM OF 6" CLEAR TO RATED WALLS TO ALLOW FOR INSPECTION OF PARTITION ASSEMBLIES. ALL UTILITIES SHALL BE LOCATED SO THAT ACCESS IS MAINTAINED TO ADJACENT WALL SURFACES AND TO ALL ACCESS DOORS.
7. 14"x6" RETURN DUCT DOWN TO 8"Wx12"H RETURN GRILLE MOUNTED 8" A.F.F. PROVIDE YOUNG REGULATOR DAMPER OPERATOR FLUSH WALL MOUNTED, ACCESSIBLE FROM MAIN PHARMACY WITHOUT LIFTING CEILING TILES. BALANCE TO 300 CFM.
8. 14"x8" RETURN DUCT DOWN TO 12"Wx18"H RETURN GRILLE MOUNTED 8" A.F.F. PROVIDE YOUNG REGULATOR DAMPER OPERATOR FLUSH WALL MOUNTED, ACCESSIBLE FROM MAIN PHARMACY WITHOUT LIFTING CEILING TILES. BALANCE TO 350 CFM.
9. 14"x8" EXHAUST DUCT DOWN TO 12"Wx18"H EXHAUST GRILLE MOUNTED 8" A.F.F. PROVIDE YOUNG REGULATOR DAMPER OPERATOR FLUSH WALL MOUNTED, ACCESSIBLE FROM MAIN PHARMACY WITHOUT LIFTING CEILING TILES. BALANCE TO 250 CFM.
10. 14"x8" EXHAUST DUCT DOWN TO BIOSAFETY HOOD PROVIDED BY OWNER. BALANCE TO 300 CFM.
11. ALL SUPPLY DIFFUSERS LOCATED WITHIN COMPOUNDING, ANTE, HAZARD COMPOUNDING AND USP 800 WORK ROOMS SHALL BE 2'x4' PERFORATED FAN POWERED HEPA FILTER EQUAL TO PRICE MODEL FFU. REFER TO SCHEDULE ON M002
12. 14"Ø EXHAUST DUCT DOWN TO OWNER FURNISHED HOOD. DIRECT CONNECTION TO HOOD. PROVIDE TRANSITION AS REQUIRED.
13. ALL DIFFUSERS, GRILLES, ACCESS PANELS, AND ALL OTHER THROUGH CEILING PENETRATIONS SHALL BE GASKETED AND SEALED AIR TIGHT IN THE FOLLOWING ROOMS:
    - NON HD STER COMP
    - ANTE
    - HD STER COMP

Gresham Smith
GreshamSmith.com

ARCHITECT, INTERIOR DESIGN, GRAPHICS
Gresham Smith
222 2nd Avenue South, Suite 1400
Nashville, TN 37201-2308
615.770.8100
FL Qualifier No. AR0013420
FL Registry No. RY3806
Architect/Interior Designer of Record: Eric M. Snyder, Florida Registration #96197
Project Principal: Rob Hamby
Project Architect: Eric Snyder
Project Coordinator: Traci Myers
Interior Designer: Morgan Black

STRUCTURAL
Stanley D. Lindsey & Associates, Ltd.
750 Old Hickory Blvd, Building 1, Suite 175
Brentwood, TN 37027
615.320.1735
FL Qualifier No. 39200
FL Registry No. 1329
Project Principal/ Engineer: Mark Hilner
Structural Engineer of Record: Michael E. Corrin, Florida Registration #62025

M&P
I.C. Thomasson Associates, Inc.
2950 Kraft Drive, Suite 500
Nashville, TN 37204
615.346.3400
FL Qualifier No. 38970
FL Registry No. 1276
MEP Principal: Josh Cartwright
MEP Proj Mngr: Paul C. McKinney
Mech Engineer of Record: Shawn Sullivan, Florida Registration #81090
Plum/Fire P. Designer: Donna Seigal
Elec. Engineer of Record: Paul C. McKinney, Florida Registration #56569

CIVIL & LANDSCAPE
Kimley-Horn
2615 Centennial Blvd., Suite 102
Tallahassee, FL 32308
850.553.3500
FL Qualifier No. 49629
FL Registry No. 696
EOR: Kelsey Lewis, PE, Florida Registration #79384
Proj Mngr: Chris Akers
Landscape AOR: Charlie Johnson, Florida Reg #6667402

I. C. Thomasson Associates, Inc.
2950 KRAFT DRIVE
NASHVILLE, TN. 37204
PHONE (615) 346-3400
www.icthomasson.com
ict project # : 210404

SDL STRUCTURAL ENGINEERS 1966

Kimley»Horn
214 Oceanside Drive
Nashville, TN 37204

HCA Healthcare
HCA Design & Construction
One Park Plaza, PO Box 550
Bldg. II, East 3rd Floor
Nashville, TN 37203
HCA Design Mgr.: Nicole Hoch
HCA Constr. Mgr.: Ben McAlpin

General Contractors
Robins & Morton
5500 Maryland Way, Suite 100
Brentwood, TN 37027

SHAWN M. SULLIVAN LICENSE No 81090 STATE OF FLORIDA PROFESSIONAL ENGINEER

Digitally signed by Shawn Sullivan
Date: 2022.03.01 16:02:10-06'00'

ED EXPANSION, PHARMACY AND DIETARY RENOVATION

LAKE CITY MEDICAL CENTER
340 NW Commerce Dr.
Lake City, FL 32055
HCA Project No.: 3793800010, 3793800014
Florida AHCA
Project Submission No.: 115
Client Code / File No.: 23/100156

Revision		
No.	Date	Description

HVAC PHASING PLAN - PART B - PHASE 1

M201B1

PROJECT: 45057.00
DATE: 3/2/2022

LINE IS 3 INCHES WHEN PRINTED FULL SIZE
FULL SHEET SIZE = 30"X42"

3/1/2022 2:52:47 PM BIM 360://45057.00 HCA Lake City Medical Center 10 bed med surg Expansion R21/ICT_210404_M21_Central.rvt

Drawn By: Author
Checked By: Checker
Approved By: Approver

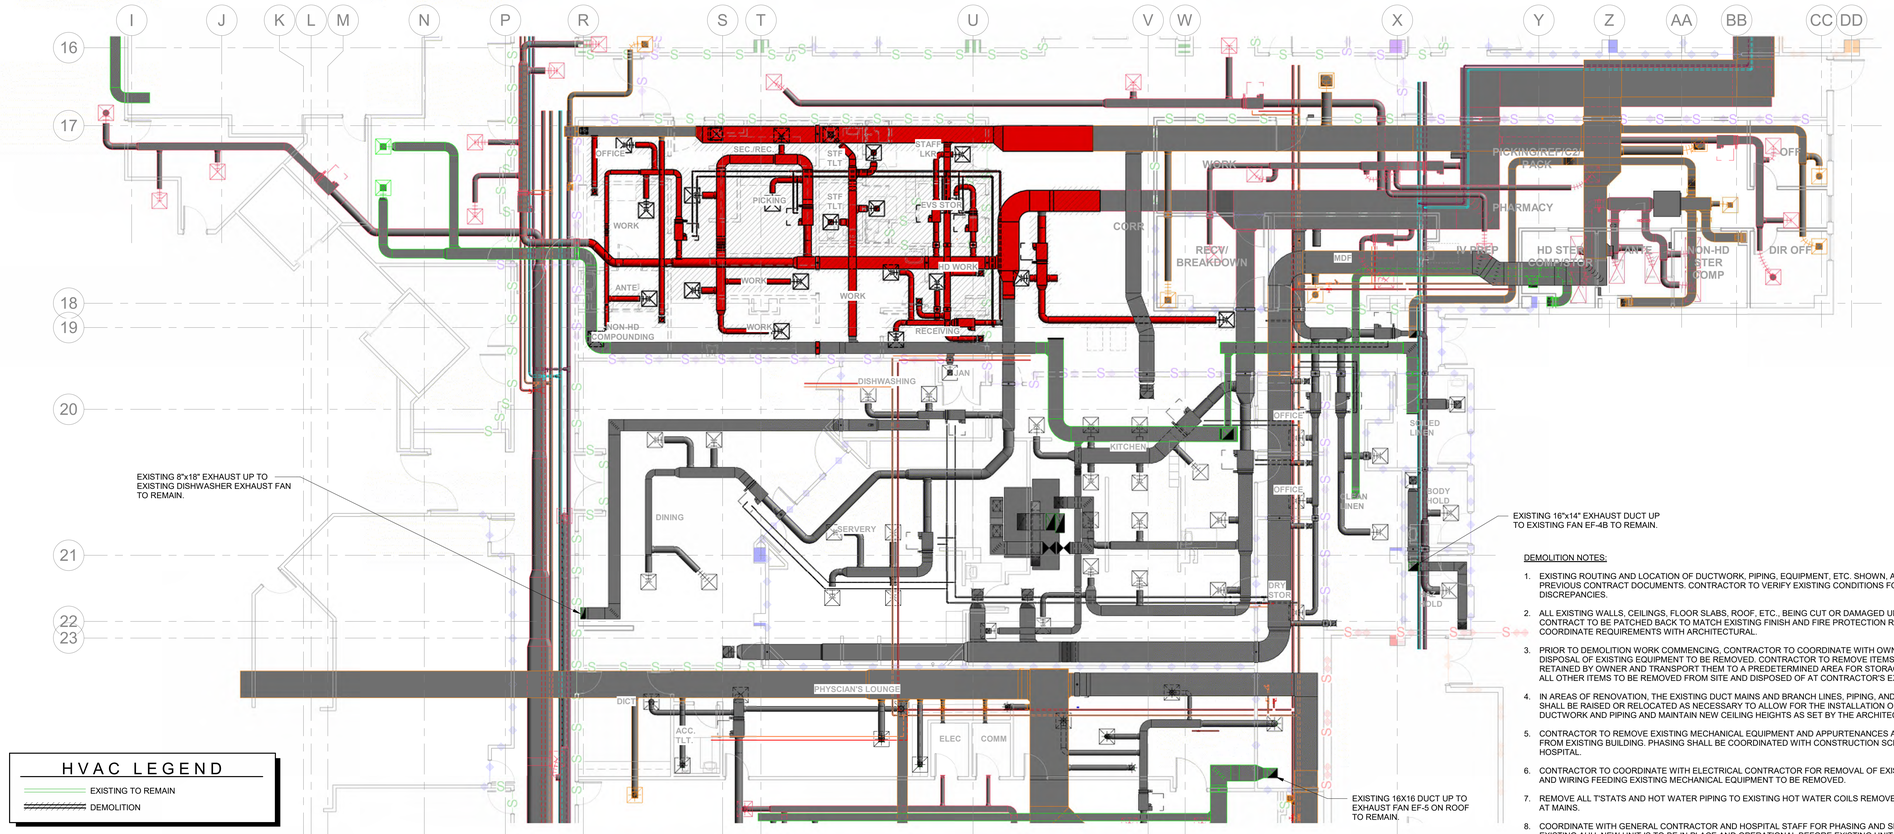

1 HVAC - FIRST FLOOR PART B - PHASE 2 - DEMOLITION
1/8" = 1'-0"

DEMOLITION NOTES:

1. EXISTING ROUTING AND LOCATION OF DUCTWORK, PIPING, EQUIPMENT, ETC. SHOWN, ARE BASED ON PREVIOUS CONTRACT DOCUMENTS. CONTRACTOR TO VERIFY EXISTING CONDITIONS FOR DISCREPANCIES.
2. ALL EXISTING WALLS, CEILINGS, FLOOR SLABS, ROOF, ETC., BEING CUT OR DAMAGED UNDER THIS CONTRACT TO BE PATCHED BACK TO MATCH EXISTING FINISH AND FIRE PROTECTION RATING. COORDINATE REQUIREMENTS WITH ARCHITECTURAL.
3. PRIOR TO DEMOLITION WORK COMMENCING, CONTRACTOR TO COORDINATE WITH OWNER FOR DISPOSAL OF EXISTING EQUIPMENT TO BE REMOVED. CONTRACTOR TO REMOVE ITEMS TO BE RETAINED BY OWNER AND TRANSPORT THEM TO A PREDETERMINED AREA FOR STORAGE BY OWNER. ALL OTHER ITEMS TO BE REMOVED FROM SITE AND DISPOSED OF AT CONTRACTOR'S EXPENSE.
4. IN AREAS OF RENOVATION, THE EXISTING DUCT MAINS AND BRANCH LINES, PIPING, AND CONDUIT SHALL BE RAISED OR RELOCATED AS NECESSARY TO ALLOW FOR THE INSTALLATION OF NEW DUCTWORK AND PIPING AND MAINTAIN NEW CEILING HEIGHTS AS SET BY THE ARCHITECTURAL PLANS.
5. CONTRACTOR TO REMOVE EXISTING MECHANICAL EQUIPMENT AND APPURTENANCES AS INDICATED FROM EXISTING BUILDING. PHASING SHALL BE COORDINATED WITH CONSTRUCTION SCHEDULE AND HOSPITAL.
6. CONTRACTOR TO COORDINATE WITH ELECTRICAL CONTRACTOR FOR REMOVAL OF EXISTING CONDUIT AND WIRING FEEDING EXISTING MECHANICAL EQUIPMENT TO BE REMOVED.
7. REMOVE ALL T'STATS AND HOT WATER PIPING TO EXISTING HOT WATER COILS REMOVED. CAP PIPING AT MAINS.
8. COORDINATE WITH GENERAL CONTRACTOR AND HOSPITAL STAFF FOR PHASING AND SHUT DOWN OF EXISTING AHU. NEW UNIT IS TO BE IN PLACE AND OPERATIONAL BEFORE EXISTING UNIT IS REMOVED.

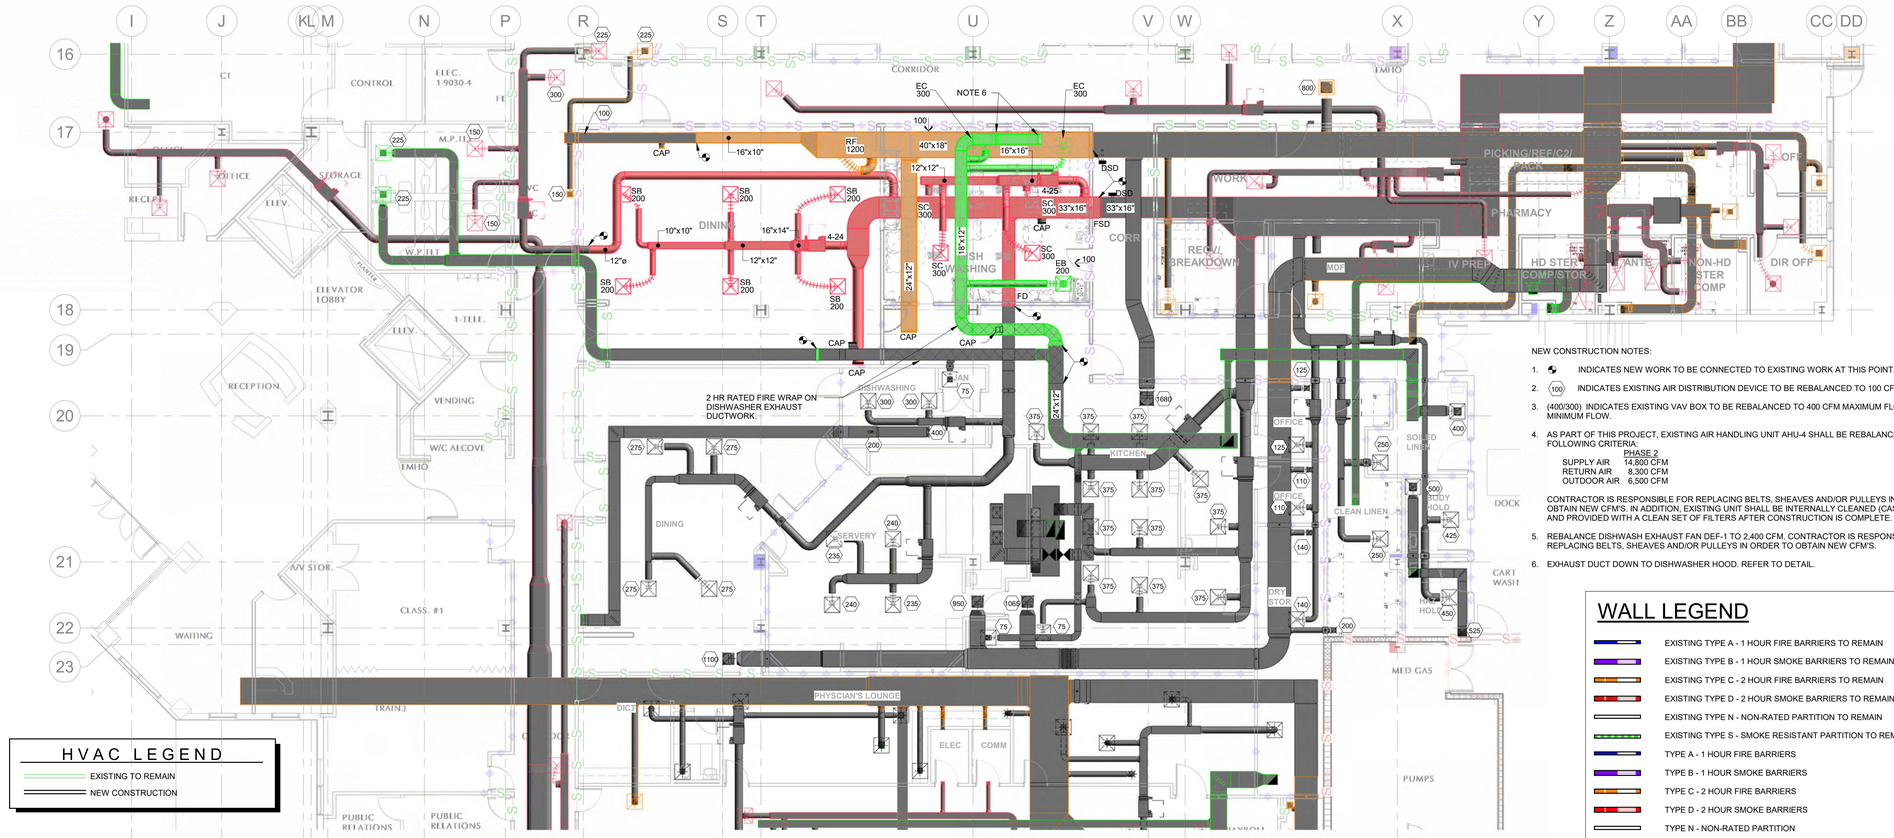

2 HVAC - FIRST FLOOR PART B - PHASE 2 - NEW CONSTRUCTION
1/8" = 1'-0"

NEW CONSTRUCTION NOTES:

1. INDICATES NEW WORK TO BE CONNECTED TO EXISTING WORK AT THIS POINT.
2. (100) INDICATES EXISTING AIR DISTRIBUTION DEVICE TO BE REBALANCED TO 100 CFM EACH.
3. (400/300) INDICATES EXISTING VAV BOX TO BE REBALANCED TO 400 CFM MAXIMUM FLOW AND 300 CFM MINIMUM FLOW.
4. AS PART OF THIS PROJECT, EXISTING AIR HANDLING UNIT AHU-4 SHALL BE REBALANCED TO THE FOLLOWING CRITERIA:

	PHASE 2
SUPPLY AIR	14,800 CFM
RETURN AIR	8,300 CFM
OUTDOOR AIR	6,500 CFM

CONTRACTOR IS RESPONSIBLE FOR REPLACING BELTS, SHEAVES AND/OR PULLEYS IN ORDER TO OBTAIN NEW CFM'S. IN ADDITION, EXISTING UNIT SHALL BE INTERNALLY CLEANED (CASING AND COIL) AND PROVIDED WITH A CLEAN SET OF FILTERS AFTER CONSTRUCTION IS COMPLETE.

5. REBALANCE DISHWASH EXHAUST FAN DEF-1 TO 2,400 CFM. CONTRACTOR IS RESPONSIBLE FOR REPLACING BELTS, SHEAVES AND/OR PULLEYS IN ORDER TO OBTAIN NEW CFM'S.
6. EXHAUST DUCT DOWN TO DISHWASHER HOOD. REFER TO DETAIL.

WALL LEGEND

- EXISTING TYPE A - 1 HOUR FIRE BARRIERS TO REMAIN
- EXISTING TYPE B - 1 HOUR SMOKE BARRIERS TO REMAIN
- EXISTING TYPE C - 2 HOUR FIRE BARRIERS TO REMAIN
- EXISTING TYPE D - 2 HOUR SMOKE BARRIERS TO REMAIN
- EXISTING TYPE N - NON-RATED PARTITION TO REMAIN
- EXISTING TYPE S - SMOKE RESISTANT PARTITION TO REMAIN
- TYPE A - 1 HOUR FIRE BARRIERS
- TYPE B - 1 HOUR SMOKE BARRIERS
- TYPE C - 2 HOUR FIRE BARRIERS
- TYPE D - 2 HOUR SMOKE BARRIERS
- TYPE N - NON-RATED PARTITION
- TYPE S - SMOKE RESISTANT PARTITION

Gresham Smith
GreshamSmith.com

ARCHITECT, INTERIOR DESIGN, GRAPHICS
Gresham Smith
222 2nd Avenue South, Suite 1400
Nashville, TN 37201-2308
615.770.8100
FL Qualifier No. AR0013420
FL Registry No. RY3806
Architect/Interior Designer of Record: Eric M. Snyder
Florida Registration #96197
Project Principal: Rob Hamby
Project Architect: Eric Snyder
Project Coordinator: Traci Myers
Interior Designer: Morgan Black

STRUCTURAL
Stanley D. Lindsey & Associates, Ltd.
750 Old Hickory Blvd, Building 1, Suite 175
Brentwood, TN 37027
615.320.1735
FL Qualifier No. 39200
FL Registry No. 1329
Project Principal/ Engineer: Mark Hilner
Structural Engineer of Record: Michael E. Corrin
Florida Registration #62025

M&P
I.C. Thomasson Associates, Inc.
2950 Kraft Drive, Suite 500
Nashville, TN 37204
615.346.3400
FL Qualifier No. 38970
FL Registry No. 1276
MEP Principal: Josh Cartwright
MEP Proj Mngr: Paul C. McKinney
Mech Engineer of Record: Shawn Sullivan
Florida Registration #81090
Plum/Fire P. Designer: Donna Seigal
Elec. Engineer of Record: Paul C. McKinney
Florida Registration #56569
I.T/Telecom PM: Michael Henry

CIVIL & LANDSCAPE
Kimley-Horn
2615 Centennial Blvd., Suite 102
Tallahassee, FL 32308
850.553.3500
FL Qualifier No. 49629
FL Registry No. 696
EOR: Kelsey Lewis, PE
Florida Registration #79384
Proj Mngr: Chris Akers
Landscape AOR: Charlie Johnson
Florida Reg #6667402

I. C. Thomasson Associates, Inc.
2950 KRAFT DRIVE
NASHVILLE, TN. 37204
PHONE (615) 346-3400
www.icthomasson.com
ict project # : 210404

STRUCTURAL ENGINEERS 1966 SDL

Kimley»Horn
214 Oceanside Drive
Nashville, TN 37204

HCA Healthcare
HCA Design & Construction
One Park Plaza, PO Box 550
Bldg. II, East 3rd Floor
Nashville, TN 37203
HCA Design Mgr.: Nicole Hoch
HCA Constr. Mgr.: Ben McAlpin

General Contractors
Robins & Morton
5500 Maryland Way, Suite 100
Brentwood, TN 37027

SHAWN M. SULLIVAN LICENSE No 81090 STATE OF FLORIDA PROFESSIONAL ENGINEER

Digitally signed by Shawn Sullivan
Date: 2022.03.01 16:02:29-06'00'

ED EXPANSION, PHARMACY AND DIETARY RENOVATION

LAKE CITY MEDICAL CENTER
340 NW Commerce Dr.
Lake City, FL 32055
HCA Project No.: 3793800010, 3793800014
Florida AHCA
Project Submission No.: 115
Client Code / File No.: 23/100156

Revision		
No.	Date	Description

HVAC PHASING PLAN - PART B - PHASE 2

M201B2

PROJECT: 45057.00
DATE: 3/2/2022

LINE IS 3 INCHES WHEN PRINTED FULL SIZE
FULL SHEET SIZE = 30"X42"

3/1/2022 2:55:21 PM BIM 360://45057.00 HCA Lake City Medical Center 10 bed med surg Expansion R21/ICT_210404_M21_Central.rvt

Drawn By: Author
Checked By: Checker
Approved By: Approver

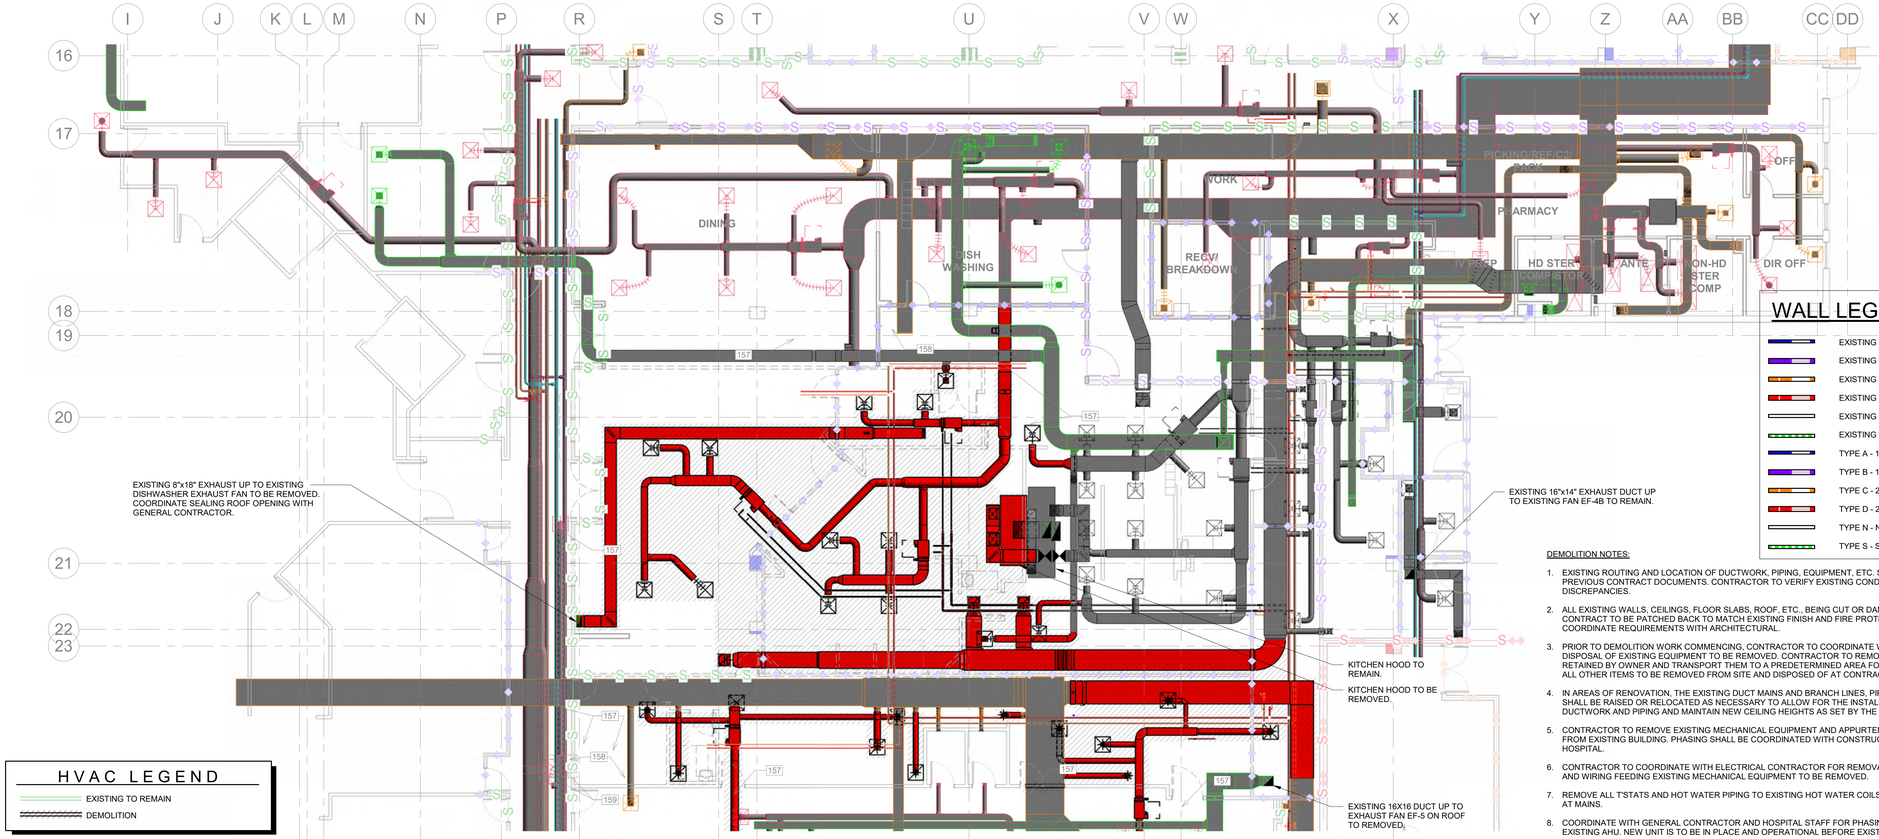

WALL LEGEND

- EXISTING TYPE A - 1 HOUR FIRE BARRIERS TO REMAIN
- EXISTING TYPE B - 1 HOUR SMOKE BARRIERS TO REMAIN
- EXISTING TYPE C - 2 HOUR FIRE BARRIERS TO REMAIN
- EXISTING TYPE D - 2 HOUR SMOKE BARRIERS TO REMAIN
- EXISTING TYPE N - NON-RATED PARTITION TO REMAIN
- EXISTING TYPE S - SMOKE RESISTANT PARTITION TO REMAIN
- TYPE A - 1 HOUR FIRE BARRIERS
- TYPE B - 1 HOUR SMOKE BARRIERS
- TYPE C - 2 HOUR FIRE BARRIERS
- TYPE D - 2 HOUR SMOKE BARRIERS
- TYPE N - NON-RATED PARTITION
- TYPE S - SMOKE RESISTANT PARTITION

DEMOLITION NOTES:

1. EXISTING ROUTING AND LOCATION OF DUCTWORK, PIPING, EQUIPMENT, ETC. SHOWN, ARE BASED ON PREVIOUS CONTRACT DOCUMENTS. CONTRACTOR TO VERIFY EXISTING CONDITIONS FOR DISCREPANCIES.
2. ALL EXISTING WALLS, CEILINGS, FLOOR SLABS, ROOF, ETC., BEING CUT OR DAMAGED UNDER THIS CONTRACT TO BE PATCHED BACK TO MATCH EXISTING FINISH AND FIRE PROTECTION RATING. COORDINATE REQUIREMENTS WITH ARCHITECTURAL.
3. PRIOR TO DEMOLITION WORK COMMENCING, CONTRACTOR TO COORDINATE WITH OWNER FOR DISPOSAL OF EXISTING EQUIPMENT TO BE REMOVED. CONTRACTOR TO REMOVE ITEMS TO BE RETAINED BY OWNER AND TRANSPORT THEM TO A PREDETERMINED AREA FOR STORAGE BY OWNER. ALL OTHER ITEMS TO BE REMOVED FROM SITE AND DISPOSED OF AT CONTRACTOR'S EXPENSE.
4. IN AREAS OF RENOVATION, THE EXISTING DUCT MAINS AND BRANCH LINES, PIPING, AND CONDUIT SHALL BE RAISED OR RELOCATED AS NECESSARY TO ALLOW FOR THE INSTALLATION OF NEW DUCTWORK AND PIPING AND MAINTAIN NEW CEILING HEIGHTS AS SET BY THE ARCHITECTURAL PLANS.
5. CONTRACTOR TO REMOVE EXISTING MECHANICAL EQUIPMENT AND APPURTENANCES AS INDICATED FROM EXISTING BUILDING. PHASING SHALL BE COORDINATED WITH CONSTRUCTION SCHEDULE AND HOSPITAL.
6. CONTRACTOR TO COORDINATE WITH ELECTRICAL CONTRACTOR FOR REMOVAL OF EXISTING CONDUIT AND WIRING FEEDING EXISTING MECHANICAL EQUIPMENT TO BE REMOVED.
7. REMOVE ALL T'STATS AND HOT WATER PIPING TO EXISTING HOT WATER COILS REMOVED. CAP PIPING AT MAINS.
8. COORDINATE WITH GENERAL CONTRACTOR AND HOSPITAL STAFF FOR PHASING AND SHUT DOWN OF EXISTING AHU. NEW UNIT IS TO BE IN PLACE AND OPERATIONAL BEFORE EXISTING UNIT IS REMOVED.

HVAC LEGEND

- EXISTING TO REMAIN
- DEMOLITION

1 HVAC - FIRST FLOOR PART B - PHASE 3 - DEMOLITION

1/8" = 1'-0"

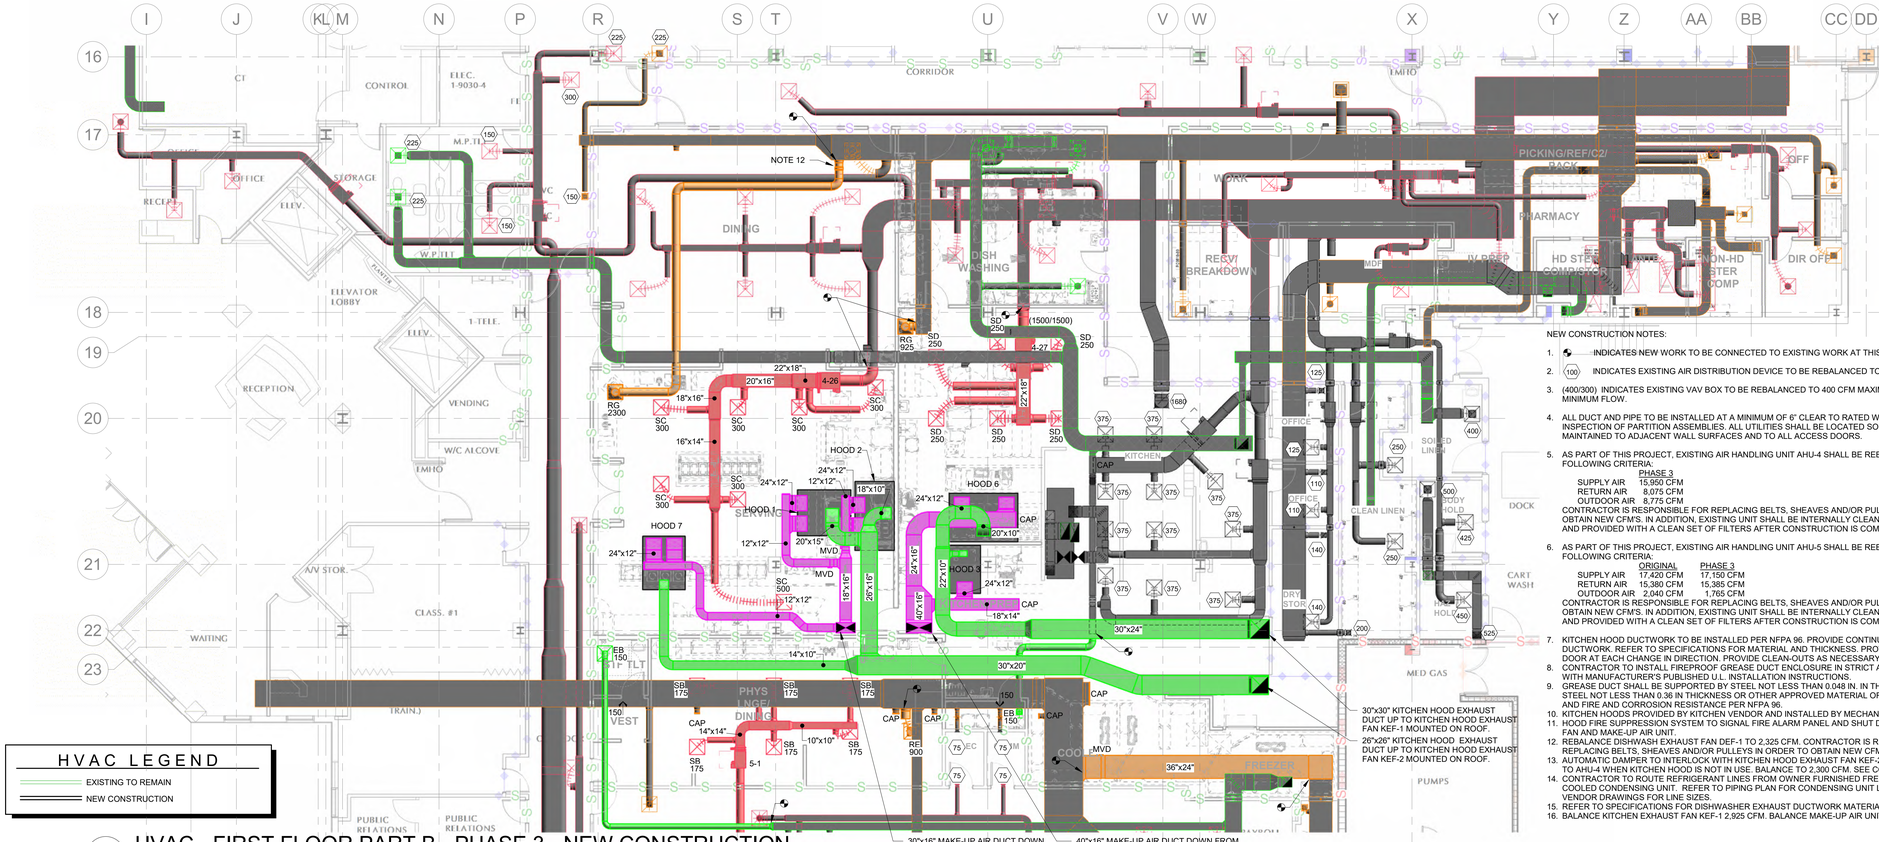

HVAC LEGEND

- EXISTING TO REMAIN
- NEW CONSTRUCTION

2 HVAC - FIRST FLOOR PART B - PHASE 3 - NEW CONSTRUCTION

1/8" = 1'-0"

NEW CONSTRUCTION NOTES:

1. INDICATES NEW WORK TO BE CONNECTED TO EXISTING WORK AT THIS POINT.
2. (100) INDICATES EXISTING AIR DISTRIBUTION DEVICE TO BE REBALANCED TO 100 CFM EACH.
3. (400/300) INDICATES EXISTING VAV BOX TO BE REBALANCED TO 400 CFM MAXIMUM FLOW AND 300 CFM MINIMUM FLOW.
4. ALL DUCT AND PIPE TO BE INSTALLED AT A MINIMUM OF 6" CLEAR TO RATED WALLS TO ALLOW FOR INSPECTION OF PARTITION ASSEMBLIES. ALL UTILITIES SHALL BE LOCATED SO THAT ACCESS IS MAINTAINED TO ADJACENT WALL SURFACES AND TO ALL ACCESS DOORS.
5. AS PART OF THIS PROJECT, EXISTING AIR HANDLING UNIT AHU-4 SHALL BE REBALANCED TO THE FOLLOWING CRITERIA:

	PHASE 3
SUPPLY AIR	15,950 CFM
RETURN AIR	8,075 CFM
OUTDOOR AIR	8,775 CFM

CONTRACTOR IS RESPONSIBLE FOR REPLACING BELTS, SHEAVES AND/OR PULLEYS IN ORDER TO OBTAIN NEW CFM'S. IN ADDITION, EXISTING UNIT SHALL BE INTERNALLY CLEANED (CASING AND COIL) AND PROVIDED WITH A CLEAN SET OF FILTERS AFTER CONSTRUCTION IS COMPLETE.

6. AS PART OF THIS PROJECT, EXISTING AIR HANDLING UNIT AHU-5 SHALL BE REBALANCED TO THE FOLLOWING CRITERIA:

	ORIGINAL	PHASE 3
SUPPLY AIR	17,420 CFM	17,150 CFM
RETURN AIR	15,380 CFM	15,385 CFM
OUTDOOR AIR	2,040 CFM	1,765 CFM

CONTRACTOR IS RESPONSIBLE FOR REPLACING BELTS, SHEAVES AND/OR PULLEYS IN ORDER TO OBTAIN NEW CFM'S. IN ADDITION, EXISTING UNIT SHALL BE INTERNALLY CLEANED (CASING AND COIL) AND PROVIDED WITH A CLEAN SET OF FILTERS AFTER CONSTRUCTION IS COMPLETE.

7. KITCHEN HOOD DUCTWORK TO BE INSTALLED PER NFPA 96. PROVIDE CONTINUOUS WELDED DUCTWORK. REFER TO SPECIFICATIONS FOR MATERIAL AND THICKNESS. PROVIDE 24"x24" ACCESS DOOR AT EACH CHANGE IN DIRECTION. PROVIDE CLEAN-OUTS AS NECESSARY.
8. CONTRACTOR TO INSTALL FIREPROOF GREASE DUCT ENCLOSURE IN STRICT ACCORDANCE WITH MANUFACTURER'S PUBLISHED U.L. INSTALLATION INSTRUCTIONS.
9. GREASE DUCT SHALL BE SUPPORTED BY STEEL NOT LESS THAN 0.048 IN. IN THICKNESS, STAINLESS STEEL NOT LESS THAN 0.36 IN THICKNESS OR OTHER APPROVED MATERIAL OF EQUIVALENT STRENGTH AND FIRE AND CORROSION RESISTANCE PER NFPA 96.
10. KITCHEN HOODS PROVIDED BY KITCHEN VENDOR AND INSTALLED BY MECHANICAL CONTRACTOR.
11. HOOD FIRE SUPPRESSION SYSTEM TO SIGNAL FIRE ALARM PANEL AND SHUT DOWN RESPECTIVE HOOD FAN AND MAKE-UP AIR UNIT.
12. REBALANCE DISHWASH EXHAUST FAN DEF-1 TO 2,325 CFM. CONTRACTOR IS RESPONSIBLE FOR REPLACING BELTS, SHEAVES AND/OR PULLEYS IN ORDER TO OBTAIN NEW CFM'S.
13. AUTOMATIC DAMPER TO INTERLOCK WITH KITCHEN HOOD EXHAUST FAN KEF-2 TO RETURN AIR BACK TO AHU-4 WHEN KITCHEN HOOD IS NOT IN USE. BALANCE TO 2,300 CFM. SEE CONTROL DRAWINGS.
14. CONTRACTOR TO ROUTE REFRIGERANT LINES FROM OWNER FURNISHED FREEZER/COOLER TO WATER COOLED CONDENSING UNIT. REFER TO PIPING PLAN FOR CONDENSING UNIT LOCATION. REFER TO VENDOR DRAWINGS FOR LINE SIZES.
15. REFER TO SPECIFICATIONS FOR DISHWASHER EXHAUST DUCTWORK MATERIAL AND THICKNESS.
16. BALANCE KITCHEN EXHAUST FAN KEF-1 2,925 CFM. BALANCE MAKE-UP AIR UNIT MAU-1 TO 2,350 CFM.

Gresham Smith
GreshamSmith.com

ARCHITECT, INTERIOR DESIGN, GRAPHICS
Gresham Smith
222 2nd Avenue South, Suite 1400
Nashville, TN 37201-2308
615.770.8100
FL Qualifier No. AR0013420
FL Registry No. RY3806
Architect/Interior Designer of Record: Eric M. Snyder
Florida Registration #96197
Project Principal: Rob Hamby
Project Architect: Eric Snyder
Project Coordinator: Traci Myers
Interior Designer: Morgan Black

ME&P
I.C. Thomasson Associates, Inc.
2950 Kraft Drive, Suite 500
Nashville, TN 37204
615.346.3400
FL Qualifier No. 38970
FL Registry No. 1276
MEP Principal: Josh Cartwright
MEP Proj Mngr: Paul C. McKinney
Mech Engineer of Record: Shawn Sullivan
Florida Registration #81090
Plum/Fire P. Designer: Donna Seigal
Elec. Engineer of Record: Paul C. McKinney
Florida Registration #56569

STRUCTURAL
Stanley D. Lindsey & Associates, Ltd.
750 Old Hickory Blvd, Building 1, Suite 175
Brentwood, TN 37027
615.320.1735
FL Qualifier No. 39200
FL Registry No. 1329
Project Principal/ Engineer: Mark Hilner
Structural Engineer of Record: Michael E. Corrin
Florida Registration #62025

CIVIL & LANDSCAPE
Kimley-Horn
2615 Centennial Blvd., Suite 102
Tallahassee, FL 32308
850.553.3500
FL Qualifier No. 49629
FL Registry No. 696
EOR: Kelsey Lewis, PE
Florida Registration #79384
Proj Mngr: Chris Akers
Landscape AOR: Charlie Johnson
Florida Reg #6667402

I.C. Thomasson Associates, Inc.
2950 KRAFT DRIVE
NASHVILLE, TN. 37204
PHONE (615) 346-3400
www.icthomasson.com
ict project # : 210404

STRUCTURAL ENGINEERS 1966 SDL

Kimley»Horn
214 Oceanside Drive
Nashville, TN 37204

HCA Healthcare
HCA Design & Construction
One Park Plaza, PO Box 550
Bldg. II, East 3rd Floor
Nashville, TN 37203
HCA Design Mgr.: Nicole Hoch
HCA Constr. Mgr.: Ben McAlpin

General Contractors
Robins & Morton
5500 Maryland Way, Suite 100
Brentwood, TN 37027

SHAWN M. SULLIVAN LICENSE No 81090 STATE OF FLORIDA PROFESSIONAL ENGINEER

Digitally signed by Shawn Sullivan
Date: 2022.03.01 16:02:49-06'00'

ED EXPANSION, PHARMACY AND DIETARY RENOVATION

LAKE CITY MEDICAL CENTER
340 NW Commerce Dr.
Lake City, FL 32055
HCA Project No.: 3793800010, 3793800014
Florida AHCA
Project Submission No.: 115
Client Code / File No.: 23/100156

Revision		
No.	Date	Description

HVAC PHASING PLAN - PART B - PHASE 3

M201B3

PROJECT: 45057.00
DATE: 3/2/2022

LINE IS 3 INCHES WHEN PRINTED FULL SIZE
FULL SHEET SIZE = 30"X42"

3/1/2022 2:57:41 PM BIM 360://45057.00 HCA Lake City Medical Center 10 bed med surg Expansion R21/ICT_210404_M21_Central.rvt

Drawn By: Author
Checked By: Checker
Approved By: Approver

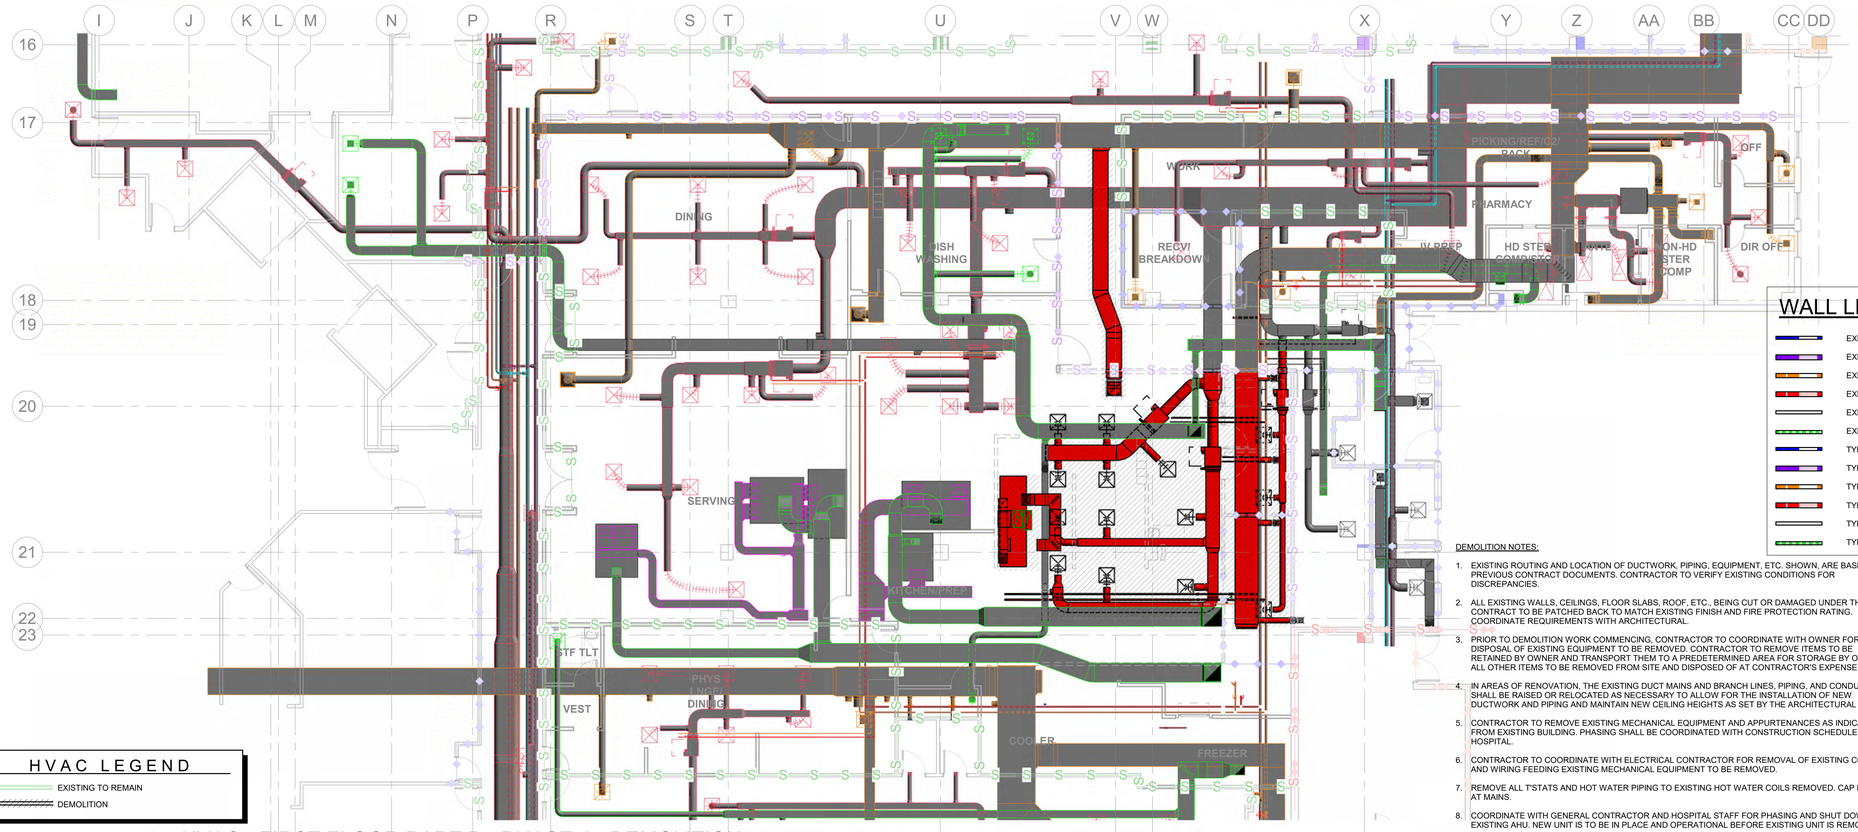

HVAC LEGEND

- EXISTING TO REMAIN
- DEMOLITION

WALL LEGEND

- EXISTING TYPE A - 1 HOUR FIRE BARRIERS TO REMAIN
- EXISTING TYPE B - 1 HOUR SMOKE BARRIERS TO REMAIN
- EXISTING TYPE C - 2 HOUR FIRE BARRIERS TO REMAIN
- EXISTING TYPE D - 2 HOUR SMOKE BARRIERS TO REMAIN
- EXISTING TYPE N - NON-RATED PARTITION TO REMAIN
- EXISTING TYPE S - SMOKE RESISTANT PARTITION TO REMAIN
- TYPE A - 1 HOUR FIRE BARRIERS
- TYPE B - 1 HOUR SMOKE BARRIERS
- TYPE C - 2 HOUR FIRE BARRIERS
- TYPE D - 2 HOUR SMOKE BARRIERS
- TYPE N - NON-RATED PARTITION
- TYPE S - SMOKE RESISTANT PARTITION

DEMOLITION NOTES:

1. EXISTING ROUTING AND LOCATION OF DUCTWORK, PIPING, EQUIPMENT, ETC. SHOWN, ARE BASED ON PREVIOUS CONTRACT DOCUMENTS. CONTRACTOR TO VERIFY EXISTING CONDITIONS FOR DISCREPANCIES.
2. ALL EXISTING WALLS, CEILINGS, FLOOR SLABS, ROOF, ETC., BEING CUT OR DAMAGED UNDER THIS CONTRACT TO BE PATCHED BACK TO MATCH EXISTING FINISH AND FIRE PROTECTION RATING. COORDINATE REQUIREMENTS WITH ARCHITECTURAL.
3. PRIOR TO DEMOLITION WORK COMMENCING, CONTRACTOR TO COORDINATE WITH OWNER FOR DISPOSAL OF EXISTING EQUIPMENT TO BE REMOVED. CONTRACTOR TO REMOVE ITEMS TO BE RETAINED BY OWNER AND TRANSPORT THEM TO A PREDETERMINED AREA FOR STORAGE BY OWNER. ALL OTHER ITEMS TO BE REMOVED FROM SITE AND DISPOSED OF AT CONTRACTOR'S EXPENSE.
4. IN AREAS OF RENOVATION, THE EXISTING DUCT MAINS AND BRANCH LINES, PIPING, AND CONDUIT SHALL BE RAISED OR RELOCATED AS NECESSARY TO ALLOW FOR THE INSTALLATION OF NEW DUCTWORK AND PIPING AND MAINTAIN NEW CEILING HEIGHTS AS SET BY THE ARCHITECTURAL PLANS.
5. CONTRACTOR TO REMOVE EXISTING MECHANICAL EQUIPMENT AND APPURTENANCES AS INDICATED FROM EXISTING BUILDING. PHASING SHALL BE COORDINATED WITH CONSTRUCTION SCHEDULE AND HOSPITAL.
6. CONTRACTOR TO COORDINATE WITH ELECTRICAL CONTRACTOR FOR REMOVAL OF EXISTING CONDUIT AND WIRING FEEDING EXISTING MECHANICAL EQUIPMENT TO BE REMOVED.
7. REMOVE ALL T'STATS AND HOT WATER PIPING TO EXISTING HOT WATER COILS REMOVED. CAP PIPING AT MAINS.
8. COORDINATE WITH GENERAL CONTRACTOR AND HOSPITAL STAFF FOR PHASING AND SHUT DOWN OF EXISTING AHU. NEW UNIT IS TO BE IN PLACE AND OPERATIONAL BEFORE EXISTING UNIT IS REMOVED.

1 HVAC - FIRST FLOOR PART B - PHASE 4 - DEMOLITION

1/8" = 1'-0"

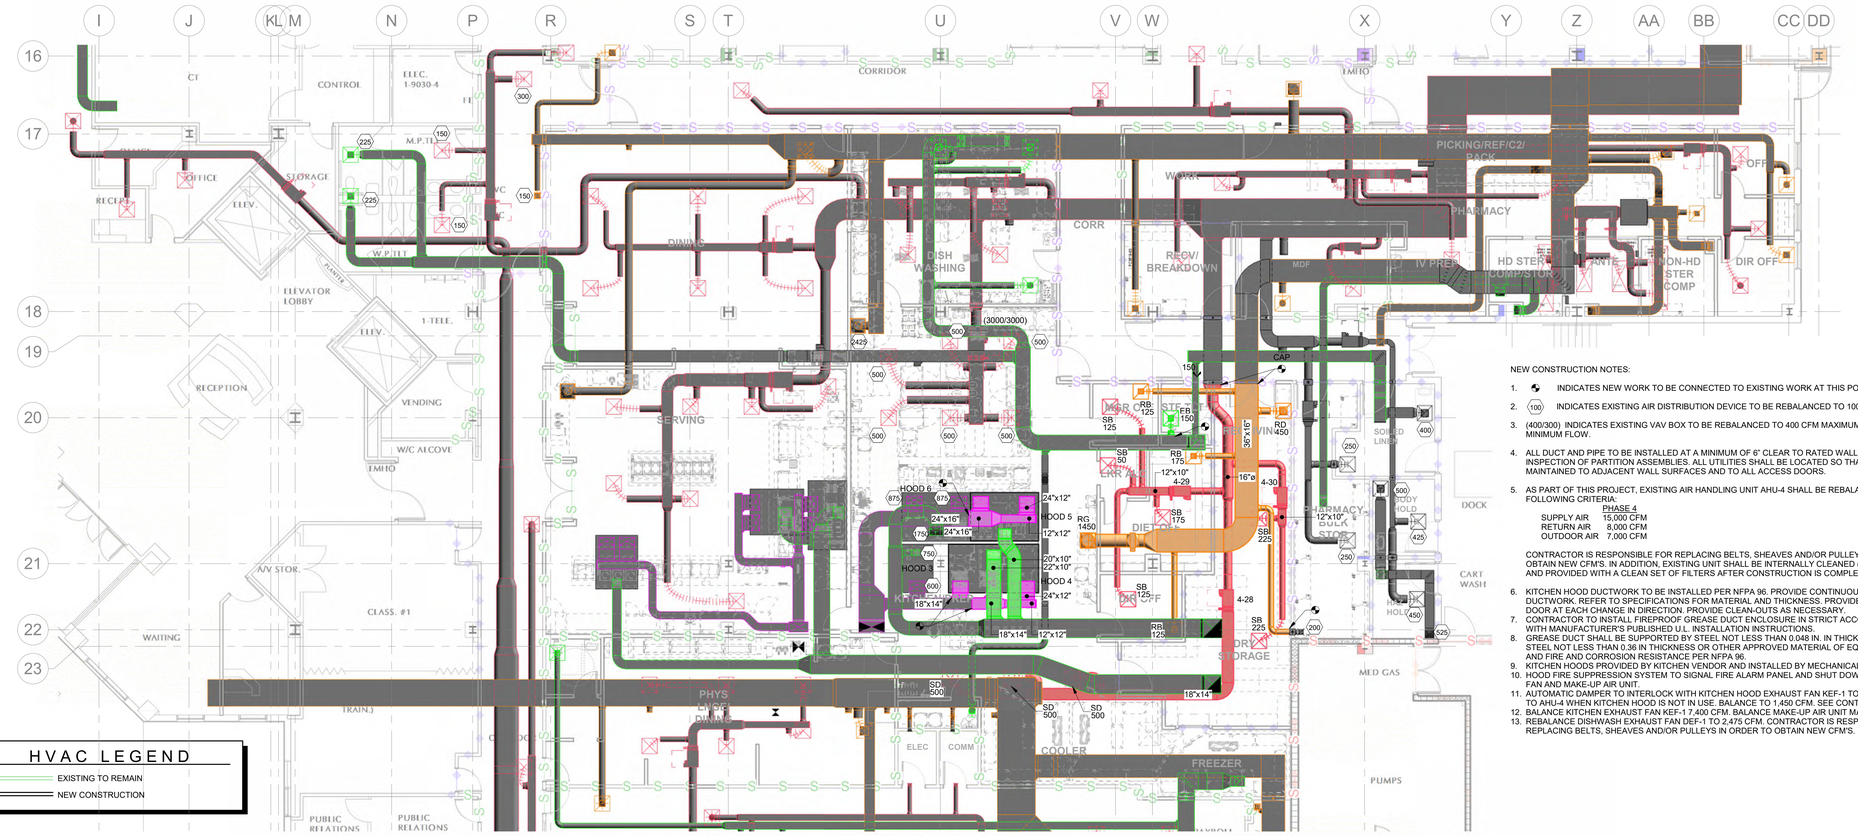

HVAC LEGEND

- EXISTING TO REMAIN
- NEW CONSTRUCTION

NEW CONSTRUCTION NOTES:

1. INDICATES NEW WORK TO BE CONNECTED TO EXISTING WORK AT THIS POINT.
2. (100) INDICATES EXISTING AIR DISTRIBUTION DEVICE TO BE REBALANCED TO 100 CFM EACH.
3. (400/300) INDICATES EXISTING VAV BOX TO BE REBALANCED TO 400 CFM MAXIMUM FLOW AND 300 CFM MINIMUM FLOW.
4. ALL DUCT AND PIPE TO BE INSTALLED AT A MINIMUM OF 6" CLEAR TO RATED WALLS TO ALLOW FOR INSPECTION OF PARTITION ASSEMBLIES. ALL UTILITIES SHALL BE LOCATED SO THAT ACCESS IS MAINTAINED TO ADJACENT WALL SURFACES AND TO ALL ACCESS DOORS.
5. AS PART OF THIS PROJECT, EXISTING AIR HANDLING UNIT AHU-4 SHALL BE REBALANCED TO THE FOLLOWING CRITERIA:

	PHASE 4
SUPPLY AIR	15,000 CFM
RETURN AIR	8,000 CFM
OUTDOOR AIR	7,000 CFM

CONTRACTOR IS RESPONSIBLE FOR REPLACING BELTS, SHEAVES AND/OR PULLEYS IN ORDER TO OBTAIN NEW CFM'S. IN ADDITION, EXISTING UNIT SHALL BE INTERNALLY CLEANED (CASING AND COIL) AND PROVIDED WITH A CLEAN SET OF FILTERS AFTER CONSTRUCTION IS COMPLETE.

6. KITCHEN HOOD DUCTWORK TO BE INSTALLED PER NFPA 96. PROVIDE CONTINUOUS WELDED DUCTWORK. REFER TO SPECIFICATIONS FOR MATERIAL AND THICKNESS. PROVIDE 24"x24" ACCESS DOOR AT EACH CHANGE IN DIRECTION. PROVIDE CLEAN-OUTS AS NECESSARY.
7. CONTRACTOR TO INSTALL FIREPROOF GREASE DUCT ENCLOSURE IN STRICT ACCORDANCE WITH MANUFACTURER'S PUBLISHED U.L. INSTALLATION INSTRUCTIONS.
8. GREASE DUCT SHALL BE SUPPORTED BY STEEL NOT LESS THAN 0.048 IN. IN THICKNESS, STAINLESS STEEL NOT LESS THAN 0.36 IN THICKNESS OR OTHER APPROVED MATERIAL OF EQUIVALENT STRENGTH AND FIRE AND CORROSION RESISTANCE PER NFPA 96.
9. KITCHEN HOODS PROVIDED BY KITCHEN VENDOR AND INSTALLED BY MECHANICAL CONTRACTOR.
10. HOOD FIRE SUPPRESSION SYSTEM TO SIGNAL FIRE ALARM PANEL AND SHUT DOWN RESPECTIVE HOOD FAN AND MAKE-UP AIR UNIT.
11. AUTOMATIC DAMPER TO INTERLOCK WITH KITCHEN HOOD EXHAUST FAN KEF-1 TO RETURN AIR BACK TO AHU-4 WHEN KITCHEN HOOD IS NOT IN USE. BALANCE TO 1,450 CFM. SEE CONTROL DRAWINGS.
12. BALANCE KITCHEN EXHAUST FAN KEF-1 7,400 CFM. BALANCE MAKE-UP AIR UNIT MAU-1 TO 5,950 CFM.
13. REBALANCE DISHWASH EXHAUST FAN DEF-1 TO 2,475 CFM. CONTRACTOR IS RESPONSIBLE FOR REPLACING BELTS, SHEAVES AND/OR PULLEYS IN ORDER TO OBTAIN NEW CFM'S.

2 HVAC - FIRST FLOOR PART B - PHASE 4 - NEW CONSTRUCTION

1/8" = 1'-0"

3/1/2022 3:00:00 PM BIM 360://45057.00 HCA Lake City Medical Center 10 bed med surg Expansion R21/ICT_210404_M21_Central.rvt

Gresham Smith

GreshamSmith.com

ARCHITECT, INTERIOR DESIGN, GRAPHICS
Gresham Smith
222 2nd Avenue South, Suite 1400
Nashville, TN 37201-2308
615.770.8100
FL Qualifier No. AR0013420
FL Registry No. RY3806
Architect/Interior Designer of Record: Eric M. Snyder, Florida Registration #96197
Project Principal: Rob Hamby
Project Architect: Eric Snyder
Project Coordinator: Traci Myers
Interior Designer: Morgan Black

ME&P
I.C. Thomasson Associates, Inc.
2950 Kraft Drive, Suite 500
Nashville, TN 37204
615.346.3400
FL Qualifier No. 38970
FL Registry No. 1276
MEP Principal: Josh Cartwright
MEP Proj Mngr: Paul C. McKinney
Mech Engineer of Record: Shawn Sullivan, Florida Registration #81090
Plum/Fire P. Designer: Donna Seigal
Elec. Engineer of Record: Paul C. McKinney, Florida Registration #56569

STRUCTURAL
Stanley D. Lindsey & Associates, Ltd.
750 Old Hickory Blvd, Building 1, Suite 175
Brentwood, TN 37027
615.320.1735
FL Qualifier No. 39200
FL Registry No. 1329
Project Principal/ Engineer: Mark Hilner
Structural Engineer of Record: Michael E. Corrin, Florida Registration #62025

CIVIL & LANDSCAPE
Kimley-Horn
2615 Centennial Blvd., Suite 102
Tallahassee, FL 32308
850.553.3500
FL Qualifier No. 49629
FL Registry No. 696
EOR: Kelsey Lewis, PE, Florida Registration #79384
Proj Mngr: Chris Akers
Landscape AOR: Charlie Johnson, Florida Reg #6667402

ICT
I. C. Thomasson Associates, Inc.
2950 KRAFT DRIVE
NASHVILLE, TN. 37204
PHONE (615) 346-3400
www.icthomasson.com
ict project # : 210404

SDL 1966 STRUCTURAL ENGINEERS

Kimley»Horn
214 Oceanside Drive
Nashville, TN 37204

HCA Healthcare
HCA Design & Construction
One Park Plaza, PO Box 550
Bldg. II, East 3rd Floor
Nashville, TN 37203
HCA Design Mgr.: Nicole Hoch
HCA Constr. Mgr.: Ben McAlpin

General Contractors
Robins & Morton
5500 Maryland Way, Suite 100
Brentwood, TN 37027

SHAWN M. SULLIVAN LICENSE No 81090 STATE OF FLORIDA PROFESSIONAL ENGINEER

Digitally signed by Shawn Sullivan
Date: 2022.03.01 16:03:26-06'00'

ED EXPANSION, PHARMACY AND DIETARY RENOVATION

LAKE CITY MEDICAL CENTER
340 NW Commerce Dr.
Lake City, FL 32055
HCA Project No.: 3793800010, 3793800014
Florida AHCA
Project Submission No.: 115
Client Code / File No.: 23/100156

Revision		
No.	Date	Description

HVAC PHASING PLAN - PART B - PHASE 4

M201B4

PROJECT: 45057.00
DATE: 3/2/2022

LINE IS 3 INCHES WHEN PRINTED FULL SIZE
FULL SHEET SIZE = 30"X42"

Drawn By: Author
Checked By: Checker
Approved By: Approver

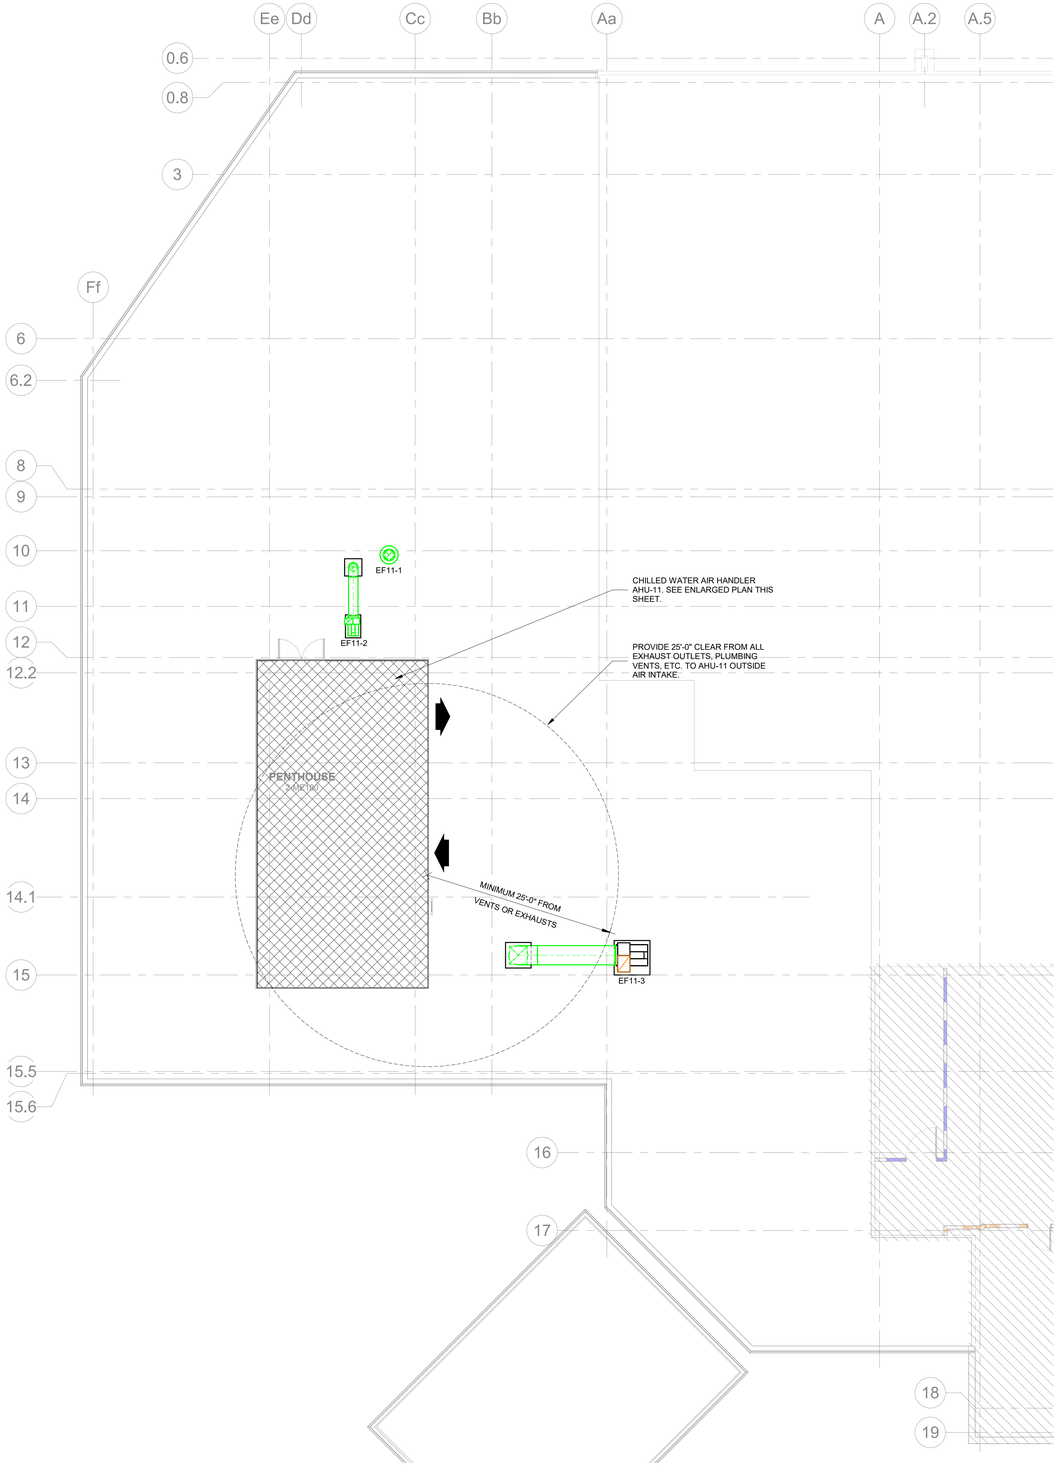

1 HVAC - ROOF - ED EXPANSION - NEW CONSTRUCTION PLAN
1/8" = 1'-0"

HVAC LEGEND
EXISTING TO REMAIN
NEW CONSTRUCTION

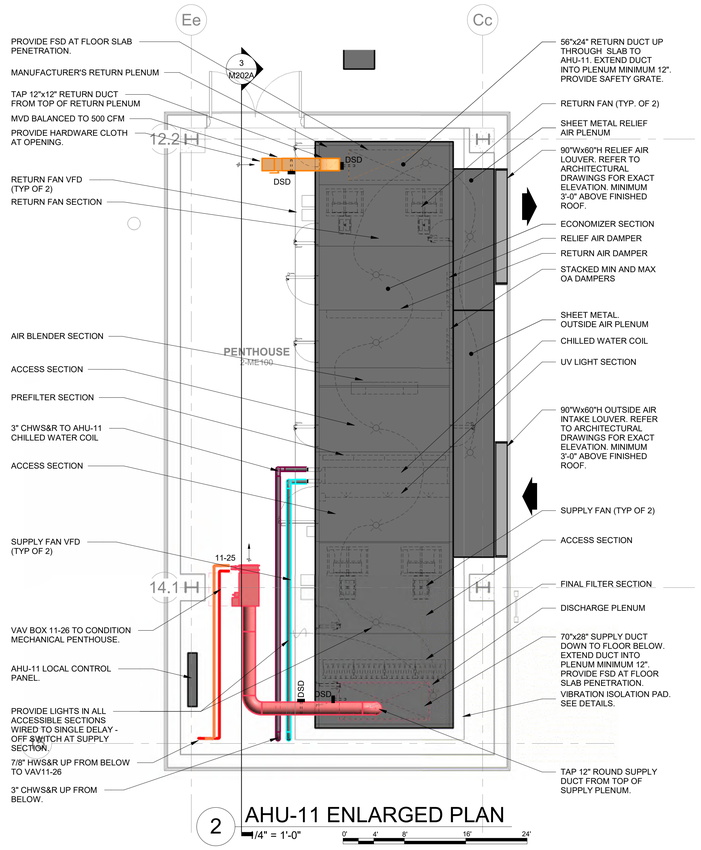

2 AHU-11 ENLARGED PLAN
1/4" = 1'-0"

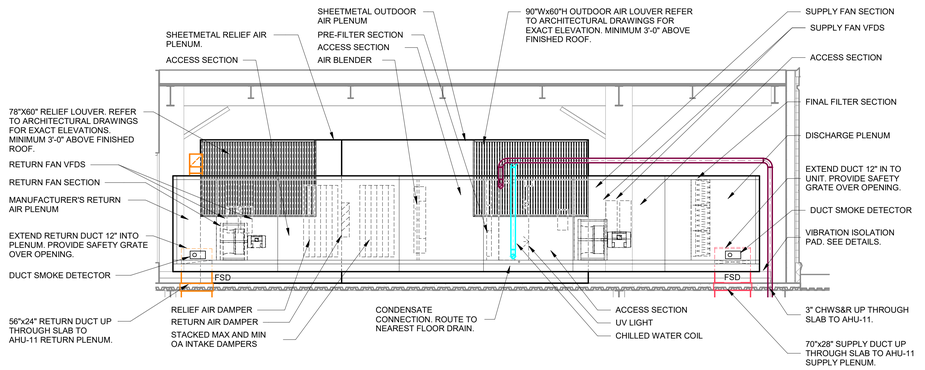

3 AHU-11 SECTION VIEW
1/4" = 1'-0"

AHU-11 DAMPER SCHEDULE

TYPE	SIZE	FREE AREA (SQFT.)	AIRFLOW (CFM)	FACE VELOCITY (FT/MIN)
RELIEF	44"H x 28"W	8.5	7,675	1,500
RETURN	26"H x 93"W	16.7	7,675	1,500
MIN O.A.	28"H x 44"W	8.5	7,675	1,500
MAX O.A.	28"H x 44"W	8.5	9,425	1,500

REMARKS:

1. CONTROL DAMPER TO BE ULTRA LOW-LEAK AUTOMATIC ARROW PIN LOCK OPPOSED-BLADE DAMPERS FOR MAX O.A. INTAKE DAMPER AND RELIEF DAMPER AND PARALLEL- BLADE FOR THE 2-POSITION MIN O.A. INTAKE DAMPER.

2. MIN O.A. INTAKE DAMPER SHALL BE SEPARATE FROM THE MAX O.A. DAMPER.

AHU-11 LOUVER SCHEDULE

TYPE	SIZE	FREE AREA (SQFT.)	AIRFLOW (CFM)	FACE VELOCITY (FT/MIN)
INTAKE LOUVER	90"W x 60"H	20.1	17,100	835
RELIEF LOUVER	90"W x 60"H	20.1	7,675	367

REMARKS:

1. REFER TO SPECIFICATION SECTION 233300.

Gresham Smith
GreshamSmith.com

ARCHITECT, INTERIOR DESIGN, GRAPHICS
Gresham Smith
222 2nd Avenue South, Suite 1400
Nashville, TN 37201-2308
615.770.8100
FL Qualifier No. AR0013420
FL Registry No. RY3806
Architect/Interior Designer of Record: Eric M. Snyder, Florida Registration #96197
Project Principal: Rob Hamby
Project Architect: Eric Snyder
Project Coordinator: Traci Myers
Interior Designer: Morgan Black

STRUCTURAL
Stanley D. Lindsey & Associates, Ltd.
750 Old Hickory Blvd, Building 1, Suite 175
Brentwood, TN 37027
615.320.1735
FL Qualifier No. 39200
FL Registry No. 1329
Project Principal/ Engineer: Mark Hilner
Structural Engineer of Record: Michael E. Corrin, Florida Registration #62025

M&P
I.C. Thomasson Associates, Inc.
2950 Kraft Drive, Suite 500
Nashville, TN 37204
615.346.3400
FL Qualifier No. 38970
FL Registry No. 1276
MEP Principal: Josh Cartwright
MEP Proj Mngr: Paul C. McKinney
Mech Engineer of Record: Shawn Sullivan, Florida Registration #81090
Plum/Fire P. Designer: Donna Seigal
Elec. Engineer of Record: Paul C. McKinney, Florida Registration #56569

CIVIL & LANDSCAPE
Kimley-Horn
2615 Centennial Blvd., Suite 102
Tallahassee, FL 32308
850.553.3500
FL Qualifier No. 49629
FL Registry No. 696
EOR: Kelsey Lewis, PE, Florida Registration #79384
Proj Mngr: Chris Akers
Landscape AOR: Charlie Johnson, Florida Reg #6667402

ICT
I. C. Thomasson Associates, Inc.
2950 KRAFT DRIVE
NASHVILLE, TN. 37204
PHONE (615) 346-3400
www.icthomasson.com
ict project # : 210404

SDL STRUCTURAL ENGINEERS 1966

Kimley»Horn
214 Oceanside Drive
Nashville, TN 37204

HCA Healthcare
HCA Design & Construction
One Park Plaza, PO Box 550
Bldg. II, East 3rd Floor
Nashville, TN 37203
HCA Design Mgr.: Nicole Hoch
HCA Constr. Mgr.: Ben McAlpin

General Contractors
Robins & Morton
5500 Maryland Way, Suite 100
Brentwood, TN 37027

SHAWN M. SULLIVAN LICENSE No 81090 STATE OF FLORIDA PROFESSIONAL ENGINEER

Digitally signed by Shawn Sullivan
Date: 2022.03.01 16:03:46-06'00'

ED EXPANSION, PHARMACY AND DIETARY RENOVATION

LAKE CITY MEDICAL CENTER
340 NW Commerce Dr.
Lake City, FL 32055
HCA Project No.: 3793800010, 3793800014
Florida AHCA Project Submission No.: 115
Client Code / File No.: 23/100156

Revision		
No.	Date	Description

HVAC - ROOF PLAN - PART A - NEW CONSTRUCTION

M202A

PROJECT: 45057.00
DATE: 3/2/2022

LINE IS 3 INCHES WHEN PRINTED FULL SIZE
FULL SHEET SIZE = 30"X42"

3/1/2022 3:00:06 PM BIM 360://45057.00 HCA Lake City Medical Center 10 bed med surg Expansion R21/ICT_210404_M21_Central.rvt

Drawn By: Author
Checked By: Checker
Approved By: Approver

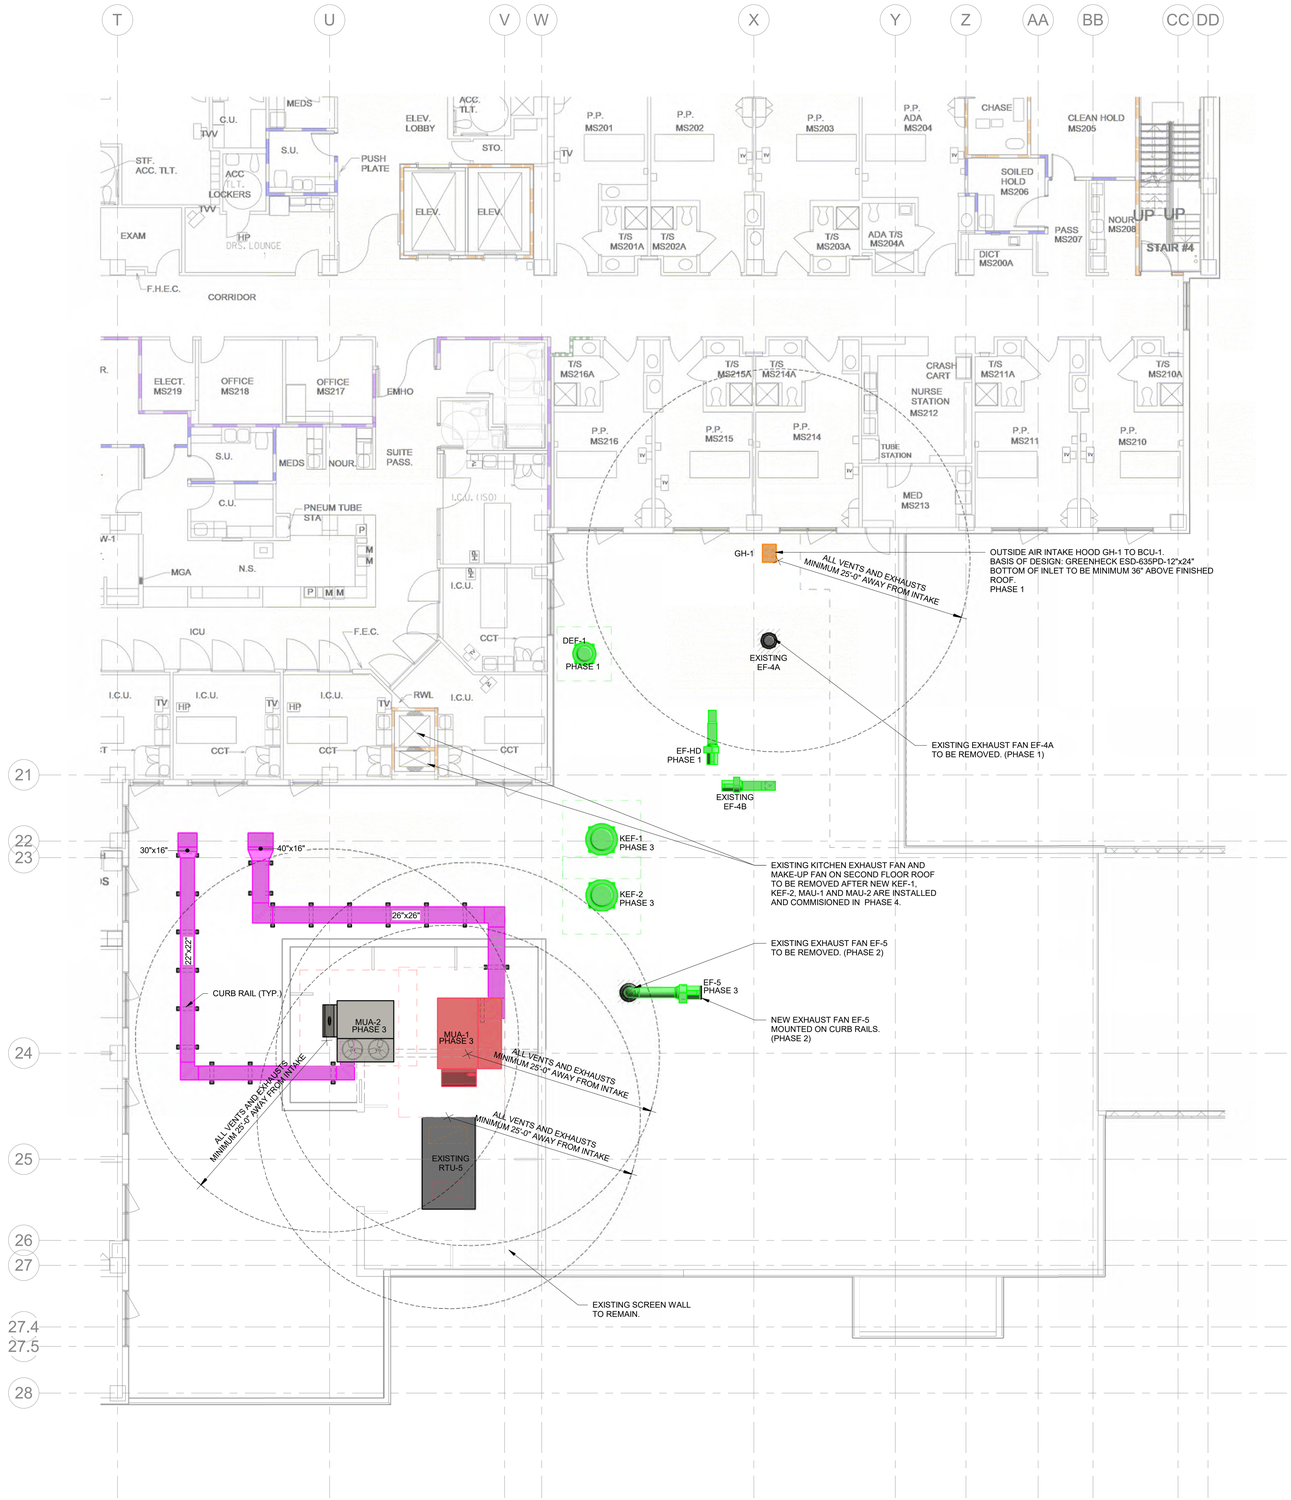

HVAC LEGEND

- EXISTING TO REMAIN
- NEW CONSTRUCTION

1 HVAC - ROOF - DIETARY AND PHARMACY RENOVATION - NEW CONSTRUCTION PLAN

1/8" = 1'-0"

0' 4' 8' 16' 24'

3/1/2022 3:23:54 PM BIM 360://45057.00 HCA Lake City Medical Center 10 bed med surg Expansion R21/ICT_210404_M21_Central.rvt

Gresham Smith

GreshamSmith.com

ARCHITECT, INTERIOR DESIGN, GRAPHICS
Gresham Smith
222 2nd Avenue South, Suite 1400
Nashville, TN 37201-2308
615.770.8100
FL Qualifier No. AR0013420
FL Registry No. RY3806
Architect/Interior Designer of Record: Eric M. Snyder
Florida Registration #96197
Project Principal: Rob Hamby
Project Architect: Eric Snyder
Project Coordinator: Traci Myers
Interior Designer: Morgan Black

ME&P
I.C. Thomasson Associates, Inc.
2950 Kraft Drive, Suite 500
Nashville, TN 37204
615.346.3400
FL Qualifier No. 38970
FL Registry No. 1276
MEP Principal: Josh Cartwright
MEP Proj Mngr: Paul C. McKinney
Mech Engineer of Record: Shawn Sullivan
Florida Registration #81090
Plum/Fire P. Designer: Donna Seigal
Elec. Engineer of Record: Paul C. McKinney
Florida Registration #56569

STRUCTURAL
Stanley D. Lindsey & Associates, Ltd.
750 Old Hickory Blvd, Building 1, Suite 175
Brentwood, TN 37027
615.320.1735
FL Qualifier No. 39200
FL Registry No. 1329
Project Principal/ Engineer: Mark Hilner
Structural Engineer of Record: Michael E. Corrin
Florida Registration #62025

I.T/Telecom PM: Michael Henry

CIVIL & LANDSCAPE
Kimley-Horn
2615 Centennial Blvd., Suite 102
Tallahassee, FL 32308
850.553.3500
FL Qualifier No. 49629
FL Registry No. 696
EOR: Kelsey Lewis, PE
Florida Registration #79384
Proj Mngr: Chris Akers
Landscape AOR: Charlie Johnson
Florida Reg #6667402

ICT
I. C. Thomasson Associates, Inc.
2950 KRAFT DRIVE
NASHVILLE, TN. 37204
PHONE (615) 346-3400
www.icthomasson.com
ict project # : 210404

1966 SDL STRUCTURAL ENGINEERS

Kimley»Horn
214 Oceanside Drive
Nashville, TN 37204

HCA Healthcare
HCA Design & Construction
One Park Plaza, PO Box 550
Bldg. II, East 3rd Floor
Nashville, TN 37203
HCA Design Mgr.: Nicole Hoch
HCA Constr. Mgr.: Ben McAlpin

General Contractors
Robins & Morton
5500 Maryland Way, Suite 100
Brentwood, TN 37027

SHAWN M. SULLIVAN LICENSE No 81090 STATE OF FLORIDA PROFESSIONAL ENGINEER

Digitally signed by Shawn Sullivan
Date: 2022.03.01 16:04:04-06'00'

ED EXPANSION, PHARMACY AND DIETARY RENOVATION

LAKE CITY MEDICAL CENTER
340 NW Commerce Dr.
Lake City, FL 32055
HCA Project No.: 3793800010, 3793800014
Florida AHCA Project Submission No.: 115
Client Code / File No.: 23/100156

Revision		
No.	Date	Description

HVAC - ROOF PLAN - PART B - NEW CONSTRUCTION

M202B

LINE IS 3 INCHES WHEN PRINTED FULL SIZE
FULL SHEET SIZE = 30"X42"

PROJECT: 45057.00
DATE: 3/2/2022

Drawn By: Author
Checked By: Checker
Approved By: Approver

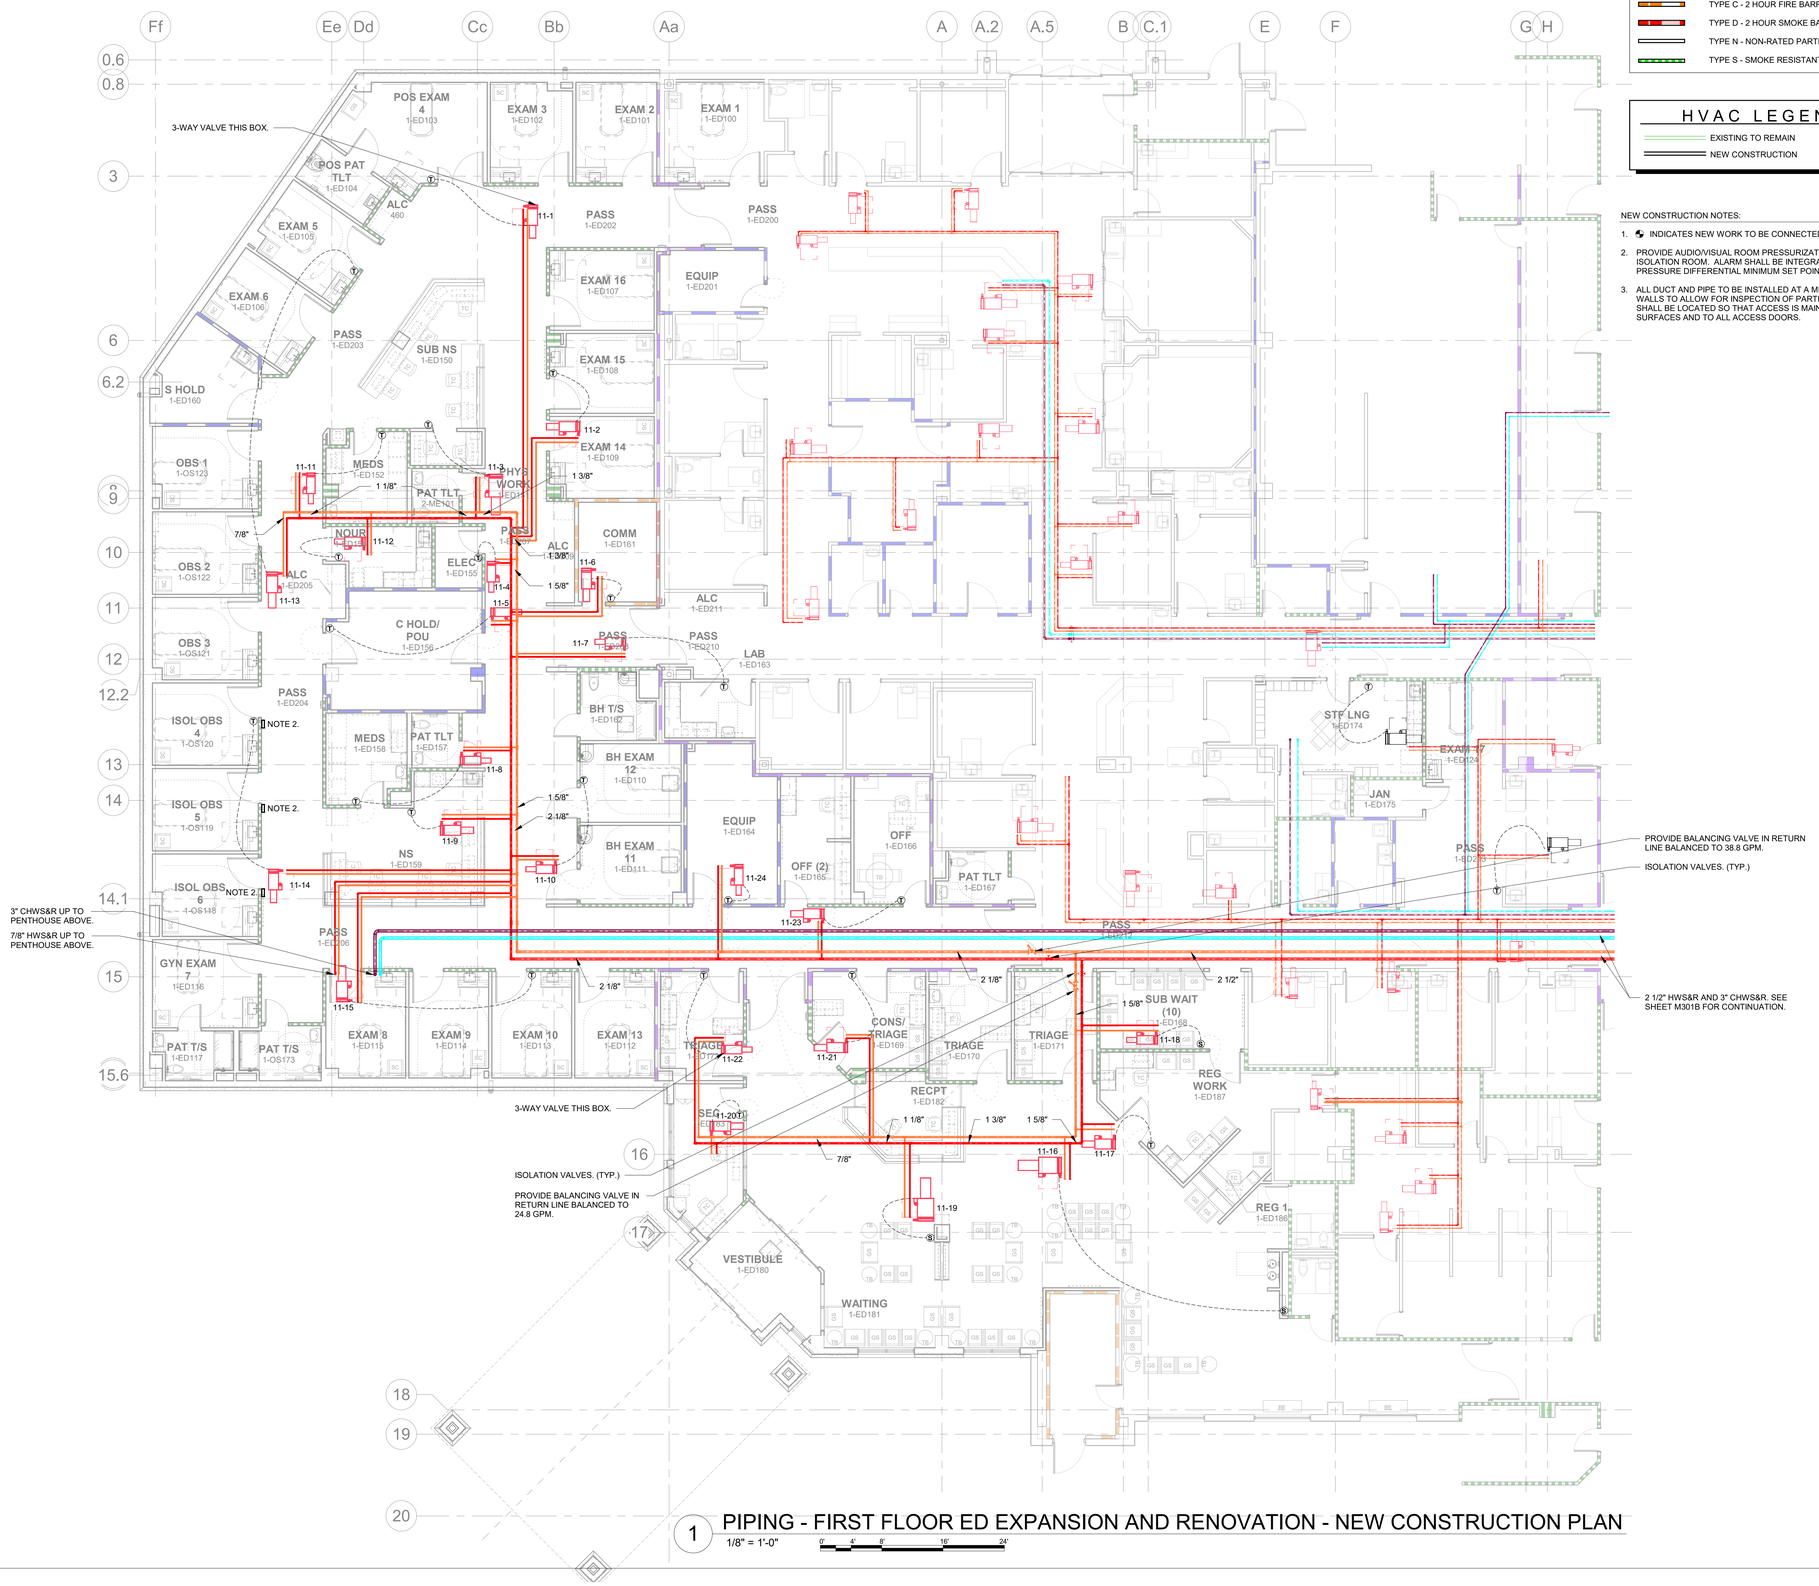

1 PIPING - FIRST FLOOR ED EXPANSION AND RENOVATION - NEW CONSTRUCTION PLAN
1/8" = 1'-0"

WALL LEGEND

- EXISTING TYPE A - 1 HOUR FIRE BARRIERS TO REMAIN
- EXISTING TYPE B - 1 HOUR SMOKE BARRIERS TO REMAIN
- EXISTING TYPE C - 2 HOUR FIRE BARRIERS TO REMAIN
- EXISTING TYPE D - 2 HOUR SMOKE BARRIERS TO REMAIN
- EXISTING TYPE N - NON-RATED PARTITION TO REMAIN
- EXISTING TYPE S - SMOKE RESISTANT PARTITION TO REMAIN
- TYPE A - 1 HOUR FIRE BARRIERS
- TYPE B - 1 HOUR SMOKE BARRIERS
- TYPE C - 2 HOUR FIRE BARRIERS
- TYPE D - 2 HOUR SMOKE BARRIERS
- TYPE N - NON-RATED PARTITION
- TYPE S - SMOKE RESISTANT PARTITION

HVAC LEGEND

- EXISTING TO REMAIN
- NEW CONSTRUCTION

NEW CONSTRUCTION NOTES:

1. INDICATES NEW WORK TO BE CONNECTED TO EXISTING WORK AT THIS POINT.
2. PROVIDE AUDIO/VISUAL ROOM PRESSURIZATION MONITOR FOR PATIENT ISOLATION ROOM. ALARM SHALL BE INTEGRATED INTO BUILDING EMS. PRESSURE DIFFERENTIAL MINIMUM SET POINT TO BE 0.01".
3. ALL DUCT AND PIPE TO BE INSTALLED AT A MINIMUM OF 6" CLEAR TO RATED WALLS TO ALLOW FOR INSPECTION OF PARTITION ASSEMBLIES. ALL UTILITIES SHALL BE LOCATED SO THAT ACCESS IS MAINTAINED TO ADJACENT WALL SURFACES AND TO ALL ACCESS DOORS.

Gresham Smith
GreshamSmith.com

ARCHITECT, INTERIOR DESIGN, GRAPHICS
Gresham Smith
222 2nd Avenue South, Suite 1400
Nashville, TN 37201-2308
615.770.8100
FL Qualifier No. AR0013420
FL Registry No. RY3806
Architect/Interior Designer of Record: Eric M. Snyder
Florida Registration #96197
Project Principal: Rob Hamby
Project Architect: Eric Snyder
Project Coordinator: Traci Myers
Interior Designer: Morgan Black

ME&P
I.C. Thomasson Associates, Inc.
2950 Kraft Drive, Suite 500
Nashville, TN 37204
615.346.3400
FL Qualifier No. 38970
FL Registry No. 1276
MEP Principal: Josh Cartwright
MEP Proj Mngr: Paul C. McKinney
Mech Engineer of Record: Shawn Sullivan
Florida Registration #81090
Plum/Fire P. Designer: Donna Seigal
Elec. Engineer of Record: Paul C. McKinney
Florida Registration #56569

STRUCTURAL
Stanley D. Lindsey & Associates, Ltd.
750 Old Hickory Blvd, Building 1, Suite 175
Brentwood, TN 37027
615.320.1735
FL Qualifier No. 39200
FL Registry No. 1329
Project Principal/ Engineer: Mark Hilner
Structural Engineer of Record: Michael E. Corrin
Florida Registration #62025

I.T/Telecom PM: Michael Henry

CIVIL & LANDSCAPE
Kimley-Horn
2615 Centennial Blvd., Suite 102
Tallahassee, FL 32308
850.553.3500
FL Qualifier No. 49629
FL Registry No. 696
EOR: Kelsey Lewis, PE
Florida Registration #79384
Proj Mngr: Chris Akers
Landscape AOR: Charlie Johnson
Florida Reg #6667402

ICT
I. C. Thomasson Associates, Inc.
2950 KRAFT DRIVE
NASHVILLE, TN. 37204
PHONE (615) 346-3400
www.icthomasson.com
ict project # : 210404

SDL STRUCTURAL ENGINEERS 1966

Kimley»Horn
214 Oceanside Drive
Nashville, TN 37204

HCA Healthcare
HCA Design & Construction
One Park Plaza, PO Box 550
Bldg. II, East 3rd Floor
Nashville, TN 37203
HCA Design Mgr.: Nicole Hoch
HCA Constr. Mgr.: Ben McAlpin

General Contractors
Robins & Morton
5500 Maryland Way, Suite 100
Brentwood, TN 37027

SHAWN M. SULLIVAN LICENSE No 81090 STATE OF FLORIDA PROFESSIONAL ENGINEER

Digitally signed by Shawn Sullivan
Date: 2022.03.01 16:04:29-06'00'

ED EXPANSION, PHARMACY AND DIETARY RENOVATION

LAKE CITY MEDICAL CENTER
340 NW Commerce Dr.
Lake City, FL 32055
HCA Project No.: 3793800010, 3793800014
Florida AHCA Project Submission No.: 115
Client Code / File No.: 23/100156

Revision		
No.	Date	Description

PIPING - FIRST FLOOR ED EXPANSION AND RENOVATION PLAN - NEW CONSTRUCTION

M301A

LINE IS 3 INCHES WHEN PRINTED FULL SIZE
FULL SHEET SIZE = 30"X42"

PROJECT: 45057.00
DATE: 3/2/2022

3/1/2022 3:00:20 PM BIM 360://45057.00 HCA Lake City Medical Center 10 bed med surg Expansion R21/ICT_210404_M21_Central.rvt

Drawn By: Author
Checked By: Checker
Approved By: Approver

NEW CONSTRUCTION NOTES:

1. INDICATES NEW WORK TO BE CONNECTED TO EXISTING WORK AT THIS POINT.
2. PROVIDE AUDIO/VISUAL ROOM PRESSURIZATION MONITOR FOR PATIENT ISOLATION ROOM. ALARM SHALL BE INTEGRATED INTO BUILDING EMS. PRESSURE DIFFERENTIAL MINIMUM SET POINT TO BE 0.01".
3. ALL DUCT AND PIPE TO BE INSTALLED AT A MINIMUM OF 6" CLEAR TO RATED WALLS TO ALLOW FOR INSPECTION OF PARTITION ASSEMBLIES. ALL UTILITIES SHALL BE LOCATED SO THAT ACCESS IS MAINTAINED TO ADJACENT WALL SURFACES AND TO ALL ACCESS DOORS.
4. HEAT TRACE EXISTING FREEZER CONDENSATE PIPING AND DRAIN TO NEAREST FLOOR SINK.
5. 7/8" CHILLED WATER PIPE TO WATER COOLED KITCHEN CONDENSER. PROVIDE SHUT-OFF VALVES AND FLUSH LOOP ON SUPPLY AND RETURN PIPING. PROVIDE BALANCING VALVE ON RETURN PIPING. PROVIDE STRAINER ON SUPPLY PIPING.

WALL LEGEND

- EXISTING TYPE A - 1 HOUR FIRE BARRIERS TO REMAIN
- EXISTING TYPE B - 1 HOUR SMOKE BARRIERS TO REMAIN
- EXISTING TYPE C - 2 HOUR FIRE BARRIERS TO REMAIN
- EXISTING TYPE D - 2 HOUR SMOKE BARRIERS TO REMAIN
- EXISTING TYPE N - NON-RATED PARTITION TO REMAIN
- EXISTING TYPE S - SMOKE RESISTANT PARTITION TO REMAIN
- TYPE A - 1 HOUR FIRE BARRIERS
- TYPE B - 1 HOUR SMOKE BARRIERS
- TYPE C - 2 HOUR FIRE BARRIERS
- TYPE D - 2 HOUR SMOKE BARRIERS
- TYPE N - NON-RATED PARTITION
- TYPE S - SMOKE RESISTANT PARTITION

HVAC LEGEND

- EXISTING TO REMAIN
- NEW CONSTRUCTION

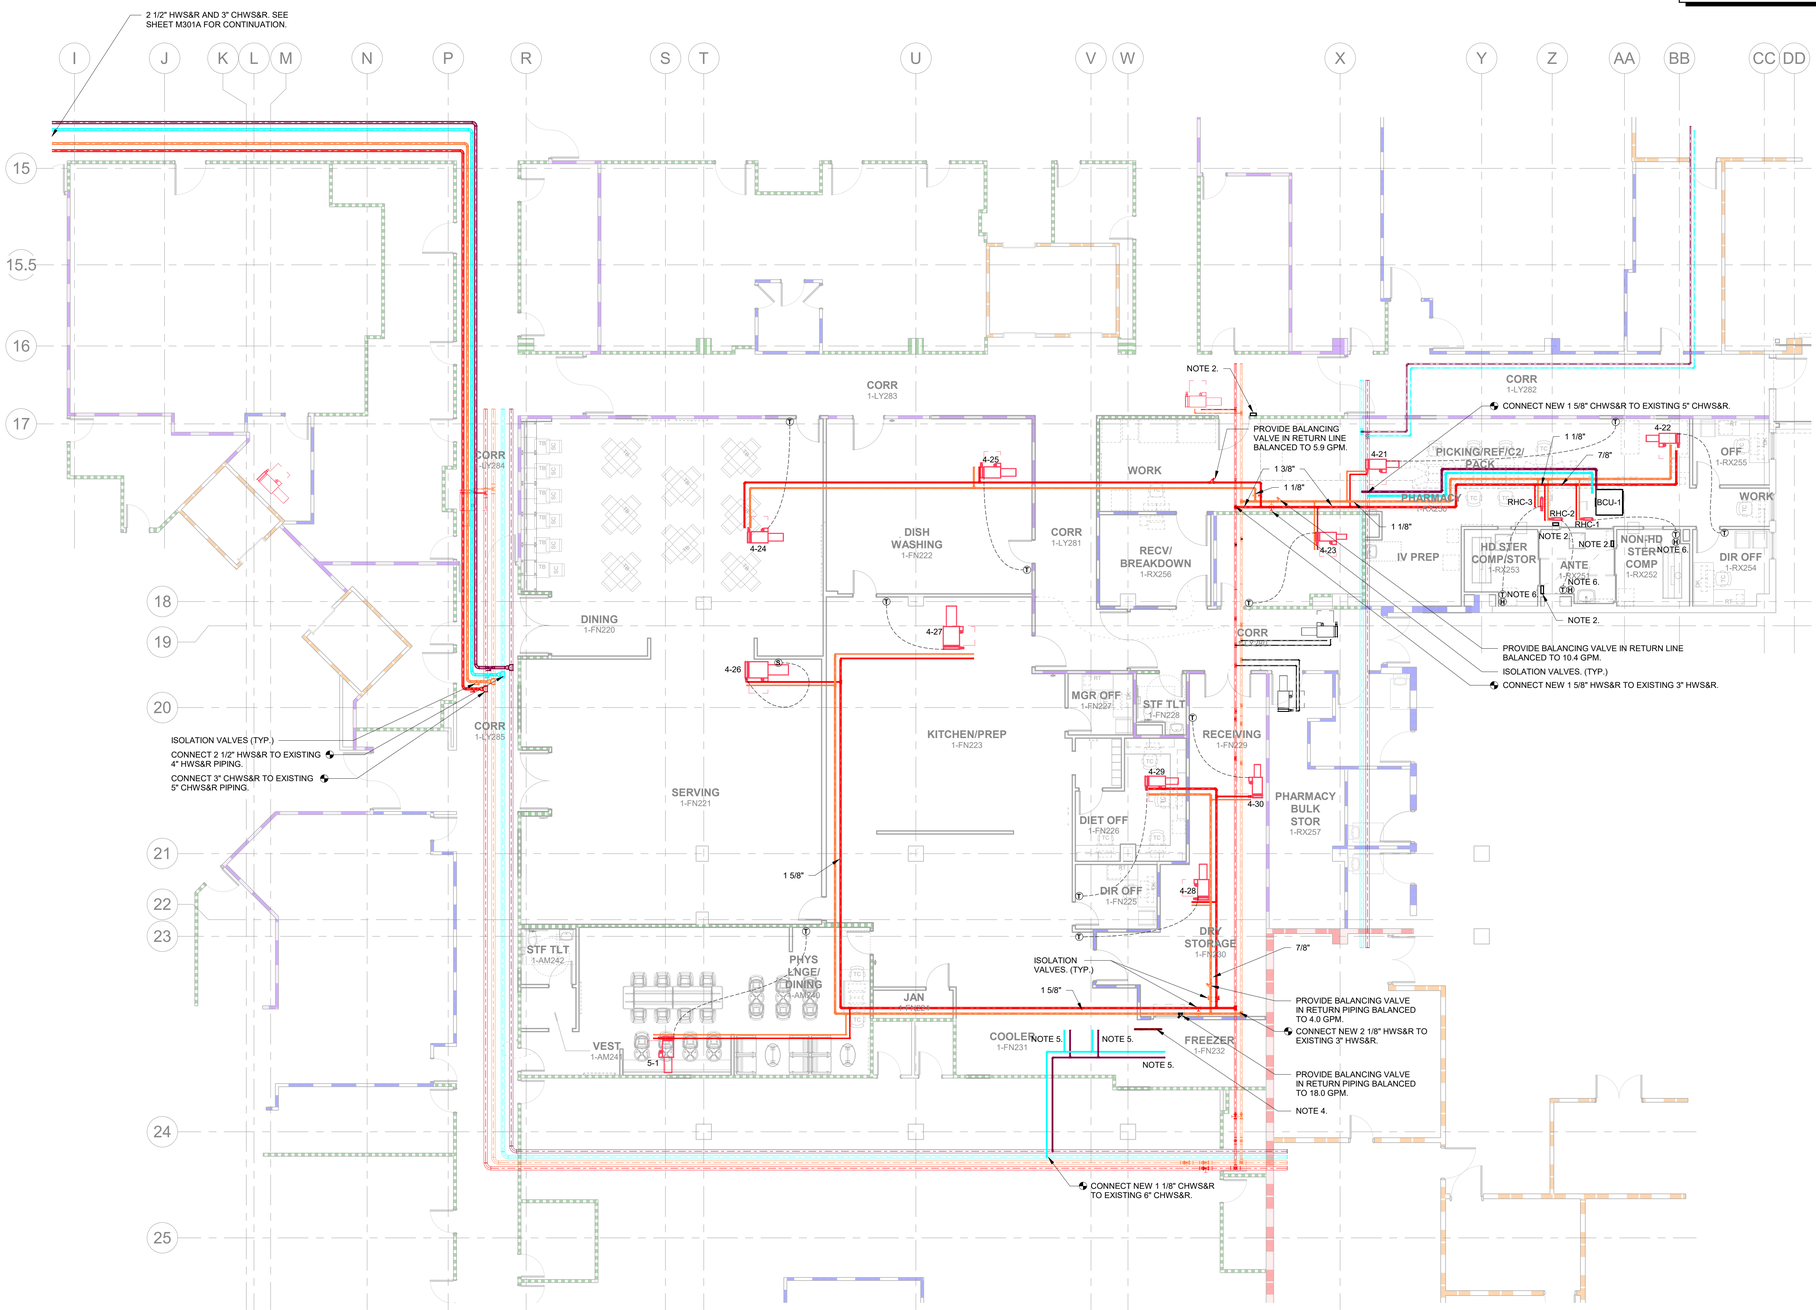

1 PIPING - FIRST FLOOR DIETARY AND PHARMACY RENOVATION - NEW CONSTRUCTION PLAN

1/8" = 1'-0" (0' 4' 8' 16' 24')

3/1/2022 4:21:22 PM BIM 360://45057.00 HCA Lake City Medical Center 10 bed med surg Expansion R21/ICT_210404_M21_Central.rvt

Gresham Smith
GreshamSmith.com

ARCHITECT, INTERIOR DESIGN, GRAPHICS
Gresham Smith
222 2nd Avenue South, Suite 1400
Nashville, TN 37201-2308
615.770.8100
FL Qualifier No. AR0013420
FL Registry No. RY3806
Architect/Interior Designer of Record: Eric M. Snyder, Florida Registration #96197
Project Principal: Rob Hamby
Project Architect: Eric Snyder
Project Coordinator: Traci Myers
Interior Designer: Morgan Black

STRUCTURAL
Stanley D. Lindsey & Associates, Ltd.
750 Old Hickory Blvd, Building 1, Suite 175
Brentwood, TN 37027
615.320.1735
FL Qualifier No. 39200
FL Registry No. 1329
Project Principal/ Engineer: Mark Hilner
Structural Engineer of Record: Michael E. Corrin, Florida Registration #62025

M&P
I.C. Thomasson Associates, Inc.
2950 Kraft Drive, Suite 500
Nashville, TN 37204
615.346.3400
FL Qualifier No. 38970
FL Registry No. 1276
MEP Principal: Josh Cartwright
MEP Proj Mngr: Paul C. McKinney
Mech Engineer of Record: Shawn Sullivan, Florida Registration #81090
Plum/Fire P. Designer: Donna Seigal
Elec. Engineer of Record: Paul C. McKinney, Florida Registration #56569
IT/Telecom PM: Michael Henry

CIVIL & LANDSCAPE
Kimley-Horn
2615 Centennial Blvd., Suite 102
Tallahassee, FL 32308
850.553.3500
FL Qualifier No. 49629
FL Registry No. 696
EOR: Kelsey Lewis, PE Florida Registration #79384
Proj Mngr: Chris Akers
Landscape AOR: Charlie Johnson Florida Reg #6667402

I. C. Thomasson Associates, Inc.
2950 KRAFT DRIVE
NASHVILLE, TN. 37204
PHONE (615) 346-3400
www.icthomasson.com
ict project # : 210404

STRUCTURAL ENGINEERS 1966 SDL

Kimley»Horn
214 Oceanside Drive
Nashville, TN 37204

HCA Healthcare
HCA Design & Construction
One Park Plaza, PO Box 550
Bldg. II, East 3rd Floor
Nashville, TN 37203
HCA Design Mgr.: Nicole Hoch
HCA Constr. Mgr.: Ben McAlpin

General Contractors
Robins & Morton
5500 Maryland Way, Suite 100
Brentwood, TN 37027

SHAWN M. SULLIVAN LICENSE No 81090 STATE OF FLORIDA PROFESSIONAL ENGINEER

Digitally signed by Shawn Sullivan
Date: 2022.03.01 16:24:12-06'00'

ED EXPANSION, PHARMACY AND DIETARY RENOVATION

LAKE CITY MEDICAL CENTER
340 NW Commerce Dr.
Lake City, FL 32055
HCA Project No.: 3793800010, 3793800014
Florida AHCA Project Submission No.: 115
Client Code / File No.: 23/100156

Revision		
No.	Date	Description

PIPING - FIRST FLOOR DIETARY AND PHARMACY RENOVATION - NEW CONSTRUCTION

M301B

PROJECT: 45057.00
DATE: 3/2/2022

LINE IS 3 INCHES WHEN PRINTED FULL SIZE
FULL SHEET SIZE = 30"X42"

Drawn By: Author
Checked By: Checker
Approved By: Approver

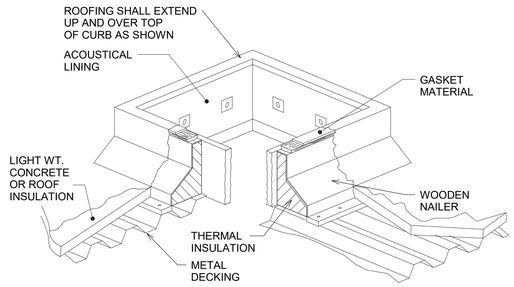

NOTES:

1. CURB HEIGHT ON UP-SLOPE SIDE SHALL BE AS SET FORTH IN MECH. SPECS. SECURE CURB TO BUILDING STRUCTURE WITH SHEET LAG BOLTS, OR OTHER METHODS CONSISTENT WITH ROOF STRUCTURE.
2. COORDINATE FASTENING SPACING WITH LOCAL WIND LOADS AND SEISMIC REQUIREMENTS.

ROOF CURB ON METAL DECK DETAIL — 1
No Scale

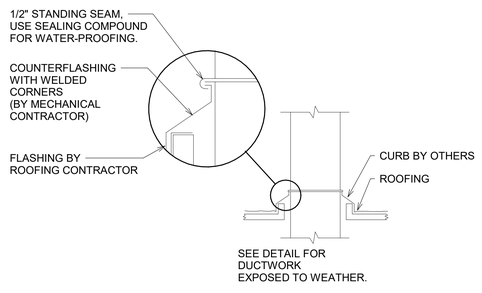

DETAIL OF DUCT THRU ROOF — 2
No Scale

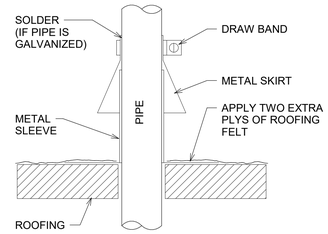

PIPING THRU ROOF DETAIL — 3
No Scale

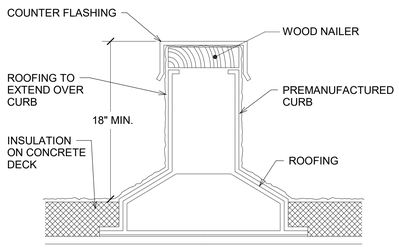

NOTES:

1. SECURE CURB TO ROOF WITH SHEET METAL SCREWS OR LAG BOLTS OR FIELD WELD CONSISTENT WITH ROOF STRUCTURE.
2. COORDINATE FASTENING SPACING WITH LOCAL WIND LOADS AND SIESMIC REQUIREMENTS.

EQUIPMENT SUPPORT CURB — 4
No Scale

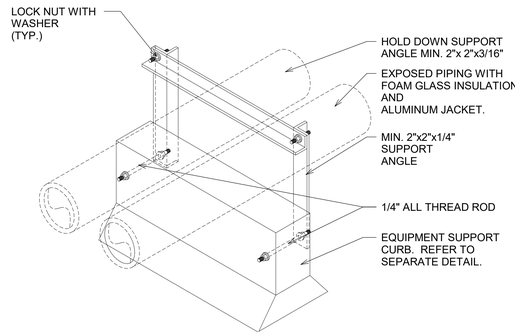

DETAIL IS FOR REFERENCE ONLY. CONTRACTOR TO PROVIDE STAMPED/SIGNED DESIGN FOR PIPE SUPPORTS

PIPE SUPPORT ON ROOF DETAIL — 5
No Scale

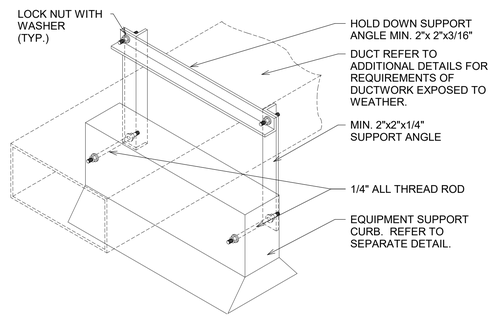

DETAIL IS FOR REFERENCE ONLY. CONTRACTOR TO PROVIDE STAMPED/SIGNED DESIGN FOR DUCT SUPPORTS

DUCT SUPPORT ON ROOF DETAIL — 6
No Scale

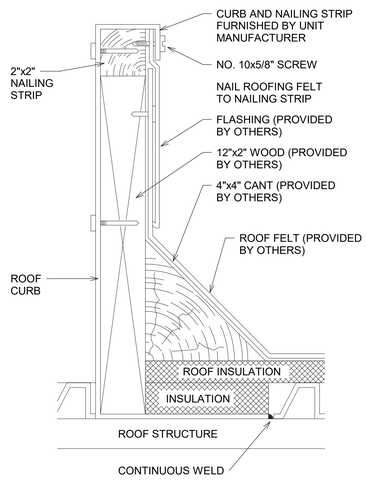

ROOFTOP UNIT CURB DETAIL — 7
No Scale

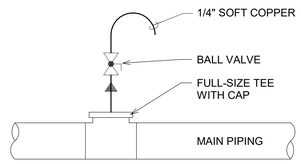

TYPICAL VENT DETAIL FOR CHILLED AND HOT WATER PIPING — 8
No Scale

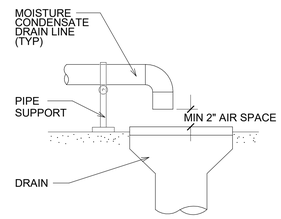

TERMINATION DETAIL OF MOISTURE CONDENSATE LINE — 9
No Scale

Gresham Smith
GreshamSmith.com

ARCHITECT, INTERIOR DESIGN, GRAPHICS
Gresham Smith
222 2nd Avenue South, Suite 1400
Nashville, TN 37201-2308
615.770.8100
FL Qualifier No. AR0013420
FL Registry No. RY3806
Architect/Interior Designer of Record: Eric M. Snyder
Florida Registration #96197
Project Principal: Rob Hamby
Project Architect: Eric Snyder
Project Coordinator: Traci Myers
Interior Designer: Morgan Black

STRUCTURAL
Stanley D. Lindsey & Associates, Ltd.
750 Old Hickory Blvd, Building 1, Suite 175
Brentwood, TN 37027
615.320.1735
FL Qualifier No. 39200
FL Registry No. 1329
Project Principal/ Engineer: Mark Hilner
Structural Engineer of Record: Michael E. Corrin
Florida Registration #62025

ME&P
I.C. Thomasson Associates, Inc.
2950 Kraft Drive, Suite 500
Nashville, TN 37204
615.346.3400
FL Qualifier No. 38970
FL Registry No. 1276
MEP Principal: Josh Cartwright
MEP Proj Mngr: Paul C. McKinney
Mech Engineer of Record: Shawn Sullivan
Florida Registration #81090
Plum/Fire P. Designer: Donna Seigal
Elec. Engineer of Record: Paul C. McKinney
Florida Registration #56569

CIVIL & LANDSCAPE
Kimley-Horn
2615 Centennial Blvd., Suite 102
Tallahassee, FL 32308
850.553.3500
FL Qualifier No. 49629
FL Registry No. 696
EOR: Kelsey Lewis, PE
Florida Registration #79384
Proj Mngr: Chris Akers
Landscape AOR: Charlie Johnson
Florida Reg #6667402

I. C. Thomasson Associates, Inc.
2950 KRAFT DRIVE
NASHVILLE, TN. 37204
PHONE (615) 346-3400
www.icthomasson.com
ict project # : 210404

STRUCTURAL ENGINEERS 1966 SDL

Kimley»Horn
214 Oceanside Drive
Nashville, TN 37204

HCA Healthcare
HCA Design & Construction
One Park Plaza, PO Box 550
Bldg. II, East 3rd Floor
Nashville, TN 37203
HCA Design Mgr.: Nicole Hoch
HCA Constr. Mgr.: Ben McAlpin

General Contractors
Robins & Morton
5500 Maryland Way, Suite 100
Brentwood, TN 37027

SHAWN M. SULLIVAN LICENSE No 81090 STATE OF FLORIDA PROFESSIONAL ENGINEER

Digitally signed by Shawn Sullivan
Date: 2022.03.01 16:05:02-06'00'

ED EXPANSION, PHARMACY AND DIETARY RENOVATION

LAKE CITY MEDICAL CENTER
340 NW Commerce Dr.
Lake City, FL 32055
HCA Project No.: 3793800010, 3793800014
Florida AHCA
Project Submission No.: 115
Client Code / File No.: 23/100156

Revision		
No.	Date	Description

MECHANICAL - DETAILS

M501

PROJECT: 45057.00
DATE: 3/2/2022

LINE IS 3 INCHES WHEN PRINTED FULL SIZE
FULL SHEET SIZE = 30"X42"

3/1/2022 3:00:27 PM BIM 360://45057.00 HCA Lake City Medical Center 10 bed med surg Expansion R21/ICT_210404_M21_Central.rvt

Drawn By: Author
Checked By: Checker
Approved By: Approver

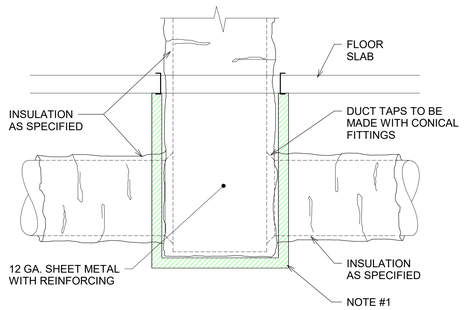

NOTES:

PROVIDE 1 LAYER OF 1" THICK KINETICS TYPE "PC-410 GBD" SOUND BARRIER WRAP.

BOTTOM OF RISER DUCT DROP WITH TAPS ON BOTH SIDES — 1

No Scale

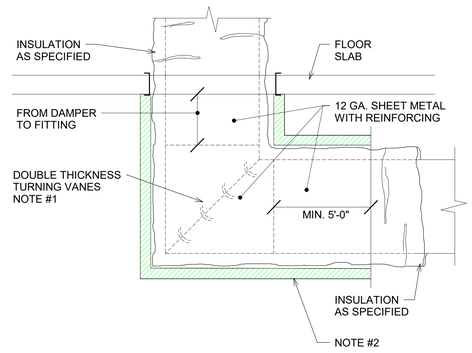

NOTES:

1. CONTRACTOR TO PROVIDE FULL RADIUS ELBOW WHERE CLEARANCE WILL ALLOW.
2. PROVIDE 1 LAYER OF 1" THICK KINETICS TYPE "PC-410 GBD" SOUND BARRIER WRAP.

BOTTOM OF RISER DUCT DROP WITH 90º ELBOW — 2

No Scale

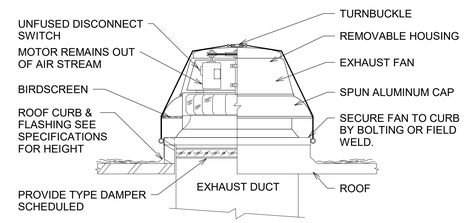

NOTES:

1. PROVIDE RUBBER VIBRATION ISOLATORS TO PREVENT MOTOR AND BEARING NOISE FROM TRANSMITTING TO THE FAN HOUSING.
2. ROUTE POWER LEADS TO FAN INSIDE CORNER OF CURB.
3. BELT DRIVEN CENTRIFUGAL EXHAUST FAN SHOWN. DETAIL IS SIMILAR FOR DIRECT DRIVE CENTRIFUGAL EXHAUST FAN.
4. SUPPORT CURB TO BE PERMANENTLY ATTACHED TO BUILDING STRUCTURE BY BOLTING OR WELDING.
5. FAN TO BE SECURED WITH GUY WIRES AND HOLS DOWN STRAPS.
6. PROVIDE 3 GUY WIRES EQUALLY SPACED FOR TIE DOWN (MIN #10 WIRE) APPROX. 45 ANGLE.

CENTRIFUGAL EXHAUST FAN — 3

No Scale

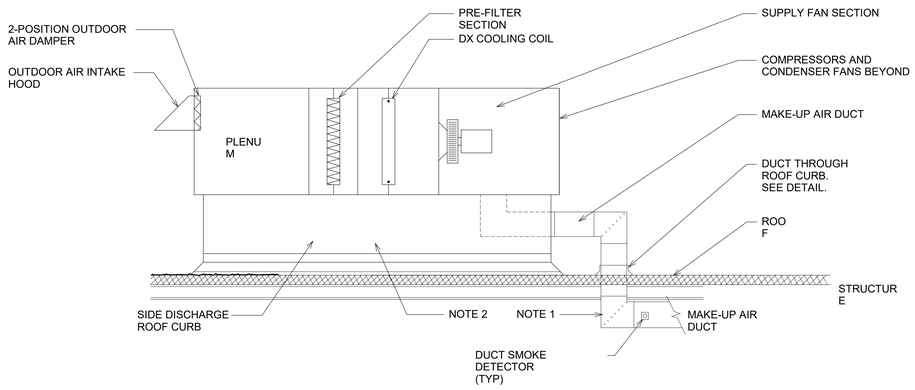

NOTES

1. PROVIDE CONNECTION SIZE PLENUM. PLENUM TO BE CONSTRUCTED OF MINIMUM 12 GAUGE STEEL WITH ANGLE IRON REINFORCING. EXTERNALLY INSULATE WITH TWO LAYERS OF 1" DUCT BOARD.
2. PROVIDE LIGHTWEIGHT CONCRETE FILL (MIN. 2" DEPTH) INSIDE CURB.

ROOFTOP UNIT DETAIL — 4

No Scale

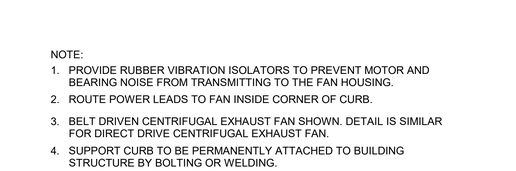

NOTE:

1. PROVIDE RUBBER VIBRATION ISOLATORS TO PREVENT MOTOR AND BEARING NOISE FROM TRANSMITTING TO THE FAN HOUSING.
2. ROUTE POWER LEADS TO FAN INSIDE CORNER OF CURB.
3. BELT DRIVEN CENTRIFUGAL EXHAUST FAN SHOWN. DETAIL IS SIMILAR FOR DIRECT DRIVE CENTRIFUGAL EXHAUST FAN.
4. SUPPORT CURB TO BE PERMANENTLY ATTACHED TO BUILDING STRUCTURE BY BOLTING OR WELDING.

UPBLAST KITCHEN HOOD EXHAUST FAN — 5

No Scale

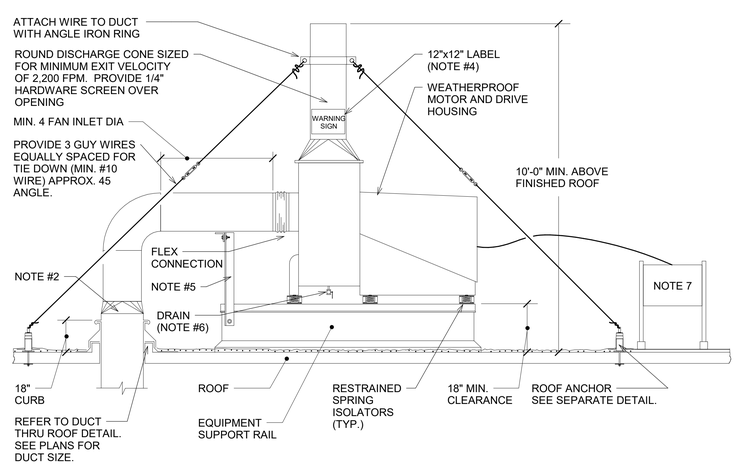

NOTES :

1. PROVIDE MEANS TO LUBRICATE BEARINGS EITHER BY ACCESS PANEL OR EXTERIOR MOUNTED GREASE FITTING.
2. TRANSTITION FROM SQUARE TO ROUND FAN INLET SIZE. EXPOSED DUCT TO BE MINIMUM 16 GAUGE IN HURRICANE/ COASTAL REGIONS
3. FAN TO BE SECURED WITH GUY WIRES AND HOLD DOWN STRAPS SIMILAR TO ROOFTOP UNIT DETAIL ON THIS SHEET.
4. PROVIDE TWO SIGNS, ONE ON EACH SIDE OF FAN ON WHITE BACKGROUND WITH RED LETTERING TO READ "WARNING: PATIENT ISOLATION ROOM EXHAUST FAN. TAKE PROPER PRECAUTIONS PRIOR TO WORKING IN THIS AREA." MOUNT 5'-0" ABOVE FINISHED ROOF.
5. EXTEND EQUIPMENT CURB A SUFFICIENT LENGTH TO INSTALL 2"x2" ANGLE IRON DUCT SUPPORT TO INSURE STRAIGHT ALIGNMENT OF DUCT AND FAN INLET. SEE "DUCT SUPPORT ON ROOF" DETAIL.
6. PROVIDE BALL VALVE ON DRAIN OUTLET TO PREVENT CONTAMINATED AIR FROM BLOWING TO ROOF AREA.
7. PROVIDE COMBINATION STARTER OR DISCONNECT IN NOA RATED ENCLOSURE OR NOA RATED FAN HOUSING WHEN REQUIRED.

HIGH WIND E.D. WAIT EXHAUST FAN DETAIL — 6

No Scale

Gresham Smith

GreshamSmith.com

ARCHITECT, INTERIOR DESIGN, GRAPHICS
Gresham Smith
222 2nd Avenue South, Suite 1400
Nashville, TN 37201-2308
615.770.8100
FL Qualifier No. AR0013420
FL Registry No. RY3806
Architect/Interior Designer of Record: Eric M. Snyder
Florida Registration #96197
Project Principal: Rob Hamby
Project Architect: Eric Snyder
Project Coordinator: Traci Myers
Interior Designer: Morgan Black

STRUCTURAL
Stanley D. Lindsey & Associates, Ltd.
750 Old Hickory Blvd, Building 1, Suite 175
Brentwood, TN 37027
615.320.1735
FL Qualifier No. 39200
FL Registry No. 1329
Project Principal/ Engineer: Mark Hilner
Structural Engineer of Record: Michael E. Corrin
Florida Registration #62025

M&P
I.C. Thomasson Associates, Inc.
2950 Kraft Drive, Suite 500
Nashville, TN 37204
615.346.3400
FL Qualifier No. 38970
FL Registry No. 1276
MEP Principal: Josh Cartwright
MEP Proj Mngr: Paul C. McKinney
Mech Engineer of Record: Shawn Sullivan
Florida Registration #81090
Plum/Fire P. Designer: Donna Seigal
Elec. Engineer of Record: Paul C. McKinney
Florida Registration #56569
Stanley D. Lindsey & Associates, Ltd. I.T/Telecom PM: Michael Henry

CIVIL & LANDSCAPE
Kimley-Horn
2615 Centennial Blvd., Suite 102
Tallahassee, FL 32308
850.553.3500
FL Qualifier No. 49629
FL Registry No. 696
EOR: Kelsey Lewis, PE
Florida Registration #79384
Proj Mngr: Chris Akers
Landscape AOR: Charlie Johnson
Florida Reg #6667402

I. C. Thomasson Associates, Inc.
2950 KRAFT DRIVE
NASHVILLE, TN. 37204
PHONE (615) 346-3400
www.icthomasson.com
ict project # : 210404

STRUCTURAL ENGINEERS 1966 SDL

Kimley»Horn
214 Oceanside Drive
Nashville, TN 37204

HCA Healthcare
HCA Design & Construction
One Park Plaza, PO Box 550
Bldg. II, East 3rd Floor
Nashville, TN 37203
HCA Design Mgr.: Nicole Hoch
HCA Constr. Mgr.: Ben McAlpin

General Contractors
Robins & Morton
5500 Maryland Way, Suite 100
Brentwood, TN 37027

SHAWN M. SULLIVAN LICENSE No 81090 STATE OF FLORIDA PROFESSIONAL ENGINEER

Digitally signed by Shawn Sullivan
Date: 2022.03.01 16:05:18-06'00'

ED EXPANSION, PHARMACY AND DIETARY RENOVATION

LAKE CITY MEDICAL CENTER
340 NW Commerce Dr.
Lake City, FL 32055
HCA Project No.: 3793800010, 3793800014
Florida AHCA Project Submission No.: 115
Client Code / File No.: 23/100156

Revision		
No.	Date	Description

MECHANICAL - DETAILS

M502

LINE IS 3 INCHES WHEN PRINTED FULL SIZE
FULL SHEET SIZE = 30"X42"

PROJECT: 45057.00
DATE: 3/2/2022

3/1/2022 3:00:30 PM BIM 360://45057.00 HCA Lake City Medical Center 10 bed med surg Expansion R21/ICT_210404_M21_Central.rvt

Drawn By: Author
Checked By: Checker
Approved By: Approver

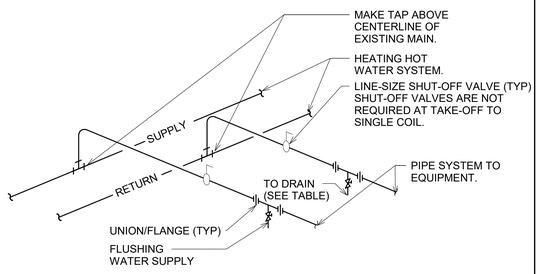

HOSE END DRAIN VALVE SCHEDULE	
PIPE SIZE	DRAIN VALVE SIZE
UP TO 2"	3/4"
2 1/2" TO 4"	1 1/4"
5" TO 8"	2"
OVER 8"	2 1/2"

DETAIL OF PIPING AT BRANCH TAKE-OFF 1
No Scale

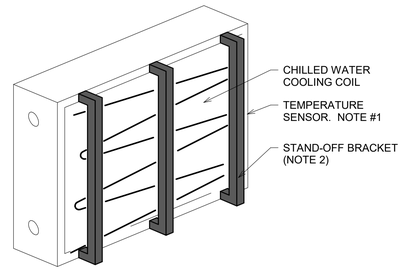

NOTES:
1. PROVIDE MINIMUM 1 LINEAR FOOT OF TEMPERATURE SENSOR PER SQUARE FOOT OF COIL.
2. TEMPERATURE SENSOR TO BE MOUNTED A MIN. OF 2" FROM COOLING COIL W/ PLASTIC HOLD-OFF STANDS
3. SECURE THE SENSOR ELEMENT BY PROVIDING AN ARRAY TO SUPPORT THE CAPILLARY TUBE ACROSS THE FACE OF THE COIL
4. IF DISSIMILAR METALS ARE USED IN THIS PROCESS, ENSURE THE ELEMENT IS SECURED AND ISOLATED TO PREVENT DAMAGE TO THE CAPILLARY AT ALL JUNCTIONS
5. THERE SHOULD BE ADEQUATE SPACE BETWEEN THE COIL AND ELEMENT TO ALLOW FOR COIL CLEANING WITHOUT REMOVING THE CAPILLARY TUBE.
6. MIXED AIR TEMPERATURE SENSOR TO BE MOUNTED ON ENTERING SIDE OF COIL. FREEZESTAT SENSOR TO BE MOUNTED ON LEAVING SIDE OF COIL.

TEMPERATURE SENSOR MOUNTING DETAIL 2
No Scale

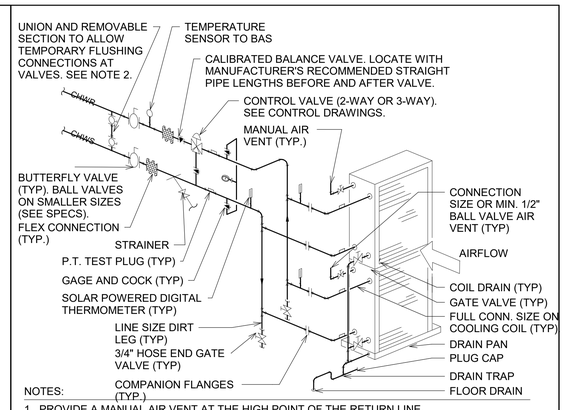

NOTES:
1. PROVIDE A MANUAL AIR VENT AT THE HIGH POINT OF THE RETURN LINE.
2. PROVIDE MINIMUM 2" FLUSH CONNECTION WITH 2" BALL VALVES. CONNECT TO SUPPLY AND RETURN MAINS WITH TEMPORARY FLUSH PIPE. PIPE MAY BE CLEAR PLASTIC SECURED WITH RADIATOR CLAMPS. AFTER FLUSHING, REMOVE TEMPORARY PIPING, CAP EACH END OF PIPE, CLOSE FLUSHING VALVES AND REMOVE HANDLES.
3. WATER TO ENTER THE COIL ON THE AIR LEAVING SIDE. OFFSET PIPING AS SHOWN TO ALLOW COIL PULL WITHOUT DISMANTLING VERTICAL RISERS.

PIPING AT COOLING COIL 3
No Scale

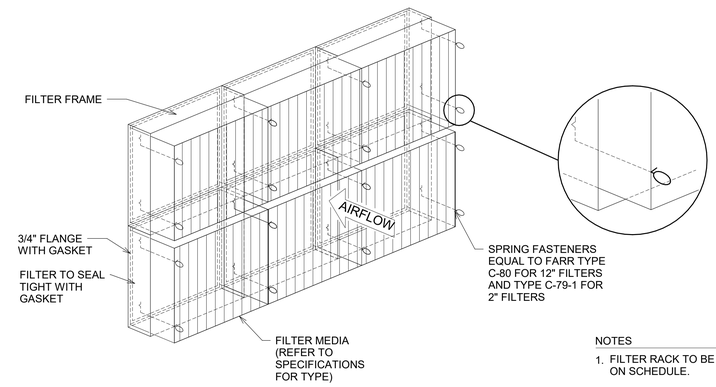

NOTES
1. FILTER RACK TO BE BUILT TO MATCH FILTER SIZE INDICATED ON SCHEDULE.
2. RACK TO BE EQUAL TO CAMFIL FARR "TYPE 8" FRAME. INSTALL SO THAT FILTERS ARE REMOVED FROM THE DIRTY SIDE.
3. INSTALL VERTICAL OR HORIZONTAL SUPPORT STEEL ON BANKS GREATER THAN 4 RACKS HIGH OR 4 RACKS WIDE. REFER TO MANUFACTURER'S INSTRUCTIONS FOR ADDITIONAL REQUIREMENTS.

FRONT LOADING FILTER RACK DETAIL 4
No Scale

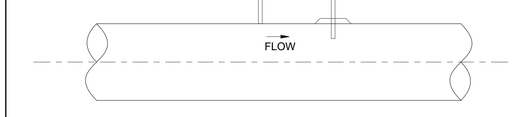

TEMPERATURE SENSOR INSTALLATION DETAIL 5
No Scale

NOTES:
1. SLOPE DRAIN LINE MINIMUM OF 1/8" PER FOOT TO DRAIN.
2. ELEVATED A/C UNIT SUFFICIENT DISTANCE ABOVE FLOOR OR ROOF TO ALLOW FOR INSTALLATION OF TRAP WITH ADEQUATE DIMENSIONS TO WITHSTAND SYSTEM OPERATING PRESSURE. COORDINATE WITH DETAIL FOR A/C UNIT MOUNTING.

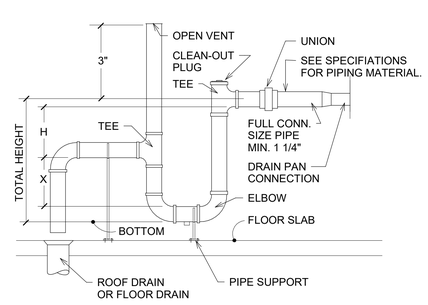

TOTAL HEIGHT OF TRAP= X+H+ (1 1/2 x PIPE DIAMETER)

FOR DRAW THRU UNITS	FOR BLOW THRU UNITS
X= MIN. 1/2 H (PREFERRED X=H)	X= FAN STATIC PRESSURE +1"
H= NEGATIVE STATIC PRESSURE +1"	H= MIN 1"

CONDENSATE DRAIN TRAP 6
No Scale

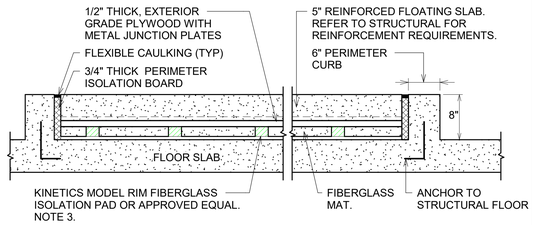

NOTES:
1. THIS DETAIL IS APPLICABLE TO ALL AIR HANDLING UNITS LOCATED ABOVE THE GROUND FLOOR
2. CONSULT WITH STRUCTURAL ENGINEER FOR APPLICATION ON SEISMIC PROJECTS
3. ISOLATION PAD HEIGHT TO BE COORDINATED WITH WEIGHT OF UNIT.

BASIC FLOATING EQUIPMENT PAD SECTION 7
NO SCALE

3/1/2022 3:00:33 PM BIM 360://45057.00 HCA Lake City Medical Center 10 bed med surg Expansion R21/ICT_210404_M21_Central.rvt

Gresham Smith
GreshamSmith.com

ARCHITECT, INTERIOR DESIGN, GRAPHICS
Gresham Smith
222 2nd Avenue South, Suite 1400
Nashville, TN 37201-2308
615.770.8100
FL Qualifier No. AR0013420
FL Registry No. RY3806
Architect/Interior Designer of Record: Eric M. Snyder
Florida Registration #96197
Project Principal: Rob Hamby
Project Architect: Eric Snyder
Project Coordinator: Traci Myers
Interior Designer: Morgan Black

STRUCTURAL
Stanley D. Lindsey & Associates, Ltd.
750 Old Hickory Blvd, Building 1, Suite 175
Brentwood, TN 37027
615.320.1735
FL Qualifier No. 39200
FL Registry No. 1329
Project Principal/ Engineer: Mark Hilner
Structural Engineer of Record: Michael E. Corrin
Florida Registration #62025

ME&P
I.C. Thomasson Associates, Inc.
2950 Kraft Drive, Suite 500
Nashville, TN 37204
615.346.3400
FL Qualifier No. 38970
FL Registry No. 1276
MEP Principal: Josh Cartwright
MEP Proj Mngr: Paul C. McKinney
Mech Engineer of Record: Shawn Sullivan
Florida Registration #81090
Plum/Fire P. Designer: Donna Seigal
Elec. Engineer of Record: Paul C. McKinney
Florida Registration #56569

CIVIL & LANDSCAPE
Kimley-Horn
2615 Centennial Blvd., Suite 102
Tallahassee, FL 32308
850.553.3500
FL Qualifier No. 49629
FL Registry No. 696
EOR: Kelsey Lewis, PE
Florida Registration #79384
Proj Mngr: Chris Akers
Landscape AOR: Charlie Johnson
Florida Reg #6667402

ICT
I. C. Thomasson Associates, Inc.
2950 KRAFT DRIVE
NASHVILLE, TN. 37204
PHONE (615) 346-3400
www.icthomasson.com
ict project # : 210404

SDL STRUCTURAL ENGINEERS 1966

Kimley»Horn
214 Oceanside Drive
Nashville, TN 37204

HCA Healthcare
HCA Design & Construction
One Park Plaza, PO Box 550
Bldg. II, East 3rd Floor
Nashville, TN 37203
HCA Design Mgr.: Nicole Hoch
HCA Constr. Mgr.: Ben McAlpin

General Contractors
Robins & Morton
5500 Maryland Way, Suite 100
Brentwood, TN 37027

SHAWN M. SULLIVAN LICENSE No 81090 STATE OF FLORIDA PROFESSIONAL ENGINEER

Digitally signed by Shawn Sullivan
Date: 2022.03.01 16:05:35-06'00'

ED EXPANSION, PHARMACY AND DIETARY RENOVATION

LAKE CITY MEDICAL CENTER
340 NW Commerce Dr.
Lake City, FL 32055
HCA Project No.: 3793800010, 3793800014
Florida AHCA Project Submission No.: 115
Client Code / File No.: 23/100156

Revision		
No.	Date	Description

MECHANICAL - DETAILS

M503

PROJECT: 45057.00
DATE: 3/2/2022

LINE IS 3 INCHES WHEN PRINTED FULL SIZE
FULL SHEET SIZE = 30"X42"

Drawn By: Author
Checked By: Checker
Approved By: Approver

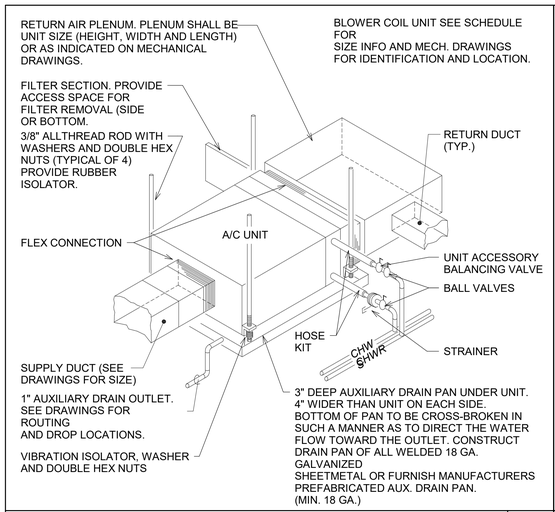

BLOWER COIL UNIT ABOVE CEILING
No Scale — 1

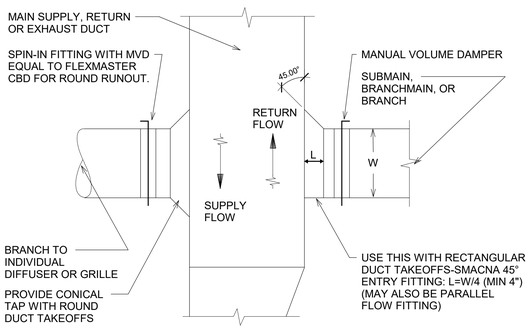

LOW PRESSURE ROUND BRANCH DUCT RUNOUT
No Scale — 2

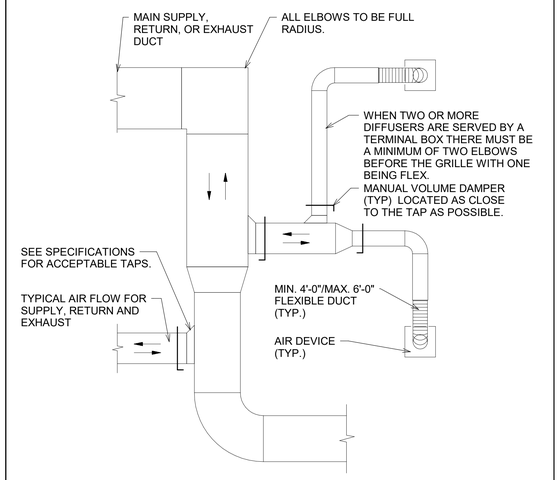

TYPICAL LOW PRESSURE SUPPLY, RETURN AND EXHAUST DUCT DETAIL
No Scale — 3

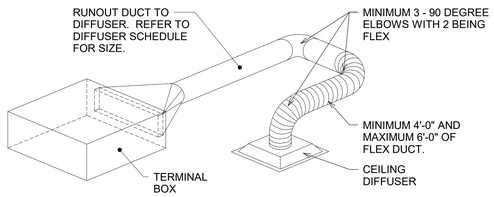

NOTES:
1. 90 DEGREE ELBOWS IN FLEX DUCT TO HAVE NOT LESS THAN 1.5 DUCT DIAMETER CENTERLINE RADIUS.

BOX SERVING ONE DIFFUSER DETAIL
No Scale — 4

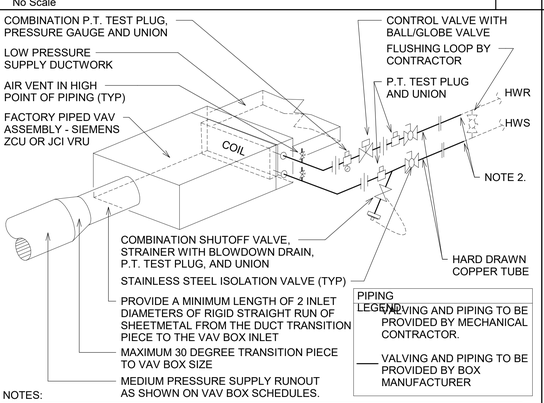

NOTES:
1. IF RUNOUT PIPING FROM RESPECTIVE HOT WATER MAIN TO TERMINAL BOX CONNECTION IS HIGHER THAN BOX AT ANY POINT, AN ADDITIONAL MANUAL AIR VENT MUST BE PROVIDED AT HIGH POINT OF THE RUNOUT PIPE.
2. CONTRACTOR TO COORDINATE CONNECTION TYPE WITH BOX MANUFACTURER.
3. CONTRACTOR TO PROVIDE FULL-SIZE SYSTEM FLUSH LOOP WITH BALL VALVE. CONTRACTOR TO CLOSE VALVE AND REMOVE HANDLE ONCE SYSTEM IS PROVEN CLEAN FROM FLUSHING.

VARIABLE VOLUME BOX CONNECTION DETAIL
No Scale — 5

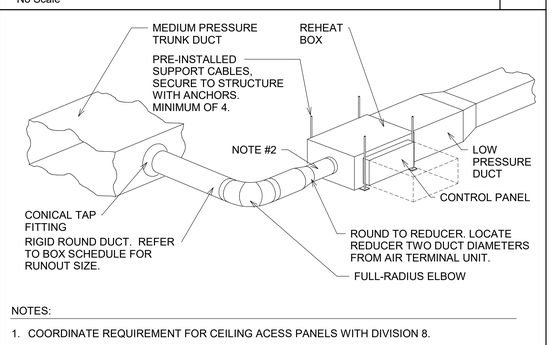

NOTES:
1. COORDINATE REQUIREMENT FOR CEILING ACESS PANELS WITH DIVISION 8.
2. PROVIDE A MINIMUM LENGTH OF 2 INLET DIAMETER OF STRAIGHT RIGID SHEETMETAL FROM THE DUCT TRANSITION PIECE TO THE VAV BOX INLET.
3. TAP FITTING TO RECTANGULAR MEDIUM PRESSURE DUCT MAY ALSO BE RECTANGULAR 45° ENTRY, SIZED PER SMACNA RECOMMENDATIONS, AND THEN TRANSITIONING TO ROUND.
4. MEDIUM PRESSURE ROUND TRUNK DUCT TO HAVE CONICAL TEE FITTING, WITH OTHER REQUIREMENTS AS SHOWN.

VARIABLE VOLUME BOX CONNECTION DETAIL
No Scale — 6

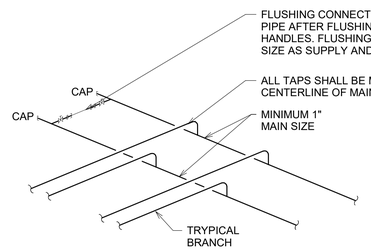

HVAC HOT WATER END OF MAIN FLUSHING DETAIL
No Scale — 7

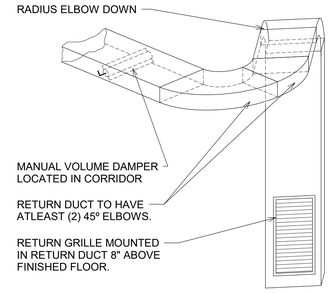

TYPICAL LOW WALL RETURN GRILLE
No Scale — 8

Gresham Smith
GreshamSmith.com

ARCHITECT, INTERIOR DESIGN, GRAPHICS
Gresham Smith
222 2nd Avenue South, Suite 1400
Nashville, TN 37201-2308
615.770.8100
FL Qualifier No. AR0013420
FL Registry No. RY3806
Architect/Interior Designer of Record: Eric M. Snyder, Florida Registration #96197
Project Principal: Rob Hamby
Project Architect: Eric Snyder
Project Coordinator: Traci Myers
Interior Designer: Morgan Black

STRUCTURAL
Stanley D. Lindsey & Associates, Ltd.
750 Old Hickory Blvd, Building 1, Suite 175
Brentwood, TN 37027
615.320.1735
FL Qualifier No. 39200
FL Registry No. 1329
Project Principal/ Engineer: Mark Hilner
Structural Engineer of Record: Michael E. Corrin, Florida Registration #62025

M&P
I.C. Thomasson Associates, Inc.
2950 Kraft Drive, Suite 500
Nashville, TN 37204
615.346.3400
FL Qualifier No. 38970
FL Registry No. 1276
MEP Principal: Josh Cartwright
MEP Proj Mngr: Paul C. McKinney
Mech Engineer of Record: Shawn Sullivan, Florida Registration #81090
Plum/Fire P. Designer: Donna Seigal
Elec. Engineer of Record: Paul C. McKinney, Florida Registration #56569

CIVIL & LANDSCAPE
Kimley-Horn
2615 Centennial Blvd., Suite 102
Tallahassee, FL 32308
850.553.3500
FL Qualifier No. 49629
FL Registry No. 696
EOR: Kelsey Lewis, PE, Florida Registration #79384
Proj Mngr: Chris Akers
Landscape AOR: Charlie Johnson, Florida Reg #6667402

I. C. Thomasson Associates, Inc.
2950 KRAFT DRIVE
NASHVILLE, TN. 37204
PHONE (615) 346-3400
www.icthomasson.com
ict project # : 210404

STRUCTURAL ENGINEERS 1966 SDL

Kimley»Horn
214 Oceanside Drive
Nashville, TN 37204

HCA Healthcare
HCA Design & Construction
One Park Plaza, PO Box 550
Bldg. II, East 3rd Floor
Nashville, TN 37203
HCA Design Mgr.: Nicole Hoch
HCA Constr. Mgr.: Ben McAlpin

General Contractors
Robins & Morton
5500 Maryland Way, Suite 100
Brentwood, TN 37027

SHAWN M. SULLIVAN LICENSE No 81090 STATE OF FLORIDA PROFESSIONAL ENGINEER

Digitally signed by Shawn Sullivan
Date: 2022.03.01 16:05:54-06'00'

ED EXPANSION, PHARMACY AND DIETARY RENOVATION

LAKE CITY MEDICAL CENTER
340 NW Commerce Dr.
Lake City, FL 32055
HCA Project No.: 3793800010, 3793800014
Florida AHCA
Project Submission No.: 115
Client Code / File No.: 23/100156

Revision		
No.	Date	Description

MECHANICAL - DETAILS

M504

PROJECT: 45057.00
DATE: 3/2/2022

LINE IS 3 INCHES WHEN PRINTED FULL SIZE
FULL SHEET SIZE = 30"X42"

3/1/2022 3:00:36 PM BIM 360://45057.00 HCA Lake City Medical Center 10 bed med surg Expansion R21/ICT_210404_M21_Central.rvt

Drawn By: Author
Checked By: Checker
Approved By: Approver

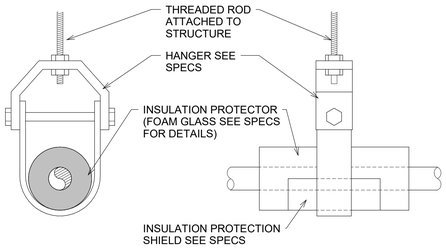

FRONT VIEW SIDE VIEW

PIPE HANGER DETAIL 1
No Scale

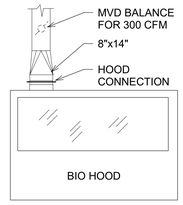

CONNECTION AT BIO HOOD 2
No Scale

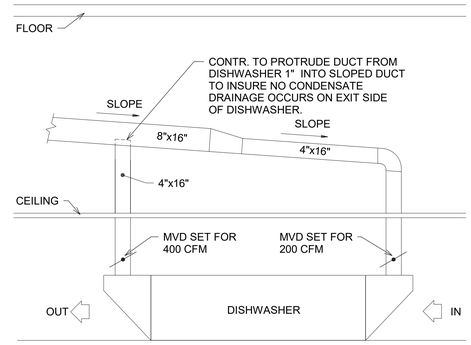

DISHWASHER EXHAUST DETAIL 3
No Scale

Gresham Smith
GreshamSmith.com

ARCHITECT, INTERIOR DESIGN, GRAPHICS
Gresham Smith
222 2nd Avenue South, Suite 1400
Nashville, TN 37201-2308
615.770.8100
FL Qualifier No. AR0013420
FL Registry No. RY3806
Architect/Interior Designer of Record: Eric M. Snyder
Florida Registration #96197
Project Principal: Rob Hamby
Project Architect: Eric Snyder
Project Coordinator: Traci Myers
Interior Designer: Morgan Black

STRUCTURAL
Stanley D. Lindsey & Associates, Ltd.
750 Old Hickory Blvd, Building 1, Suite 175
Brentwood, TN 37027
615.320.1735
FL Qualifier No. 39200
FL Registry No. 1329
Project Principal/ Engineer: Mark Hilner
Structural Engineer of Record: Michael E. Corrin
Florida Registration #62025

M&P
I.C. Thomasson Associates, Inc.
2950 Kraft Drive, Suite 500
Nashville, TN 37204
615.346.3400
FL Qualifier No. 38970
FL Registry No. 1276
MEP Principal: Josh Cartwright
MEP Proj Mngr: Paul C. McKinney
Mech Engineer of Record: Shawn Sullivan
Florida Registration #81090
Plum/Fire P. Designer: Donna Seigal
Elec. Engineer of Record: Paul C. McKinney
Florida Registration #56569

I.T/Telecom PM: Michael Henry

CIVIL & LANDSCAPE
Kimley-Horn
2615 Centennial Blvd., Suite 102
Tallahassee, FL 32308
850.553.3500
FL Qualifier No. 49629
FL Registry No. 696
EOR: Kelsey Lewis, PE
Florida Registration #79384
Proj Mngr: Chris Akers
Landscape AOR: Charlie Johnson
Florida Reg #6667402

I. C. Thomasson Associates, Inc.
2950 KRAFT DRIVE
NASHVILLE, TN. 37204
PHONE (615) 346-3400
www.icthomasson.com
ict project # : 210404

STRUCTURAL ENGINEERS 1966 SDL

Kimley»Horn
214 Oceanside Drive
Nashville, TN 37204

HCA Healthcare
HCA Design & Construction
One Park Plaza, PO Box 550
Bldg. II, East 3rd Floor
Nashville, TN 37203
HCA Design Mgr.: Nicole Hoch
HCA Constr. Mgr.: Ben McAlpin

General Contractors
Robins & Morton
5500 Maryland Way, Suite 100
Brentwood, TN 37027

SHAWN M. SULLIVAN LICENSE No 81090 STATE OF FLORIDA PROFESSIONAL ENGINEER

Digitally signed by Shawn Sullivan
Date: 2022.03.01 16:06:13-06'00'

ED EXPANSION, PHARMACY AND DIETARY RENOVATION

LAKE CITY MEDICAL CENTER
340 NW Commerce Dr.
Lake City, FL 32055
HCA Project No.: 3793800010, 3793800014
Florida AHCA
Project Submission No.: 115
Client Code / File No.: 23/100156

Revision		
No.	Date	Description

MECHANICAL - DETAILS

M505

PROJECT: 45057.00
DATE: 3/2/2022

LINE IS 3 INCHES WHEN PRINTED FULL SIZE
FULL SHEET SIZE = 30"X42"

3/1/2022 3:00:37 PM BIM 360://45057.00 HCA Lake City Medical Center 10 bed med surg Expansion R21/ICT_210404_M21_Central.rvt

Drawn By: Author
Checked By: Checker
Approved By: Approver

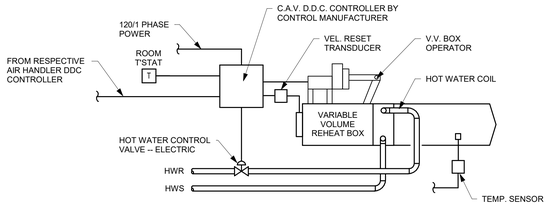

TYPICAL REHEAT BOX CONTROL

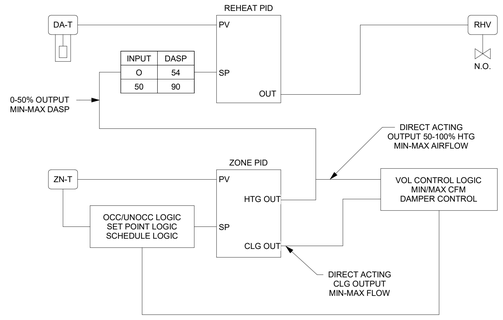

DUAL PID TERMINAL UNIT - ELEMENTAL LOGIC DETAIL

DUAL PID VAV SEQUENCE OF OPERATIONS

1. PROVIDE A 2° F MINIMUM DEADBAND BETWEEN THE HEATING AND COOLING SPACE TEMPERATURE SETPOINTS. WHEN THE SPACE TEMPERATURE IS IN THE DEAD BAND, THE VAV SHALL PROVIDE MINIMUM COOLING AIR FLOW AND THE REHEAT COIL VALVE SHALL BE CLOSED.

COOLING MODE

1. ON A RISE IN ROOM TEMPERATURE ABOVE THE COOLING SETPOINT THE LOCAL CONTROLLER WILL SHIFT TO COOLING CONTROL LOGIC AFTER AN ADJUSTABLE TIME DELAY (5 MIN).
2. AFTER THE TIME DELAY HAS EXPIRED AND THE MODE HAS CHANGED TO COOLING, THE FLOW SETPOINT WILL CHANGE TO THE COOLING MINIMUM CFM SETPOINT.
3. ON AN INCREASE IN THE ZONE PID COOLING OUTPUT, THE VOLUME CONTROL SHALL INCREASE FROM THE MINIMUM COOLING FLOW TO THE MAXIMUM COOLING FLOW.
4. ON A DECREASE IN THE ZONE PID COOLING OUTPUT, THE INVERSE CONTROL WILL OCCUR AND REDUCE THE COOLING FLOW FROM MAXIMUM COOLING FLOW TO MINIMUM COOLING FLOW. ON A FURTHER REDUCTION IN ZONE TEMPERATURE BELOW THE ZONE HEATING SETPOINT THE VAV CONTROLLER WILL SHIFT THE MODE TO THE HEATING CONTROL LOGIC AFTER AN ADJUSTABLE TIME DELAY (5 MIN).

HEATING MODE

1. ON A DROP IN ROOM TEMPERATURE BELOW THE HEATING SETPOINT THE ZONE PID CONTROL HEATING OUTPUT WILL INCREASE.
2. ON AN INCREASE IN THE ZONE PID HEATING OUTPUT FROM 0-50%, THE REHEAT PID DISCHARGE SETPOINT WILL INCREASE FROM MINIMUM TO MAXIMUM DISCHARGE AIR TEMPERATURE SETPOINT. INITIALLY SET AT 55°F (MIN - ADJ.) AND 90°F (MAX - ADJ.). THE BOX CONTROLLER WILL MODULATE THE REHEAT COIL VALVE FROM 0 TO 100% FULL OPEN POSITION IN RESPONSE TO PID HEATING OUTPUT.
3. WITH THE DISCHARGE AIR TEMPERATURE SETPOINT MET, AND ON A FURTHER INCREASE IN THE ZONE PID HEATING OUTPUT FROM 50-100% THE VOLUME CONTROL SHALL INCREASE FROM THE MINIMUM HEATING AIR FLOW TO THE MAXIMUM HEATING AIR FLOW.
4. ON AN INCREASE IN ZONE TEMPERATURE THE INVERSE CONTROL WILL OCCUR- FIRST REDUCING HEATING AIR VOLUME FROM MAXIMUM TO MINIMUM HEATING AIR FLOW. THEN REDUCING THE REHEAT PID LOOP SETPOINT AND REHEAT COIL VALVE POSITION FROM MAXIMUM TO MINIMUM. WITH THE ZONE PID TEMPERATURE WITHIN THE DEADBAND REGION AND THE ZONE HEATING OUTPUT AT "0"%, THE VAV BOX WILL OPERATE AT MINIMUM HEATING FLOW WITH MINIMUM REHEAT PID SETPOINT.

UNOCCUPIED MODE/OCCUPANCY OVERRIDE:

1. THE SEQUENCES ABOVE DESCRIBE THE OCCUPIED COOLING AND HEATING OPERATION MODES. VAV BOX CONTROLS SHALL INCLUDE THE ABILITY TO RESET SPACE TEMPERATURE SET POINTS BASED ON A PRESET SCHEDULE TO A USER ADJUSTABLE UNOCCUPIED COOLING AND HEATING SET POINT.
2. WHEN ACTIVATED BY BAS TIME SCHEDULE, THE VAV BOX SHALL OPERATE WITH COOLING AND HEATING MODES AS DESCRIBED ABOVE WITH ROOM TEMPERATURE SETPOINT EQUAL TO UNOCCUPIED COOLING AND UNOCCUPIED HEATING SETPOINTS INITIALLY SET AT 80°F COOLING (ADJ.) AND 65°F HEATING (ADJ.).
3. AN OVERRIDE PUSHBUTTON ON THE THERMOSTAT SHALL SWITCH THE SPACE TO OCCUPIED MODE FOR A TIME PERIOD OF 4 HOURS (ADJ.). WHERE APPLICABLE, ACTIVATION OF THE OCCUPIED OVERRIDE SWITCH SHALL COMMAND ASSOCIATED AIR HANDLER INTO OCCUPIED MODE. REFER TO AHU SEQUENCE OF OPERATION FOR REQUIRED OCCUPIED/UNOCCUPIED MODE OF OPERATION.
4. ALL SPACES INVOLVED WITH THIS PROJECT WILL BE CONSIDERED 24-HOUR OPERATION AND WILL NOT REQUIRE AN UNOCCUPIED MODE.

NOTES:

1. OUTPUT TO THE REHEAT CONTROL VALVE SHALL BE SPANNED BETWEEN THE LOWER AND UPPER BOUNDS OF THE FUNCTIONAL RANGE OF THE CONTROL VALVE. TYPICALLY THE FUNCTIONAL RANGE IS BETWEEN 20% AND 85% OPEN. TRAVEL RANGE ABOVE OR BELOW THESE BOUNDS DO NOT RESULT IN A CHANGE OF FLOW.
2. MULTIPLE TERMINAL UNITS SERVED FROM A SINGLE THERMOSTAT SHALL OPERATE FROM ONE MASTER CONTROLLER. REMAINING CONTROLLERS TO BE SLAVE AND SHALL OPERATE TO MAINTAIN THE MASTER CONTOLLER OUTPUT FOR REHEAT VALVE AND DAMPER POSITION.
3. HOT WATER CONTROL VALVE TO BE 2-WAY TYPE UNLESS INDICATED TO BE 3-WAY TYPE.

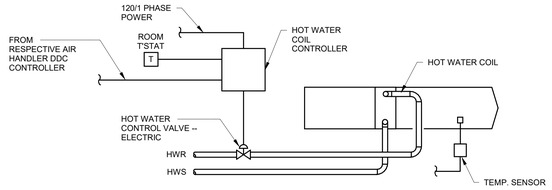

TYPICAL DUCT MOUNTED HEATING COIL CONTROL

SEQUENCE OF OPERATION

1. GENERALLY AIR SUPPLIED TO INDIVIDUAL SPACES IS ZONED BY CONSTANT VOLUME TERMINAL REHEAT COILS WITH LOW-PRESSURE DUCTWORK. CONTROL TO BE AS FOLLOWS:
   A. ON A RISE IN SPACE TEMPERATURE ABOVE THERMOSTAT SET POINT, HOT WATER CONTROL VALVE IS MODULATED TO CLOSED POSITION.
   B. ON A DROP IN SPACE TEMPERATURE BELOW THERMOSTAT SET POINT, HOT WATER CONTROL VALVE IS MODULATED TO OPEN POSITION.
2. HOT WATER CONTROL VALVE TO BE TWO-WAY UNLESS SHOWN TO BE THREE-WAY ON DRAWINGS.

NOTE: WHEN TWO OR MORE BOXES ARE CONTROLLED BY A SINGLE THERMOSTAT OR TEMPERATURE SENSOR, THE SENSOR SHALL SEND ONE SIGNAL TO THE LEAD COIL. THE HOT WATER CONTROL VALVES FOR THE REMAINING COILS SHALL MODULATE TO MATCH THE LEAD COIL CONTROL VALVE.

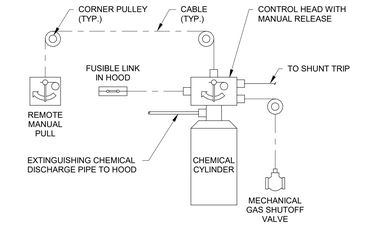

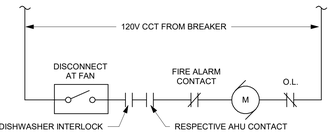

DISHWASHER EXHAUST FAN CONTROL

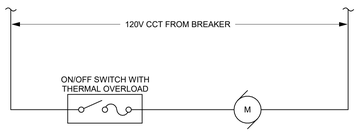

ISOLATION ROOM EXHAUST FAN CONTROL

(ALSO APPLICABLE TO EXHAUST FAN SERVING HAZARDOUS COMPOUNDING)

(FAN TO RUN CONTINOUSLY)

(PROVIDE BELT BREAK ALARM WHERE APPLICABLE)

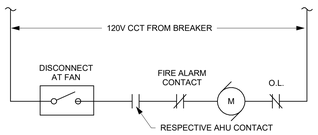

SINGLE PHASE EXHAUST FAN CONTROL

(PROVIDE BELT BREAK ALARM WHERE APPLICABLE)

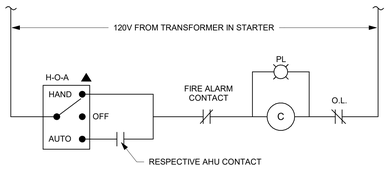

THREE PHASE EXHAUST FAN CONTROL

(PROVIDE BELT BREAK ALARM WHERE APPLICABLE)

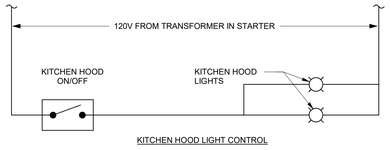

KITCHEN HOOD LIGHT CONTROL

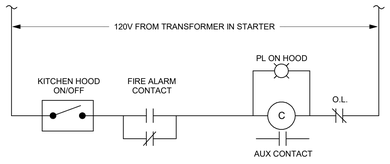

TYPICAL KITCHEN HOOD EXHAUST FAN CONTROL

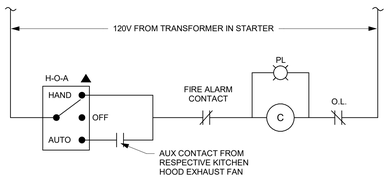

TYPICAL MAKEUP AIR UNIT (MAU) CONTROL

TYPICAL KITCHEN EXHAUST HOOD CONTROL

SEQUENCE OF OPERATIONS:

1. MAKEUP AIR UNIT (MAU) SHALL BR PROVIDED WITH UNIT-MOUNTED MICROPROCESSOR CONTROLLER INTERFACE TO BUILDING ENERGY MANAGEMENT SYSTEM VIA ENERGY MANAGEMENT GATEWAY OR BACNET INTERFACE.
2. MAU TO BE ENERGIZED/DE-ENERGIZED BY THE VFD IN THE HAND POSITION OR BY VIA THE RESPECTIVE KITCHEN HOOD CONTACT IN THE AUTO POSITION.
3. CONTROLLER TO MODULATE MECHANICAL COOLLING OR HEATING AS REQUIRED TO MAINTAIN DISCHARGE AIR TEMPERATURE SEPOINT OF 60°F (ADJ.)
4. WHENEVER THE FIRE ALARM SYSTEM SENSES SMOKE/FIRE, THE FIRE ALARM SYSTEM SHALL SIGNAL THE DDC SYSTEM. THE DDC SYSTEM IS TO DE-ENERGIZE THE UNIT.
5. OUTSIDE AIR DAMPER TO BE OPEN WHEN UNIT IS ENERGIZED AND CLOSED WHEN UNIT IS DE-ENERGIZED.
6. EACH RESPECIVE HOOD SHALL ADJUST THE OUTSIDE AIR SOFTWARE SETPOINT OF AHU-4 AS FOLLOWS:

MAIN KITCHEN HOODS	ON	ON	OFF	OFF
KEF-1	ON	ON	OFF	OFF
MAU-1	ON	ON	OFF	OFF
SERVERY HOODS	ON	OFF	ON	OFF
KEF-2	ON	OFF	ON	OFF
MAU-2	ON	OFF	ON	OFF
AHU-4 SUPPLY TOTAL SETPOINT	15,000	15,000	15,000	15,000
AHU-4 RETURN TOTAL SETPOINT	8,000	10,300	9,450	11,750
AHU-4 OUTDOOR AIR TOTAL SETPOINT	7,000	4,700	5,550	3,250

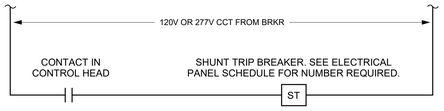

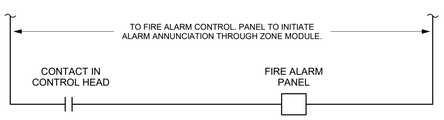

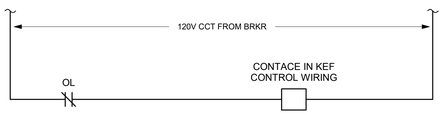

TYPICAL KITCHEN HOOD FIRE PROTECTION

SEQUENCE OF OPERATIONS

1. FIRE PROTECTION SYSTEM TO BE INSTALLED PER MANUFACTURER'S INSTALLATION DETAILS AND INSTRUCTIONS AS TESTED AND APPROVED BY U.L.
2. PROVIDE A DUMMY DUMP ON HOOD FIRE SYSTEM USING A COMPRESSED AIR TANK FOR THE REQUIRED AUTHORITIES HAVING JURISDICTION.
3. RESPECTIVE MAU TO BE SHUT DOWN BY THE FIRE ALARM PANEL DURING AN ALARM CONDITION.
4. RESPECTIVE KEF TO BE ENERGIZED BY HOOD FIRE SUPRESSION SYSTEM.

(HOOD FIRE PROTECTION PROVIDED BY KITCHEN VENDOR.)

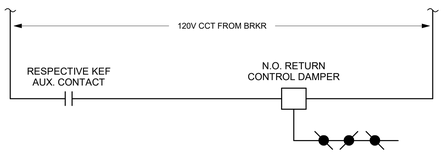

TYPICAL KITCHEN CONTROL DAMPER CONTROL

SEQUENCE OF OPERATIONS

1. RETURN DAMPER SHALL BE INTERLOCKED WITH RESPECTIVE KITCHEN HOOD EXHAUST FAN. WHEN FAN IS ENERGIZED, RETURN DAMPER SHALL CLOSE.

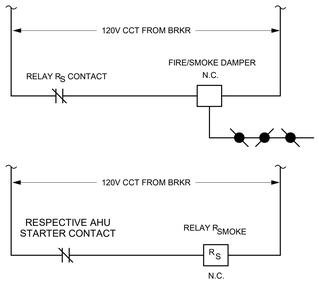

RELAY R_S CONTROL

TYPICAL FIRE\SMOKE DAMPER CONTROL

SMOKE DAMPER SEQUENCE OF OPERATION

1. ALL SMOKE DAMPERS ASSOCIATED WITH AN AIR HANDLING UNIT ARE OPENED AND CLOSED BY A SMOKE DAMPER RELAY INTERLOCKED TO RESPECTIVE SUPPLY OR RETURN AIR FAN. ALL SMOKE DAMPERS ARE CLOSED WHEN RESPECTIVE FAN IS DE-ENERGIZED.
2. SUPPLY FAN TO CONTROL ALL SMOKE DAMPERS LOCATED IN SUPPLY DUCT.
3. RETURN FAN TO CONTROL ALL SMOKE DAMPERS LOCATED IN RETURN DUCT AND EXHAUST DUCT SYSTEMS OF FANS INDICATED ON DRAWINGS TO BE INTERLOCKED WITH RESPECTIVE AIR HANDLER.

Gresham Smith
GreshamSmith.com

ARCHITECT, INTERIOR DESIGN, GRAPHICS
Gresham Smith
222 2nd Avenue South, Suite 1400
Nashville, TN 37201-2308
615.770.8100
FL Qualifier No. AR0013420
FL Registry No. RY3806
Architect/Interior Designer of Record: Eric M. Snyder
Florida Registration #96197
Project Principal: Rob Hamby
Project Architect: Eric Snyder
Project Coordinator: Traci Myers
Interior Designer: Morgan Black

STRUCTURAL
Stanley D. Lindsey & Associates, Ltd.
750 Old Hickory Blvd, Building 1, Suite 175
Brentwood, TN 37027
615.320.1735
FL Qualifier No. 39200
FL Registry No. 1329
Project Principal/ Engineer: Mark Hilner
Structural Engineer of Record: Michael E. Corrin
Florida Registration #62025

ME&P
I.C. Thomasson Associates, Inc.
2950 Kraft Drive, Suite 500
Nashville, TN 37204
615.346.3400
FL Qualifier No. 38970
FL Registry No. 1276
MEP Principal: Josh Cartwright
MEP Proj Mngr: Paul C. McKinney
Mech Engineer of Record: Shawn Sullivan
Florida Registration #81090
Plum/Fire P. Designer: Donna Seigal
Elec. Engineer of Record: Paul C. McKinney
Florida Registration #56569

CIVIL & LANDSCAPE
Kimley-Horn
2615 Centennial Blvd., Suite 102
Tallahassee, FL 32308
850.553.3500
FL Qualifier No. 49629
FL Registry No. 696
EOR: Kelsey Lewis, PE
Florida Registration #79384
Proj Mngr: Chris Akers
Landscape AOR: Charlie Johnson
Florida Reg #6667402

I. C. Thomasson Associates, Inc.
2950 KRAFT DRIVE
NASHVILLE, TN. 37204
PHONE (615) 346-3400
www.icthomasson.com
ict project # : 210404

STRUCTURAL ENGINEERS SDL 1966

Kimley»Horn
214 Oceanside Drive
Nashville, TN 37204

HCA Healthcare
HCA Design & Construction
One Park Plaza, PO Box 550
Bldg. II, East 3rd Floor
Nashville, TN 37203
HCA Design Mgr.: Nicole Hoch
HCA Constr. Mgr.: Ben McAlpin

General Contractors
Robins & Morton
5500 Maryland Way, Suite 100
Brentwood, TN 37027

SHAWN M. SULLIVAN LICENSE No 81090 STATE OF FLORIDA PROFESSIONAL ENGINEER

Digitally signed by Shawn Sullivan
Date: 2022.03.01 16:06:58-06'00'

ED EXPANSION, PHARMACY AND DIETARY RENOVATION

LAKE CITY MEDICAL CENTER
340 NW Commerce Dr.
Lake City, FL 32055
HCA Project No.: 3793800010, 3793800014
Florida AHCA Project Submission No.: 115
Client Code / File No.: 23/100156

Revision		
No.	Date	Description

HVAC - CONTROLS

M601

PROJECT: 45057.00
DATE: 3/2/2022

LINE IS 3 INCHES WHEN PRINTED FULL SIZE
FULL SHEET SIZE = 30"X42"

3/1/2022 3:00:40 PM BIM 360://45057.00 HCA Lake City Medical Center 10 bed med surg Expansion R21/ICT_210404_M21_Central.rvt

Drawn By: Author
Checked By: Checker
Approved By: Approver

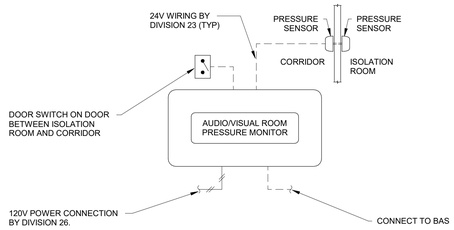

ISOLATION ROOM PRESSURE MONITOR CONTROL

NOTES:
1. PRESSURE SENSOR TO BE MOUNTED HALFWAY BETWEEN TOP OF DOOR JAMB AND CEILING WITHIN THE CONTROLLED SPACE. DUMMY COVER MOUNTED IN REFERENCE SPACE.
2. PRESSURE MONITOR TO BE MOUNTED 60"-72" A.F.F.

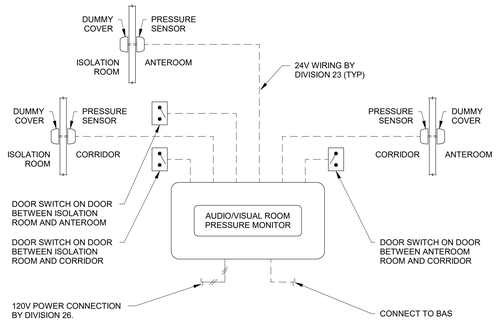

ISOLATION / ANTE ROOM PRESSURE MONITOR CONTROL

NOTES:
1. PRESSURE SENSOR TO BE MOUNTED HALFWAY BETWEEN TOP OF DOOR JAMB AND CEILING WITHIN THE CONTROLLED SPACE. DUMMY COVER MOUNTED IN REFERENCE SPACE.
2. PRESSURE MONITOR TO BE MOUNTED 60"-72" A.F.F.

INPUT/OUTPUT SUMMARY

AIR HANDLING UNIT AHU-11

		INPUTS: ANALOG MEASURED							INPUTS: ANALOG CALC.						INPUTS: DIGITAL								OUTPUTS: DIGITAL				OUTPUTS: ANALOG			SYSTEM FEATURES: ALARMS					SYSTEM FEATURES: PROGRAMS								GENERAL						
	TAG	TEMPERATURE	PRESSURE	HUMIDITY (RH)	AIR FLOW	AIR QUALITY	KW	DDC GATEWAY	VALVE POSITION	CURRENT SENSOR (AMPS)	KWH	ENTHALPY	RUN TIME	EFFICIENCY	AIR FLOW (CFM)	STATUS (DIFF. PRESS.)	STATUS (CURRENT SWITCH)	SMOKE	LOW TEMP.	AIR FLOW	END SWITCH	FIRE ALARM	PRESSURE	ON-OFF	OFF-AUTO-ON	OFF-HIGH-LOW	OPEN-CLOSE	DAMPER POSI.	VALVE POSI.	SET POINT ADJ.	4-20 mA	HI ANALOG	LOW ANALOG	HI BINARY	LOW BINARY	PROOF	MANUAL RESET	AUTO RESET	TIME SCHEDULING	DEMAND LIMITING	START/STOP OPTIM.	ENTHALPY OPTIM.	SMOKE CONTROL	TREND	ALARM INSTRUCTION						
O.A. TEMPERATURE	TT-OAT	●	●						
LOW STATIC	SPS-RLO		●																				●												●		●						●	●					
RETURN AIR HUMIDITY	HT-RAH			●																																							●						
RETURN AIR TEMPERATURE	TT-RAT	●	●						
RETURN FAN VFD	VFD-RAF						●	●																	●					●													●	●					
RETURN FAN STATUS	STS-RAF																●																		●		●						●	●					
RETURN AIR FLOW	AM-RA				●			●																																			●						
RELIEF DAMPER	D-REL																					●							●							●		●						●	●					
RETURN DAMPER	D-RET																					●							●							●		●						●	●					
MIN. O.A. DAMPER	D-MIN																					●						●								●		●						●	●					
ECONOMIZER DAMPER	D-EOA																					●							●							●		●						●	●					
PRE-FILTER STATUS	DPS-FIL																●																	●				●						●	●					
MIXED AIR TEMPERATURE	TT-MAT	●																															●				●						●	●					
CHILLED WATER VALVE	V-CHW								●																					●													●						
FREEZESTAT	TS-FZ																																		●		●						●	●					
SUPPLY FAN VFD	VFD-SAF						●	●																	●					●													●	●					
SUPPLY FAN STATUS	STS-SAF																	●																		●		●						●	●					
SUPPLY AIR FLOW	AM-SA				●			●																																			●						
FINAL-FILTER STATUS	DPS-PFL																●																	●				●						●	●					
O.A. FLOW	---															●																	●	●										●	●					
HI STATIC	SPS-SHI																						●											●				●						●	●					
UNIT DISCHARGE TEMPERATURE	TT-DAT	●																															●	●				●						●	●					
SUPPLY STATIC	SPT-SA		●																														●	●										●	●					
UV LIGHT RADIOMETER	STS-UV																																	●				●							●					
RETURN SMOKE DETECTOR	SD-RA																					●																●						●	●					
SUPPLY SMOKE DETECTOR	SD-SA																					●																●						●	●					
FIRE ALARM	---																					●																●						●	●					
SMOKE DAMPER (TYP.)	---																											●																●						
EXHAUST FAN START/STOP (TYP.)	SS-EF																							●																				●						
EXHAUST FAN STATUS (TYP.)	STS-EF								●																									●										●	●					
ISO. RM PRESS. MONITOR (REMARK 4)																																			●		●										●				
LEAVING CH. WATER TEMPERATURE	TT-LWT	●	●						

REMARKS:
1. PROVIDE TEMPERATURE SENSOR ON DISCHARGE OF EACH VAV TERMINAL BOX. (REFER TO PLANS FOR NUMBER REQUIRED)
2. PROVIDE SEPARATE O.A. TEMP. READOUT FOR EACH AHU.
3. REFER TO DRAWINGS FOR NUMBER OF EXHAUST FANS INTERLOCKED WITH EACH AHU.
4. PROVIDE DOOR SWITCH INTERLOCKED WITH PRESSURE MONITOR TO DISABLE MONITOR ALARM WHEN DOOR IS OPEN.

EMS POINT SUMMARY TYPICAL REHEAT BOX

	HARDWARE: OUTPUT (O) DIGITAL			HARDWARE: OUTPUT (O) ANALOG			HARDWARE: INPUT (T,D,V,C) DIGITAL						HARDWARE: INPUT (T,D,V,C) ANALOG				SOFTWARE: ALARMS DIGITAL			SOFTWARE: ALARMS ANALOG			SOFTWARE: FUNCTIONS																								
POINT DESCRIPTION	CONTROL RELAY	SOLENOID	CONTACTOR	SPACE TEMP CONTROL	DCC CONTROL SIGNAL	4-20MA SIGNAL	DIFFERENTIAL PRESS SWITCH	FLOW SWITCH	SWITCH CLOSURE	AUXILIARY CONTACT	CURRENT RELAY	ALARM CONDITION	TEMPERATURE	RELATIVE HUMIDITY	PRESSURE (IN WG)	POSITION	FLOW	AMPERES	EQUIPMENT STATUS	MAINTENANCE	HIGH LIMIT	LOW LIMIT	RUN TIME	LOG DATA	SCHEDULED START/STOP	OPTIMUM START/STOP	VAV CALIBRATION	TREND DIFFERENTIAL FLOW	DAY/NIGHT SETBACK	ECONOMIZER	VENTILATION/RECIRCULATION	TEMPERATURE CONTROL	ENTHALPY	SUP AIR CFM	REHEAT COIL RESET	VOLUME CONTROL	DAMPER POSITION	VALVE POSITION	CHILLER OPTIMIZATION	CHILLED WATER RESET	CONDENSER WATER RESET	CHILLER DEMAND LIMIT	VFD CONTROL	ALARM CONDITION
SPACE TEMPERATURE SETPOINT (ADJ)				●									●											●																							
ACTUAL BOX CFM																	●							●																							
BOX CFM MINIMUM																								●														●									
BOX CFM MAXIMUM																								●														●									
DAMPER POSITION																●								●															●								
COMMANDED DAMPER POSITION					●																			●																							
SUPPLY AIR TEMPERATURE TO SPACE													●								●			●																							
HOT WATER CONTROL VALVE				●																				●													●										
HOT WATER CONTROL VALVE POSITION																								●																				●			●
COMMANDED HOT WATER CONTROL VALVE POSITION					●																			●																							
VAV BOX CALIBRATION																											●																				

REMARKS:
1. CONTROLS CONTRACTOR SHALL PROVIDE OPTION TO CALIBRATE ALL REHEAT BOXES WITHOUT CLOSING BOX DAMPERS.
2. ALL REHEAT BOXES TO BE CONTROLLED AS INDICATED ABOVE. CONTRACTOR TO VERIFY NUMBER OF BOXES BEING PROVIDED ON PROJECT.
3. PROVIDE TEMPERATURE SENSOR ON DISCHARGE OF EACH VAV TERMINAL BOX. (REFER TO PLANS FOR NUMBER REQUIRED)

EMS POINT SUMMARY TYPICAL REHEAT COIL

	HARDWARE: OUTPUT (O) DIGITAL			HARDWARE: OUTPUT (O) ANALOG			HARDWARE: INPUT (T,D,V,C) DIGITAL						HARDWARE: INPUT (T,D,V,C) ANALOG				SOFTWARE: ALARMS DIGITAL			SOFTWARE: ALARMS ANALOG			SOFTWARE: FUNCTIONS																								
POINT DESCRIPTION	CONTROL RELAY	SOLENOID	CONTACTOR	SPACE TEMP CONTROL	DCC CONTROL SIGNAL	4-20MA SIGNAL	DIFFERENTIAL PRESS SWITCH	FLOW SWITCH	SWITCH CLOSURE	AUXILIARY CONTACT	CURRENT RELAY	ALARM CONDITION	TEMPERATURE	RELATIVE HUMIDITY	PRESSURE (IN WG)	POSITION	FLOW	AMPERES	EQUIPMENT STATUS	MAINTENANCE	HIGH LIMIT	LOW LIMIT	RUN TIME	LOG DATA	SCHEDULED START/STOP	OPTIMUM START/STOP	VAV CALIBRATION	TREND DIFFERENTIAL FLOW	DAY/NIGHT SETBACK	ECONOMIZER	VENTILATION/RECIRCULATION	TEMPERATURE CONTROL	ENTHALPY	SUP AIR CFM	REHEAT COIL RESET	VOLUME CONTROL	DAMPER POSITION	VALVE POSITION	CHILLER OPTIMIZATION	CHILLED WATER RESET	CONDENSER WATER RESET	CHILLER DEMAND LIMIT	VFD CONTROL	ALARM CONDITION
SPACE TEMPERATURE SETPOINT (ADJ)				●									●											●																							
HOT WATER CONTROL VALVE				●																				●													●										
HOT WATER CONTROL VALVE POSITION																								●																				●			●
COMMANDED HOT WATER CONTROL VALVE POSITION					●																			●																							

REMARKS:
1. CONTROLS CONTRACTOR SHALL PROVIDE OPTION TO CALIBRATE ALL HEATING COILS WITHOUT CLOSING BOX DAMPERS.
2. ALL COILS TO BE CONTROLLED AS INDICATED ABOVE. CONTRACTOR TO VERIFY NUMBER OF BOXES BEING PROVIDED ON PROJECT.
3. PROVIDE TEMPERATURE SENSOR ON DISCHARGE OF EACH HEATING COIL. (SEE PLANS FOR NUMBER REQUIRED)

Gresham Smith
GreshamSmith.com

ARCHITECT, INTERIOR DESIGN, GRAPHICS
Gresham Smith
222 2nd Avenue South, Suite 1400
Nashville, TN 37201-2308
615.770.8100
FL Qualifier No. AR0013420
FL Registry No. RY3806
Architect/Interior Designer of Record: Eric M. Snyder, Florida Registration #96197
Project Principal: Rob Hamby
Project Architect: Eric Snyder
Project Coordinator: Traci Myers
Interior Designer: Morgan Black

STRUCTURAL
Stanley D. Lindsey & Associates, Ltd.
750 Old Hickory Blvd, Building 1, Suite 175
Brentwood, TN 37027
615.320.1735
FL Qualifier No. 39200
FL Registry No. 1329
Project Principal/ Engineer: Mark Hilner
Structural Engineer of Record: Michael E. Corrin, Florida Registration #62025

M&P
I.C. Thomasson Associates, Inc.
2950 Kraft Drive, Suite 500
Nashville, TN 37204
615.346.3400
FL Qualifier No. 38970
FL Registry No. 1276
MEP Principal: Josh Cartwright
MEP Proj Mngr: Paul C. McKinney
Mech Engineer of Record: Shawn Sullivan, Florida Registration #81090
Plum/Fire P. Designer: Donna Seigal
Elec. Engineer of Record: Paul C. McKinney, Florida Registration #56569
I.T/Telecom PM: Michael Henry

CIVIL & LANDSCAPE
Kimley-Horn
2615 Centennial Blvd., Suite 102
Tallahassee, FL 32308
850.553.3500
FL Qualifier No. 49629
FL Registry No. 696
EOR: Kelsey Lewis, PE, Florida Registration #79384
Proj Mngr: Chris Akers
Landscape AOR: Charlie Johnson, Florida Reg #6667402

I. C. Thomasson Associates, Inc.
2950 KRAFT DRIVE
NASHVILLE, TN. 37204
PHONE (615) 346-3400
www.icthomasson.com
ict project # : 210404

1966 SDL STRUCTURAL ENGINEERS

Kimley»Horn
214 Oceanside Drive
Nashville, TN 37204

HCA Healthcare
HCA Design & Construction
One Park Plaza, PO Box 550
Bldg. II, East 3rd Floor
Nashville, TN 37203
HCA Design Mgr.: Nicole Hoch
HCA Constr. Mgr.: Ben McAlpin

General Contractors
Robins & Morton
5500 Maryland Way, Suite 100
Brentwood, TN 37027

SHAWN M. SULLIVAN LICENSE No 81090 STATE OF FLORIDA PROFESSIONAL ENGINEER

Digitally signed by Shawn Sullivan
Date: 2022.03.01 16:07:15-06'00'

ED EXPANSION, PHARMACY AND DIETARY RENOVATION

LAKE CITY MEDICAL CENTER
340 NW Commerce Dr.
Lake City, FL 32055
HCA Project No.: 3793800010, 3793800014
Florida AHCA
Project Submission No.: 115
Client Code / File No.: 23/100156

Revision		
No.	Date	Description

HVAC - CONTROLS

M602

PROJECT: 45057.00
DATE: 3/2/2022

LINE IS 3 INCHES WHEN PRINTED FULL SIZE
FULL SHEET SIZE = 30"X42"

3/1/2022 3:00:43 PM BIM 360://45057.00 HCA Lake City Medical Center 10 bed med surg Expansion R21/ICT_210404_M21_Central.rvt

Drawn By: Author
Checked By: Checker
Approved By: Approver

SEQUENCE OF OPERATION
FOR USE WITH AHU-11 ONLY

SUPPLY AIR AND RETURN AIR FAN
SUPPLY AIR AND RETURN AIR FANS SHALL BE ENERGIZED/DE-ENERGIZED FROM THE VFD IN HAND POSITION OR THE DDC SYSTEM WHEN IN AUTO MODE. THE DDC CONTROL SYSTEM SHALL SENSE WHEN THE FAN IS IN HAND POSITION BY THE FAN STATUS VERIFICATION AND INITIATE THE AHU CONTROL SEQUENCE.

IN HAND MODE OR AUTO MODE THE TWO-POSITION MINIMUM OUTSIDE AIR DAMPER (D-MIN) SHALL OPEN. ONCE THE DAMPER IS OPEN AND THE END SWITCH CONTACT IS MADE, THE SUPPLY FAN SHALL START, AND THE DDC SYSTEM SHALL SIGNAL THE ASSOCIATED RETURN AND EXHAUST FANS TO START.

FANS SHALL SHUT DOWN FROM A SIGNAL FROM:
- THE FIRE ALARM PANEL THRU THE F/A RELAY.
- THE SUPPLY AIR SMOKE DETECTOR(S) (SD-SA).
- THE RETURN AIR SMOKE DETECTOR(S) (SD-RA).
- FREEZE STAT, (TS-FRZ).
- THE HIGH/LOW LIMIT STATIC PRESSURE SWITCHES (SPS-SHI & RLO).

WHEN THE SUPPLY FAN SHUTS DOWN THE FOLLOWING SHALL OCCUR:
- THE MINIMUM OUTSIDE AIR DAMPER (D-MIN) SHALL CLOSE.
- THE ECONOMIZER OUTSIDE AIR DAMPER (D-EOA) SHALL CLOSE.
- THE RELIEF DAMPER (D-REL) SHALL CLOSE.
- THE RETURN DAMPER (D-RET) SHALL OPEN.
- THE CHILLED WATER VALVE (V-CHW) SHALL CLOSE.
- THE RETURN FAN AND THE ASSOCIATED EXHAUST FANS SHALL SHUTDOWN.

SUPPLY FAN SPEED CONTROL
THE SUPPLY FANS VARIABLE FREQUENCY DRIVE (VFD) SHALL BE CONTROLLED BY A DUCT MOUNTED DIFFERENTIAL STATIC PRESSURE TRANSMITTER (SPT-SA) MODULATING THE VFD TO MAINTAIN A SUPPLY DUCT STATIC PRESSURE AT THE LOWEST SET POINT POSSIBLE AS DETERMINED BY THE TAB CONTRACTOR. FOR MULTIPLE STATIC PRESSURE TRANSMITTERS, THE DDC SYSTEM SHALL PROVIDE A SEPARATE SET POINT FOR EACH STATIC PRESSURE TRANSMITTER, AND SELECT THE STATIC PRESSURE TRANSMITTER THAT IS FARTHEST BELOW ITS SET POINT TO CONTROL THE SPEED OF THE VFD. THE VFD SHALL OUTPUT THE % FULL SPEED TO THE DDC SYSTEM THROUGH THE NETWORK INTERFACE.

ON A FALL IN DIFFERENTIAL PRESSURE SENSED BY SPT-SA, THE DDC SYSTEM SHALL SPEED UP THE SUPPLY FAN'S VFD TO MAINTAIN SPT-SA AT SET POINT. ON A RISE IN DIFFERENTIAL PRESSURE SENSED BY SPT-SA, THE DDC SYSTEM SHALL SLOW DOWN THE SUPPLY FAN'S VFD TO MAINTAIN SPT-SA AT SET POINT. SPT-SA SHALL ALARM THE DDC SYSTEM IF ITS MEASURED PRESSURE IS 10% (ADJ.) ABOVE OR BELOW SETPOINT.

SPS-SHI SHALL SHUTDOWN THE FANS WHENEVER IT SENSES A HIGH STATIC PRESSURE, ALARM THE DDC SYSTEM, AND REQUIRE A LOCAL MANUAL RESET TO RESTART THE FAN. SPS-RLO SHALL SHUTDOWN THE FANS WHENEVER IT SENSES A LOW STATIC PRESSURE AND ALARM THE DDC SYSTEM AND REQUIRE A LOCAL MANUAL RESET TO RESTART THE FAN

VOLUMETRIC TRACKING
THE RETURN AIR FAN VFD SHALL BE CONTROLLED FROM AN OUTSIDE AIR QUANTITY SOFTWARE SET POINT (SCHEDULED OUTSIDE AIR QUANTITY, ADJ.) USING AIRFLOW MEASURING DEVICES AND TRANSMITTERS AM-SA AND AM-RA INSTALLED AT THE INLET OF THE SUPPLY AND RETURN FANS. AM-SA SHALL MEASURE THE TOTAL AIRFLOW OF THE SUPPLY FAN AND AM-RA SHALL MEASURE THE TOTAL AIRFLOW OF THE RETURN FAN. THE AIRFLOW MEASURING TRANSMITTERS SHALL OUTPUT THE TOTAL CFM READING TO THE DDC SYSTEM. THE DDC SYSTEM SHALL CALCULATE THE DIFFERENCE OF THE TOTAL SUPPLY AIR AND THE TOTAL RETURN AIR TO MAKE AN OUTSIDE AIR QUANTITY SOFTWARE POINT. THE DDC SYSTEM SHALL MODULATE THE SPEED OF THE RETURN AIR FAN VFD TO MAINTAIN THE CALCULATED OUTSIDE AIR QUANTITY WITHIN 2% OF THE OUTSIDE AIR QUANTITY SET POINT.

STATIC PRESSURE RESET
THE SUPPLY AIR STATIC PRESSURE SHALL BE RESET BASED ON THE TERMINAL BOX AIR DAMPER POSITION. THE STATIC PRESSURE CONTROL LOOP SHALL POLL ALL TERMINAL BOXES IN THE SYSTEM AND REDUCE STATIC PRESSURE 0.02 IN. W.C. (ADJ.) OVER A 5 MINUTE (ADJ.) TIME PERIOD UNTIL ANY TERMINAL BOX AIR DAMPER HAS OPENED TO 90% (ADJ.). STATIC PRESSURE WILL INCREASE 0.05 IN. W.C. (ADJ.) WHEN ANY TERMINAL BOX IN THE SYSTEM IS ABOVE 90% OPEN. THE CALCULATION MUST BE BETWEEN THE STATIC PRESSURE MINIMUM AND STATIC PRESSURE MAXIMUM SOFTWARE POINTS BEFORE WRITING OUT TO THE SUPPLY AIR STATIC PRESSURE SETPOINT. ANY TERMINAL BOX IN THE SYSTEM MAY BE ADDED TO AN EXCEPTION LIST AND ELIMINATED FROM THE STATIC PRESSURE RESET CONTROL LOOP.

DISCHARGE AIR TEMPERATURE RESET
THE SUPPLY AIR TEMPERATURE SHALL BE RESET BASED ON THE COOLING OUTPUT OF THE TERMINAL BOX DETERMINED BY PERCENT OF FLOW BETWEEN MINIMUM AND MAXIMUM COOLING FOR VARIABLE VOLUME BOXES. THE SUPPLY TEMPERATURE CONTROL LOOP SHALL POLL ALL TERMINAL BOXES IN THE SYSTEM AND INCREASE THE SUPPLY TEMPERATURE 0.2°F (ADJ.) OVER A 5 MINUTE (ADJ.) TIME PERIOD UNTIL ANY TERMINAL BOX COOLING OUTPUT HAS EXCEEDED 95%. SUPPLY TEMPERATURE WILL DECREASE BY 0.5°F (ADJ.) WHEN ANY TERMINAL BOX IN THE SYSTEM IS ABOVE 95%. IF RETURN AIR RELATIVE HUMIDITY EXCEEDS 60%, SUPPLY TEMPERATURE WILL RESET DOWN. MAXIMUM SUPPLY AIR TEMPERATURE SETPOINT SHALL BE 58°F WHEN OUTSIDE AIR TEMPERATURE IS GREATER THAN 55°F AND 62°F WHEN OUTSIDE AIR TEM-PERATURE IS LESS THAN 55°F. ANY TERMINAL BOX IN THE SYSTEM MAY BE ADDED TO AN EXCEPTION LIST AND ELIMINATED FROM THE DISCHARGE TEMPERATURE RESET CONTROL LOOP.

AIR HANDLER OPERATING STATES
THE AIR HANDLING UNIT SHALL OPERATE IN THREE DISTINCT STATES. CRITERIA TO TRANSITION BETWEEN STATES ARE INDICATED BELOW. TO TRANSITION BETWEEN STATES THE SPECIFIED CRITERIA SHALL BE MET FOR AN ADJUSTABLE MINIMUM PERIOD OF TIME REFERRED TO AS "TRANSITION TIME". EACH INDIVIDUAL OPERATING STATE TO HAVE AN INDIVIDUAL PID CONTROL LOOP FOR THAT STATE.

STATE 1 – FULL COOLING COIL
ECONOMIZER OUTSIDE AIR DAMPERS SHALL BE CLOSED. THE COOLING COIL CONTROL VALVE, V-CHW, SHALL BE CONTROLLED BY A CONTROL LOOP WITH THE DISCHARGE TEMPERATURE TRANSMITTER, TT-DAT, AS THE INPUT, AND A SET POINT EQUAL TO THE DISCHARGE AIR SET POINT OF (55°F, ADJ.). ON A RISE IN TEMPERATURE ABOVE TT-DAT SET POINT, THE VALVE SHALL MODULATE OPEN. ON A FALL IN TEMPERATURE BELOW TT-DAT SET POINT, THE VALVE SHALL MODULATE CLOSED. TT-DAT SHALL ALARM THE DDC SYSTEM WHENEVER THE DISCHARGE TEMPERATURE IS TOO HIGH OR LOW. THE COOLING COIL CONTROL LOOP SHALL CONTROL THE LEAVING AIR TEMPERATURE WITHIN +/- 0.5°F.

TRANSITION FROM STATE 1 TO STATE 2 (FULL ECONOMIZER WITH COOLING COIL):
THERE SHALL BE AN ADJUSTABLE OUTSIDE AIR ECONOMIZER ENABLE TEMPERATURE (65°F) AND AN ADJUSTABLE DEAD BAND (+/-2°F). THE UNIT SHALL TRANSITION FROM STATE 1 TO STATE 2 WHENEVER THE OUTSIDE AIR TEMPERATURE IS BELOW THE ECONOMIZER ENABLE TEMPERATURE LESS THE DEAD BAND (65°F – 2°F = 63°F) FOR AN ADJUSTABLE TRANSITION TIME (5 MINUTES).

TRANSITION FROM STATE 2 TO STATE 1:
THE UNIT SHALL TRANSITION FROM STATE 2 TO STATE 1 WHENEVER THE OUTSIDE AIR TEMPERATURE IS ABOVE THE ECONOMIZER ENABLE TEMPERATURE PLUS THE DEAD BAND (65°F + 2°F = 67°F) FOR AN ADJUSTABLE TRANSITION TIME (5 MINUTES).

STATE 2 – FULL ECONOMIZER WITH COOLING COIL
ECONOMIZER OUTSIDE AIR DAMPERS SHALL BE FULLY OPEN. THE COOLING COIL CONTROL VALVE, V-CHW, SHALL BE CONTROLLED BY A CONTROL LOOP WITH THE DISCHARGE TEMPERATURE TRANSMITTER, TT-DAT , AS THE INPUT, AND A SET POINT EQUAL TO THE DISCHARGE AIR SET POINT OF (55°F, ADJ.).

TRANSITION FROM STATE 2 TO STATE 3 (FREE COOLING):
THE UNIT SHALL TRANSITION FROM STATE 2 TO STATE 3 WHENEVER THE FOLLOWING OCCURS. THE COOLING COIL CONTROL LOOP HAS A COOLING VALVE OUTPUT OF 0% OPEN FOR AN ADJUSTABLE TRANSITION TIME (5 MINUTES).

TRANSITION FROM STATE 3 TO STATE 2:
THE UNIT SHALL TRANSITION FROM STATE 3 TO STATE 2 WHENEVER THE FOLLOWING OCCURS. THE ECONOMIZER DAMPER CONTROL LOOP HAS AN OUTPUT OF 100% OPEN FOR AN ADJUSTABLE TRANSITION TIME (10 MINUTES).

STATE 3 – FREE COOLING:
THE COOLING COIL VALVE SHALL REMAIN CLOSED AND THE ECONOMIZER AIR DAMPER (D-EOA), RELIEF AIR DAMPER (D-REL), AND THE RETURN AIR DAMPER (D-RET) SHALL MODULATE TO MAINTAIN THE DISCHARGE AIR TEMPERATURE AT THE DISCHARGE AIR TEMPERATURE SET POINT.

THE DISCHARGE AIR TEMPERATURE CONTROL LOOP SHALL HAVE THE UNIT DISCHARGE AIR TEMPERATURE TRANSMITTER (TT-DAT) AS THE INPUT AND A SET POINT EQUAL TO THE COOLING COIL SET POINT (55°F). ON A RISE IN DISCHARGE AIR TEMPERATURE THE ECONOMIZER OUTSIDE AIR AND RELIEF AIR DAMPERS SHALL MODULATE OPEN AND THE RETURN AIR DAMPER SHALL MODULATE CLOSED. ON A FALL IN DISCHARGE AIR TEMPERATURE THE ECONOMIZER OUTSIDE AIR DAMPER AND RELIEF AIR DAMPER SHALL MODULATE CLOSED AND THE RETURN AIR DAMPER SHALL MODULATE OPEN. DAMPERS SHALL MAINTAIN DAT TO WITHIN +/- ½ °F OF SET POINT.

MIXED AIR LOW LIMIT CONTROL
THE MIXED AIR LOW LIMIT CONTROL LOOP SHALL BE OPERATIVE AT ALL TIMES WHEN THE UNIT IS IN ANY STATE, INCLUDING WHEN THE UNIT IS DE-ENERGIZED, TO MAINTAIN A MINIMUM MIXED AIR TEMPERATURE. THE MIXED AIR LOW LIMIT CONTROL LOOP SHALL HAVE THE MIXED AIR TEMPERATURE TRANSMITTER (TT-MAT) AS INPUT. AT A MIXED AIR TEMPERATURE OF 40°F (ADJ.) THE BAS SHALL ALARM, DISABLE/CLOSE THE ECONOMIZER DAMPERS REVERTING TO MINIMUM OUTSIDE AIR OPERATION, FULLY OPEN THE CHILLED WATER VALVE, OPEN THE CHILLER'S CHILLED WATER ISOLATION VALVE, AND START THE APPROPRIATE CHILLED WATER PUMP(S) TO MOVE CHILLED WATER THROUGH THE COIL. IF THE CHILLED WATER PUMP IS CONTROLLED BY A VFD, THE PUMP(S) SHALL BE OPERATED TO MAINTAIN THE DIFFERENTIAL PRESSURE SET POINT. SOFTWARE RESET BY THE MAINTENANCE STAFF SHALL BE REQUIRED TO RETURN TO NORMAL OPERATION.

FREEZESTAT
WHENEVER FREEZE STAT, TS-FZ, SENSES A TEMPERATURE BELOW 36°F (ADJ.), IT SHALL PERFORM THE FOLLOWING:
- THE SUPPLY FAN, RETURN FAN, AND THE ASSOCIATED EXHAUST FANS SHALL SHUTDOWN.
- THE MINIMUM OUTSIDE AIR DAMPER (D-MIN) SHALL CLOSE.
- THE ECONOMIZER OUTSIDE AIR DAMPER (D-EOA) SHALL CLOSE.
- THE RELIEF DAMPER (D-REL) SHALL CLOSE.
- THE RETURN DAMPER (D-RET) SHALL OPEN.
- FULLY OPEN THE CHILLED WATER VALVE (V-CHW).
- OPEN THE LEAD CHILLER CHILLED WATER ISOLATION VALVE, IF APPLICABLE.
- ISSUE A UNIQUE ALARM.
- COMMAND "ON" THE VARIABLE PRIMARY OR SECONDARY CHILLED WATER PUMP AND CONTROL SPEED TO MAINTAIN THE DIFFERENTIAL PRESSURE SET POINT.
- A MANUAL RESET AT THE AHU SHALL BE REQUIRED TO RESTART AN AHU THAT HAS AUTOMATICALLY SHUT DOWN FROM A FREEZE STAT TRIP.

FILTERS
ALL FILTERS SHALL HAVE A DIFFERENTIAL PRESSURE SWITCH (DPS-FIL & DPS-PFL) MEASURING THE PRESSURE DROP ACROSS THE FILTER BANKS. EACH SHALL ALARM THE DDC SYSTEM WHENEVER THE PRESSURE DROP ACROSS THE FILTER IS EXCESSIVE (DIRTY FILTER) (ADJ.).

UV FIXTURE CONTROL
THE UV LIGHT SHALL BE ENERGIZED AT ALL TIMES WHEN THE UNIT IS IN ANY STATE. THE LIGHT SHALL BE PROVIDED WITH A DOOR SWITCH TO SHUT OFF IF THE DOOR IS OPEN. UNIT TO BE EQUIPPED WITH UV RADIOMETER. IF RADIOMETER SENSES LIGHT INTENSITY LOWER THAN 70% OF RATED OUTPUT, IT SHALL ALARM THE EMS.

FIRE ALARM SHUTDOWN
WHENEVER THE FIRE ALARM SYSTEM SENSES SMOKE/FIRE, THE FIRE ALARM SYSTEM SHALL COMPLETE THE FOLLOWING.

THE FIRE ALARM SYSTEM IS TO DE-ENERGIZE THE UNIT AND SHALL PERFORM THE FOLLOWING.
- SHUTDOWN THE SUPPLY AIR FAN.
- SHUTDOWN THE RETURN AIR FAN.
- SHUTDOWN THE ASSOCIATED EXHAUST FANS.

THE DDC SYSTEM IS TO PERFORM THE FOLLOWING UPON A LOSS OF SUPPLY FAN STATUS.
- CLOSE CHILLED WATER VALVE V-CHW.
- CLOSE THE RELIEF AIR DAMPER (D-REL).
- CLOSE THE OUTSIDE AIR DAMPER (D-MIN).
- CLOSE THE ECONOMIZER DAMPER (D-EOA).
- OPEN THE RETURN AIR DAMPER (D-RET).

PROGRAM DESIGN
WHEN THE SUPPLY FAN IS STARTED, THE AHU SHALL ALWAYS GO TO STATE 1 WITHOUT ENABLING THE CHILLED WATER PLANT. THE UNIT SHALL OPERATE IN STATE 1 FOR A 4 MINUTE TIME PERIOD (ADJ.). AFTER THE 4 MINUTE TIMER HAS EXPIRED ONE OF THE FOLLOWING SHALL OCCUR:
- IF THE OAT IS EQUAL TO OR GREATER THAN 52°F (ADJ.) THE UNIT SHALL REMAIN IN STATE 1 UNTIL IT TRANSITIONS TO ANOTHER OPERATING STATE PER THE DETAILED SEQUENCES ABOVE OR,
- IF THE OAT IS LESS THAN 52°F (ADJ.) THE UNIT SHALL TRANSITION TO STATE 3 AND REMAIN IN STATE 3 UNTIL IT TRANSITIONS TO ANOTHER OPERATING STATE PER THE DETAILED SEQUENCES ABOVE.

IF THE FACILITY'S CHILLED WATER PLANT IS NOT REQUIRED TO OPERATE CONTINUOUSLY THROUGHOUT THE YEAR, AN OUTDOOR AIR TEMPERATURE SHALL BE ESTABLISHED, T-DISABLE, TO PREVENT THE PLANT FROM BEING INADVERTENTLY STARTED. THE CHILLED WATER PLANT SHALL NOT BE ACTIVATED BELOW OUTDOOR TEMPERATURES EQUAL TO OR LESS THAN T-DISABLE, FOR EXAMPLE 44°F (ADJ.).

THIS AHU SEQUENCE OF OPERATION SHALL INITIATE THE OPERATION OF THE CHILLED WATER PLANT, IF IT IS NOT ALREADY IN OPERATION, IF BOTH OF THE FOLLOWING OCCUR:
- THE OAT EXCEEDS THE T-DISABLE SET POINT FOR THE CHILLED WATER PLANT AND,
- THE AHU TRANSITIONS FROM STATE 3 TO STATE 2.

ALL TIMERS AND OTHER SPECIFIED PARAMETERS ARE TO BE INDEPENDENTLY ADJUSTABLE.

SOFTWARE STATUS POINTS SHALL BE CREATED FOR THE FOLLOWING LOCKOUTS AND FINITE STATES. THE CURRENT STATUS OF THE SOFTWARE LOCKOUT POINTS, ENABLED OR DISABLED, SHALL BE DISPLAYED AT THE BAS/FMS FRONT END:
- CHILLED WATER CONTROL VALVE FULLY CLOSED LOCKOUT
- ECONOMIZER DAMPERS FULLY OPEN LOCKOUT
- ECONOMIZER DAMPERS FULLY CLOSED LOCKOUT
- STATE #1
- STATE #2
- STATE #3

THE AHU SHALL RESTART AUTOMATICALLY AFTER A MOMENTARY POWER FAILURE OR AFTER TRANSFER TO AN ALTERNATE POWER SOURCE AND OPERATE IN THE SAME STATE IT WAS IN PRIOR TO THE POWER FAILURE OR TRANSFER OF POWER.

EXHAUST FANS
EXHAUST FANS TO BE ENERGIZED WHEN RESPECTIVE SUPPLY AIR FAN IS ENERGIZED. SEE PLANS FOR WHICH FANS ARE ASSOCIATED WITH WHICH AIR HANDLING UNITS (EXAMPLE: EF3-1 IS INTERLOCKED WITH AHU-3). EXCEPTION--ISOLATION ROOM EXHAUST FANS SHALL OPERATE CONTINUOUSLY.

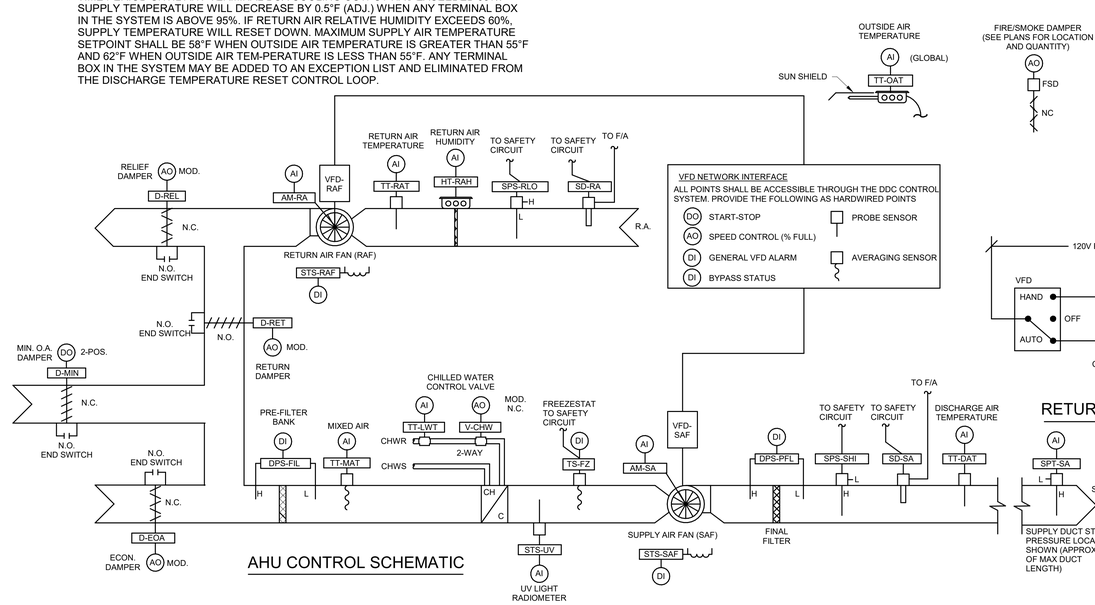

AHU CONTROL SCHEMATIC

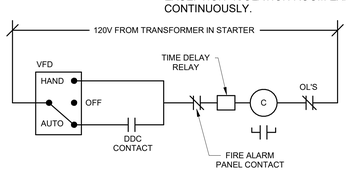

RETURN FAN RAF CONTROL

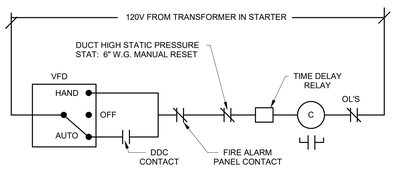

SUPPLY FAN SAF CONTROL

Gresham Smith
GreshamSmith.com

ARCHITECT, INTERIOR DESIGN, GRAPHICS
Gresham Smith
222 2nd Avenue South, Suite 1400
Nashville, TN 37201-2308
615.770.8100
FL Qualifier No. AR0013420
FL Registry No. RY3806
Architect/Interior Designer of Record: Eric M. Snyder, Florida Registration #96197
Project Principal: Rob Hamby
Project Architect: Eric Snyder
Project Coordinator: Traci Myers
Interior Designer: Morgan Black

ME&P
I.C. Thomasson Associates, Inc.
2950 Kraft Drive, Suite 500
Nashville, TN 37204
615.346.3400
FL Qualifier No. 38970
FL Registry No. 1276
MEP Principal: Josh Cartwright
MEP Proj Mngr: Paul C. McKinney
Mech Engineer of Record: Shawn Sullivan, Florida Registration #81090
Plum/Fire P. Designer: Donna Seigal
Elec. Engineer of Record: Paul C. McKinney, Florida Registration #56569

STRUCTURAL
Stanley D. Lindsey & Associates, Ltd.
750 Old Hickory Blvd, Building 1, Suite 175
Brentwood, TN 37027
615.320.1735
FL Qualifier No. 39200
FL Registry No. 1329
Project Principal/ Engineer: Mark Hilner
Structural Engineer of Record: Michael E. Corrin, Florida Registration #62025

CIVIL & LANDSCAPE
Kimley-Horn
2615 Centennial Blvd., Suite 102
Tallahassee, FL 32308
850.553.3500
FL Qualifier No. 49629
FL Registry No. 696
EOR: Kelsey Lewis, PE, Florida Registration #79384
Proj Mngr: Chris Akers
Landscape AOR: Charlie Johnson, Florida Reg #6667402

I. C. Thomasson Associates, Inc.
2950 KRAFT DRIVE
NASHVILLE, TN. 37204
PHONE (615) 346-3400
www.ictthomasson.com
ict project # : 210404

1966 SDL STRUCTURAL ENGINEERS

Kimley»Horn
214 Oceanside Drive
Nashville, TN 37204

HCA Healthcare
HCA Design & Construction
One Park Plaza, PO Box 550
Bldg. II, East 3rd Floor
Nashville, TN 37203
HCA Design Mgr.: Nicole Hoch
HCA Constr. Mgr.: Ben McAlpin

General Contractors
Robins & Morton
5500 Maryland Way, Suite 100
Brentwood, TN 37027

SHAWN M. SULLIVAN LICENSE No 81090 STATE OF FLORIDA PROFESSIONAL ENGINEER

Digitally signed by Shawn Sullivan
Date: 2022.03.01 16:07:31-06'00'

ED EXPANSION, PHARMACY AND DIETARY RENOVATION

LAKE CITY MEDICAL CENTER
340 NW Commerce Dr.
Lake City, FL 32055
HCA Project No.: 3793800010, 3793800014
Florida AHCA
Project Submission No.: 115
Client Code / File No.: 23/100156

Revision		
No.	Date	Description

HVAC - CONTROLS

M603

LINE IS 3 INCHES WHEN PRINTED FULL SIZE
FULL SHEET SIZE = 30"X42"

PROJECT: 45057.00
DATE: 3/2/2022

3/1/2022 3:00:46 PM BIM 360://45057.00 HCA Lake City Medical Center 10 bed med surg Expansion R21/ICT_210404_M21_Central.rvt

Drawn By: Author
Checked By: Checker
Approved By: Approver

INPUT/OUTPUT SUMMARY

BLOWER COIL UNIT BCU-1

	TAG	INPUTS: ANALOG: MEASURED: TEMPERATURE	PRESSURE	HUMIDITY (RH)	AIR FLOW	AIR QUALITY	KW	DDC GATEWAY	VALVE POSITION	CURRENT SENSOR (AMPS)	INPUTS: ANALOG: CALC.: KWH	ENTHALPY	RUN TIME	EFFICIENCY	AIR FLOW (CFM)	INPUTS: DIGITAL: STATUS (DIFF. PRESS.)	STATUS (CURRENT SWITCH)	SMOKE	LOW TEMP	AIR FLOW	END SWITCH	FIRE ALARM	PRESSURE	ON-OFF	OUTPUTS: DIGITAL: OFF-AUTO-ON	OFF-HIGH-LOW	OPEN-CLOSE	OUTPUTS: ANALOG: DAMPER POSI.	VALVE POSI.	SET POINT ADJ.	4-20 mA	SYSTEM FEATURES: ALARMS: HI ANALOG	LOW ANALOG	HI BINARY	LOW BINARY	PROOF	MANUAL RESET	AUTO RESET	SYSTEM FEATURES: PROGRAMS: TIME SCHEDULING	DEMAND LIMITING	START/STOP OPTIM.	ENTHALPY OPTIM.	SMOKE CONTROL	TREND	ALARM INSTRUCTION
O.A. TEMPERATURE	TT-OAT	●	●	
LOW STATIC	SPS-RLO		●																				●												●		●						●	●
RETURN AIR TEMPERATURE	TT-RAT	●	●	
O.A. DAMPER	D-OA																				●						●									●	●					●	●
PRE-FILTER STATUS	DPS-FIL															●																	●			●	●					●	●
MIXED AIR TEMPERATURE	TT-MAT	●																															●				●					●	●
CHILLED WATER VALVE	V-CHW								●																				●														●	
FREEZESTAT	TS-FZ																																		●		●					●	●
SUPPLY FAN VFD	VFD-SAF							●	●																●					●												●	●
SUPPLY FAN STATUS	STS-SAF															●																				●		●				●	●
HI STATIC	SPS-SHI																						●											●			●	●				●	●
UNIT DISCHARGE TEMPERATURE	TT-DAT	●																															●	●			●					●	●
SUPPLY STATIC	SPT-SA		●																				●											●									●	●
RETURN SMOKE DETECTOR	SD-RA																						●															●					●	●
SUPPLY SMOKE DETECTOR	SD-SA																						●															●					●	●
FIRE ALARM	---																						●															●					●	●
EXHAUST FAN START/STOP (TYP.)	SS-EF																									●																		●	
EXHAUST FAN STATUS (TYP.)	STS-EF									●																																		●	●
RM PRESS. MONITOR (REMARK 3)																																				●									●

REMARKS:
1. PROVIDE TEMPERATURE SENSOR ON DISCHARGE OF EACH TERMINAL REHEAT COIL. (REFER TO PLANS FOR NUMBER REQUIRED)
2. REFER TO DRAWINGS FOR NUMBER OF EXHAUST FANS INTERLOCKED WITH BCU.
3. PROVIDE DOOR SWITCH INTERLOCKED WITH PRESSURE MONITOR TO DISABLE MONITOR ALARM WHEN DOOR IS OPEN.

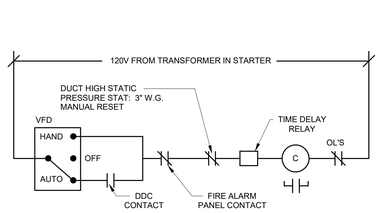

SUPPLY FAN CONTROL

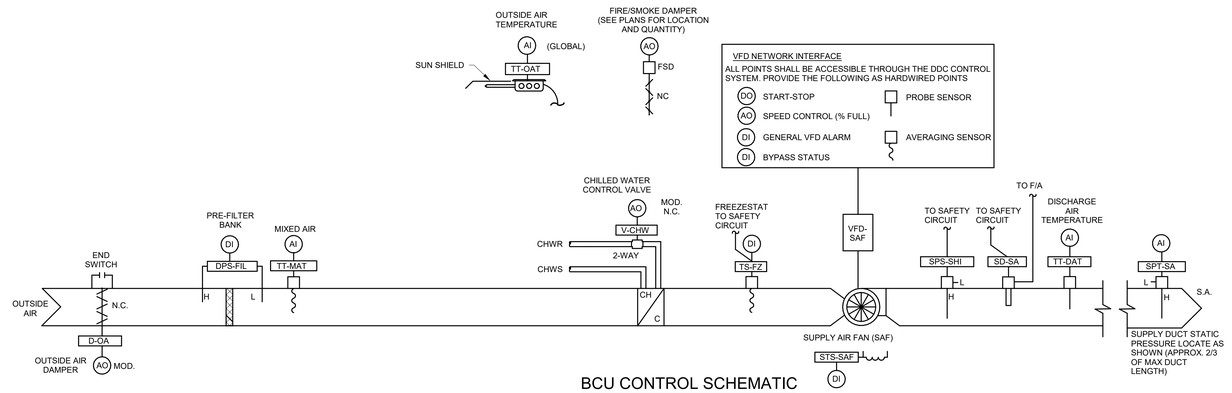

BCU CONTROL SCHEMATIC

SEQUENCE OF OPERATION FOR USE WITH BCU-1 ONLY

SUPPLY AIR AND RETURN AIR FAN
SUPPLY AIR FAN SHALL BE ENERGIZED/DE-ENERGIZED FROM THE VFD IN HAND POSITION OR THE DDC SYSTEM WHEN IN AUTO MODE. THE DDC CONTROL SYSTEM SHALL SENSE WHEN THE FAN IS IN HAND POSITION BY THE FAN STATUS VERIFICATION AND INITIATE THE AHU CONTROL SEQUENCE.

IN HAND MODE OR AUTO MODE THE MODULATING OUTSIDE AIR DAMPER (D-OA) SHALL OPEN TO FIXED POSITION. ONCE THE DAMPER IS OPEN AND THE END SWITCH CONTACT IS MADE, THE SUPPLY FAN SHALL START.

FANS SHALL SHUT DOWN FROM A SIGNAL FROM:
- THE FIRE ALARM PANEL THRU THE F/A RELAY.
- THE SUPPLY AIR SMOKE DETECTOR(S) (SD-SA).
- THE RETURN AIR SMOKE DETECTOR(S) (SD-RA).
- FREEZE STAT, (TS-FRZ).
- THE HIGH/LOW LIMIT STATIC PRESSURE SWITCHES (SPS-SHI & RLO).

WHEN THE SUPPLY FAN SHUTS DOWN THE FOLLOWING SHALL OCCUR:
- THE OUTSIDE AIR DAMPER (D-OA) SHALL CLOSE.
- THE CHILLED WATER VALVE (V-CHW) SHALL CLOSE.

SUPPLY FAN SPEED CONTROL
THE SUPPLY FAN VARIABLE FREQUENCY DRIVE (VFD) SHALL BE CONTROLLED BY A DUCT MOUNTED DIFFERENTIAL STATIC PRESSURE TRANSMITTER (SPT-SA) MODULATING THE VFD TO MAINTAIN A SUPPLY DUCT STATIC PRESSURE AT THE LOWEST SET POINT POSSIBLE AS DETERMINED BY THE TAB CONTRACTOR. FOR MULTIPLE STATIC PRESSURE TRANSMITTERS, THE DDC SYSTEM SHALL PROVIDE A SEPARATE SET POINT FOR EACH STATIC PRESSURE TRANSMITTER, AND SELECT THE STATIC PRESSURE TRANSMITTER THAT IS FARTHEST BELOW ITS SET POINT TO CONTROL THE SPEED OF THE VFD. THE VFD SHALL OUTPUT THE % FULL SPEED TO THE DDC SYSTEM THROUGH THE NETWORK INTERFACE.

ON A FALL IN DIFFERENTIAL PRESSURE SENSED BY SPT-SA, THE DDC SYSTEM SHALL SPEED UP THE SUPPLY FAN'S VFD TO MAINTAIN SPT-SA AT SET POINT. ON A RISE IN DIFFERENTIAL PRESSURE SENSED BY SPT-SA, THE DDC SYSTEM SHALL SLOW DOWN THE SUPPLY FAN'S VFD TO MAINTAIN SPT-SA AT SET POINT. SPT-SA SHALL ALARM THE DDC SYSTEM IF ITS MEASURED PRESSURE IS 0.5" (ADJ.) ABOVE OR BELOW SETPOINT.

SPS-SHI SHALL SHUTDOWN THE FANS WHENEVER IT SENSES A HIGH STATIC PRESSURE, ALARM THE DDC SYSTEM, AND REQUIRE A LOCAL MANUAL RESET TO RESTART THE FAN. SPS-RLO SHALL SHUTDOWN THE FANS WHENEVER IT SENSES A LOW STATIC PRESSURE AND ALARM THE DDC SYSTEM AND REQUIRE A LOCAL MANUAL RESET TO RESTART THE FAN.

AIR HANDLER OPERATING STATES
THE AIR HANDLING UNIT SHALL OPERATE IN DISTINCT STATES. CRITERIA TO TRANSITION BETWEEN STATES ARE INDICATED BELOW. TO TRANSITION BETWEEN STATES THE SPECIFIED CRITERIA SHALL BE MET FOR AN ADJUSTABLE MINIMUM PERIOD OF TIME REFERRED TO AS "TRANSITION TIME". EACH INDIVIDUAL OPERATING STATE TO HAVE AN INDIVIDUAL PID CONTROL LOOP FOR THAT STATE.

STATE 1 – FULL COOLING COIL
OUTSIDE AIR DAMPER SHALL BE OPEN TO MINIMUM POSITION. RETURN DAMPER SHALL BE OPEN. RELIEF DAMPER SHALL BE CLOSED. THE COOLING COIL CONTROL VALVE, V-CHW, SHALL BE CONTROLLED BY A CONTROL LOOP WITH THE DISCHARGE TEMPERATURE TRANSMITTER, TT-DAT, AS THE INPUT, AND A SET POINT EQUAL TO THE DISCHARGE AIR SET POINT OF (55°F, ADJ.). ON A RISE IN TEMPERATURE ABOVE TT-DAT SET POINT, THE VALVE SHALL MODULATE OPEN. ON A FALL IN TEMPERATURE BELOW TT-DAT SET POINT, THE VALVE SHALL MODULATE CLOSED. TT-DAT SHALL ALARM THE DDC SYSTEM WHENEVER THE DISCHARGE TEMPERATURE IS TOO HIGH OR LOW. THE COOLING COIL CONTROL LOOP SHALL CONTROL THE LEAVING AIR TEMPERATURE WITHIN +/- 0.5°F.

FREEZESTAT
WHENEVER FREEZE STAT, TS-FZ, SENSES A TEMPERATURE BELOW 36°F (ADJ.), IT SHALL PERFORM THE FOLLOWING:
- THE SUPPLY FAN AND THE ASSOCIATED RELIEF FAN SHALL SHUTDOWN.
- THE OUTSIDE AIR DAMPER (D-OA) SHALL CLOSE.
- THE RELIEF DAMPER (D-REL) SHALL CLOSE.
- THE RETURN DAMPER (D-RET) SHALL OPEN.
- FULLY OPEN THE CHILLED WATER VALVE (V-CHW).
- OPEN THE LEAD CHILLER CHILLED WATER ISOLATION VALVE, IF APPLICABLE.
- ISSUE A UNIQUE ALARM.
- COMMAND "ON" THE VARIABLE PRIMARY OR SECONDARY CHILLED WATER PUMP AND CONTROL SPEED TO MAINTAIN THE DIFFERENTIAL PRESSURE SET POINT.
- A MANUAL RESET AT THE AHU SHALL BE REQUIRED TO RESTART AN AHU THAT HAS AUTOMATICALLY SHUT DOWN FROM A FREEZE STAT TRIP.

FILTERS
ALL FILTERS SHALL HAVE A DIFFERENTIAL PRESSURE SWITCH (DPS-FIL) MEASURING THE PRESSURE DROP ACROSS THE FILTER BANKS. EACH SHALL ALARM THE DDC SYSTEM WHENEVER THE PRESSURE DROP ACROSS THE FILTER IS EXCESSIVE (DIRTY FILTER) (ADJ.).

FIRE ALARM SHUTDOWN
WHENEVER THE FIRE ALARM SYSTEM SENSES SMOKE/FIRE, THE FIRE ALARM SYSTEM SHALL SIGNAL THE DDC SYSTEM.

THE DDC SYSTEM IS TO DE-ENERGIZE THE UNIT AND SHALL PERFORM THE FOLLOWING.
- SHUTDOWN THE SUPPLY AIR FAN.
- SHUTDOWN THE RELIEF AIR FAN.
- CLOSE CHILLED WATER VALVE V-CHW.
- CLOSE THE RELIEF AIR DAMPER (D-REL).
- CLOSE THE OUTSIDE AIR DAMPER (D-OA).
- OPEN THE RETURN AIR DAMPER (D-RET).

PROGRAM DESIGN
ALL TIMERS AND OTHER SPECIFIED PARAMETERS ARE TO BE INDEPENDENTLY ADJUSTABLE.

THE AHU SHALL RESTART AUTOMATICALLY AFTER A MOMENTARY POWER FAILURE OR AFTER TRANSFER TO AN ALTERNATE POWER SOURCE AND OPERATE IN THE SAME STATE IT WAS IN PRIOR TO THE POWER FAILURE OR TRANSFER OF POWER.

EXHAUST FANS
FAN EF-HD SERVING HAZARDOUS DRUG COMPOUNDING ROOM SHALL OPERATE CONTINUOUSLY.

Gresham Smith

GreshamSmith.com

ARCHITECT, INTERIOR DESIGN, GRAPHICS
Gresham Smith
222 2nd Avenue South, Suite 1400
Nashville, TN 37201-2308
615.770.8100
FL Qualifier No. AR0013420
FL Registry No. RY3806
Architect/Interior Designer of Record:
Eric M. Snyder
Florida Registration #96197
Project Principal: Rob Hamby
Project Architect: Eric Snyder
Project Coordinator: Traci Myers
Interior Designer: Morgan Black

ME&P
I.C. Thomasson Associates, Inc.
2950 Kraft Drive, Suite 500
Nashville, TN 37204
615.346.3400
FL Qualifier No. 38970
FL Registry No. 1276
MEP Principal: Josh Cartwright
MEP Proj Mngr: Paul C. McKinney
Mech Engineer of Record:
Shawn Sullivan
Florida Registration #81090
Plum/Fire P. Designer:
Donna Seigal
Elec. Engineer of Record:
Paul C. McKinney
Florida Registration #56569

STRUCTURAL
Stanley D. Lindsey & Associates, Ltd.
750 Old Hickory Blvd, Building 1, Suite 175
Brentwood, TN 37027
615.320.1735
FL Qualifier No. 39200
FL Registry No. 1329
Project Principal/ Engineer:
Mark Hilner
Structural Engineer of Record:
Michael E. Corrin
Florida Registration #62025

I.T/Telecom PM: Michael Henry

CIVIL & LANDSCAPE
Kimley-Horn
2615 Centennial Blvd., Suite 102
Tallahassee, FL 32308
850.553.3500
FL Qualifier No. 49629
FL Registry No. 696
EOR: Kelsey Lewis, PE
Florida Registration #79384
Proj Mngr: Chris Akers
Landscape AOR: Charlie Johnson
Florida Reg #6667402

I. C. Thomasson Associates, Inc.
2950 KRAFT DRIVE
NASHVILLE, TN. 37204
PHONE (615) 346-3400
www.icthomasson.com
ict project # : 210404

1966 SDL STRUCTURAL ENGINEERS

Kimley»Horn
214 Oceanside Drive
Nashville, TN 37204

HCA Healthcare
HCA Design & Construction
One Park Plaza, PO Box 550
Bldg. II, East 3rd Floor
Nashville, TN 37203
HCA Design Mgr.: Nicole Hoch
HCA Constr. Mgr.: Ben McAlpin

General Contractors
Robins & Morton
5500 Maryland Way, Suite 100
Brentwood, TN 37027

SHAWN M. SULLIVAN LICENSE No 81090 STATE OF FLORIDA PROFESSIONAL ENGINEER

Digitally signed by Shawn Sullivan
Date: 2022.03.01 16:07:46-06'00'

ED EXPANSION, PHARMACY AND DIETARY RENOVATION

LAKE CITY MEDICAL CENTER
340 NW Commerce Dr.
Lake City, FL 32055
HCA Project No.: 3793800010, 3793800014
Florida AHCA
Project Submission No.: 115
Client Code / File No.: 23/100156

Revision		
No.	Date	Description

HVAC - CONTROLS

M604

LINE IS 3 INCHES WHEN PRINTED FULL SIZE
FULL SHEET SIZE = 30"X42"

PROJECT: 45057.00
DATE: 3/2/2022

3/1/2022 3:00:49 PM BIM 360://45057.00 HCA Lake City Medical Center 10 bed med surg Expansion R21/ICT_210404_M21_Central.rvt

Drawn By: DSH
Checked By: DJS
Approved By: SMS

APPLICABLE CODES AND STANDARDS

PLUMBING WORK SHALL COMPLY WITH THE FOLLOWING CODES AND STANDARDS AS APPLICABLE:

THE GUIDELINES FOR DESIGN AND CONSTRUCTION OF HOSPITAL AND HEALTH CARE FACILITIES (FGI, 2018 EDITION)

FLORIDA BUILDING CODE: 2020

FLORIDA PLUMBING CODE: 2020

ADMINISTRATIVE CODE (FAC) AND FLORIDA STATUE SECTION 633.022, INCLUDING BUT NOT LIMITED TO THE FOLLOWING:

NFPA 99 - STANDARD FOR HEALTH CARE FACILITIES (2018 EDITION)

NFPA 101 - LIFE SAFETY CODE (2018 EDITION)

FIRE SPRINKLER INSTALLATION SHALL COMPLY WITH FAC-69A-3.012 MANDATED BY FLORIDA STATE FIRE MARSHAL.

FLORIDA FIRE PREVENTION CODE (2020) which includes:
NFPA 1, UNIFORM FIRE CODE (2018 EDITION)
NFPA 13, STANDARD FOR THE INSTALLATION OF SPRINKLER SYSTEMS (2018 EDITION)
NFPA 101, LIFE SAFETY CODE (2018 EDITION)
NFPA 99, HEALTHCARE FACILITIES CODE (2018 EDITION)
SFM Uniform Fire Safety Rules: https://www.flrules.org/gateway/organization.asp?id=359 or 850-4133619Chapter 633, Florida Statutes, Fire Prevention and Control: http://leg.state.fl.us/statutes/ or 850-4133619

MEDICAL GAS SCHEDULE

SYMBOL	TYPE OUTLET	GASES	LOCATION
A	LOCAL ALARM PANEL	(1)O2, (1)A, (1)V	NURSE STATION
B	ZONE VALVE BOX WITH GAUGES	(1)O2, (1)A, (1)V	CORRIDOR
C	WALL OUTLETS	(1)O2, (1)A, (2)V, (2)SL	EXAM / OBSERVATION ROOMS
D	WALL OUTLETS	(1)O2, (1)A, (2)V, (2)SL	TRIAGE ROOMS

NOTE:

1. REFER TO ARCHITECTURAL ELEVATIONS FOR EXACT LOCATION OF MEDICAL GAS WALL OUTLETS.
2. ALL MEDICAL GAS OUTLET KEYSTYLE TO MATCH EXISTING FACILITY MEDICAL GAS OUTLETS.
3. PROVIDE PERMANENT SIGNAGE FOR ZONE VALVE BOXES IDENTIFYING GASES AND ZONES SERVING.
4. PROVIDE PERMANENT SIGNAGE FOR LINE PRESSURE ALARMS IDENTIFYING GASES AND AREA BEING MONITORED.
5. LPA TO CONNECT TO BASE SYSTEM.

GENERAL NOTES

1. THE DRAWINGS MAY NOT SHOW ALL EXISTING ITEMS OR CONDITIONS. CONTRACTOR SHALL NOT RECEIVE EXTRA PAYMENT FOR REQUIREMENTS WHICH CAN BE INFERRED THROUGH OBSERVATION OF EXISTING CONDITIONS AT THE SITE. IN THE EVENT CONCEALED CONDITIONS ARE ENCOUNTERED WHICH MAY VARY SIGNIFICANTLY FROM THOSE INDICATED ON THE DRAWINGS, NOTIFY THE ARCHITECT BEFORE PROCEEDING WITH WORK.

2. THE CONTRACTOR IS REQUIRED TO VISIT THE SITE AND BECOME FAMILIAR WITH EXISTING CONDITIONS AND FIELD VERIFY ALL POINTS OF CONNECTING TO BACK FEED EXISTING PRIOR TO SUBMITTING A BID.

3. CONTRACTOR SHALL PAY ALL FEES AND CHARGES REQUIRED TO ACHIEVE THE INSTALLATION.

4. CONTRACTOR SHALL FIELD VERIFY BY MEASUREMENT THE EXACT LOCATION OF EXISTING EQUIPMENT, PIPING, STRUCTURE AND OTHER CONDITIONS WHICH WILL AFFECT INSTALLATION. CONTRACTOR SHALL LOCATE NEW EQUIPMENT AND ROUTE NEW PIPING TO AVOID CONFLICTS AND INTERFERENCES WITH EXISTING FIELD CONDITIONS. FINAL COORDINATION WITH OTHER TRADES IS THE RESPONSIBILITY OF THE CONTRACTOR.

5. DRAWINGS ARE DIAGRAMMATIC AND INDICATE GENERAL ARRANGEMENT OF SYSTEMS. DRAWINGS SHALL NOT BE SCALED.

6. PROVIDE SHUT OFF VALVES AT ALL CONNECTIONS BETWEEN NEW AND EXISTING ON WATER AND GAS LINES.

7.COORDINATE WITH GENERAL CONTRACTOR THE PATCHING OF FLOORS TO ACCOMMODATE NEW PIPING TO MATCH EXISTING.

8. COORDINATE WITH GENERAL CONTRACTOR THE PATCHING OF ROOF WHERE ROOF DRAINS AND VENTS THRU ROOF ARE REMOVED.

9. WHERE CHASES ARE REMOVED, OFFSET ALL EXISTING LINES TO NEW CHASES OR WALLS AND RECONNECT ABOVE CEILING AND BELOW FLOOR AS REQUIRED.

10. ALL EXISTING SYSTEMS TO REMAIN IN SERVICE SHALL BE BACKFED AND RESTORED TO FULL OPERATION.

11. EXISTING FIXTURES TO REMAIN WITHIN THE RENOVATION AREAS SHALL BE CLEANED AFTER CONSTRUCTION.

12. PROVIDE TRAP PRIMER CONNECTION AND TRAP PRIMER TO SERVE ALL FLOOR DRAINS.

13. FIRESTOP ALL PENETRATIONS THROUGH RATED WALL AND FLOORS.

14. INSTALL CLEANOUTS AT BASE OF ALL SANITARY AND STORM STACKS, AT ALL CHANGE IN DIRECTIONS GREATER THAN 45° AND IN STRAIGHT RUNS AT LEAST EVERY 50 FT.

15.EXTEND DRAIN PIPING FROM REDUCED PRESSURE BACKFLOW PREVENTER TO FLOOR DRAIN THE RPBP SERVES.

16. ALL EXPOSED WATER PIPING IN FINISHED SPACES TO BE CHROME PLATED.

17. ALL PLUMBING FIXTURES TO BE SEALED AT FLOOR OR WALL USING SANITARY SEALANT APPROVED FOR THE PURPOSE.

18. ALL PLUMBING, MEDICAL GAS AND FIRE PROTECTION EQUIPMENT TO BE INSTALLED ON 6" CONCRETE HOUSEKEEPING PAD.

19. CONTRACTOR SHALL OFFER ALL REMOVED PLUMBING FIXTURES TO OWNER. CONTRACTOR SHALL DISPOSE OF ALL FIXTURES NOT ACCEPTED BY OWNER OFFSITE.

20. REMOVE ALL PLUMBING FIXTURES SHOWN IN HATCHED AREAS. CAP WASTE PIPING BELOW FLOOR AND REMOVED ALL WATER PIPING SERVING PLUMBING FIXTURE BEING REMOVED. WASTE PIPING WHICH IS TO BE REUSED SHALL BE CLEANED AND RODDED. PATCH FLOOR TO MATCH EXISTING.

21. COORDINATE WITH GENERAL CONTRACTOR FOR PATCHING OF WALL PENETRATION WHERE WALL MOUNTED ITEMS ARE REMOVED.

22. PRIOR TO STARTING WORK, CONTRACTOR SHALL OBTAIN FLOW (GPM) AND PRESSURE MEASUREMENTS OF THE EXISTING HOT WATER CIRCULATION PUMP AND FLOW (GPM READING FROM EXISTING BALANCING VALVES. ONCE WORK IS COMPLETED, NEW FLOW (GPM) AND PRESSURE READINGS ARE TO BE OBTAINED AND BALANCE VALVES SHALL BE ADJUSTED ACCORDINGLY TO ENSURE HOT WATER WAIT TIMES OF LESS THAN 30 SECONDS. CONTRACTOR SHALL PROVIDE DOCUMENTATION TO DESIGNER AND FACILITY.

23. PROVIDE CHECK VALVES ON HOT AND COLD WATER LINES SERVING JANITORIAL SERVICE.

GENERAL DEMOLITION NOTES

1. CONTRACTOR SHALL REMOVE EXISTING FIXTURES AS INDICATED BY HATCHED PATTERN.

2. CONTRACTOR SHALL DISPOSE OF REMOVED FIXTURES AS INDICATED BY OWNER.

3. CONTRACTOR SHALL CAP ALL WASTE PIPING AS CLOSE TO MAIN AS POSSIBLE. MAXIMUM LENGTH OF DEAD END PIPING SHALL BE 2'-0".

4. CONTRACTOR SHALL CAP ALL WATER PIPING AS CLOSE TO MAIN AS POSSIBLE. MAXIMUM LENGTH OF DEAD END PIPING SHALL BE 2'-0"

5. CONTRACTOR SHALL RECONNECT OR REROUTE ANY EXISTING PIPING AS REQUIRED TO KEEP EXISTING "FIXTURES TO REMAIN" IN SERVICE, AND PIPING CONCEALED WHETHER PIPING IS SHOWN OR NOT.

6. CONTRACTOR SHALL VERIFY ALL EXISTING CONDITIONS INCLUDING EXACT PIPE LOCATION, SIZE, AND INVERT BEFORE STARTING CONSTRUCTION.

7. COORDINATE PHASING OF REMOVAL OF EXISTING PLUMBING LINES, DRAIN, AND CLEAN-OUTS WITH GENERAL CONTRACTOR & HOSPITAL STAFF. COORDINATE PHASING WITH GENERAL CONTRACTOR. PROVIDE SHIFT WORK AND MULTIPLE CERTIFICATIONS AS REQUIRED.

8. DEMOLITION WORK SHALL BE COORDINATED WITH ALL OTHER TRADES AND WITH THE NEW CONSTRUCTION PLANS FOR THE EXACT SCOPE OF WORK.

9. EXISTING ROUTING AND LOCATION OF PIPING, EQUIPMENT, ETC. SHOWN, ARE BASED ON PREVIOUS CONTRACT DOCUMENTS. CONTRACTOR SHALL VERIFY EXISTING CONDITIONS FOR DISCREPANCIES.

10. ALL EXISTING WALLS, CEILING, FLOOR SLABS, ROOF, ETC., BEING CUT OR DAMAGED UNDER THIS CONTRACT TO BE PATCHED BACK TO MATCH EXISTING FINISH AND FIRE PROTECTION RATING. COORDINATE REQUIREMENTS WITH ARCHITECTURAL.

11. IN AREAS OF RENOVATION, THE CONTRACTOR SHALL BE RESPONSIBLE FOR REMOVING, RAISING, RE-ROUTING, AND/OR RELOCATING EXISTING SPRINKLER MAINS, PLUMBING MAINS AND BRANCH LINES TO ALLOW FOR THE INSTALLATION OF NEW MAJOR PIPE, CONDUIT AND DUCTWORK. RAISE PIPING AS NECESSARY TO ACCOMMODATE NEW CEILING HEIGHTS INDICATED ON ARCHITECTURAL CEILING PLANS.

12. EXISTING VERTICAL PIPING DISCOVERED IN WALLS OR CHASES DURING DEMOLITION SHALL BE REWORKED TO OFFSET INTO NEW WALLS, CHASES, ETC. AND RECONNECTED TO MAINTAIN SERVICES TO FLOORS BELOW AND ABOVE.

13. ANY EXISTING PIPING WHICH ENCROACHES THE ELECTRICAL EQUIPMENT RESTRICTED AREA OR FALLS ABOVE ELECTRONIC OR ELECTRICAL EQUIPMENT SHALL BE REROUTED TO AVOID SAID AREAS.

PLUMBING LEGEND

SYMBOL	DESCRIPTION
	REDUCED PRESSURE BACKFLOW PREVENTER
	P TRAP
	BALL VALVE
	CONNECTION TO EXISTING
	MEDICAL GAS ZONE VALVE BOX
	MEDICAL GAS ALARM PANEL
A	MEDICAL GAS DESIGNATION
	FLOOR DRAIN
P- No.	PLUMBING FIXTURE DESIGNATION
	END CAP
CW	COLD WATER SUPPLY
HW	HOT WATER SUPPLY
HWR	HOT WATER RETURN
SV	SANITARY VENT
SS	SANITARY WASTE
RWL	RAIN WATER LEADER
SD	STORM DRAIN
O2	OXYGEN LINE
V	VACUUM LINE
A	AIR LINE

PLUMBING ABBREVIATIONS

ABBREVIATION	DESCRIPTION	ABBREVIATION	DESCRIPTION
A	MEDICAL AIR LINE	MECH	MECHANICAL
ADA	AMERICANS WITH DISABILITIES ACT	MTD	MOUNTED
AFF	ABOVE FINISHED FLOOR	O2	OXYGEN LINE
AVTR	ACID VENT THROUGH ROOF	OFE	OWNER FURNISHED EQUIPMENT
BPW	BED PAN WASHER	PAT	PATIENT
CLG	CEILING	PUB	PUBLIC
CONT	CONTINUATION	RPBP	REDUCED PRESSURE BACKFLOW PREVENTER
COORD	COORDINATION	RWL	RAINWATER PIPING
CO	CLEAN OUT	SS	SANITARY SEWER PIPING
CW	COLD WATER LINE	SD	UNDERGROUND STORM PIPING
DN	DOWN	SF	SQUARE FOOT
DWG	DRAWING	SV	SANITARY VENT PIPING
EA	EACH	TMP	TEMPERATURE
FM	FLOOR MOUNTED	TMV	THERMOSTATIC MIXING VALVE
FV	FLUSH VALVE	TYP	TYPICAL
GN	GOOSENECK	V	MEDICAL VACUUM PIPING
GPM	GALLONS PER MINUTE	VTR	VENT THROUGH ROOF
HW	HOT WATER LINE	W/	WITH
HWR	HOT WATER RETURN	WB	WRIST BLADE
LAV	LAVATORY	WC	WATER CLOSET
LPA	LINE PRESSURE ALARM	WCO	WALL CLEAN OUT
MAP	MASTER ALARM PANEL	WH	WALL HUNG

PLUMBING FIXTURE SCHEDULE - ED / DIETARY / PHARM

P. NO.	DESCRIPTION	WASTE	COLD WATER	HOT WATER
P-101	WATER CLOSET (FM, FV, ACC.)	4"	1"	---
P-106	WATER CLOSET (FM, FV, BPW, BARIATRIC, ACC.)	4"	1"	---
P-107	WATER CLOSET (FM, FV, ANTI-LIGATURE, ACC.)	4"	1"	---
P-304	LAVATORY (WH, GN, WB, ACC.)	1 1/2"	1/2"	1/2"
P-310	LAVATORY (WH, GN, WB, EYEWASH, ACC.)	1 1/2"	1/2"	1/2"
P-313	LAVATORY (WH, GN, WB, BARIATRIC, ACC.)	1 1/2"	1/2"	1/2"
P-331	LAVATORY (WH, ANTI-LIGATURE, ACC.)	1 1/2"	1/2"	1/2"
P-402	SINK (DROP-IN, GN, WB, ACC.)	1 1/2"	1/2"	1/2"
P-701	FLOOR DRAIN (REG.)	AS SHOWN	---	---
P-702	FLOOR DRAIN (MECH.)	AS SHOWN	---	---
P-705	FLOOR SINK (HALF GRATE)	AS SHOWN	---	---
P-711	OVERFLOW ROOF DRAIN	AS SHOWN	---	---
P-724	DOWNSPOUT NOZZLE	AS SHOWN	---	---
P-725	FLOOR DRAIN(LIGATURE RESISTANT)	AS SHOWN	---	---
P-801	WALL HYDRANT	---	3/4"	---
P-802	HOSE BIBB (INTERIOR)	---	3/4"	---
P-804	ICE/COFFEE MAKER CONNECTION BOX	---	1/2"	---
P-810B	WATER COOLER (HI-LOW, BOTTLE FILLER)	1 1/2"	1/2"	---
P-815	ICE MAKER CONNECTION BOX W/ DRAIN	2"	1/2"	---
P-816	EMERGENCY EYEWASH	---	1/2"	1/2"
P-901	PHARMACY SINK			
P-902	SHOWER (60", SOLID SURFACE, ANTI-LIGATURE, TRENCH DRAIN, ACC.)	2"	1/2"	1/2"
P-903	SHOWER (SOLID SURFACE, ACC.)	2"	1/2"	1/2"
P-904	SINK (ROUGH-IN, GN, WB, ACC.)	1 1/2"	1/2"	1/2"

NOTES:
1. ALL WALL MTD. FIXTURES SHALL BE PROVIDED WITH FLOOR MOUNTED, CONCEALED ARM WALL CARRIER.
2. ALL EXPOSED P-TRAPS SHALL BE PROVIDED W/LAV SHIELDS.
3. PROVIDE BACKFLOW PREVENTER AT CONNECTION TO OWNER FURNISHED EQUIPMENT PER IPC.
4. PROVIDE AND INSTALL TRAP PRIMERS FOR ALL FLOOR DRAINS. TRAP PRIMER SUPPLY TO BE 1 1/4" CW OR SMALLER.
5. IN ADDITION TO SERVICE VALVES SHOWN ON PLANS, PROVIDE AND INSTALL ISOLATION VALVES ON HOT AND COLD WATER SUPPLY PIPING TO EACH PLUMBING FIXTURE, INCLUDING TRAP PRIMERS.
6. SHOCKTROL TO BE ZURN SERIES Z-1700 OR EQUAL. SIZE AS INDICATED ON WATER RISER DIAGRAM. PROVIDE ACCESS TO ALL SHOCKTROLS THRU ACCESS PANELS, LAY-IN CEILINGS, WALL IN CHASE.
7. REFER TO ARCHITECTURAL DRAWINGS FOR ELEVATIONS OF FIXTURES.
8. P-804 OR P-815 TO BE LOCATED IN WALL AT OFE ICE MAKERS. OWNER FURNISHED FILTER TO BE INSTALLED IN CASEWORK. ROUTE DRAIN PIPING FROM ICEMAKERS TO FLOOR DRAIN AS INDICATED ON PLANS.

Gresham Smith
GreshamSmith.com

ARCHITECT, INTERIOR DESIGN, GRAPHICS
Gresham Smith
222 2nd Avenue South, Suite 1400
Nashville, TN 37201-2308
615.770.8100
FL Qualifier No. AR0013420
FL Registry No. RY3806
Architect/Interior Designer of Record: Eric M. Snyder
Florida Registration #96197
Project Principal: Rob Hamby
Project Architect: Eric Snyder
Project Coordinator: Traci Myers
Interior Designer: Morgan Black

ME&P
I.C. Thomasson Associates, Inc.
2950 Kraft Drive, Suite 500
Nashville, TN 37204
615.346.3400
FL Qualifier No. 38970
FL Registry No. 1276
MEP Principal: Josh Cartwright
MEP Proj Mngr: Paul C. McKinney
Mech Engineer of Record: Shawn Sullivan
Florida Registration #81090
Plum/Fire P. Designer: Donna Seigal
Elec. Engineer of Record: Paul C. McKinney
Florida Registration #56569

STRUCTURAL
Stanley D. Lindsey & Associates, Ltd.
750 Old Hickory Blvd, Building 1, Suite 175
Brentwood, TN 37027
615.320.1735
FL Qualifier No. 39200
FL Registry No. 1329
Project Principal/ Engineer: Mark Hilner
Structural Engineer of Record: Michael E. Corrin
Florida Registration #62025

CIVIL & LANDSCAPE
Kimley-Horn
2615 Centennial Blvd., Suite 102
Tallahassee, FL 32308
850.553.3500
FL Qualifier No. 49629
FL Registry No. 696
EOR: Kelsey Lewis, PE
Florida Registration #79384
Proj Mngr: Chris Akers
Landscape AOR: Charlie Johnson
Florida Reg #6667402

I. C. Thomasson Associates, Inc.
2950 KRAFT DRIVE
NASHVILLE, TN. 37204
PHONE (615) 346-3400
www.icthomasson.com
ict project # : 210404

SDL STRUCTURAL ENGINEERS 1966

Kimley»Horn
214 Oceanside Drive
Nashville, TN 37204

HCA Healthcare
HCA Design & Construction
One Park Plaza, PO Box 550
Bldg. II, East 3rd Floor
Nashville, TN 37203
HCA Design Mgr.: Nicole Hoch
HCA Constr. Mgr.: Ben McAlpin

General Contractors
Robins & Morton
5500 Maryland Way, Suite 100
Brentwood, TN 37027

SHAWN M. SULLIVAN LICENSE No 81090 STATE OF FLORIDA PROFESSIONAL ENGINEER

Digitally signed by Shawn Sullivan
Date: 2022.03.01 15:46:56-06'00'

ED EXPANSION, PHARMACY AND DIETARY RENOVATION

LAKE CITY MEDICAL CENTER
340 NW Commerce Dr.
Lake City, FL 32055
HCA Project No.: 3793800010, 3793800014
Florida AHCA
Project Submission No.: 115
Client Code / File No.: 23/100156

Revision		
No.	Date	Description

PLUMBING - SCHEDULES & NOTES

P001

PROJECT: 45057.00
DATE: 3/2/2022

LINE IS 3 INCHES WHEN PRINTED FULL SIZE
FULL SHEET SIZE = 30"X42"

Drawn By: DSH
Checked By: DJS
Approved By: SMS

SYSTEM NO. C-AJ-1001
MARCH 05, 2007
F RATING - 3 HR
T RATING - 0 HR
W RATING - CLASS 1 (SEE ITEM 4)

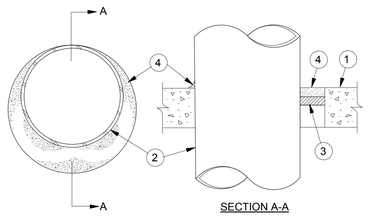

SECTION A-A

1. FLOOR OR WALL ASSEMBLY - MIN 4-1/2 IN. (114 MM) THICK LIGHTWEIGHT OR NORMAL WEIGHT (100-150 PCF OR 1600-2400 KG/M3) CONCRETE. WALL MAY ALSO BE CONSTRUCTED OF ANY UL CLASSIFIED CONCRETE BLOCKS*. MAX DIAM OF CIRCULAR THROUGH OPENING IS 32-1/2 IN. (826 MM).

   SEE CONCRETE BLOCKS (CAZT) CATEGORY IN THE FIRE RESISTANCE DIRECTORY FOR NAMES OF MANUFACTURERS.

1A. STEEL SLEEVE - (OPTIONAL, NOT SHOWN) - NOM 12 IN. (305 MM) DIAM (OR SMALLER) SCHEDULE 40 (OR HEAVIER) STEEL PIPE SLEEVE CAST INTO CONCRETE FLOOR OR WALL. SLEEVE TO BE FLUSH WITH OR PROJECT MAX 2 IN. (51 MM) FROM TOP SURFACE OF FLOOR OR FROM BOTH SURFACES OF WALL.

2. THROUGH - PENETRANT - ONE METALLIC PIPE, CONDUIT OR TUBING INSTALLED EITHER CONCENTRICALLY OR ECCENTRICALLY WITHIN THE FIRESTOP SYSTEM. THE ANNULAR SPACE BETWEEN PIPE, CONDUIT OR TUBING AND PERIPHERY OF OPENING SHALL BE MIN OF 0 IN. (0 MM, POINT CONTACT) TO MAX 1-3/8 IN. (35 MM). PIPE, CONDUIT OR TUBING TO BE RIGIDLY SUPPORTED ON BOTH SIDES OF WALL ASSEMBLY. THE FOLLOWING TYPES AND SIZES OF METALLIC PIPES, CONDUITS OR TUBING MAY BE USED:

   A. STEEL PIPE - NOM 30 IN. (762 MM) DIAM (OR SMALLER) SCHEDULE 10 (OR HEAVIER) STEEL PIPE.

   A1. IRON PIPE - NOM 30 IN. (762 MM) DIAM (OR SMALLER) CAST OR DUCTILE IRON PIPE.

   B. CONDUIT - NOM 6 IN. (152 MM) DIAM (OR SMALLER) RIGID STEEL CONDUIT.

   C. CONDUIT - NOM 4 IN. (152 MM) DIAM (OR SMALLER) STEEL ELECTRICAL METALLIC TUBING.

3. PACKING MATERIAL - POLYETHYLENE BACKER ROD OR NOM 1 IN. (25 MM) THICKNESS OF TIGHTLY-PACKED CERAMIC (ALUMINA SILICA) FIBER BLANKET, MINERAL WOOL BATT OR GLASS FIBER INSULATION MATERIAL USED AS A PERMANENT FORM. PACKING MATERIAL TO BE RECESSED FROM TOP SURFACE OF FLOOR OR FROM BOTH SURFACES OF SOLID CONCRETE OR CONCRETE BLOCK WALL AS REQUIRED TO ACCOMMODATE THE REQUIRED THICKNESS OF CAULK FILL MATERIAL (ITEM 4). AS AN ALTERNATE WHEN MAX PIPE SIZE IS 10 IN. (254 MM) DIAM AND WHEN MAX ANNULAR SPACE IS 1 IN. (25 MM), A MIN 1 IN. (25 MM) THICKNESS OF TIGHTLY-PACKED CERAMIC FIBER BLANKET OR MINERAL WOOL BATT PACKING MATERIAL MAY BE RECESSED MIN 1/2 IN. (13 MM) FROM BOTTOM SURFACE OF FLOOR OR FROM EITHER SIDE OF SOLID CONCRETE WALL.

4. FILL, VOID OR CAVITY MATERIALS* - CAULK - APPLIED TO FILL THE ANNULAR SPACE TO THE MIN THICKNESS SHOWN IN THE FOLLOWING TABLE:

Maximum Pipe Diameter Inches	Maximum Annular Space Inches	Packing Material Type (a)	Minimum Caulk Thickness Inches
10 (254)	1 (25)	BR, CF, GF or MW	1/2 (13) (B)
10 (254)	1 (25)	CF or MW	1/2 (13) (C)
30 (762)	2 1/2 (64)	BR, CF, GF or MW	1 (25) (B)

(A) BR=POLYETHYLENE BACKER ROD.
CF=CERAMIC FIBER BLANKET.
GF=GLASS FIBER INSULATION.
MW=MINERAL-WOOL BATT.
(B) CAULK INSTALLED FLUSH WITH TOP SURFACE OF FLOOR OR BOTH SURFACES OF WALL
(C) CAULK INSTALLED FLUSH WITH BOTTOM SURFACE OF FLOOR OR ONE SURFACE OF SOLID (NON-CONCRETE BLOCK) WALL

3M COMPANY - TYPE CP 25WB+ OR FB-3000 WT

(NOTE - W RATING APPLIES ONLY WHEN FB-3000 WT IS USED.)

*BEARING THE UL CLASSIFICATION MARK LAST UPDATED ON 2007-03-05

UL LISTED AND CLASSIFIED PRODUCTS UL RECOGNIZED COMPONENTS PRODUCTS CERTIFIED FOR CANADA

THE DETAILS ON THIS PAGE ARE COPYRIGHT ©2010 BY UNDERWRITERS LABORATORIES INC.® THE APPEARANCE OF A COMPANY'S NAME OR PRODUCT IN THIS DATABASE DOES NOT IN ITSELF ASSURE THAT PRODUCTS SO IDENTIFIED HAVE BEEN MANUFACTURED UNDER UL'S FOLLOW-UP SERVICE. ONLY THOSE PRODUCTS BEARING THE UL MARK SHOULD BE CONSIDERED TO BE LISTED AND COVERED UNDER UL'S FOLLOW-UP SERVICE. ALWAYS LOOK FOR THE MARK ON THE PRODUCT.

"REPRINTED FROM THE ONLINE CERTIFICATIONS DIRECTORY WITH PERMISSION FROM UNDERWRITERS LABORATORIES INC."

"COPYRIGHT ©2010 UNDERWRITERS LABORATORIES INC.®"

THROUGH-PENETRATION FIRESTOP SYSTEMS C-AJ-1001
No Scale
1

SYSTEM NO. W-L-1001
JUNE 15, 2005
F RATINGS - 1, 2, 3 AND 4 HR (SEE ITEMS 2 AND 3)
T RATINGS - 0, 1, 2, 3, AND 4 HR (SEE ITEM 3)
L RATING AT AMBIENT - LESS THAN 1 CFM/SQ FT
L RATING AT 400 F - LESS THAN 1 CFM/SQ FT

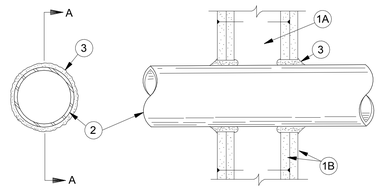

SECTION A-A

1. WALL ASSEMBLY - THE 1, 2, 3 OR 4 HR FIRE-RATED GYPSUM WALLBOARD/STUD WALL ASSEMBLY SHALL BE CONSTRUCTED OF THE MATERIALS AND IN THE MANNER DESCRIBED IN THE INDIVIDUAL U300 OR U400 SERIES WALL OR PARTITION DESIGNS IN THE UL FIRE RESISTANCE DIRECTORY AND SHALL INCLUDE THE FOLLOWING CONSTRUCTION FEATURES:

   A. STUDS - WALL FRAMING MAY CONSIST OF EITHER WOOD STUDS (MAX 2 H FIRE RATED ASSEMBLIES) OR STEEL CHANNEL STUDS. WOOD STUDS TO CONSIST OF NOM 2
   BY 4 IN. (51 BY 102 MM) LUMBER SPACED 16 IN. (406 MM) OC WITH NOM 2 BY 4 IN. (51 BY 102 MM) LUMBER END PLATES AND CROSS BRACES. STEEL STUDS TO BE MIN 3-5/8 IN. (92 MM) WIDE BY 1-3/8 IN. (35 MM) DEEP CHANNELS SPACED MAX 24 IN. (610 MM) OC.

   B. GYPSUM BOARD* - NOM ORтIN. (13 OR 16 MM) THICK, 4 FT. (122 H 1/20CM) WIDE WITH SQUARE OR TAPERED EDGES. THE GYPSUM WALLBOARD TYPE, THICKNESS, NUMBER OF LAYERS, FASTENER TYPE AND SHEET ORIENTATION SHALL BE AS SPECIFIED IN THE INDIVIDUAL U300 OR U400 SERIES DESIGN IN THE UL FIRE RESISTANCE DIRECTORY. MAX DIAM OF OPENING IS 26 IN. (660 MM).

2. THROUGH-PENETRANT - ONE METALLIC PIPE, CONDUIT OR TUBING INSTALLED EITHER CONCENTRICALLY OR ECCENTRICALLY WITHIN THE FIRESTOP SYSTEM. THE ANNULAR SPACE BETWEEN PIPE, CONDUIT OR TUBING AND PERIPHERY OF OPENING SHALL BE MIN OF 0 IN / (0 MM). (POINT CONTACT) TO MAX 2 IN. (51 MM) PIPE, CONDUIT OR TUBING TO BE RIGIDLY SUPPORTED ON BOTH SIDES OF WALL ASSEMBLY. THE FOLLOWING TYPES AND SIZES OF METALLIC PIPES, CONDUITS OR TUBING MAY BE USED:

   A. STEEL PIPE - NOM 24 IN. (610 MM) DIAM (OR SMALLER) SCHEDULE 10 (OR HEAVIER) STEEL PIPE.

   B. IRON PIPE - NOM 24 IN. (610 MM) DIAM (OR SMALLER) SERVICE WEIGHT (OR HEAVIER) CAST IRON SOIL PIPE, NOM 12 IN (305 MM) DIAM (OR SMALLER) OR CLASS 50 (OR HEAVIER) DUCTILE IRON PRESSURE PIPE.

   C. CONDUIT - NOM 6 IN. (152 MM) DIAM (OR SMALLER) STEEL CONDUIT OR NOM 4 IN (102 MM) DIAM (OR SMALLER) STEEL ELECTRICAL METALLIC TUBING

   D. COPPER TUBING - NOM 6 IN. (152 MM) DIAM (OR SMALLER) TYPE L (OR HEAVIER) COPPER TUBING

   E. COPPER PIPE - NOM 6 IN. (152 MM) DIAM (OR SMALLER) REGULAR (OR HEAVIER) COPPER PIPE.

   F. THROUGH PENETRATING PRODUCT* - FLEXIBLE METAL PIPING THE FOLLOWING TYPES OF STEEL FLEXIBLE METAL GAS PIPING MAY BE USED:

   1. NOM 2 IN. (51 MM) DIAM (OR SMALLER) STEEL FLEXIBLE METAL GAS PIPING. PLASTIC COVERING ON PIPING MAY OR MAY NOT BE REMOVED ON BOTH SIDES OF FLOOR OR WALL ASSEMBLY. OMEGA FLEX INC

   2. NOM 1 IN. (25 MM) DIAM (OR SMALLER) STEEL FLEXIBLE METAL GAS PIPING. PLASTIC COVERING ON PIPING MAY OR MAY NOT BE REMOVED ON BOTH SIDES OFFLOOR OR WALL ASSEMBLY. GASTITE, DIV OF TITEFLEX

   3. NOM 1 IN. (25 MM) DIAM (OR SMALLER) STEEL FLEXIBLE METAL GAS PIPING. PLASTIC COVERING ON PIPING MAY OR MAY NOT BE REMOVED ON BOTH SIDES OF FLOOR OR WALL ASSEMBLY. WARD MFG INC

3. FILL, VOID OR CAVITY MATERIAL* - CAULK OR SEALANT - MIN 5/8. , 1-1/4,1-7/8 AND 2-1/2 IN. (16, 32, 48 AND 64 MM) THICKNESS OF CAULK FOR 1, 2, 3 AND 4 HR RATED ASSEMBLIES, RESPECTIVELY, APPLIED WITHIN ANNULUS, FLUSH ¼ IN. (6 MM) DIAM BEAD OF CAULK APPLIED TO GYPSUM BOARD/PENETRANT INTERFACE AT POINT CONTACT LOCATION ON BOTH SIDES OFWALL. THE HOURLY F RATING OF THE FIRESTOP SYSTEM IS DEPENDENT UPON THE HOURLY FIRE RATING OF THE WALL ASSEMBLY IN WHICH IT IS INSTALLED, AS SHOWN IN THE FOLLOWING TABLE. THE HOURLY T RATING OF THE FIRESTOP SYSTEM IS DEPENDENT UPON THE TYPE OR SIZE OF THE PIPE OR CONDUIT AND THE HOURLY FIRE RATING OF THE WALL ASSEMBLY IN WHICH IT IS INSTALLED, AS TABULATED BELOW:

Maximum Pipe or Conduit Diameter Inches	F Rating Hours	F Rating Hours
1 (25)	1 or 2	0+, 1 or 2
1 (25)	3 or 4	3 or 4
4 (102)	1 or 2	0
6 (152)	3 or 4	0
12 (305)	1 or 2	0

+WHEN COPPER PIPE IS USED, T RATING IS 0
H.3M COMPANY - CP 25WB+ OR FB-3000 WT.

*BEARING THE UL CLASSIFICATION MARK LAST UPDATED ON 2005-06-15

UL LISTED AND CLASSIFIED PRODUCTS UL RECOGNIZED COMPONENTS PRODUCTS CERTIFIED FOR CANADA

THE DETAILS ON THIS PAGE ARE COPYRIGHT ©2010 BY UNDERWRITERS LABORATORIES INC.® THE APPEARANCE OF A COMPANY'S NAME OR PRODUCT IN THIS DATABASE DOES NOT IN ITSELF ASSURE THAT PRODUCTS SO IDENTIFIED HAVE BEEN MANUFACTURED UNDER UL'S FOLLOW-UP SERVICE. ONLY THOSE PRODUCTS BEARING THE UL MARK SHOULD BE CONSIDERED TO BE LISTED AND COVERED UNDER UL'S FOLLOW-UP SERVICE. ALWAYS LOOK FOR THE MARK ON THE PRODUCT.

"REPRINTED FROM THE ONLINE CERTIFICATIONS DIRECTORY WITH PERMISSION FROM UNDERWRITERS LABORATORIES INC."

"COPYRIGHT ©2010 UNDERWRITERS LABORATORIES INC.®"

THROUGH-PENETRATION FIRESTOP SYSTEMS W-L-1001
No Scale
2

SYSTEM NO. C-AJ-5001
MARCH 05, 2007
F RATINGS - 1 1/2 , 2 AND 3 HR (SEE ITEM 4)
T RATINGS - 0, 1/2 , 3/4 AND 1 HR (SEE ITEMS 1A AND 4)
L RATING AT AMBIENT - 2 CFM PER SQ FT
L RATING AT 400 F - LESS THAN 1 CFM PER SQ FT

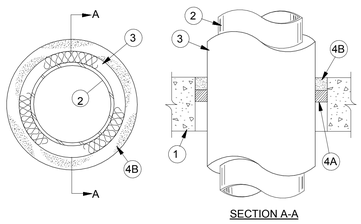

SECTION A-A

1. FLOOR OR WALL ASSEMBLY - MIN 2-1/2 IN. (64 MM) THICK REINFORCED LIGHTWEIGHT OR NORMAL WEIGHT (100-150 PCF OR 1600-2400 KG/.M3) CONCRETE. WALL MAY ALSO BE CONSTRUCTED OF ANY UL CLASSIFIED CONCRETE BLOCKS*. MAX DIAM OF OPENING IS 18 IN. (457 MM)
   SEE CONCRETE BLOCKS (CAZT) CATEGORY IN THE FIRE RESISTANCE DIRECTORY FOR NAMES OF MANUFACTURERS.

1A. STEEL SLEEVE - (OPTIONAL, NOT SHOWN) - NOM 10 IN. (254 MM) (OR SMALLER) SCHEDULE 10 (OR HEAVIER) STEEL SLEEVE CAST OR GROUTED INTO FLOOR OR WALL ASSEMBLY. SLEEVE MAY EXTEND A MAX OF 2 IN. (51 MM) ABOVE TOP OF FLOOR OR BEYOND EITHER SURFACE OF WALL. T RATING IS 0 HR WHEN SLEEVE IS USED.

2. THROUGH PENETRANT - NOM 4 IN. (102 MM) DIAM (OR SMALLER) TYPE L (OR HEAVIER) COPPER PIPE, NOM 12 IN. (305 MM) DIAM (OR SMALLER) SERVICE WEIGHT (OR HEAVIER) CAST IRON SOIL PIPE, NOM 12 IN. (305 MM) DIAM (OR SMALLER) CLASS 50 (OR HEAVIER) DUCTILE IRON PRESSURE PIPE OR NOM 12 IN. (305 MM) DIAM (OR SMALLER) SCHEDULE 10 (OR HEAVIER) STEEL PIPE CENTERED IN THE OPENING AND RIGIDLY SUPPORTED ON BOTH SIDES OF THE FLOOR OR WALL ASSEMBLY.

3. PIPE COVERING* - NOM 1/2 TO 2 IN. (13 TO 51 MM) THICK HOLLOW CYLINDRICAL HEAVY DENSITY (MIN. 3.5 PCF OR 56 KG/M3) GLASS FIBER UNITS JACKETED ON THE OUTSIDE WITH AN ALL SERVICE JACKET. LONGITUDINAL JOINTS SEALED WITH METAL FASTENERS OR FACTORY-APPLIED SELF-SEALING LAP TAPE. TRANSVERSE JOINTS SECURED WITH METAL FASTENERS OR WITH BUTT STRIP TAPE SUPPLIED WITH THE PRODUCT.
   SEE PIPE AND EQUIPMENT COVERING - MATERIALS* (BRGU) CATEGORY IN BUILDING MATERIALS DIRECTORY FOR NAMES OF MANUFACTURERS. ANY PIPE COVERING MATERIAL MEETING THE ABOVE SPECIFICATIONS AND BEARING THE UL CLASSIFICATION MARKING WITH A FLAME SPREAD INDEX OF 25 OR LESS AND A SMOKE DEVELOPED INDEX OF 50 OR LESS MAY BE USED.

4. FIRESTOP SYSTEM - THE DETAILS OF THE FIRESTOP SYSTEM SHALL BE AS FOLLOWS:

   A. PACKING MATERIAL - MIN 1 IN. (25 MM) THICKNESS OF FIRMLY PACKED MINERAL WOOL BATT INSULATION USED AS A PERMANENT FORM. PACKING MATERIAL TO BE RECESSED FROM TOP SURFACE OF FLOOR OR SLEEVE OR FROM BOTH SURFACES OF WALL AS REQUIRED TO ACCOMMODATE THE REQUIRED THICKNESS OF CAULK FILL MATERIAL (ITEM B).

   B. FILL, VOID OR CAVITY MATERIAL* - CAULK OR SEALANT - APPLIED TO FILL THE ANNULAR SPACE FLUSH WITH THE TOP SURFACE OF THE FLOOR OR SLEEVE OR FLUSH WITH BOTH SURFACES OF WALL. WHEN NOM PIPE COVERING THICKNESS IS 2 IN. (51 MM), MIN THICKNESS OF CAULK FILL MATERIAL IS 2 IN. (51 MM). WHEN NOM PIPE COVERING THICKNESS IS 1-1/2 IN. (38 MM) OR LESS, MIN THICKNESS OF CAULK FILL MATERIAL IS 1 IN. (25 MM). THE HOURLY F AND T RATINGS OF THE FIRESTOP SYSTEM ARE DEPENDENT UPON THE THICKNESS OF THE FLOOR OR WALL, THE SIZE OF PIPE, THE THICKNESS OF PIPE COVERING MATERIAL AND THE SIZE OF THE ANNULAR SPACE (BETWEEN THE PIPE COVERING MATERIAL AND THE EDGE OF THE CIRCULAR THROUGH OPENING), AS SHOWN IN THE FOLLOWING TABLE:

Minimum Floor or Wall Thickness In.	Maximum Pipe Diameter Inches	Nominal Pipe Covering Thkns In.	Annular Space Inches	F Rating Hour	T Rating Hour
2-1/2 (64)	4 (102)	1 or 1 1/2(25 or 38)	1/2 to 2 3/8 (13 to 60)	2	1
4-1/2 (114)	4 (102)	2 (51)	1/4 to 3 5/8 (6 to 92)	2	1/2
2-1/2 (64)	12 (305)	1 (25)	1/2 to 1 1/2(13 to 38)	2	1/2
4-1/2 (114)	12 (305)	1 (25)	1/2 to 2 3/8(13 to 60)	3	1
2-1/2 (64)	12 (305)	1/2 (13)	1/2 to 2 3/8(13 to 60)	2	0

3M COMPANY - CP 25WB+ OR FB-3000 WT

*BEARING THE UL CLASSIFICATION MARK LAST UPDATED ON 2007-03-05

UL LISTED AND CLASSIFIED PRODUCTS UL RECOGNIZED COMPONENTS PRODUCTS CERTIFIED FOR CANADA

THE DETAILS ON THIS PAGE ARE COPYRIGHT ©2010 BY UNDERWRITERS LABORATORIES INC.® THE APPEARANCE OF A COMPANY'S NAME OR PRODUCT IN THIS DATABASE DOES NOT IN ITSELF ASSURE THAT PRODUCTS SO IDENTIFIED HAVE BEEN MANUFACTURED UNDER UL'S FOLLOW-UP SERVICE. ONLY THOSE PRODUCTS BEARING THE UL MARK SHOULD BE CONSIDERED TO BE LISTED AND COVERED UNDER UL'S FOLLOW-UP SERVICE. ALWAYS LOOK FOR THE MARK ON THE PRODUCT.

"REPRINTED FROM THE ONLINE CERTIFICATIONS DIRECTORY WITH PERMISSION FROM UNDERWRITERS LABORATORIES INC."

"COPYRIGHT ©2010 UNDERWRITERS LABORATORIES INC.®"

THROUGH-PENETRATION FIRESTOP SYSTEMS C-AJ-5001
No Scale
3

SYSTEM NO. W-L-5001
MAY 19, 2005
F RATINGS - 1 AND 2 HR (SEE ITEM 1)
T RATINGS - 3/4 , 1 AND 1 1/2 HR (SEE ITEM 3)
L RATING AT AMBIENT - 2 CFM/SQ FT
L RATING AT 400 F - LESS THAN 1 CFM/SQ FT

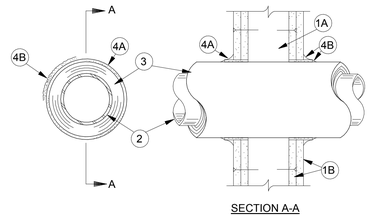

SECTION A-A

1. WALL ASSEMBLY - THE 1 OR 2 HR FIRE-RATED GYPSUM BOARD/STUD WALL ASSEMBLY SHALL BE CONSTRUCTED OF THE MATERIALS AND IN THE MANNER DESCRIBED IN THE INDIVIDUAL U300, U400 OR V400 SERIES WALL OR PARTITION DESIGN IN THE UL FIRE RESISTANCE DIRECTORY AND SHALL INCLUDE THE FOLLOWING CONSTRUCTION FEATURES:

   A. STUDS - WALL FRAMING MAY CONSIST OF EITHER WOOD STUDS OR STEEL CHANNEL STUDS. WOOD STUDS TO CONSIST OF NOM 2 BY 4 IN. (51 BY 102 MM) LUMBER SPACED 16 IN. (406 MM) OC WITH NOM 2 BY 4 IN. (51 BY 102 MM) LUMBER END PLATES AND CROSS BRACES. STEEL STUDS TO BE MIN 3-5/8 IN. (92 MM) WIDE BY 1-3/8 IN. (35 MM) DEEP CHANNELS SPACED MAX 24 IN. (610 MM) OC.

   B. GYPSUM BOARD* - NOM 5/8 IN. (16 MM) THICK, 4 FT (122 CM) WIDE WITH SQUARE OR TAPERED EDGES. THE GYPSUM BOARD TYPE, THICKNESS, NUMBER OF LAYERS, FASTENER TYPE AND SHEET ORIENTATION SHALL BE AS SPECIFIED IN THE INDIVIDUAL DESIGN IN THE UL FIRE RESISTANCE DIRECTORY. MAX DIAM OF OPENING IS 14-1/2 (368MM) IN FOR WOOD STUD WALLS AND 18 IN. (457 MM) FOR STEEL STUD WALLS.
   THE HOURLY F RATING OF THE FIRESTOP SYSTEM IS 1 HR WHEN INSTALLED IN A 1 HR FIRE RATED WALL AND 2 HR WHEN INSTALLED IN A 2 HR FIRE RATED WALL.

2. THROUGH PENETRANTS - ONE METALLIC PIPE OR TUBING TO BE CENTERED WITHIN THE FIRESTOP SYSTEM. PIPE OR TUBING TO BE RIGIDLY SUPPORTED ON BOTH SIDES OF WALL ASSEMBLY. THE FOLLOWING TYPES AND SIZES OF METALLIC PIPES OR TUBING MAY BE USED:

   A. STEEL PIPE - NOM 12 IN. (305 MM) DIAM (OR SMALLER) SCHEDULE 10 (OR HEAVIER) STEEL PIPE.

   B. COPPER TUBING - NOM 6 IN. (152 MM) DIAM (OR SMALLER) TYPE L (OR HEAVIER) COPPER TUBING.

   C. COPPER PIPE - NOM 6 IN. (152 MM) DIAM (OR SMALLER) REGULAR (OR HEAVIER) COPPER PIPE.

3. PIPE COVERING* - NOM 1 OR 2 IN. (25 OR 51 MM) THICK HOLLOW CYLINDRICAL HEAVY DENSITY (MIN 3.5 PCF OR 56 KG/M3) GLASS FIBER UNITS JACKETED ON THE OUTSIDE WITH AN ALL SERVICE JACKET. LONGITUDINAL JOINTS SEALED WITH METAL FASTENERS OR FACTORY-APPLIED SELF-SEALING LAP TAPE. TRANSVERSE JOINTS SEALED WITH METAL FASTENERS OR WITH BUTT STRIP TAPE SUPPLIED WITH THE PRODUCT. WHEN NOM 1 IN. (25 MM) THICK PIPE COVERING IS USED, THE ANNULAR SPACE BETWEEN THE PIPE COVERING AND THE CIRCULAR CUTOUT IN THE GYPSUM WALLBOARD LAYERS ON EACH SIDE OF THE WALL SHALL BE MIN 1/4 IN. (6 MM) TO MAX 3/8 IN. (10 MM) WHEN NOM 2 IN. (51 MM) THICK PIPE COVERING IS USED, THE ANNULAR SPACE BETWEEN THE PIPE COVERING AND THE CIRCULAR CUTOUT IN THE GYPSUM BOARD LAYERS ON EACH SIDE OF THE WALL SHALL BE MIN 1/2 IN. (13 MM) TO MAX 3/4 IN. (19 MM)
   SEE PIPE AND EQUIPMENT COVERING MATERIALS (BRGU) CATEGORY IN BUILDING MATERIALS DIRECTORY FOR NAMES OF MANUFACTURERS. ANY PIPE COVERING MATERIAL MEETING THE ABOVE SPECIFICATIONS AND BEARING THE UL CLASSIFICATION MARKING WITH A FLAME SPREAD INDEX OF 25 OR LESS AND A SMOKE DEVELOPED INDEX OF 50 OR LESS MAY BE USED.
   THE HOURLY T RATING OF THE FIRESTOP SYSTEM IS 3/4 HR WHEN NOM 1 IN. (25 MM) THICK PIPE COVERING IS USED. THE HOURLY T RATING OF THE FIRESTOP SYSTEM IS 1 HR AND 1-1/2 HR WHEN NOM 2 IN. (52 MM) THICK PIPE COVERING IS USED WITH 1 HR AND 2 HR FIRE RATED WALLS, RESPECTIVELY.

4. FIRESTOP SYSTEM - INSTALLED SYMMETRICALLY ON BOTH SIDES OF WALL ASSEMBLY. THE DETAILS OF THE FIRESTOP SYSTEM SHALL BE AS FOLLOWS:

   A. FILL, VOID OR CAVITY MATERIALS* - WRAP STRIP - NOM 1/4 IN. (6 MM) THICK INTUMESCENT ELASTOMERIC MATERIAL FACED ON ONE SIDE WITH ALUMINUM FOIL, SUPPLIED IN 2 IN. (51 MM) WIDE STRIPS. NOM 2 IN. (51 MM) WIDE STRIP TIGHTLY WRAPPED AROUND PIPE COVERING (FOIL SIDE OUT) WITH SEAM BUTTED. WRAP STRIP LAYER SECURELY BOUND WITH STEEL WIRE OR ALUMINUM FOIL TAPE AND SLID INTO ANNULAR SPACE APPROX 1-1/4 IN. (32 MM) SUCH THAT APPROX 3/4 IN. (19 MM) OF THE WRAP STRIP WIDTH PROTRUDES FROM THE WALL SURFACE. ONE LAYER OF WRAP STRIP IS REQUIRED WHEN NOM 1 IN. (25 MM) THICK PIPE COVERING IS USED. TWO LAYERS OF WRAP STRIP ARE REQUIRED WHEN NOM 2 IN. (51 MM) THICK PIPE COVERING IS USED.

   3M COMPANY - FS-195+

   B. FILL, VOID OR CAVITY MATERIALS* - CAULK OR SEALANT 15/32 MIN 1/4 IN. (6 MM) DIAM CONTINUOUS BEAD APPLIED TO THE WRAP STRIP/WALL INTERFACE AND TO THE EXPOSED EDGE OF THE WRAP STRIP LAYER APPROX 3/4 IN. (19 MM) FROM THE WALL SURFACE.
   3M COMPANY - CP 25WB+, IC 15WB+, FIREDAM 150+ CAULK OR FB-3000 WT SEALANT

*BEARING THE UL CLASSIFICATION MARK LAST UPDATED ON 2005-05-19

UL LISTED AND CLASSIFIED PRODUCTS UL RECOGNIZED COMPONENTS PRODUCTS CERTIFIED FOR CANADA

THE DETAILS ON THIS PAGE ARE COPYRIGHT ©2010 BY UNDERWRITERS LABORATORIES INC.® THE APPEARANCE OF A COMPANY'S NAME OR PRODUCT IN THIS DATABASE DOES NOT IN ITSELF ASSURE THAT PRODUCTS SO IDENTIFIED HAVE BEEN MANUFACTURED UNDER UL'S FOLLOW-UP SERVICE. ONLY THOSE PRODUCTS BEARING THE UL MARK SHOULD BE CONSIDERED TO BE LISTED AND COVERED UNDER UL'S FOLLOW-UP SERVICE. ALWAYS LOOK FOR THE MARK ON THE PRODUCT.

"REPRINTED FROM THE ONLINE CERTIFICATIONS DIRECTORY WITH PERMISSION FROM UNDERWRITERS LABORATORIES INC."

"COPYRIGHT ©2010 UNDERWRITERS LABORATORIES INC.®"

THROUGH-PENETRATION FIRESTOP SYSTEMS W-L-5001
No Scale
4

Gresham Smith
GreshamSmith.com

ARCHITECT, INTERIOR DESIGN, GRAPHICS
Gresham Smith
222 2nd Avenue South, Suite 1400
Nashville, TN 37201-2308
615.770.8100
FL Qualifier No. AR0013420
FL Registry No. RY3806
Architect/Interior Designer of Record: Eric M. Snyder
Florida Registration #96197
Project Principal: Rob Hamby
Project Architect: Eric Snyder
Project Coordinator: Traci Myers
Interior Designer: Morgan Black

STRUCTURAL
Stanley D. Lindsey & Associates, Ltd.
750 Old Hickory Blvd, Building 1, Suite 175
Brentwood, TN 37027
615.320.1735
FL Qualifier No. 39200
FL Registry No. 1329
Project Principal/ Engineer: Mark Hilner
Structural Engineer of Record: Michael E. Corrin
Florida Registration #62025

M&P
I.C. Thomasson Associates, Inc.
2950 Kraft Drive, Suite 500
Nashville, TN 37204
615.346.3400
FL Qualifier No. 38970
FL Registry No. 1276
M&P Principal: Josh Cartwright
M&P Proj Mngr: Paul C. McKinney
Mech Engineer of Record: Shawn Sullivan
Florida Registration #81090
Plum/Fire P. Designer: Donna Seigal
Elec. Engineer of Record: Paul C. McKinney
Florida Registration #56569
I.T/Telecom PM: Michael Henry

CIVIL & LANDSCAPE
Kimley-Horn
2615 Centennial Blvd., Suite 102
Tallahassee, FL 32308
850.553.3500
FL Qualifier No. 49629
FL Registry No. 696
EOR: Kelsey Lewis, PE
Florida Registration #79384
Proj Mngr: Chris Akers
Landscape AOR: Charlie Johnson
Florida Reg #6667402

I. C. Thomasson Associates, Inc.
2950 KRAFT DRIVE
NASHVILLE, TN. 37204
PHONE (615) 346-3400
www.icthomasson.com
ict project # : 210404

STRUCTURAL ENGINEERS 1966 SDL

Kimley»Horn
214 Oceanside Drive
Nashville, TN 37204

HCA Healthcare
HCA Design & Construction
One Park Plaza, PO Box 550
Bldg. II, East 3rd Floor
Nashville, TN 37203
HCA Design Mgr.: Nicole Hoch
HCA Constr. Mgr.: Ben McAlpin

General Contractors
Robins & Morton
5500 Maryland Way, Suite 100
Brentwood, TN 37027

SHAWN M. SULLIVAN LICENSE No 81090 STATE OF FLORIDA PROFESSIONAL ENGINEER

Digitally signed by Shawn Sullivan
Date: 2022.03.01 15:47:12-06'00'

ED EXPANSION, PHARMACY AND DIETARY RENOVATION

LAKE CITY MEDICAL CENTER
340 NW Commerce Dr.
Lake City, FL 32055
HCA Project No.: 3793800010, 3793800014
Florida AHCA
Project Submission No.: 115
Client Code / File No.: 23/100156

Revision		
No.	Date	Description

PLUMBING - DETAILS

P002

LINE IS 3 INCHES WHEN PRINTED FULL SIZE
FULL SHEET SIZE = 30"X42"

PROJECT: 45057.00
DATE: 3/2/2022

3/1/2022 2:36:20 PM BIM 360://45057.00 HCA Lake City Medical Center 10 bed med surg Expansion R21/ICT_210404_P21_Central.rvt

Drawn By: DSH
Checked By: DJS
Approved By: SMS

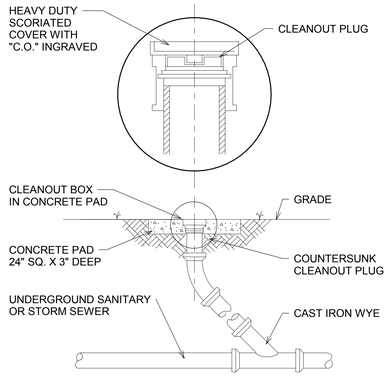

EXTERIOR CLEANOUT DETAIL
No Scale

1

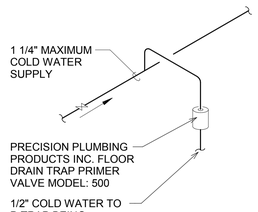

SINGLE TRAP PRIMER DETAIL
No Scale

2

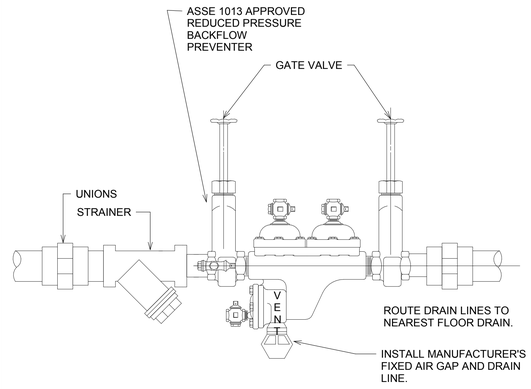

3/4" - 2" REDUCED PRESSURE BACKFLOW PREVENTER DETAIL
No Scale

3

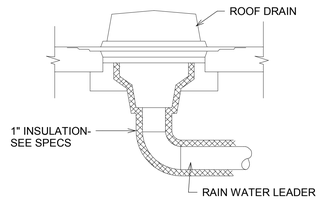

ROOF DRAIN INSULATION DETAIL
No Scale

4

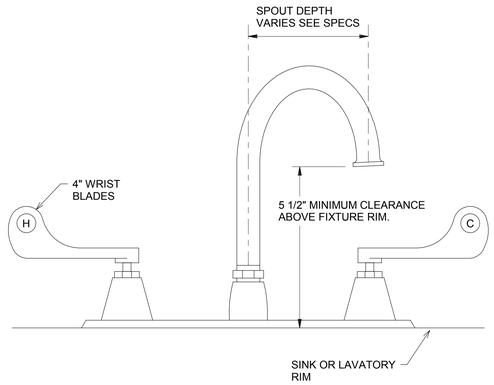

TYPICAL GOOSENECK FAUCET REQUIREMENTS
No Scale

5

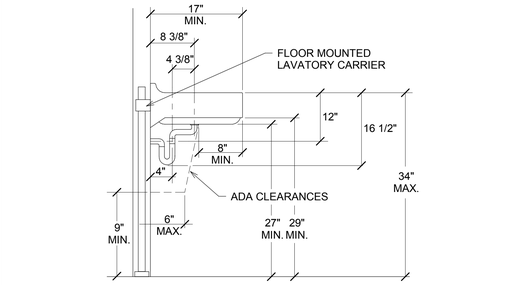

NOTE:
CONTRACTOR TO FIELD MODIFY P-TRAP AND OFFSET DRAIN TO EXACT SIZES AS SHOWN.

HANDICAPPED LAVATORY INSTALLATION DETAIL W/ CARRIER
No Scale

6

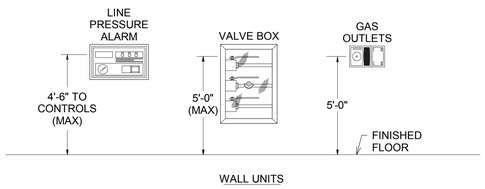

MEDICAL GAS MOUNTING HEIGHT DETAIL
No Scale

7

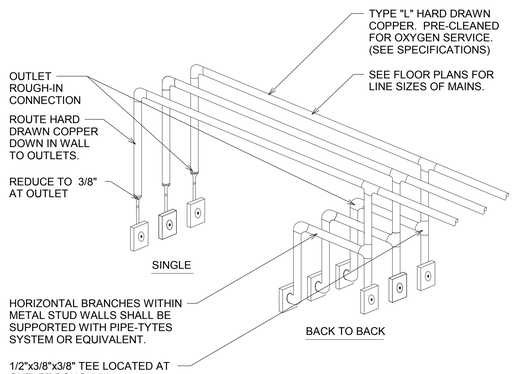

MEDICAL GAS PIPING AT OUTLETS
No Scale

8

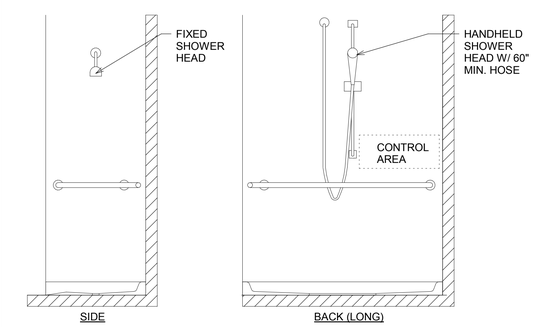

NOTE:

REFER TO ARCHITECTURAL ELEVATION DRAWINGS FOR DIMENSIONS.

ADA ROLL-IN SHOWER DETAIL
No Scale

9

Gresham Smith
GreshamSmith.com

ARCHITECT, INTERIOR DESIGN, GRAPHICS
Gresham Smith
222 2nd Avenue South, Suite 1400
Nashville, TN 37201-2308
615.770.8100
FL Qualifier No. AR0013420
FL Registry No. RY3806
Architect/Interior Designer of Record: Eric M. Snyder
Florida Registration #96197
Project Principal: Rob Hamby
Project Architect: Eric Snyder
Project Coordinator: Traci Myers
Interior Designer: Morgan Black

STRUCTURAL
Stanley D. Lindsey & Associates, Ltd.
750 Old Hickory Blvd, Building 1, Suite 175
Brentwood, TN 37027
615.320.1735
FL Qualifier No. 39200
FL Registry No. 1329
Project Principal/ Engineer: Mark Hilner
Structural Engineer of Record: Michael E. Corrin
Florida Registration #62025

M&P
I.C. Thomasson Associates, Inc.
2950 Kraft Drive, Suite 500
Nashville, TN 37204
615.346.3400
FL Qualifier No. 38970
FL Registry No. 1276
MEP Principal: Josh Cartwright
MEP Proj Mngr: Paul C. McKinney
Mech Engineer of Record: Shawn Sullivan
Florida Registration #81090
Plum/Fire P. Designer: Donna Seigal
Elec. Engineer of Record: Paul C. McKinney
Florida Registration #56569

CIVIL & LANDSCAPE
Kimley-Horn
2615 Centennial Blvd., Suite 102
Tallahassee, FL 32308
850.553.3500
FL Qualifier No. 49629
FL Registry No. 696
EOR: Kelsey Lewis, PE
Florida Registration #79384
Proj Mngr: Chris Akers
Landscape AOR: Charlie Johnson
Florida Reg #6667402

I. C. Thomasson Associates, Inc.
2950 KRAFT DRIVE
NASHVILLE, TN. 37204
PHONE (615) 346-3400
www.icthomasson.com
ict project # : 210404

STRUCTURAL ENGINEERS SDL 1966

Kimley»Horn
214 Oceanside Drive
Nashville, TN 37204

HCA Healthcare
HCA Design & Construction
One Park Plaza, PO Box 550
Bldg. II, East 3rd Floor
Nashville, TN 37203
HCA Design Mgr.: Nicole Hoch
HCA Constr. Mgr.: Ben McAlpin

General Contractors
Robins & Morton
5500 Maryland Way, Suite 100
Brentwood, TN 37027

SHAWN M. SULLIVAN LICENSE No 81090 STATE OF FLORIDA PROFESSIONAL ENGINEER

Digitally signed by Shawn Sullivan
Date: 2022.03.01 15:47:32-06'00'

ED EXPANSION, PHARMACY AND DIETARY RENOVATION

LAKE CITY MEDICAL CENTER
340 NW Commerce Dr.
Lake City, FL 32055
HCA Project No.: 3793800010, 3793800014
Florida AHCA Project Submission No.: 115
Client Code / File No.: 23/100156

Revision		
No.	Date	Description

PLUMBING - DETAILS

P003

LINE IS 3 INCHES WHEN PRINTED FULL SIZE
FULL SHEET SIZE = 30"X42"

PROJECT: 45057.00
DATE: 3/2/2022

3/1/2022 2:36:22 PM BIM 360://45057.00 HCA Lake City Medical Center 10 bed med surg Expansion R21/ICT_210404_P21_Central.rvt

Drawn By: DSH
Checked By: DJS
Approved By: SMS

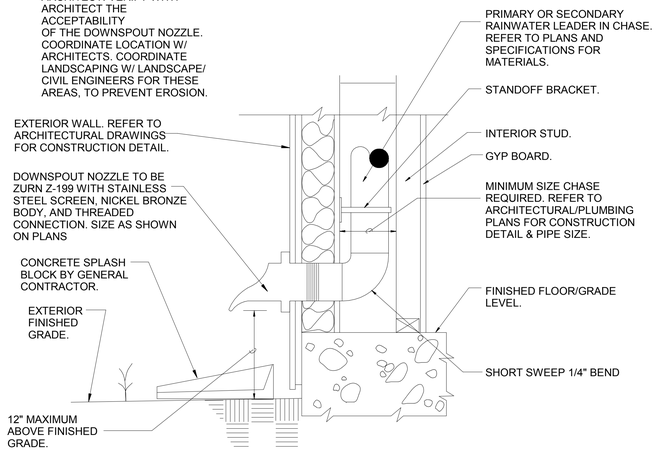

CONCEALED DOWNSPOUT NOZZLE DETAIL
No Scale

1

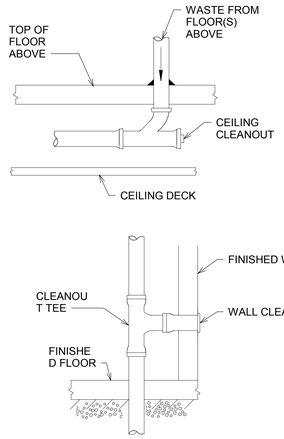

BASE OF RISER CLEANOUT DETAIL
No Scale

2

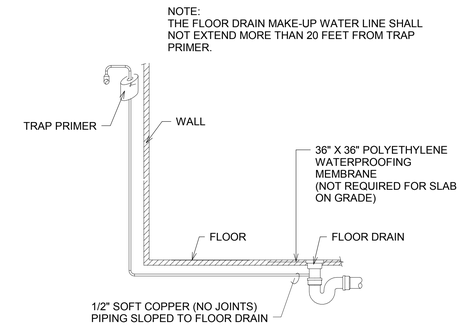

FLOOR DRAIN TRAP PRIMER DETAIL
No Scale

3

1. FLOOR MOUNTED WATER CLOSET. TOP OF SEAT SHALL BE 17"-19" IN CONFORMANCE WITH ADA GUIDELINES
2. HANDICAP GRAB BAR. MOUNT BETWEEN 33" AND 36" AFF. TO CONFORM WITH ADA GUIDELINES
3. FLUSH VALVE. MOUNT @ 29" TO CENTER OF HANDLE
4. HANDLE OF FLUSH VALVE SHALL BE MOUNTED ON WIDE SIDE OF ROOM.

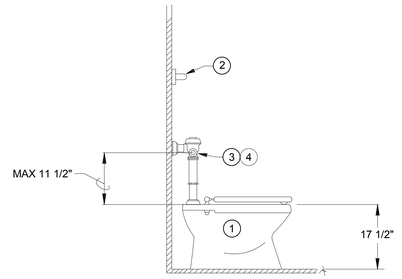

FLOOR MOUNTED ACCESSIBLE, WATER CLOSET DETAIL
No Scale

4

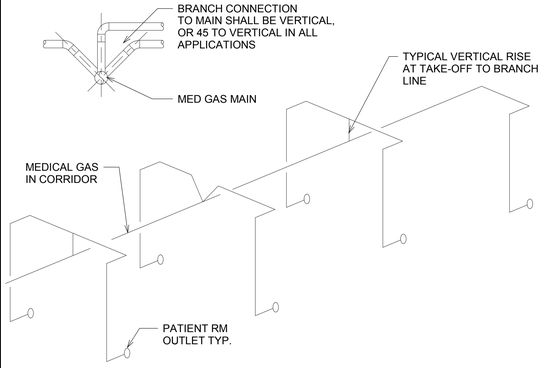

PATIENT ROOM AND CORRIDOR MEDICAL GAS MAINS DETAIL
No Scale

5

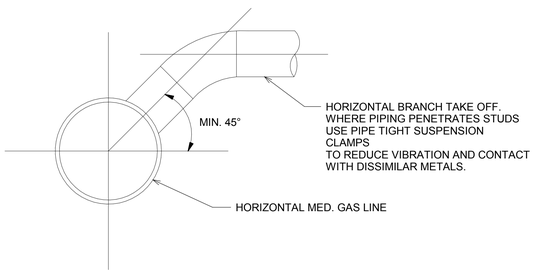

MEDICAL GAS HORIZONTAL BRANCH TAKEOFF
No Scale

6

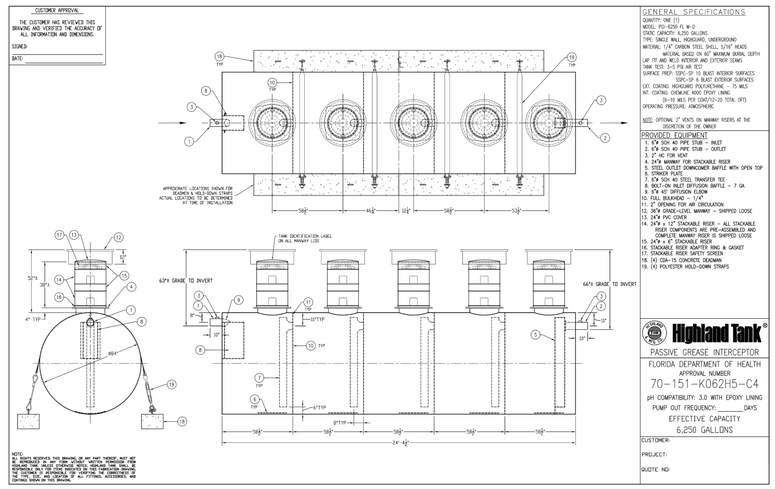

GREASE TRAP DETAIL
No Scale

7

Gresham Smith
GreshamSmith.com

ARCHITECT, INTERIOR DESIGN, GRAPHICS
Gresham Smith
222 2nd Avenue South, Suite 1400
Nashville, TN 37201-2308
615.770.8100
FL Qualifier No. AR0013420
FL Registry No. RY3806
Architect/Interior Designer of Record: Eric M. Snyder
Florida Registration #96197
Project Principal: Rob Hamby
Project Architect: Eric Snyder
Project Coordinator: Traci Myers
Interior Designer: Morgan Black

STRUCTURAL
Stanley D. Lindsey & Associates, Ltd.
750 Old Hickory Blvd, Building 1, Suite 175
Brentwood, TN 37027
615.320.1735
FL Qualifier No. 39200
FL Registry No. 1329
Project Principal/ Engineer: Mark Hilner
Structural Engineer of Record: Michael E. Corrin
Florida Registration #62025

ME&P
I.C. Thomasson Associates, Inc.
2950 Kraft Drive, Suite 500
Nashville, TN 37204
615.346.3400
FL Qualifier No. 38970
FL Registry No. 1276
MEP Principal: Josh Cartwright
MEP Proj Mngr: Paul C. McKinney
Mech Engineer of Record: Shawn Sullivan
Florida Registration #81090
Plum/Fire P. Designer: Donna Seigal
Elec. Engineer of Record: Paul C. McKinney
Florida Registration #56569
I.T/Telecom PM: Michael Henry

CIVIL & LANDSCAPE
Kimley-Horn
2615 Centennial Blvd., Suite 102
Tallahassee, FL 32308
850.553.3500
FL Qualifier No. 49629
FL Registry No. 696
EOR: Kelsey Lewis, PE
Florida Registration #79384
Proj Mngr: Chris Akers
Landscape AOR: Charlie Johnson
Florida Reg #6667402

ICT
I. C. Thomasson Associates, Inc.
2950 KRAFT DRIVE
NASHVILLE, TN. 37204
PHONE (615) 346-3400
www.icthomasson.com
ict project # : 210404

SDL STRUCTURAL ENGINEERS 1966

Kimley»Horn
214 Oceanside Drive
Nashville, TN 37204

HCA Healthcare
HCA Design & Construction
One Park Plaza, PO Box 550
Bldg. II, East 3rd Floor
Nashville, TN 37203
HCA Design Mgr.: Nicole Hoch
HCA Constr. Mgr.: Ben McAlpin

General Contractors
Robins & Morton
5500 Maryland Way, Suite 100
Brentwood, TN 37027

SHAWN M. SULLIVAN LICENSE No 81090 STATE OF FLORIDA PROFESSIONAL ENGINEER

Digitally signed by Shawn Sullivan
Date: 2022.03.01 15:47:50-06'00'

ED EXPANSION, PHARMACY AND DIETARY RENOVATION

LAKE CITY MEDICAL CENTER
340 NW Commerce Dr.
Lake City, FL 32055
HCA Project No.: 3793800010, 3793800014
Florida AHCA
Project Submission No.: 115
Client Code / File No.: 23/100156

Revision		
No.	Date	Description

PLUMBING - DETAILS

P004

PROJECT: 45057.00
DATE: 3/2/2022

LINE IS 3 INCHES WHEN PRINTED FULL SIZE
FULL SHEET SIZE = 30"X42"

3/1/2022 2:36:26 PM BIM 360://45057.00 HCA Lake City Medical Center 10 bed med surg Expansion R21/ICT_210404_P21_Central.rvt

Drawn By: DSH
Checked By: DJS
Approved By: SMS

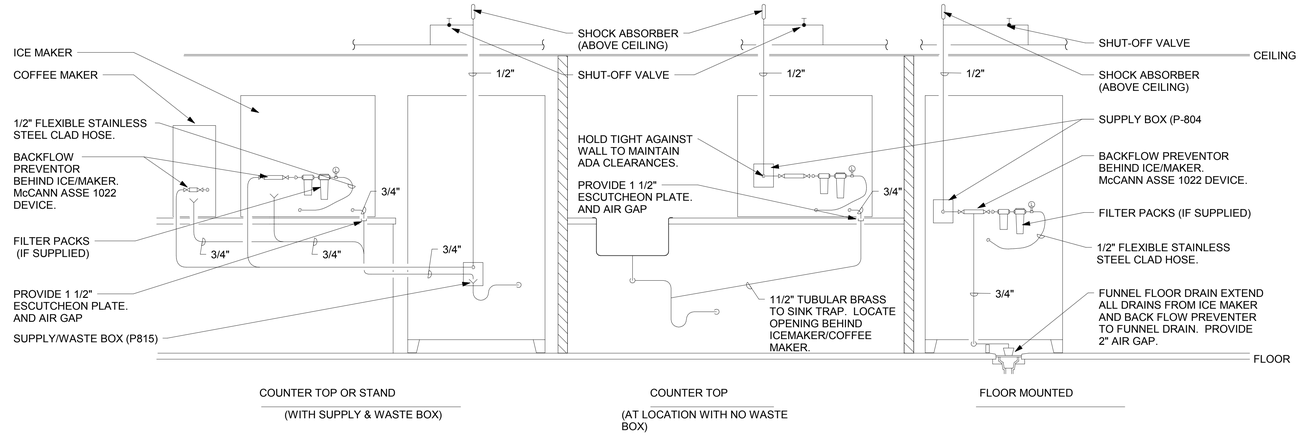

NOTE:
PROVIDE TRANSITION & FITTINGS AS REQUIRED TO CONNECT TO OWNER FURNISHED ICE MAKER / COFFEE MAKER. ROUTE ALL DRAINS TO INDIRECT WASTE RECEPTOR. ALL COMPONENTS TO BE BEHIND ICE MAKER OR COFFEE MAKER. PIPING IN ABINET UNDER COUNTER TO BE ********

ICE MAKER/COFFEE MAKER CONNECTION DETAIL — 1
No Scale

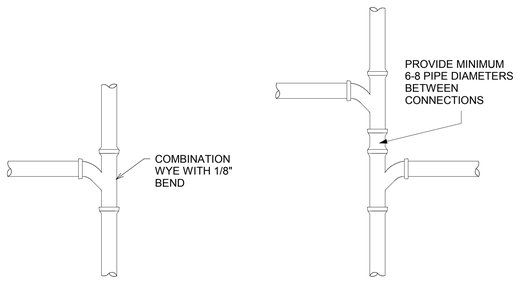

SINGLE INLET CONNECTION **DOUBLE INLET CONNECTION**

SANITARY PIPE CONNECTION DETAIL — 2
No Scale

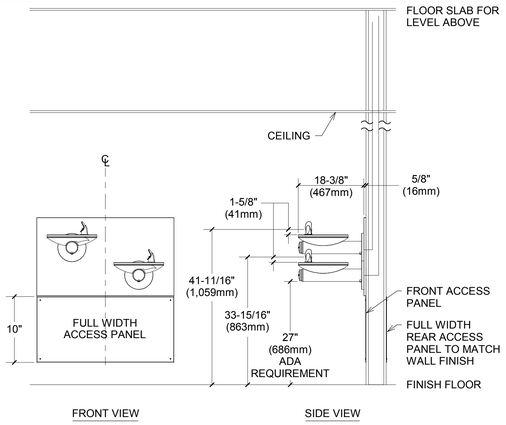

NOTE:
WHERE REAR ACCES PANELS CANNOT BE INSTALLED. PROVIDE FULL WIDTH FRONT ACCESS.
PANEL TO BE 18 GAUGE, 300 SERIES HIGH SHINE LUSTEROUS FINISH TO MATCH WATER COOLER FINISH

COOLER DETAIL — 5
No Scale

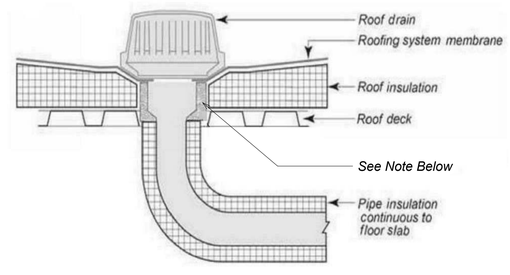

PACKING MATERIAL - MIN 1 IN. (25MM) THICKNESS OF FIRMLY PACKED MINERAL WOOL BATT INSULATION USED AS A PERMANENT FORM. PACKING MATERIAL TO BE RECESSED FROM TOP SURFACE OF FLOOR OR SLEEVE OR FROM BOTH SURFACES OF WALL AS REQUIRED TO ACCOMMODATE THE REQUIRED THICKNESS OF CAULK FILL MATERIAL (ITEM B)

ROOF DRAIN CONTINUOUS INSULATION DETAIL — 3
No Scale

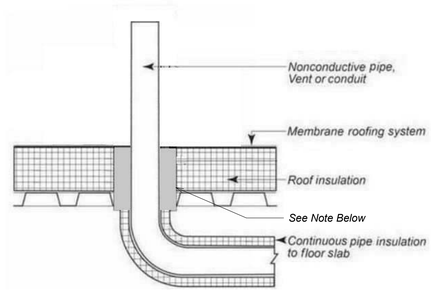

PACKING MATERIAL - MIN 1 IN. (25MM) THICKNESS OF FIRMLY PACKED MINERAL WOOL BATT INSULATION USED AS A PERMANENT FORM. PACKING MATERIAL TO BE RECESSED FROM TOP SURFACE OF FLOOR OR SLEEVE OR FROM BOTH SURFACES OF WALL AS REQUIRED TO ACCOMMODATE THE REQUIRED THICKNESS OF CAULK FILL MATERIAL (ITEM B)

PLUMBING VTR INSULATION DETAIL — 4
No Scale

Gresham Smith
GreshamSmith.com

ARCHITECT, INTERIOR DESIGN, GRAPHICS
Gresham Smith
222 2nd Avenue South, Suite 1400
Nashville, TN 37201-2308
615.770.8100
FL Qualifier No. AR0013420
FL Registry No. RY3806
Architect/Interior Designer of Record: Eric M. Snyder
Florida Registration #96197
Project Principal: Rob Hamby
Project Architect: Eric Snyder
Project Coordinator: Traci Myers
Interior Designer: Morgan Black

STRUCTURAL
Stanley D. Lindsey & Associates, Ltd.
750 Old Hickory Blvd, Building 1, Suite 175
Brentwood, TN 37027
615.320.1735
FL Qualifier No. 39200
FL Registry No. 1329
Project Principal/ Engineer: Mark Hilner
Structural Engineer of Record: Michael E. Corrin
Florida Registration #62025

ME&P
I.C. Thomasson Associates, Inc.
2950 Kraft Drive, Suite 500
Nashville, TN 37204
615.346.3400
FL Qualifier No. 38970
FL Registry No. 1276
MEP Principal: Josh Cartwright
MEP Proj Mngr: Paul C. McKinney
Mech Engineer of Record: Shawn Sullivan
Florida Registration #81090
Plum/Fire P. Designer: Donna Seigal
Elec. Engineer of Record: Paul C. McKinney
Florida Registration #56569
Stanley D. Lindsey & Associates, Ltd. I.T/Telecom PM: Michael Henry

CIVIL & LANDSCAPE
Kimley-Horn
2615 Centennial Blvd., Suite 102
Tallahassee, FL 32308
850.553.3500
FL Qualifier No. 49629
FL Registry No. 696
EOR: Kelsey Lewis, PE
Florida Registration #79384
Proj Mngr: Chris Akers
Landscape AOR: Charlie Johnson
Florida Reg #6667402

I. C. Thomasson Associates, Inc.
2950 KRAFT DRIVE
NASHVILLE, TN. 37204
PHONE (615) 346-3400
www.icthomasson.com
ict project # : 210404

STRUCTURAL ENGINEERS 1966 SDL

Kimley»Horn
214 Oceanside Drive
Nashville, TN 37204

HCA Healthcare
HCA Design & Construction
One Park Plaza, PO Box 550
Bldg. II, East 3rd Floor
Nashville, TN 37203
HCA Design Mgr.: Nicole Hoch
HCA Constr. Mgr.: Ben McAlpin

General Contractors
Robins & Morton
5500 Maryland Way, Suite 100
Brentwood, TN 37027

SHAWN M. SULLIVAN LICENSE No 81090 STATE OF FLORIDA PROFESSIONAL ENGINEER

Digitally signed by Shawn Sullivan
Date: 2022.03.01 15:48:08-06'00'

ED EXPANSION, PHARMACY AND DIETARY RENOVATION

LAKE CITY MEDICAL CENTER
340 NW Commerce Dr.
Lake City, FL 32055
HCA Project No.: 3793800010, 3793800014
Florida AHCA
Project Submission No.: 115
Client Code / File No.: 23/100156

Revision		
No.	Date	Description

PLUMBING - DETAILS

P005

LINE IS 3 INCHES WHEN PRINTED FULL SIZE
FULL SHEET SIZE = 30"X42"

PROJECT: 45057.00
DATE: 3/2/2022

3/1/2022 2:36:29 PM BIM 360://45057.00 HCA Lake City Medical Center 10 bed med surg Expansion R21/ICT_210404_P21_Central.rvt

Drawn By: DSH
Checked By: DJS
Approved By: SMS

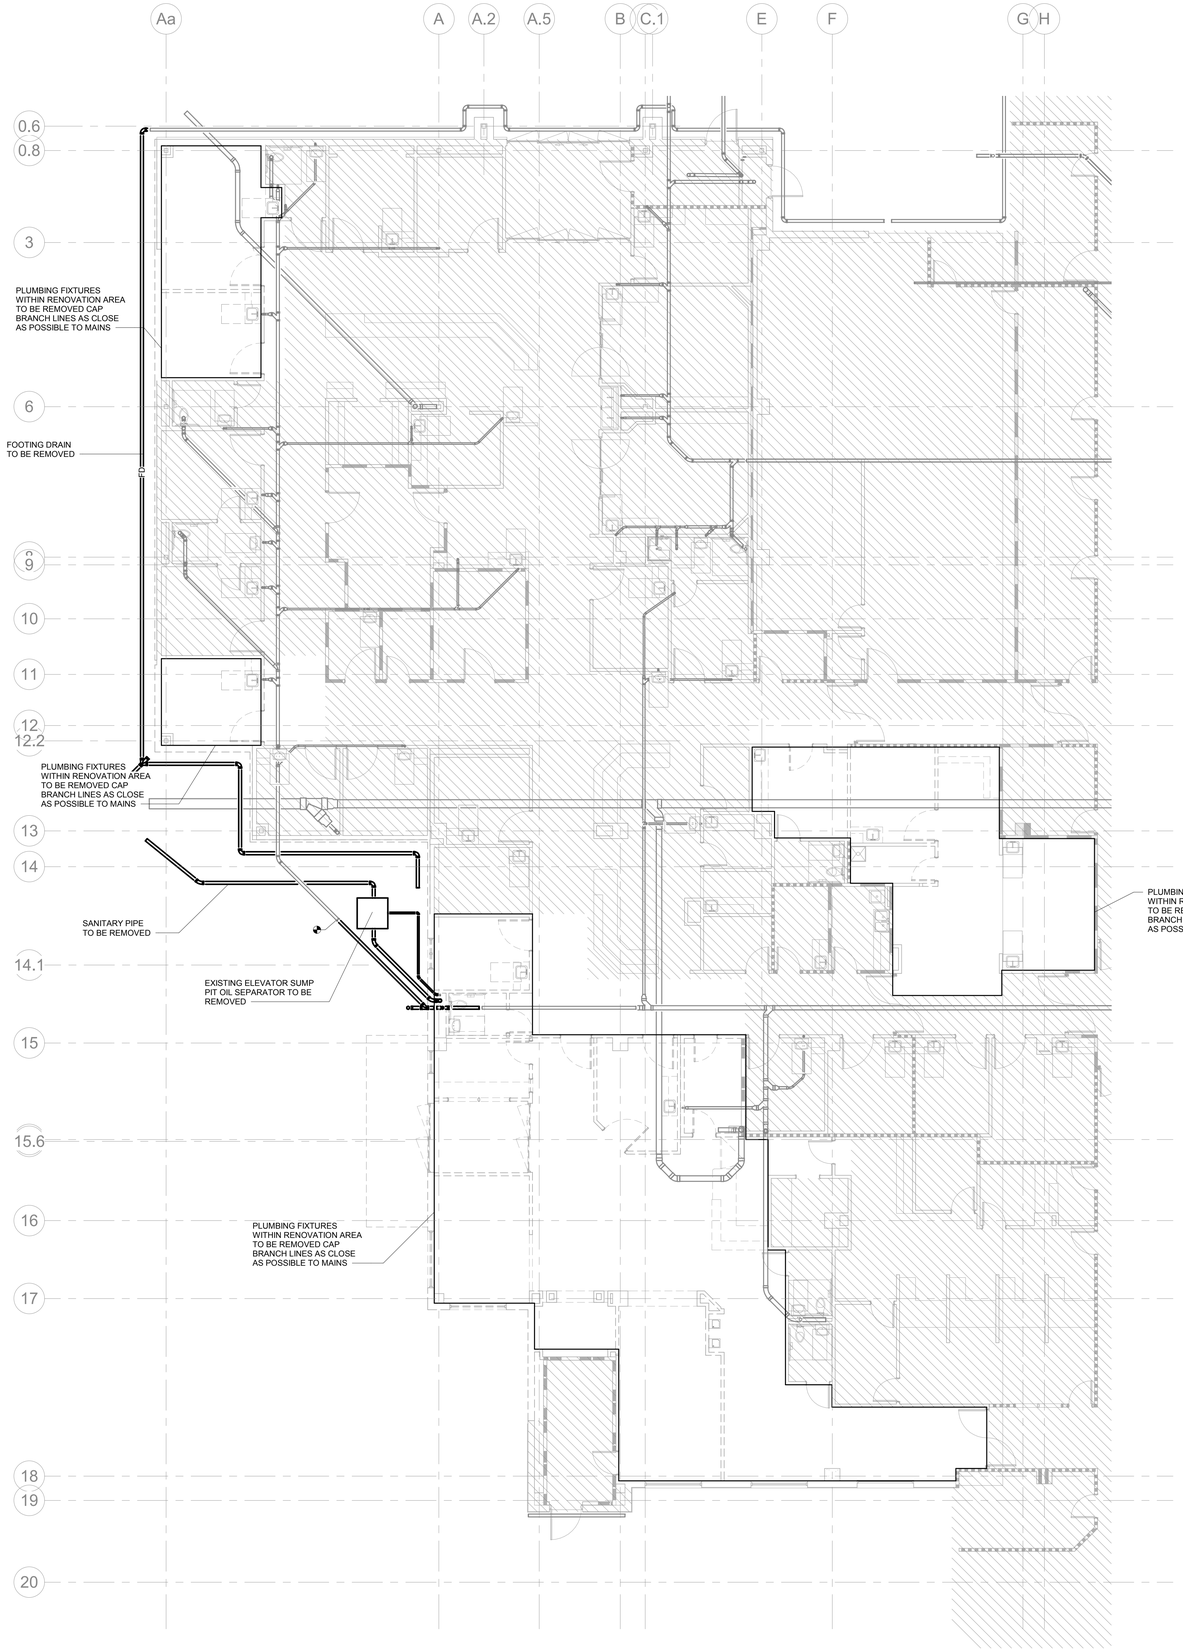

1 PLUMBING - UNDERGROUND ED EXPANSION AND RENOVATION - DEMOLITION PLAN
1/8" = 1'-0"
0' 4' 8' 16' 24'

- EXISTING TYPE A - 1 HOUR FIRE BARRIERS TO REMAIN
- EXISTING TYPE B - 1 HOUR SMOKE BARRIERS TO REMAIN
- EXISTING TYPE C - 2 HOUR FIRE BARRIERS TO REMAIN
- EXISTING TYPE D - 2 HOUR SMOKE BARRIERS TO REMAIN
- EXISTING TYPE N - NON-RATED PARTITION TO REMAIN
- EXISTING TYPE S - SMOKE RESISTANT PARTITION TO REMAIN
- TYPE A - 1 HOUR FIRE BARRIERS
- TYPE B - 1 HOUR SMOKE BARRIERS
- TYPE C - 2 HOUR FIRE BARRIERS
- TYPE D - 2 HOUR SMOKE BARRIERS
- TYPE N - NON-RATED PARTITION
- TYPE S - SMOKE RESISTANT PARTITION

SAWCUT NOTE:

CONTRACTOR SHALL CUT EXISTING FLOOR SLAB FOR WASTE LINE INSTALLATION AS REQUIRED. PATCH FLOOR TO MATCH EXISTING

DEMO LEGEND
- EXISTING TO REMAIN
- EXISTING TO BE REMOVED

Gresham Smith
GreshamSmith.com

ARCHITECT, INTERIOR DESIGN, GRAPHICS
Gresham Smith
222 2nd Avenue South, Suite 1400
Nashville, TN 37201-2308
615.770.8100
FL Qualifier No. AR0013420
FL Registry No. RY3806
Architect/Interior Designer of Record: Eric M. Snyder
Florida Registration #96197
Project Principal: Rob Hamby
Project Architect: Eric Snyder
Project Coordinator: Traci Myers
Interior Designer: Morgan Black

ME&P
I.C. Thomasson Associates, Inc.
2950 Kraft Drive, Suite 500
Nashville, TN 37204
615.346.3400
FL Qualifier No. 38970
FL Registry No. 1276
MEP Principal: Josh Cartwright
MEP Proj Mngr: Paul C. McKinney
Mech Engineer of Record: Shawn Sullivan
Florida Registration #81090
Plum/Fire P. Designer: Donna Seigal
Elec. Engineer of Record: Paul C. McKinney
Florida Registration #56569

STRUCTURAL
Stanley D. Lindsey & Associates, Ltd.
750 Old Hickory Blvd, Building 1, Suite 175
Brentwood, TN 37027
615.320.1735
FL Qualifier No. 39200
FL Registry No. 1329
Project Principal/ Engineer: Mark Hilner
Structural Engineer of Record: Michael E. Corrin
Florida Registration #62025

I.T/Telecom PM: Michael Henry

CIVIL & LANDSCAPE
Kimley-Horn
2615 Centennial Blvd., Suite 102
Tallahassee, FL 32308
850.553.3500
FL Qualifier No. 49629
FL Registry No. 696
EOR: Kelsey Lewis, PE
Florida Registration #79384
Proj Mngr: Chris Akers
Landscape AOR: Charlie Johnson
Florida Reg #6667402

I. C. Thomasson Associates, Inc.
2950 KRAFT DRIVE
NASHVILLE, TN. 37204
PHONE (615) 346-3400
www.icthomasson.com
ict project # : 210404

STRUCTURAL ENGINEERS SDL 1966

Kimley»Horn
214 Oceanside Drive
Nashville, TN 37204

HCA Healthcare
HCA Design & Construction
One Park Plaza, PO Box 550
Bldg. II, East 3rd Floor
Nashville, TN 37203
HCA Design Mgr.: Nicole Hoch
HCA Constr. Mgr.: Ben McAlpin

General Contractors
Robins & Morton
5500 Maryland Way, Suite 100
Brentwood, TN 37027

SHAWN M. SULLIVAN LICENSE No 81090 STATE OF FLORIDA PROFESSIONAL ENGINEER

Digitally signed by Shawn Sullivan
Date: 2022.03.01 15:48:30-06'00'

ED EXPANSION, PHARMACY AND DIETARY RENOVATION

LAKE CITY MEDICAL CENTER
340 NW Commerce Dr.
Lake City, FL 32055
HCA Project No.: 3793800010, 3793800014
Florida AHCA
Project Submission No.: 115
Client Code / File No.: 23/100156

Revision		
No.	Date	Description

PLUMBING - UNDERGROUND ED EXPANSION AND RENOVATION - DEMOLITION PLAN

P100A

LINE IS 3 INCHES WHEN PRINTED FULL SIZE
FULL SHEET SIZE = 30"X42"

PROJECT: 45057.00
DATE: 3/2/2022

3/1/2022 2:36:34 PM BIM 360://45057.00 HCA Lake City Medical Center 10 bed med surg Expansion R21/ICT_210404_P21_Central.rvt

Drawn By: DSH
Checked By: DJS
Approved By: SMS

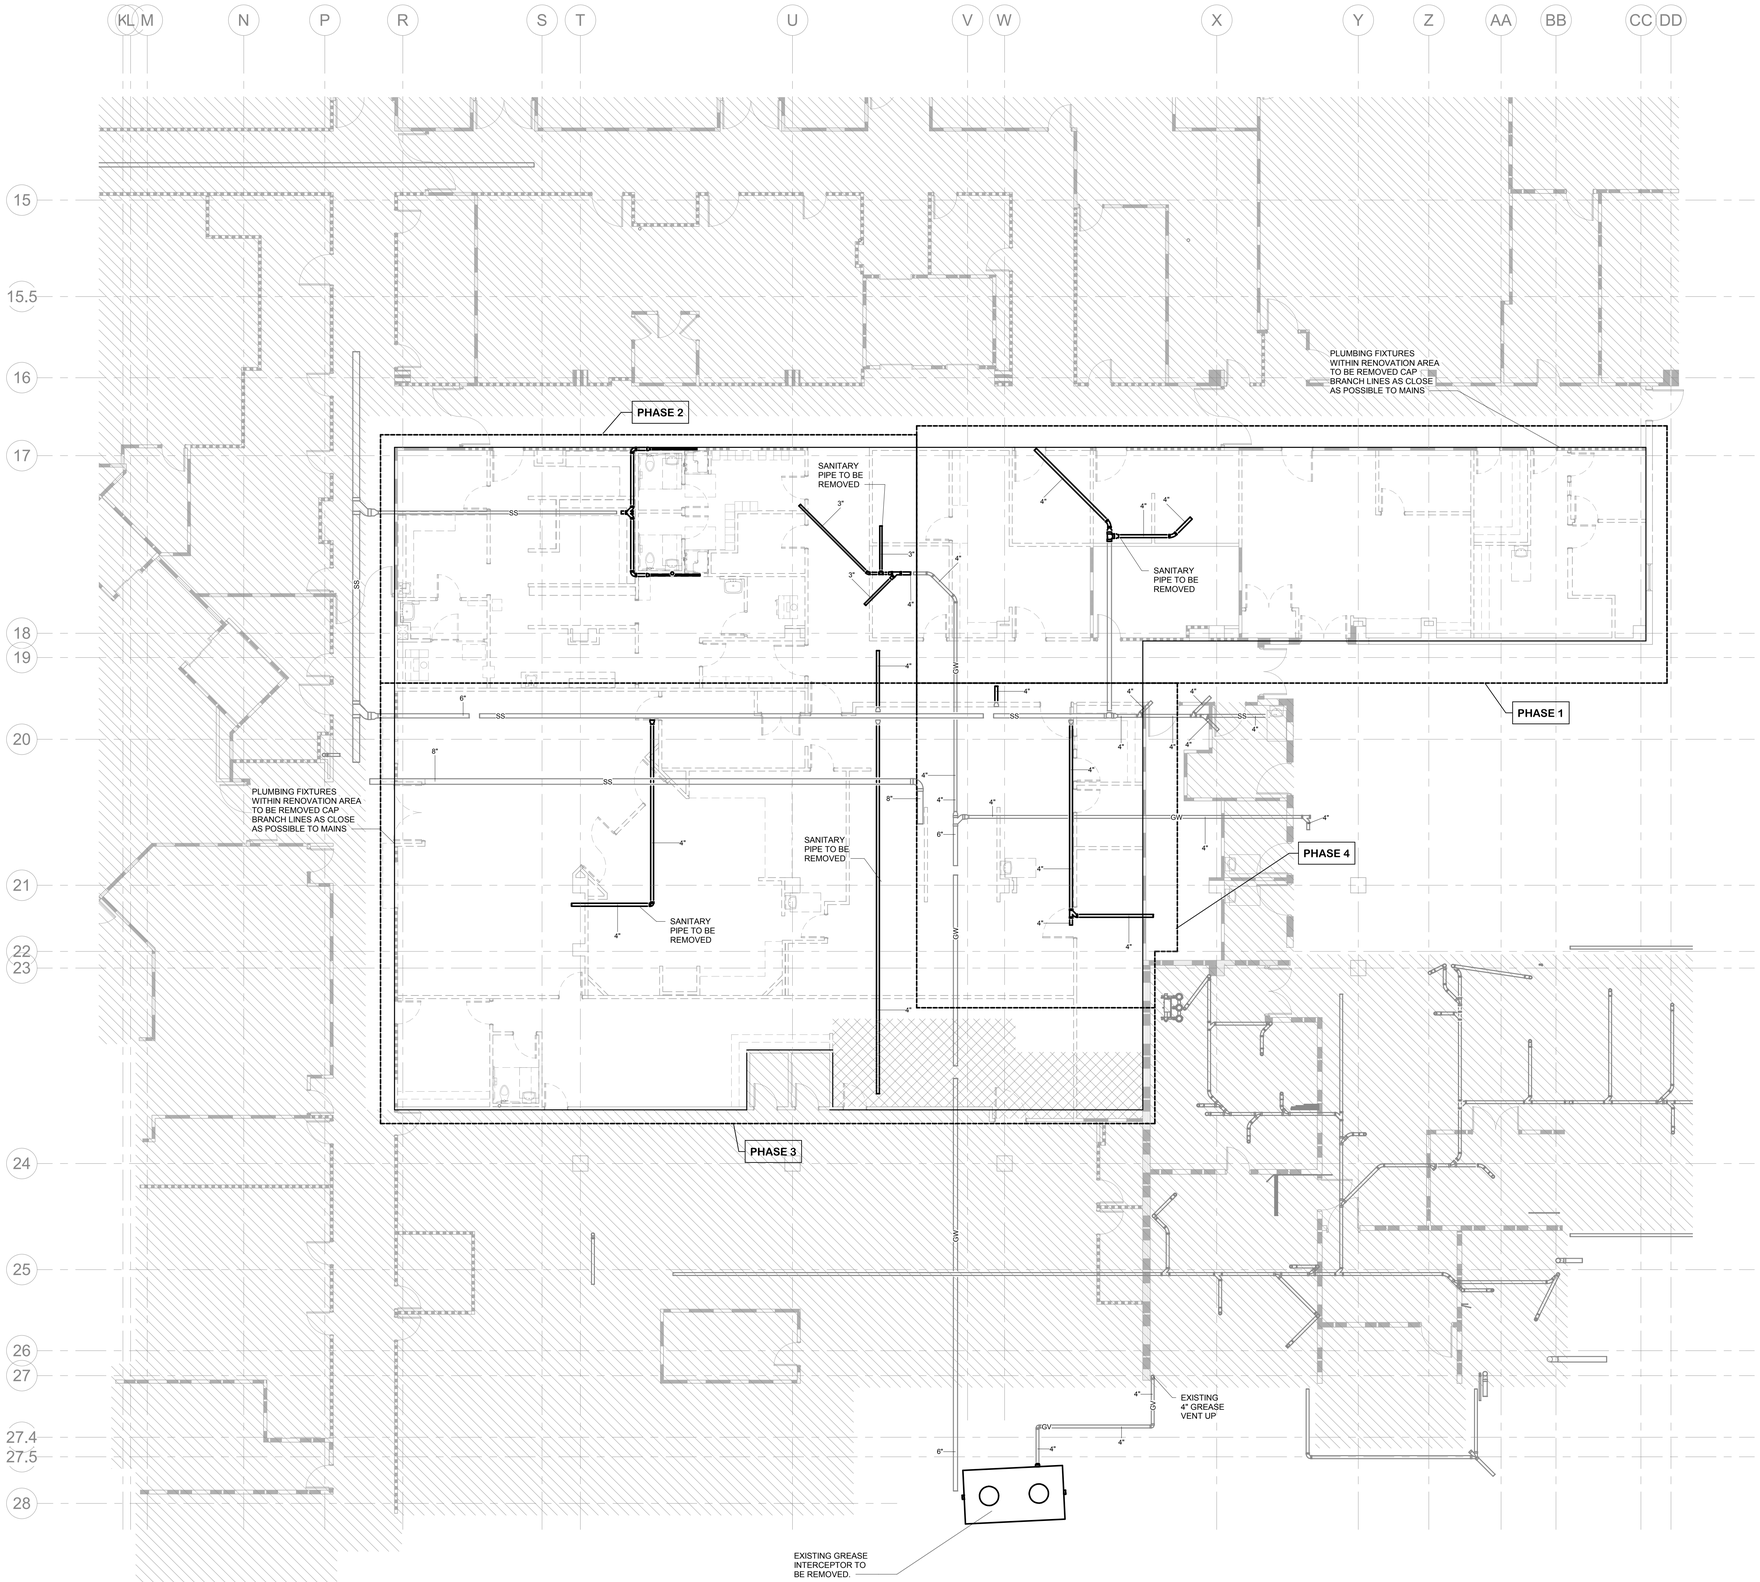

PLUMBING - UNDERGROUND DIETARY AND PHARMACY RENOVATION - DEMOLTION PLAN

1 — 1/8" = 1'-0"

0' 4' 8' 16' 24'

- EXISTING TYPE A - 1 HOUR FIRE BARRIERS TO REMAIN
- EXISTING TYPE B - 1 HOUR SMOKE BARRIERS TO REMAIN
- EXISTING TYPE C - 2 HOUR FIRE BARRIERS TO REMAIN
- EXISTING TYPE D - 2 HOUR SMOKE BARRIERS TO REMAIN
- EXISTING TYPE N - NON-RATED PARTITION TO REMAIN
- EXISTING TYPE S - SMOKE RESISTANT PARTITION TO REMAIN
- TYPE A - 1 HOUR FIRE BARRIERS
- TYPE B - 1 HOUR SMOKE BARRIERS
- TYPE C - 2 HOUR FIRE BARRIERS
- TYPE D - 2 HOUR SMOKE BARRIERS
- TYPE N - NON-RATED PARTITION
- TYPE S - SMOKE RESISTANT PARTITION

DEMOLITION PHASING NOTE

WORK SHOWN ON PLANS IS TO BE PERFORMED IN THE PHASE SHOWN ON THE PLANS. SECTIONS OF PIPE THAT CROSSES ONE OR MORE DIFFERENT PHASES THAT IS TO BE DEMOLISHED AND REPLACED IS TO BE DONE AS TO MINIMIZES DOWNTIME TO AREAS CURRENTLY IN USE.

SAWCUT NOTE:

CONTRACTOR SHALL CUT EXISTING FLOOR SLAB FOR WASTE LINE INSTALLATION AS REQUIRED. PATCH FLOOR TO MATCH EXISTING

DEMO LEGEND

- EXISTING TO REMAIN
- EXISTING TO BE REMOVED

Gresham Smith

GreshamSmith.com

ARCHITECT, INTERIOR DESIGN, GRAPHICS
Gresham Smith
222 2nd Avenue South, Suite 1400
Nashville, TN 37201-2308
615.770.8100
FL Qualifier No. AR0013420
FL Registry No. RY3806
Architect/Interior Designer of Record: Eric M. Snyder, Florida Registration #96197
Project Principal: Rob Hamby
Project Architect: Eric Snyder
Project Coordinator: Traci Myers
Interior Designer: Morgan Black

STRUCTURAL
Stanley D. Lindsey & Associates, Ltd.
750 Old Hickory Blvd, Building 1, Suite 175
Brentwood, TN 37027
615.320.1735
FL Qualifier No. 39200
FL Registry No. 1329
Project Principal/ Engineer: Mark Hilner
Structural Engineer of Record: Michael E. Corrin, Florida Registration #62025

M&P
I.C. Thomasson Associates, Inc.
2950 Kraft Drive, Suite 500
Nashville, TN 37204
615.346.3400
FL Qualifier No. 38970
FL Registry No. 1276
MEP Principal: Josh Cartwright
MEP Proj Mngr: Paul C. McKinney
Mech Engineer of Record: Shawn Sullivan, Florida Registration #81090
Plum/Fire P. Designer: Donna Seigal
Elec. Engineer of Record: Paul C. McKinney, Florida Registration #56569

CIVIL & LANDSCAPE
Kimley-Horn
2615 Centennial Blvd., Suite 102
Tallahassee, FL 32308
850.553.3500
FL Qualifier No. 49629
FL Registry No. 696
EOR: Kelsey Lewis, PE, Florida Registration #79384
Proj Mngr: Chris Akers
Landscape AOR: Charlie Johnson, Florida Reg #6667402

ICT
I. C. Thomasson Associates, Inc.
2950 KRAFT DRIVE
NASHVILLE, TN. 37204
PHONE (615) 346-3400
www.icthomasson.com
ict project # : 210404

1966 SDL STRUCTURAL ENGINEERS

Kimley»Horn
214 Oceanside Drive
Nashville, TN 37204

HCA Healthcare
HCA Design & Construction
One Park Plaza, PO Box 550
Bldg. II, East 3rd Floor
Nashville, TN 37203
HCA Design Mgr.: Nicole Hoch
HCA Constr. Mgr.: Ben McAlpin

General Contractors
Robins & Morton
5500 Maryland Way, Suite 100
Brentwood, TN 37027

SHAWN M. SULLIVAN LICENSE No 81090 STATE OF FLORIDA PROFESSIONAL ENGINEER

Digitally signed by Shawn Sullivan
Date: 2022.03.01 16:18:53-06'00'

ED EXPANSION, PHARMACY AND DIETARY RENOVATION

LAKE CITY MEDICAL CENTER
340 NW Commerce Dr.
Lake City, FL 32055
HCA Project No.: 3793800010, 3793800014
Florida AHCA
Project Submission No.: 115
Client Code / File No.: 23/100156

Revision		
No.	Date	Description

PLUMBING - UNDERGROUND DIETARY AND PHARMACY RENOVATION - DEMOLITION PLAN

P100B

LINE IS 3 INCHES WHEN PRINTED FULL SIZE
FULL SHEET SIZE = 30"X42"

PROJECT: 45057.00
DATE: 3/2/2022

3/1/2022 4:10:27 PM BIM 360://45057.00 HCA Lake City Medical Center 10 bed med surg Expansion R21/ICT_210404_P21_Central.rvt

Drawn By: DSH
Checked By: DJS
Approved By: SMS

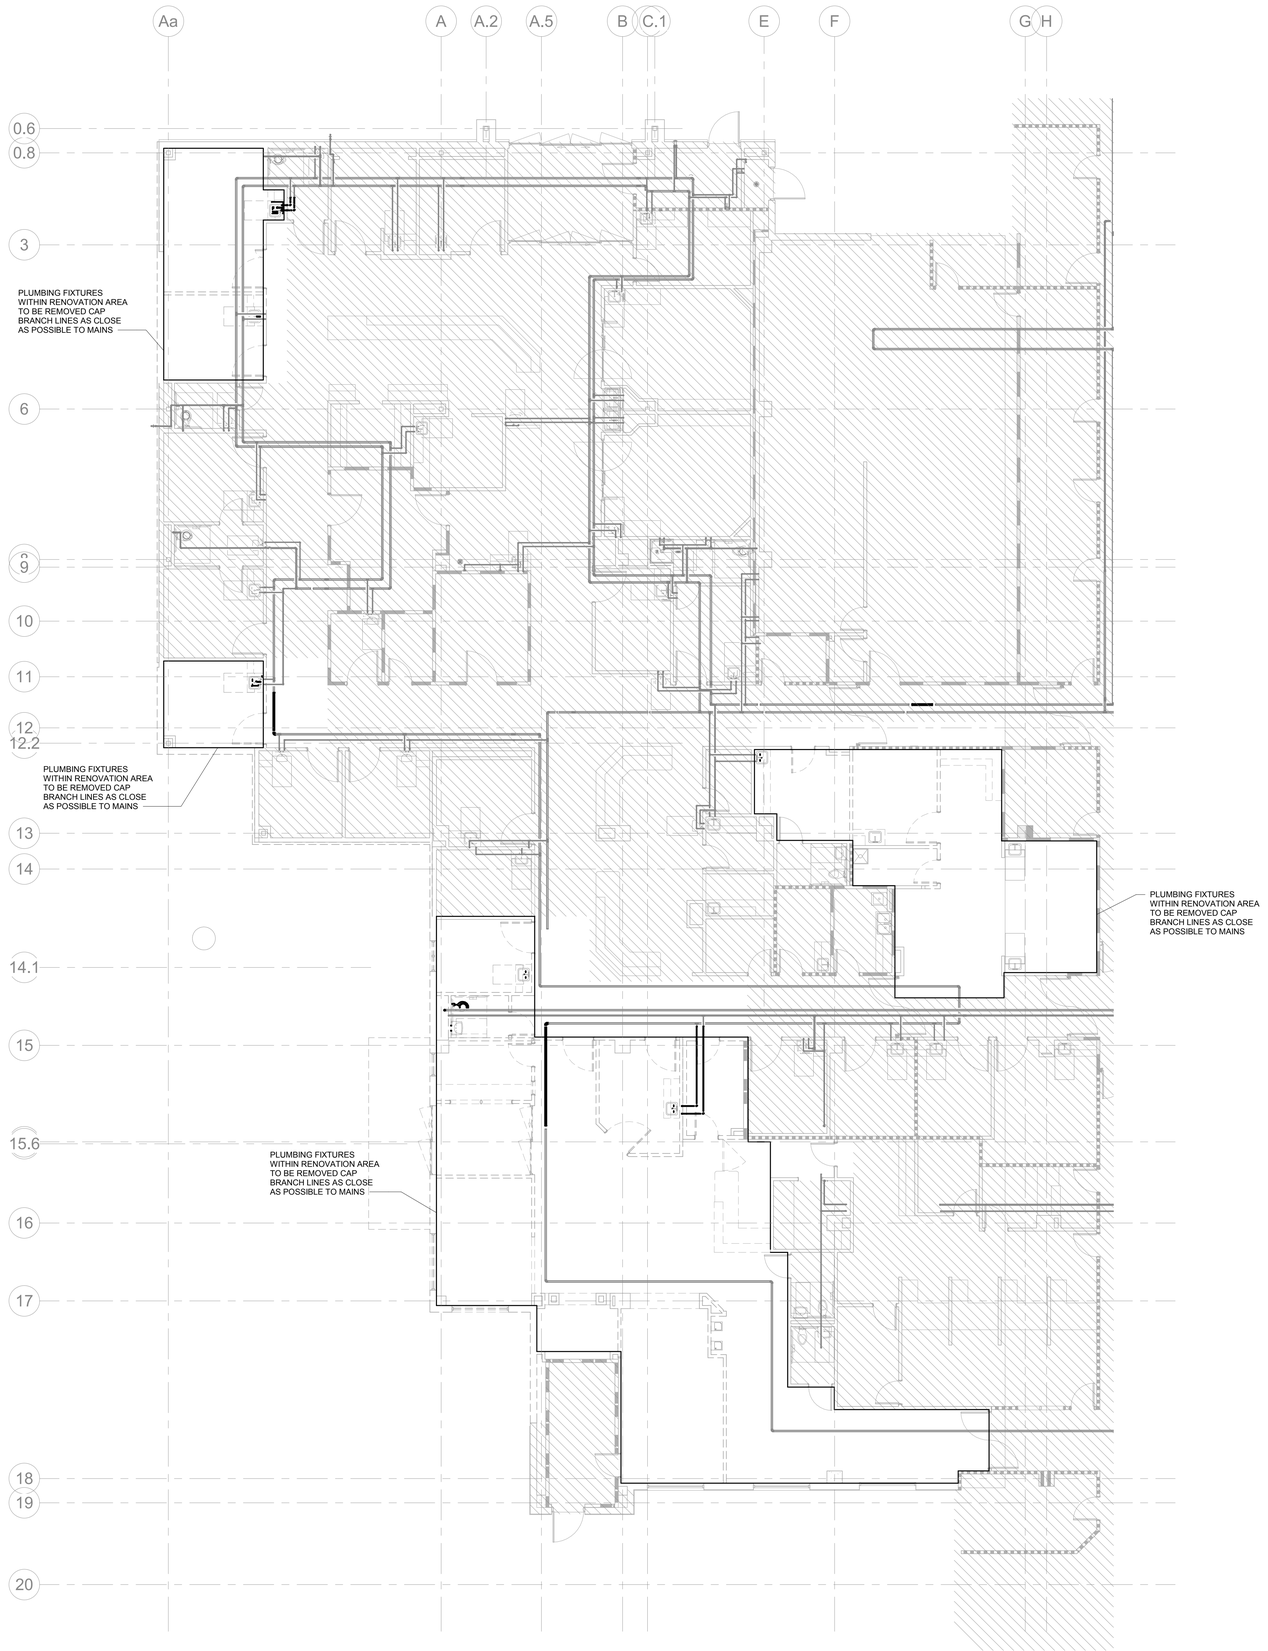

1 PLUMBING - FIRST FLOOR ED EXPANSION AND RENOVATION - DEMOLITION PLAN

1/8" = 1'-0" 0' 4' 8' 16' 24'

- EXISTING TYPE A - 1 HOUR FIRE BARRIERS TO REMAIN
- EXISTING TYPE B - 1 HOUR SMOKE BARRIERS TO REMAIN
- EXISTING TYPE C - 2 HOUR FIRE BARRIERS TO REMAIN
- EXISTING TYPE D - 2 HOUR SMOKE BARRIERS TO REMAIN
- EXISTING TYPE N - NON-RATED PARTITION TO REMAIN
- EXISTING TYPE S - SMOKE RESISTANT PARTITION TO REMAIN
- TYPE A - 1 HOUR FIRE BARRIERS
- TYPE B - 1 HOUR SMOKE BARRIERS
- TYPE C - 2 HOUR FIRE BARRIERS
- TYPE D - 2 HOUR SMOKE BARRIERS
- TYPE N - NON-RATED PARTITION
- TYPE S - SMOKE RESISTANT PARTITION

DEMO LEGEND
- EXISTING TO REMAIN
- EXISTING TO BE REMOVED

Gresham Smith

GreshamSmith.com

ARCHITECT, INTERIOR DESIGN, GRAPHICS
Gresham Smith
222 2nd Avenue South, Suite 1400
Nashville, TN 37201-2308
615.770.8100
FL Qualifier No. AR0013420
FL Registry No. RY3806
Architect/Interior Designer of Record: Eric M. Snyder
Florida Registration #96197
Project Principal: Rob Hamby
Project Architect: Eric Snyder
Project Coordinator: Traci Myers
Interior Designer: Morgan Black

STRUCTURAL
Stanley D. Lindsey & Associates, Ltd.
750 Old Hickory Blvd, Building 1, Suite 175
Brentwood, TN 37027
615.320.1735
FL Qualifier No. 39200
FL Registry No. 1329
Project Principal/ Engineer: Mark Hilner
Structural Engineer of Record: Michael E. Corrin
Florida Registration #62025

ME&P
I.C. Thomasson Associates, Inc.
2950 Kraft Drive, Suite 500
Nashville, TN 37204
615.346.3400
FL Qualifier No. 38970
FL Registry No. 1276
MEP Principal: Josh Cartwright
MEP Proj Mngr: Paul C. McKinney
Mech Engineer of Record: Shawn Sullivan
Florida Registration #81090
Plum/Fire P. Designer: Donna Seigal
Elec. Engineer of Record: Paul C. McKinney
Florida Registration #56569
Stanley D. Lindsey & Associates, Ltd. I.T/Telecom PM: Michael Henry

CIVIL & LANDSCAPE
Kimley-Horn
2615 Centennial Blvd., Suite 102
Tallahassee, FL 32308
850.553.3500
FL Qualifier No. 49629
FL Registry No. 696
EOR: Kelsey Lewis, PE
Florida Registration #79384
Proj Mngr: Chris Akers
Landscape AOR: Charlie Johnson
Florida Reg #6667402

I. C. Thomasson Associates, Inc.
2950 KRAFT DRIVE
NASHVILLE, TN. 37204
PHONE (615) 346-3400
www.icthomasson.com
ict project # : 210404

1966 SDL STRUCTURAL ENGINEERS

Kimley»Horn
214 Oceanside Drive
Nashville, TN 37204

HCA Healthcare

HCA Design & Construction
One Park Plaza, PO Box 550
Bldg. II, East 3rd Floor
Nashville, TN 37203
HCA Design Mgr.: Nicole Hoch
HCA Constr. Mgr.: Ben McAlpin

General Contractors
Robins & Morton
5500 Maryland Way, Suite 100
Brentwood, TN 37027

SHAWN M. SULLIVAN LICENSE No 81090 STATE OF FLORIDA PROFESSIONAL ENGINEER

Digitally signed by Shawn Sullivan
Date: 2022.03.01 15:48:49-06'00'

ED EXPANSION, PHARMACY AND DIETARY RENOVATION

LAKE CITY MEDICAL CENTER
340 NW Commerce Dr.
Lake City, FL 32055
HCA Project No.: 3793800010, 3793800014
Florida AHCA Project Submission No.: 115
Client Code / File No.: 23/100156

Revision		
No.	Date	Description

PLUMBING - FIRST FLOOR ED EXPANSION AND RENOVATION - DEMOLITION PLAN

P121A

LINE IS 3 INCHES WHEN PRINTED FULL SIZE
FULL SHEET SIZE = 30"X42"

PROJECT: 45057.00
DATE: 3/2/2022

3/1/2022 2:36:47 PM BIM 360://45057.00 HCA Lake City Medical Center 10 bed med surg Expansion R21/ICT_210404_P21_Central.rvt

Drawn By: DSH
Checked By: DJS
Approved By: SMS

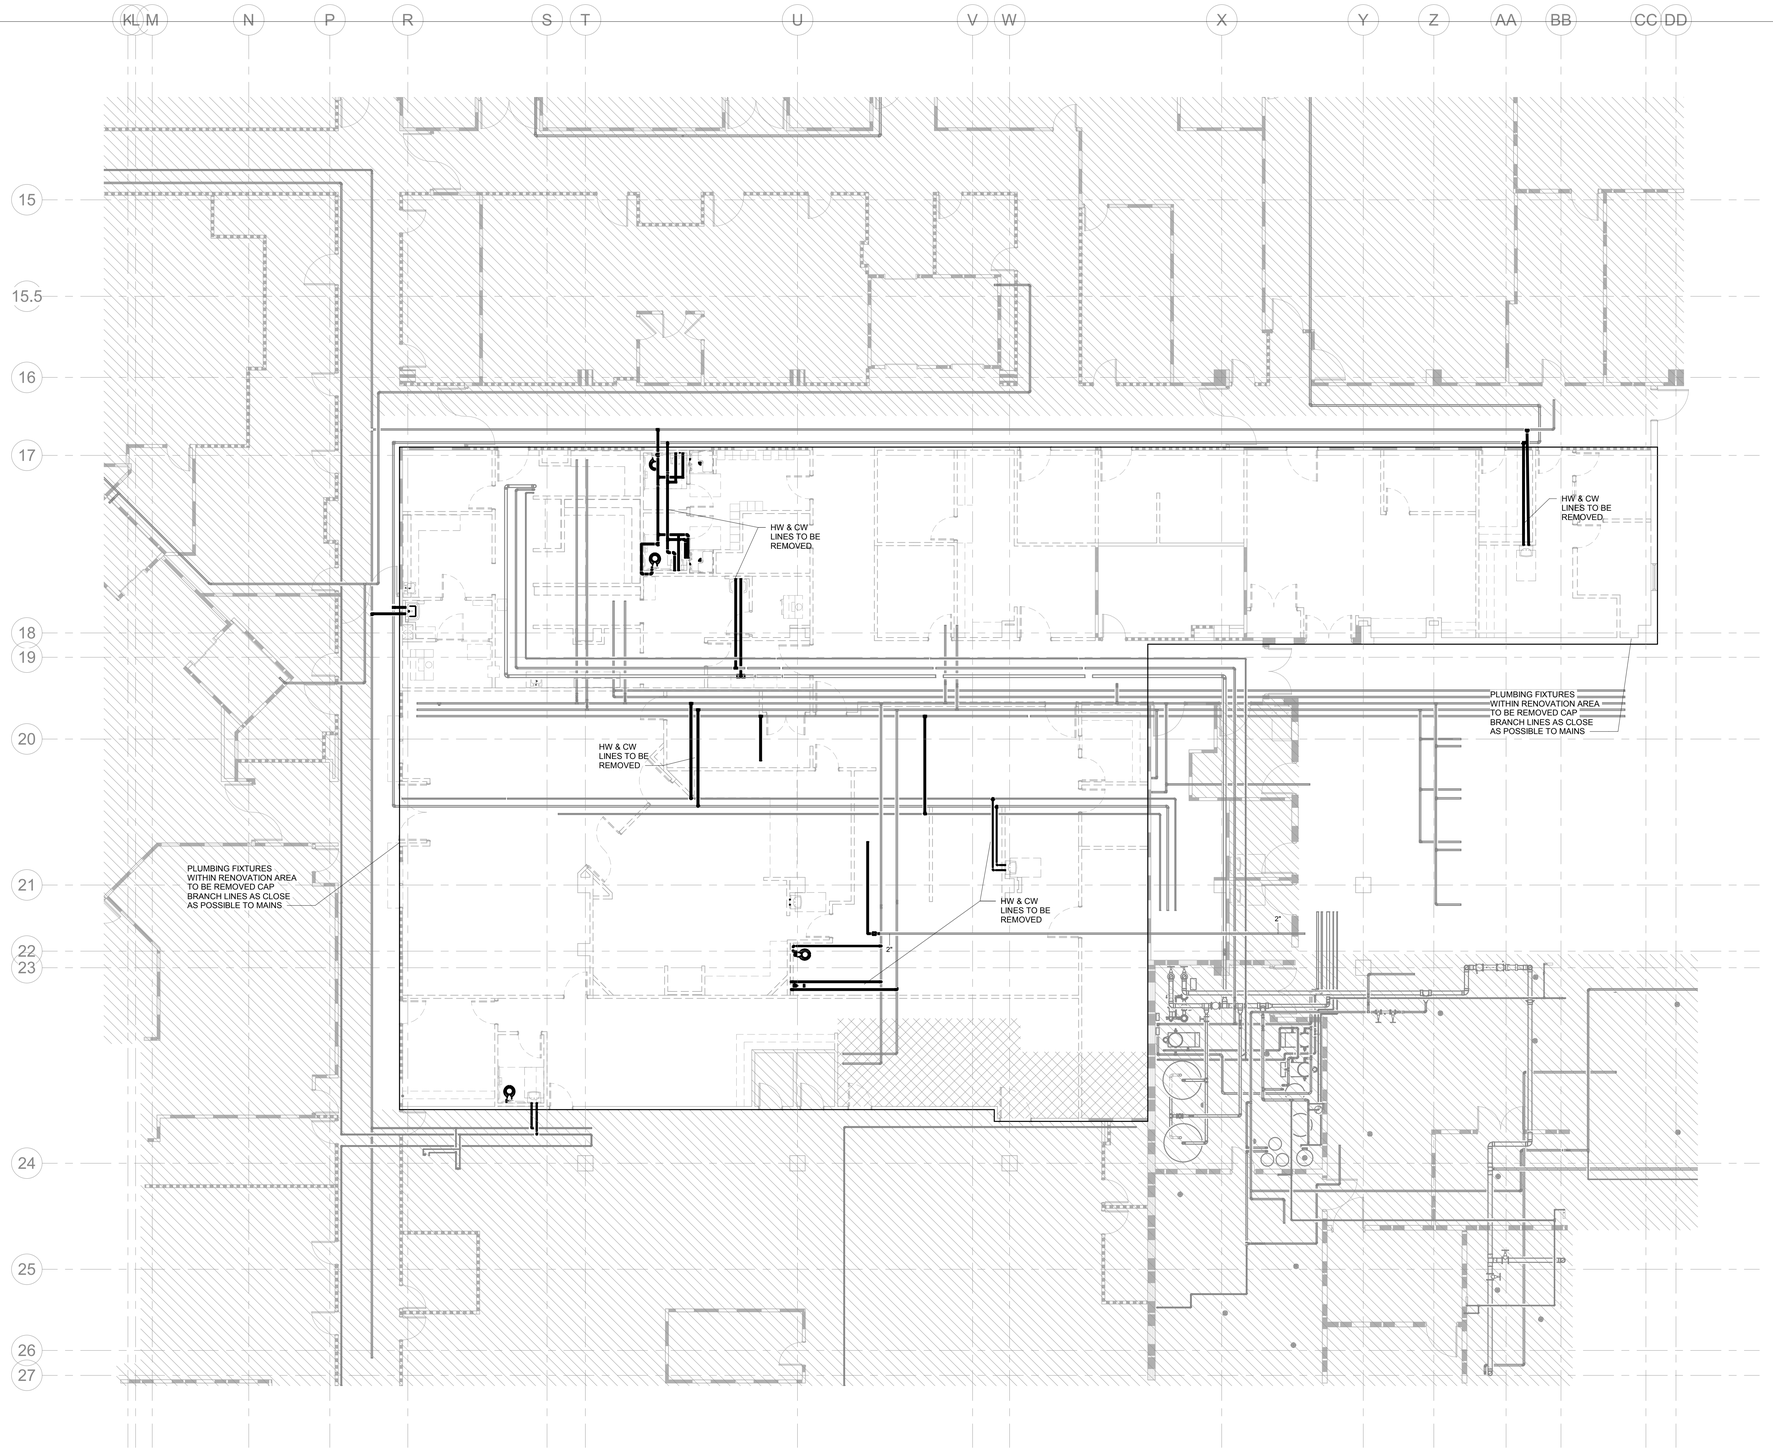

1 PLUMBING - FIRST FLOOR DIETARY AND PHARMACY RENOVATION - DEMOLITION PLAN

1/8" = 1'-0" 0' 4' 8' 16' 24'

- EXISTING TYPE A - 1 HOUR FIRE BARRIERS TO REMAIN
- EXISTING TYPE B - 1 HOUR SMOKE BARRIERS TO REMAIN
- EXISTING TYPE C - 2 HOUR FIRE BARRIERS TO REMAIN
- EXISTING TYPE D - 2 HOUR SMOKE BARRIERS TO REMAIN
- EXISTING TYPE N - NON-RATED PARTITION TO REMAIN
- EXISTING TYPE S - SMOKE RESISTANT PARTITION TO REMAIN
- TYPE A - 1 HOUR FIRE BARRIERS
- TYPE B - 1 HOUR SMOKE BARRIERS
- TYPE C - 2 HOUR FIRE BARRIERS
- TYPE D - 2 HOUR SMOKE BARRIERS
- TYPE N - NON-RATED PARTITION
- TYPE S - SMOKE RESISTANT PARTITION

DEMOLITION PHASING NOTE

WORK SHOWN ON PLANS IS TO BE PERFORMED IN THE PHASE SHOWN ON THE PLANS. SECTIONS OF PIPE THAT CROSSES ONE OR MORE DIFFERENT PHASES THAT IS TO BE DEMOLISHED AND REPLACED IS TO BE DONE AS TO MINIMIZES DOWNTIME TO AREAS CURRENTLY IN USE.

DEMO LEGEND

- EXISTING TO REMAIN
- EXISTING TO BE REMOVED

Gresham Smith

GreshamSmith.com

ARCHITECT, INTERIOR DESIGN, GRAPHICS
Gresham Smith
222 2nd Avenue South, Suite 1400
Nashville, TN 37201-2308
615.770.8100
FL Qualifier No. AR0013420
FL Registry No. RY3806
Architect/Interior Designer of Record: Eric M. Snyder
Florida Registration #96197
Project Principal: Rob Hamby
Project Architect: Eric Snyder
Project Coordinator: Traci Myers
Interior Designer: Morgan Black

ME&P
I.C. Thomasson Associates, Inc.
2950 Kraft Drive, Suite 500
Nashville, TN 37204
615.346.3400
FL Qualifier No. 38970
FL Registry No. 1276
MEP Principal: Josh Cartwright
MEP Proj Mngr: Paul C. McKinney
Mech Engineer of Record: Shawn Sullivan
Florida Registration #81090
Plum/Fire P. Designer: Donna Seigal
Elec. Engineer of Record: Paul C. McKinney
Florida Registration #56569

STRUCTURAL
Stanley D. Lindsey & Associates, Ltd.
750 Old Hickory Blvd, Building 1, Suite 175
Brentwood, TN 37027
615.320.1735
FL Qualifier No. 39200
FL Registry No. 1329
Project Principal/ Engineer: Mark Hilner
Structural Engineer of Record: Michael E. Corrin
Florida Registration #62025

CIVIL & LANDSCAPE
Kimley-Horn
2615 Centennial Blvd., Suite 102
Tallahassee, FL 32308
850.553.3500
FL Qualifier No. 49629
FL Registry No. 696
EOR: Kelsey Lewis, PE
Florida Registration #79384
Proj Mngr: Chris Akers
Landscape AOR: Charlie Johnson
Florida Reg #6667402

I. C. Thomasson Associates, Inc.
2950 KRAFT DRIVE
NASHVILLE, TN. 37204
PHONE (615) 346-3400
www.icthomasson.com
ict project # : 210404

STRUCTURAL ENGINEERS SDL 1966

Kimley»Horn
214 Oceanside Drive
Nashville, TN 37204

HCA Healthcare
HCA Design & Construction
One Park Plaza, PO Box 550
Bldg. II, East 3rd Floor
Nashville, TN 37203
HCA Design Mgr.: Nicole Hoch
HCA Constr. Mgr.: Ben McAlpin

General Contractors
Robins & Morton
5500 Maryland Way, Suite 100
Brentwood, TN 37027

SHAWN M. SULLIVAN LICENSE No 81090 STATE OF FLORIDA PROFESSIONAL ENGINEER

Digitally signed by Shawn Sullivan
Date: 2022.03.01 15:49:17-06'00'

ED EXPANSION, PHARMACY AND DIETARY RENOVATION

LAKE CITY MEDICAL CENTER
340 NW Commerce Dr.
Lake City, FL 32055
HCA Project No.: 3793800010, 3793800014
Florida AHCA Project Submission No.: 115
Client Code / File No.: 23/100156

Revision		
No.	Date	Description

PLUMBING - FIRST FLOOR DIETARY AND PHARMACY RENOVATION - DEMOLITION PLAN

P121B

PROJECT: 45057.00
DATE: 3/2/2022

LINE IS 3 INCHES WHEN PRINTED FULL SIZE
FULL SHEET SIZE = 30"X42"

3/1/2022 2:36:54 PM BIM 360://45057.00 HCA Lake City Medical Center 10 bed med surg Expansion R21/ICT_210404_P21_Central.rvt

Drawn By: DSH
Checked By: DJS
Approved By: SMS

1 SANITARY - FIRST FLOOR ED EXPANSION AND RENOVATION - DEMOLITION PLAN

1/8" = 1'-0"

0' 4' 8' 16' 24'

- EXISTING TYPE A - 1 HOUR FIRE BARRIERS TO REMAIN
- EXISTING TYPE B - 1 HOUR SMOKE BARRIERS TO REMAIN
- EXISTING TYPE C - 2 HOUR FIRE BARRIERS TO REMAIN
- EXISTING TYPE D - 2 HOUR SMOKE BARRIERS TO REMAIN
- EXISTING TYPE N - NON-RATED PARTITION TO REMAIN
- EXISTING TYPE S - SMOKE RESISTANT PARTITION TO REMAIN
- TYPE A - 1 HOUR FIRE BARRIERS
- TYPE B - 1 HOUR SMOKE BARRIERS
- TYPE C - 2 HOUR FIRE BARRIERS
- TYPE D - 2 HOUR SMOKE BARRIERS
- TYPE N - NON-RATED PARTITION
- TYPE S - SMOKE RESISTANT PARTITION

SAWCUT NOTE:

CONTRACTOR SHALL CUT EXISTING FLOOR SLAB FOR WASTE LINE INSTALLATION AS REQUIRED. PATCH FLOOR TO MATCH EXISTING

DEMO LEGEND

- EXISTING TO REMAIN
- EXISTING TO BE REMOVED

Gresham Smith

GreshamSmith.com

ARCHITECT, INTERIOR DESIGN, GRAPHICS
Gresham Smith
222 2nd Avenue South, Suite 1400
Nashville, TN 37201-2308
615.770.8100
FL Qualifier No. AR0013420
FL Registry No. RY3806
Architect/Interior Designer of Record: Eric M. Snyder
Florida Registration #96197
Project Principal: Rob Hamby
Project Architect: Eric Snyder
Project Coordinator: Traci Myers
Interior Designer: Morgan Black

STRUCTURAL
Stanley D. Lindsey & Associates, Ltd.
750 Old Hickory Blvd, Building 1, Suite 175
Brentwood, TN 37027
615.320.1735
FL Qualifier No. 39200
FL Registry No. 1329
Project Principal/ Engineer: Mark Hilner
Structural Engineer of Record: Michael E. Corrin
Florida Registration #62025

M&P
I.C. Thomasson Associates, Inc.
2950 Kraft Drive, Suite 500
Nashville, TN 37204
615.346.3400
FL Qualifier No. 38970
FL Registry No. 1276
MEP Principal: Josh Cartwright
MEP Proj Mngr: Paul C. McKinney
Mech Engineer of Record: Shawn Sullivan
Florida Registration #81090
Plum/Fire P. Designer: Donna Seigal
Elec. Engineer of Record: Paul C. McKinney
Florida Registration #56569
I.T/Telecom PM: Michael Henry

CIVIL & LANDSCAPE
Kimley-Horn
2615 Centennial Blvd., Suite 102
Tallahassee, FL 32308
850.553.3500
FL Qualifier No. 49629
FL Registry No. 696
EOR: Kelsey Lewis, PE
Florida Registration #79384
Proj Mngr: Chris Akers
Landscape AOR: Charlie Johnson
Florida Reg #6667402

I. C. Thomasson Associates, Inc.
2950 KRAFT DRIVE
NASHVILLE, TN. 37204
PHONE (615) 346-3400
www.icthomasson.com
ict project # : 210404

1966 SDL STRUCTURAL ENGINEERS

Kimley»Horn
214 Oceanside Drive
Nashville, TN 37204

HCA Healthcare

HCA Design & Construction
One Park Plaza, PO Box 550
Bldg. II, East 3rd Floor
Nashville, TN 37203
HCA Design Mgr.: Nicole Hoch
HCA Constr. Mgr.: Ben McAlpin

General Contractors
Robins & Morton
5500 Maryland Way, Suite 100
Brentwood, TN 37027

SHAWN M. SULLIVAN LICENSE No 81090 STATE OF FLORIDA PROFESSIONAL ENGINEER

Digitally signed by Shawn Sullivan
Date: 2022.03.01 15:49:41-06'00'

ED EXPANSION, PHARMACY AND DIETARY RENOVATION

LAKE CITY MEDICAL CENTER
340 NW Commerce Dr.
Lake City, FL 32055
HCA Project No.: 3793800010, 3793800014
Florida AHCA Project Submission No.: 115
Client Code / File No.: 23/100156

Revision		
No.	Date	Description

SANITARY - FIRST FLOOR ED EXPANSION AND RENOVATION - DEMOLITION PLAN

P131A

PROJECT: 45057.00
DATE: 3/2/2022

LINE IS 3 INCHES WHEN PRINTED FULL SIZE
FULL SHEET SIZE = 30"X42"

3/1/2022 2:37:01 PM BIM 360://45057.00 HCA Lake City Medical Center 10 bed med surg Expansion R21/ICT_210404_P21_Central.rvt

Drawn By: DSH
Checked By: DJS
Approved By: SMS

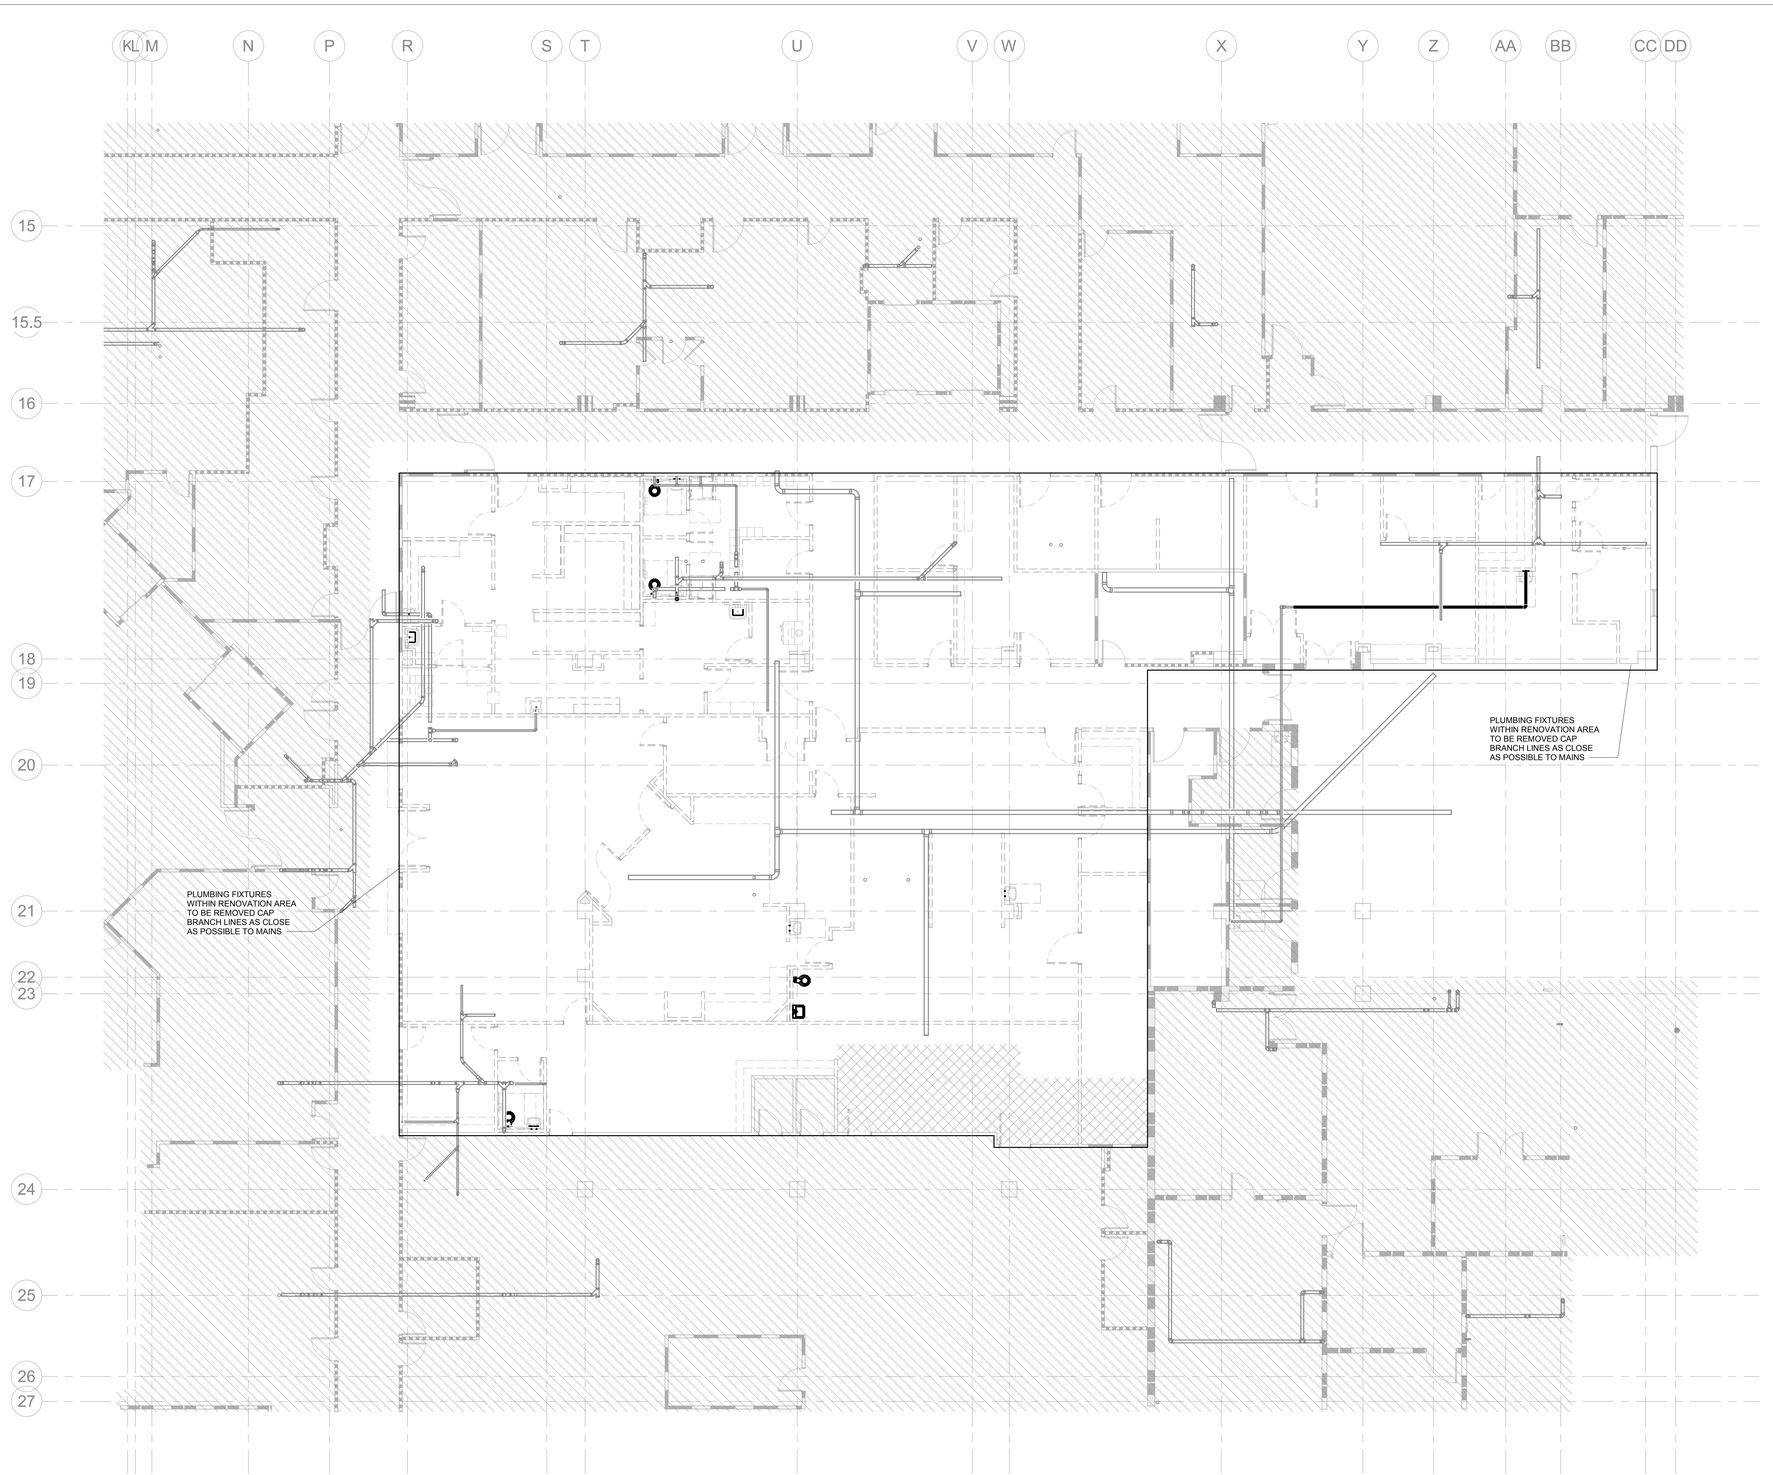

1 SANITARY - FIRST FLOOR DIETARY AND PHARMACY RENOVATION - DEMOLITION PLAN

1/8" = 1'-0" 0' 4' 8' 16' 24'

- EXISTING TYPE A - 1 HOUR FIRE BARRIERS TO REMAIN
- EXISTING TYPE B - 1 HOUR SMOKE BARRIERS TO REMAIN
- EXISTING TYPE C - 2 HOUR FIRE BARRIERS TO REMAIN
- EXISTING TYPE D - 2 HOUR SMOKE BARRIERS TO REMAIN
- EXISTING TYPE N - NON-RATED PARTITION TO REMAIN
- EXISTING TYPE S - SMOKE RESISTANT PARTITION TO REMAIN
- TYPE A - 1 HOUR FIRE BARRIERS
- TYPE B - 1 HOUR SMOKE BARRIERS
- TYPE C - 2 HOUR FIRE BARRIERS
- TYPE D - 2 HOUR SMOKE BARRIERS
- TYPE N - NON-RATED PARTITION
- TYPE S - SMOKE RESISTANT PARTITION

DEMOLITION PHASING NOTE

WORK SHOWN ON PLANS IS TO BE PERFORMED IN THE PHASE SHOWN ON THE PLANS. SECTIONS OF PIPE THAT CROSSES ONE OR MORE DIFFERENT PHASES THAT IS TO BE DEMOLISHED AND REPLACED IS TO BE DONE AS TO MINIMIZES DOWNTIME TO AREAS CURRENTLY IN USE.

SAWCUT NOTE:

CONTRACTOR SHALL CUT EXISTING FLOOR SLAB FOR WASTE LINE INSTALLATION AS REQUIRED. PATCH FLOOR TO MATCH EXISTING

DEMO LEGEND

- EXISTING TO REMAIN
- EXISTING TO BE REMOVED

Gresham Smith

GreshamSmith.com

ARCHITECT, INTERIOR DESIGN, GRAPHICS
Gresham Smith
222 2nd Avenue South, Suite 1400
Nashville, TN 37201-2308
615.770.8100
FL Qualifier No. AR0013420
FL Registry No. RY3806
Architect/Interior Designer of Record: Eric M. Snyder, Florida Registration #96197
Project Principal: Rob Hamby
Project Architect: Eric Snyder
Project Coordinator: Traci Myers
Interior Designer: Morgan Black

STRUCTURAL
Stanley D. Lindsey & Associates, Ltd.
750 Old Hickory Blvd, Building 1, Suite 175
Brentwood, TN 37027
615.320.1735
FL Qualifier No. 39200
FL Registry No. 1329
Project Principal/ Engineer: Mark Hilner
Structural Engineer of Record: Michael E. Corrin, Florida Registration #62025

M&P
I.C. Thomasson Associates, Inc.
2950 Kraft Drive, Suite 500
Nashville, TN 37204
615.346.3400
FL Qualifier No. 38970
FL Registry No. 1276
MEP Principal: Josh Cartwright
MEP Proj Mngr: Paul C. McKinney
Mech Engineer of Record: Shawn Sullivan, Florida Registration #81090
Plum/Fire P. Designer: Donna Seigal
Elec. Engineer of Record: Paul C. McKinney, Florida Registration #56569
I.T/Telecom PM: Michael Henry

CIVIL & LANDSCAPE
Kimley-Horn
2615 Centennial Blvd., Suite 102
Tallahassee, FL 32308
850.553.3500
FL Qualifier No. 49629
FL Registry No. 696
EOR: Kelsey Lewis, PE, Florida Registration #79384
Proj Mngr: Chris Akers
Landscape AOR: Charlie Johnson, Florida Reg #6667402

ICT
I. C. Thomasson Associates, Inc.
2950 KRAFT DRIVE
NASHVILLE, TN. 37204
PHONE (615) 346-3400
www.icthomasson.com
ict project # : 210404

1966 SDL STRUCTURAL ENGINEERS

Kimley»Horn
214 Oceanside Drive
Nashville, TN 37204

HCA Healthcare

HCA Design & Construction
One Park Plaza, PO Box 550
Bldg. II, East 3rd Floor
Nashville, TN 37203
HCA Design Mgr.: Nicole Hoch
HCA Constr. Mgr.: Ben McAlpin

General Contractors
Robins & Morton
5500 Maryland Way, Suite 100
Brentwood, TN 37027

SHAWN M. SULLIVAN LICENSE No 81090 STATE OF FLORIDA PROFESSIONAL ENGINEER

Digitally signed by Shawn Sullivan
Date: 2022.03.01 15:49:59-06'00'

ED EXPANSION, PHARMACY AND DIETARY RENOVATION

LAKE CITY MEDICAL CENTER
340 NW Commerce Dr.
Lake City, FL 32055
HCA Project No.: 3793800010, 3793800014
Florida AHCA
Project Submission No.: 115
Client Code / File No.: 23/100156

Revision		
No.	Date	Description

SANITARY - FIRST FLOOR DIETARY AND PHARMACY RENOVATION - DEMOLITION PLAN

P131B

PROJECT: 45057.00
DATE: 3/2/2022

LINE IS 3 INCHES WHEN PRINTED FULL SIZE
FULL SHEET SIZE = 30"X42"

3/1/2022 2:37:07 PM BIM 360://45057.00 HCA Lake City Medical Center 10 bed med surg Expansion R21/ICT_210404_P21_Central.rvt

Drawn By: DSH
Checked By: DJS
Approved By: SMS

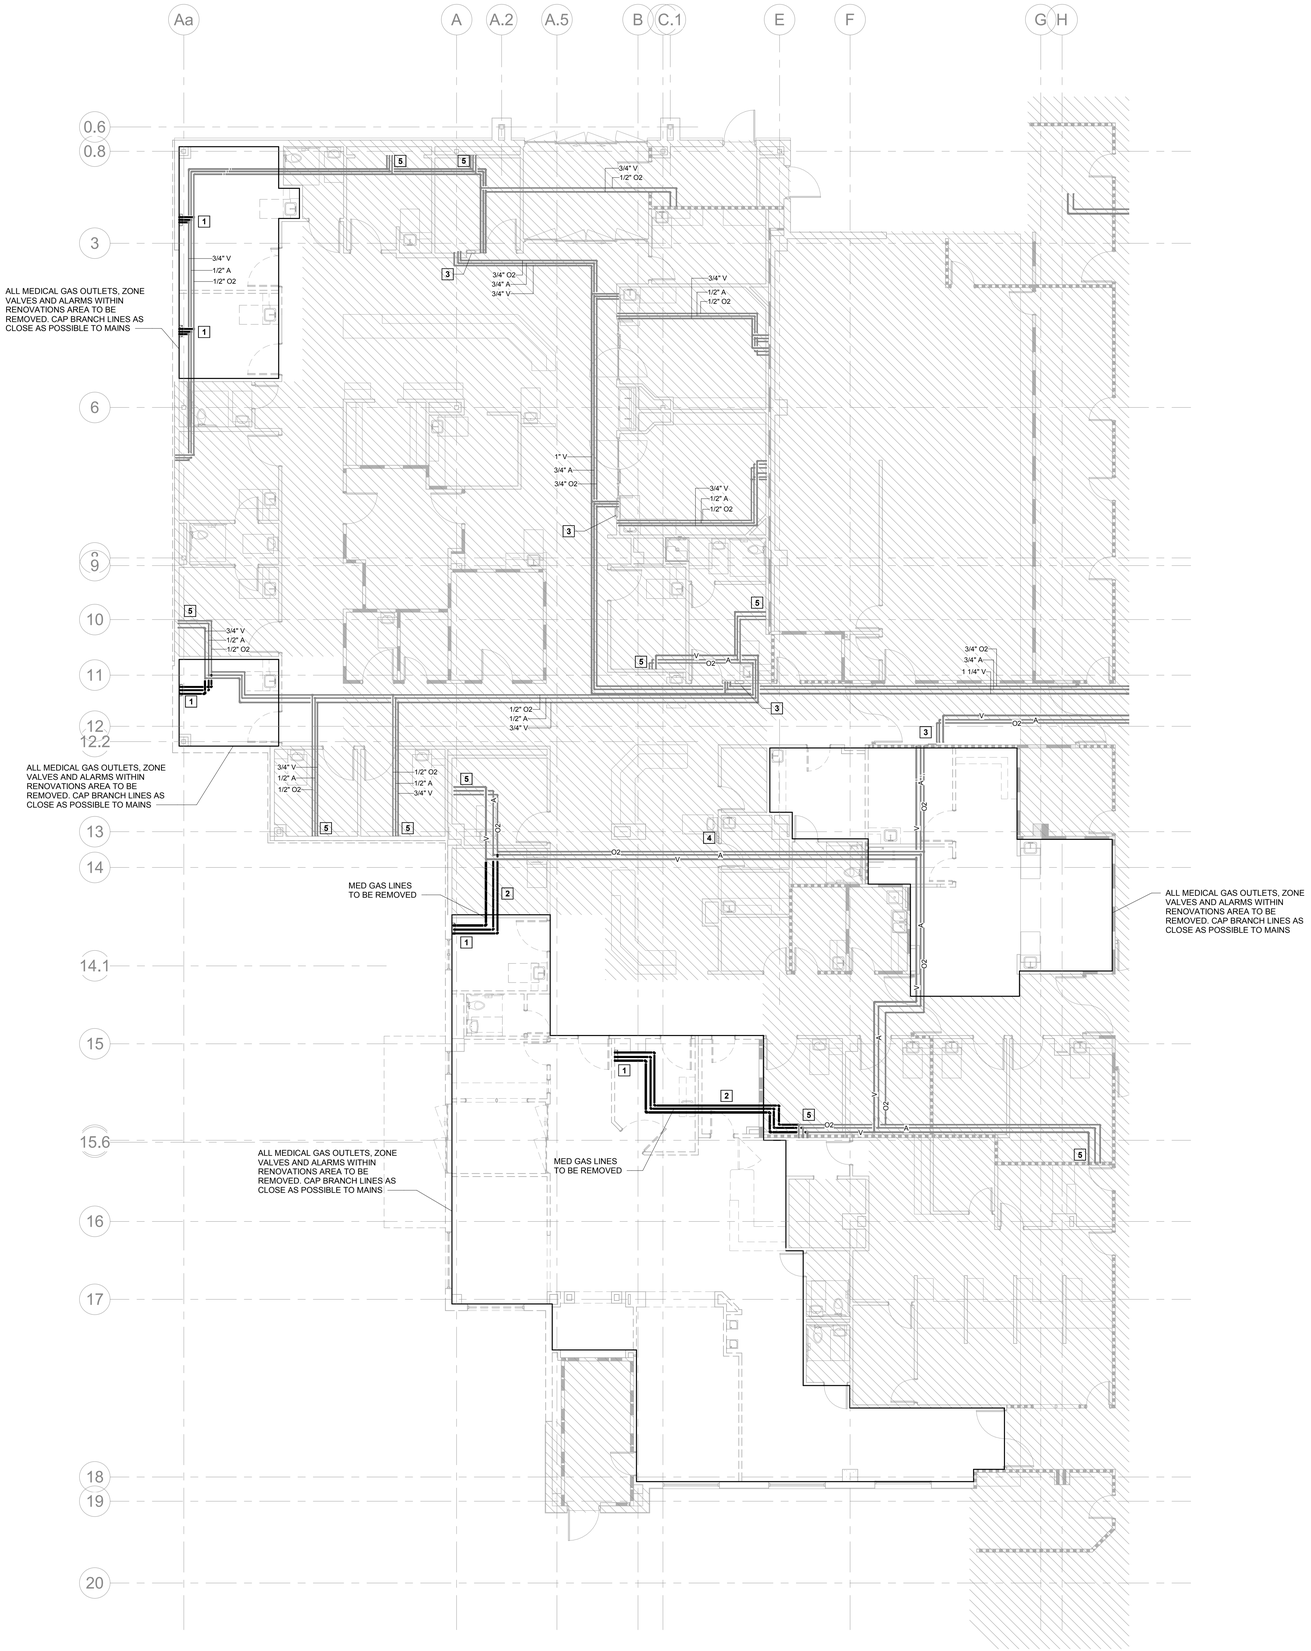

1 MED GAS - FIRST FLOOR ED EXPANSION AND RENOVATION - DEMOLITION PLAN
1/8" = 1'-0"

- EXISTING TYPE A - 1 HOUR FIRE BARRIERS TO REMAIN
- EXISTING TYPE B - 1 HOUR SMOKE BARRIERS TO REMAIN
- EXISTING TYPE C - 2 HOUR FIRE BARRIERS TO REMAIN
- EXISTING TYPE D - 2 HOUR SMOKE BARRIERS TO REMAIN
- EXISTING TYPE N - NON-RATED PARTITION TO REMAIN
- EXISTING TYPE S - SMOKE RESISTANT PARTITION TO REMAIN
- TYPE A - 1 HOUR FIRE BARRIERS
- TYPE B - 1 HOUR SMOKE BARRIERS
- TYPE C - 2 HOUR FIRE BARRIERS
- TYPE D - 2 HOUR SMOKE BARRIERS
- TYPE N - NON-RATED PARTITION
- TYPE S - SMOKE RESISTANT PARTITION

DEMOLITION PLAN NOTES:

1. EXISTING MEDICAL GAS OUTLETS AND ASSOCIATED PIPING TO BE REMOVED.
2. EXISTING MEDICAL GAS PIPING TO BE REMOVED BACK TO POINT SHOWN ABOVE CEILING.
3. EXISTING ZVB TO REMAIN.
4. EXISTING LPA TO REMAIN.
5. EXISTING MEDICAL GAS OUTLETS TO REMAIN.

DEMO LEGEND

- EXISTING TO REMAIN
- EXISTING TO BE REMOVED

Gresham Smith

GreshamSmith.com

ARCHITECT, INTERIOR DESIGN, GRAPHICS
Gresham Smith
222 2nd Avenue South, Suite 1400
Nashville, TN 37201-2308
615.770.8100
FL Qualifier No. AR0013420
FL Registry No. RY3806
Architect/Interior Designer of Record: Eric M. Snyder, Florida Registration #96197
Project Principal: Rob Hamby
Project Architect: Eric Snyder
Project Coordinator: Traci Myers
Interior Designer: Morgan Black

ME&P
I.C. Thomasson Associates, Inc.
2950 Kraft Drive, Suite 500
Nashville, TN 37204
615.346.3400
FL Qualifier No. 38970
FL Registry No. 1276
MEP Principal: Josh Cartwright
MEP Proj Mngr: Paul C. McKinney
Mech Engineer of Record: Shawn Sullivan, Florida Registration #81090
Plum/Fire P. Designer: Donna Seigal
Elec. Engineer of Record: Paul C. McKinney, Florida Registration #56569

STRUCTURAL
Stanley D. Lindsey & Associates, Ltd.
750 Old Hickory Blvd, Building 1, Suite 175
Brentwood, TN 37027
615.320.1735
FL Qualifier No. 39200
FL Registry No. 1329
Project Principal/ Engineer: Mark Hilner
Structural Engineer of Record: Michael E. Corrin, Florida Registration #62025

I.T/Telecom PM: Michael Henry

CIVIL & LANDSCAPE
Kimley-Horn
2615 Centennial Blvd., Suite 102
Tallahassee, FL 32308
850.553.3500
FL Qualifier No. 49629
FL Registry No. 696
EOR: Kelsey Lewis, PE, Florida Registration #79384
Proj Mngr: Chris Akers
Landscape AOR: Charlie Johnson, Florida Reg #6667402

I. C. Thomasson Associates, Inc.
2950 KRAFT DRIVE
NASHVILLE, TN. 37204
PHONE (615) 346-3400
www.icthomasson.com
ict project # : 210404

STRUCTURAL ENGINEERS SDL 1966

Kimley»Horn
214 Oceanside Drive
Nashville, TN 37204

HCA Healthcare
HCA Design & Construction
One Park Plaza, PO Box 550
Bldg. II, East 3rd Floor
Nashville, TN 37203
HCA Design Mgr.: Nicole Hoch
HCA Constr. Mgr.: Ben McAlpin

General Contractors
Robins & Morton
5500 Maryland Way, Suite 100
Brentwood, TN 37027

SHAWN M. SULLIVAN LICENSE No 81090 STATE OF FLORIDA PROFESSIONAL ENGINEER

Digitally signed by Shawn Sullivan
Date: 2022.03.01 15:50:18-06'00'

ED EXPANSION, PHARMACY AND DIETARY RENOVATION

LAKE CITY MEDICAL CENTER
340 NW Commerce Dr.
Lake City, FL 32055
HCA Project No.: 3793800010, 3793800014
Florida AHCA
Project Submission No.: 115
Client Code / File No.: 23/100156

Revision		
No.	Date	Description

MED GAS - FIRST FLOOR ED EXPANSION AND RENOVATION - DEMOLITION PLAN

P141A

LINE IS 3 INCHES WHEN PRINTED FULL SIZE
FULL SHEET SIZE = 30"X42"

PROJECT: 45057.00
DATE: 3/2/2022

3/1/2022 2:37:12 PM BIM 360://45057.00 HCA Lake City Medical Center 10 bed med surg Expansion R21/ICT_210404_P21_Central.rvt

Drawn By: DSH
Checked By: DJS
Approved By: SMS

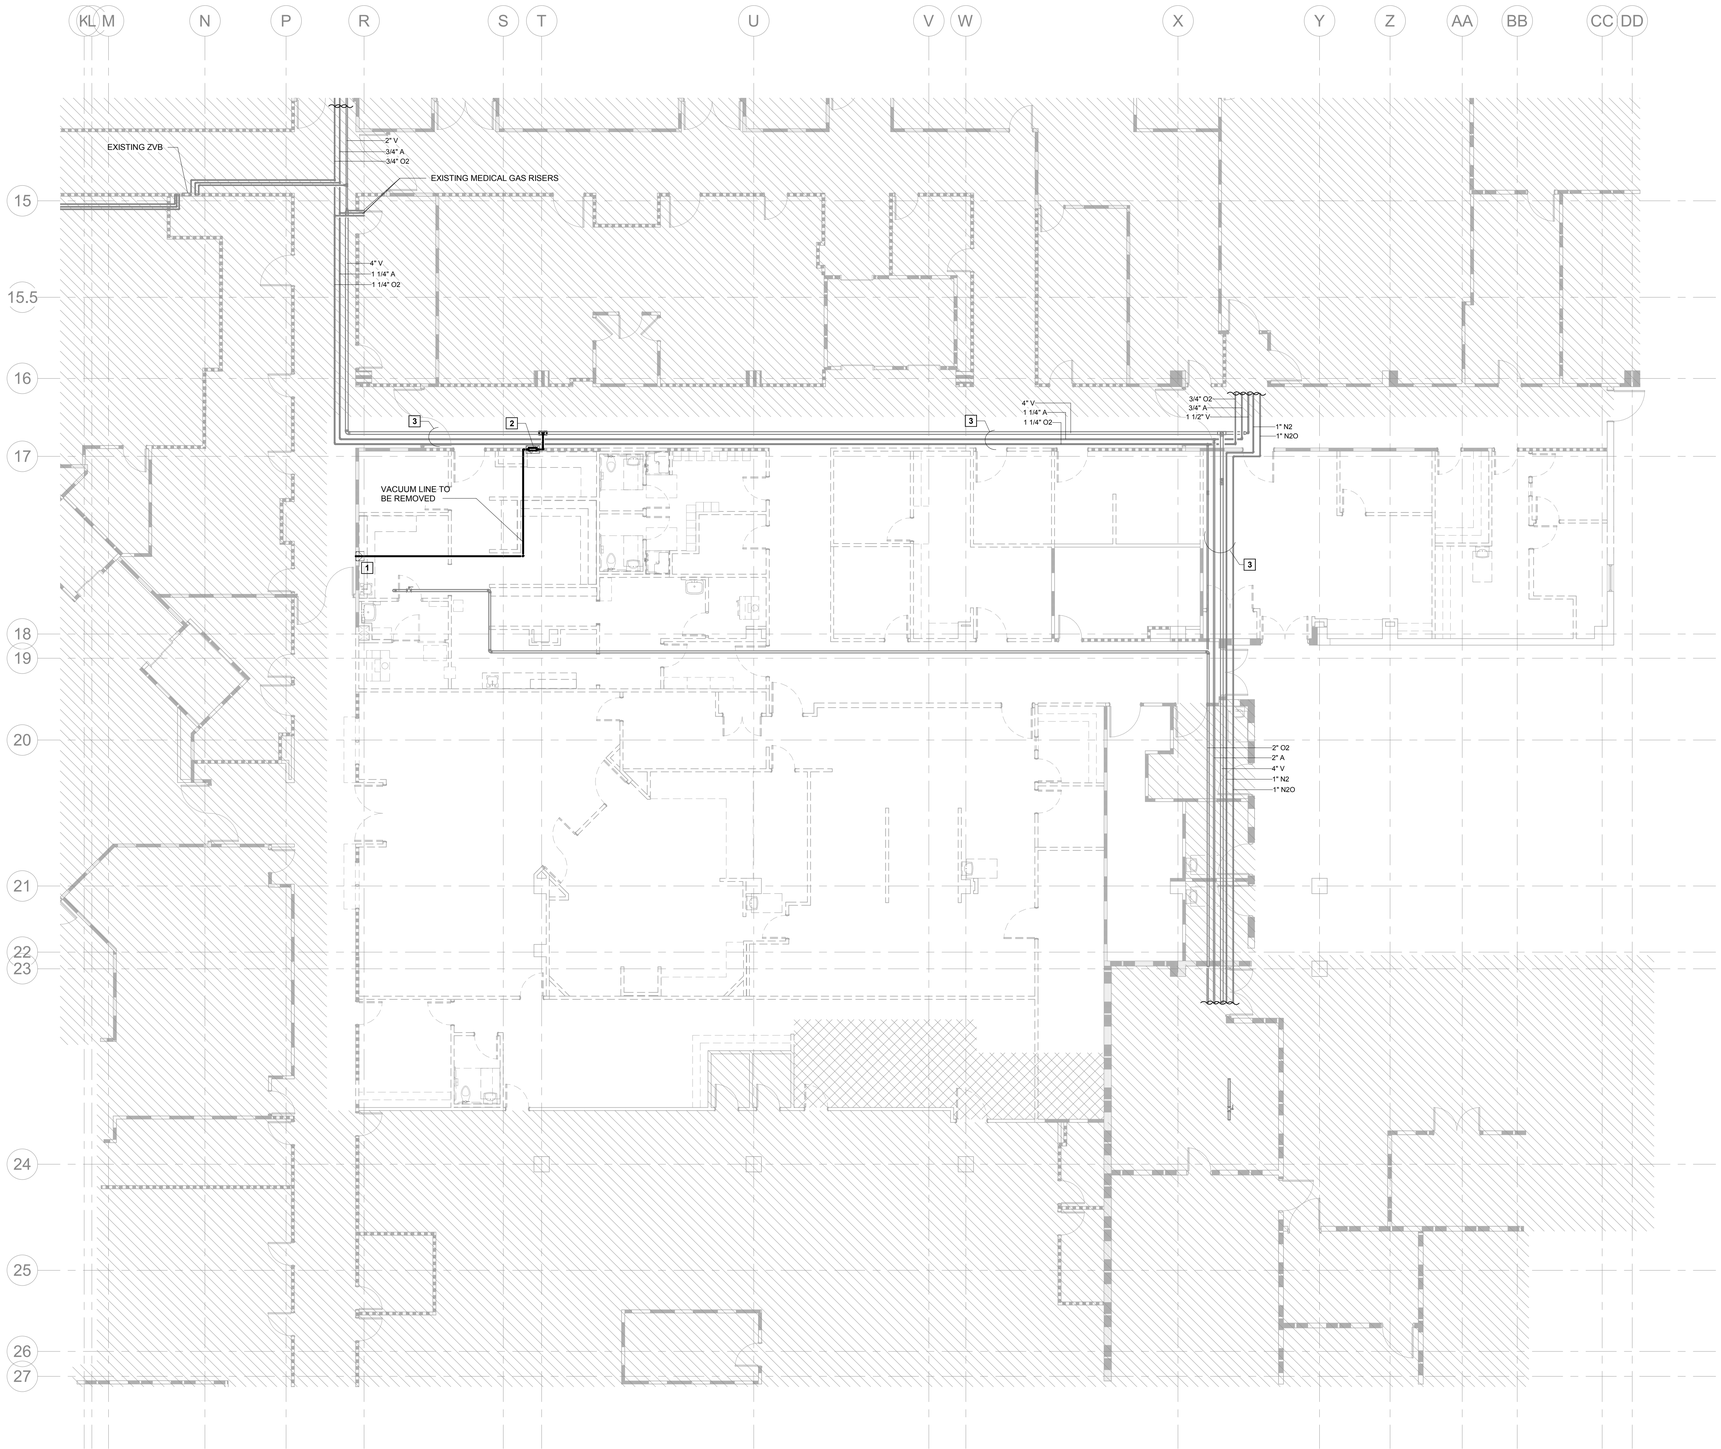

1 MED GAS - FIRST FLOOR DIETARY AND PHARMACY RENOVATION - DEMOLIITON PLAN

1/8" = 1'-0"

0' 4' 8' 16' 24'

- EXISTING TYPE A - 1 HOUR FIRE BARRIERS TO REMAIN
- EXISTING TYPE B - 1 HOUR SMOKE BARRIERS TO REMAIN
- EXISTING TYPE C - 2 HOUR FIRE BARRIERS TO REMAIN
- EXISTING TYPE D - 2 HOUR SMOKE BARRIERS TO REMAIN
- EXISTING TYPE N - NON-RATED PARTITION TO REMAIN
- EXISTING TYPE S - SMOKE RESISTANT PARTITION TO REMAIN
- TYPE A - 1 HOUR FIRE BARRIERS
- TYPE B - 1 HOUR SMOKE BARRIERS
- TYPE C - 2 HOUR FIRE BARRIERS
- TYPE D - 2 HOUR SMOKE BARRIERS
- TYPE N - NON-RATED PARTITION
- TYPE S - SMOKE RESISTANT PARTITION

DEMOLITION PLAN NOTES:

1. EXISTING MEDICAL GAS OUTLETS AND ASSOCIATED PIPING TO BE REMOVED.
2. EXISTING ZVB TO BE REMOVED.
3. EXISTING MEDICAL GAS PIPING TO REMAIN.

DEMO LEGEND

- EXISTING TO REMAIN
- EXISTING TO BE REMOVED

Gresham Smith

GreshamSmith.com

ARCHITECT, INTERIOR DESIGN, GRAPHICS
Gresham Smith
222 2nd Avenue South, Suite 1400
Nashville, TN 37201-2308
615.770.8100
FL Qualifier No. AR0013420
FL Registry No. RY3806
Architect/Interior Designer of Record:
Eric M. Snyder
Florida Registration #96197
Project Principal: Rob Hamby
Project Architect: Eric Snyder
Project Coordinator: Traci Myers
Interior Designer: Morgan Black

ME&P
I.C. Thomasson Associates, Inc.
2950 Kraft Drive, Suite 500
Nashville, TN 37204
615.346.3400
FL Qualifier No. 38970
FL Registry No. 1276
MEP Principal: Josh Cartwright
MEP Proj Mngr: Paul C. McKinney
Mech Engineer of Record:
Shawn Sullivan
Florida Registration #81090
Plum/Fire P. Designer:
Donna Seigal
Elec. Engineer of Record:
Paul C. McKinney
Florida Registration #56569

STRUCTURAL
Stanley D. Lindsey & Associates, Ltd.
750 Old Hickory Blvd, Building 1, Suite 175
Brentwood, TN 37027
615.320.1735
FL Qualifier No. 39200
FL Registry No. 1329
Project Principal/ Engineer:
Mark Hilner
Structural Engineer of Record:
Michael E. Corrin
Florida Registration #62025

CIVIL & LANDSCAPE
Kimley-Horn
2615 Centennial Blvd., Suite 102
Tallahassee, FL 32308
850.553.3500
FL Qualifier No. 49629
FL Registry No. 696
EOR: Kelsey Lewis, PE
Florida Registration #79384
Proj Mngr: Chris Akers
Landscape AOR: Charlie Johnson
Florida Reg #6667402

I.C. Thomasson Associates, Inc.
2950 KRAFT DRIVE
NASHVILLE, TN. 37204
PHONE (615) 346-3400
www.icthomasson.com
ict project # : 210404

SDL STRUCTURAL ENGINEERS 1966

Kimley»Horn
214 Oceanside Drive
Nashville, TN 37204

HCA Healthcare

HCA Design & Construction
One Park Plaza, PO Box 550
Bldg. II, East 3rd Floor
Nashville, TN 37203
HCA Design Mgr.: Nicole Hoch
HCA Constr. Mgr.: Ben McAlpin

General Contractors
Robins & Morton
5500 Maryland Way, Suite 100
Brentwood, TN 37027

SHAWN M. SULLIVAN LICENSE No. 81090 STATE OF FLORIDA PROFESSIONAL ENGINEER

Digitally signed by Shawn Sullivan
Date: 2022.03.01 15:50:36-06'00'

ED EXPANSION, PHARMACY AND DIETARY RENOVATION

LAKE CITY MEDICAL CENTER
340 NW Commerce Dr.
Lake City, FL 32055
HCA Project No.: 3793800010, 3793800014
Florida AHCA
Project Submission No.: 115
Client Code / File No.: 23/100156

Revision		
No.	Date	Description

MED GAS - FIRST FLOOR DIETARY AND PHARMACY RENOVATION - DEMOLIITON PLAN

P141B

LINE IS 3 INCHES WHEN PRINTED FULL SIZE
FULL SHEET SIZE = 30"X42"

PROJECT: 45057.00
DATE: 3/2/2022

3/1/2022 2:37:16 PM BIM 360://45057.00 HCA Lake City Medical Center 10 bed med surg Expansion R21/ICT_210404_P21_Central.rvt

Drawn By: DSH
Checked By: DJS
Approved By: SMS

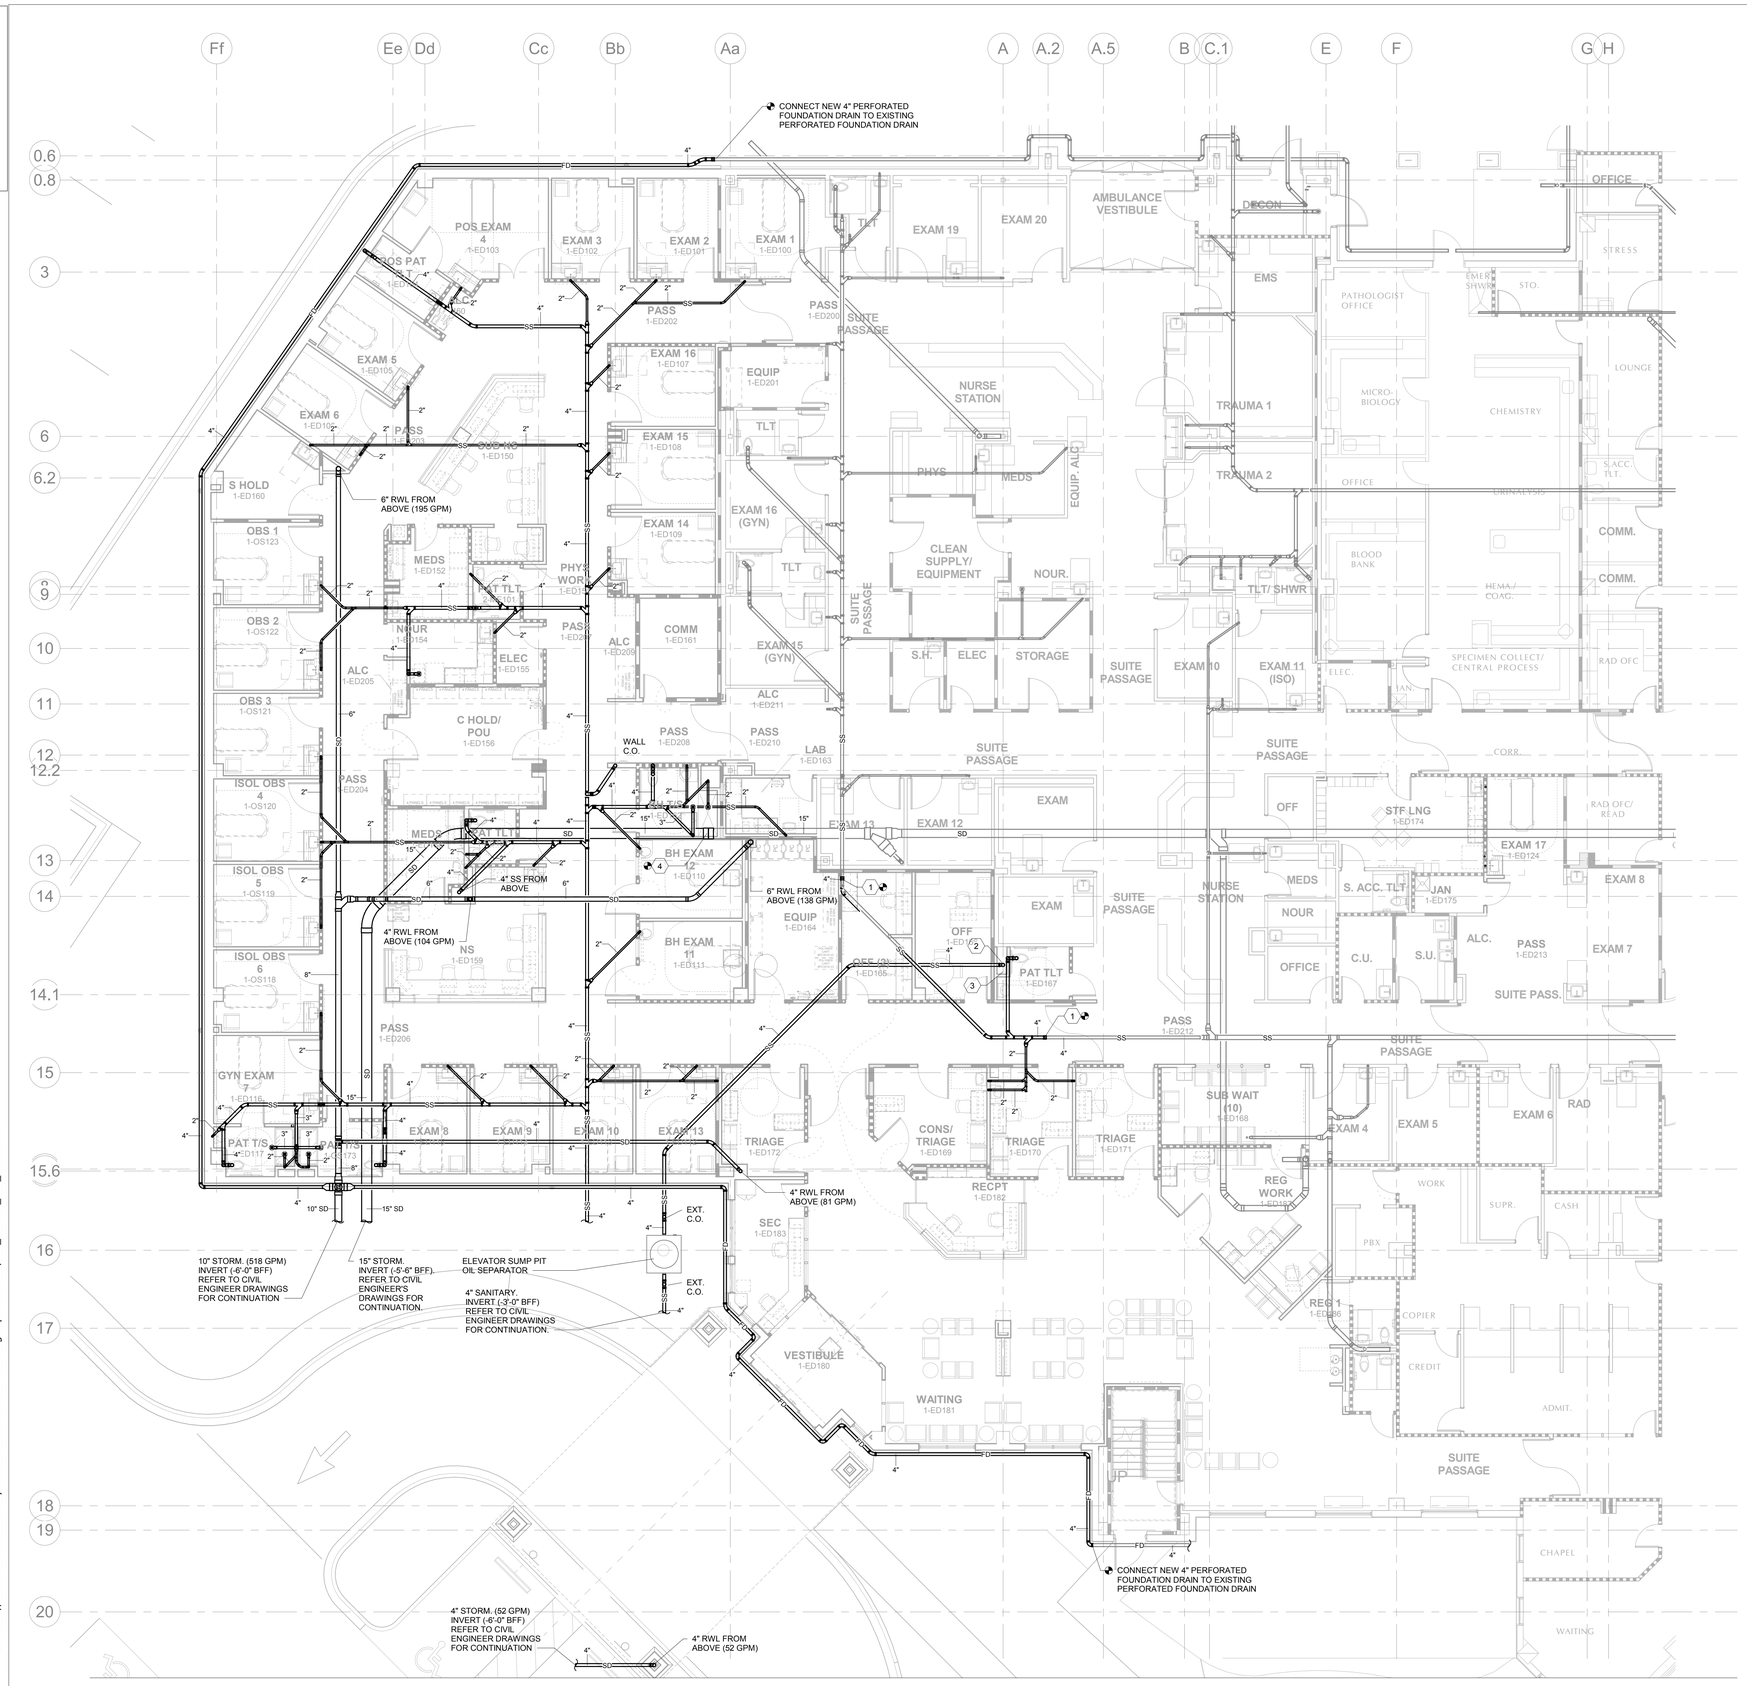

- EXISTING TYPE A - 1 HOUR FIRE BARRIERS TO REMAIN
- EXISTING TYPE B - 1 HOUR SMOKE BARRIERS TO REMAIN
- EXISTING TYPE C - 2 HOUR FIRE BARRIERS TO REMAIN
- EXISTING TYPE D - 2 HOUR SMOKE BARRIERS TO REMAIN
- EXISTING TYPE N - NON-RATED PARTITION TO REMAIN
- EXISTING TYPE S - SMOKE RESISTANT PARTITION TO REMAIN
- TYPE A - 1 HOUR FIRE BARRIERS
- TYPE B - 1 HOUR SMOKE BARRIERS
- TYPE C - 2 HOUR FIRE BARRIERS
- TYPE D - 2 HOUR SMOKE BARRIERS
- TYPE N - NON-RATED PARTITION
- TYPE S - SMOKE RESISTANT PARTITION

DRAWING KEYNOTES

1. CONNECT NEW 4" SANITARY TO EXISTING 4" SANITARY
2. 4" WASTE FROM ABOVE
3. 4" VENT UP
4. CONNECT NEW 15" STORM DRAIN TO EXISTING 15" STORM DRAIN.

INVERT NOTE:

CONTRACTOR VERIFY LOCATION, SIZE, AND INVERT BEFORE BEGINNING INSTALLATION.

SAWCUT NOTE:

CONTRACTOR SHALL CUT EXISTING FLOOR SLAB FOR WASTE LINE INSTALLATION AS REQUIRED. PATCH FLOOR TO MATCH EXISTING

NEW WORK LEGEND

- EXISTING TO REMAIN
- NEW CONSTRUCTION

Gresham Smith

GreshamSmith.com

ARCHITECT, INTERIOR DESIGN, GRAPHICS
Gresham Smith
222 2nd Avenue South, Suite 1400
Nashville, TN 37201-2308
615.770.8100
FL Qualifier No. AR0013420
FL Registry No. RY3806
Architect/Interior Designer of Record: Eric M. Snyder
Florida Registration #96197
Project Principal: Rob Hamby
Project Architect: Eric Snyder
Project Coordinator: Traci Myers
Interior Designer: Morgan Black

ME&P
I.C. Thomasson Associates, Inc.
2950 Kraft Drive, Suite 500
Nashville, TN 37204
615.346.3400
FL Qualifier No. 38970
FL Registry No. 1276
MEP Principal: Josh Cartwright
MEP Proj Mngr: Paul C. McKinney
Mech Engineer of Record: Shawn Sullivan
Florida Registration #81090
Plum/Fire P. Designer: Donna Seigal
Elec. Engineer of Record: Paul C. McKinney
Florida Registration #56569

STRUCTURAL
Stanley D. Lindsey & Associates, Ltd.
750 Old Hickory Blvd, Building 1, Suite 175
Brentwood, TN 37027
615.320.1735
FL Qualifier No. 39200
FL Registry No. 1329
Project Principal/ Engineer: Mark Hilner
Structural Engineer of Record: Michael E. Corrin
Florida Registration #62025

CIVIL & LANDSCAPE
Kimley-Horn
2615 Centennial Blvd., Suite 102
Tallahassee, FL 32308
850.553.3500
FL Qualifier No. 49629
FL Registry No. 696
EOR: Kelsey Lewis, PE
Florida Registration #79384
Proj Mngr: Chris Akers
Landscape AOR: Charlie Johnson
Florida Reg #6667402

ICT
I. C. Thomasson Associates, Inc.
2950 KRAFT DRIVE
NASHVILLE, TN. 37204
PHONE (615) 346-3400
www.icthomasson.com
ict project # : 210404

SDL 1966
STRUCTURAL ENGINEERS

Kimley»Horn
214 Oceanside Drive
Nashville, TN 37204

HCA Healthcare

HCA Design & Construction
One Park Plaza, PO Box 550
Bldg. II, East 3rd Floor
Nashville, TN 37203
HCA Design Mgr.: Nicole Hoch
HCA Constr. Mgr.: Ben McAlpin

General Contractors
Robins & Morton
5500 Maryland Way, Suite 100
Brentwood, TN 37027

SHAWN M. SULLIVAN LICENSE No 81090 STATE OF FLORIDA PROFESSIONAL ENGINEER

Digitally signed by Shawn Sullivan
Date: 2022.03.01 15:50:53-06'00'

ED EXPANSION, PHARMACY AND DIETARY RENOVATION

LAKE CITY MEDICAL CENTER
340 NW Commerce Dr.
Lake City, FL 32055
HCA Project No.: 3793800010, 3793800014
Florida AHCA Project Submission No.: 115
Client Code / File No.: 23/100156

Revision		
No.	Date	Description

PLUMBING - UNDERGROUND ED EXPANSION RENOVATION - NEW CONSTRUCTION PLAN

P200A

LINE IS 3 INCHES WHEN PRINTED FULL SIZE
FULL SHEET SIZE = 30"X42"

PROJECT: 45057.00
DATE: 3/2/2022

3/1/2022 2:37:28 PM BIM 360://45057.00 HCA Lake City Medical Center 10 bed med surg Expansion R21/ICT_210404_P21_Central.rvt

Drawn By: DSH
Checked By: DJS
Approved By: SMS

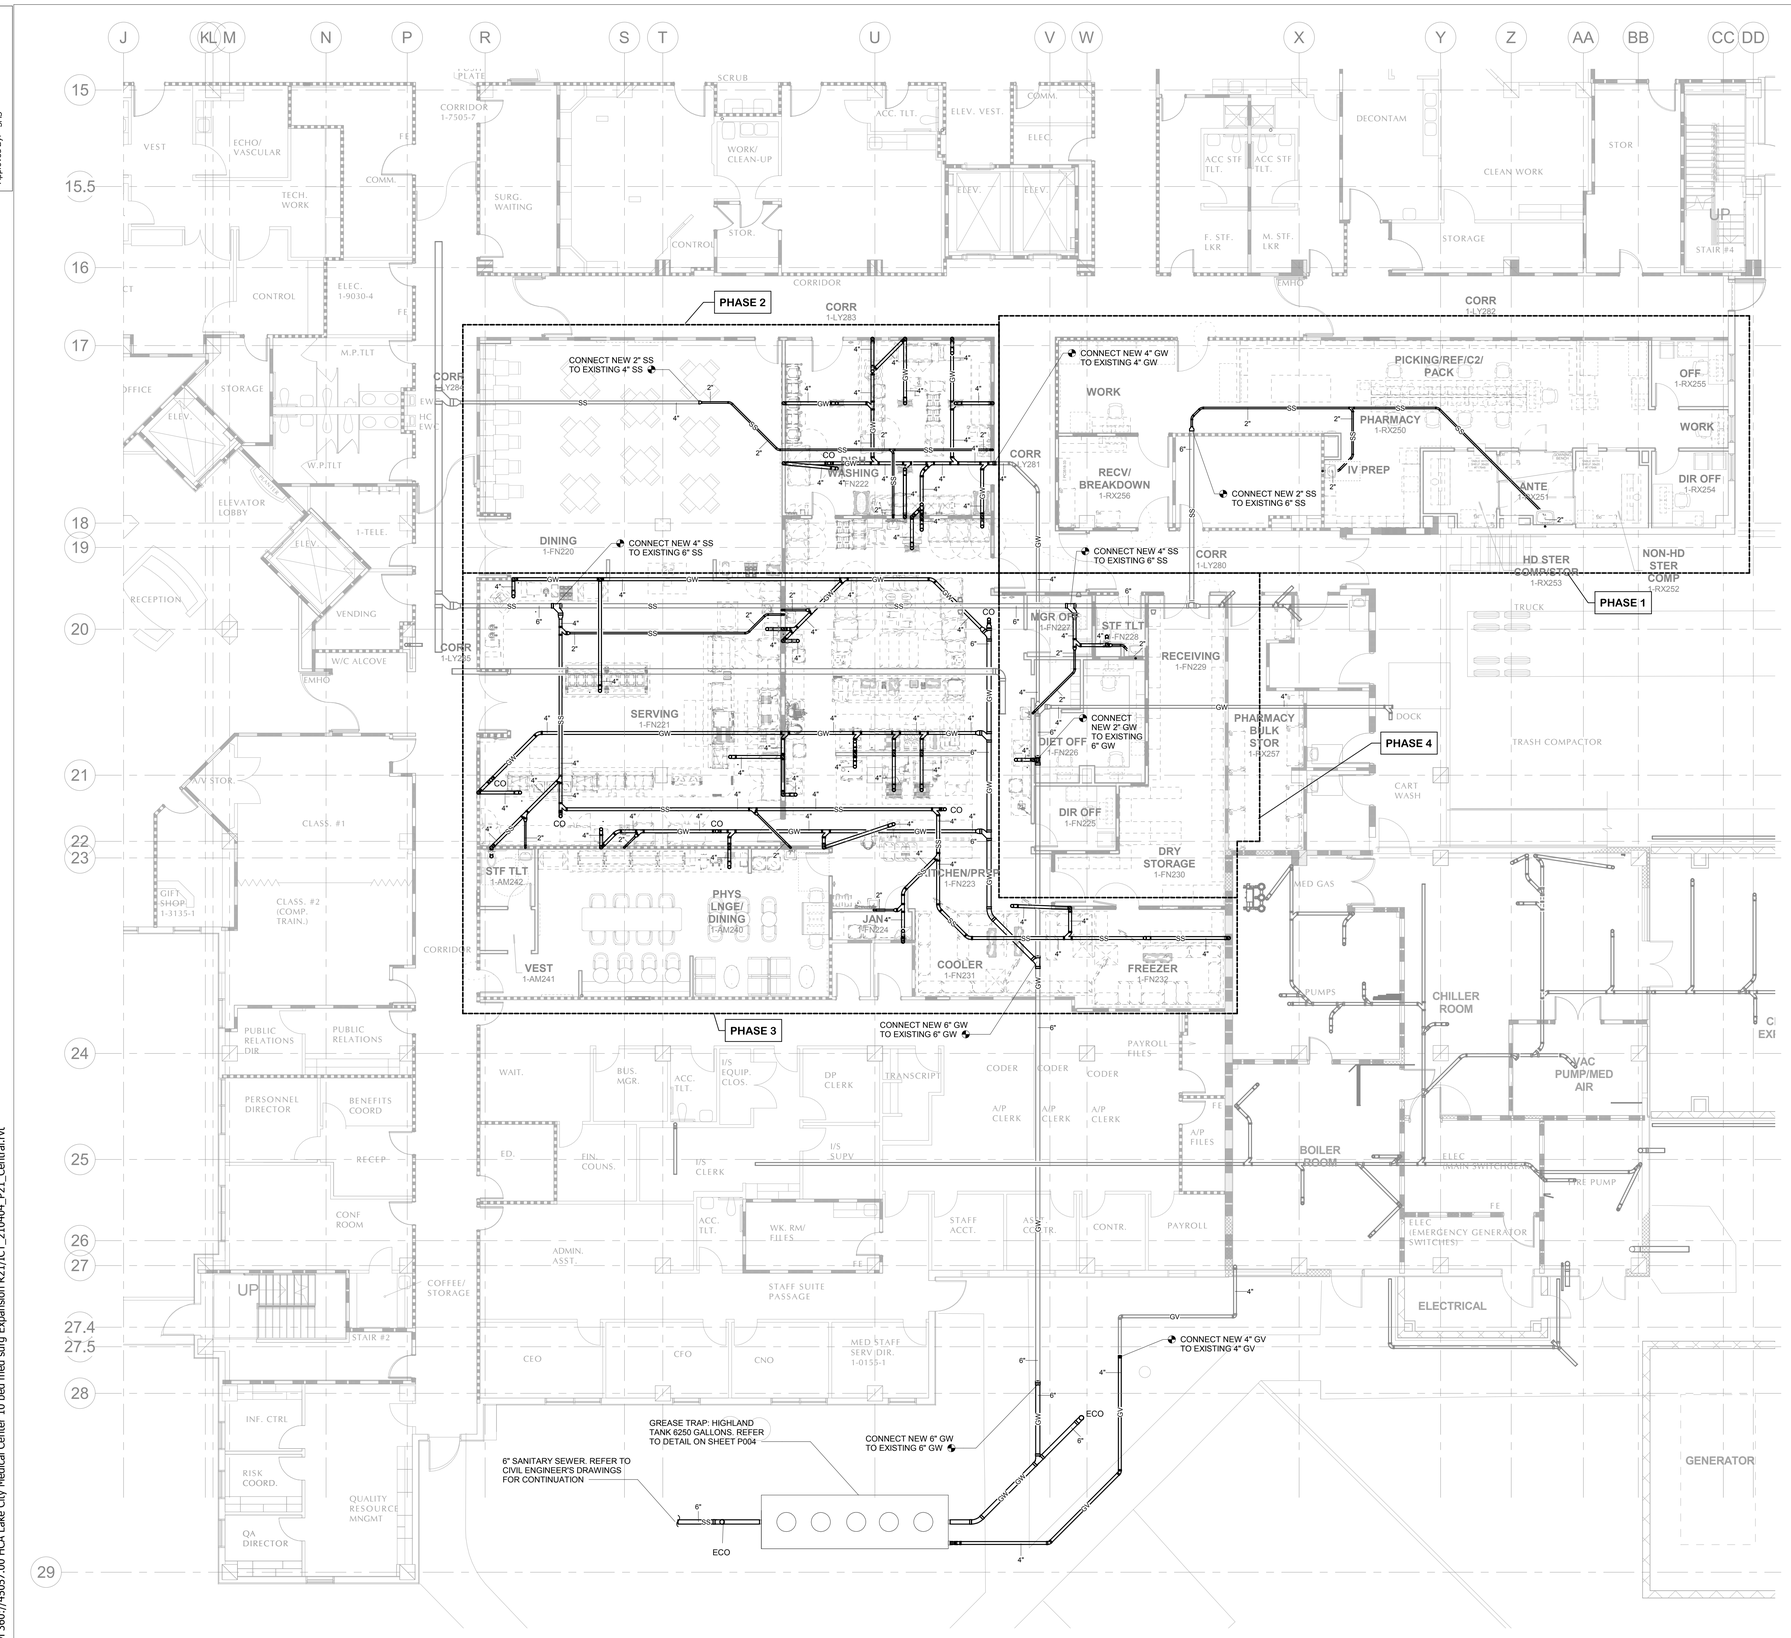

1 PLUMBING - UNDERGROUND DIETARY RENOVATION - NEW CONSTRUCTION PLAN

1/8" = 1'-0" 0' 4' 8' 16' 24'

- EXISTING TYPE A - 1 HOUR FIRE BARRIERS TO REMAIN
- EXISTING TYPE B - 1 HOUR SMOKE BARRIERS TO REMAIN
- EXISTING TYPE C - 2 HOUR FIRE BARRIERS TO REMAIN
- EXISTING TYPE D - 2 HOUR SMOKE BARRIERS TO REMAIN
- EXISTING TYPE N - NON-RATED PARTITION TO REMAIN
- EXISTING TYPE S - SMOKE RESISTANT PARTITION TO REMAIN
- TYPE A - 1 HOUR FIRE BARRIERS
- TYPE B - 1 HOUR SMOKE BARRIERS
- TYPE C - 2 HOUR FIRE BARRIERS
- TYPE D - 2 HOUR SMOKE BARRIERS
- TYPE N - NON-RATED PARTITION
- TYPE S - SMOKE RESISTANT PARTITION

INVERT NOTE:

CONTRACTOR VERIFY LOCATION, SIZE, AND INVERT BEFORE BEGINNING INSTALLATION.

NEW CONSTRUCTION PHASING NOTE

WORK SHOWN ON PLANS IS TO BE PERFORMED IN THE PHASE SHOWN ON THE PLANS. SECTIONS OF PIPE THAT CROSSES ONE OR MORE DIFFERENT PHASES THAT IS TO BE REPLACED IS TO BE DONE AS TO MINIMIZES DOWNTIME TO AREAS CURRENTLY IN USE. CONTRACTOR TO COORDINATE WITH FACILITY FOR TIMES OF SHUTDOWN.

SAWCUT NOTE:

CONTRACTOR SHALL CUT EXISTING FLOOR SLAB FOR WASTE LINE INSTALLATION AS REQUIRED. PATCH FLOOR TO MATCH EXISTING

NEW WORK LEGEND

- EXISTING TO REMAIN
- NEW CONSTRUCTION

Gresham Smith

GreshamSmith.com

ARCHITECT, INTERIOR DESIGN, GRAPHICS
Gresham Smith
222 2nd Avenue South, Suite 1400
Nashville, TN 37201-2308
615.770.8100
FL Qualifier No. AR0013420
FL Registry No. RY3806
Architect/Interior Designer of Record: Eric M. Snyder, Florida Registration #96197
Project Principal: Rob Hamby
Project Architect: Eric Snyder
Project Coordinator: Traci Myers
Interior Designer: Morgan Black

STRUCTURAL
Stanley D. Lindsey & Associates, Ltd.
750 Old Hickory Blvd, Building 1, Suite 175
Brentwood, TN 37027
615.320.1735
FL Qualifier No. 39200
FL Registry No. 1329
Project Principal/ Engineer: Mark Hilner
Structural Engineer of Record: Michael E. Corrin, Florida Registration #62025

ME&P
I.C. Thomasson Associates, Inc.
2950 Kraft Drive, Suite 500
Nashville, TN 37204
615.346.3400
FL Qualifier No. 38970
FL Registry No. 1276
MEP Principal: Josh Cartwright
MEP Proj Mngr: Paul C. McKinney
Mech Engineer of Record: Shawn Sullivan, Florida Registration #81090
Plum/Fire P. Designer: Donna Seigal
Elec. Engineer of Record: Paul C. McKinney, Florida Registration #56569

CIVIL & LANDSCAPE
Kimley-Horn
2615 Centennial Blvd., Suite 102
Tallahassee, FL 32308
850.553.3500
FL Qualifier No. 49629
FL Registry No. 696
EOR: Kelsey Lewis, PE, Florida Registration #79384
Proj Mngr: Chris Akers
Landscape AOR: Charlie Johnson, Florida Reg #6667402

ICT
I. C. Thomasson Associates, Inc.
2950 KRAFT DRIVE
NASHVILLE, TN. 37204
PHONE (615) 346-3400
www.icthomasson.com
ict project # : 210404

SDL STRUCTURAL ENGINEERS 1966

Kimley»Horn
214 Oceanside Drive
Nashville, TN 37204

HCA Healthcare
HCA Design & Construction
One Park Plaza, PO Box 550
Bldg. II, East 3rd Floor
Nashville, TN 37203
HCA Design Mgr.: Nicole Hoch
HCA Constr. Mgr.: Ben McAlpin

General Contractors
Robins & Morton
5500 Maryland Way, Suite 100
Brentwood, TN 37027

SHAWN M. SULLIVAN LICENSE No 81090 STATE OF FLORIDA PROFESSIONAL ENGINEER

Digitally signed by Shawn Sullivan
Date: 2022.03.01 16:18:38-06'00'

ED EXPANSION, PHARMACY AND DIETARY RENOVATION

LAKE CITY MEDICAL CENTER
340 NW Commerce Dr.
Lake City, FL 32055
HCA Project No.: 3793800010, 3793800014
Florida AHCA Project Submission No.: 115
Client Code / File No.: 23/100156

Revision		
No.	Date	Description

PLUMBING - UNDERGROUND DIETARY AND PHARMACY RENOVATION - NEW CONSTRUCTION PLAN

P200B

PROJECT: 45057.00
DATE: 3/2/2022

LINE IS 3 INCHES WHEN PRINTED FULL SIZE
FULL SHEET SIZE = 30"X42"

3/1/2022 4:10:39 PM BIM 360://45057.00 HCA Lake City Medical Center 10 bed med surg Expansion R21/ICT_210404_P21_Central.rvt

Drawn By: DSH
Checked By: DJS
Approved By: SMS

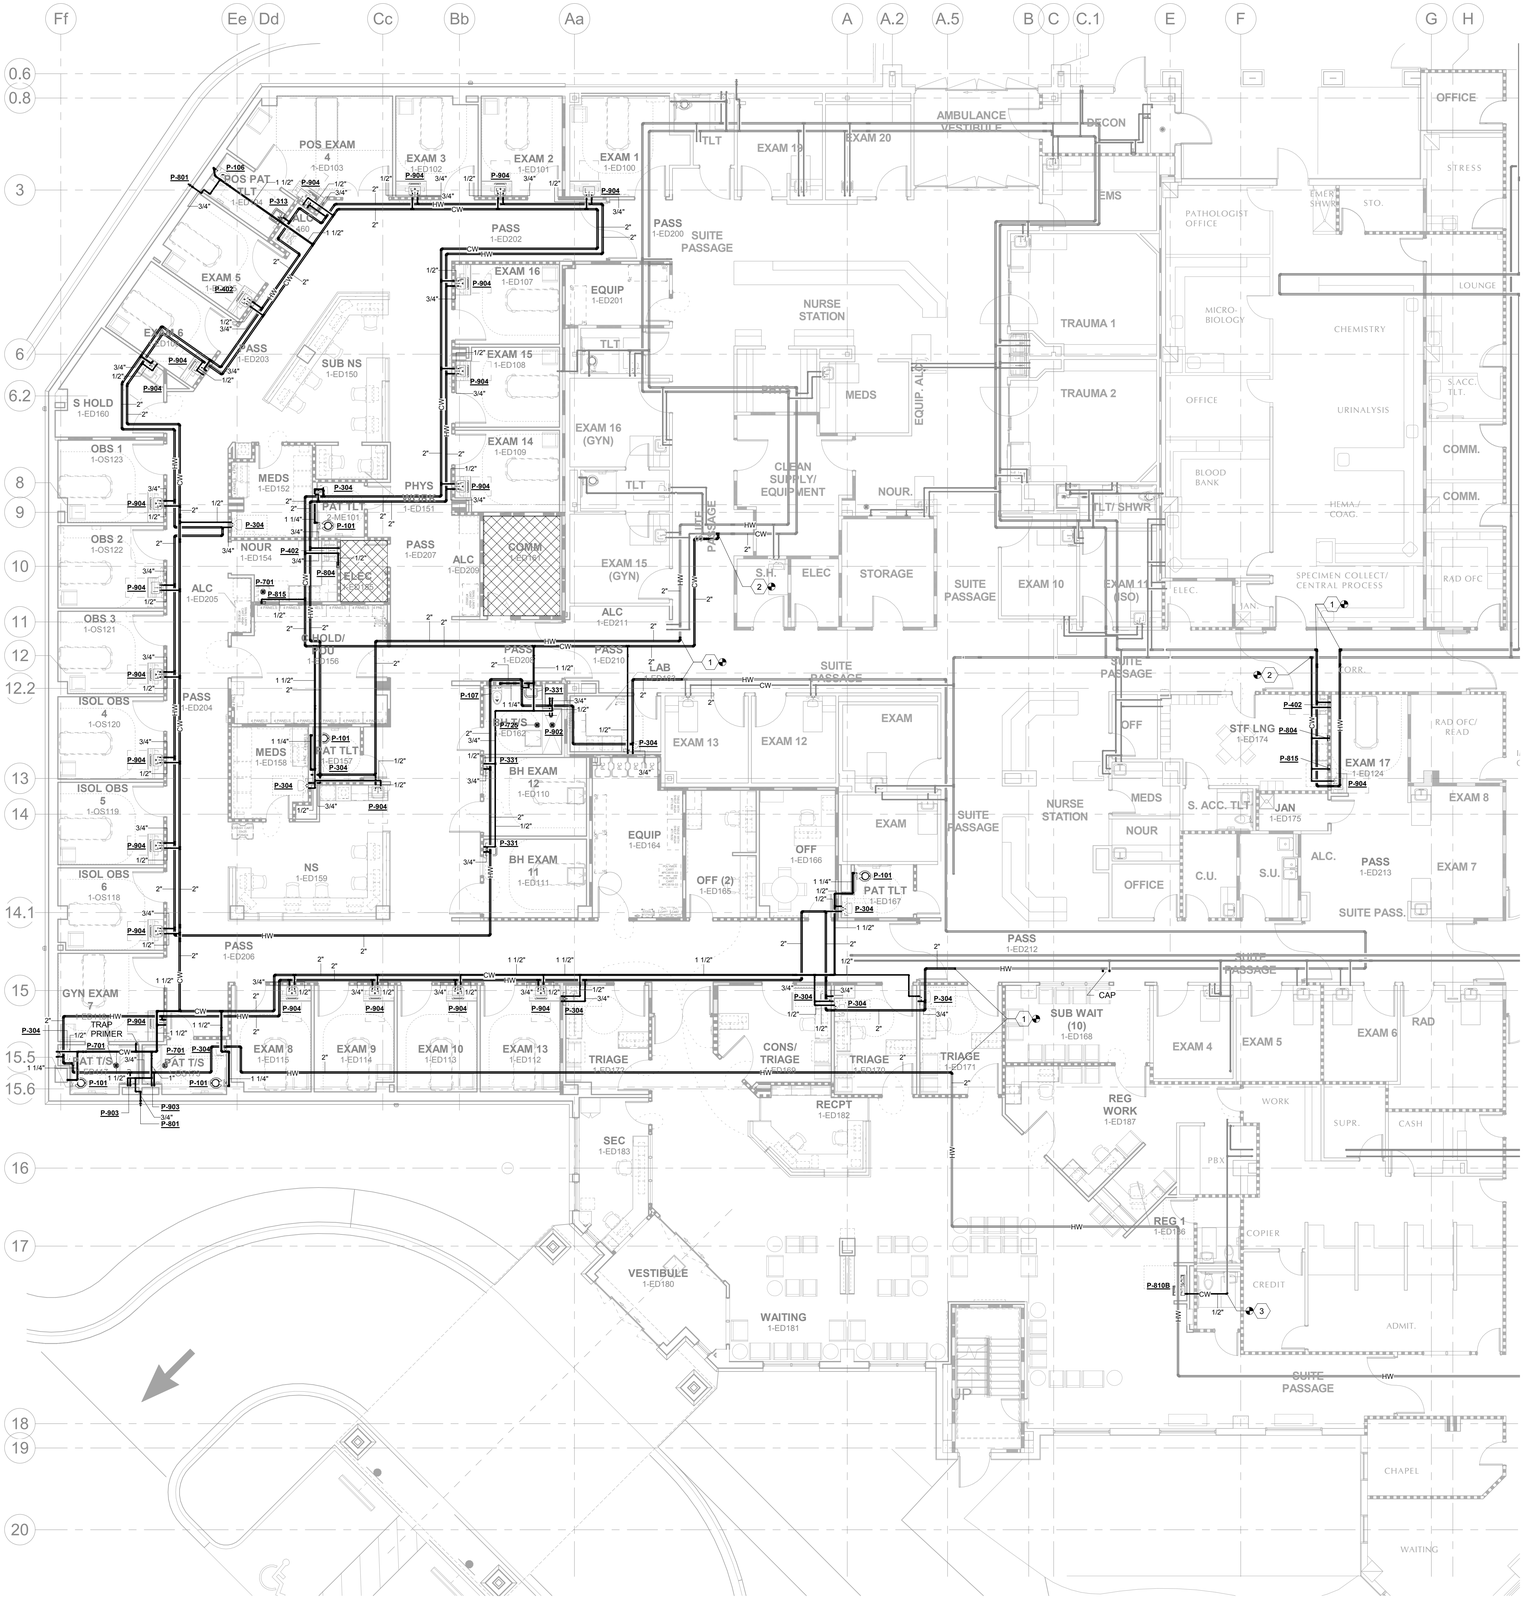

1 PLUMBING - FIRST FLOOR ED EXPANSION AND RENOVATION - NEW CONSTRUCTION PLAN

1/8" = 1'-0" (0' 4' 8' 16' 24')

3/1/2022 2:37:58 PM BIM 360://45057.00 HCA Lake City Medical Center 10 bed med surg Expansion R21/ICT_210404_P21_Central.rvt

EXISTING TYPE A - 1 HOUR FIRE BARRIERS TO REMAIN
EXISTING TYPE B - 1 HOUR SMOKE BARRIERS TO REMAIN
EXISTING TYPE C - 2 HOUR FIRE BARRIERS TO REMAIN
EXISTING TYPE D - 2 HOUR SMOKE BARRIERS TO REMAIN
EXISTING TYPE N - NON-RATED PARTITION TO REMAIN
EXISTING TYPE S - SMOKE RESISTANT PARTITION TO REMAIN
TYPE A - 1 HOUR FIRE BARRIERS
TYPE B - 1 HOUR SMOKE BARRIERS
TYPE C - 2 HOUR FIRE BARRIERS
TYPE D - 2 HOUR SMOKE BARRIERS
TYPE N - NON-RATED PARTITION
TYPE S - SMOKE RESISTANT PARTITION

DRAWING KEYNOTES

1. CONNECT NEW 2" HW TO EXISTING 2" HW LOOP
2. CONNECT NEW 2" CW TO EXISTING 2" CW. PROVIDE SHUTOFF VALVES AT POINT OF CONNECTION.
3. CONNECT 1/2" CW TO EXISTING 2" CW IN CEILING.

AREA PIPING LEGEND

NO PIPING OR EQUIPMENT ALLOWED ABOVE THIS AREA.

BALANCING VALVE LEGEND "X"

BALANCING VALVE TO BE SET TO GPM DESIGNATED IN BLOCK KEYNOTE

WATER HAMMER ARRESTOR NOTE

PROVIDE WATER HAMMER ARRESTORS AT ALL QUICK CLOSING VALVES. WATER HAMMER ARRESTOR TO BE ZURN SERIES Z-1700 OR EQUAL. PROVIDE ACCESS TO ALL WATER HAMMER ARRESTORS THRU ACCESS PANELS, LAY-IN CEILINGS, WALL IN CHASE.

SHUTOFF VALVE NOTE

PROVIDE SHUT-OFF VALVES AT ALL BRANCH LINES NEAR MAIN LINE CONNECTION.

NEW WORK LEGEND

EXISTING TO REMAIN
NEW CONSTRUCTION

Gresham Smith
GreshamSmith.com

ARCHITECT, INTERIOR DESIGN, GRAPHICS
Gresham Smith
222 2nd Avenue South, Suite 1400
Nashville, TN 37201-2308
615.770.8100
FL Qualifier No. AR0013420
FL Registry No. RY3806
Architect/Interior Designer of Record: Eric M. Snyder, Florida Registration #96197
Project Principal: Rob Hamby
Project Architect: Eric Snyder
Project Coordinator: Traci Myers
Interior Designer: Morgan Black

ME&P
I.C. Thomasson Associates, Inc.
2950 Kraft Drive, Suite 500
Nashville, TN 37204
615.346.3400
FL Qualifier No. 38970
FL Registry No. 1276
MEP Principal: Josh Cartwright
MEP Proj Mngr: Paul C. McKinney
Mech Engineer of Record: Shawn Sullivan, Florida Registration #81090
Plum/Fire P. Designer: Donna Seigal
Elec. Engineer of Record: Paul C. McKinney, Florida Registration #56569

STRUCTURAL
Stanley D. Lindsey & Associates, Ltd.
750 Old Hickory Blvd, Building 1, Suite 175
Brentwood, TN 37027
615.320.1735
FL Qualifier No. 39200
FL Registry No. 1329
Project Principal/ Engineer: Mark Hilner
Structural Engineer of Record: Michael E. Corrin, Florida Registration #62025

CIVIL & LANDSCAPE
Kimley-Horn
2615 Centennial Blvd., Suite 102
Tallahassee, FL 32308
850.553.3500
FL Qualifier No. 49629
FL Registry No. 696
EOR: Kelsey Lewis, PE, Florida Registration #79384
Proj Mngr: Chris Akers
Landscape AOR: Charlie Johnson, Florida Reg #6667402

I. C. Thomasson Associates, Inc.
2950 KRAFT DRIVE
NASHVILLE, TN. 37204
PHONE (615) 346-3400
www.icthomasson.com
ict project # : 210404

STRUCTURAL ENGINEERS 1966 SDL

Kimley»Horn
214 Oceanside Drive
Nashville, TN 37204

HCA Healthcare
HCA Design & Construction
One Park Plaza, PO Box 550
Bldg. II, East 3rd Floor
Nashville, TN 37203
HCA Design Mgr.: Nicole Hoch
HCA Constr. Mgr.: Ben McAlpin

General Contractors
Robins & Morton
5500 Maryland Way, Suite 100
Brentwood, TN 37027

SHAWN M. SULLIVAN LICENSE No 81090 STATE OF FLORIDA PROFESSIONAL ENGINEER

Digitally signed by Shawn Sullivan
Date: 2022.03.01 15:51:09-06'00'

ED EXPANSION, PHARMACY AND DIETARY RENOVATION

LAKE CITY MEDICAL CENTER
340 NW Commerce Dr.
Lake City, FL 32055
HCA Project No.: 3793800010, 3793800014
Florida AHCA
Project Submission No.: 115
Client Code / File No.: 23/100156

Revision		
No.	Date	Description

PLUMBING - FIRST FLOOR ED EXPANSION AND RENOVATION - NEW CONSTRUCTION PLAN

P201A

PROJECT: 45057.00
DATE: 3/2/2022

LINE IS 3 INCHES WHEN PRINTED FULL SIZE
FULL SHEET SIZE = 30"X42"

Drawn By: DSH
Checked By: DJS
Approved By: SMS

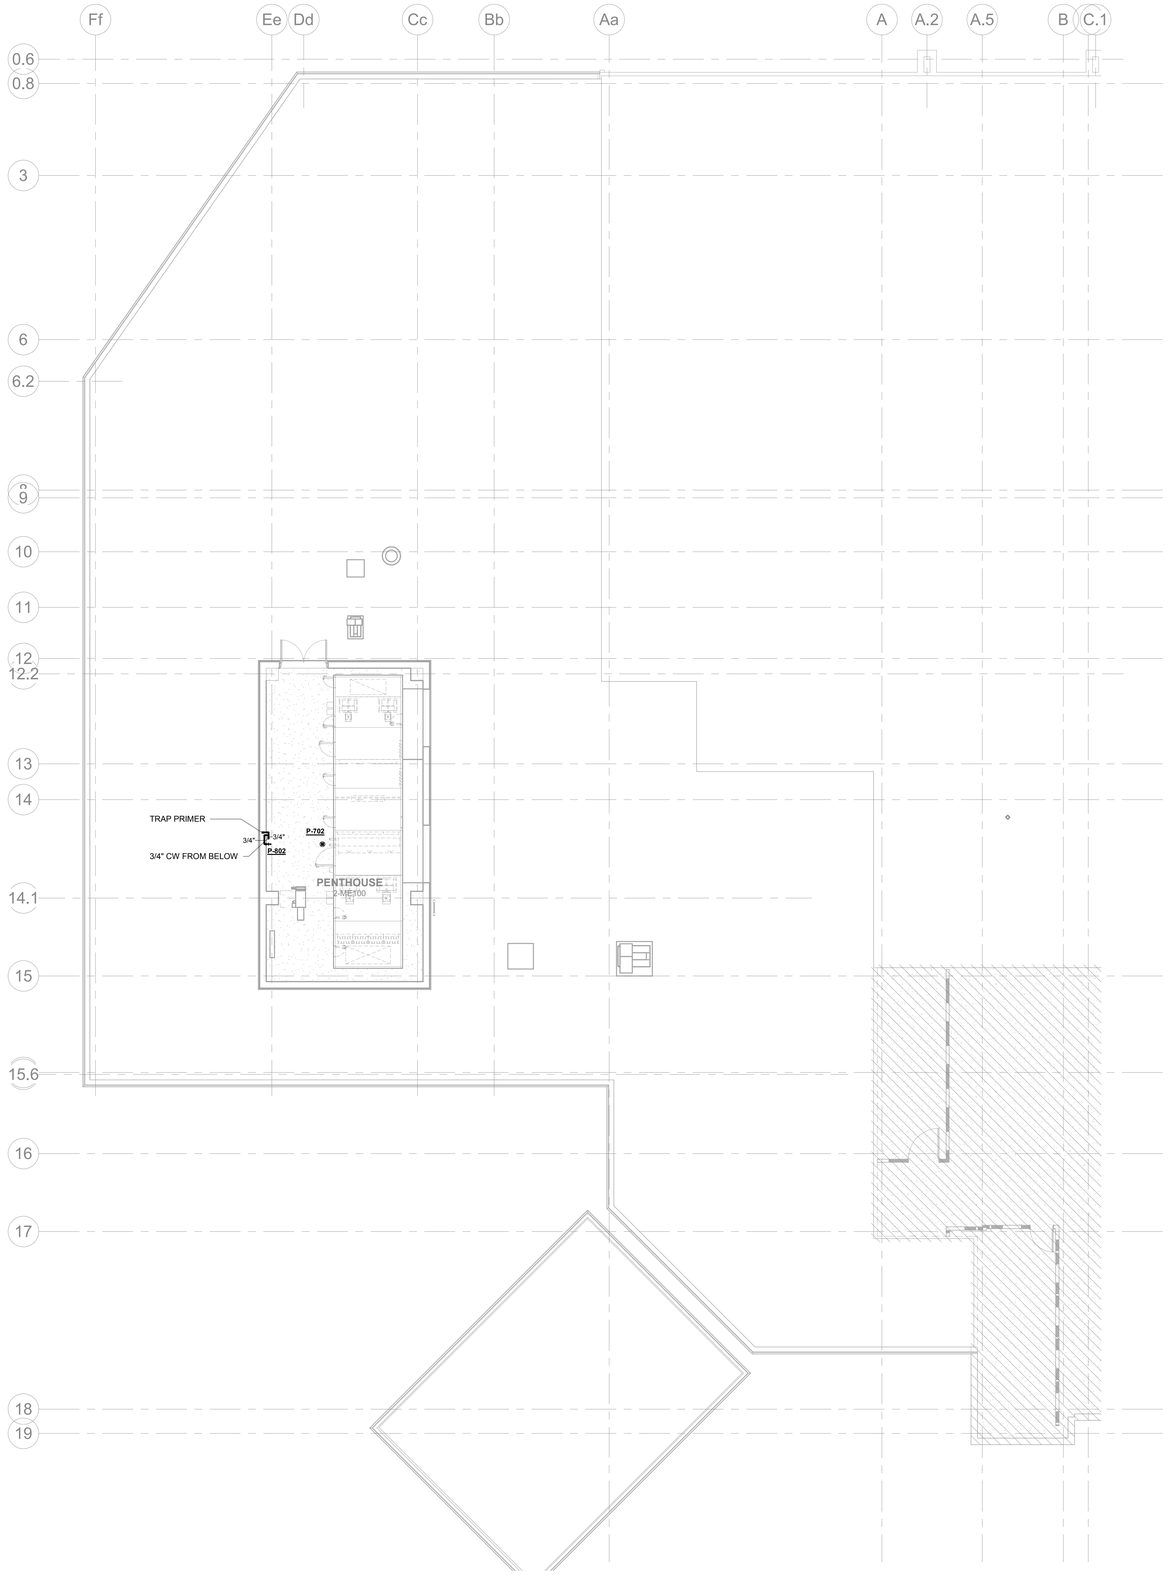

1 PLUMBING - SECOND FLOOR - NEW CONSTRUCTION PLAN
1/8" = 1'-0"

- EXISTING TYPE A - 1 HOUR FIRE BARRIERS TO REMAIN
- EXISTING TYPE B - 1 HOUR SMOKE BARRIERS TO REMAIN
- EXISTING TYPE C - 2 HOUR FIRE BARRIERS TO REMAIN
- EXISTING TYPE D - 2 HOUR SMOKE BARRIERS TO REMAIN
- EXISTING TYPE N - NON-RATED PARTITION TO REMAIN
- EXISTING TYPE S - SMOKE RESISTANT PARTITION TO REMAIN
- TYPE A - 1 HOUR FIRE BARRIERS
- TYPE B - 1 HOUR SMOKE BARRIERS
- TYPE C - 2 HOUR FIRE BARRIERS
- TYPE D - 2 HOUR SMOKE BARRIERS
- TYPE N - NON-RATED PARTITION
- TYPE S - SMOKE RESISTANT PARTITION

AREA PIPING LEGEND

NO PIPING OR EQUIPMENT ALLOWED ABOVE THIS AREA.

BALANCING VALVE LEGEND [X]

BALANCING VALVE TO BE SET TO GPM DESIGNATED IN BLOCK KEYNOTE

WATER HAMMER ARRESTOR NOTE

PROVIDE WATER HAMMER ARRESTORS AT ALL QUICK CLOSING VALVES. WATER HAMMER ARRESTOR TO BE ZURN SERIES Z-1700 OR EQUAL. PROVIDE ACCESS TO ALL WATER HAMMER ARRESTORS THRU ACCESS PANELS, LAY-IN CEILINGS, WALL IN CHASE.

SHUTOFF VALVE NOTE

PROVIDE SHUT-OFF VALVES AT ALL BRANCH LINES NEAR MAIN LINE CONNECTION.

NEW WORK LEGEND

- EXISTING TO REMAIN
- NEW CONSTRUCTION

Gresham Smith

GreshamSmith.com

ARCHITECT, INTERIOR DESIGN, GRAPHICS
Gresham Smith
222 2nd Avenue South, Suite 1400
Nashville, TN 37201-2308
615.770.8100
FL Qualifier No. AR0013420
FL Registry No. RY3806
Architect/Interior Designer of Record: Eric M. Snyder, Florida Registration #96197
Project Principal: Rob Hamby
Project Architect: Eric Snyder
Project Coordinator: Traci Myers
Interior Designer: Morgan Black

ME&P
I.C. Thomasson Associates, Inc.
2950 Kraft Drive, Suite 500
Nashville, TN 37204
615.346.3400
FL Qualifier No. 38970
FL Registry No. 1276
MEP Principal: Josh Cartwright
MEP Proj Mngr: Paul C. McKinney
Mech Engineer of Record: Shawn Sullivan, Florida Registration #81090
Plum/Fire P. Designer: Donna Seigal
Elec. Engineer of Record: Paul C. McKinney, Florida Registration #56569

STRUCTURAL
Stanley D. Lindsey & Associates, Ltd.
750 Old Hickory Blvd, Building 1, Suite 175
Brentwood, TN 37027
615.320.1735
FL Qualifier No. 39200
FL Registry No. 1329
Project Principal/ Engineer: Mark Hilner
Structural Engineer of Record: Michael E. Corrin, Florida Registration #62025

I.T/Telecom
PM: Michael Henry

CIVIL & LANDSCAPE
Kimley-Horn
2615 Centennial Blvd., Suite 102
Tallahassee, FL 32308
850.553.3500
FL Qualifier No. 49629
FL Registry No. 696
EOR: Kelsey Lewis, PE, Florida Registration #79384
Proj Mngr: Chris Akers
Landscape AOR: Charlie Johnson, Florida Reg #6667402

I. C. Thomasson Associates, Inc.
2950 KRAFT DRIVE
NASHVILLE, TN. 37204
PHONE (615) 346-3400
www.icthomasson.com
ict project # : 210404

1966 SDL STRUCTURAL ENGINEERS

Kimley»Horn
214 Oceanside Drive
Nashville, TN 37204

HCA Healthcare

HCA Design & Construction
One Park Plaza, PO Box 550
Bldg. II, East 3rd Floor
Nashville, TN 37203
HCA Design Mgr.: Nicole Hoch
HCA Constr. Mgr.: Ben McAlpin

General Contractors
Robins & Morton
5500 Maryland Way, Suite 100
Brentwood, TN 37027

SHAWN M. SULLIVAN LICENSE No 81090 STATE OF FLORIDA PROFESSIONAL ENGINEER

Digitally signed by Shawn Sullivan
Date: 2022.03.01 15:51:26-06'00'

ED EXPANSION, PHARMACY AND DIETARY RENOVATION

LAKE CITY MEDICAL CENTER
340 NW Commerce Dr.
Lake City, FL 32055
HCA Project No.: 3793800010, 3793800014
Florida AHCA Project Submission No.: 115
Client Code / File No.: 23/100156

Revision		
No.	Date	Description

PLUMBING - SECOND FLOOR - NEW CONSTRUCTION PLAN

P202A

PROJECT: 45057.00
DATE: 3/2/2022

LINE IS 3 INCHES WHEN PRINTED FULL SIZE
FULL SHEET SIZE = 30"X42"

3/1/2022 2:38:02 PM BIM 360://45057.00 HCA Lake City Medical Center 10 bed med surg Expansion R21/ICT_210404_P21_Central.rvt

Drawn By: DSH
Checked By: DJS
Approved By: SMS

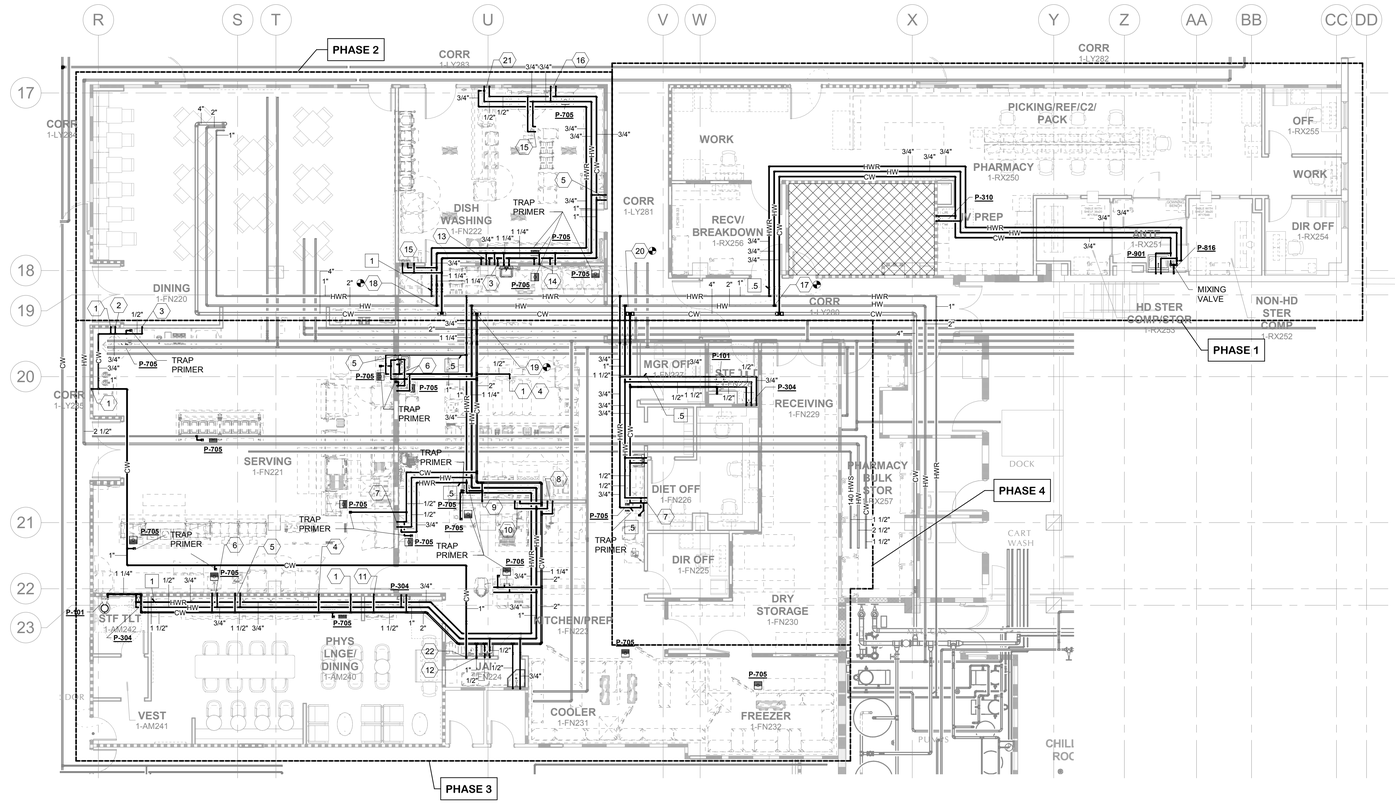

1 PLUMBING - FIRST FLOOR DIETARY RENOVATION - NEW CONSTRUCTION PLAN
1/8" = 1'-0"

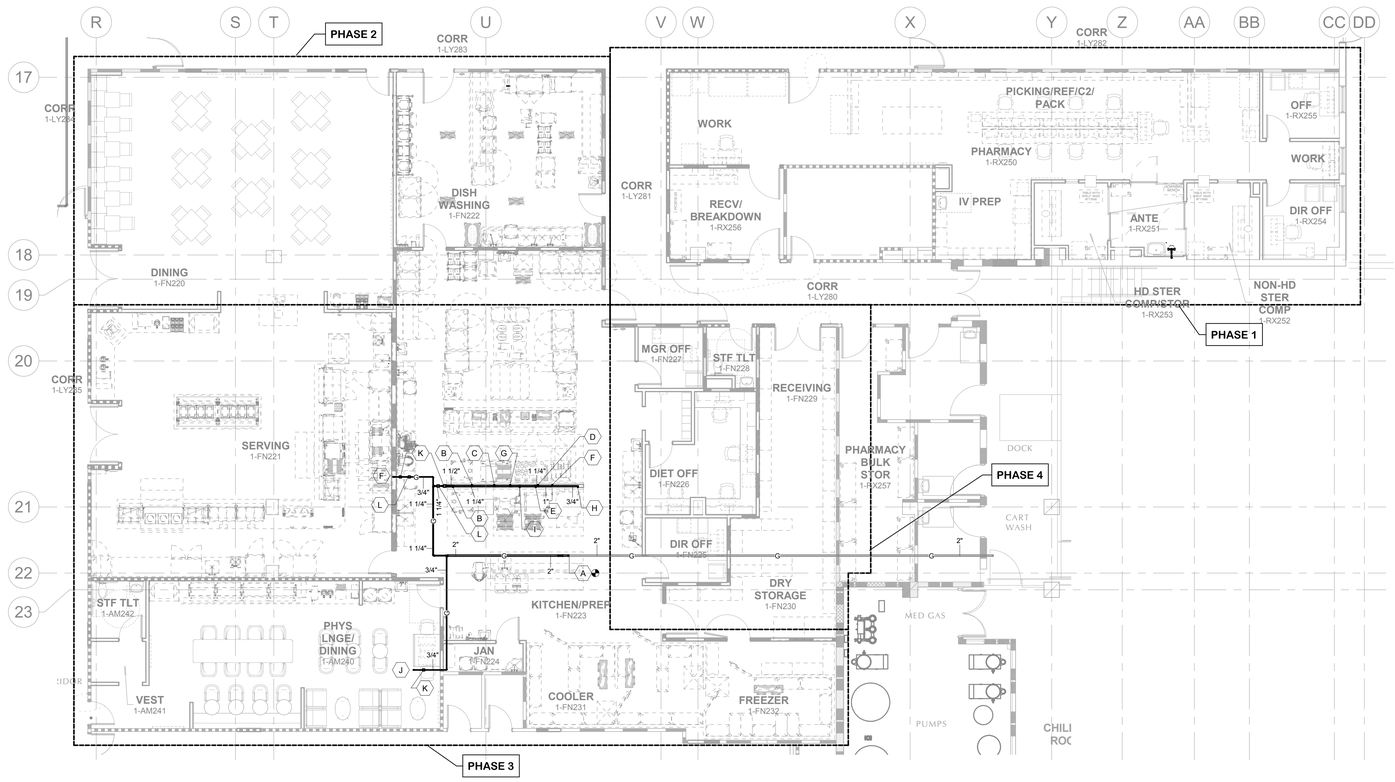

2 NATURAL GAS - FIRST FLOOR DIETARY RENOVATION - NEW CONSTRUCTION PLAN
1/8" = 1'-0"

- EXISTING TYPE A - 1 HOUR FIRE BARRIERS TO REMAIN
- EXISTING TYPE B - 1 HOUR SMOKE BARRIERS TO REMAIN
- EXISTING TYPE C - 2 HOUR FIRE BARRIERS TO REMAIN
- EXISTING TYPE D - 2 HOUR SMOKE BARRIERS TO REMAIN
- EXISTING TYPE N - NON-RATED PARTITION TO REMAIN
- EXISTING TYPE S - SMOKE RESISTANT PARTITION TO REMAIN
- TYPE A - 1 HOUR FIRE BARRIERS
- TYPE B - 1 HOUR SMOKE BARRIERS
- TYPE C - 2 HOUR FIRE BARRIERS
- TYPE D - 2 HOUR SMOKE BARRIERS
- TYPE N - NON-RATED PARTITION
- TYPE S - SMOKE RESISTANT PARTITION

PLUMBING KEYNOTES

1. ½" CW TO SERVE ICED TEA BREWER
2. ½" CW TO SERVE ICE & BEVERAGE DISPENSER
3. ½" CW TO SERVE ICE MACHINE
4. ½" CW TO SERVE COFFEE BREWER
5. ½" H&CW TO SERVE OFE HAND SINK
6. ½" H&CW TO SERVE OFE SINK
7. ½" H&CW TO SERVE OFE 2-COMP SINK
8. ½" H&CW TO SERVE OFE FAUCET W/ SPARY HOSE
9. ½" CW TO SERVE COMBIOVEN
10. ½" H&CW TO SERVE KETTLE
11. ½" H&CW TO SERVE ICE AND WATER DISPENSER
12. 1" CW TO WATER FILTRATION SYSTEM
13. ½" H&CW TO SERVE PRE-RINSE FAUCET
14. ½" H&CW TO SERVE OFE 3-COMP. SINK
15. ½" H&CW TO SERVE HOSE REEL
16. ½" H&CW TO SERVE DISH MACHINE.
17. CONNECT NEW ¾" CW, ¾" HW AND ¾" HWR TO EXISTING 4" CW, 2" HW AND 1" HWR AS PART OF PHASE 1. PROVIDE SHUTOFF VALVES AT POINT OF CONNECTION.
18. CONNECT NEW 11/4" CW, 11/4" HW AND ½" HWR TO EXISTING 4" CW, 2" HW AND 1" HWR AS PART OF PHASE 2. PROVIDE SHUTOFF VALVES AT POINT OF CONNECTION
19. CONNECT NEW 2" CW, 1 ¼" HW AND ¾" HWR TO EXISTING 4" CW, 2" HW AND 1" HWR AS PART OF PHASE 3. PROVIDE SHUTOFF VALVES AT POINT OF CONNECTION
20. CONNECT NEW 1 ½" CW, 1" HW AND ¾" HWR TO EXISTING 4" CW, 2" HW AND 1" HWR AS PART OF PHASE 4. PROVIDE SHUTOFF VALVES AT POINT OF CONNECTION.
21. 1/2" H&CW TO SERVE REEL KLEEN CONTROL CABINET
22. 1" CW OUT FROM FILTRATION SYSTEM TO SERVE EQUIPMENT.

NATURAL GAS KEYNOTES

A. CONNECT NEW 2" NATURAL GAS TO EXISTING 2" NATURAL GAS. PROVIDE SHUTOFF VALVE AT POINT OF CONNECTION. GAS LOAD: 1268 CFH
B. 3/4" NATURAL GAS TO SERVE COMBI OVEN (45.5 CFH)
C. 3/4" NATURAL GAS TO SERVE GRIDDLE (56 CFH)
D. 3/4" NATURAL GAS TO SERVE 6-BURNER RANGE (184 CFH)
E. 3/4" NATURAL GAS TO SERVE BRAISING PAN (125 CFH)
F. 3/4" NATURAL GAS TO SERVE FRYER (160 CFH)
G. 3/4" NATURAL GAS TO SERVE CHARBROILER (72 CFH)
H. 3/4" NATURAL GAS TO SERVE CONVECTION OVEN (60 CFH)
I. 3/4" NATURAL GAS TO SERVE KETTLE (90 CFH)
J. 3/4" NATURAL GAS UP TO SERVE MAU-2 (270 CFH)
K. PRESSURE REDUCING VALVE SET TO REDUCE 2 PSI TO 14" W.C.
L. EMERGENCY SHUTOFF SOLENOID VALVE TO SERVE KITCHEN EQUIPMENT BELOW HOOD.

NEW CONSTRUCTION PHASING NOTE

WORK SHOWN ON PLANS IS TO BE PERFORMED IN THE PHASE SHOWN ON THE PLANS. SECTIONS OF PIPE THAT CROSSES ONE OR MORE DIFFERENT PHASES THAT IS TO BE REPLACED IS TO BE DONE AS TO MINIMIZES DOWNTIME TO AREAS CURRENTLY IN USE. CONTRACTOR TO COORDINATE WITH FACILITY FOR TIMES OF SHUTDOWN.

AREA PIPING LEGEND

NO PIPING OR EQUIPMENT ALLOWED ABOVE THIS AREA.

BALANCING VALVE LEGEND "X"

BALANCING VALVE TO BE SET TO GPM DESIGNATED IN BLOCK KEYNOTE

WATER HAMMER ARRESTOR NOTE

PROVIDE WATER HAMMER ARRESTORS AT ALL QUICK CLOSING VALVES. WATER HAMMER ARRESTOR TO BE ZURN SERIES Z-1700 OR EQUAL. PROVIDE ACCESS TO ALL WATER HAMMER ARRESTORS THRU ACCESS PANELS, LAY-IN CEILINGS, WALL IN CHASE.

SHUTOFF VALVE NOTE

PROVIDE SHUT-OFF VALVES AT ALL BRANCH LINES NEAR MAIN LINE CONNECTION.

NEW WORK LEGEND

- EXISTING TO REMAIN
- NEW CONSTRUCTION

Gresham Smith
GreshamSmith.com

ARCHITECT, INTERIOR DESIGN, GRAPHICS
Gresham Smith
222 2nd Avenue South, Suite 1400
Nashville, TN 37201-2308
615.770.8100
FL Qualifier No. AR0013420
FL Registry No. RY3806
Architect/Interior Designer of Record: Eric M. Snyder
Florida Registration #96197
Project Principal: Rob Hamby
Project Architect: Eric Snyder
Project Coordinator: Traci Myers
Interior Designer: Morgan Black

ME&P
I.C. Thomasson Associates, Inc.
2950 Kraft Drive, Suite 500
Nashville, TN 37204
615.346.3400
FL Qualifier No. 38970
FL Registry No. 1276
MEP Principal: Josh Cartwright
MEP Proj Mngr: Paul C. McKinney
Mech Engineer of Record: Shawn Sullivan
Florida Registration #81090
Plum/Fire P. Designer: Donna Seigal
Elec. Engineer of Record: Paul C. McKinney
Florida Registration #56569

STRUCTURAL
Stanley D. Lindsey & Associates, Ltd. I.T/Telecom PM: Michael Henry
750 Old Hickory Blvd, Building 1, Suite 175
Brentwood, TN 37027
615.320.1735
FL Qualifier No. 39200
FL Registry No. 1329
Project Principal/ Engineer: Mark Hilner
Structural Engineer of Record: Michael E. Corrin
Florida Registration #62025

CIVIL & LANDSCAPE
Kimley-Horn
2615 Centennial Blvd., Suite 102
Tallahassee, FL 32308
850.553.3500
FL Qualifier No. 49629
FL Registry No. 696
EOR: Kelsey Lewis, PE
Florida Registration #79384
Proj Mngr: Chris Akers
Landscape AOR: Charlie Johnson
Florida Reg #6667402

ICT
I. C. Thomasson Associates, Inc.
2950 KRAFT DRIVE
NASHVILLE, TN. 37204
PHONE (615) 346-3400
www.icthomasson.com
ict project # : 210404

SDL STRUCTURAL ENGINEERS 1966

Kimley»Horn
214 Oceanside Drive
Nashville, TN 37204

HCA Healthcare
HCA Design & Construction
One Park Plaza, PO Box 550
Bldg. II, East 3rd Floor
Nashville, TN 37203
HCA Design Mgr.: Nicole Hoch
HCA Constr. Mgr.: Ben McAlpin

General Contractors
Robins & Morton
5500 Maryland Way, Suite 100
Brentwood, TN 37027

SHAWN M. SULLIVAN LICENSE No 81090 STATE OF FLORIDA PROFESSIONAL ENGINEER

Digitally signed by Shawn Sullivan
Date: 2022.03.01 15:51:43-06'00'

ED EXPANSION, PHARMACY AND DIETARY RENOVATION

LAKE CITY MEDICAL CENTER
340 NW Commerce Dr.
Lake City, FL 32055
HCA Project No.: 3793800010, 3793800014
Florida AHCA Project Submission No.: 115
Client Code / File No.: 23/100156

Revision		
No.	Date	Description

PLUMBING - DIETARY AND PHARMACY RENOVATION - NEW CONSTRUCTION PLAN

P211B

PROJECT: 45057.00
DATE: 3/2/2022

LINE IS 3 INCHES WHEN PRINTED FULL SIZE
FULL SHEET SIZE = 30"X42"

3/1/2022 2:38:24 PM BIM 360://45057.00 HCA Lake City Medical Center 10 bed med surg Expansion R21/ICT_210404_P21_Central.rvt

Drawn By: DSH
Checked By: DJS
Approved By: SMS

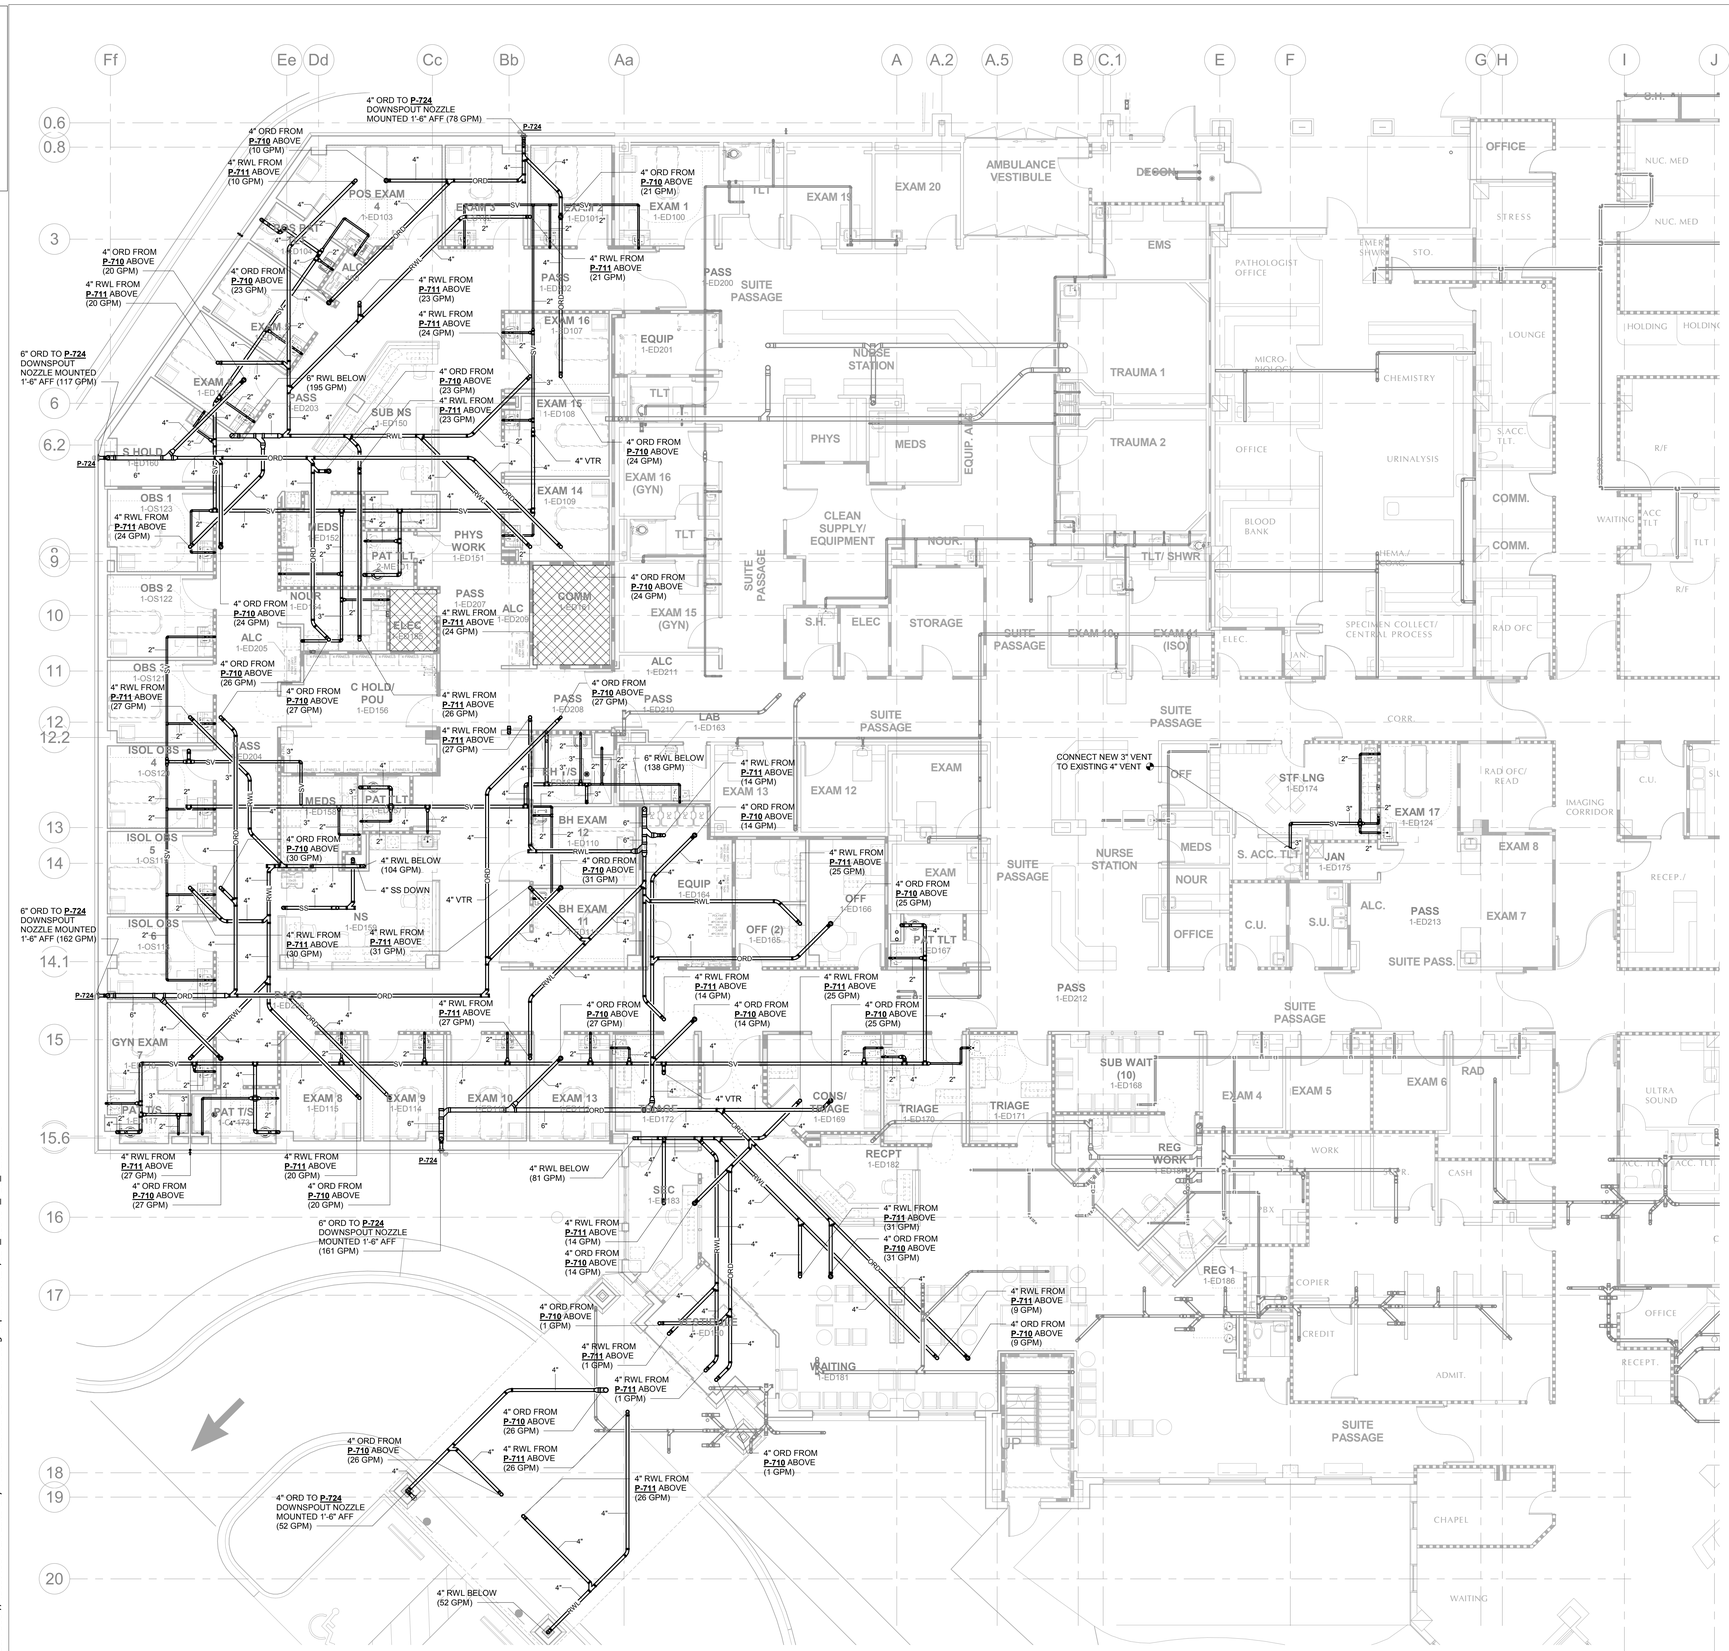

1 SANITARY - FIRST FLOOR ED EXPANSION AND RENOVATION - NEW CONSTRUCTION PLAN

1/8" = 1'-0"

0' 4' 8' 16' 24'

- EXISTING TYPE A - 1 HOUR FIRE BARRIERS TO REMAIN
- EXISTING TYPE B - 1 HOUR SMOKE BARRIERS TO REMAIN
- EXISTING TYPE C - 2 HOUR FIRE BARRIERS TO REMAIN
- EXISTING TYPE D - 2 HOUR SMOKE BARRIERS TO REMAIN
- EXISTING TYPE N - NON-RATED PARTITION TO REMAIN
- EXISTING TYPE S - SMOKE RESISTANT PARTITION TO REMAIN
- TYPE A - 1 HOUR FIRE BARRIERS
- TYPE B - 1 HOUR SMOKE BARRIERS
- TYPE C - 2 HOUR FIRE BARRIERS
- TYPE D - 2 HOUR SMOKE BARRIERS
- TYPE N - NON-RATED PARTITION
- TYPE S - SMOKE RESISTANT PARTITION

AREA PIPING LEGEND

NO PIPING OR EQUIPMENT ALLOWED ABOVE THIS AREA.

VTR NOTE

CONTRACTOR SHALL OFFSET ALL VENTS THRU ROOF AS REQUIRED TO MAINTAIN 25'-0" MIN. SEPARATION FROM ROOF TOP UNIT FRESH AIR INTAKE.

SAWCUT NOTE:

CONTRACTOR SHALL CUT EXISTING FLOOR SLAB FOR WASTE LINE INSTALLATION AS REQUIRED. PATCH FLOOR TO MATCH EXISTING

NEW WORK LEGEND

- EXISTING TO REMAIN
- NEW CONSTRUCTION

Gresham Smith

GreshamSmith.com

ARCHITECT, INTERIOR DESIGN, GRAPHICS
Gresham Smith
222 2nd Avenue South, Suite 1400
Nashville, TN 37201-2308
615.770.8100
FL Qualifier No. AR0013420
FL Registry No. RY3806
Architect/Interior Designer of Record: Eric M. Snyder
Florida Registration #96197
Project Principal: Rob Hamby
Project Architect: Eric Snyder
Project Coordinator: Traci Myers
Interior Designer: Morgan Black

ME&P
I.C. Thomasson Associates, Inc.
2950 Kraft Drive, Suite 500
Nashville, TN 37204
615.346.3400
FL Qualifier No. 38970
FL Registry No. 1276
MEP Principal: Josh Cartwright
MEP Proj Mngr: Paul C. McKinney
Mech Engineer of Record: Shawn Sullivan
Florida Registration #81090
Plum/Fire P. Designer: Donna Seigal
Elec. Engineer of Record: Paul C. McKinney
Florida Registration #56569

STRUCTURAL
Stanley D. Lindsey & Associates, Ltd.
750 Old Hickory Blvd, Building 1, Suite 175
Brentwood, TN 37027
615.320.1735
FL Qualifier No. 39200
FL Registry No. 1329
Project Principal/ Engineer: Mark Hilner
Structural Engineer of Record: Michael E. Corrin
Florida Registration #62025

I.T/Telecom PM: Michael Henry

CIVIL & LANDSCAPE
Kimley-Horn
2615 Centennial Blvd., Suite 102
Tallahassee, FL 32308
850.553.3500
FL Qualifier No. 49629
FL Registry No. 696
EOR: Kelsey Lewis, PE
Florida Registration #79384
Proj Mngr: Chris Akers
Landscape AOR: Charlie Johnson
Florida Reg #6667402

ICT
I. C. Thomasson Associates, Inc.
2950 KRAFT DRIVE
NASHVILLE, TN. 37204
PHONE (615) 346-3400
www.icthomasson.com
ict project # : 210404

1966 SDL STRUCTURAL ENGINEERS

Kimley»Horn
214 Oceanside Drive
Nashville, TN 37204

HCA Healthcare
HCA Design & Construction
One Park Plaza, PO Box 550
Bldg. II, East 3rd Floor
Nashville, TN 37203
HCA Design Mgr.: Nicole Hoch
HCA Constr. Mgr.: Ben McAlpin

General Contractors
Robins & Morton
5500 Maryland Way, Suite 100
Brentwood, TN 37027

SHAWN M. SULLIVAN LICENSE No 81090 STATE OF FLORIDA PROFESSIONAL ENGINEER

Digitally signed by Shawn Sullivan
Date: 2022.03.01 15:52:01-06'00'

ED EXPANSION, PHARMACY AND DIETARY RENOVATION

LAKE CITY MEDICAL CENTER
340 NW Commerce Dr.
Lake City, FL 32055
HCA Project No.: 3793800010, 3793800014
Florida AHCA
Project Submission No.: 115
Client Code / File No.: 23/100156

Revision

No.	Date	Description

SANITARY - FIRST FLOOR ED EXPANSION AND RENOVATION - NEW CONSTRUCTION PLAN

P301A

PROJECT: 45057.00
DATE: 3/2/2022

LINE IS 3 INCHES WHEN PRINTED FULL SIZE
FULL SHEET SIZE = 30"X42"

3/1/2022 2:38:42 PM BIM 360://45057.00 HCA Lake City Medical Center 10 bed med surg Expansion R21/ICT_210404_P21_Central.rvt

Drawn By: DSH
Checked By: DJS
Approved By: SMS

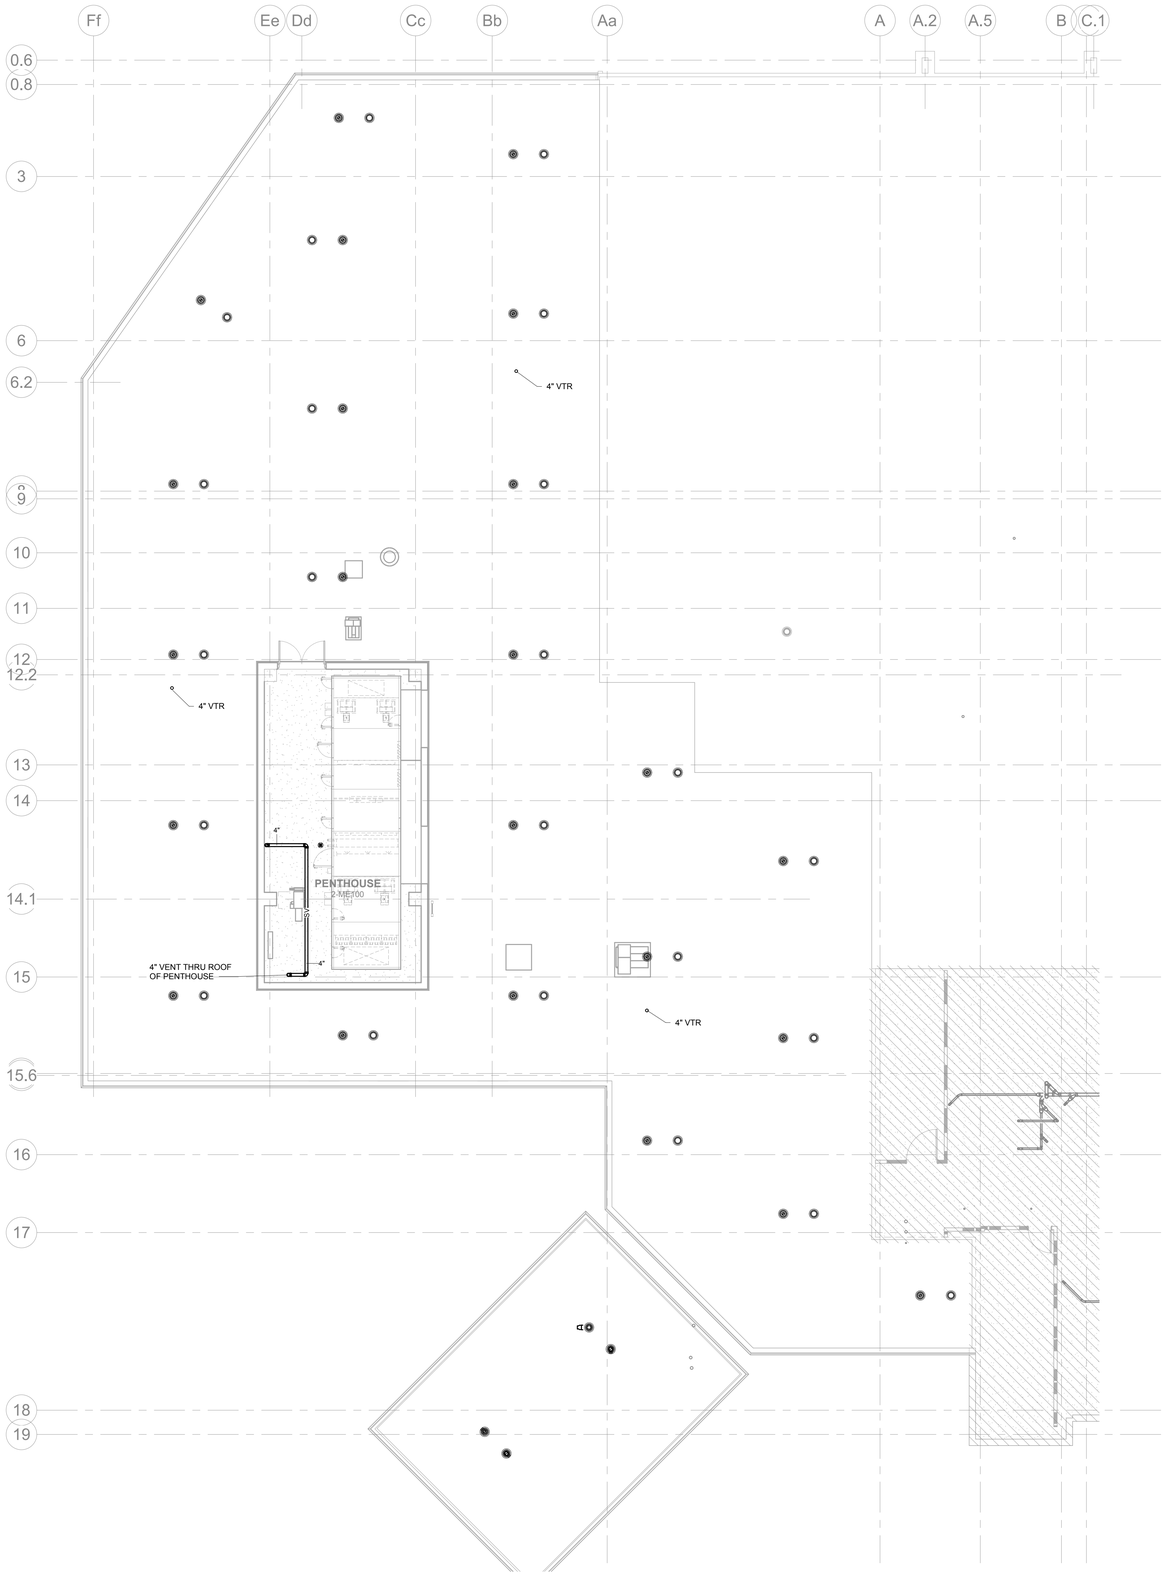

1 SANITARY - SECOND FLOOR - NEW CONSTRUCTION PLAN
1/8" = 1'-0"
0' 4' 8' 16' 24'

- EXISTING TYPE A - 1 HOUR FIRE BARRIERS TO REMAIN
- EXISTING TYPE B - 1 HOUR SMOKE BARRIERS TO REMAIN
- EXISTING TYPE C - 2 HOUR FIRE BARRIERS TO REMAIN
- EXISTING TYPE D - 2 HOUR SMOKE BARRIERS TO REMAIN
- EXISTING TYPE N - NON-RATED PARTITION TO REMAIN
- EXISTING TYPE S - SMOKE RESISTANT PARTITION TO REMAIN
- TYPE A - 1 HOUR FIRE BARRIERS
- TYPE B - 1 HOUR SMOKE BARRIERS
- TYPE C - 2 HOUR FIRE BARRIERS
- TYPE D - 2 HOUR SMOKE BARRIERS
- TYPE N - NON-RATED PARTITION
- TYPE S - SMOKE RESISTANT PARTITION

AREA PIPING LEGEND

NO PIPING OR EQUIPMENT ALLOWED ABOVE THIS AREA.

VTR NOTE

CONTRACTOR SHALL OFFSET ALL VENTS THRU ROOF AS REQUIRED TO MAINTAIN 25'-0" MIN. SEPARATION FROM ROOF TOP UNIT FRESH AIR INTAKE.

NEW WORK LEGEND

- EXISTING TO REMAIN
- NEW CONSTRUCTION

Gresham Smith

GreshamSmith.com

ARCHITECT, INTERIOR DESIGN, GRAPHICS
Gresham Smith
222 2nd Avenue South, Suite 1400
Nashville, TN 37201-2308
615.770.8100
FL Qualifier No. AR0013420
FL Registry No. RY3806
Architect/Interior Designer of Record: Eric M. Snyder, Florida Registration #96197
Project Principal: Rob Hamby
Project Architect: Eric Snyder
Project Coordinator: Traci Myers
Interior Designer: Morgan Black

STRUCTURAL
Stanley D. Lindsey & Associates, Ltd.
750 Old Hickory Blvd, Building 1, Suite 175
Brentwood, TN 37027
615.320.1735
FL Qualifier No. 39200
FL Registry No. 1329
Project Principal/ Engineer: Mark Hilner
Structural Engineer of Record: Michael E. Corrin, Florida Registration #62025

M&P
I.C. Thomasson Associates, Inc.
2950 Kraft Drive, Suite 500
Nashville, TN 37204
615.346.3400
FL Qualifier No. 38970
FL Registry No. 1276
MEP Principal: Josh Cartwright
MEP Proj Mngr: Paul C. McKinney
Mech Engineer of Record: Shawn Sullivan, Florida Registration #81090
Plum/Fire P. Designer: Donna Seigal
Elec. Engineer of Record: Paul C. McKinney, Florida Registration #56569
I.T/Telecom PM: Michael Henry

CIVIL & LANDSCAPE
Kimley-Horn
2615 Centennial Blvd., Suite 102
Tallahassee, FL 32308
850.553.3500
FL Qualifier No. 49629
FL Registry No. 696
EOR: Kelsey Lewis, PE, Florida Registration #79384
Proj Mngr: Chris Akers
Landscape AOR: Charlie Johnson, Florida Reg #6667402

ICT
I. C. Thomasson Associates, Inc.
2950 KRAFT DRIVE
NASHVILLE, TN. 37204
PHONE (615) 346-3400
www.icthomasson.com
ict project # : 210404

1966 SDL STRUCTURAL ENGINEERS

Kimley»Horn
214 Oceanside Drive
Nashville, TN 37204

HCA Healthcare
HCA Design & Construction
One Park Plaza, PO Box 550
Bldg. II, East 3rd Floor
Nashville, TN 37203
HCA Design Mgr.: Nicole Hoch
HCA Constr. Mgr.: Ben McAlpin

General Contractors
Robins & Morton
5500 Maryland Way, Suite 100
Brentwood, TN 37027

SHAWN M. SULLIVAN LICENSE No 81090 STATE OF FLORIDA PROFESSIONAL ENGINEER

Digitally signed by Shawn Sullivan
Date: 2022.03.01 15:52:18-06'00'

ED EXPANSION, PHARMACY AND DIETARY RENOVATION

LAKE CITY MEDICAL CENTER
340 NW Commerce Dr.
Lake City, FL 32055
HCA Project No.: 3793800010, 3793800014
Florida AHCA Project Submission No.: 115
Client Code / File No.: 23/100156

Revision		
No.	Date	Description

SANITARY - SECOND FLOOR - NEW CONSTRUCTION PLAN

P302A

LINE IS 3 INCHES WHEN PRINTED FULL SIZE
FULL SHEET SIZE = 30"X42"

PROJECT: 45057.00
DATE: 3/2/2022

3/1/2022 2:38:46 PM BIM 360://45057.00 HCA Lake City Medical Center 10 bed med surg Expansion R21/ICT_210404_P21_Central.rvt

Drawn By: DSH
Checked By: DJS
Approved By: SMS

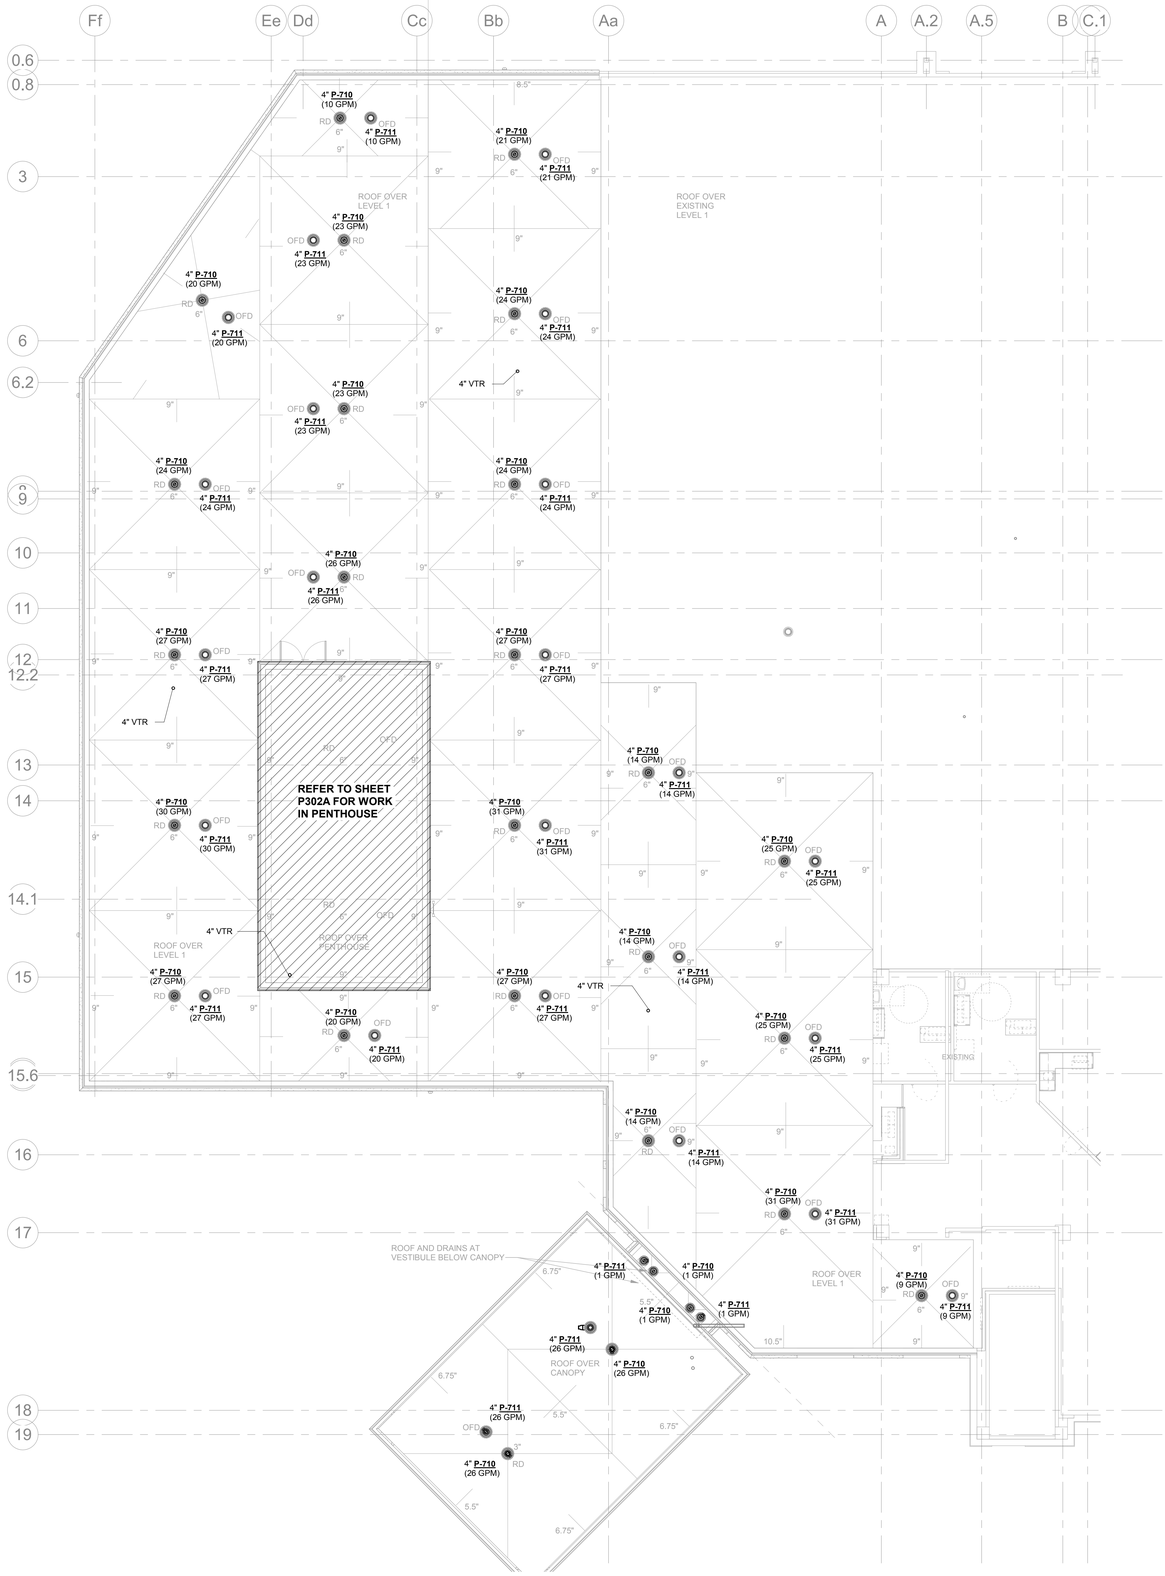

1 SANITARY - ROOF PLAN ED EXPANSION - NEW CONSTRUCTION PLAN

1/8" = 1'-0" 0' 4' 8' 16' 24'

EXISTING TYPE A - 1 HOUR FIRE BARRIERS TO REMAIN
EXISTING TYPE B - 1 HOUR SMOKE BARRIERS TO REMAIN
EXISTING TYPE C - 2 HOUR FIRE BARRIERS TO REMAIN
EXISTING TYPE D - 2 HOUR SMOKE BARRIERS TO REMAIN
EXISTING TYPE N - NON-RATED PARTITION TO REMAIN
EXISTING TYPE S - SMOKE RESISTANT PARTITION TO REMAIN
TYPE A - 1 HOUR FIRE BARRIERS
TYPE B - 1 HOUR SMOKE BARRIERS
TYPE C - 2 HOUR FIRE BARRIERS
TYPE D - 2 HOUR SMOKE BARRIERS
TYPE N - NON-RATED PARTITION
TYPE S - SMOKE RESISTANT PARTITION

AREA PIPING LEGEND

NO PIPING OR EQUIPMENT ALLOWED ABOVE THIS AREA.

VTR NOTE

CONTRACTOR SHALL OFFSET ALL VENTS THRU ROOF AS REQUIRED TO MAINTAIN 25'-0" MIN. SEPARATION FROM ROOF TOP UNIT FRESH AIR INTAKE.

NEW WORK LEGEND

EXISTING TO REMAIN
NEW CONSTRUCTION

Gresham Smith

GreshamSmith.com

ARCHITECT, INTERIOR DESIGN, GRAPHICS
Gresham Smith
222 2nd Avenue South, Suite 1400
Nashville, TN 37201-2308
615.770.8100
FL Qualifier No. AR0013420
FL Registry No. RY3806
Architect/Interior Designer of Record: Eric M. Snyder
Florida Registration #96197
Project Principal: Rob Hamby
Project Architect: Eric Snyder
Project Coordinator: Traci Myers
Interior Designer: Morgan Black

STRUCTURAL
Stanley D. Lindsey & Associates, Ltd.
750 Old Hickory Blvd, Building 1, Suite 175
Brentwood, TN 37027
615.320.1735
FL Qualifier No. 39200
FL Registry No. 1329
Project Principal/ Engineer: Mark Hilner
Structural Engineer of Record: Michael E. Corrin
Florida Registration #62025

M&P
I.C. Thomasson Associates, Inc.
2950 Kraft Drive, Suite 500
Nashville, TN 37204
615.346.3400
FL Qualifier No. 38970
FL Registry No. 1276
MEP Principal: Josh Cartwright
MEP Proj Mngr: Paul C. McKinney
Mech Engineer of Record: Shawn Sullivan
Florida Registration #81090
Plum/Fire P. Designer: Donna Seigal
Elec. Engineer of Record: Paul C. McKinney
Florida Registration #56569
IT/Telecom PM: Michael Henry

CIVIL & LANDSCAPE
Kimley-Horn
2619 Centennial Blvd., Suite 200
Tallahassee, FL 32308
850.553.3500
FL Qualifier No. 49629
FL Registry No. 696
EOR: Kelsey Lewis, PE
Florida Registration #79384
Proj Mngr: Chris Akers
Landscape AOR: Charlie Johnson
Florida Reg #6667402

ICT
I.C. Thomasson Associates, Inc.
2950 KRAFT DRIVE
NASHVILLE, TN. 37204
PHONE (615) 346-3400
www.ictthomasson.com
ICT Project No. 210404

1966 SDL STRUCTURAL ENGINEERS

Kimley»Horn
2619 Centennial Blvd., Suite 200
Tallahassee, FL 32308

HCA Healthcare

HCA Design & Construction
One Park Plaza, PO Box 550
Bldg. II, East 3rd Floor
Nashville, TN 37203
HCA Design Mgr.: Nicole Hoch
HCA Constr. Mgr.: Ben McAlpin

General Contractors
Robins & Morton
5500 Maryland Way, Suite 100
Brentwood, TN 37027

SHAWN M. SULLIVAN LICENSE No 81090 STATE OF FLORIDA PROFESSIONAL ENGINEER

Digitally signed by Shawn Sullivan
Date: 2022.03.01 15:52:35-06'00'

ANCILLARY BUILDING

LAKE CITY MEDICAL CENTER
340 NW Commerce Dr.
Lake City, FL 32055
HCA Project No.: 3793800011

Revision		
No.	Date	Description

SANITARY - ROOF PLAN ED EXPANSION - NEW CONSTRUCTION PLAN

P303A

PROJECT: 45057.00
DATE: 3/2/2022

LINE IS 3 INCHES WHEN PRINTED FULL SIZE
FULL SHEET SIZE = 30"X42"

3/1/2022 2:38:51 PM BIM 360://45057.00 HCA Lake City Medical Center 10 bed med surg Expansion R21/ICT_210404_P21_Central.rvt

Drawn By: DSH
Checked By: DJS
Approved By: SMS

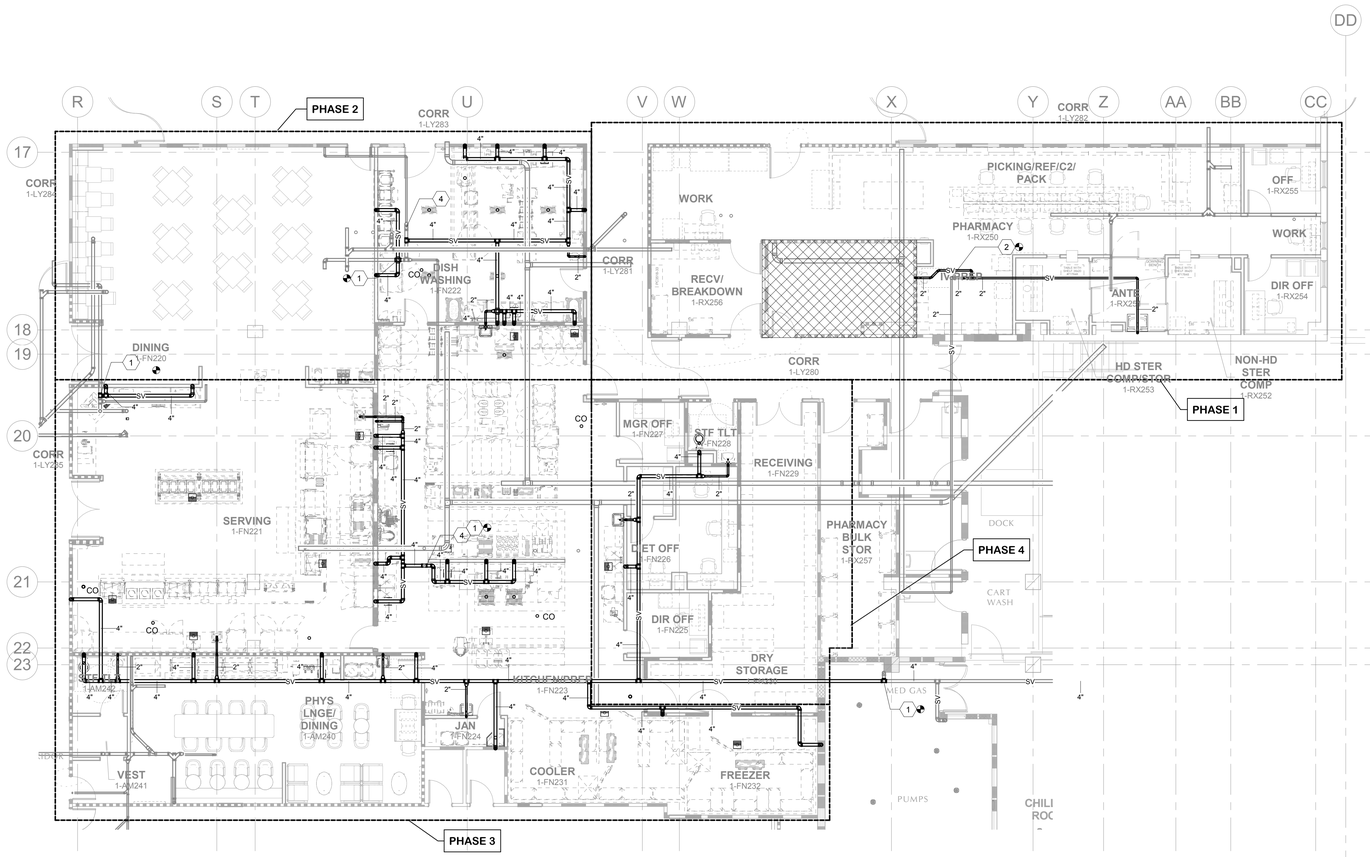

1 SANITARY - FIRST FLOOR DIETARY RENOVATION - NEW CONSTRUCTION PLAN
1/8" = 1'-0" 0' 4' 8' 16' 24'

- EXISTING TYPE A - 1 HOUR FIRE BARRIERS TO REMAIN
- EXISTING TYPE B - 1 HOUR SMOKE BARRIERS TO REMAIN
- EXISTING TYPE C - 2 HOUR FIRE BARRIERS TO REMAIN
- EXISTING TYPE D - 2 HOUR SMOKE BARRIERS TO REMAIN
- EXISTING TYPE N - NON-RATED PARTITION TO REMAIN
- EXISTING TYPE S - SMOKE RESISTANT PARTITION TO REMAIN
- TYPE A - 1 HOUR FIRE BARRIERS
- TYPE B - 1 HOUR SMOKE BARRIERS
- TYPE C - 2 HOUR FIRE BARRIERS
- TYPE D - 2 HOUR SMOKE BARRIERS
- TYPE N - NON-RATED PARTITION
- TYPE S - SMOKE RESISTANT PARTITION

DRAWING KEYNOTES

1. CONNECT NEW 4" VENT TO EXISTING 4" VENT
2. CONNECT NEW 2" VENT TO EXISTING 2" VENT
3. 4" VENT UP
4. EXISTING 4" VENT UP

NEW CONSTRUCTION PHASING NOTE

WORK SHOWN ON PLANS IS TO BE PERFORMED IN THE PHASE SHOWN ON THE PLANS. SECTIONS OF PIPE THAT CROSSES ONE OR MORE DIFFERENT PHASES THAT IS TO BE REPLACED IS TO BE DONE AS TO MINIMIZES DOWNTIME TO AREAS CURRENTLY IN USE. CONTRACTOR TO COORDINATE WITH FACILITY FOR TIMES OF SHUTDOWN.

AREA PIPING LEGEND

NO PIPING OR EQUIPMENT ALLOWED ABOVE THIS AREA.

VTR NOTE

CONTRACTOR SHALL OFFSET ALL VENTS THRU ROOF AS REQUIRED TO MAINTAIN 25'-0" MIN. SEPARATION FROM ROOF TOP UNIT FRESH AIR INTAKE.

SAWCUT NOTE:

CONTRACTOR SHALL CUT EXISTING FLOOR SLAB FOR WASTE LINE INSTALLATION AS REQUIRED. PATCH FLOOR TO MATCH EXISTING

NEW WORK LEGEND

- EXISTING TO REMAIN
- NEW CONSTRUCTION

Gresham Smith

GreshamSmith.com

ARCHITECT, INTERIOR DESIGN, GRAPHICS
Gresham Smith
222 2nd Avenue South, Suite 1400
Nashville, TN 37201-2308
615.770.8100
FL Qualifier No. AR0013420
FL Registry No. RY3806
Architect/Interior Designer of Record: Eric M. Snyder
Florida Registration #96197
Project Principal: Rob Hamby
Project Architect: Eric Snyder
Project Coordinator: Traci Myers
Interior Designer: Morgan Black

ME&P
I.C. Thomasson Associates, Inc.
2950 Kraft Drive, Suite 500
Nashville, TN 37204
615.346.3400
FL Qualifier No. 38970
FL Registry No. 1276
MEP Principal: Josh Cartwright
MEP Proj Mngr: Paul C. McKinney
Mech Engineer of Record: Shawn Sullivan
Florida Registration #81090
Plum/Fire P. Designer: Donna Seigal
Elec. Engineer of Record: Paul C. McKinney
Florida Registration #56569

STRUCTURAL
Stanley D. Lindsey & Associates, Ltd.
750 Old Hickory Blvd, Building 1, Suite 175
Brentwood, TN 37027
615.320.1735
FL Qualifier No. 39200
FL Registry No. 1329
Project Principal/ Engineer: Mark Hilner
Structural Engineer of Record: Michael E. Corrin
Florida Registration #62025

CIVIL & LANDSCAPE
Kimley-Horn
2615 Centennial Blvd., Suite 102
Tallahassee, FL 32308
850.553.3500
FL Qualifier No. 49629
FL Registry No. 696
EOR: Kelsey Lewis, PE
Florida Registration #79384
Proj Mngr: Chris Akers
Landscape AOR: Charlie Johnson
Florida Reg #6667402

I.C. Thomasson Associates, Inc.
2950 KRAFT DRIVE
NASHVILLE, TN. 37204
PHONE (615) 346-3400
www.icthomasson.com
ict project # : 210404

STRUCTURAL ENGINEERS SDL 1966

Kimley»Horn
214 Oceanside Drive
Nashville, TN 37204

HCA Healthcare

HCA Design & Construction
One Park Plaza, PO Box 550
Bldg. II, East 3rd Floor
Nashville, TN 37203
HCA Design Mgr.: Nicole Hoch
HCA Constr. Mgr.: Ben McAlpin

General Contractors
Robins & Morton
5500 Maryland Way, Suite 100
Brentwood, TN 37027

SHAWN M. SULLIVAN LICENSE No 81090 STATE OF FLORIDA PROFESSIONAL ENGINEER

Digitally signed by Shawn Sullivan
Date: 2022.03.01 15:52:58-06'00'

ED EXPANSION, PHARMACY AND DIETARY RENOVATION

LAKE CITY MEDICAL CENTER
340 NW Commerce Dr.
Lake City, FL 32055
HCA Project No.: 3793800010, 3793800014
Florida AHCA
Project Submission No.: 115
Client Code / File No.: 23/100156

Revision		
No.	Date	Description

SANITARY - DIETARY AND PHARMACY RENOVATION - NEW CONSTRUCTION PLAN

P311B

LINE IS 3 INCHES WHEN PRINTED FULL SIZE
FULL SHEET SIZE = 30"X42"

PROJECT: 45057.00
DATE: 3/2/2022

3/1/2022 2:39:02 PM BIM 360://45057.00 HCA Lake City Medical Center 10 bed med surg Expansion R21/ICT_210404_P21_Central.rvt

Drawn By: DSH
Checked By: DJS
Approved By: SMS

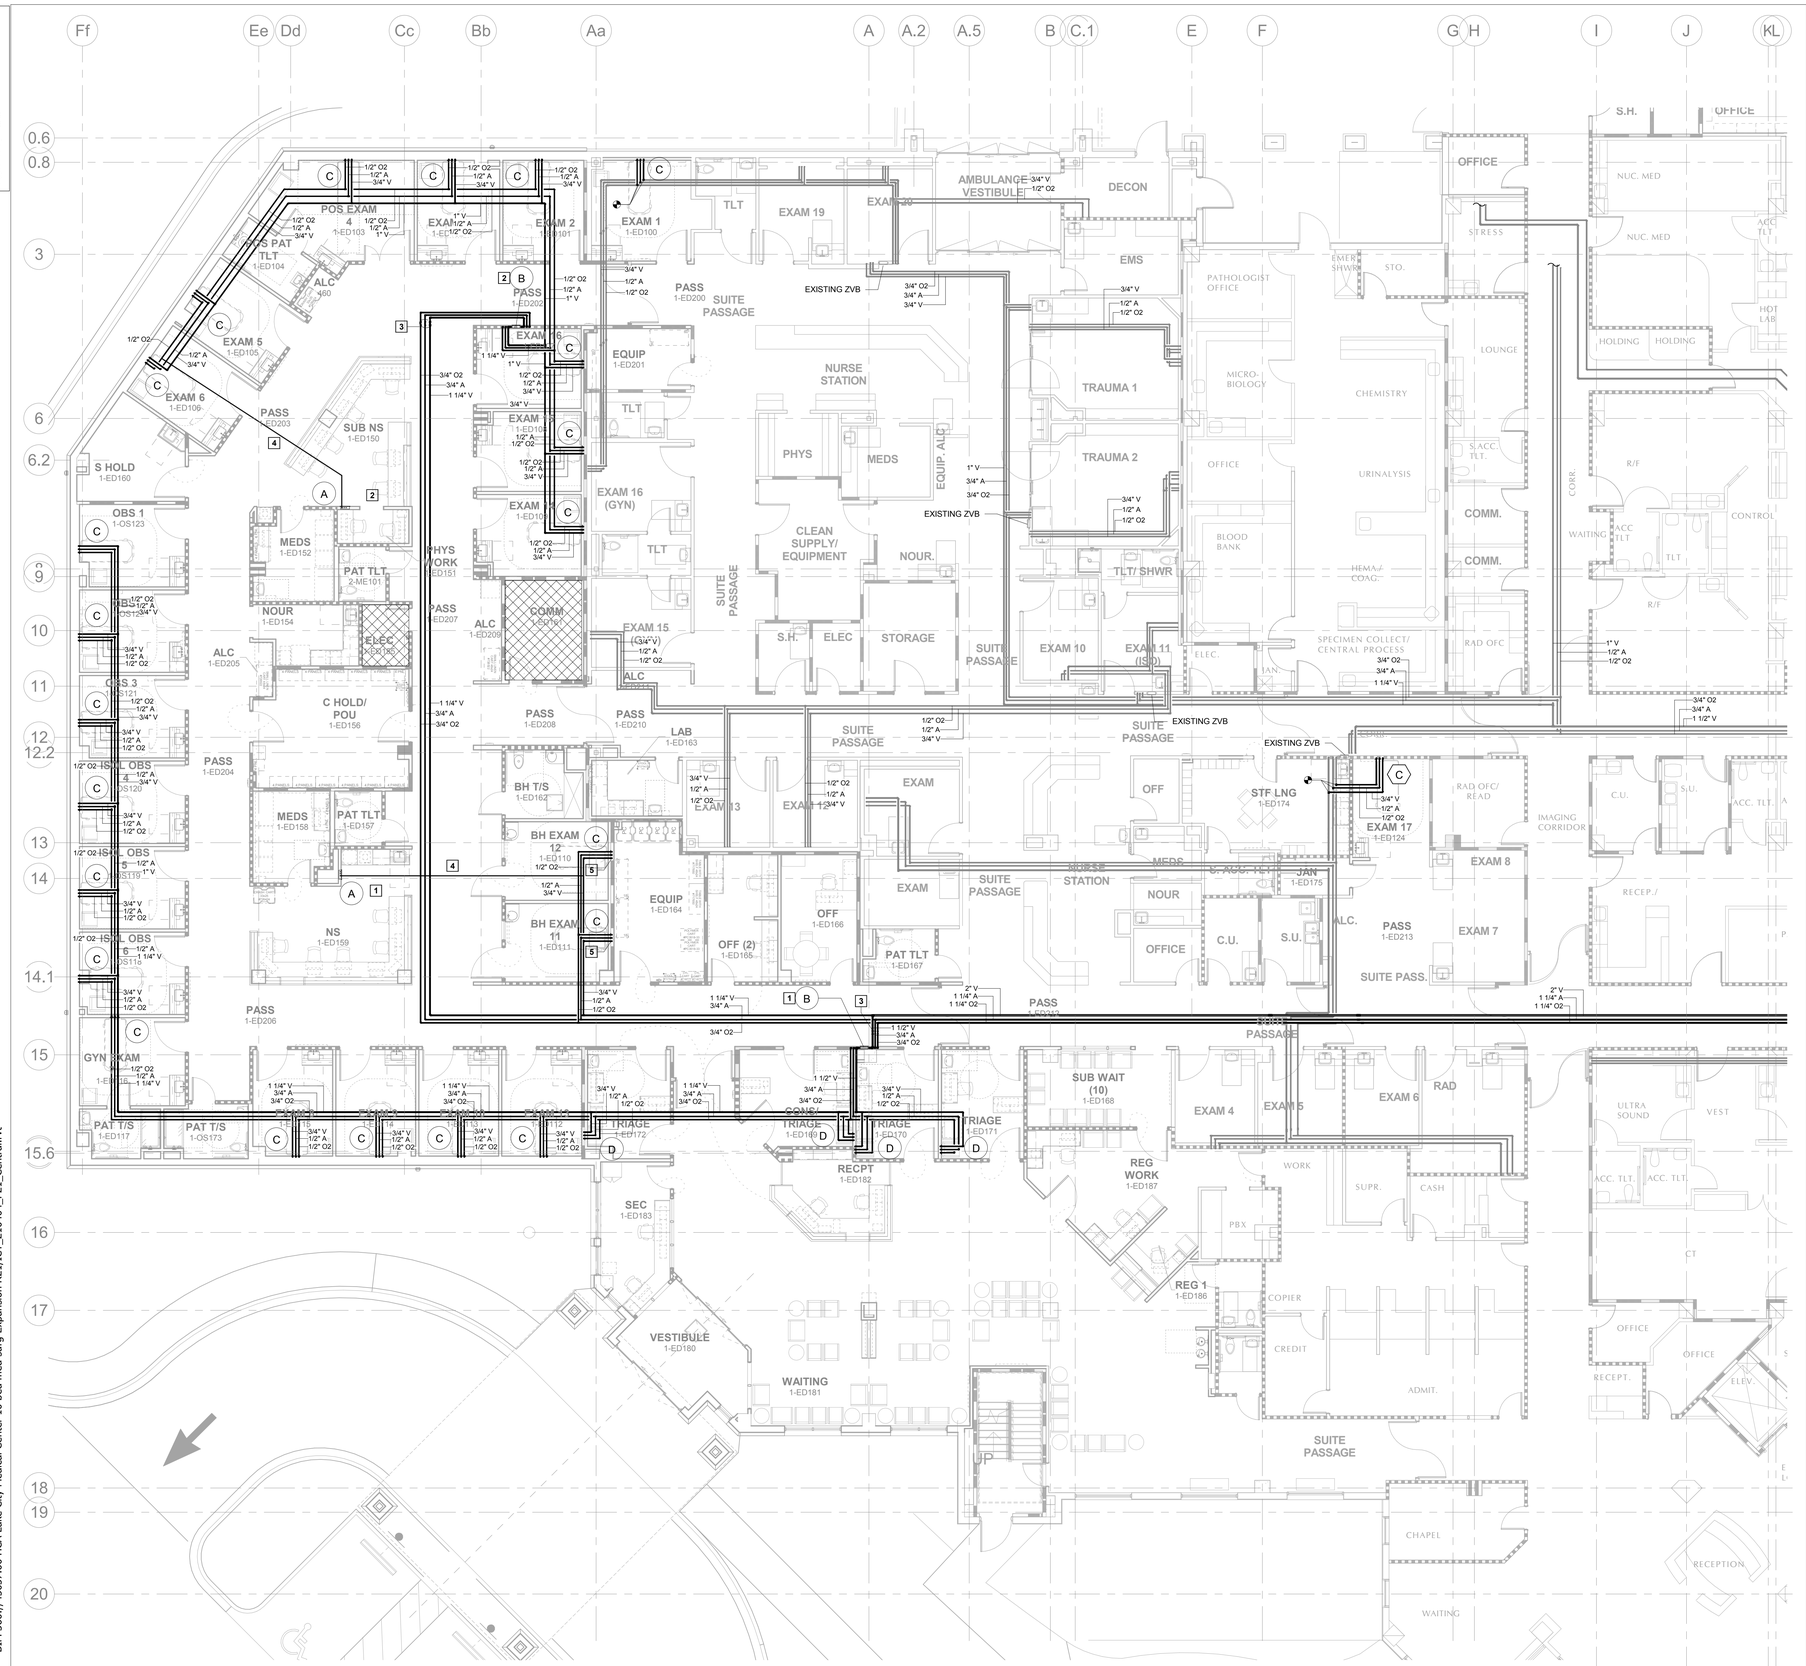

MED GAS - FIRST FLOOR ED EXPANSION AND RENOVATION - NEW CONSTRUCTION PLAN

1 1/8" = 1'-0"

0' 4' 8' 16' 24'

- EXISTING TYPE A - 1 HOUR FIRE BARRIERS TO REMAIN
- EXISTING TYPE B - 1 HOUR SMOKE BARRIERS TO REMAIN
- EXISTING TYPE C - 2 HOUR FIRE BARRIERS TO REMAIN
- EXISTING TYPE D - 2 HOUR SMOKE BARRIERS TO REMAIN
- EXISTING TYPE N - NON-RATED PARTITION TO REMAIN
- EXISTING TYPE S - SMOKE RESISTANT PARTITION TO REMAIN
- TYPE A - 1 HOUR FIRE BARRIERS
- TYPE B - 1 HOUR SMOKE BARRIERS
- TYPE C - 2 HOUR FIRE BARRIERS
- TYPE D - 2 HOUR SMOKE BARRIERS
- TYPE N - NON-RATED PARTITION
- TYPE S - SMOKE RESISTANT PARTITION

MEDICAL GAS PLAN NOTES:

1. ZONE VALVE BOX / LINE PRESSURE ALARM SERVING EXAM / TRIAGE ROOM: OBS 1-7, EXAM 8-13, TRIAGE 1-ED 169-172.
2. ZONE VALVE BOX / LINE PRESSURE ALARM SERVING EXAM / TRIAGE ROOM: EXAM 2-6, EXAM 14-16.
3. PROVIDE SERVICE VALVES.
4. LINE PRESSURE ALARM, SENSOR WIRING.
5. WALL OUTLETS IN LOCKABLE CABINET. REFER TO ELECTRICAL DRAWINGS FOR CONSOLE SPECIFICATION.

MEDICAL GAS CERTIFICATION NOTE

PER NFPA 99, SYSTEM SHALL BE CERTIFIED BY AN INDEPENDENT MEDICAL GAS TESTING AGENCY PRIOR TO USE OF THE SYSTEM. CERTIFIER MUST HAVE NITC CERTIFICATE AND FLORIDA STATE FIRE MARSHAL CERTIFICATION AS A MEDICAL GAS INSPECTOR. THE FIRE CODE OFFICIAL MUST BE PRESENT TO WITNESS ALL TESTING. COPIES OF CERTIFICATION TO BE PROVIDED TO THE FIRE CODE OFFICIAL.

NEW WORK LEGEND

- EXISTING TO REMAIN
- NEW CONSTRUCTION

Gresham Smith
GreshamSmith.com

ARCHITECT, INTERIOR DESIGN, GRAPHICS
Gresham Smith
222 2nd Avenue South, Suite 1400
Nashville, TN 37201-2308
615.770.8100
FL Qualifier No. AR0013420
FL Registry No. RY3806
Architect/Interior Designer of Record: Eric M. Snyder
Florida Registration #96197
Project Principal: Rob Hamby
Project Architect: Eric Snyder
Project Coordinator: Traci Myers
Interior Designer: Morgan Black

ME&P
I.C. Thomasson Associates, Inc.
2950 Kraft Drive, Suite 500
Nashville, TN 37204
615.346.3400
FL Qualifier No. 38970
FL Registry No. 1276
MEP Principal: Josh Cartwright
MEP Proj Mngr: Paul C. McKinney
Mech Engineer of Record: Shawn Sullivan
Florida Registration #81090
Plum/Fire P. Designer: Donna Seigal
Elec. Engineer of Record: Paul C. McKinney
Florida Registration #56569

STRUCTURAL
Stanley D. Lindsey & Associates, Ltd. LT/Telecom PM: Michael Henry
750 Old Hickory Blvd, Building 1, Suite 175
Brentwood, TN 37027
615.320.1735
FL Qualifier No. 39200
FL Registry No. 1329
Project Principal/ Engineer: Mark Hilner
Structural Engineer of Record: Michael E. Corrin
Florida Registration #62025

CIVIL & LANDSCAPE
Kimley-Horn
2615 Centennial Blvd., Suite 102
Tallahassee, FL 32308
850.553.3500
FL Qualifier No. 49629
FL Registry No. 696
EOR: Kelsey Lewis, PE
Florida Registration #79384
Proj Mngr: Chris Akers
Landscape AOR: Charlie Johnson
Florida Reg #6667402

ICT
I. C. Thomasson Associates, Inc.
2950 KRAFT DRIVE
NASHVILLE, TN. 37204
PHONE (615) 346-3400
www.icthomasson.com
ict project # : 210404

SDL STRUCTURAL ENGINEERS 1966

Kimley»Horn
214 Oceanside Drive
Nashville, TN 37204

HCA Healthcare
HCA Design & Construction
One Park Plaza, PO Box 550
Bldg. II, East 3rd Floor
Nashville, TN 37203
HCA Design Mgr.: Nicole Hoch
HCA Constr. Mgr.: Ben McAlpin

General Contractors
Robins & Morton
5500 Maryland Way, Suite 100
Brentwood, TN 37027

SHAWN M. SULLIVAN LICENSE No 81090 STATE OF FLORIDA PROFESSIONAL ENGINEER

Digitally signed by Shawn Sullivan
Date: 2022.03.01 15:53:15-06'00'

ED EXPANSION, PHARMACY AND DIETARY RENOVATION

LAKE CITY MEDICAL CENTER
340 NW Commerce Dr.
Lake City, FL 32055
HCA Project No.: 3793800010, 3793800014
Florida AHCA
Project Submission No.: 115
Client Code / File No.: 23/100156

Revision		
No.	Date	Description

MED GAS - FIRST FLOOR ED EXPANSION AND RENOVATION - NEW CONSTRUCTION PLAN

P401A

LINE IS 3 INCHES WHEN PRINTED FULL SIZE
FULL SHEET SIZE = 30"X42"

PROJECT: 45057.00
DATE: 3/2/2022

3/1/2022 2:39:15 PM BIM 360://45057.00 HCA Lake City Medical Center 10 bed med surg Expansion R21/ICT_210404_P21_Central.rvt

Drawn By: DSH
Checked By: DJS
Approved By: SMS

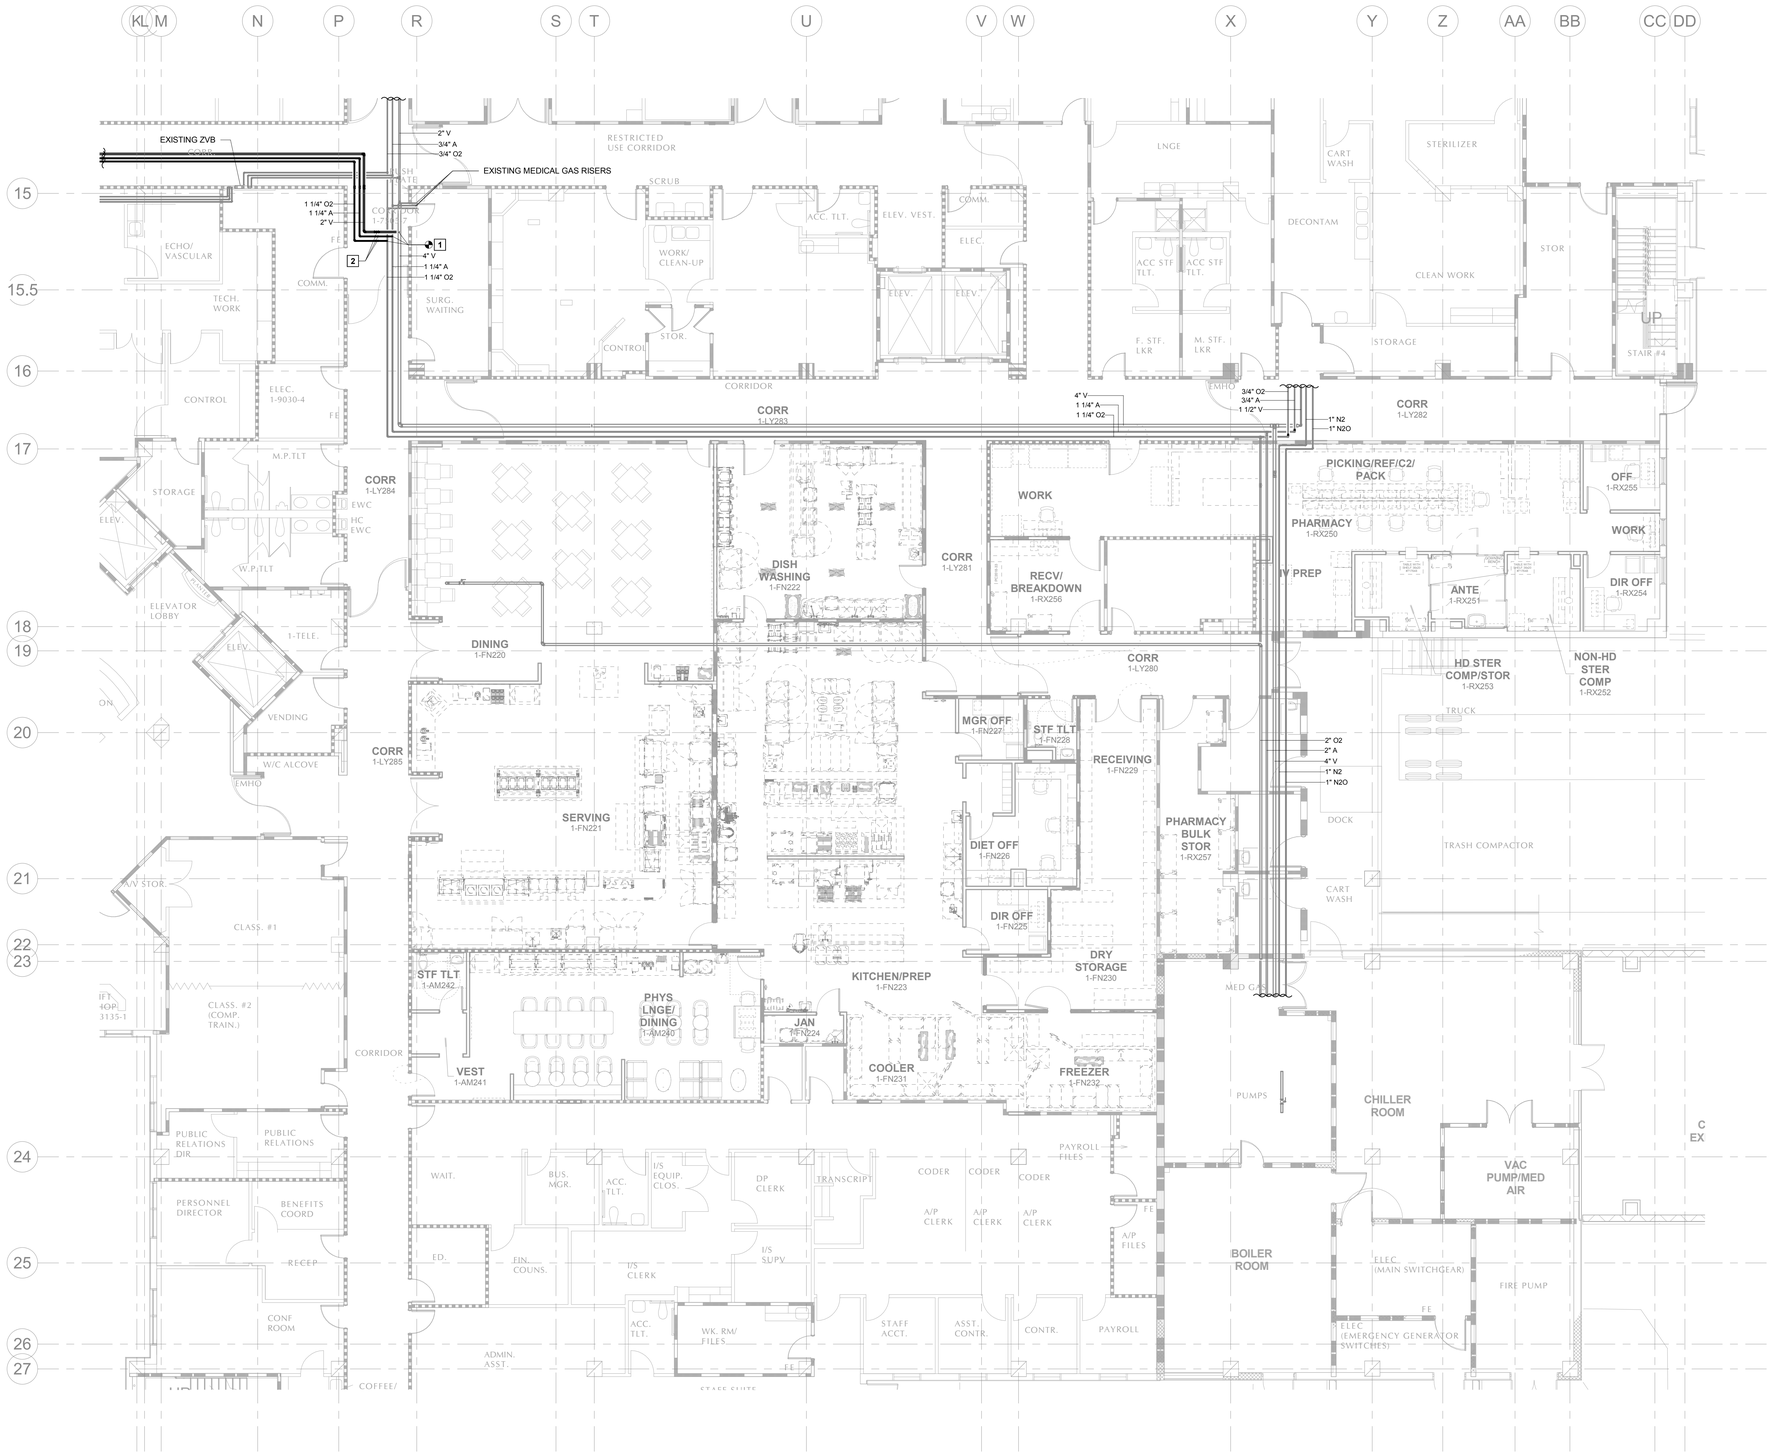

1 MED GAS - FIRST FLOOR DIETARY RENOVATION - NEW CONSTRUCTION PLAN

1/8" = 1'-0"

0' 4' 8' 16' 24'

- EXISTING TYPE A - 1 HOUR FIRE BARRIERS TO REMAIN
- EXISTING TYPE B - 1 HOUR SMOKE BARRIERS TO REMAIN
- EXISTING TYPE C - 2 HOUR FIRE BARRIERS TO REMAIN
- EXISTING TYPE D - 2 HOUR SMOKE BARRIERS TO REMAIN
- EXISTING TYPE N - NON-RATED PARTITION TO REMAIN
- EXISTING TYPE S - SMOKE RESISTANT PARTITION TO REMAIN
- TYPE A - 1 HOUR FIRE BARRIERS
- TYPE B - 1 HOUR SMOKE BARRIERS
- TYPE C - 2 HOUR FIRE BARRIERS
- TYPE D - 2 HOUR SMOKE BARRIERS
- TYPE N - NON-RATED PARTITION
- TYPE S - SMOKE RESISTANT PARTITION

MEDICAL GAS PLAN NOTES:

1. CONNECT NEW 2" V, 1 1/4" O2, AND 1 1/4" A TO EXISTING 4" V, 1 1/4" O2, AND 1 1/4" A.
2. PROVIDE SERVICE VALVES.

MEDICAL GAS CERTIFICATION NOTE

PER NFPA 99, SYSTEM SHALL BE CERTIFIED BY AN INDEPENDENT MEDICAL GAS TESTING AGENCY PRIOR TO USE OF THE SYSTEM. CERTIFIER MUST HAVE NITC CERTIFICATE AND FLORIDA STATE FIRE MARSHAL CERTIFICATION AS A MEDICAL GAS INSPECTOR. THE FIRE CODE OFFICIAL MUST BE PRESENT TO WITNESS ALL TESTING. COPIES OF CERTIFICATION TO BE PROVIDED TO THE FIRE CODE OFFICIAL.

NEW WORK LEGEND

- EXISTING TO REMAIN
- NEW CONSTRUCTION

Gresham Smith

GreshamSmith.com

ARCHITECT, INTERIOR DESIGN, GRAPHICS
Gresham Smith
222 2nd Avenue South, Suite 1400
Nashville, TN 37201-2308
615.770.8100
FL Qualifier No. AR0013420
FL Registry No. RY3806
Architect/Interior Designer of Record: Eric M. Snyder
Florida Registration #96197
Project Principal: Rob Hamby
Project Architect: Eric Snyder
Project Coordinator: Traci Myers
Interior Designer: Morgan Black

ME&P
I.C. Thomasson Associates, Inc.
2950 Kraft Drive, Suite 500
Nashville, TN 37204
615.346.3400
FL Qualifier No. 38970
FL Registry No. 1276
MEP Principal: Josh Cartwright
MEP Proj Mngr: Paul C. McKinney
Mech Engineer of Record: Shawn Sullivan
Florida Registration #81090
Plum/Fire P. Designer: Donna Seigal
Elec. Engineer of Record: Paul C. McKinney
Florida Registration #56569

STRUCTURAL
Stanley D. Lindsey & Associates, Ltd.
750 Old Hickory Blvd, Building 1, Suite 175
Brentwood, TN 37027
615.320.1735
FL Qualifier No. 39200
FL Registry No. 1329
Project Principal/ Engineer: Mark Hilner
Structural Engineer of Record: Michael E. Corrin
Florida Registration #62025

CIVIL & LANDSCAPE
Kimley-Horn
2615 Centennial Blvd., Suite 102
Tallahassee, FL 32308
850.553.3500
FL Qualifier No. 49629
FL Registry No. 696
EOR: Kelsey Lewis, PE
Florida Registration #79384
Proj Mngr: Chris Akers
Landscape AOR: Charlie Johnson
Florida Reg #6667402

ICT
I. C. Thomasson Associates, Inc.
2950 KRAFT DRIVE
NASHVILLE, TN. 37204
PHONE (615) 346-3400
www.icthomasson.com
ict project # : 210404

1966 SDL STRUCTURAL ENGINEERS

Kimley»Horn
214 Oceanside Drive
Nashville, TN 37204

HCA Healthcare

HCA Design & Construction
One Park Plaza, PO Box 550
Bldg. II, East 3rd Floor
Nashville, TN 37203
HCA Design Mgr.: Nicole Hoch
HCA Constr. Mgr.: Ben McAlpin

General Contractors
Robins & Morton
5500 Maryland Way, Suite 100
Brentwood, TN 37027

SHAWN M. SULLIVAN LICENSE No 81090 STATE OF FLORIDA PROFESSIONAL ENGINEER

Digitally signed by Shawn Sullivan
Date: 2022.03.01 15:53:33-06'00'

ED EXPANSION, PHARMACY AND DIETARY RENOVATION

LAKE CITY MEDICAL CENTER
340 NW Commerce Dr.
Lake City, FL 32055
HCA Project No.: 3793800010, 3793800014
Florida AHCA
Project Submission No.: 115
Client Code / File No.: 23/100156

Revision		
No.	Date	Description

MED GAS - FIRST FLOOR DIETARY AND PHARMACY RENOVATION - NEW CONSTRUCTION PLAN

P401B

LINE IS 3 INCHES WHEN PRINTED FULL SIZE
FULL SHEET SIZE = 30"X42"

PROJECT: 45057.00
DATE: 3/2/2022

3/1/2022 2:39:24 PM BIM 360://45057.00 HCA Lake City Medical Center 10 bed med surg Expansion R21/ICT_210404_P21_Central.rvt

Drawn By: DSH
Checked By: DJS
Approved By: SMS

NEW WORK LEGEND

EXISTING TO REMAIN
NEW CONSTRUCTION

VTR NOTE

CONTRACTOR SHALL OFFSET ALL VENTS THRU ROOF AS REQUIRED TO MAINTAIN 25'-0" MIN. SEPARATION FROM ROOF TOP UNIT FRESH AIR INTAKE.

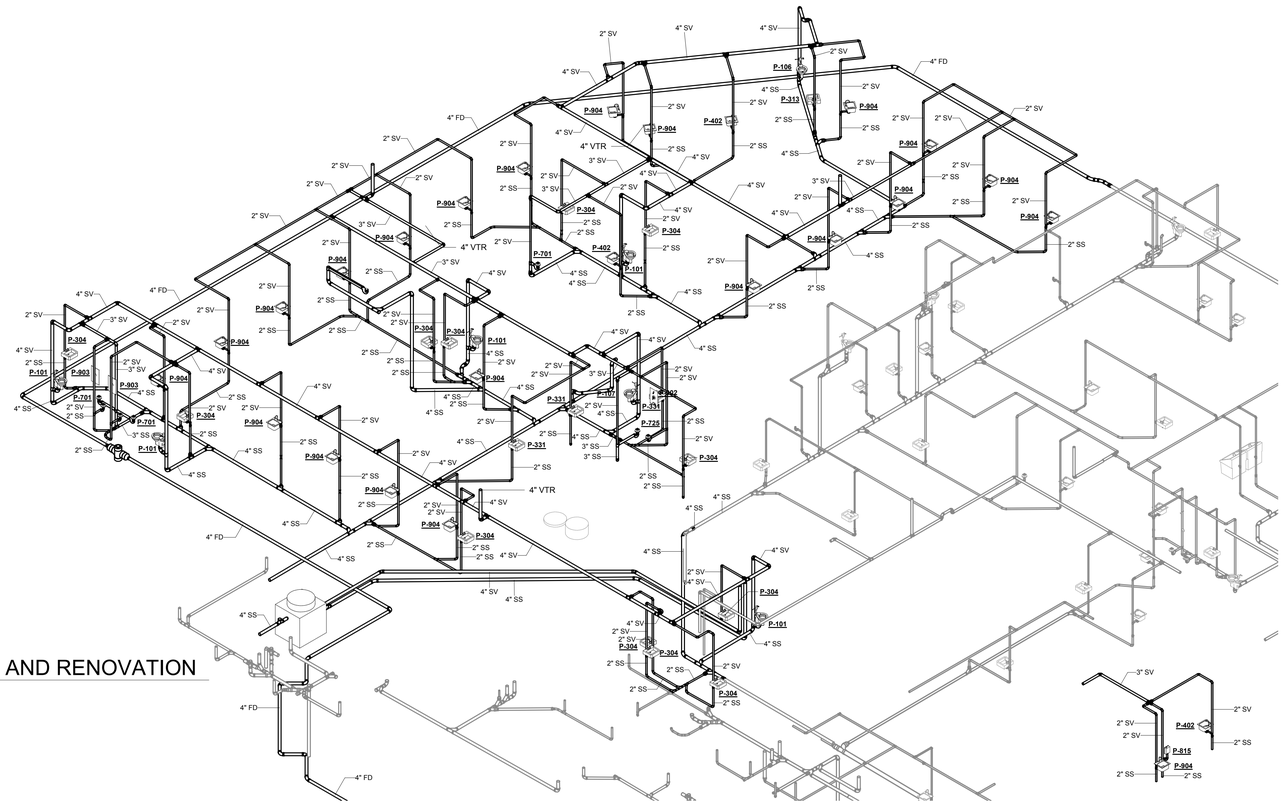

1 WASTE RISER - ED EXPANSION AND RENOVATION

NOTE : # WATER HAMMER ARRESTOR TO BE ZURN SERIES Z-1700 OR EQUAL. SIZE AS INDICATED ON WATER RISER DIAGRAM. PROVIDE ACCESS TO ALL WATER HAMMER ARRESTORS THRU ACCESS PANELS, LAY-IN CEILINGS, WALL IN CHASE.

SHUTOFF VALVE NOTE

PROVIDE SHUT-OFF VALVES AT ALL BRANCH LINES NEAR MAIN LINE CONNECTION.

BALANCING VALVE LEGEND "X"

BALANCING VALVE TO BE SET TO GPM DESIGNATED IN BLOCK KEYNOTE

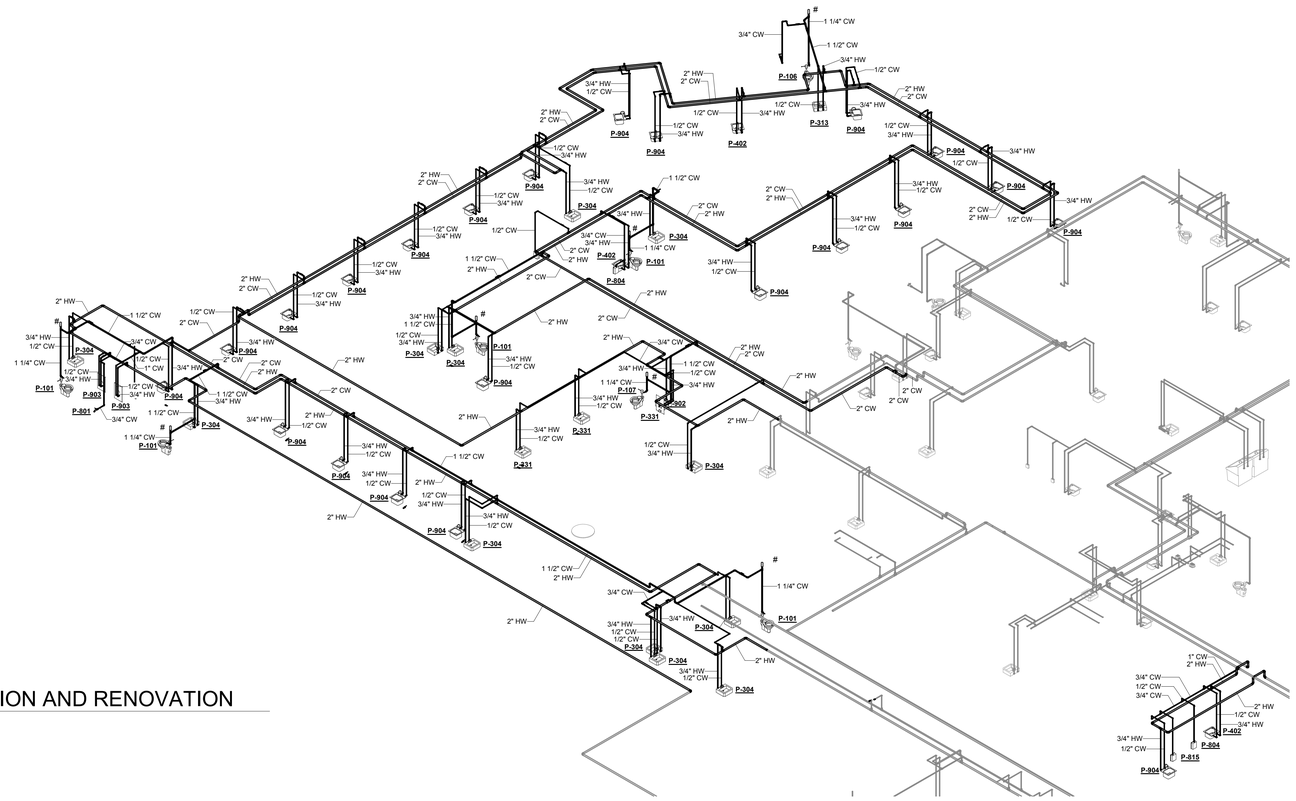

2 WATER RISER - ED EXPANSION AND RENOVATION

Gresham Smith
GreshamSmith.com

ARCHITECT, INTERIOR DESIGN, GRAPHICS
Gresham Smith
222 2nd Avenue South, Suite 1400
Nashville, TN 37201-2308
615.770.8100
FL Qualifier No. AR0013420
FL Registry No. RY3806
Architect/Interior Designer of Record: Eric M. Snyder, Florida Registration #96197
Project Principal: Rob Hamby
Project Architect: Eric Snyder
Project Coordinator: Traci Myers
Interior Designer: Morgan Black

ME&P
I.C. Thomasson Associates, Inc.
2950 Kraft Drive, Suite 500
Nashville, TN 37204
615.346.3400
FL Qualifier No. 38970
FL Registry No. 1276
MEP Principal: Josh Cartwright
MEP Proj Mngr: Paul C. McKinney
Mech Engineer of Record: Shawn Sullivan, Florida Registration #81090
Plum/Fire P. Designer: Donna Seigal
Elec. Engineer of Record: Paul C. McKinney, Florida Registration #56569

STRUCTURAL
Stanley D. Lindsey & Associates, Ltd.
750 Old Hickory Blvd, Building 1, Suite 175
Brentwood, TN 37027
615.320.1735
FL Qualifier No. 39200
FL Registry No. 1329
Project Principal/ Engineer: Mark Hilner
Structural Engineer of Record: Michael E. Corrin, Florida Registration #62025

CIVIL & LANDSCAPE
Kimley-Horn
2615 Centennial Blvd., Suite 102
Tallahassee, FL 32308
850.553.3500
FL Qualifier No. 49629
FL Registry No. 696
EOR: Kelsey Lewis, PE, Florida Registration #79384
Proj Mngr: Chris Akers
Landscape AOR: Charlie Johnson, Florida Reg #6667402

I.T/Telecom PM: Michael Henry

ICT
I. C. Thomasson Associates, Inc.
2950 KRAFT DRIVE
NASHVILLE, TN. 37204
PHONE (615) 346-3400
www.icthomasson.com
ict project # : 210404

SDL STRUCTURAL ENGINEERS 1966

Kimley»Horn
214 Oceanside Drive
Nashville, TN 37204

HCA Healthcare
HCA Design & Construction
One Park Plaza, PO Box 550
Bldg. II, East 3rd Floor
Nashville, TN 37203
HCA Design Mgr.: Nicole Hoch
HCA Constr. Mgr.: Ben McAlpin

General Contractors
Robins & Morton
5500 Maryland Way, Suite 100
Brentwood, TN 37027

SHAWN M. SULLIVAN LICENSE No 81090 STATE OF FLORIDA PROFESSIONAL ENGINEER

Digitally signed by Shawn Sullivan
Date: 2022.03.01 15:53:50-06'00'

ED EXPANSION, PHARMACY AND DIETARY RENOVATION

LAKE CITY MEDICAL CENTER
340 NW Commerce Dr.
Lake City, FL 32055
HCA Project No.: 3793800010, 3793800014
Florida AHCA
Project Submission No.: 115
Client Code / File No.: 23/100156

Revision		
No.	Date	Description

PLUMBING - FIRST FLOOR ED EXPANSION AND RENOVATION - RISER DIAGRAM

P500A

LINE IS 3 INCHES WHEN PRINTED FULL SIZE
FULL SHEET SIZE = 30"X42"

PROJECT: 45057.00
DATE: 3/2/2022

3/1/2022 2:39:35 PM BIM 360://45057.00 HCA Lake City Medical Center 10 bed med surg Expansion R21/ICT_210404_P21_Central.rvt

Drawn By: DSH
Checked By: DJS
Approved By: SMS

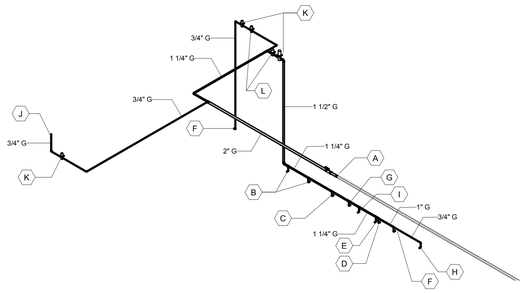

2 NATURAL GAS RISER - DIETARY AND PHARMACY RENOVATION

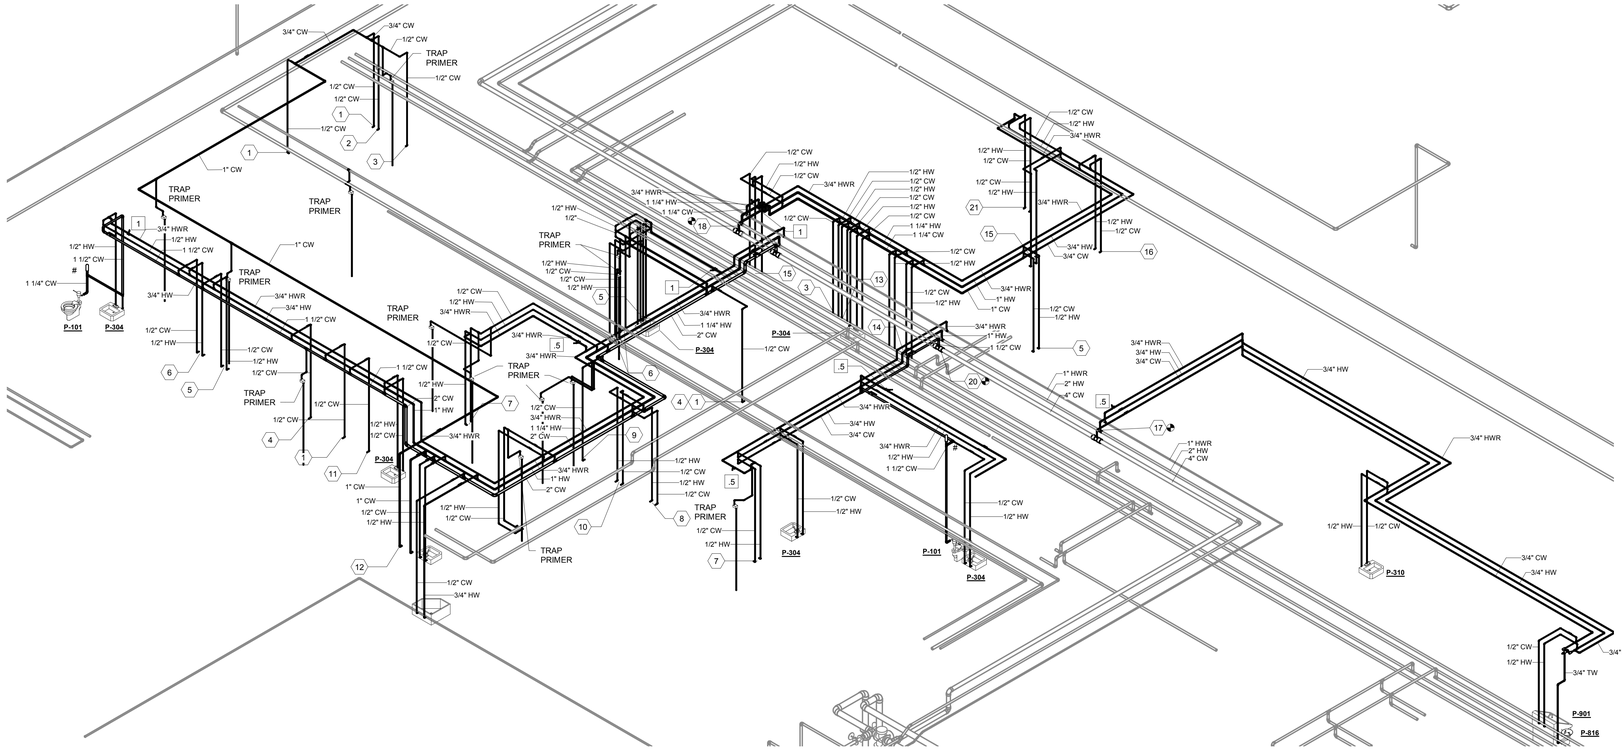

3 WATER RISER - DIETARY AND PHARMACY RENOVATION

BALANCING VALVE LEGEND ⟨X⟩

BALANCING VALVE TO BE SET TO GPM DESIGNATED IN BLOCK KEYNOTE

NOTE : # WATER HAMMER ARRESTOR TO BE ZURN SERIES Z-1700 OR EQUAL. SIZE AS INDICATED ON WATER RISER DIAGRAM. PROVIDE ACCESS TO ALL WATER HAMMER ARRESTORS THRU ACCESS PANELS, LAY-IN CEILINGS, WALL IN CHASE.

SHUTOFF VALVE NOTE

PROVIDE SHUT-OFF VALVES AT ALL BRANCH LINES NEAR MAIN LINE CONNECTION.

PLUMBING KEYNOTES

1. ½" CW TO SERVE ICED TEA BREWER
2. ½" CW TO SERVE ICE & BEVERAGE DISPENSER
3. ½" CW TO SERVE ICE MACHINE
4. ½" CW TO SERVE COFFEE BREWER
5. ½" H&CW TO SERVE OFE HAND SINK
6. ½" H&CW TO SERVE OFE SINK
7. ½" H&CW TO SERVE OFE 2-COMP SINK
8. ½" H&CW TO SERVE OFE FAUCET W/ SPARY HOSE
9. ½" CW TO SERVE COMBIOVEN
10. ½" H&CW TO SERVE KETTLE
11. ½" H&CW TO SERVE ICE AND WATER DISPENSER
12. 1" CW TO WATER FILTRATION SYSTEM
13. ½" H&CW TO SERVE PRE-RINSE FAUCET
14. ½" H&CW TO SERVE OFE 3-COMP. SINK
15. ½" H&CW TO SERVE HOSE REEL
16. ½" H&CW TO SERVE DISH MACHINE.
17. CONNECT NEW ¾" CW, ¾" HW AND ¾" HWR TO EXISTING 4" CW, 2" HW AND 1" HWR AS PART OF PHASE 1. PROVIDE SHUTOFF VALVES AT POINT OF CONNECTION.
18. CONNECT NEW 11/4" CW, 11/4" HW AND ¾" HWR TO EXISTING 4" CW, 2" HW AND 1" HWR AS PART OF PHASE 2. PROVIDE SHUTOFF VALVES AT POINT OF CONNECTION
19. CONNECT NEW 2" CW, 1 ¼" HW AND ¾" HWR TO EXISTING 4" CW, 2" HW AND 1" HWR AS PART OF PHASE 3. PROVIDE SHUTOFF VALVES AT POINT OF CONNECTION
20. CONNECT NEW 1 ½" CW, 1" HW AND ¾" HWR TO EXISTING 4" CW, 2" HW AND 1" HWR AS PART OF PHASE 4. PROVIDE SHUTOFF VALVES AT POINT OF CONNECTION.
21. 1/2" H&CW TO SERVE REEL KLEEN CONTROL CABINET
22. 1" CW OUT FROM FILTRATION SYSTEM TO SERVE EQUIPMENT.

NATURAL GAS KEYNOTES

A. CONNECT NEW 2" NATURAL GAS TO EXISTING 2" NATURAL GAS. PROVIDE SHUTOFF VALVE AT POINT OF CONNECTION. GAS LOAD: 1268 CFH
B. 3/4" NATURAL GAS TO SERVE COMBI OVEN (45.5 CFH)
C. 3/4" NATURAL GAS TO SERVE GRIDDLE (56 CFH)
D. 3/4" NATURAL GAS TO SERVE 6-BURNER RANGE (184 CFH)
E. 3/4" NATURAL GAS TO SERVE BRAISING PAN (125 CFH)
F. 3/4" NATURAL GAS TO SERVE FRYER (160 CFH)
G. 3/4" NATURAL GAS TO SERVE CHARBROILER (72 CFH)
H. 3/4" NATURAL GAS TO SERVE CONVECTION OVEN (60 CFH)
I. 3/4" NATURAL GAS TO SERVE KETTLE (90 CFH)
J. 3/4" NATURAL GAS UP TO SERVE MAU-2 (270 CFH)
K. PRESSURE REDUCING VALVE SET TO REDUCE 2 PSI TO 14" W.C.
L. EMERGENCY SHUTOFF SOLENOID VALVE TO SERVE KITCHEN EQUIPMENT BELOW HOOD.

NEW WORK LEGEND

EXISTING TO REMAIN
NEW CONSTRUCTION

Gresham Smith

GreshamSmith.com

ARCHITECT, INTERIOR DESIGN, GRAPHICS
Gresham Smith
222 2nd Avenue South, Suite 1400
Nashville, TN 37201-2308
615.770.8100
FL Qualifier No. AR0013420
FL Registry No. RY3806
Architect/Interior Designer of Record: Eric M. Snyder
Florida Registration #96197
Project Principal: Rob Hamby
Project Architect: Eric Snyder
Project Coordinator: Traci Myers
Interior Designer: Morgan Black

STRUCTURAL
Stanley D. Lindsey & Associates, Ltd.
750 Old Hickory Blvd, Building 1, Suite 175
Brentwood, TN 37027
615.320.1735
FL Qualifier No. 39200
FL Registry No. 1329
Project Principal/ Engineer: Mark Hilner
Structural Engineer of Record: Michael E. Corrin
Florida Registration #62025

M&P
I.C. Thomasson Associates, Inc.
2950 Kraft Drive, Suite 500
Nashville, TN 37204
615.346.3400
FL Qualifier No. 38970
FL Registry No. 1276
MEP Principal: Josh Cartwright
MEP Proj Mngr: Paul C. McKinney
Mech Engineer of Record: Shawn Sullivan
Florida Registration #81090
Plum/Fire P. Designer: Donna Seigal
Elec. Engineer of Record: Paul C. McKinney
Florida Registration #56569
I.T/Telecom PM: Michael Henry

CIVIL & LANDSCAPE
Kimley-Horn
2615 Centennial Blvd., Suite 102
Tallahassee, FL 32308
850.553.3500
FL Qualifier No. 49629
FL Registry No. 696
EOR: Kelsey Lewis, PE
Florida Registration #79384
Proj Mngr: Chris Akers
Landscape AOR: Charlie Johnson
Florida Reg #6667402

I. C. Thomasson Associates, Inc.
2950 KRAFT DRIVE
NASHVILLE, TN. 37204
PHONE (615) 346-3400
www.icthomasson.com
ict project # : 210404

STRUCTURAL ENGINEERS SDL 1966

Kimley»Horn
214 Oceanside Drive
Nashville, TN 37204

HCA Healthcare
HCA Design & Construction
One Park Plaza, PO Box 550
Bldg. II, East 3rd Floor
Nashville, TN 37203
HCA Design Mgr.: Nicole Hoch
HCA Constr. Mgr.: Ben McAlpin

General Contractors
Robins & Morton
5500 Maryland Way, Suite 100
Brentwood, TN 37027

SHAWN M. SULLIVAN LICENSE No 81090 STATE OF FLORIDA PROFESSIONAL ENGINEER

Digitally signed by Shawn Sullivan
Date: 2022.03.01 15:54:09-06'00'

ED EXPANSION, PHARMACY AND DIETARY RENOVATION

LAKE CITY MEDICAL CENTER
340 NW Commerce Dr.
Lake City, FL 32055
HCA Project No.: 3793800010, 3793800014
Florida AHCA Project Submission No.: 115
Client Code / File No.: 23/100156

Revision		
No.	Date	Description

PLUMBING - DIETARY AND PHARMACY RENOVATION - RISER DIAGRAM

P500B

LINE IS 3 INCHES WHEN PRINTED FULL SIZE
FULL SHEET SIZE = 30"X42"

PROJECT: 45057.00
DATE: 3/2/2022

3/1/2022 2:39:41 PM BIM 360://45057.00 HCA Lake City Medical Center 10 bed med surg Expansion R21/ICT_210404_P21_Central.rvt

Drawn By: DSH
Checked By: DJS
Approved By: SMS

NEW WORK LEGEND

EXISTING TO REMAIN
NEW CONSTRUCTION

VTR NOTE

CONTRACTOR SHALL OFFSET ALL VENTS THRU ROOF AS REQUIRED TO MAINTAIN 25'-0" MIN. SEPARATION FROM ROOF TOP UNIT FRESH AIR INTAKE.

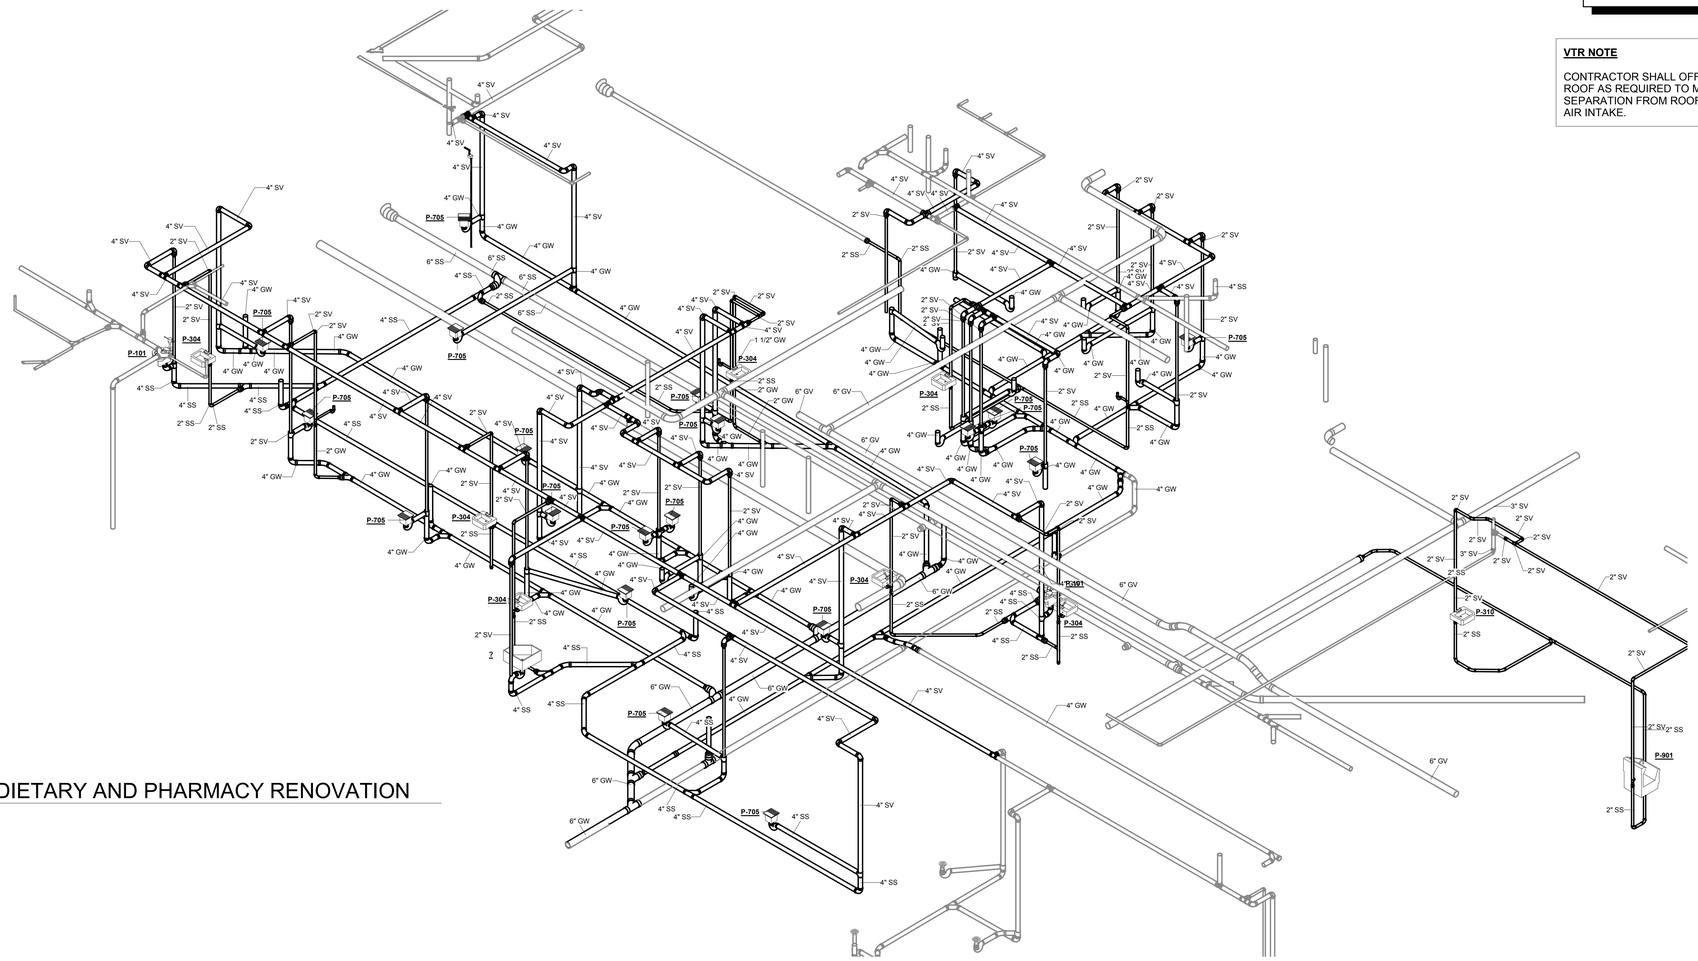

1 WASTE RISER - DIETARY AND PHARMACY RENOVATION

Gresham Smith
GreshamSmith.com

ARCHITECT, INTERIOR DESIGN, GRAPHICS
Gresham Smith
222 2nd Avenue South, Suite 1400
Nashville, TN 37201-2308
615.770.8100
FL Qualifier No. AR0013420
FL Registry No. RY3806
Architect/Interior Designer of Record: Eric M. Snyder
Florida Registration #96197
Project Principal: Rob Hamby
Project Architect: Eric Snyder
Project Coordinator: Traci Myers
Interior Designer: Morgan Black

STRUCTURAL
Stanley D. Lindsey & Associates, Ltd.
750 Old Hickory Blvd, Building 1, Suite 175
Brentwood, TN 37027
615.320.1735
FL Qualifier No. 39200
FL Registry No. 1329
Project Principal/ Engineer: Mark Hilner
Structural Engineer of Record: Michael E. Corrin
Florida Registration #62025

ME&P
I.C. Thomasson Associates, Inc.
2950 Kraft Drive, Suite 500
Nashville, TN 37204
615.346.3400
FL Qualifier No. 38970
FL Registry No. 1276
MEP Principal: Josh Cartwright
MEP Proj Mngr: Paul C. McKinney
Mech Engineer of Record: Shawn Sullivan
Florida Registration #81090
Plum/Fire P. Designer: Donna Seigal
Elec. Engineer of Record: Paul C. McKinney
Florida Registration #56569
I.T/Telecom PM: Michael Henry

CIVIL & LANDSCAPE
Kimley-Horn
2615 Centennial Blvd., Suite 102
Tallahassee, FL 32308
850.553.3500
FL Qualifier No. 49629
FL Registry No. 696
EOR: Kelsey Lewis, PE
Florida Registration #79384
Proj Mngr: Chris Akers
Landscape AOR: Charlie Johnson
Florida Reg #6667402

ICT
I. C. Thomasson Associates, Inc.
2950 KRAFT DRIVE
NASHVILLE, TN. 37204
PHONE (615) 346-3400
www.icthomasson.com
ict project # : 210404

SDL STRUCTURAL ENGINEERS 1966

Kimley»Horn
214 Oceanside Drive
Nashville, TN 37204

HCA Healthcare
HCA Design & Construction
One Park Plaza, PO Box 550
Bldg. II, East 3rd Floor
Nashville, TN 37203
HCA Design Mgr.: Nicole Hoch
HCA Constr. Mgr.: Ben McAlpin

General Contractors
Robins & Morton
5500 Maryland Way, Suite 100
Brentwood, TN 37027

ED EXPANSION, PHARMACY AND DIETARY RENOVATION

LAKE CITY MEDICAL CENTER
340 NW Commerce Dr.
Lake City, FL 32055
HCA Project No.: 3793800010, 3793800014
Florida AHCA
Project Submission No.: 115
Client Code / File No.: 23/100156

Revision		
No.	Date	Description

SANITARY - DIETARY AND PHARMACY RENOVATION - RISER DIAGRAM

P600B

LINE IS 3 INCHES WHEN PRINTED FULL SIZE
FULL SHEET SIZE = 30"X42"

PROJECT: 45057.00
DATE: 3/2/2022

3/1/2022 2:39:47 PM BIM 360://45057.00 HCA Lake City Medical Center 10 bed med surg Expansion R21/ICT_210404_P21_Central.rvt