BOARD OF COUNTY COMMISSIONERS

REGULAR MEETING

SCHOOL BOARD ADMINISTRATIVE COMPLEX

372 WEST DUVAL STREET

February 05, 2026 at 09:30 A.M.

CONSENT AGENDA

---

(1) BCC Administration - Minutes - Regular Meeting - 11/20/2025 (pg. 1)

(2) BCC Administration - Meeting Minutes - Regular Meeting - 12/18/2025 (pg. 22)

(3) BCC Administration - Meeting Minutes - Joint City/County Workshop - 1/20/2025 (pg. 35)

(4) Building Department - Approval of Petty Cash Change Fund (pg. 40)

(5) Finance - Bills and Vouchers – January 14, 2026 - $1,820,252.00 (pg. 42)

(6) Finance - Bills and Vouchers – 1/29/26 – $3,489,963 (pg. 58)

(7) Library - BA 26-19 Friends of the Library Reimbursement (pg. 79)

(8) Library - Uniti Agreement for Internet Service at Fort White Branch Library - $652 (pg. 84)

(9) Library - MOU between Library and DCF - $0.00 (pg. 91)

(10) Public Works - Utility Permit from Comcast requesting to install a line at SW Prosperity Pl. (pg. 98)

(11) Public Works - Utility Permit from Mastec requesting to install a line at SW Guerry Road. (pg. 112)

(12) Public Works - Utility Permit from Comcast requesting to install a line at NW Ethan Place. (pg. 133)

(13) Public Works - Utility Permit from Mastec requesting to install a line at SW Woodland Ave. (pg. 145)

(14) Public Works - Utility Permit from Mastec requesting to install a line at SW Brackenridge Ln. (pg. 205)

(15) Public Works - Utility Permit from Mastec requesting to install a line at SW Tompkins Road. (pg. 282)

(16) Public Works - Utility Permit from Mastec requesting to install a line at SW Koonville Road. (pg. 355)

(17) Public Works - Utility Permit from Mastec requesting to install a line at SW Tustenuggee Ave. (pg. 502)

(18) Tourist Development Council - Appointments to the Tourist Development Council - Kathryn Terry and Ricky Jernigan (pg. 515)

(19) Zoning Department - A Special Family Lot Permit request (SFLP260107) by David Eugene Hall for his son, David Erin Hall. District 2. (pg. 517)

(20) Zoning Department - Charles Snelgrove is requesting a Special Family Lot Permit (SFLP260105) for granddaughter, Hannah Payne - District 2 (pg. 532)

(21) Zoning Department - Victor Marrero is requesting a Special Family Lot Permit (SFLP260106) for his daughter, Nicole Marrero - District 4 (pg. 551)

COLUMBIA COUNTY BOARD OF COUNTY COMMISSIONERS
AGENDA ITEM REQUEST FORM

The Board of County Commissioners meets the 1st and 3rd Thursday of each month in the Columbia County School Board Administrative Complex Auditorium, 372 West Duval Street, Lake City, Florida 32055.
The first meeting of every month is at 9:30AM while the second meeting of every month takes place at 5:30PM.
All agenda items are due in the Board's office one week prior to the meeting date.

Today's Date: 1/13/2026 **Meeting Date:** 2/5/2026

Department: BCC Administration

1. Nature and purpose of agenda item:

Minutes - Regular Meeting - 11/20/2025

2. Recommended Motion/Action:

Approve

3. Fiscal impact on current budget.

This item has no effect on the current budget.

Columbia County
Board of County Commissioners

Minutes of
November 20,2025

The Columbia County Board of County Commissioners met in a regular scheduled meeting in the auditorium of the School Board Administrative Complex at 05:30 pm. The meeting opened with prayer and the Pledge of Allegiance to the Flag of the United States of America followed.

Commissioners in Attendance: Chairman, Timothy Murphy
Commissioner, Robby Hollingsworth
Commissioner, Kevin Parnell
Commissioner, Everett Phillips
Commissioner, Rocky Ford

Others in Attendance: County Manager, David Kraus ("CM")
Assistant County Manager Kevin Kirby (ACM")
County Attorney, Joel Foreman
Deputy Clerk, Melissa Williams
Columbia County Fire Chief, Jeff Crawford
Columbia County Landscape & Parks Director, Clint Pittman
Director of Human Resources, Kari Guy
Public Information Officer, Dennis Rivera
Mark Magstadt
City Of Lake City, Fl. Executive Director Utilities, Stephen Brown

Agenda Additions/Deletion: County Manager, David Kraus

Additions: (1) Solid Waste Collection-Staff recommends going out to bid for Solid Waste

(2) Collection of Payments- Nickel-based rounding system

Deletions: None

MOTION by Commissioner Hollingsworth to approve the additions to the agenda. SECOND Commissioner Parnell. The motion carried unanimously.

MOTION by Commissioner Hollingsworth to approve the agenda. SECOND by Commissioner Parnell. The motion carried unanimously.

MOTION by Commissioner Hollingsworth to approve the consent agenda. SECOND by Commissioner Ford. The motion carried unanimously.

Commissioner, Ford had a question about the rollover money and the transportation fund. County Manager, David Kraus talked about the rollover money.

Commissioner, Ford has requested a printout for the last 5 years. County Manager, David Kraus stated yes, he will provide it to the Board.

MOTION by Commissioner Phillips to adopt the consent agenda. SECOND by Commissioner Ford. The motion carried unanimously.

(1) BAA Administration – Amend authorized position list- Safety Officer

(2) BCC Finance – BA 26-07 FYE 2025 Rollovers – see attached- Transportation Fund Money

(3) Finance – Bills and Vouchers – 11/06/2025 - $1,918,331.00

(4) Public Works – Utility Permit from Comcast requesting to install a cable on SW Howell, SW Remington, etc.

(5) Public Works – Utility Permit from WANrack requesting to install a cable on SW Birley

(6) Public Works – Utility Permit from WANrack requesting to install a cable on NE Washington Street

(7) Public Works – Utility Permit from WANrack requesting to install a cable County Road 252

(8) Public Works- Utility Permit from WANrack requesting to install a cable on NE Bascom Norris Road.

(9) Public Works – Utility Permit from Comcast requesting to install a cable on SW junction Road

(10) Public Works – Utility Permit from Mastec requesting to install a cable on October Road, August Glen, Bald Eagle Loop, Rolling Hills Drive

(11) Public Works – Utility Permit form Comcast requesting to install a cable on SW Koonville Ave.

(12) Public Works- Utility Permit from Comcast requesting to install a cable on NW Natalie Way.

(13) Public Works – Utility Permit from WANrack requesting to install a cable on NE Bascom Norris Road

(14) Public Works – Utility Permit from WANrack requesting to install a cable on SE Baxter Lane

(15) Public Works – Utility Permit from WANrack requesting to install a cable on NE Bascom Norris Road

(16) Public Works -Utility Permit from AT&T requesting to install a cable on SW Executive Drive

(17) Public Works-Utility Permit from WANrack requesting to install a cable on SW Troy Road

(18) Public Works – Utility Permit form Comcast requesting to install a cable on SW Riverside Ave.

(19) Public Works – Utility Permit from Windstream requesting to install a cable SE Memory Lane

(20) Public Works – Utility from Comcast requesting to install a cable on SW County Road 349

(21) Public Works – Utility Permit from Comcast requesting to install a cable on SW County Road 240

(22) Public Works – Utility Permit from Apex requesting to install a cable on SE Hopeful Drive

(23) Public Works – Utility Permit from WANrack requesting to install a cable on SW Troy Street

(24) Public Works- Utility Permit from Windstream requesting to install a cable on SE Bible Camp

(25) Public Works – Utility Permit from WANrack requesting to install a cable on SW Birley

(26) Public Works – Utility Permit from Comcast requesting to install a cable on SW County Road 240

(27) Public Works – Utility Permit from WANrack requesting to install a cable on SW High Street

(28) Public Works – Utility Permit from Mastec requesting to install a cable on Ebenezer Road

(29) Public Works – Utility Permit from WANrack requesting to install a cable on SW County Road 252

(30) Zoning Department – Special family lot request by Gary and Ruth Herrell

(31) Zoning Department – Special family lot request by Richard W. Depriest (SFLP251103) – District 2

(32) Zoning Department – Special family lot request (SFLP251101 by Charles Peacock)

Discussion and Action Items:

Chairman, Timothy Murphy, District 5

(1) Discussion of Christmas Holiday Schedule

The Christmas Holiday falls on Wednesday and Thursday requiring employees to return on Friday. Request moving the Christmas Eve holiday to Friday.

MOTION by Chairman Murphy to approve the Christmas Eve to being moved to Friday for the employees. SECOND by Commissioner Hollingsworth. The motion carried unanimously.

Assistant County Manager, Kevin Kirby

(2) Bid 2025 -12-I75 at SR 25 (US 41) – Widening and Resurfacing - $9,146,337.20

This County/FDOT project includes milling, resurfacing, and widening of the mainline, shoulders, auxiliary lanes, and ramps on SR 25 (US 41) at the interchange with I-75 in Columbia County, replacement of existing guardrail construction of a stormwater management facility and drainage features, installation of new guide signs. Construction of signalization features for the ramp intersections, retrofitting new luminaires on high mast light poles and underdeck lighting, and construction of new intersection lighting.

MOTION by Commissioner Hollingsworth to award and approve the Agreement of 2025-12 to Anderson Columbia, Inc. for the proposed amount of $9,146,337.20. SECOND by Commissioner Phillips. The motion carried unanimously.

(3) 2025 -T- Animal Enforcement Kennel Construction

The County received only one bid for 2025 – T Animal Enforcement Kennel Construction. Bid is significantly exceeding the budget. Staff recommend rejecting bid and beginning the rebid process.

MOTION by Commissioner Hollingsworth to reject all bids and initiate a rebid. SECOND by Commissioner Ford. The motion carried unanimously.

(4) RFP- 2025-s Animal Enforcement Support Services - $300,000.00

At the November 6,2025 the Board of County Commissioners approved moving forward with negotiation a contract with Zootrek animal enforcement support services. This item approves a contract with Zootrek for $300,000.00.

MOTION by Commissioner Hollingsworth to approve the service contract with Zootrek for $300,000.00. SECOND by Commissioner Phillips. The motion carried unanimously.

(5) Clemmons & Rutherford ranked O'Neal Roofing for the RFQ CMAR Services to construct Columbia County Sheriff's Office Building

MOTION by Commissioner Hollingsworth to award and approve the draft agreement for O'Neal Roofing for the GMP $3,000,000.00. SECOND by Commissioner Ford. The motion carried unanimously.

County Manager, David Kraus

(6) 2025-W-Generator Maintenance Repair Services - $43,140.00

2025-W Generator Maintenance Repair Services – Columbia County is soliciting bids to provide maintenance, repair services, inspections, and emergency repairs on emergency and back-up generators at various locations within the County.

MOTION by Commissioner Phillips to award and approve the service agreement for 2025-W to North Florida Maintenance & Repair LLC for the proposed amount of $43,140.00. SECOND by Commissioner Parnell. The motion carried unanimously.

(7) Centralized Community Calendar - $23,600.00

As part of the County's public information program, Staff would like to discuss creating a centralized community calendar to place all events and meetings in one location that could be accessible from the cloud-i.e. embedded in websites and social media pages. The County looked at a specific off the self-subscription package from a company named (With) that would charge $23,600.00 per annum. This allows everyone to have one location to view all meetings and events. Staff also is investigating other potential providers. Winter Haven Florida uses this platform for their Community Calendar.

Public Information Officer, Dennis Rivera spoke on the platform – County Website and social media page would be cloud based.

County Manager, David Kraus stated they can control who can post on it.

Public Information Officer, Dennis Rivera stated it will allow you to go to one area and put it on the calendar.

Commissioner, Rocky Ford asked if you could enter daily in this Community Calendar.

Public Information Officer, Dennis Rivera stated yes.

Commissioner, Robby Hollingsworth asked if upcoming storms can also be posted.

Commissioner, Everett Phillips asked about the cost of this Community Calendar.

Chairman, Timothy Murphy and Commissioner, Robby Hollingsworth requested the company to come and do a presentation for the Board.

County Manager, David Kraus stated they will work on getting a Work-shop set-up for the Board.

Commissioner, Kevin Parnell requested that they also investigate an upgrade on the system now to see if the County can do it and to get with Patrick Weaver

(8) Acquisition and Conveyance – North Florida Mega Industrial Park-Wastewater Treatment Facility

County Manager, David Kraus spoke about needing to move this forward. The City has submitted a letter of intent for the North Florida Mega Industrial Park Wastewater Treatment Facility.

Commissioner, Everett Phillips requested Stephen Brown, Executive Director of Utilities- City of Lake City to come up and speak about the North Florida Industrial Park -Wastewater Treatment Facility.

Stephen Brown spoke about a Interlocal agreement between the City and the County and they are talking with the County Manager, David Kraus and working together.

Commissioner, Rocky Ford spoke about the deep well injection and if there is grant funding available.

Stephen Brown stated that the current plan is Jones & Edmunds are working on the Grant that will be around $5.5 million dollars, and the rest will be around $1.5 million dollars with a total of about $7 million dollars. The cost is going up. To take on all responsibility will take over 2 years. One year to drill and another year to do the testing.

Commissioner, Everett Phillips stated that he would like to see the plan to fund and the exact number.

Commissioner, Rocky Ford asked about paying off the Septic cost debt and wanted to know how many gallons is used in a day?

Stephen Brown stated that they will get the number of gallons.

MOTION by Commissioner Hollingsworth to approve the Acquisition and Conveyance for North Florida Mega Industrial Park-Wastewater Treatment

Facility and move forward the purchase and sale agreement between the City and the County. SECOND by Commissioner Phillips. The motion carried unanimously.

Citizen Comment: Stew Lilker made a comment about the North Florida Mega Industrial Park and the North Florida Water Utilities Authority. He also reminded the board that a vote is done after the public comments.

(9) Utility Updates – County Manager David Kraus – attached printout

- NFMIP

(1) Accepting Leachate
(2) Gas and Water to AgriLiquid is complete set to be in operation in January 2026
(3) Working on the Parkway Project is over the budget. County Manager, David Kraus and Assistant County Manager, Kevin Kirby stated there are 3 things they are looking at. One is to change the retention pond to fit the project.
(4) Waiting on the State to finalize the water main to the plant Project.

- Cornerstone ISBA

(1) Project complete under SR 47 and will be on the Agenda for the BOCC meeting on December 18,2025. County Manager, David Kraus stated that Scott Stewart will attend the meeting.
(2) Waiting on final for pump station plans and construction, it is moving forward.
(3) Chairman, Timothy Murphy asked County Manager, David Kraus about the satellite annex. County Manager, David Kraus stated that it is on the agenda for the next BOCC meeting on December 18,2025.

- Bell Road

(1) Utility has been designed and finished, seeking funding for Bell Road to St. Margarets plant.
(2) Working with the developer on extension toward I-10.

- Dog Kennel City

(1) County Manager, David Kraus stated that he and Stephen Brown, Executive Director of Utilities of City of Lake City are working together

- Fort White Water System

  (1) Report will be ready next week- Town of Fort White plans to hold a workshop.
  (2) Revised agreement, which is discussed, needs minor changes. County Attorney, Joel Foreman and County Manager David Kraus are working with the Town of Fort White on this.
  (3) Issues with Post Office – people of Fort White have been having issues with their utility's bills. Commissioner, Rocky Ford stated that he also has problems getting his mail delivered.
  (4) Chemical feed pump was replaced and working. There is another issue with the Altitude Valve/Feed Valve not closing. Chairman, Timothy Murphy asked if the contractor is responsible for the valve not working. County Manager, David Kraus stated yes, and North Florida Water Utility Authority is taking care of their part of the problem with the plant and the flushing of the water. Chairman, Timothy Murphy wanted to make sure that the North Florida Water Utility Authority is not being charged because of something that they did not do and to be reimbursed.

- Ellisville

  (1) Awarded well #3 and it is moving forward.
  (2) USDA review was placed on hold during the shutdown and will start moving again.
  (3) FDOT rest area interconnect ready for bid. County Manager, David Kraus stated he had spoken to Greg Bailey and it is ready to bid.

  Commissioner, Rocky Ford was informed today about the fine, asked County Manager about the fine the County is receiving daily of $1000.00 from FDEP.

  Chairman, Timothy Murphy asked who is handling this and when was this consent order done. County Manager, David Kraus stated that the order is from July 2019. Train # 2 was not in compliance did not include nitrogen removal and this is where the fines are from. He also stated that Chad Williams is overseeing this.

- Nort Florida Water Utility Authority

  (1) Waiting on the Census Meter Readers for billing
  (2) Waiting on Grant Agreement with FDEP for $1.9 million dollars for the force main project.

(3) Waiting on the RIF for Train #3 and nitrogen removal / Consent Order- $3 million dollars. Chairman, Timothy Murphy wants this plant brought back into compliance quickly.
(4) Legislatives ask for $700,000 study for the south end of the County for septic it went before a meeting at the Delegation in Suwannee County and Suwannee River Water Management.

(10) Request to apply for Grant- Strategic Plan

The Economic Development Advisory Board (EDAB) discussed and recommended the department update the strategic plan. The typical range of cost for the strategic plan is $50k-$200 k depending on the level of engagement and depth of the plan. This item will authorize the County to apply for grant funding including, but not limited to, a potential Department of Commerce Community Planning and Technical Assistance (CPTA) fund. The (CPTA) has no match required.

Chairman, Timothy Murphy asked if there was a match?
County Manager, David Kraus stated no.

Citizen Comment: Stew Lilker, made a comment about the update to the strategic plan for grants.

MOTION by Commissioner Ford to authorize staff to apply for grant funding for an updated strategic plan. SECOND by Commissioner Phillips. The motion carried unanimously.

Chairman, Timothy Murphy stated that he wanted to know if this Strategic Plan is for Economic are they Countywide.

County Manager, David Kraus stated that it is up to the Board to discuss and decide on the Strategic Plan.
Chairman, Timothy Murphy stated the Board will discuss this.

Commissioner, Rocky Ford stated that the one thing he has heard is housing for multi-planning certain areas. County Manager, David Kraus stated that the Planning and Zoning Board just had a meeting and discussed the LDR'S and they are working closely with Kimley-Horn.

County Manager, David Kraus spoke about the bills that are at the Legislature that will take away your authority for growth development.

Chairman Timothy Murphy stated that the Board is aware of the bill.

Additions- County Manager, David Kraus

(1) Solid Waste Collection

Staff recommend going out to bid for Solid Waste

Citizen Comment: Gary Wilson with Wilson Container's recommended that Solid Waste go out to bid. Every time his company came out of a contract he has to re-bid. If they have a lower bid, then let them stay.

Citizen Comment: Robert Sheppard with Sheppard's Containers Service LLC recommended that Solid Waste go out to bid. And questioned about Waste Pro having a key to our landfill. I feel like it will save the County some money by going out to rebid.

Waste Pro: passed out a new set of numbers the difference is the commercial rate. Please see the handout provided.

Dana Williams
Frank Kramer

Dana Williams, Waste Pro stated that freedom of speech is a good thing, but when you slander my company with something that is false. If the Board needs proof. Waste-Pro will provide it.

Frank Kramer, Waste Pro stated that he has a ticket for every Saturday that he has dumped.

Citizen Robert Sheppard disagreed with Frank Kramer.

Chairman, Timothy Murphy asked both Frank Kramer and Robert Sheppard to remain quiet or they will both have to leave.

County Attorney, Joel Foreman asked Chairman, Timothy Murphy to cut this off. This has been sent out for review with the allegations for an investigation.

Dana Williams stated that she was sorry for their outburst and would provide anything requested. Chairman, Timothy Murphy thanked them for providing everything that was asked for and they will decide as a Board.

MOTION by Commissioner, Hollingsworth to approve going out to bid the Solid Waste. SECOND by Commissioner Murphy. The motion carried unanimously.

Hand Count Vote was requested: @ 11:00 AM

Chairman, Timothy Murphy – Yes
Co-Chair, Robby Hollingsworth- Yes
Commissioner, Kevin Parnell – Yes
Commissioner, Rocky Ford- No
Commissioner, Everett Phillips- No

County Attorney, Joel Foreman confirmed the count was correct with 3 yes and 2 no.

(2) Collection of Payments- Nickel-based Rounding System – County Attorney, Joel Foreman

Please see the attached memorandum of the nickel – based rounding system. County Attorney, Joel Foreman is requesting discussion of this topic and a motion to authorize this office to prepare an appropriate ordinance or resolution implementing a nickel-based system for imposition of fees or costs that considers any requirements or limitations imposed by the County's IT and financial vendors or partners.

MOTION by Commissioner Hollingsworth approved the County Attorney to prepare a resolution or ordinance implementing a nickel-based system for assessment of fees and costs. SECOND by Commissioner Phillips. The motion carried unanimously.

Open Public Comments to the Board- 3 Minute Limit

Members of the public offering comments were:

Oweida Harrell: made a comment
Sylvester Warren- made a comment
Eric Grandison – made a comment and left a 3-ring binder for the Board Of County Commissioner's review

Staff Comments:

County Attorney, Joel Foreman stated that there was a sign on the door and Mr. Eric Grandison ignored the signs. Mr. Eric Grandison filed a lawsuit in Federal court for 1st Amendment Rights Violation that was later dropped by Mr. Eric Grandison

Discussion ensued.

Updates from the County Manager: None

Commissioner Comments:

Commissioner, Rocky Ford asked the question about Assistant County Manager, Kevin Kirby if he works for the County Commissioners? What is considered interfering with daily activities?

County Attorney, Joel Foreman stated that the County Manager, David Kraus works for the County Commissioners, and Assistant County Manager, Kevin Kirby works for the County Manager.

County Attorney, Joel Foreman stated it's a fine line when it comes to the Charter. But you are allowed to go Commissioner, Ford and check on and ask questions about your District.

Commissioner, Rocky Ford wanted to know how it went to an investigation.

County Attorney, Joel Foreman stated that he did look and he did check the boxes to do an investigation. If you look at the form to see if all four boxes are checked for that allegation. I did reject it and sent it back and Assistant County Manager, Kevin Kirby had 10 days to fix it. Then it was corrected and sent for investigation. It was sent to Attorney Meagan Logan for investigation. Commissioner Ford, asked why does the County even have this, Policy? There is an Ethics Board in Tallahassee with lawyers and the State of Attorney.

Assistant County Manager, Kevin Kirby stated he went to County Attorney, Joel Foreman on more than one occasion and asked what to do to file a complaint. He stated that he is not going to air this out tonight everyone knows about the conflicts with himself and Commissioner, Rocky Ford. He is entitled to his opinion.

Commissioner, Rocky Ford stated that Attorney Meagan Logan left a lot out of the report and the Lake City Reporter did also. He also stated that he did not get a fair process.

Chairman, Timothy Murphy asked when it went to the Charter can it be amended? County Attorney Joel Foreman stated this was a rule that was adopted in 2017 by this Board and it can be amended.

County Attorney, Joel Foreman stated that he is not a legal Attorney and declared conflict with these allegations and he will brief all the Commissioners about the charter.

Commissioner, Everett Phillips asked if the complaints must go to Joel first? County Attorney, Joel Foreman stated it must be filed with him first.

Commissioner, Rocky Ford stated that if another complaint gets filed it needs to go to Tallahassee.

County Attorney, Joel Foreman stated he did send it out to another lawyer. Spoke about how he needs to keep a good relationship with all five of the Commissioner and other staff.

Commissioner, Robby Hollingsworth stated that everyone is entitled to their opinions. He also stated for the record he did not say that Columbia County was a cesspool and he wanted the citizens of Columbia County to know that he does not feel that way.

Adjournment:

There being no further business, meeting adjourned at 07:34 PM.

ATTEST:

_____
Timothy Murphy, Chairman
Board of County Commissioner

_____
James M. Swisher, Jr.
Clerk of Court & County Comptroller

1. WGI Inc.
2. North Florida Professional Services
3. Kimley-Horn

Staff is recommending the board to approve the ranking for 2025-G and authorize negotiations with North Florida Professional Services.

County Commissioner Parnell asked a question and Kevin Kirby Assistant County Manager responded. Discussion between the two.

MOTION by Commissioner Phillips to approve the ranking for 2025-G and authorize negotiations with North Florida Professional Services.
SECOND by Commissioner Parnell. The motion carried unanimously.

<u>David Kraus, County Manager</u>

1) Request to apply for Fall E911 Board Rural Grant (p.24

The State ECB has requested that we move this grant request to the Fall 2025 Rural Grant Cycle due to State DMS funding issues. This will not adversely affect our 911 system.

MOTION by Commissioner Parnell to approve moving grant request to the Fall 2025 Rural Grant Cycle. SECOND by Commissioner Phillips. The motion carried unanimously.

2) Update on July Meetings:

    1. July 10, 2025 @ 09:30 am – EOC Workshop
    2. July 10, 2025 @ 01:00 pm- Special Meeting Budget -Insurance
    3. July 17, 2025 @ 05:30 pm – Regular BOCC Meeting

4. July 24, 2025 @ 09:30 am – Special Meeting Budget

Agreement for the meeting dates were reach and added to the BOCC calendar.

3) BA-25-44 – SHIP Hurricane Housing Recovery Program Grant- $847.819.50 (p.28)

Columbia County received a $847,818.50 Hurricane Housing Recovery Program Grant and committed the portion not used by the Ship Program to the Sweetwater Apartments project. SHIP has committed $103,895 of this grant leaving $743,923.50 for the Sweetwater Apartments project.

MOTION by Commissioner Phillips to approve. SECOND by Commissioner Parnell. The motion carried unanimously.

4) Donation of Office Equipment and Office Furniture – CareerSource North Central Florida (p.32)

CareerSource North Central Florida identified and donated no longer needed office equipment and office furniture to Columbia County. The donated items are in good shape and useable by the county.

MOTION by Commissioner Phillips to accept the donation. SECOND by Commissioner Parnell. The motion carried unanimously.

5) Resolution 2025R-19 – Authorizing County Manager to sign HMGP and other Mitigation Grants.

MOTION by Commissioner Phillips to approve. SECOND by Commissioner Parnell. The motion carried unanimously.

6) Resolution No. 2025R-26 – Changing the time of the September 4,2025 meeting.

MOTION by Commissioner Phillips to approve. SECOND by Commissioner Parnell. The motion carried unanimously.

Open Public Comments and/or Questions:

None.

Staff Comments:

There were no staff comments

Commissioner Comments:

There were no Commissioner comments

Adjournment

There being no further business, the meeting adjourned at 09:48 A.M.

_____
Robby Hollingsworth, Co-Chairman
Board of County Commissioners

ATTEST:

_____
James M. Swisher, Jr.
Clerk of Circuit Court

COLUMBIA COUNTY BOARD OF COUNTY COMMISSIONERS
AGENDA ITEM REQUEST FORM

The Board of County Commissioners meets the 1st and 3rd Thursday of each month in the Columbia County School Board Administrative Complex Auditorium, 372 West Duval Street, Lake City, Florida 32055.
The first meeting of every month is at 9:30AM while the second meeting of every month takes place at 5:30PM.
All agenda items are due in the Board's office one week prior to the meeting date.

Today's Date: 1/28/2026 **Meeting Date:** 2/5/2026

Department: BCC Administration

1. Nature and purpose of agenda item:

Meeting Minutes - Regular Meeting - 12/18/2025

2. Recommended Motion/Action:

Approve

3. Fiscal impact on current budget.

This item has no effect on the current budget.

Columbia County
Board of County Commissioners

Minutes of
December 18, 2025

The Columbia County Board of County Commissioners met in a regular scheduled meeting in the auditorium of the School Board Administrative Complex at 5:30 p.m. The meeting opened with prayer and the Pledge of Allegiance to the Flag of the United States of America followed.

Commissioners in Attendance: Chairman, Timothy Murphy
Commissioner, Robby Hollingsworth
Commissioner, Kevin Parnell
Commissioner, Everett Phillips
Commissioner, Rocky Ford

Others in Attendance: County Manager, David Kraus ("CM")
Assistant County Manager, Kevin Kirby
County Attorney, Joel Foreman
Executive Director NFWUA, Shannon Roberts
Landscape & Parks Director, Clint Pittman
Public Information Officer, Dennis Rivera
Columbia County Tax Collector, Kyle Green
Director of Human Resources, Kari Guy
County Fire Chief, Jeff Crawford
Columbia County Assistant Fire Chief, Lance Hill
Economic Development Director, Jennifer Daniels
Columbia County Planner, Seth Lane
City of Lake City Natural Gas Director, Stephen Green
Finance Officer, Amy Overstreet
Deputy Clerk, Melissa Williams
Dale Williams
Mark Magstadt

Agenda Additions/Deletions

Additions: County Manager, David Kraus -Please see the corrected Amendment No.2-Suwannee Valley Communication Tower (p.1) which is attached.

Deletions: County Manager David Kraus requested deletions of #8-12. County Attorney, Joel Foreman will look at the agreements at a later date.

Approval of Agenda:

MOTION by Commissioner Hollingsworth to approve the agenda. SECOND by Commissioner Parnell. The motion carried unanimously.

Presentation of the Board:

(1) Request for Historic Marker- Springville Community Center – Lelia Williams

Please see the attached paperwork about the Springville Community Center being marked as a Historic site and have a marker put there. She had concerns about the Cemetery signs at Suwannee Valley and St. Matthews.
She asked if there was anything that the County Commissioners could check on and do it. County Joel Foreman stated that they will have to determine if it is Private property or County. Assistant County Manager, Kevin Kirby answered they could make the signs.

(2) Presentation on DEP and BMAPS-Diana Duque

This is a presentation only done by Diana Duque, please see the attached paperwork. Commissioner Robby Hollingsworth asked about the septic repairs. There is an assessment done by Dustin Jones Septic.

(3) Update on Cornerstone Crossing – Scott Stewart

Scott Stewart plans to update the County on the status of Cornerstone Crossing. This is a presentation only. Scott Stewart stated that the Septic Tank construction under Highway 47, the sewer pipes are done under the road. City has had 2 meetings. He stated we are going to step forward with Publix. Publix has not made a commitment yet. Chairman, Timothy Murphy stated that people are asking about the Publix. Commissioner, Kevin Parnell asked about a contract with Publix.

Public Hearings:

Joel Foreman, County Attorney

(1) Ordinance No. 2025-23- Authorizing the execution of an Interlocal Service Boundary Agreement between the City of Lake City and Columbia County / Satellite Station.

Public Hearing opened-no comments / Public Hearing was closed.

MOTION by Commissioner Ford to approve Ordinance No. 2025-23- Authorizing the execution of an Interlocal Service Boundary Agreement between the City of Lake City and Columbia County. SECOND by Commissioner Hollingsworth. The motion carried unanimously.

Seth Lane, County Planner

(2) Ordinance 2025-25 – Amending Ordinance No. 91-6, Pursuant to Application CPA250901, providing for the changing of the future land use map classification from residential very low residential moderate density for the identified parcel.

County Planner, Seth Lane stated this is in District 5.

Public Hearing opened-no comments / Public Hearing was closed.

MOTION by Chairman, Timothy Murphy to approve Ordinance No. 2025-25- Amending Ordinance No.91-6, Pursuant to Application CPA250901, providing for the changing of the future land use map classification from residential very low to residential moderate density for identified parcel. SECOND by Commissioner Hollingsworth. The motion carried unanimously.

(3) Ordinance 2025-24-Amending Ordinance No. 98, the Columbia County Land Development Regulations, Pursuant to Application Z250901, providing for the changing of the zoning classification from residential single family-1 to residential multi family family-1 for the identified parcels.

Public Hearing opened no comments / Public Hearing was closed.

MOTION by Chairman, Timothy Murphy to approve Ordinance No. 98, the Columbia County Land Development Regulations, Pursuant to Application

Z250901, Providing for the changing of the zoning classification from residential single family-1 to Residential multi-family-1 for the identified
SECOND by Commissioner Hollingsworth. The motion carried unanimously.

Consent Agenda:

MOTION by Chairman, Timothy Murphy to approve the consent agenda.
SECOND by Commissioner Hollingsworth. The motion carried unanimously.

1) BCC Administration – 2026-2029 Columbia County SHIP Local Housing Assistance Plan (LHAP)

2) BCC Administration – Accept Donation of Tables from Scott Stewart

3) BCC Administration – Minutes – Regular Meetings – 09/18/2025

4) BCC Administration- Minutes- Regular Meetings – 10/02/2025

5) BCC Administration – Minutes -Regular Minutes -10/16/2025

6) BCC Administration – Minutes-Regular Minutes-11/06/2025

7) BCC Administration – Minutes-Workshop – 11/06/2025

8) BCC Finance – BA 26-16 to create the budget for the small cities CDBG Grant-FFY 2023 & 2024 funding cycle that was approved on 11/06/2025 -$1,225,000.00.

9) Finance – Bills and Vouchers – 12/04/2025 - $991,612.00

10) Public Works -Utility Permit from Comcast requesting to run a cable along NW Falling Creek Road

11) Public Works -Utility Permit from Comcast requesting to run a cable along NW Corinth Drive

12) Public Works- Utility Permit from Comcast requesting to run a cable along SW drew Feagle Road

13) Public Works- Utility Permit from Mastec requesting to run a cable along SW Watson Road

14) Public Works -Utility Permit from Comcast requesting to run a cable along SW Cypress Lake Road.

15) Public Works-Utility Permit from Windstream requesting to run a cable along SW Randolph Street.

16) Public Works – Utility Permit from Windstream requesting to run a cable along SE Robinhood Place.

17) Public Works – Utility Permit from Comcast requesting to run a cable along NW Lake Jeffery Road

18) Public Works – Utility Permit from Windstream to run a cable along SE Happy Glenn

19) Public Works – Utility Permit from Windstream requesting to run a cable along SW Scrubtown Road

20) Public Works – Utility Permit from Comcast requesting to run a cable along SW Ichetucknee Ave.

21) Public Works- Utility Permit from Windstream requesting to run a cable along SE Adams Road

22) Public Works- Utility Permit from Mastec requesting to run a cable along NW Michelle Place at US Hwy 41

23) Public Works- Utility Permit from Windstream to run a cable along SW County Road 138

24) Public Works- Utility Permit from Mastec requesting to run a cable along 1604 NW Falling Creek Road

25) Public Works – Utility Permit from Windstream requesting to run a cable along SW County Road 778

26) Public Works Utility Permit from AT&T requesting to run a cable along SE Alfred Markham Road

27) Public Works – Utility Permit from Comcast requesting to run a cable along SW Old Wire

28) Public Works –Utility Permit from Windstream requesting to run a cable along County Road 778

29) Tourist Development Council - Reappointments

30) Zoning Department – Special Family Lot Request (SFLP251201) by Lexie (daughter, maiden name Brown) and Logan Norris – District 4

31) Zoning Department – A Special family Lot Request (SFLP251202) by William and Daisy Robinson – District 5

Adoption of Consent Agenda:

MOTION by Chairman, Timothy Murphy to adopt the consent agenda. SECOND by Commissioner Hollingsworth. The motion carried unanimously.

Discussion and Action Items

Kyle Keen, Tax Collector

1) Acquisition of Bank Building - $850,000.00

The Tax Collector has requested the Board of County Commissioner to purchase the Td Bank building for $850,000.00, including closing cost. The Tax Collector proposes to pay the County back, including interest, through any year-end money and fees. The total cost of Project is anticipated to cost up to $1.5 that would include any necessary renovations. The Board could borrow the money or choose to self-finance from reserves. See the attached paperwork provided.

County Attorney, Joel Foreman stated that the BOCC would do the funding but not own the building. Tax Collector will pay back the money.

Tax Collector, Kyle Keen stated that more parking solves a lot of problems. Step 2)– 65 spots for parking 25 employees and 40 for customers. Have 30 days to cancel the contract.

Tax Collector, Kyle Keen stated that the City of Lake City has approved curb lots and will allow parking on the grass.

Commissioner, Robby Hollingsworth stated to do an inspection of the building with open eyes. There is no parking in the current building.

Tax Collector, Kyle Keen stated that he will come back in 30 days.

Commissioner, Everett Phillips wants to know when the 30 days will start, and bring it back to the board.

Tax Collector, Kyle Keen stated that the County has been very helpful and he should have the final cost by the end of January or February.

Chairman, Timothy Murphy wanted a clarification on the 30 days. Requested the Tax Collector, Kyle Keen to bring in the 30-day written contract, design, cost of the parking lot and build-out cost.

MOTION by Chairman, Timothy Murphy to approve the Tax Collector, Kyle Keen to bring back the build-out bid in the next 30 days for the purchase of the TD Bank building. SECOND by Commissioner Hollingsworth. The motion carried unanimously.

Kevin Kirby, Assistant County Manager

2) 2025-13 Ellisville-FDOT Wastewater Interconnect - $578,708.43

This project will connect the FDOT Rest Area Wastewater Treatment Plant to the Ellisville wastewater treatment plant and provide additional capacity on a temporary basis.

Assistant County Manager, Kevin Kirby stated that it is about 100,000 gallons a year.

Chairman Timothy Murphy stated that NFWUA had a good meeting. We need an organized board made of taxpayers from Suwannee and Columbia County. He suggested that the Execute Director, Shannon Roberts go over to Clay County and talk with them and see how they run their board. Spoke about doing a special meeting called on January 5th, 2026 and come back to the board. And make sure to advertise the meeting.

Commissioner, Everett Phillips stated there is a lot of money coming in April.

County Attorney, Joel Foreman see the interlocal agreement.

Commissioner, Robby Hollingsworth spoke about being at the NFWUA meeting.

Commissioner, Rocky Ford spoke about making NFWUA an independent board, making it our goal by the end of this year. Agrees with Chairman, Timothy Murphy to get the board organize and move forward.

Executive Director, Shannon Roberts requested approval for the grant agreement to help be ready for the Busy Bee.

MOTION by Commissioner Hollingsworth to award and approve Construction agreement for 2025-13 to Advanced Project Solutions for the proposed amount $578,708.43. SECOND by Commissioner Phillips. The motion carried unanimously.

3) Rum Island Bank Restoration

MOTION by Commissioner Hollingsworth to approve the agreement with LMC Steel for the proposed amount $280,492.00. SECOND by Commissioner Ford. The motion carried unanimously.

4) Resolution 2025R-49 and State Funded Grant Agreement for FDOT CR 133/SE Old Country Club Road - $4000,000.00

Reimbursement for the design, construction and C.E.I for the reconstruction on CR 133 (SE County Club Road.) Also attached is Resolution 2025R-49.

County Commissioner, Rocky Ford asked a question about this construction.

Assistant County Manager, Kevin Kirby stated that the Job has not started.

MOTION by Commissioner Ford to approve and adopt the State Funded Grant agreement and resolution 2025R-49. SECOND by Commissioner Phillips. The motion carried unanimously.

<u>David Kraus, County Manager</u>

5) Columbia EMS Annual Update – Toby Witt

Please see the annual update handout:

Toby Witt provided an update on the EMS fleet. They now have 12 ambulances. Station 5 – Mauldin Road has passed state. He stated that there are no bills, they only receive what the insurances companies pay and do not bill the customer.

Commissioner, Rocky Ford stated that every month they have made progress.

Toby Witt stated that they are hoping to get body cameras for the EMS personnel and video laryngoscope by camera in the field.

Chairman, Timothy Murphy asked about a mutual agreement with another company to back up 911.

Toby Witt answered that it is Ameri-Pro, and they have not made a 911 call at all.

County Attorney, Joel Foreman stated that Ameri-Pro was the cover for Columbia EMS when they started up.

County Manager, David Kraus stated that they could terminate the back up contract.

County Attorney, Joel Foreman stated that they could bring it back before the Board.

6) Update on the EMS Services – Columbia County Assistant Fire Chief- Lance Hill

To discuss status of EMS service for both primary and back-up including Level 0 response- see handout

Columbia County Assistant Fire Chief, Lance Hill stated that there is always room for improvement, and they are improving every day.

Commissioner, Rocky Ford asked the question should we do away will Ameri-Pro?

MOTION by Commissioner Ford approved to terminate the contract with Ameri-Pro. SECOND by Commissioner Hollingsworth. The motion carried unanimously.

7) To amend Section V. "Expenses" of the service agreement for Dr. Spindell to participate in the Conty's group health insurance plan.

MOTION by Commissioner Hollingsworth to addendum to Medical Director service agreement. SECOND by Commissioner Parnell. The motion carried unanimously.

8) Human Resources Management System/Payroll-NeoGov-$62,376.60

The County has developed in house many of our mission software programs. IT requested to look at outsourcing payroll, personnel, and timekeeping after a recent incident. After a selection process, staff presented this solution to all Departments and the Clerk's office. The Departments and the Clerk's office supported this proposed solution. Funds will come from budgeted computer replacement- non-capital equipment. This contract will have reoccurring fiscal impact.

Director of Human Resources, Kari Guy introduced Vinnie Vanauker from NEOGOV.

MOTION by Commissioner Hollingsworth to approve the execution of agreement with NEOGov software. SECOND by Commissioner Ford. The motion carried unanimously.

9) BA 26-02 Budget Amendment to create Opioid Resources Fund

Move the Opioid Resources Funds from MSBU to a newly created Opioid Resources Fund. To achieve separate Fund for reporting and tracking purposes.

MOTION by Commissioner Hollingsworth to approve the Budget Amendment-BA 26-02. SECOND by Commissioner Phillips. The motion carried unanimously.

10) Request to Approve One (1) Maintenance Proposal with Vertiv Corporation- $3,025.40

This item renews the maintenance with Vertiv Corporation for one-year parts and services for the Vertiv APS located at Cumorah Hill Tower using a contract agreement.

MOTION by Commissioner Hollingsworth to approve maintenance contract with Vertiv Corporation. SECOND by Commissioner Ford. The motion carried unanimously.

11) DMS-25/26-015 Grant Agreement for Columbia County Suwannee Valley Communications Tower Phase II- $1,150,000.00

The County received a $1,150.000.00 Legislative Appropriation Phase II of the Suwannee Valley Communications Tower project. Phase II will place equipment on the tower. The County is currently reviewing the equipment needed to provide public safety communications. This will provide funding for whichever system the County selects. Any equipment must be ASTRO Project 25 (p25) compliant.

MOTION by Commissioner Ford to approve DMS-25/26-015. SECOND by Commissioner Phillips. The motion carried unanimously.

12) Surplus and Disposal/ Donation of Utility Property

As of October 1, 2025, the operation and maintenance of County owned utility infrastructure have been contracted to the North Florida Water Authority (NFWUA). As such, the County no longer has a need for the listed tools and spare parts needed for operations and maintenance. This item would surplus those items and donate them to the NFWUA. This includes meter reading, vehicles and tools.

MOTION by Commissioner Hollingsworth to declare the listed property as surplus and donate the property to the North Florida Water Utility Authority (NFWUA). SECOND by Commissioner Phillips. The motion carried unanimously.

Open Public Comments and/or Questions:

Members of the public offering comments were:

- Stew Lilker
- Oweida Harrell

Staff Comments:

There were no Staff comments.

Commissioner Comments:

Chairman, Timothy Murphy stated that he is concerned about Fort White Softball Complex and not having ADA handicap spots. County Manager, David Kraus and Assistant County Manager, Kevin Kirby will get the information from Citizen Oweida Harrell and check into this.

Adjournment

There being no further business, the meeting adjourned at 8:52 P.M.

_____
Timothy Murphy, Chairman
Board of County Commissioners

ATTEST:

_____
James M. Swisher, Jr.
Clerk of Circuit Court & County Comptroller

COLUMBIA COUNTY BOARD OF COUNTY COMMISSIONERS
AGENDA ITEM REQUEST FORM

The Board of County Commissioners meets the 1st and 3rd Thursday of each month in the Columbia County School Board Administrative Complex Auditorium, 372 West Duval Street, Lake City, Florida 32055.
The first meeting of every month is at 9:30AM while the second meeting of every month takes place at 5:30PM.
All agenda items are due in the Board's office one week prior to the meeting date.

Today's Date: 1/30/2026 **Meeting Date:** 2/5/2026

Department: BCC Administration

1. Nature and purpose of agenda item:

Meeting Minutes - Joint City/County Workshop - 1/20/2025

2. Recommended Motion/Action:

Approve

3. Fiscal impact on current budget.

This item has no effect on the current budget.

Columbia County
Board of County Commissioners

Joint City / County Workshop

Minutes of
January 20, 2026

The Columbia County Board of County Commissioners met in a Joint City / County Workshop scheduled meeting in the auditorium of the School Board Administrative Complex at 05:00 P.M. The meeting opened with prayer and the Pledge of Allegiance to the Flag of the United States of America followed.

Commissioners in Attendance: Chairman, Timothy Murphy
Commissioner, Kevin Parnell
Commissioner, Everett Phillips
Commissioner, Rocky Ford

City Council in Attendance: Chairman, Mayor Noah Walker
City Council Member, Chevella Young
City Council Member, Tammy Harris
City Council Member, James Carter
City Council Member, Ricky Jernigan

Others in Attendance: County Manager, David Kraus ("CM")
Assistant County Manager Kevin Kirby (ACM")
County Fire Chief, Jeff Crawford
City Clerk, Audrey Sikes
City Attorney, Clay Martin
City Manager, Don Rosenthal
County Fire Chief, Jeff Crawford
Tom Otom
Stew Lilker

Roll Call was done by the City Clerk, Audrey Sikes

Public Comments:

Citizen- Stew Lilker made a comment.

Administrative Comments: City Manager, Don Rosenthal proposes that we need to do an analysis and look into combining the County and the City Fire Station.

County Fire Chief, Jeff Crawford offered comments about the proposed fire study.

Discussion ensued.

City Council Member, Ricky Jernigan asked if the County Chief and City Chief have discussed their concerns. County Fire Chief, Jeff Crawford stated that the County and the City have a good working relationship and they have discussed their concerns.

Commissioner, Rocky Ford commented that the Fire District would be its own identity. County Fire Chief, Jeff Crawford stated yes and explained that the County or City would not have control any longer over the Fire Department.

Discussion ensued.

Chairman, Mayor Noah Walker stated that they are trying to decide if we move forward with a joint study to combine services.

City Council Member, Tammy Harris asked if he knew about this study. County Fire Chief, Jeff Crawford answered yes. City Council Member Tammy Harris asked what is the plus to this combination? County Fire Chief Jeff Crawford answered he has not found any.

Discussion ensued.

City Council Member, Chevella Young commented on the need to be sincere when making this decision and spending the money. We trust the Fire Chief's judgement and must consider the employees.

Discussion ensued.

City Council Member, James Carter commented that the Government enjoys getting studies done. They know that the City Fire Department and County Fire Department are doing a good job. He stated that he doesn't see any reason to combine the departments at this time.

Chairman, Timothy Murphy commented that he agrees with City Council Member, James Carter. This first study will determine if this is even feasible. He also agrees with County Fire Chief as well, we owe it to the firefighters some security for their families. He asked City Manager, Don Rosenthal if they were locked in after first study? City Manager, Don Rosenthal answered no.

Commissioner, Kevin Parnell stated that it sounds like we are leaning to do the first study.

Commissioner, Rocky Ford asked if this study is just looking at an independent Fire District or a consolidation? City Manager, Don Rosenthal stated a Fire District, if it's feasible.

Discussion ensued.

Commissioner, Rocky Ford stated that he is not against the Fire District but does not think it is a good idea.

City Council Member, Tammy Harris asked Chairman, Timothy Murphy a question. Why does this keep coming up over the years, is it due to the study not being done?

Chairman, Timothy Murphy stated that it is the right thing to do.

Discussion ensued.

Chairman, Mayor Noah Walker agrees that this needs to be put to bed.

City Council Member, Chevella Young offered a closing statement.

Commissioner, Everett Phillips offered a closing statement for the study.

City Council Member, James Carter offered a closing comment – not for the study.

Commissioner, Rocky Ford made a closing comment stating are we really putting this to bed. - not for the study.

Chairman, Timothy Murphy asked for City Manager, Don Rosenthal to clarify the feasible study on whether you should do anything at all. We need to look at all options. City Manager, Don Rosenthal stated that they could put that into this study.

<u>Vote was taken to move the Fire Consolidation Feasibility Study Forward:</u>

1) County Commissioner Chairman, Timothy Murphy- Yes
2) City Council Chairman-Mayor, Noah Walker – Yes
3) City Council Member – Tammy Harris – Yes
4) Commissioner, Rocky Ford – No
5) City Council Member, Ricky Jernigan – Yes
6) Commissioner, Kevin Parnell – Yes

7) City Council Member, Chevella Young - No
8) Commissioner, Everett Phillips – Yes
9) City Council Member – James Carter – No

With the majority of the votes in favor, the Fire Consolidation Feasibility Study will move forward.

City Clerk, Audrey Sikes also took minutes for this Joint City and County Workshop that are attached hereto.

Adjournment:

There being no further business, the meeting adjourned at 6:06 P.M.

_____
Timothy Murphy, Chairman
Board of County Commissioners

ATTEST:

_____
James M. Swisher, Jr.
Clerk of Circuit Court

COLUMBIA COUNTY BOARD OF COUNTY COMMISSIONERS
AGENDA ITEM REQUEST FORM

The Board of County Commissioners meets the 1st and 3rd Thursday of each month in the Columbia County School Board Administrative Complex Auditorium, 372 West Duval Street, Lake City, Florida 32055.
The first meeting of every month is at 9:30AM while the second meeting of every month takes place at 5:30PM.
All agenda items are due in the Board's office one week prior to the meeting date.

Today's Date: 1/29/2026 **Meeting Date:** 2/5/2026

Department: Building Department

1. Nature and purpose of agenda item:

Request Board approval to establish a $200.00 petty cash change fund for the Building & Zoning Department to make change for customer cash payments only. The fund will not be used for purchases and will be maintained in accordance with County policy.

2. Recommended Motion/Action:

Recommended for approval

3. Fiscal impact on current budget.

This item has no effect on the current budget.

District No. 1 – Kevin Parnell
District No. 2 – Rocky Ford
District No. 3 – Robby Hollingsworth
District No. 4 – Everett Phillips
District No. 5 – Tim Murphy

MEMORANDUM

TO: David Kraus, County Manager

FR: Melissa Garber, Assistant Building & Zoning Director

DATE: January 28, 2026 Melissa Garber

RE: Petty Cash, Building & Zoning Department

This is a request for a petty cash fund of $200.00 for Building & Zoning Department.

I will be the custodian of this fund.

COLUMBIA COUNTY BOARD OF COUNTY COMMISSIONERS
AGENDA ITEM REQUEST FORM

The Board of County Commissioners meets the 1st and 3rd Thursday of each month in the Columbia County School Board Administrative Complex Auditorium, 372 West Duval Street, Lake City, Florida 32055.
The first meeting of every month is at 9:30AM while the second meeting of every month takes place at 5:30PM.
All agenda items are due in the Board's office one week prior to the meeting date.

Today's Date: 1/14/2026 **Meeting Date:** 2/5/2026

Department: Finance

1. Nature and purpose of agenda item:

This item requests Board approval for the payment of bills and vouchers in the amount of $1,820,252.00 submitted January 14, 2026. All funds authorized for the issuance of these checks have been budgeted. The Clerk to the Board office reviews bills and vouchers submitted for approval. If for any reason, any of these bills are not recommended for approval, the Clerk to Board office will notify the Board. The Clerk to the Board office maintains copies of invoices and supporting documentation for review.

2. Recommended Motion/Action:

Approve payment of bills and vouchers in the amount of $$1,820,252.00

3. Fiscal impact on current budget.

This item has no effect on the current budget.

COLUMBIA COUNTY BOARD OF COMMISSIONERS
ACCOUNTS PAYABLE CHECK/EFT REGISTER

Date	Beginning Number	Ending Number	Number of Checks/EFTs	Check/EFT	Register Total
1/14/2026	57097	57164	68	Check	$223,482.21
1/14/2026	3546	3617	72	EFT	$1,596,769.52
TOTAL CHECKS/EFT & AMOUNT			**140**		**$1,820,251.73**

CHECK NO	VENDOR NO	VENDOR NAME	VOUCHER NO	P.O. NO	DATE	VOUCHER AMOUNT	REMITTANCE AMOUNT	CHECK TOTAL
0057097	0002013	A T & T	000492		1/15/2026	193.18		
			000505		1/15/2026	2,840.00		
			000506		1/15/2026	357.56		
			000515		1/15/2026	190.00		
			000516		1/15/2026	190.00		
			000517		1/15/2026	190.00	3,960.74	3,960.74
0057098	0006060	ANN C. HODGES	2515	P62399	1/15/2026	1,200.00	1,200.00	1,200.00
0057099	0008195	AT&T	2526	P62497	1/15/2026	412.92	412.92	412.92
0057100	0005901	AT&T MOBILITY	000357		1/15/2026	865.82		
			000358		1/15/2026	867.69		
			000359		1/15/2026	123.52		
			000360		1/15/2026	34.99		
			000361		1/15/2026	407.07		
			000362		1/15/2026	782.48		
			000363		1/15/2026	115.34		
			000364		1/15/2026	185.32		
			000365		1/15/2026	14.66		
			000366		1/15/2026	115.34		
			000367		1/15/2026	578.69		
			000367		1/15/2026	45.36		
			000367		1/15/2026	193.64		
			000367		1/15/2026	255.57	4,585.49	4,585.49
0057101	0004015	BAYWAY SERVICE	2735	P62631	1/15/2026	325.00	325.00	325.00
0057102	0000221	BRODART CO.	2541	P62425	1/15/2026	19.54	19.54	19.54
0057103	0010022	BSN SPORTS LLC	PI2475	028227	1/15/2026	10,358.60		
			PI2476	028227	1/15/2026	5,707.80	16,066.40	16,066.40
0057104	0001796	CAROLYN HEIGHTS WATER CO.	2660	P62575	1/15/2026	113.98		
			2663	P62576	1/15/2026	103.48	217.46	217.46
0057105	0000308	CLAY ELECTRIC COOPERATIVE	2509	P62393	1/15/2026	134.30	134.30	134.30
0057106	0004021	COLUMBIA COUNTY UTILITY S	000510		1/15/2026	62.42		
			000510		1/15/2026	38.50		
			000510		1/15/2026	38.50		
			000510		1/15/2026	39.26		
			000510		1/15/2026	96.92		
			000510		1/15/2026	43.63	319.23	319.23
0057107	0002822	COMCAST	2510	P62394	1/15/2026	247.81	247.81	247.81
0057108	0002822	COMCAST,GRP-1	000509		1/15/2026	102.72	102.72	102.72
0057109	0002822	COMCAST,GRP-2	000528		1/15/2026	282.52	282.52	282.52
0057110	0002822	COMCAST,GRP-3	000529		1/15/2026	322.64	322.64	322.64
0057111	0002822	COMCAST,GRP-4	000529		1/15/2026	153.80	153.80	153.80
0057112	0002822	COMCAST,GRP-5	000529		1/15/2026	353.83	353.83	353.83
0057113	0002417	CRYSTAL SPRINGS	2734	P62630	1/15/2026	48.19	48.19	48.19
0057114	0000615	DUKE ENERGY	2729	P62623	1/15/2026	207.62		
			2730	P62626	1/15/2026	75.42		
			000510		1/15/2026	32.03		
			000510		1/15/2026	32.04		
			000510		1/15/2026	30.80	377.91	377.91
0057115	0005878	ECONOLITE CONTROL PRODUCT	2755	P62046	1/15/2026	690.00	690.00	690.00
0057116	0000531	EMERGENCY MEDICAL SERVICE	2647	P62520	1/15/2026	1,475.00	1,475.00	1,475.00
0057117	0006114	FDOT	2642	P62483	1/15/2026	24.60	24.60	24.60
0057118	0002990	FEDEX	2727	P62617	1/15/2026	2.23	2.23	2.23
0057119	0000550	FIRST FEDERAL BANK OF FLO	2740	P62691	1/15/2026	200.00	200.00	200.00

CHECK NO	VENDOR NO	VENDOR NAME	VOUCHER NO	P.O. NO	DATE	VOUCHER AMOUNT	REMITTANCE AMOUNT	CHECK TOTAL
0057120	0000642	FLORIDA PEST CONTROL	2491	P62350	1/15/2026	37.67		
			2521	P62432	1/15/2026	45.00		
			2523	P62484	1/15/2026	55.80		
			2525	P62433	1/15/2026	45.00		
			2555	P62434	1/15/2026	622.50		
			2687	P62577	1/15/2026	700.74		
			2688	P62622	1/15/2026	335.50		
			2696	P62635	1/15/2026	36.00	1,878.21	1,878.21
0057121	0004154	FORT WHITE TRUE VALUE HAR	2574	P62299	1/15/2026	25.97		
			2586	P62362	1/15/2026	74.99		
			2615	P62526	1/15/2026	22.98		
			2616	P62527	1/15/2026	30.94		
			2682	P62621	1/15/2026	13.65	168.53	168.53
0057122	0004689	FORTILINE, INC.	2751	P62658	1/15/2026	443.00	443.00	443.00
0057123	0000746	THE GAINESVILLE SUN	2731	P62627	1/15/2026	39.00	39.00	39.00
0057124	0000759	GATEWAY-FOREST LAWN FUNER	2718	P62547	1/15/2026	750.00	750.00	750.00
0057125	0000819	HAL A. AIRTH	2498	P62367	1/15/2026	20,000.00	20,000.00	20,000.00
0057126	0006122	HD SUPPLY	2679	P62578	1/15/2026	319.95	319.95	319.95
0057127	0000826	HO BO TRACTOR CO., INC.	2763	P62180	1/15/2026	179.09	179.09	179.09
0057128	0000904	INGRAM BOOK COMPANY	2537	P62481	1/15/2026	26.94		
			2538	P62453	1/15/2026	12.77		
			2539	P62454	1/15/2026	12.77		
			2540	P62455	1/15/2026	12.77		
			2545	P62456	1/15/2026	20.60		
			2547	P62467	1/15/2026	22.75		
			2614	P62479	1/15/2026	49.83		
			2621	P62471	1/15/2026	65.04		
			2622	P62472	1/15/2026	87.56		
			2623	P62473	1/15/2026	74.68		
			2624	P62477	1/15/2026	12.89		
			2625	P62478	1/15/2026	12.89	411.49	411.49
0057129	0006390	INTERACTION INSIGHT CORPO	PI2651	028251	1/15/2026	4,407.00	4,407.00	4,407.00
0057130	0006226	J & J GAS SERVICE, INC	2585	P62361	1/15/2026	123.38	123.38	123.38
0057131	0000005	JADA CONTI	000501		1/15/2026	32.60	32.60	32.60
0057132	0001102	KEATON LOCKSMITHS	2578	P62324	1/15/2026	1,000.00		
			2667	P62567	1/15/2026	1,792.00		
			2706	P62620	1/15/2026	40.00	2,832.00	2,832.00
0057133	0005108	KIRSPLASH, LLC	2634	P62530	1/15/2026	36.36	36.36	36.36
0057134	0001230	LAKE CITY INDUSTRIES	2637	P62539	1/15/2026	91.43		
			2643	P62540	1/15/2026	58.52		
			2698	P62412	1/15/2026	1,009.40		
			2768	P62200	1/15/2026	112.97	1,272.32	1,272.32
0057135	0001262	LOWE'S PROX	2589	P62365	1/15/2026	501.60		
			2754	P62120	1/15/2026	80.67		
			2770	P62233	1/15/2026	156.61	738.88	738.88
0057136	0003135	MAYO FERTILIZER, INC.	2487	P61976	1/15/2026	71.00	71.00	71.00
0057137	0001406	MERIDIAN BEHAVIORAL HEALT	PI2606	028082	1/15/2026	65,344.00	65,344.00	65,344.00
0057138	0006547	MIDWEST PARTS, LLC	2678	P62637	1/15/2026	1,042.18	1,042.18	1,042.18
0057139	0001315	MIZELL'S FUNERAL HOME	2500	P62370	1/15/2026	700.00	700.00	700.00
0057140	0006292	MWI ANIMAL HEALTH	0616	P60712	1/15/2026	891.84-		
			2496	P62358	1/15/2026	250.80		
			2497	P62359	1/15/2026	1,353.50		

CHECK NO	VENDOR NO	VENDOR NAME	VOUCHER NO	P.O. NO	DATE	VOUCHER AMOUNT	REMITTANCE AMOUNT	CHECK TOTAL
0057140	0006292	MWI ANIMAL HEALTH	2584	P62357	1/15/2026	15.02	727.48	727.48
0057141	0001194	NFPA	2582	P62328	1/15/2026	225.00	225.00	225.00
0057142	0001616	O'NEAL ROOFING CO., INC.	PI2605	028077	1/15/2026	20,610.82	20,610.82	20,610.82
0057143	0003767	O'REILLY AUTO PARTS	2771	P62229	1/15/2026	39.66		
			2773	P62292	1/15/2026	180.83		
			2775	P62321	1/15/2026	417.14	637.63	637.63
0057144	0003905	OCLC INC	2550	P62435	1/15/2026	330.30		
			2551	P62436	1/15/2026	844.42	1,174.72	1,174.72
0057145	0006029	ODP BUSINESS SOLUTIONS, L	2488	P62347	1/15/2026	28.37		
			2489	P62348	1/15/2026	37.57		
			2490	P62349	1/15/2026	95.18		
			2501	P62374	1/15/2026	11.08		
			2502	P62375	1/15/2026	66.49		
			2590	P62377	1/15/2026	121.73		
			2591	P62378	1/15/2026	89.18		
			2710	P62443	1/15/2026	248.16	697.76	697.76
0057146	0003257	PESTMASTER	2644	P62543	1/15/2026	120.00	120.00	120.00
0057147	0006494	PYE-BAKER FIRE & SAFETY,	2665	P62550	1/15/2026	1,000.00		
			2672	P62549	1/15/2026	1,500.00	2,500.00	2,500.00
0057148	0004644	RICKY RESCUE TRAINING ACA	2674	P62323	1/15/2026	700.00	700.00	700.00
0057149	0006421	VIRTUAL ACADEMY	PI2471	028235	1/15/2026	2,898.00	2,898.00	2,898.00
0057150	0004796	SHARP ELECTRONICS CORPORA	PI2474	028158	1/15/2026	127.23		
			2527	P62513	1/15/2026	147.71		
			2577	P62303	1/15/2026	117.28		
			2640	P62468	1/15/2026	104.69		
			2641	P62482	1/15/2026	104.69		
			PI2739	028168	1/15/2026	249.36	850.96	850.96
0057151	0002021	SHERWIN-WILLIAMS CO.STORE	2711	P62569	1/15/2026	122.36	122.36	122.36
0057152	0002028	SUWANNEE VALLEY ELECT. CO	001571		1/15/2026	618.19		
			001572		1/15/2026	69.17		
			001573		1/15/2026	432.79		
			001574		1/15/2026	839.05		
			001575		1/15/2026	385.52		
			001576		1/15/2026	56.47		
			001577		1/15/2026	13.45		
			001578		1/15/2026	13.45		
			001579		1/15/2026	13.45		
			001580		1/15/2026	84.51		
			001580		1/15/2026	279.19		
			001580		1/15/2026	299.19		
			001580		1/15/2026	141.39		
			001580		1/15/2026	263.48		
			001580		1/15/2026	52.23		
			001580		1/15/2026	239.31		
			001580		1/15/2026	288.44		
			001580		1/15/2026	233.41	4,322.69	4,322.69
0057153	0004372	TESSCO INCORPORATED	2517	P62508	1/15/2026	115.40		
			2518	P62509	1/15/2026	69.97		
			2519	P62507	1/15/2026	77.44		
			2522	P62506	1/15/2026	774.12		
			2524	P62505	1/15/2026	418.74	1,455.67	1,455.67
0057154	0000625	THE FLORIDA TIMES-UNION	2558	P62426	1/15/2026	73.00	73.00	73.00

CHECK NO	VENDOR NO	VENDOR NAME	VOUCHER NO	P.O. NO	DATE	VOUCHER AMOUNT	REMITTANCE AMOUNT	CHECK TOTAL
0057155	0003850	TIMMY HALL'S APPLIANCE SE	2575	P62301	1/15/2026	125.00		
			2595	P62418	1/15/2026	125.00	250.00	250.00
0057156	0004180	ULINE	2520	P62514	1/15/2026	127.36		
			2583	P62329	1/15/2026	889.18	1,016.54	1,016.54
0057157	0004726	UNIFIRST FIRST AID + SAFE	2704	P62571	1/15/2026	77.52	77.52	77.52
0057158	0004909	UNITED REFRIGERATION, INC	2534	P62510	1/15/2026	93.01		
			2671	P62587	1/15/2026	70.68		
			2677	P62583	1/15/2026	491.45		
			2695	P62584	1/15/2026	115.50	770.64	770.64
0057159	0004961	VTECH	PI2472	028237	1/15/2026	45,210.10	45,210.10	45,210.10
0057160	0000129	WINDSTREAM	2546	P62427	1/15/2026	169.50		
			2707	P62636	1/15/2026	2.05		
			000511		1/15/2026	87.95		
			000511		1/15/2026	181.07		
			000511		1/15/2026	205.99	646.56	646.56
0057161	0005973	WINDSTREAM	2512	P62396	1/15/2026	487.63	487.63	487.63
0057162	0003387	WINDSTREAM . 2	2511	P62395	1/15/2026	200.23	200.23	200.23
0057163	0005190	WINSUPPLY	2617	P62541	1/15/2026	3.53		
			2618	P62541	1/15/2026	11.49		
			2619	P62541	1/15/2026	5.54		
			2620	P62541	1/15/2026	71.44		
			2705	P62573	1/15/2026	10.21		
			2708	P62666	1/15/2026	13.84		
			2712	P62574	1/15/2026	287.74		
			2713	P62667	1/15/2026	2.27		
			2714	P62668	1/15/2026	276.23		
			2728	P62618	1/15/2026	8.54	690.83	690.83
0057164	0004919	1ST STREET MUSIC AND SOUN	2563	P62447	1/15/2026	2,304.75		
			2564	P62448	1/15/2026	2,400.00	4,704.75	4,704.75
					TOTAL CHECKS	68		223,482.21

BANK: 00 FIRST FEDERAL - CLAIMS FUND EFT BATCH #: 1

PAYMENT #	AMOUNT	RETAINAGE	DISCOUNT	NET AMT	INVOICE #
VENDOR: AIRGAS USA, LLC		3418	PAYMENT DATE: 01/15/2026	TRACE #: 263184480000001	
3546	61.19			61.19	5520313084
EFT TOTAL:	61.19			61.19	
VENDOR: AMAZON CAPITAL SERVICES, INC.		5875	PAYMENT DATE: 01/15/2026	TRACE #: 263184480000002	
3547	78.99			78.99	112671934979586
EFT TOTAL:	78.99			78.99	
VENDOR: AMERIGAS PROPANE, LP		5586	PAYMENT DATE: 01/15/2026	TRACE #: 263184480000003	
3548	89.81			89.81	806403861
EFT TOTAL:	89.81			89.81	
VENDOR: ANDERSON COLUMBIA CO., INC.		111	PAYMENT DATE: 01/15/2026	TRACE #: 263184480000004	
3549	262.80			262.80	170987
EFT TOTAL:	262.80			262.80	
VENDOR: ANNA TOMLINSON		2150	PAYMENT DATE: 01/15/2026	TRACE #: 263184480000005	
3550	102.50			102.50	77278
EFT TOTAL:	102.50			102.50	
VENDOR: BATTERIES PLUS		5251	PAYMENT DATE: 01/15/2026	TRACE #: 263184480000006	
3551	24.98			24.98	P87994076
	81.00			81.00	P87996644
	6.95			6.95	P88437550
EFT TOTAL:	112.93			112.93	
VENDOR: BEARD EQUIPMENT CO.INC.		3643	PAYMENT DATE: 01/15/2026	TRACE #: 263184480000007	
3552	2,986.69			2,986.69	2234161
	227.89			227.89	2237711
	31.19			31.19	2237711
EFT TOTAL:	3,245.77			3,245.77	
VENDOR: BEST PLUMBING SPECIALTIES, INC.		250	PAYMENT DATE: 01/15/2026	TRACE #: 263184480000008	
3553	449.85			449.85	6371215
	475.94			475.94	6371548
	475.94			475.94	6372361
	439.46			439.46	6372407
	439.46			439.46	6373054
	439.46			439.46	6373055
	439.46			439.46	6373056
	456.56			456.56	6373263
	248.06			248.06	6377069
	496.12			496.12	6377070
EFT TOTAL:	4,360.31			4,360.31	
VENDOR: BLUE SUMMIT WATERS, LLC		4680	PAYMENT DATE: 01/15/2026	TRACE #: 263184480000009	
3554	50.85			50.85	3683162
	73.70			73.70	3683168
	12.00			12.00	3683177
	5.00			5.00	3683188

BANK: 00 FIRST FEDERAL - CLAIMS FUND EFT BATCH #: 1

PAYMENT #	AMOUNT	RETAINAGE	DISCOUNT	NET AMT	INVOICE #
	38.05			38.05	3683208
	16.95			16.95	3683211
	62.65			62.65	3685041
	67.95			67.95	3685061
	36.10			36.10	3689093
	6.00			6.00	3698701
	36.10			36.10	3698727
	18.20			18.20	3698729
	19.90			19.90	3711506
	73.60			73.60	3711511
	30.10			30.10	3711514
	10.95			10.95	3711537
	28.85			28.85	3715512
	8.95			8.95	3715516
	19.15			19.15	3718382
	21.15			21.15	3718390
	27.15			27.15	3724667
	27.20			27.20	3724668
	30.10			30.10	3724671
	21.15			21.15	3724673
	62.95			62.95	3728407
	29.85			29.85	3728413
	6.00			6.00	3732692
	21.15			21.15	3737548
	10.95			10.95	3740434
	82.55			82.55	3740440
	10.95			10.95	3740460
	30.10			30.10	3740479
	10.95			10.95	3740482
	46.75			46.75	3743545
	17.90			17.90	3743549
	6.00			6.00	3747009
EFT TOTAL:	1,077.90			1,077.90	

VENDOR: BUCHANAN INGERSOLL& ROONEY 5872 PAYMENT DATE: 01/15/2026 TRACE #: 263184480000010

3555	6,500.00			6,500.00	12442027
	8,000.00			8,000.00	12442028
EFT TOTAL:	14,500.00			14,500.00	

VENDOR: CITY OF LAKE CITY 305 PAYMENT DATE: 01/15/2026 TRACE #: 263184480000011

3556	4,169.32			4,169.32	2026-00000003
EFT TOTAL:	4,169.32			4,169.32	

VENDOR: CITY OF LAKE CITY - UTILITIES 304 PAYMENT DATE: 01/15/2026 TRACE #: 263184480000012

3557	289.50			289.50	006550-001 3/26
	183.29			183.29	008790-002 3/26
	233.69			233.69	010160-001 3/26
	77.89			77.89	010160-001 3/26
	551.75			551.75	020490-002 3/26
	17,368.66			17,368.66	057400-001 3/26
	582.51			582.51	057410-001 3/26

BANK: 00 FIRST FEDERAL - CLAIMS FUND EFT BATCH #: 1

PAYMENT #	AMOUNT	RETAINAGE	DISCOUNT	NET AMT	INVOICE #
	191.39			191.39	091140-001 3/26
	193.04			193.04	120540-001 3/26
	243.55			243.55	143106-001 3/26
	280.07			280.07	143109-001 3/26
	110.27			110.27	143183-001 3/26
EFT TOTAL:	20,305.61			20,305.61	
VENDOR: CLERK OF COURT COLUMBIA COUNTY	352	PAYMENT DATE: 01/15/2026		TRACE #: 263184480000013	
3558	260.00			260.00	1ST QTR 2026
EFT TOTAL:	260.00			260.00	
VENDOR: COLUMBIA COUNTY ELECTIONS OFFICE	2087	PAYMENT DATE: 01/15/2026		TRACE #: 263184480000014	
3559	97,392.00			97,392.00	JANUARY 2026
EFT TOTAL:	97,392.00			97,392.00	
VENDOR: COLUMBIA COUNTY HEALTH DEPT.	321	PAYMENT DATE: 01/15/2026		TRACE #: 263184480000015	
3560	12,254.05			12,254.05	JANUARY 2026
EFT TOTAL:	12,254.05			12,254.05	
VENDOR: COLUMBIA COUNTY SCHOOL BOARD	8191	PAYMENT DATE: 01/15/2026		TRACE #: 263184480000016	
3561	779.25			779.25	JAN 2026
EFT TOTAL:	779.25			779.25	
VENDOR: COLUMBIA EMERGENCY SERVICES, INC.	6355	PAYMENT DATE: 01/15/2026		TRACE #: 263184480000017	
3562	35,227.27			35,227.27	1020
	6,000.00-			6,000.00-	1020
	6,000.00			6,000.00	1020
	6,000.00-			6,000.00-	1020
EFT TOTAL:	29,227.27			29,227.27	
VENDOR: CONSOLIDATED ELECTRICAL DISTRIBUTOR	6331	PAYMENT DATE: 01/15/2026		TRACE #: 263184480000018	
3563	118.13			118.13	3966-1007802
	15.38			15.38	3966-1007854
	50.52			50.52	3966-1007878
EFT TOTAL:	184.03			184.03	
VENDOR: CREATIVE CONCEPTS HOME AND	5838	PAYMENT DATE: 01/15/2026		TRACE #: 263184480000019	
3564	2,450.00			2,450.00	4242
	2,450.00			2,450.00	4243
EFT TOTAL:	4,900.00			4,900.00	
VENDOR: DEPT OF ENVIRONMENTAL PROTECTION	467	PAYMENT DATE: 01/15/2026		TRACE #: 263184480000020	
3565	17,906.49			17,906.49	CW-74202P #30
	14,133.18			14,133.18	DW-120101 #31
EFT TOTAL:	32,039.67			32,039.67	
VENDOR: DISCOUNTCELL LLC	6539	PAYMENT DATE: 01/15/2026		TRACE #: 263184480000021	
3566	47,219.90			47,219.90	INV-00002017
EFT TOTAL:	47,219.90			47,219.90	
VENDOR: FRESH PRINTS MIAMI, LLC	6419	PAYMENT DATE: 01/15/2026		TRACE #: 263184480000022	
3567					

BANK: 00 FIRST FEDERAL - CLAIMS FUND EFT BATCH #: 1

PAYMENT #	AMOUNT	RETAINAGE	DISCOUNT	NET AMT	INVOICE #
	1,087.00			1,087.00	27302
EFT TOTAL:	1,087.00			1,087.00	
VENDOR: FUSSELL TIRE AND SERVICE		6418	PAYMENT DATE: 01/15/2026	TRACE #: 263184480000023	
3568	703.95			703.95	0259894
EFT TOTAL:	703.95			703.95	
VENDOR: G.W. HUNTER, INC.		806	PAYMENT DATE: 01/15/2026	TRACE #: 263184480000024	
3569	9,168.95			9,168.95	CL99205
	54.54			54.54	CL99205
	894.00			894.00	2510362-IN
	280.12			280.12	2510402-IN
	298.00			298.00	2510421-IN
	20,697.90			20,697.90	2510630-IN
	123.84			123.84	2510725-IN
	20,539.71			20,539.71	251519-IN
EFT TOTAL:	52,057.06			52,057.06	
VENDOR: GRAINGER		724	PAYMENT DATE: 01/15/2026	TRACE #: 263184480000025	
3570	36.28			36.28	9745566522
	1,826.88			1,826.88	9749519055
	135.11			135.11	9757026340
	284.84			284.84	9758056668
	1,366.42			1,366.42	9758111596
	1,341.76			1,341.76	9758111604
	683.21			683.21	9758700802
	670.88			670.88	9758709639
	487.18			487.18	9759730949
EFT TOTAL:	6,832.56			6,832.56	
VENDOR: GREAT AMERICA FINANCIAL SVCS		745	PAYMENT DATE: 01/15/2026	TRACE #: 263184480000026	
3571	451.60			451.60	40975008
	300.89			300.89	40975009
EFT TOTAL:	752.49			752.49	
VENDOR: HOFFMAN COMMERCIAL LAUNDRY, LLC		6104	PAYMENT DATE: 01/15/2026	TRACE #: 263184480000027	
3572	230.00			230.00	2230
EFT TOTAL:	230.00			230.00	
VENDOR: HUNTER APPARATUS LLC		6440	PAYMENT DATE: 01/15/2026	TRACE #: 263184480000028	
3573	40,141.70			40,141.70	21-1263
	720.00			720.00	21-1263
EFT TOTAL:	40,861.70			40,861.70	
VENDOR: IMMAC POWER SOLUTIONS INC.		5367	PAYMENT DATE: 01/15/2026	TRACE #: 263184480000029	
3574	750.00			750.00	652151
EFT TOTAL:	750.00			750.00	
VENDOR: IN TENTS EVENTS		6545	PAYMENT DATE: 01/15/2026	TRACE #: 263184480000030	
3575	451.60			451.60	1295042
EFT TOTAL:	451.60			451.60	

BANK: 00 FIRST FEDERAL - CLAIMS FUND EFT BATCH #: 1

PAYMENT #	AMOUNT	RETAINAGE	DISCOUNT	NET AMT	INVOICE #
VENDOR: JAMES M. SWISHER, JR.		310	PAYMENT DATE: 01/15/2026	TRACE #: 263184480000031	
3576	61,065.00			61,065.00	JANUARY 2026
EFT TOTAL:	61,065.00			61,065.00	
VENDOR: JET VAC EQUIPMENT COMPANY, LLC		6525	PAYMENT DATE: 01/15/2026	TRACE #: 263184480000032	
3577	52,693.00			52,693.00	IO0022750
EFT TOTAL:	52,693.00			52,693.00	
VENDOR: KAIL PARTNERS, LLC		4322	PAYMENT DATE: 01/15/2026	TRACE #: 263184480000033	
3578	2,250.00			2,250.00	2406-5
EFT TOTAL:	2,250.00			2,250.00	
VENDOR: KIMI ROBERTS		1968	PAYMENT DATE: 01/15/2026	TRACE #: 263184480000034	
3579	8.90			8.90	KIMI ROBERTS
	13.80			13.80	KIMI ROBERTS-12
EFT TOTAL:	22.70			22.70	
VENDOR: KNIGHT TECHNOLOGY GROUP		6126	PAYMENT DATE: 01/15/2026	TRACE #: 263184480000035	
3580	79.35			79.35	7728
	48.35			48.35	8303
	76.86			76.86	8359
	463.80			463.80	8381
EFT TOTAL:	668.36			668.36	
VENDOR: LAINE INDUSTRIES, INC.		1254	PAYMENT DATE: 01/15/2026	TRACE #: 263184480000036	
3581	565.55			565.55	82102
	446.48			446.48	82294
EFT TOTAL:	1,012.03			1,012.03	
VENDOR: LAKE CITY HUMANE SOCIETY, INC.		1224	PAYMENT DATE: 01/15/2026	TRACE #: 263184480000037	
3582	31,312.50			31,312.50	JANUARY 2026
EFT TOTAL:	31,312.50			31,312.50	
VENDOR: LANGUAGE LINE SERVICE		3359	PAYMENT DATE: 01/15/2026	TRACE #: 263184480000038	
3583	64.28			64.28	11802106
EFT TOTAL:	64.28			64.28	
VENDOR: LIQUID ENVIRONMENTAL SOLUTIONS		3774	PAYMENT DATE: 01/15/2026	TRACE #: 263184480000039	
3584	1,005.83			1,005.83	SVC3055328
	371.25			371.25	SVC3055329
	135.00			135.00	SVC3055333
	135.00			135.00	SVC3055336
	135.00			135.00	SVC3055339
EFT TOTAL:	1,782.08			1,782.08	
VENDOR: LIVE OAK INVESTMENTS 1415 LLC		5903	PAYMENT DATE: 01/15/2026	TRACE #: 263184480000040	
3585	2,834.56			2,834.56	2026-02
EFT TOTAL:	2,834.56			2,834.56	
VENDOR: LMC STEEL		6314	PAYMENT DATE: 01/15/2026	TRACE #: 263184480000041	
3586					

BANK: 00 FIRST FEDERAL - CLAIMS FUND EFT BATCH #: 1

PAYMENT #	AMOUNT	RETAINAGE	DISCOUNT	NET AMT	INVOICE #
	60,878.53			60,878.53	EIGHT 2024-K
EFT TOTAL:	60,878.53			60,878.53	
VENDOR: LUBE SPECIALISTS		1216	PAYMENT DATE: 01/15/2026	TRACE #: 263184480000042	
3587	51.53			51.53	00232822
	326.97			326.97	00232855
EFT TOTAL:	378.50			378.50	
VENDOR: MCCRIMON'S OFFICE SUPPLY		1319	PAYMENT DATE: 01/15/2026	TRACE #: 263184480000043	
3588	54.35			54.35	600436
	63.20			63.20	601559
	139.27			139.27	601845
	51.67			51.67	601912
	10.37			10.37	601932
	40.40			40.40	602011
	137.19			137.19	602012
	63.07			63.07	602013
	128.90			128.90	602285
EFT TOTAL:	688.42			688.42	
VENDOR: MES SERVICE COMPANY LLC		6435	PAYMENT DATE: 01/15/2026	TRACE #: 263184480000044	
3589	42,140.87			42,140.87	IN2405172
	394.13			394.13	IN2405172
EFT TOTAL:	42,535.00			42,535.00	
VENDOR: METZ,HUSBAND& DAUGHTON, P.A.		4503	PAYMENT DATE: 01/15/2026	TRACE #: 263184480000045	
3590	6,700.00			6,700.00	2026-01-29
EFT TOTAL:	6,700.00			6,700.00	
VENDOR: MIDWEST TAPE, LLC		1329	PAYMENT DATE: 01/15/2026	TRACE #: 263184480000046	
3591	20.26			20.26	508186177
	39.52			39.52	508186179
	27.58			27.58	508245587
	17.83			17.83	508245589
EFT TOTAL:	105.19			105.19	
VENDOR: NEXTRAN TRUCK CENTER		1429	PAYMENT DATE: 01/15/2026	TRACE #: 263184480000047	
3592	285.36			285.36	04P213712
	29.55			29.55	04P214193
	31.00			31.00	04P214393
	591.32			591.32	04W35981
EFT TOTAL:	937.23			937.23	
VENDOR: NORTH FLORIDA MAINTENANCE		6538	PAYMENT DATE: 01/15/2026	TRACE #: 263184480000048	
3593	150.00			150.00	#09
	150.00			150.00	#13
	150.00			150.00	#24
	150.00			150.00	#25
	150.00			150.00	10
	150.00			150.00	11
	150.00			150.00	12

BANK: 00 FIRST FEDERAL - CLAIMS FUND EFT BATCH #: 1

PAYMENT #	AMOUNT	RETAINAGE	DISCOUNT	NET AMT	INVOICE #
	150.00			150.00	14
	150.00			150.00	15
	150.00			150.00	16
	150.00			150.00	17
	675.00			675.00	31
EFT TOTAL:	2,325.00			2,325.00	
VENDOR: NORTH FLORIDA PROFESSIONAL SERVICES	3663	PAYMENT DATE: 01/15/2026		TRACE #: 263184480000049	
3594	13,880.00			13,880.00	19852
	3,470.00			3,470.00	19978
	200,000.00			200,000.00	20012
EFT TOTAL:	217,350.00			217,350.00	
VENDOR: OFFICE OF MEDICAL EXAMINER	2978	PAYMENT DATE: 01/15/2026		TRACE #: 263184480000050	
3595	38,750.00			38,750.00	ARME26001078
EFT TOTAL:	38,750.00			38,750.00	
VENDOR: PARADISE ADVERTISING & MARKETING	5864	PAYMENT DATE: 01/15/2026		TRACE #: 263184480000051	
3596	5,000.00			5,000.00	INV-41070
	2,083.33			2,083.33	INV-41071
	833.33			833.33	INV-41072
	5,000.00			5,000.00	INV-41192
	2,083.38			2,083.38	INV-41193
	5,000.00			5,000.00	NV-41069
EFT TOTAL:	20,000.04			20,000.04	
VENDOR: PARKING BOXX CORP.	5911	PAYMENT DATE: 01/15/2026		TRACE #: 263184480000052	
3597	200.00			200.00	24660
EFT TOTAL:	200.00			200.00	
VENDOR: PARTS TOWN LLC	4851	PAYMENT DATE: 01/15/2026		TRACE #: 263184480000053	
3598	224.11			224.11	2107758565
EFT TOTAL:	224.11			224.11	
VENDOR: PELONIS PUMPING INC.	1707	PAYMENT DATE: 01/15/2026		TRACE #: 263184480000054	
3599	600.00			600.00	D9031
EFT TOTAL:	600.00			600.00	
VENDOR: PERFORMANCE NAPA LLC	6464	PAYMENT DATE: 01/15/2026		TRACE #: 263184480000055	
3600	34.02			34.02	488852
	46.35			46.35	500680
	59.88			59.88	501453
	88.35			88.35	501468
	27.86			27.86	501803
	68.64			68.64	502517
	85.14			85.14	502697
EFT TOTAL:	410.24			410.24	
VENDOR: POWERHOUSE PEST CONTROL INC.	5930	PAYMENT DATE: 01/15/2026		TRACE #: 263184480000056	
3601	40.00			40.00	38879
	45.00			45.00	39697

BANK: 00 FIRST FEDERAL - CLAIMS FUND EFT BATCH #: 1

PAYMENT #	AMOUNT	RETAINAGE	DISCOUNT	NET AMT	INVOICE #
	50.00			50.00	39698
	40.00			40.00	39699
	40.00			40.00	39703
	40.00			40.00	39704
EFT TOTAL:	255.00			255.00	
VENDOR: PRECISION CHEMICALS		2220	PAYMENT DATE: 01/15/2026	TRACE #: 263184480000057	
3602	285.89			285.89	8157
EFT TOTAL:	285.89			285.89	
VENDOR: PREMIER PAPER & JANITORIAL		4063	PAYMENT DATE: 01/15/2026	TRACE #: 263184480000058	
3603	790.45			790.45	89982
	644.32			644.32	89983
EFT TOTAL:	1,434.77			1,434.77	
VENDOR: PROPERTY APPRAISER		1716	PAYMENT DATE: 01/15/2026	TRACE #: 263184480000059	
3604	579,791.25			579,791.25	2ND QTR 2026
EFT TOTAL:	579,791.25			579,791.25	
VENDOR: RING POWER CORP.		1907	PAYMENT DATE: 01/15/2026	TRACE #: 263184480000060	
3605	80.36			80.36	07BC0001071
	83.04-			83.04-	07BC0002508
	311.88			311.88	07BC0002585
	206.36			206.36	07BC0002697
	83.04-			83.04-	07BC0002698
	560.00			560.00	07WE1191123
EFT TOTAL:	992.52			992.52	
VENDOR: ROUNTREE-MOORE FORD		1911	PAYMENT DATE: 01/15/2026	TRACE #: 263184480000061	
3606	714.47-			714.47-	CM40091
	689.06			689.06	FOCS153691
	675.85			675.85	FOCS153847
EFT TOTAL:	650.44			650.44	
VENDOR: SOLITUDE LAKE MANAGEMENT LLC		5026	PAYMENT DATE: 01/15/2026	TRACE #: 263184480000062	
3607	265.50			265.50	PSI229358
	208.80			208.80	PSI229393
	224.10			224.10	PSI229665
EFT TOTAL:	698.40			698.40	
VENDOR: STANLEY CRAWFORD		3610	PAYMENT DATE: 01/15/2026	TRACE #: 263184480000063	
3608	3,831.33			3,831.33	2026-02
EFT TOTAL:	3,831.33			3,831.33	
VENDOR: SUWANNEE RIVER ECONOMIC COUNCIL INC		8512	PAYMENT DATE: 01/15/2026	TRACE #: 263184480000064	
3609	10,500.00			10,500.00	B GRANT
	9,500.00			9,500.00	C CIESLIK
	24,606.00			24,606.00	T. GRIMMAGE
EFT TOTAL:	44,606.00			44,606.00	
VENDOR: THE KRIZNER GROUP		6543	PAYMENT DATE: 01/15/2026	TRACE #: 263184480000065	
3610					

BANK: 00 FIRST FEDERAL - CLAIMS FUND EFT BATCH #: 1

PAYMENT #	AMOUNT	RETAINAGE	DISCOUNT	NET AMT	INVOICE #
	1,780.00			1,780.00	26823
EFT TOTAL:	1,780.00			1,780.00	
VENDOR: THE LAW OFFICE OF JOEL F. FOREMAN,		5203	PAYMENT DATE: 01/15/2026	TRACE #: 263184480000066	
3611	1,699.50			1,699.50	1139
EFT TOTAL:	1,699.50			1,699.50	
VENDOR: TRANSPORTATION CONTROL SYSTEMS		1667	PAYMENT DATE: 01/15/2026	TRACE #: 263184480000067	
3612	2,390.00			2,390.00	29757
EFT TOTAL:	2,390.00			2,390.00	
VENDOR: UNIFIRST CORPORATION		3989	PAYMENT DATE: 01/15/2026	TRACE #: 263184480000068	
3613	18.64			18.64	3040187350
	54.19			54.19	3060319239
	54.19			54.19	3060321157
	1,183.67			1,183.67	3060321430
	54.19			54.19	3060322879
	32.65			32.65	3060322898
	16.59			16.59	3060323071
	41.68			41.68	3060323093
	810.66			810.66	3060323300
	161.81			161.81	3060323988
	194.46			194.46	3060324002
	171.73			171.73	3060324004
	16.59			16.59	3060324771
	41.68			41.68	3060324788
	32.65			32.65	3060325293
	114.82			114.82	3060325352
	115.61			115.61	3060326148
	95.20			95.20	3060326294
	171.73			171.73	3060326299
	32.65			32.65	3060327122
	41.68			41.68	3060327166
	738.31			738.31	3060327207
EFT TOTAL:	4,195.38			4,195.38	
VENDOR: UNIVERSAL ENVIRONMENTAL SERVICES		4922	PAYMENT DATE: 01/15/2026	TRACE #: 263184480000069	
3614	135.00			135.00	IN0670639
EFT TOTAL:	135.00			135.00	
VENDOR: VOICE FOR CHILDREN (OP)		6223	PAYMENT DATE: 01/15/2026	TRACE #: 263184480000070	
3615	1,090.48			1,090.48	DEC25DM
EFT TOTAL:	1,090.48			1,090.48	
VENDOR: WASTE PRO - LAKE CITY		1152	PAYMENT DATE: 01/15/2026	TRACE #: 263184480000071	
3616	5,716.63			5,716.63	0000426757
	80.50			80.50	000428580
EFT TOTAL:	5,797.13			5,797.13	
VENDOR: ZOOTREK, INC.		6530	PAYMENT DATE: 01/15/2026	TRACE #: 263184480000072	
3617	25,000.00			25,000.00	ZT26-01

BANK: 00 FIRST FEDERAL - CLAIMS FUND EFT BATCH #: 1

PAYMENT #	AMOUNT	RETAINAGE	DISCOUNT	NET AMT	INVOICE #
EFT TOTAL:	25,000.00			25,000.00	
FINAL TOTALS:	1,596,769.52			1,596,769.52	
TOTAL EFT COUNTS:	72				

COLUMBIA COUNTY BOARD OF COUNTY COMMISSIONERS
AGENDA ITEM REQUEST FORM

The Board of County Commissioners meets the 1st and 3rd Thursday of each month in the Columbia County School Board Administrative Complex Auditorium, 372 West Duval Street, Lake City, Florida 32055.
The first meeting of every month is at 9:30AM while the second meeting of every month takes place at 5:30PM.
All agenda items are due in the Board's office one week prior to the meeting date.

Today's Date: 1/28/2026 **Meeting Date:** 2/5/2026

Department: Finance

1. Nature and purpose of agenda item:

This item requests Board approval for the payment of bills and vouchers in the amount of $3,489,962.58 submitted 1/29/26. All funds authorized for the issuance of these checks have been budgeted. The Clerk to the Board office reviews bills and vouchers submitted for approval. If for any reason, any of these bills are not recommended for approval, the Clerk to Board office will notify the Board. The Clerk to the Board office maintains copies of invoices and supporting documentation for review.

2. Recommended Motion/Action:

Approve payment of bills and vouchers in the amount of $3,489,962.58

3. Fiscal impact on current budget.

This item has no effect on the current budget.

COLUMBIA COUNTY BOARD OF COMMISSIONERS
ACCOUNTS PAYABLE CHECK/EFT REGISTER

Date	Beginning Number	Ending Number	Number of Checks/EFTs	Check/EFT	Register Total
1/29/2026	57165	57230	66	Check	$205,222.46
1/29/2026	3621	3712	92	EFT	$3,284,740.12
TOTAL CHECKS/EFT & AMOUNT			**158**		**$3,489,962.58**

CHECK NO	VENDOR NO	VENDOR NAME	VOUCHER NO	P.O. NO	DATE	VOUCHER AMOUNT	REMITTANCE AMOUNT	CHECK TOTAL
0057165	0002013	A T & T	000590		1/29/2026	349.95	349.95	349.95
0057166	0006023	ADT SECURITY CORPORATION	3193	P63041	1/29/2026	21.49	21.49	21.49
0057167	0003368	AT & T	000591		1/29/2026	139.10		
			000592		1/29/2026	2,138.09		
			000593		1/29/2026	1,334.78	3,611.97	3,611.97
0057168	0000251	BAKER DISTRIBUTING CO.	2938	P62884	1/29/2026	71.62		
			2942	P62870	1/29/2026	157.00		
			2943	P62868	1/29/2026	187.58	416.20	416.20
0057169	0000211	BAYA URGENT CARE LLC	3146	P62947	1/29/2026	130.00	130.00	130.00
0057170	0004015	BAYWAY SERVICE	3191	P63038	1/29/2026	325.00	325.00	325.00
0057171	0004636	C & C DISCOUNT PARTS	2858	P62163	1/29/2026	595.00		
			3123	P62754	1/29/2026	15.00	610.00	610.00
0057172	0001796	CAROLYN HEIGHTS WATER CO.	3013	P62813	1/29/2026	48.00	48.00	48.00
0057173	0000308	CLAY ELECTRIC COOPERATIVE	000871		1/29/2026	362.02		
			000872		1/29/2026	110.19		
			000873		1/29/2026	5,063.04		
			000874		1/29/2026	3,513.94		
			000875		1/29/2026	1,152.49		
			000876		1/29/2026	609.38		
			000877		1/29/2026	2,131.68		
			000878		1/29/2026	24.14		
			000311		1/29/2026	190.33-		
			000871		1/29/2026	362.02-		
			000872		1/29/2026	110.19-		
			000873		1/29/2026	5,063.04-		
			000874		1/29/2026	3,513.94-		
			000875		1/29/2026	1,152.49-		
			000876		1/29/2026	609.38-		
			000877		1/29/2026	2,131.68-		
			000878		1/29/2026	24.14-		
			000311		1/29/2026	190.33		
			000871		1/29/2026	324.98		
			000872		1/29/2026	100.28		
			000873		1/29/2026	4,760.74		
			000874		1/29/2026	3,113.74		
			000875		1/29/2026	2,224.64		
			000876		1/29/2026	528.26		
			000877		1/29/2026	1,610.50		
			000878		1/29/2026	39.99		
			000311		1/29/2026	73.41	12,776.54	12,776.54
0057174	0006271	CLEARWAVE FIBER	000106		1/29/2026	5,008.84		
			000107		1/29/2026	629.17		
			000108		1/29/2026	2,557.87		
			000109		1/29/2026	629.17		
			000110		1/29/2026	876.80		
			000111		1/29/2026	381.81		
			000112		1/29/2026	557.61		
			000113		1/29/2026	964.01		
			000114		1/29/2026	2,309.83		
			000115		1/29/2026	629.18		
			000116		1/29/2026	964.01		
			000117		1/29/2026	482.02		

CHECK NO	VENDOR NO	VENDOR NAME	VOUCHER NO	P.O. NO	DATE	VOUCHER AMOUNT	REMITTANCE AMOUNT	CHECK TOTAL
0057174	0006271	CLEARWAVE FIBER	000118		1/29/2026	482.00		
			000119		1/29/2026	482.02	16,954.34	16,954.34
0057175	0000325	COLUMBIA READY MIX	3004	P62949	1/29/2026	845.00		
			3005	P62950	1/29/2026	2,074.00	2,919.00	2,919.00
0057176	0002822	COMCAST	000612		1/29/2026	133.95	133.95	133.95
0057177	0002822	COMCAST,GRP-1	3046	P62907	1/29/2026	154.00	154.00	154.00
0057178	0000353	COMCAST BUSINESS	2850	P62737	1/29/2026	133.82	133.82	133.82
0057179	0006493	COMMERCIAL EQUIPMENT REPA	3200	P63020	1/29/2026	892.50		
			3201	P63019	1/29/2026	873.16	1,765.66	1,765.66
0057180	0006519	CREVASSE'S PET CREMATION,	3171	P62928	1/29/2026	165.00	165.00	165.00
0057181	0004684	DAIKIN APPLIED	2971	P62891	1/29/2026	381.86		
			2977	P62937	1/29/2026	1,047.68		
			2978	P62937	1/29/2026	525.00	1,954.54	1,954.54
0057182	0004392	DMS DIVISION OF TELECOMMU	000613		1/29/2026	112.65		
			000614		1/29/2026	2,533.26		
			000615		1/29/2026	247.83		
			000616		1/29/2026	30.43	2,924.17	2,924.17
0057183	0000534	EVACHEK'S TREE SERVICE	2795	P62746	1/29/2026	260.00		
			2796	P62747	1/29/2026	65.00		
			2797	P62749	1/29/2026	1,775.00		
			2798	P62748	1/29/2026	900.00	3,000.00	3,000.00
0057184	0005653	EXPRESS EMPLOYMENT PROFES	2950	P62823	1/29/2026	1,293.81		
			3147	P62556	1/29/2026	1,250.84		
			3148	P62561	1/29/2026	1,290.94		
			3149	P62562	1/29/2026	589.48		
			3154	P62565	1/29/2026	1,179.59	5,604.66	5,604.66
0057185	0001156	FASTENAL	3001	P62894	1/29/2026	406.97	406.97	406.97
0057186	0006114	FDOT	3172	P62929	1/29/2026	11.74		
			3173	P62930	1/29/2026	2.50	14.24	14.24
0057187	0005625	FIRETECH TESTING AND REPA	PI2854	028117	1/29/2026	4,250.00	4,250.00	4,250.00
0057188	0006100	FLA HOMES INC REALTY CONS	2976	P62834	1/29/2026	26,789.00	26,789.00	26,789.00
0057189	0006430	FLORIDA DEPARTMENT OF COM	3221	P63051	1/29/2026	500.00	500.00	500.00
0057190	0000617	FLORIDA DEPT. OF FINANCIA	3017	P62882	1/29/2026	60.00	60.00	60.00
0057191	0000642	FLORIDA PEST CONTROL	2830	P62650	1/29/2026	40.80		
			2831	P62651	1/29/2026	44.47		
			2832	P62653	1/29/2026	44.47		
			2845	P62689	1/29/2026	44.47		
			2999	P62800	1/29/2026	55.80		
			3008	P62877	1/29/2026	78.26		
			3120	P62764	1/29/2026	45.00		
			3170	P62927	1/29/2026	37.67	390.94	390.94
0057192	0000613	FLORIDA POWER & LIGHT	3135	P62992	1/29/2026	135.45		
			000617		1/29/2026	297.79	433.24	433.24
0057193	0004154	FORT WHITE TRUE VALUE HAR	2840	P62681	1/29/2026	41.99		
			2889	P62806	1/29/2026	53.94		
			3018	P62890	1/29/2026	14.78	110.71	110.71
0057194	0004045	FPL	001707		1/29/2026	13,806.02		
			001708		1/29/2026	4,366.72		
			001709		1/29/2026	2,057.00		
			001710		1/29/2026	169.46		
			001711		1/29/2026	549.95		
			001712		1/29/2026	575.88		

CHECK NO	VENDOR NO	VENDOR NAME	VOUCHER NO	P.O. NO	DATE	VOUCHER AMOUNT	REMITTANCE AMOUNT	CHECK TOTAL
0057194	0004045	FPL	001713		1/29/2026	10,657.87		
			001714		1/29/2026	1,944.18		
			001715		1/29/2026	685.77		
			001716		1/29/2026	441.38		
			001717		1/29/2026	328.77		
			001718		1/29/2026	2,681.96		
			001719		1/29/2026	7,134.84		
			001720		1/29/2026	1,420.35		
			001721		1/29/2026	1,456.97		
			001722		1/29/2026	833.66		
			001723		1/29/2026	223.44		
			001724		1/29/2026	825.40		
			001725		1/29/2026	128.61		
			001726		1/29/2026	1,347.52		
			001727		1/29/2026	473.65		
			001728		1/29/2026	675.24		
			001729		1/29/2026	269.35		
			001730		1/29/2026	279.73		
			001731		1/29/2026	5,892.55		
			001732		1/29/2026	59.10	59,285.37	59,285.37
0057195	0000746	THE GAINESVILLE SUN	3057	P62766	1/29/2026	138.00	138.00	138.00
0057196	0000762	GENESIS DOOR & HARDWARE,	2812	P62706	1/29/2026	999.80	999.80	999.80
0057197	0002133	HOME DEPOT CREDIT SERVICE	3206	P63018	1/29/2026	112.56	112.56	112.56
0057198	0000904	INGRAM BOOK COMPANY	3044	P62765	1/29/2026	16.30		
			3045	P62765	1/29/2026	16.30		
			PI3091	028245	1/29/2026	7,218.83		
			PI3092	028245	1/29/2026	2,180.95		
			PI3093	028245	1/29/2026	1,254.23		
			PI3094	028245	1/29/2026	1,554.03	12,240.64	12,240.64
0057199	0004829	KENNEDY ENTERPRISES, LLC	2822	P62710	1/29/2026	600.00		
			2927	P62775	1/29/2026	450.00	1,050.00	1,050.00
0057200	0001230	LAKE CITY INDUSTRIES	3012	P62902	1/29/2026	1,039.52	1,039.52	1,039.52
0057201	0001262	LOWE'S PROX	2865	P62384	1/29/2026	186.17		
			2891	P62815	1/29/2026	35.15		
			2897	P62816	1/29/2026	21.48		
			3176	P62945	1/29/2026	29.49		
			3209	P63013	1/29/2026	35.47	307.76	307.76
0057202	0000118	MATHESON TRI-GAS INC.	2820	P62641	1/29/2026	262.53		
			2856	P62416	1/29/2026	244.76	507.29	507.29
0057203	0001317	HENRY SHEIN, INC./DBA MAT	3214	P63037	1/29/2026	983.35		
			3217	P63029	1/29/2026	12.69		
			3218	P63030	1/29/2026	17.37	1,013.41	1,013.41
0057204	0003135	MAYO FERTILIZER, INC.	3107	P62612	1/29/2026	54.00		
			3161	P62372	1/29/2026	139.00	193.00	193.00
0057205	0000812	MOTION INDUSTRIES, INC.	2908	P62783	1/29/2026	67.23	67.23	67.23
0057206	0006050	MOWREY ELEVATOR COMPANY O	PI2935	028228	1/29/2026	3,250.00		
			2981	P62897	1/29/2026	110.00		
			2982	P62898	1/29/2026	110.00		
			2983	P62899	1/29/2026	110.00		
			2984	P62900	1/29/2026	110.00		
			2985	P62901	1/29/2026	110.00	3,800.00	3,800.00
0057207	0003909	MURRAY TIRE, LLC	2859	P62201	1/29/2026	25.00	25.00	25.00

CHECK NO	VENDOR NO	VENDOR NAME	VOUCHER NO	P.O. NO	DATE	VOUCHER AMOUNT	REMITTANCE AMOUNT	CHECK TOTAL
0057208	0006292	MWI ANIMAL HEALTH	3166	P62904	1/29/2026	55.73		
			3168	P62925	1/29/2026	121.47	177.20	177.20
0057209	0001194	NFPA	3204	P62839	1/29/2026	611.99	611.99	611.99
0057210	0001018	NORTH FLORIDA GLASS	2817	P62717	1/29/2026	500.00		
			2818	P62717	1/29/2026	456.84	956.84	956.84
0057211	0003767	O'REILLY AUTO PARTS	2802	P62320	1/29/2026	13.28		
			2874	P62460	1/29/2026	361.66		
			2880	P62487	1/29/2026	54.86		
			2881	P62488	1/29/2026	179.80		
			2895	P62669	1/29/2026	149.58		
			2899	P62672	1/29/2026	10.60		
			3109	P62683	1/29/2026	64.04		
			3110	P62684	1/29/2026	73.53		
			3124	P62757	1/29/2026	150.04		
			3126	P62758	1/29/2026	542.49	1,599.88	1,599.88
0057212	0006029	ODP BUSINESS SOLUTIONS, L	2836	P62756	1/29/2026	216.15		
			3002	P62895	1/29/2026	143.55		
			3050	P62909	1/29/2026	71.90		
			3051	P62908	1/29/2026	16.87		
			3052	P62910	1/29/2026	167.81		
			3175	P62934	1/29/2026	134.63		
			3180	P62963	1/29/2026	227.89		
			3181	P62965	1/29/2026	13.17		
			3182	P62967	1/29/2026	55.22		
			3183	P62968	1/29/2026	304.36	1,351.55	1,351.55
0057213	0003321	PERFORMANCE TINTING	3129	P62985	1/29/2026	2,400.00	2,400.00	2,400.00
0057214	0001041	PETE OLIN AUTO PARTS, INC	2879	P62486	1/29/2026	71.88		
			2883	P62491	1/29/2026	19.80		
			3025	P62832	1/29/2026	39.48	131.16	131.16
0057215	0001766	PRIDE ENTERPRISES	PI3196	028234	1/29/2026	3,764.90	3,764.90	3,764.90
0057216	0005562	PRINT CITY GRAPHICS, INC.	3030	P62920	1/29/2026	226.89	226.89	226.89
0057217	0006494	PYE-BAKER FIRE & SAFETY,	2979	P62887	1/29/2026	154.00		
			2980	P62888	1/29/2026	418.00	572.00	572.00
0057218	0005255	RAYMOND HOWARD SEPTIC TAN	3049	P62911	1/29/2026	600.00	600.00	600.00
0057219	0004644	RICKY RESCUE TRAINING ACA	2931	P62789	1/29/2026	600.00	600.00	600.00
0057220	0006541	SEEK THERMAL, INC	3160	P62838	1/29/2026	75.00	75.00	75.00
0057221	0004796	SHARP ELECTRONICS CORPORA	PI2786	028174	1/29/2026	159.85		
			PI2794	028174	1/29/2026	159.85		
			2815	P62640	1/29/2026	75.61		
			2884	P62774	1/29/2026	139.79		
			PI2934	028158	1/29/2026	127.23		
			2986	P62801	1/29/2026	34.77		
			2987	P62802	1/29/2026	53.03		
			2988	P62803	1/29/2026	53.03		
			2989	P62804	1/29/2026	95.42		
			3048	P62906	1/29/2026	135.53		
			3155	P62568	1/29/2026	184.57		
			3156	P62570	1/29/2026	69.36		
			3164	P62896	1/29/2026	117.28		
			3169	P62926	1/29/2026	117.28	1,522.60	1,522.60
0057222	0002021	SHERWIN-WILLIAMS CO.STORE	2842	P62703	1/29/2026	144.70	144.70	144.70
0057223	0002020	STAFFORD FIRE EXT. CO.	3211	P63015	1/29/2026	213.00	213.00	213.00

CHECK NO	VENDOR NO	VENDOR NAME	VOUCHER NO	P.O. NO	DATE	VOUCHER AMOUNT	REMITTANCE AMOUNT	CHECK TOTAL
0057224	0002022	STATE ATTORNEY'S OFFICE-F	000619		1/29/2026	2,149.82	2,149.82	2,149.82
0057225	0003848	TARGET SOLUTIONS, INC. DEP	I3197	028256	1/29/2026	5,813.57	5,813.57	5,813.57
0057226	0004372	TESSCO INCORPORATED	2937	P62865	1/29/2026	1,193.73		
			2939	P62867	1/29/2026	98.79		
			2974	P62852	1/29/2026	122.30	1,414.82	1,414.82
0057227	0004909	UNITED REFRIGERATION, INC	2901	P62784	1/29/2026	88.87		
			2922	P62777	1/29/2026	26.66		
			2940	P62871	1/29/2026	47.04		
			2941	P62869	1/29/2026	32.96		
			2944	P62859	1/29/2026	261.74		
			2947	P62860	1/29/2026	10.04		
			3037	P62961	1/29/2026	63.46		
			3038	P62962	1/29/2026	61.12		
			3041	P62964	1/29/2026	61.12		
			3042	P62966	1/29/2026	111.65		
			3047	P62798	1/29/2026	23.18	787.84	787.84
0057228	0002673	VERIZON WIRELESS	2849	P62735	1/29/2026	36.07		
			001280		1/29/2026	2,370.41		
			001281		1/29/2026	188.53		
			001282		1/29/2026	245.10		
			001283		1/29/2026	108.21		
			001284		1/29/2026	60.81		
			001286		1/29/2026	1,167.33		
			001287		1/29/2026	306.79		
			001288		1/29/2026	37.45		
			001289		1/29/2026	74.90	4,595.60	4,595.60
0057229	0005190	WINSUPPLY	2824	P62714	1/29/2026	152.79		
			2825	P62715	1/29/2026	9.78		
			2826	P62716	1/29/2026	530.51		
			2923	P62778	1/29/2026	36.46		
			2924	P62780	1/29/2026	53.55		
			2972	P62885	1/29/2026	147.66		
			3035	P62969	1/29/2026	18.72		
			3179	P62960	1/29/2026	82.72		
			3210	P63014	1/29/2026	17.83	1,050.02	1,050.02
0057230	0004884	ZEAGER BROS, INC	PI3198	028264	1/29/2026	3,403.19		
			PI3199	028264	1/29/2026	3,326.92	6,730.11	6,730.11
						TOTAL CHECKS 66		205,222.46

BANK: 00 FIRST FEDERAL - CLAIMS FUND EFT BATCH #: 1

PAYMENT #	AMOUNT	RETAINAGE	DISCOUNT	NET AMT	INVOICE #
VENDOR: ADVANCED TIRE SERVICE, LLC		5087	PAYMENT DATE: 01/29/2026	TRACE #: 263184480000001	
3621	590.15			590.15	4022282
	12.95			12.95	4022778
EFT TOTAL:	603.10			603.10	
VENDOR: AG-PRO LAKE CITY		4792	PAYMENT DATE: 01/29/2026	TRACE #: 263184480000002	
3622	134.27			134.27	P68830
EFT TOTAL:	134.27			134.27	
VENDOR: AIRGAS USA, LLC		3418	PAYMENT DATE: 01/29/2026	TRACE #: 263184480000003	
3623	73.43			73.43	5521716870
EFT TOTAL:	73.43			73.43	
VENDOR: ANDERSON COLUMBIA CO., INC.		111	PAYMENT DATE: 01/29/2026	TRACE #: 263184480000004	
3624	7,020.80			7,020.80	170182A
	12,837.60			12,837.60	170227A
	13,389.20			13,389.20	170495A
	24,106.80			24,106.80	170629A
	22,408.00			22,408.00	170706A
	24,108.40			24,108.40	170786A
	31,719.20			31,719.20	171113
	122.40			122.40	171150
	184.80			184.80	171675
	493.20			493.20	171705
	265.20			265.20	172031
EFT TOTAL:	136,655.60			136,655.60	
VENDOR: ATMAX EQUIPMENT CO.		5375	PAYMENT DATE: 01/29/2026	TRACE #: 263184480000005	
3625	295.79			295.79	IN025871
EFT TOTAL:	295.79			295.79	
VENDOR: BATTERIES PLUS		5251	PAYMENT DATE: 01/29/2026	TRACE #: 263184480000006	
3626	45.44			45.44	P88873431
EFT TOTAL:	45.44			45.44	
VENDOR: BEST PLUMBING SPECIALTIES, INC.		250	PAYMENT DATE: 01/29/2026	TRACE #: 263184480000007	
3627	248.06			248.06	6376207
	479.70			479.70	6382590
EFT TOTAL:	727.76			727.76	
VENDOR: BOLTON PARTNERS NORTHEAST, INC.		5341	PAYMENT DATE: 01/29/2026	TRACE #: 263184480000008	
3628	2,375.00			2,375.00	B-26-003757
EFT TOTAL:	2,375.00			2,375.00	
VENDOR: CENGAGE LEARNING INC / GALE		1860	PAYMENT DATE: 01/29/2026	TRACE #: 263184480000009	
3629	65.58			65.58	999101889457
EFT TOTAL:	65.58			65.58	
VENDOR: CERTIFIED LABORATORIES		3984	PAYMENT DATE: 01/29/2026	TRACE #: 263184480000010	
3630	717.95			717.95	9473532

BANK: 00 FIRST FEDERAL - CLAIMS FUND EFT BATCH #: 1

PAYMENT #	AMOUNT	RETAINAGE	DISCOUNT	NET AMT	INVOICE #
EFT TOTAL:	717.95			717.95	
VENDOR: CHANNEL INNOVATIONS CORPORATION		3067	PAYMENT DATE: 01/29/2026	TRACE #: 263184480000011	
3631	445.88			445.88	INV-CI2-1002
EFT TOTAL:	445.88			445.88	
VENDOR: CINTAS CORPORATION		345	PAYMENT DATE: 01/29/2026	TRACE #: 263184480000012	
3632	31.77			31.77	5313022006
EFT TOTAL:	31.77			31.77	
VENDOR: CITY ELECTRIC SUPPLY, INC.		382	PAYMENT DATE: 01/29/2026	TRACE #: 263184480000013	
3633	107.00			107.00	LCT/195311
	100.00			100.00	LCT/195311
	502.00			502.00	LCT/195589
EFT TOTAL:	709.00			709.00	
VENDOR: CITY OF LAKE CITY - UTILITIES		304	PAYMENT DATE: 01/29/2026	TRACE #: 263184480000014	
3634	863.89			863.89	000590-001 3/26
	205.52			205.52	000640-001 3/26
	8,022.74			8,022.74	022670-001 3/26
	364.14			364.14	036880-001 3/26
	71.77			71.77	052710-001 3/26
	75.56			75.56	073950-012326
	112.88			112.88	075800-001 3/26
	798.63			798.63	081980-001 3/26
	59.33			59.33	085710-001 3/26
	174.10			174.10	097960-001 3/26
	30.85			30.85	143179-001 3/26
	1,598.34			1,598.34	143247-001 3/26
EFT TOTAL:	12,377.75			12,377.75	
VENDOR: CLERK OF COURT COLUMBIA COUNTY		352	PAYMENT DATE: 01/29/2026	TRACE #: 263184480000015	
3635	18.50			18.50	21063
	173.50			173.50	21160
EFT TOTAL:	192.00			192.00	
VENDOR: COLUMBIA COUNTY SHERIFF'S OFFICE		2039	PAYMENT DATE: 01/29/2026	TRACE #: 263184480000016	
3636	1,963,374.00			1,963,374.00	FEBRUARY 2026
EFT TOTAL:	1,963,374.00			1,963,374.00	
VENDOR: COLUMBIA COUNTY TAX COLLECTOR		3042	PAYMENT DATE: 01/29/2026	TRACE #: 263184480000017	
3637	117.55			117.55	12126PW
EFT TOTAL:	117.55			117.55	
VENDOR: COMPSYCH		3903	PAYMENT DATE: 01/29/2026	TRACE #: 263184480000018	
3638	105.80			105.80	25100383
	22.67			22.67	25100383
	7.56			7.56	25100383
	30.23			30.23	25100383
	143.58			143.58	25100383
	7.56			7.56	25100383

BANK: 00 FIRST FEDERAL - CLAIMS FUND EFT BATCH #: 1

PAYMENT #	AMOUNT	RETAINAGE	DISCOUNT	NET AMT	INVOICE #
	3.02			3.02	25100383
	7.56			7.56	25100383
	324.94			324.94	25100383
	15.11			15.11	25100383
	22.67			22.67	25100383
	188.92			188.92	25100383
	15.11			15.11	25100383
	52.90			52.90	25100383
	136.02			136.02	25100383
	75.57			75.57	25100383
	68.01			68.01	25100383
	37.78			37.78	25100383
	75.57			75.57	25100383
	7.56			7.56	25100383
	83.13			83.13	25100383
	128.47			128.47	25100383
	90.68			90.68	25100383
	450.39			450.39	25100383
	98.24			98.24	25100383
	22.67			22.67	25100383
	30.23			30.23	25100383
	22.67			22.67	25100383
	7.56			7.56	25100383
	22.67			22.67	25100383
	113.35			113.35	25100383
	22.67			22.67	25100383
	7.56			7.56	25100383
	15.11			15.11	25100383
	128.46			128.46	25100383
EFT TOTAL:	2,592.00			2,592.00	
VENDOR: CONSOLIDATED ELECTRICAL DISTRIBUTOR		6331	PAYMENT DATE: 01/29/2026	TRACE #:	263184480000019
3639	895.00			895.00	3966-1007770
	33.52			33.52	3966-1007873
	29.95			29.95	3966-1007903
	66.00			66.00	3966-1008002
	1,272.00			1,272.00	3966-1008012
	200.00			200.00	3966-1008012
	109.99			109.99	3966-1008025
	284.40			284.40	3966-1008031
	15.55			15.55	3966-1008041
	94.90			94.90	3966-1008093
	50.06			50.06	3966-1008126
EFT TOTAL:	3,051.37			3,051.37	
VENDOR: COSTAR REALTY INFORMATION, INC		6073	PAYMENT DATE: 01/29/2026	TRACE #:	263184480000020
3640	11,555.76			11,555.76	122986742
EFT TOTAL:	11,555.76			11,555.76	
VENDOR: CREATIVE CONCRETE DESIGN OF		4846	PAYMENT DATE: 01/29/2026	TRACE #:	263184480000021
3641	3,200.00			3,200.00	CCRD11326

BANK: 00 FIRST FEDERAL - CLAIMS FUND EFT BATCH #: 1

PAYMENT #	AMOUNT	RETAINAGE	DISCOUNT	NET AMT	INVOICE #
	1,190.75			1,190.75	CCRD11526
	2,026.40			2,026.40	CCRD11526A
	3,349.18			3,349.18	CCRD11626
	2,455.88			2,455.88	CCRD12026
EFT TOTAL:	12,222.21			12,222.21	
VENDOR: DELL MARKETING L.P.		440	PAYMENT DATE: 01/29/2026	TRACE #: 263184480000022	
3642	7,450.55			7,450.55	10857299812
EFT TOTAL:	7,450.55			7,450.55	
VENDOR: DISCOUNTCELL LLC		6539	PAYMENT DATE: 01/29/2026	TRACE #: 263184480000023	
3643	323.10			323.10	00002053
EFT TOTAL:	323.10			323.10	
VENDOR: DONNA STEWART		6371	PAYMENT DATE: 01/29/2026	TRACE #: 263184480000024	
3644	250.00			250.00	808407
EFT TOTAL:	250.00			250.00	
VENDOR: DOUGLAS LAW DBA DOUGLAS & DOUGLAS		460	PAYMENT DATE: 01/29/2026	TRACE #: 263184480000025	
3645	3,982.50			3,982.50	4999
EFT TOTAL:	3,982.50			3,982.50	
VENDOR: ENTERPRISE FM TRUST		6174	PAYMENT DATE: 01/29/2026	TRACE #: 263184480000026	
3646	599.31			599.31	428648A-010626
	170.59			170.59	428648A-010626
	64.14			64.14	428648A-010626
	44.39			44.39	428648A-010626
	1,720.23			1,720.23	428648A-010626
	487.45			487.45	428648A-010626
	211.50			211.50	428648A-010626
	127.43			127.43	428648A-010626
	4,600.12			4,600.12	428648A-010626
	1,332.33			1,332.33	428648A-010626
	588.36			588.36	428648A-010626
	378.65			378.65	428648A-010626
	617.19			617.19	428648A-010626
	170.95			170.95	428648A-010626
	64.14			64.14	428648A-010626
	45.72			45.72	428648A-010626
	515.75			515.75	428648A-010626
	141.32			141.32	428648A-010626
	61.35			61.35	428648A-010626
	61.10			61.10	428648A-010626
	3,314.75			3,314.75	428648A-010626
	957.20			957.20	428648A-010626
	313.78			313.78	428648A-010626
	245.53			245.53	428648A-010626
	3,765.12			3,765.12	428648A-010626
	1,651.81			1,651.81	428648A-010626
	495.84			495.84	428648A-010626
	172.52			172.52	428648A-010626

BANK: 00 FIRST FEDERAL - CLAIMS FUND EFT BATCH #: 1

PAYMENT #	AMOUNT	RETAINAGE	DISCOUNT	NET AMT	INVOICE #
	122.37			122.37	428648A-010626
	2,298.05			2,298.05	428648A-010626
	681.91			681.91	428648A-010626
	259.72			259.72	428648A-010626
	197.25			197.25	428648A-010626
	5,231.02			5,231.02	428648A-010626
	1,556.25			1,556.25	428648A-010626
	546.92			546.92	428648A-010626
	387.48			387.48	428648A-010626
	4,850.28			4,850.28	428648A-010626
	1,421.01			1,421.01	428648A-010626
	520.37			520.37	428648A-010626
	359.27			359.27	428648A-010626
	3,901.98			3,901.98	428648A-010626
	1,155.63			1,155.63	428648A-010626
	409.18			409.18	428648A-010626
	289.05			289.05	428648A-010626
	596.25			596.25	428648A-010626
	169.73			169.73	428648A-010626
	62.10			62.10	428648A-010626
	66.25			66.25	428648A-010626
	2,326.79			2,326.79	428648A-010626
	865.19			865.19	428648A-010626
	409.21			409.21	428648A-010626
	402.09			402.09	428648A-010626
	19,481.64			19,481.64	428648A-010626
	5,960.08			5,960.08	428648A-010626
	2,491.47			2,491.47	428648A-010626
	1,996.91			1,996.91	428648A-010626
	388.11			388.11	428648A-010626
	107.82			107.82	428648A-010626
	62.41			62.41	428648A-010626
	44.92			44.92	428648A-010626
	599.27			599.27	428648A-010626
	170.58			170.58	428648A-010626
	64.14			64.14	428648A-010626
	44.39			44.39	428648A-010626
EFT TOTAL:	83,415.66			83,415.66	
VENDOR: FLORIDA MUNICIPAL INSURANCE TRUST		6367	PAYMENT DATE: 01/29/2026	TRACE #:	263184480000027
3647	1,021.05			1,021.05	0116-2526-4282
	492.92			492.92	0116-2526-4282
	246.46			246.46	0116-2526-4282
EFT TOTAL:	1,760.43			1,760.43	
VENDOR: FOURAKER ELECT., INC.		690	PAYMENT DATE: 01/29/2026	TRACE #:	263184480000028
3648	330.00			330.00	T-10070746
EFT TOTAL:	330.00			330.00	
VENDOR: FUELED OUTDOORS		6028	PAYMENT DATE: 01/29/2026	TRACE #:	263184480000029
3649	88.14			88.14	39812

BANK: 00 FIRST FEDERAL - CLAIMS FUND EFT BATCH #: 1

PAYMENT #	AMOUNT	RETAINAGE	DISCOUNT	NET AMT	INVOICE #
	168.84			168.84	39853
EFT TOTAL:	256.98			256.98	
VENDOR: FUSSELL TIRE AND SERVICE		6418	PAYMENT DATE: 01/29/2026	TRACE #: 263184480000030	
3650	703.95			703.95	0259783
	954.95			954.95	0260657
	954.95			954.95	0260775
EFT TOTAL:	2,613.85			2,613.85	
VENDOR: G.W. HUNTER, INC.		806	PAYMENT DATE: 01/29/2026	TRACE #: 263184480000031	
3651	7,439.37			7,439.37	CL00266
	53.11			53.11	CL00266
	116.49			116.49	CL00331
	124.72			124.72	CL00331
	104.82			104.82	CL00338
	51.24			51.24	CL00634
	104.38			104.38	CL00671
	336.31			336.31	CL00796
	179.67			179.67	CL00796
	157.84			157.84	CL00796
	143.83			143.83	CL00796
	78.66			78.66	CL00796
	156.86			156.86	CL00796
	19,267.30			19,267.30	2600265-IN
	550.80			550.80	2600349-IN
	488.00			488.00	2600364-IN
	354.50			354.50	2600393-IN
	4,043.60			4,043.60	2600518-IN
	21,137.63			21,137.63	2600519-IN
	390.00			390.00	2600568-IN
EFT TOTAL:	55,279.13			55,279.13	
VENDOR: GALLS, LLC		702	PAYMENT DATE: 01/29/2026	TRACE #: 263184480000032	
3652	94.99			94.99	033709668
EFT TOTAL:	94.99			94.99	
VENDOR: GANNETT FLORIDA LOCALIQ		5907	PAYMENT DATE: 01/29/2026	TRACE #: 263184480000033	
3653	370.55			370.55	7350737
	265.90			265.90	7402690
	265.90			265.90	7402690
EFT TOTAL:	902.35			902.35	
VENDOR: GRADING AND BUSH HOG SERVICES, INC		4276	PAYMENT DATE: 01/29/2026	TRACE #: 263184480000034	
3654	6,574.00			6,574.00	14584
EFT TOTAL:	6,574.00			6,574.00	
VENDOR: GRAINGER		724	PAYMENT DATE: 01/29/2026	TRACE #: 263184480000035	
3655	328.73			328.73	9764544806
	472.63			472.63	9765365557
	134.25			134.25	9766034913
	36.19			36.19	9768927866

BANK: 00 FIRST FEDERAL - CLAIMS FUND EFT BATCH #: 1

PAYMENT #	AMOUNT	RETAINAGE	DISCOUNT	NET AMT	INVOICE #
	271.02			271.02	9771902294
	79.68			79.68	9779943092
	124.02			124.02	9781045803
	379.68			379.68	9782337662
EFT TOTAL:	1,826.20			1,826.20	
VENDOR: GREEN'S OUTDOORS & MORE		794	PAYMENT DATE: 01/29/2026	TRACE #: 263184480000036	
3656	157.20			157.20	67198
EFT TOTAL:	157.20			157.20	
VENDOR: GUARDIAN COMMUNITY RESOURCE MGMT IN		2155	PAYMENT DATE: 01/29/2026	TRACE #: 263184480000037	
3657	9,230.16			9,230.16	M3958
	7,130.96			7,130.96	M3959
EFT TOTAL:	16,361.12			16,361.12	
VENDOR: HALIE CORBITT		5365	PAYMENT DATE: 01/29/2026	TRACE #: 263184480000038	
3658	14.88			14.88	01132026HC
EFT TOTAL:	14.88			14.88	
VENDOR: HILL MANUFACTURING CO., INC.		818	PAYMENT DATE: 01/29/2026	TRACE #: 263184480000039	
3659	821.00			821.00	213112
	744.00			744.00	213983
EFT TOTAL:	1,565.00			1,565.00	
VENDOR: HOFFMAN COMMERCIAL LAUNDRY, LLC		6104	PAYMENT DATE: 01/29/2026	TRACE #: 263184480000040	
3660	1,625.60			1,625.60	2249
EFT TOTAL:	1,625.60			1,625.60	
VENDOR: ICS CREMATION AND FUNERAL HOME		952	PAYMENT DATE: 01/29/2026	TRACE #: 263184480000041	
3661	750.00			750.00	1546
EFT TOTAL:	750.00			750.00	
VENDOR: IMMAC POWER SOLUTIONS INC.		5367	PAYMENT DATE: 01/29/2026	TRACE #: 263184480000042	
3662	750.00			750.00	652174
EFT TOTAL:	750.00			750.00	
VENDOR: JOHNSTONE SUPPLY		1033	PAYMENT DATE: 01/29/2026	TRACE #: 263184480000043	
3663	693.47			693.47	S014855871.001
EFT TOTAL:	693.47			693.47	
VENDOR: KIMLEY-HORN AND ASSOCIATES, INC.		6162	PAYMENT DATE: 01/29/2026	TRACE #: 263184480000044	
3664	17,000.00			17,000.00	33597769
	18,880.00			18,880.00	33765451
EFT TOTAL:	35,880.00			35,880.00	
VENDOR: KNIGHT TECHNOLOGY GROUP		6126	PAYMENT DATE: 01/29/2026	TRACE #: 263184480000045	
3665	851.20			851.20	8401
	1,074.06			1,074.06	8478
	675.42			675.42	8549
EFT TOTAL:	2,600.68			2,600.68	

BANK: 00 FIRST FEDERAL - CLAIMS FUND EFT BATCH #: 1

PAYMENT #	AMOUNT	RETAINAGE	DISCOUNT	NET AMT	INVOICE #
VENDOR: LAINE INDUSTRIES, INC.		1254	PAYMENT DATE: 01/29/2026	TRACE #: 263184480000046	
3666	1.43			1.43	82501
EFT TOTAL:	1.43			1.43	
VENDOR: LAKE CITY REPORTER		1241	PAYMENT DATE: 01/29/2026	TRACE #: 263184480000047	
3667	89.38			89.38	129742-012026
EFT TOTAL:	89.38			89.38	
VENDOR: LAKE CITY REPORTER, INC.		1204	PAYMENT DATE: 01/29/2026	TRACE #: 263184480000048	
3668	86.60			86.60	889217
	86.60			86.60	889217
	159.40			159.40	889854
	194.70			194.70	890612
	188.93			188.93	890683
	183.32			183.32	890754
	157.90			157.90	891364
	157.40			157.40	891847
	149.00			149.00	893127
EFT TOTAL:	1,363.85			1,363.85	
VENDOR: LIQUID ENVIRONMENTAL SOLUTIONS		3774	PAYMENT DATE: 01/29/2026	TRACE #: 263184480000049	
3669	1,031.03			1,031.03	SVC3038369
	1,097.77			1,097.77	SVC3070246
	337.50			337.50	SVC3070574
	270.00			270.00	SVC3070845
	202.50			202.50	SVC3070969
	1,079.63			1,079.63	SVC3073272
	168.75			168.75	SVC3074089
	405.00			405.00	SVC3074403
	168.75			168.75	SVC3074643
	405.00			405.00	SVC3075480
	202.50			202.50	SVC3075481
	202.50			202.50	SVC3075482
	1,043.99			1,043.99	SVC3075484
	303.75			303.75	SVC3075493
	168.75			168.75	SVC3075496
	337.50			337.50	SVC3075501
	405.00			405.00	SVC3075563
	202.50			202.50	SVC3075564
	202.50			202.50	SVC3075565
	1,096.19			1,096.19	SVC3077132
	1,121.95			1,121.95	SVC3084428
EFT TOTAL:	10,453.06			10,453.06	
VENDOR: LIVE OAK PEST CONTROL,INC		1296	PAYMENT DATE: 01/29/2026	TRACE #: 263184480000050	
3670	43.00			43.00	937932
EFT TOTAL:	43.00			43.00	
VENDOR: LOCKLEAR & ASSOCIATES, INC		6078	PAYMENT DATE: 01/29/2026	TRACE #: 263184480000051	
3671	23,955.85			23,955.85	472-25-2
	2,887.07			2,887.07	473-25-2

BANK: 00 FIRST FEDERAL - CLAIMS FUND EFT BATCH #: 1

PAYMENT #	AMOUNT	RETAINAGE	DISCOUNT	NET AMT	INVOICE #
	6,000.00			6,000.00	479-25-1
	3,150.00			3,150.00	682-26-1
	3,150.00			3,150.00	682-26-1
EFT TOTAL:	39,142.92			39,142.92	
VENDOR: MCCRIMON'S OFFICE SUPPLY		1319	PAYMENT DATE: 01/29/2026	TRACE #: 263184480000052	
3672	118.27			118.27	601475
	2.00			2.00	601475
	1.51			1.51	601475
	2.00			2.00	601475
	185.40			185.40	601619
	92.39			92.39	602240
	486.11			486.11	602557
	70.65			70.65	602648
	41.62			41.62	602672
	31.42			31.42	602737
	185.34			185.34	602738
	124.98			124.98	602837
EFT TOTAL:	1,341.69			1,341.69	
VENDOR: METAL MASTERS OF FLORIDA INC.		1351	PAYMENT DATE: 01/29/2026	TRACE #: 263184480000053	
3673	127.06			127.06	52613
	61.20			61.20	52635
	178.50			178.50	52696
EFT TOTAL:	366.76			366.76	
VENDOR: MIDWEST TAPE, LLC		1329	PAYMENT DATE: 01/29/2026	TRACE #: 263184480000054	
3674	25.58			25.58	508299524
EFT TOTAL:	25.58			25.58	
VENDOR: MOTOROLA SOLUTIONS, INC.		3837	PAYMENT DATE: 01/29/2026	TRACE #: 263184480000055	
3675	365.20			365.20	8282211086
	422.20			422.20	8282238961
EFT TOTAL:	787.40			787.40	
VENDOR: NE-RO TIRE & BRAKE SERVICE		1434	PAYMENT DATE: 01/29/2026	TRACE #: 263184480000056	
3676	194.00			194.00	10054206
	292.00			292.00	10054358
	2,377.68			2,377.68	10054360
EFT TOTAL:	2,863.68			2,863.68	
VENDOR: NEXTRAN TRUCK CENTER		1429	PAYMENT DATE: 01/29/2026	TRACE #: 263184480000057	
3677	222.29			222.29	04P214814
	167.20			167.20	04P214854
	142.92			142.92	04P214910
	87.52			87.52	04P214919
	22.21			22.21	04P215391
	313.59			313.59	04P215548
EFT TOTAL:	955.73			955.73	
VENDOR: NORTH FLORIDA MAINTENANCE		6538	PAYMENT DATE: 01/29/2026	TRACE #: 263184480000058	
3678					

BANK: 00 FIRST FEDERAL - CLAIMS FUND EFT BATCH #: 1

PAYMENT #	AMOUNT	RETAINAGE	DISCOUNT	NET AMT	INVOICE #
	400.00			400.00	#37
	225.00			225.00	#38
	150.00			150.00	#41
	225.00			225.00	#44
	150.00			150.00	36
	400.00			400.00	38
	150.00			150.00	39
	150.00			150.00	40
	650.00			650.00	42
EFT TOTAL:	2,500.00			2,500.00	
VENDOR: NORTH FLORIDA WATER UTILITY AUTHORI	6362	PAYMENT DATE: 01/29/2026		TRACE #: 263184480000059	
3679	19,433.80			19,433.80	CCSB 1/15/26
	19,443.80			19,443.80	CCSB 1/15/26
	19,433.80-			19,433.80-	CCSB 1/15/26
	8,316.41-			8,316.41-	JAN 2025
	1,166.79-			1,166.79-	JAN 2025
	4,001.54-			4,001.54-	JAN 2025
	309.24-			309.24-	JAN 2025
	561.44-			561.44-	JAN 2025
	5.10-			5.10-	JAN 2025
	3,883.85-			3,883.85-	JAN 2025
	300.14-			300.14-	JAN 2025
	544.92-			544.92-	JAN 2025
	4.91-			4.91-	JAN 2025
	3,883.85-			3,883.85-	JAN 2025
	300.13-			300.13-	JAN 2025
	544.88-			544.88-	JAN 2025
	4.91-			4.91-	JAN 2025
	636.20-			636.20-	JAN 2025
	299.00-			299.00-	JAN 2025
	66.58-			66.58-	JAN 2025
	105.40-			105.40-	JAN 2025
	1,154.88-			1,154.88-	JAN 2025
	507.79-			507.79-	JAN 2025
	3,109.17-			3,109.17-	JAN 2025
	343.28-			343.28-	JAN 2025
	91.99-			91.99-	JAN 2025
	38,518.73			38,518.73	JAN 2025
EFT TOTAL:	27,820.13			27,820.13	
VENDOR: OPTIMUM WATER SOLUTIONS, INC.	4881	PAYMENT DATE: 01/29/2026		TRACE #: 263184480000060	
3680	48.00			48.00	2332199
EFT TOTAL:	48.00			48.00	
VENDOR: PARTS TOWN LLC	4851	PAYMENT DATE: 01/29/2026		TRACE #: 263184480000061	
3681	50.17			50.17	2107922551
EFT TOTAL:	50.17			50.17	
VENDOR: PATRIOT RESPONSE GROUP, LLC	6118	PAYMENT DATE: 01/29/2026		TRACE #: 263184480000062	
3682	25,307.00			25,307.00	239-100

BANK: 00 FIRST FEDERAL - CLAIMS FUND EFT BATCH #: 1

PAYMENT #	AMOUNT	RETAINAGE	DISCOUNT	NET AMT	INVOICE #
EFT TOTAL:	25,307.00			25,307.00	
VENDOR: PELONIS PUMPING INC.		1707	PAYMENT DATE: 01/29/2026	TRACE #: 263184480000063	
3683	240.00			240.00	D9073
EFT TOTAL:	240.00			240.00	
VENDOR: PERFORMANCE NAPA LLC		6464	PAYMENT DATE: 01/29/2026	TRACE #: 263184480000064	
3684	293.17			293.17	490019
	7.68			7.68	502752
	49.52			49.52	502761
	47.47			47.47	502762
	192.40			192.40	503003
	103.08			103.08	503151
	11.97			11.97	503287
	27.83			27.83	503744
EFT TOTAL:	733.12			733.12	
VENDOR: POWELL CONSULTING		6120	PAYMENT DATE: 01/29/2026	TRACE #: 263184480000065	
3685	750.00			750.00	10306
EFT TOTAL:	750.00			750.00	
VENDOR: POWERHOUSE PEST CONTROL INC.		5930	PAYMENT DATE: 01/29/2026	TRACE #: 263184480000066	
3686	40.00			40.00	369706
	50.00			50.00	39700
	40.00			40.00	39701
	40.00			40.00	39702
	40.00			40.00	39705
	40.00			40.00	39707
	40.00			40.00	40313
EFT TOTAL:	290.00			290.00	
VENDOR: PRECISION CHEMICALS		2220	PAYMENT DATE: 01/29/2026	TRACE #: 263184480000067	
3687	275.00			275.00	8246
	17.98			17.98	8471
EFT TOTAL:	292.98			292.98	
VENDOR: PREMIER PAPER & JANITORIAL		4063	PAYMENT DATE: 01/29/2026	TRACE #: 263184480000068	
3688	50.28			50.28	50898-2026
	692.86			692.86	90054
	194.93			194.93	90153
	57.77			57.77	90154
	393.39			393.39	90180
EFT TOTAL:	1,389.23			1,389.23	
VENDOR: PRITCHETT TRUCKING, INC.		4345	PAYMENT DATE: 01/29/2026	TRACE #: 263184480000069	
3689	1,645.00			1,645.00	145330
	1,645.00			1,645.00	145704
EFT TOTAL:	3,290.00			3,290.00	
VENDOR: RING POWER CORP.		1907	PAYMENT DATE: 01/29/2026	TRACE #: 263184480000070	
3690	785.22			785.22	07BC0002859

BANK: 00 FIRST FEDERAL - CLAIMS FUND EFT BATCH #: 1

PAYMENT #	AMOUNT	RETAINAGE	DISCOUNT	NET AMT	INVOICE #
	83.04-			83.04-	07BC0002906
	264.18			264.18	07BC0002967
	351.18			351.18	07BC0003002
	829.62			829.62	07BC0003003
	829.62			829.62	07BC0003004
	829.62			829.62	07BC0003005
	97.37			97.37	07BC0003093
	1,382.51			1,382.51	07BC0003134
	85.99-			85.99-	07BC0003164
	754.96			754.96	07BC0003191
	946.51			946.51	07BC0003192
	352.43			352.43	07BC0003193
	540.94			540.94	07BC0003194
	428.72			428.72	07BC0003229
	832.46			832.46	07WC1210913
	1,403.88			1,403.88	07WR1205528
	5,118.37			5,118.37	07WR1227954
EFT TOTAL:	15,578.56			15,578.56	
VENDOR: STATE ATTORNEY'S OFFICE (IT)		1198	PAYMENT DATE: 01/29/2026	TRACE #:	263184480000071
3691	19,242.97			19,242.97	685-IT
EFT TOTAL:	19,242.97			19,242.97	
VENDOR: SUN PROFESSIONAL SUPPLY, LLC		4888	PAYMENT DATE: 01/29/2026	TRACE #:	263184480000072
3692	2,152.82			2,152.82	INV-45736
EFT TOTAL:	2,152.82			2,152.82	
VENDOR: SUNSHINE SPORTS COUNCIL LLC		6546	PAYMENT DATE: 01/29/2026	TRACE #:	263184480000073
3693	250.00			250.00	1018
	375.00			375.00	1018
EFT TOTAL:	625.00			625.00	
VENDOR: SUWANNEE RIVER ECONOMIC COUNCIL INC		8512	PAYMENT DATE: 01/29/2026	TRACE #:	263184480000074
3694	1,225.00			1,225.00	FY26 1 OF 4
EFT TOTAL:	1,225.00			1,225.00	
VENDOR: SUWANNEE VALLEY TRANS. AUTH.		2029	PAYMENT DATE: 01/29/2026	TRACE #:	263184480000075
3695	15,682.05			15,682.05	2526-1
EFT TOTAL:	15,682.05			15,682.05	
VENDOR: SYNERGY DISASTER RECOVERY LLC		6065	PAYMENT DATE: 01/29/2026	TRACE #:	263184480000076
3696	2,448.75			2,448.75	3063
EFT TOTAL:	2,448.75			2,448.75	
VENDOR: THREE RIVERS LEGAL SERVICE		2188	PAYMENT DATE: 01/29/2026	TRACE #:	263184480000077
3697	2,723.00			2,723.00	COL2025-04
EFT TOTAL:	2,723.00			2,723.00	
VENDOR: TIMMY E. MCNUTT		6558	PAYMENT DATE: 01/29/2026	TRACE #:	263184480000078
3698	100.00			100.00	261620
EFT TOTAL:	100.00			100.00	

BANK: 00 FIRST FEDERAL - CLAIMS FUND EFT BATCH #: 1

PAYMENT #	AMOUNT	RETAINAGE	DISCOUNT	NET AMT	INVOICE #
VENDOR: TOM NEHL TRUCK COMPANY		1458	PAYMENT DATE: 01/29/2026	TRACE #: 263184480000079	
3699	691.61			691.61	33351585
	631.40			631.40	3335191S
	41.04			41.04	33484475P
	127.80			127.80	33484902P
	910.90			910.90	33485594P
EFT TOTAL:	2,402.75			2,402.75	
VENDOR: TRANSPORTATION CONTROL SYSTEMS		1667	PAYMENT DATE: 01/29/2026	TRACE #: 263184480000080	
3700	400.00			400.00	29945
EFT TOTAL:	400.00			400.00	
VENDOR: TW TRAPPING SERVICES, LLC		6315	PAYMENT DATE: 01/29/2026	TRACE #: 263184480000081	
3701	12,500.00			12,500.00	INV00041
EFT TOTAL:	12,500.00			12,500.00	
VENDOR: UNIFIRST CORPORATION		3989	PAYMENT DATE: 01/29/2026	TRACE #: 263184480000082	
3702	784.04			784.04	3060325327
	54.19			54.19	3060327035
	125.83			125.83	3060327285
	127.50			127.50	3060328194
	93.70			93.70	3060328271
	171.73			171.73	3060328273
	54.19			54.19	3060329120
	32.65			32.65	3060329170
	870.14			870.14	3060329229
	16.59			16.59	3060329266
	41.68			41.68	3060329284
	118.33			118.33	3060329319
	141.23			141.23	3060330167
	93.70			93.70	3060330229
	171.73			171.73	3060330232
	41.68			41.68	3060330986
	54.19			54.19	3060331212
	32.65			32.65	3060331250
	128.83			128.83	3060331401
EFT TOTAL:	3,154.58			3,154.58	
VENDOR: UNIVERSAL ENVIRONMENTAL SERVICES		4922	PAYMENT DATE: 01/29/2026	TRACE #: 263184480000083	
3703	135.00			135.00	IN0677217
EFT TOTAL:	135.00			135.00	
VENDOR: VISIT FLORIDA		8004	PAYMENT DATE: 01/29/2026	TRACE #: 263184480000084	
3704	3,000.00			3,000.00	00101459
EFT TOTAL:	3,000.00			3,000.00	
VENDOR: VOICE FOR CHILDREN (OP)		6223	PAYMENT DATE: 01/29/2026	TRACE #: 263184480000085	
3705	70.71			70.71	109
EFT TOTAL:	70.71			70.71	

BANK: 00 FIRST FEDERAL - CLAIMS FUND EFT BATCH #: 1

PAYMENT #	AMOUNT	RETAINAGE	DISCOUNT	NET AMT	INVOICE #
VENDOR: VULCAN INC.		2320	PAYMENT DATE: 01/29/2026	TRACE #: 263184480000086	
3706	996.52			996.52	R67869
	3,992.50			3,992.50	R68430
EFT TOTAL:	4,989.02			4,989.02	
VENDOR: WASTE PRO - LAKE CITY		1152	PAYMENT DATE: 01/29/2026	TRACE #: 263184480000087	
3707	683,947.14			683,947.14	0000424222
	495.00			495.00	0000428536
EFT TOTAL:	684,442.14			684,442.14	
VENDOR: WASTE UNIVERSITY		4458	PAYMENT DATE: 01/29/2026	TRACE #: 263184480000088	
3708	894.00			894.00	QU2XESWZ-0001
EFT TOTAL:	894.00			894.00	
VENDOR: WHITEHEAD HARDWARE COMPANY		2462	PAYMENT DATE: 01/29/2026	TRACE #: 263184480000089	
3709	169.00			169.00	985844
EFT TOTAL:	169.00			169.00	
VENDOR: WORK FORCE QA		559	PAYMENT DATE: 01/29/2026	TRACE #: 263184480000090	
3710	300.00			300.00	INV128403
	200.00			200.00	INV128403
	50.00			50.00	INV128403
	50.00			50.00	INV128403
	50.00			50.00	INV128403
EFT TOTAL:	650.00			650.00	
VENDOR: WSMDD LAND TRUST		2404	PAYMENT DATE: 01/29/2026	TRACE #: 263184480000091	
3711	14,266.67			14,266.67	FEBRUARY 2026
	2,750.00			2,750.00	FEBRUARY 2026
	833.33			833.33	FEBRUARY 2026
EFT TOTAL:	17,850.00			17,850.00	
VENDOR: ZEP SALES & SERVICE		3551	PAYMENT DATE: 01/29/2026	TRACE #: 263184480000092	
3712	338.76			338.76	9012298158
EFT TOTAL:	338.76			338.76	
FINAL TOTALS:	3,284,740.12			3,284,740.12	
TOTAL EFT COUNTS:	92				

COLUMBIA COUNTY BOARD OF COUNTY COMMISSIONERS
AGENDA ITEM REQUEST FORM

The Board of County Commissioners meets the 1st and 3rd Thursday of each month in the Columbia County School Board Administrative Complex Auditorium, 372 West Duval Street, Lake City, Florida 32055.
The first meeting of every month is at 9:30AM while the second meeting of every month takes place at 5:30PM.
All agenda items are due in the Board's office one week prior to the meeting date.

Today's Date: 1/23/2026 **Meeting Date:** 2/5/2026

Department: Library

1. Nature and purpose of agenda item:

Budget Amendment to distribute funds reimbursed to the Library by the Friends of the Library to the appropriate lines in the Library's budget.

2. Recommended Motion/Action:

Recommend approval of Budget Amendment to distribute funds reimbursed to the Library by the Friends of the Library to the appropriate lines in the Library's budget.

3. Fiscal impact on current budget.

This item is not budgeted. The proposed budget amendment to fund this request is provided below.

The budget amemdment number is BA 26-19 using fund(s) 104-LIBRARY ENHANCEMENT.

FROM:	TO:	AMOUNT:
104-0000-369.20-00 MISC REVENUE/	104-7100-571.30-66 OPERATING EXPENDITURES/BOOKS/PUBLICATIONS	$600.00
104-0000-369.20-00 MISC REVENUE/	104-7100-571.30-42 OPERATING EXPENDITURES/POSTAGE	$53.00
104-0000-369.20-00 MISC REVENUE/	104-7100-571.30-47 OPERATING EXPENDITURES/PRINTING & LEGAL ADS	$54.00

Columbia County Public Library
308 NW Columbia Avenue
Lake City, FL 32055
386-758-1018 * 386-758-2135 Fax

Katrina P. Evans, Library Director

MEMORANDUM

DATE: January 23, 2026

TO: David Kraus, County Manager

FR: Katrina Evans, Library Director

RE: Friends of the Library Reimbursement

The attached budget amendment is to distribute $706.89 reimbursed to the Library by the Friends of the Library to the appropriate lines in the Library's budget. The Friends of the Library reimbursed the Library $52.65 for postage, $54.24 photocopies, and $600.00 for the purchase of memorial books.

If you need any additional information from me, please let me know. Thank you for your consideration.

Friends of the
Columbia County Public Library

Report for 01/01/2025 – 12/31/2025

Memorials	2007	104-7100-571.30-66	
• Memorials (Barbara Hunter Thomas & Michelle Janson)			$600.00
			=======
		Total	$600.00

Postage	5101	104-7100-571-30-42	
• Postage Meter: 01/01/2024 – 12/31/2024			$52.65
			=======
		Total	$52.65

Photocopies	5102	104-7100-571.30-47	
Copies: 01/01/2025 – 12-31/2025 – (1352 @ $.04)			$54.24
			=======
		Total	$54.24

GRAND TOTAL	**$706.89**

LIBRARY DEPOSIT RECONCILIATION

By: K. Evans

DEPOSIT SLIP DATE: 1/23/2026

		CASH/CHECK	CREDIT CARD (PAYGOV)	CASH REFUNDS	TOTAL
104.0000.352.1000	FINES				$ -
104.0000.347.1002	FEES				$ -
104.0000.347.1003	PRINT				$ -
104.0000.366.2000	DONATION				$ -
104.0000.369.2000	REIMBURSE	$ 706.89			$ 706.89
DATE DEPOSITED:	1/23/2026				
104.0000.352.2000	FINES				$ -
104.0000.347.2002	FEES				$ -
104.0000.347.2003	PRINT				$ -
104.7110.571.3049	OVER/SHORT				$ -
DATE DEPOSITED:					
104.0000.352.3000	FINES				$ -
104.0000.347.3002	FEES				$ -
104.0000.347.3003	PRINT				$ -
104.7150.571.3049	OVER/SHORT				$ -
DATE DEPOSITED:					
	TOTAL BY PAYMENT TYPE	$ 706.89	$ -	$ -	$ 706.89

COLUMBIA COUNTY BOARD OF COUNTY COMMISSIONERS
AGENDA ITEM REQUEST FORM

The Board of County Commissioners meets the 1st and 3rd Thursday of each month in the Columbia County School Board Administrative Complex Auditorium, 372 West Duval Street, Lake City, Florida 32055.
The first meeting of every month is at 9:30AM while the second meeting of every month takes place at 5:30PM.
All agenda items are due in the Board's office one week prior to the meeting date.

Today's Date: 1/21/2026 **Meeting Date:** 2/5/2026

Department: Library

1. Nature and purpose of agenda item:

Requesting approval and signatures for Uniti agreement for Internet Service at the Fort White Branch Library

2. Recommended Motion/Action:

Recommend approval and signatures for Uniti agreement for Internet Service at the Fort White Branch Library

3. Fiscal impact on current budget.

This item is currently budgeted. The account number to be charged is 104-7110-571.30-41

Columbia County Public Library
308 NW Columbia Avenue
Lake City, FL 32055
386-758-1018 * 386-758-2135 Fax

Katrina P. Evans, Library Director

MEMORANDUM

DATE: January 21, 2026

TO: David Kraus, County Manager

FR: Katrina Evans, Library Director

RE: Uniti (Kinetic/Windstream) Agreement for Internet Service at Fort White Branch Library

---

Attached is an agreement for Internet service at the Fort White Branch Library requiring approval and signatures. If e-rate funding is requested and approved as it has been for the last several years, it will provide a 90% discount on these services, beginning in July 2026. I have spoken with Todd Manning about these services, and Joel Foreman has reviewed and approved the agreement.

If you need any further information from me, please let me know. Thank you for your consideration.

Account Summary

Customer Name	COLUMBIA COUNTY PUBLIC LIBRARY
Quote #	2950717
Uniti Representative	Brad Dent
Contract Term Length	60 Months
Effective Date	January 16, 2026

Summary of Charges (Total for All Locations)

Product	Monthly Recurring Charges	One-Time Charges
Internet Service	$652.00	$0.00
Total*	**$652.00**	**$0.00**

The Monthly Recurring Charges represented above DO NOT include the taxes or charges that Uniti passes on to governmental entities AND the following Uniti fees and surcharges: Access Recovery Charge of up to $3.00 per line or a maximum of 5 per trunk. Regulatory Assessment Surcharge of up to 8% (or for future increases with prior notice, the then-current tariff rate) applies to Interstate and International charges in the following states MN, NY and PA. An Administrative Service Fee of up to 18% (or for future increases with prior notice, the then-current tariff rate) applies to Interstate, Intrastate and Internet services monthly charges in all states except MN, NY and PA.

Service Agreement Summary

This Service Agreement is subject to and controlled by the Uniti Solution Service Terms and Conditions and the service-specific terms and conditions located at https://solutions.uniti.com/legal, including how such terms may be modified from time to time, and all of which are hereby incorporated herein by reference. Rates are subject to change on 30 days' notice via bill message on customer's invoice. By your signature you warrant that you have read, understand and agree to the Service Agreement, Uniti Service Terms and Conditions and applicable service-specific terms and conditions, and acknowledge that you are authorized to sign this Service Agreement and order the Service(s) as outlined herein.

CUSTOMER	UNITI
Signature:	Signature:
Printed Name:	Printed Name:
Title:	Title:
Date:	Date:

This offer is voidable by Uniti if not signed and returned by 3/2/2026.

Location Summary

Location Name	Monthly Recurring Charges	One-Time Charges	Credits
Fort White	$652.00	$0.00	$0.00

Location Detail

Location Name	Fort White	Account Number	214560403
Location Address	17700 SW SR-47 , FORT WHITE, FL 32038-3693		

Monthly Recurring Charges

Product	Qty.	Unit Price	Total Price
Internet Service			$652.00
Ethernet Access - 1 Gb	1	Included	
Internet Service - 1 Gb	1	Included	
Managed Router Equipment	1	Included	
Managed Router Service - Advanced	1	Included	
IP Blocks LAN - /30 - Block of 4 IPs	1	$0.00	$0.00
		Total	**$652.00**

Uniti
Solutions

USAC ADDENDUM TO SERVICE TERMS AND CONDITIONS FOR E-RATE PROGRAM APPLICANTS

This Addendum is entered between Uniti Solutions ("Uniti") (498 ID/SPIN 143030766) and Columbia County Public Library ("Customer") and amends the Uniti Solutions Service Terms and Conditions ("Agreement") entered between Uniti legal entity(ies) providing the Services and Customer ("Parties").

Because the Customer is a USAC E-Rate Program (the "Program") applicant, the Agreement is amended as follows:

1. Please indicate Customer's Billed Entity Number ("BEN"):

   BEN: 127557

2. Please indicate the preferred E-Rate invoicing method for this service:

   _____**Billed Entity Applicant Reimbursement (BEAR)**: Customer files the FCC Form 472 after they have paid Uniti in full for the products or services and want to be reimbursed for the discount amount.

   ✓ **Service Provider Invoicing (SPI)**: Customer pays only the non-discounted portion for the products or services and Uniti will file the FCC Form 474 to collect the reimbursement.

   Under either method, USAC, and not Uniti, is responsible for reviewing submissions, making fundings decisions, and processing payment.

3. A new section, **Term Start and Billing Commencement**, is added to the Agreement:

   The Term start date, and billing commencement date, will be July 1 to align with the Program Service Start Date, unless: (a) the Customer elects in Section 4 below to install Services prior to a funding decision, in which case the Term start and billing commencement date will be as of date Services are installed; (b) in the case of a renewal, the Term start and billing commencement date will be the Effective Date as reflected on the renewal Agreement; or (c) the Parties mutually agree to a different date, as reflected in a signed written amendment to the Agreement.

4. A new section, **Installation Before Funding Decision**, is added to the Agreement:

   Uniti recognizes that Customer's ability to satisfy its obligations under this Agreement is dependent upon the receipt of funding from USAC, and the Parties have agreed to enter into this Agreement prior to receiving a funding decision. If Customer desires for Uniti to proceed with installation of Services, or construction if applicable, prior to receipt of a funding decision, Customer must indicate its request below. Absent an affirmative response from Customer, Uniti will not start installation or construction until after Customer and

Uniti receive a funding decision. Customer understands and agrees that if it chooses to have Uniti proceed with installation or construction prior to receipt of a funding decision, and Customer does not receive funding, Customer shall be subject to the full termination liability as described in the **Effect of Termination** section of the Agreement in the event it terminates this Agreement.

Customer requests that Uniti proceed with installation or construction prior to receipt of a funding decision.

___YES **_✓_NO**

5. A new section, **Funding Denial**, is added to the Agreement:

   In the event USAC funding is denied after first having been approved, and Uniti has then installed the Services, Customer shall be obligated to pay 100% of the charges for the Services; however, if such funding is denied wholly and directly due to Uniti's actions or inactions, Customer may continue to pay the discounted rate for the remainder of the applicable funding year. Prior to the end of that funding year, the Parties will renegotiate pricing and Customer will have the option to either continue under the Agreement with the renegotiated pricing or re-bid the Services and re-apply for funding with USAC. Uniti reserves the right to terminate for non-payment in accordance with Section 10 of the Agreement if Customer fails to pay the full amount owed for the Services for any reason, including but not limited to non-appropriation, or denial, of USAC funding or funding from other sources, such as state universal service fund programs.

The Agreement noted above, along with the Service Agreement and any amendments thereto, and this Addendum constitutes the Parties' entire agreement. To the extent there is a conflict between this Addendum and the Agreement, this Addendum controls.

This Addendum may be executed in several counterparts, and all counterparts so executed shall constitute one binding agreement on the Parties hereto and each executed counterpart shall be deemed an original. Facsimile signatures shall be accepted as valid and binding for all purposes.

Uniti and Customer each aver that the signatories to this Addendum below have authority to sign this Addendum.

Handwritten modifications to this Addendum are not binding on either Uniti or Customer.

Customer	**Uniti**
By:_____	By:_____
Name:_____	Name:_____
Title:_____	Title:_____
Date:_____	Date:_____

COLUMBIA COUNTY BOARD OF COUNTY COMMISSIONERS
AGENDA ITEM REQUEST FORM

The Board of County Commissioners meets the 1st and 3rd Thursday of each month in the Columbia County School Board Administrative Complex Auditorium, 372 West Duval Street, Lake City, Florida 32055.
The first meeting of every month is at 9:30AM while the second meeting of every month takes place at 5:30PM.
All agenda items are due in the Board's office one week prior to the meeting date.

Today's Date: 1/21/2026 **Meeting Date:** 2/5/2026

Department: Library

1. Nature and purpose of agenda item:

Requesting approval/signature for MOU between Library and DCF

2. Recommended Motion/Action:

Recommend approval/signature for MOU between Library and DCF

3. Fiscal impact on current budget.

This item has no effect on the current budget.

Columbia County Public Library
308 NW Columbia Avenue
Lake City, FL 32055
386-758-1018 * 386-758-2135 Fax

Katrina P. Evans, Library Director

MEMORANDUM

DATE: January 21, 2026

TO: David Kraus, County Manager

FR: Katrina Evans, Library Director

RE: MOU with Florida Department of Children and Families

Attached is an Economic Self Sufficiency Assistance Partner Memorandum of Understanding (MOU) with the Florida Department of Children and Familes (DCF). For many years, Columbia County Public Library has served as a partner agency with DCF, offering locations that serve as access points for DCF customers applying for benefits. DCF has requested a signed MOU to describe this relationship. Joel Foreman has reviewed and approved the MOU.

If you need any further information from me, please let me know. Thank you for your consideration.

Docusign Envelope ID: 9AA37C6D-E475-46C0-8286-E54A89DA96B5

Florida Department of Children and Families

Economic Self Sufficiency Assistance Partner Memorandum of Understanding

Section I: Parties

This Memorandum of Understanding, hereinafter referred to as "MOU", is entered into between, _____ hereinafter referred to as the "Partner", and the Florida Department of Children and Families, hereinafter referred to as "Department".

Section II: Background

The mission of the Department is to work in partnership with local communities to protect the vulnerable, promote strong and economically self-sufficient families, and advance personal and family recovery and resiliency. For purposes of this MOU, an Assistance Partner will assist the Department in achieving its mission by working with individuals and families to increase access to services, resources, and information to become and remain economically self-sufficient.

An Assistance Partner serves an additional access point for individuals who are seeking assistance with applying for food assistance (Supplemental Nutrition Assistance Program or SNAP), cash assistance (Temporary Assistance for Needy Families or TANF), and/or Medicaid. An Assistance Partner cannot charge a customer for this service.

Section III: Definitions

1. Employee – When referring to employees of the Assistance Partner, this means all persons employed during the MOU term by the Assistance Partner to perform work pursuant to this MOU within the United States and its territories.
2. ESS – Office of Economic Self Sufficiency housed within Florida's Department of Children and Families.
3. ESS Customer – A person who applies for participation in Supplemental Nutrition Assistant Program (SNAP), Temporary Assistance for Needy Families (TANF), or Medicaid eligibility.
4. Point of Contact - The Assistance Partner must designate a Single Point of Contact (POC) to ensure its compliance and to communicate with the Department. The signatory of this document will be deemed the Assistance Partner's SPOC unless otherwise indicated.

Section IV: Department Responsibilities

1. The Department shall provide guidance and assistance to the Assistance Partner in its performance of this MOU on an "as needed" basis during the Department's normal business hours and days of operation. To request assistance, an Assistance Partner can contact a department representative at hqw.ess.partner@myflfamilies.com
2. A representative from the Department will provide responses to questions or concerns related to the provision of services provided under the MOU.
3. A representative from the Department will maintain such communications as necessary to ensure that the Assistance Partner is satisfied with the services performed pursuant to this MOU.
4. The Department will provide that Assistance Partner employees with necessary Department forms and informational resources.
5. The Department may supply and replenish ESS program signage, paper applications, and public assistance programs literature as needed at no cost to the Assistance Partner. The

Assistance Partner must notify the Department of the need for additional literature in a timely manner based on its local demand levels.

Section V: Partner Responsibilities

1. The Assistance Partner agrees to serve as an additional access point for ESS customers applying for benefits through the Department under this MOU at no cost to the Department or ESS customer served pursuant to this MOU. If the Department is notified that the Assistance Partner is charging customers for services related to the ESS program, the Department has the authority to terminate the MOU immediately.
2. The Assistance Partner shall notify the Department of any established Assistance Partner site closures of more than 10 consecutive business days.
3. The Assistance Partner agrees to serve the general public and acknowledges that location and services may be advertised on the Department's website, including, and marketing materials as deemed appropriate by the Department.
4. The Assistance Partner must immediately report knowledge or reasonable suspicion of abuse, neglect, or exploitation of a child, aged person, or disabled adult to the Florida Abuse Hotline on the statewide toll-free telephone number of 1-800-962-2873 (1-800-96ABUSE). This requirement is binding upon the Assistance Partner and its officers, agents, and employees, as required by Chapters 39 and 415, Florida Statute.
5. The Assistance Partner agrees to make available to the general public the resources specified in the ESS Community Partner Guide for Assistance Partners.
6. The Assistance Partner is not authorized by the Department to perform any tasks or provide additional services related to the Department other than those described in the MOU without the written consent of the Department. The Assistance Partners does not administer any public benefit services for the Department and should never represent that it does.
7. The Assistance Partner shall use the Department-assigned URL to submit all benefits applications completed at its site(s). Instructions for using the URL for each site and computer used to submit benefits applications is provided in the ESS Community Partner Guide.

Section VI: Emergency Services

In the event of a need for emergency services, such as during a declared State of Emergency, pursuant to section 252.36(2), F.S., or public health emergency pursuant to section 381.00315, F.S., the Department may allow an Assistance Partner to offer additional assistance to better serve ESS customers.

Section VII: Safeguards Regarding the Use and Disclosure of Data

1. The Assistance Partner and its employees shall not use or disclose any information concerning the ESS customer pursuant to this MOU or any applicant information or materials for any purpose prohibited by state or federal law or regulations.
2. The Assistance Partner shall maintain an appropriate level of data security for the information the Assistance Partner is collecting or using in the performance of this MOU.
3. The Assistance Partner shall, where applicable, comply with the Health Insurance Portability and Accountability Act ("HIPAA") (42 U.S.C. 1320d.) as well as all regulations promulgated thereunder (45 CFR Parts 160, 162, and 164).

Section VIII: Amendments

The name and contact information of the POC of either Party, or the address of the Assistance Partner, may be amended by letter, fax, or email by one Party to the other advising of any change of the POC's information. Otherwise, this MOU may be amended only by written agreement signed by both the Department and the Assistance Partner.

Section IX: Legal

1. This MOU is being executed and entered in the State of Florida and will be construed, performed, and enforced in all respects in accordance with Florida law, excluding Florida provisions for conflict of laws, and applicable Federal law. State Courts of competent jurisdiction in Florida shall have exclusive jurisdiction in any action regarding this MOU and the venue shall be in Leon County, Florida.
2. The Assistance Partner and its employees, agents, and representatives will not, without the Department's prior written consent in each instance, use in advertising, publicity, or any other promotional endeavor any State or Department mark, the name of the State's or Department's mark, the name of the State or Department or any State or Department affiliate or any officer or employee of the State or Department, or represent, directly or indirectly, that any product or service provided by the Assistance Partner has been approved or endorsed by the State or Department, or refer to the existence of this MOU in press releases, advertising, or materials distributed to the Assistance Partner's prospective customers.
3. To the extent permitted by Florida law, the Assistance Partner agrees to indemnify, defend, and hold harmless the Department, its officers, employees, agents, and volunteers, and the State of Florida from all demands, fines, claims, assessments, suits, settlements, judgements, damages, including consequential, special, indirect, and punitive damages, or other costs or expenses of any every name of description (including but not limited to court costs and attorney's fees), arising from or relating to any violation or infringement of a trademark, copyright, patent, trade secret, or other intellectual property right; any acts, intentional or wrongful actions, omissions, breaches of contract or other duty, or negligence of the Assistance Partner, its employees, agents, subcontractors, assignees, or delegates related to this MOU; or any determination arising from or relating to this MOU that the Assistance Partner or Assistance Partner's employees are not independent contractors in relation to the Department or the State of Florida. This MOU does not constitute a waiver of sovereign immunity or consent by the Department or the State of Florida or its subdivisions to suit by third parties. Without limiting this indemnification, the Department may provide the Assistance Partner (1) written notice of any action or threatened action, (2) the opportunity to take over and settle or defend any such action at the Assistance Partner's sole expense, and (3) assistance in defending the action at Assistance Partner's sole expense. The indemnification obligations contained in this paragraph do not apply if Assistance Partner is a governmental entity that lacks the legal authority to indemnify. Assistance Partner's indemnification obligations survive termination or expiration of this MOU.

Section X: Duration of Memorandum of Understanding

1. This MOU will supersede all prior agreements, both verbal and written, related to the services provided pursuant to this MOU, and become effective based on the Effective Date of the MOU as shown below.
2. This MOU shall be effective on the last Party signature date and shall end at midnight, Eastern time, two years after the date of execution.

Docusign Envelope ID: 9AA37C6D-E475-46C0-8286-E54A89DA96B5

Section XI: Termination

1. This MOU can be terminated by either Party without cause upon no less than 14 calendar days, with a notice in writing to the other Party by mail or any other delivery service, unless an earlier time is mutually agreed upon in writing.
2. This MOU can be terminated for cause by either Party within 24 hours.
3. The Assistance Partner's POC shall be responsible for informing the Department of performance concerns of which the Assistance Partner becomes aware that limits or prevents the Assistance Partner from serving customers, including changes to hours of operation and location, and for providing the Department with documentation required by this MOU in a timely manner.

Docusign Envelope ID: 9AA37C6D-E475-46C0-8286-E54A89DA96B5

State of Florida
Department of Children and Families

Ron DeSantis
Governor

Taylor N. Hatch
Secretary

Florida Department of Children and Families
ESS Program Partner
Assistance Partner MOU Signature Page

ESS Program Partner organization's full legal name: Columbia County Public Library

Partner designated single point of contact (SPOC): Katrina Evans

Partner SPOC title: Library Director

Partner Signature: _____

Date: _____

Partner Organization Address: 308 NW Columbia Avenue, Lake City 32055

Partner SPOC phone number: 386-758-2101

Partner email address: kevans@columbiacountyfla.com

DCF SPOC name: Bridget Royster

DCF SPOC title: Assistant Secretary for the Office of Economic Self Sufficiency Florida Department of Children and Families

DCF SPOC Signature: _____

Date: _____

COLUMBIA COUNTY BOARD OF COUNTY COMMISSIONERS
AGENDA ITEM REQUEST FORM

The Board of County Commissioners meets the 1st and 3rd Thursday of each month in the Columbia County School Board Administrative Complex Auditorium, 372 West Duval Street, Lake City, Florida 32055.
The first meeting of every month is at 9:30AM while the second meeting of every month takes place at 5:30PM.
All agenda items are due in the Board's office one week prior to the meeting date.

Today's Date: 1/27/2026 **Meeting Date:** 2/5/2026

Department: Public Works

1. Nature and purpose of agenda item:

Utility permit from Comcast requesting to install a line at SW Prosperity Pl.

2. Recommended Motion/Action:

Approve

3. Fiscal impact on current budget.

This item has no effect on the current budget.

COLUMBIA COUNTY BOARD OF COUNTY COMISSIONERS
UTILITY PERMIT

Date: 1/15/2026 Permit No. 250225 County Road SW PROSPERITY PL Section No. _____

Permittee CCU, LLC on behalf of Comcast

Address 5934 Richard St Jacksonville, Fl 32216 Telephone Number 407-401-1808

Requesting permission from Columbia County, Florida, hereinafter called the County, to contract, operate and maintain Install 243' UG of new coax cable along and crossing SW Prosperity Pl to improve services

JB0002476707

FROM: 146 Prosperity Pl TO: 298 Prosperity Pl

Submitted for the Utility Owner by: Kelcee Feitlin - Director of Permitting Kelcee Feitlin 1/15/2026
Typed Name & Title Signature Date

1. Permittee declares that prior to filing this application it has determined the location of all existing utilities, both aerial and underground and the accurate locations are shown on the plans attached hereto and made a part of this application. Proposed work is within corporate limits of Municipality: YES ( ) NO ( ). If YES: LAKE CITY ( ) FORT WHITE ( ). A letter of notification was mailed on 1/15/2026 to the following utility owners _____

2. The Columbia County Public Works Director shall be notified twenty-four (24) hours prior to starting work and again immediately upon completion of work. The Public Works Director is Kevin Kirby, located at 607 NW Quinten St Lake City, FL Telephone Number 386-758-1019. The PERMITTEE's employee responsible for Maintenance of Traffic is Elizabeth Tetzel Telephone Number 904-449-9440 (This name may be provided at the time of the 24 hour notice to starting work.)

3. This PERMITTEE shall commence actual construction in good faith within 30 days after issuance of permit, and shall be completed within 10 days after permitted work has begun. If the beginning date is more than 60 days from date of permit approval, then PERMITTEE must review the permit with the Columbia County Public Works Director to make sure no changes have occurred in the transportation facility that would affect the permitted construction.

4. The construction and maintenance of such utility shall not interfere with the property and rights of a prior PERMITTEE.

5. It is expressly stipulated that this permit is a license for permissive use only and that the placing of utilities upon public property pursuant to this permit shall not operate to create or vest any property right in said holder.

6. Pursuant to Section 337-403(1), Florida Statutes, whenever necessary for the construction, repair, improvement, maintenance, safe and efficient operation, alteration or relocation of all, or any portion of said transportation facility as determined by the Columbia County Public Works Director and/or County Engineer, any or all utilities and appurtenances authorized hereunder, shall be immediately removed from said transportation facility or reset or

relocated thereon as required by the Columbia County Public Works Director and/or County Engineer and at the expense of the PERMITTEE.

7. In case of non-compliance with the County's requirements in effect as of the approval date of this permit, this permit void and the facility will have to be brought into compliance or removed from the right of way at no cost to the County.

8. It is understood and agreed that the rights and privileges herein set out are granted only to the extent of the County's right, title and interest in the land to b entered upon and used by the PERMITTEE, and the PERMITTEE will, at all times, and to the extent permitted by law, assume all risk of and indemnify, defend, and save harmless Columbia County, Florida from any and all loss, damage, cost or expense arising in any manner on account of the exercise or attempted exercise by said PERMITTEE of the aforesaid right and privileges.

9. During construction, all safety regulations of the County shall be observed and the PERMITTEE must take measures, including pacing and the display of safety devices that may be necessary in order to safely conduct the public through the project area in accordance with the Federal Manual on Uniform Traffic Control Devices, as amended for highways.

10. Should the PERMITTEE be desirous of keeping its utilities in place and out of service, the PERMITTEE, by execution of this permit acknowledges its present and continuing ownership of its utilities located between 119 NW Ethan Pl and 165 NW Ethan Pl within the County's right of way as set forth above. PERMITTEE, as its sole expense, shall promptly remove said out of service utilities whenever Columbia County Public Works Director and/or County Engineer determines said removal is in the public interest.

11. Special instructions: Minimum cover of thirty inches (30") will be required at all locations. Columbia County will not be financially responsible for any damage to facilities with less than thirty inches (30") cover. Cables shall not be located within driveway ditches.

12. Additional Stipulations:

* This permit does not give permission for work outside of Columbia County Right of Way.

Permission must be obtained from land owner to work on private property.

* Contact Ken Sweet (386) 466-8037 before start of work onsite.

It is understand and agreed that commencement by the PERMITTEE is acknowledgment and acceptance of the binding nature of these specialist instructions.

Submitted By: 1/15/2026
Permittee

Place Corporate Seal

Kelcee Feitlin - Director of Permitting
Signature and Title

Attested

Recommended for Approval:

Signature: _____

Title: _____

Date: _____

Approval by Board of County Commissioners, Columbia County, Florida:

YES ( ) NO ( )

Date Approved: _____

Chairman's Signature: _____

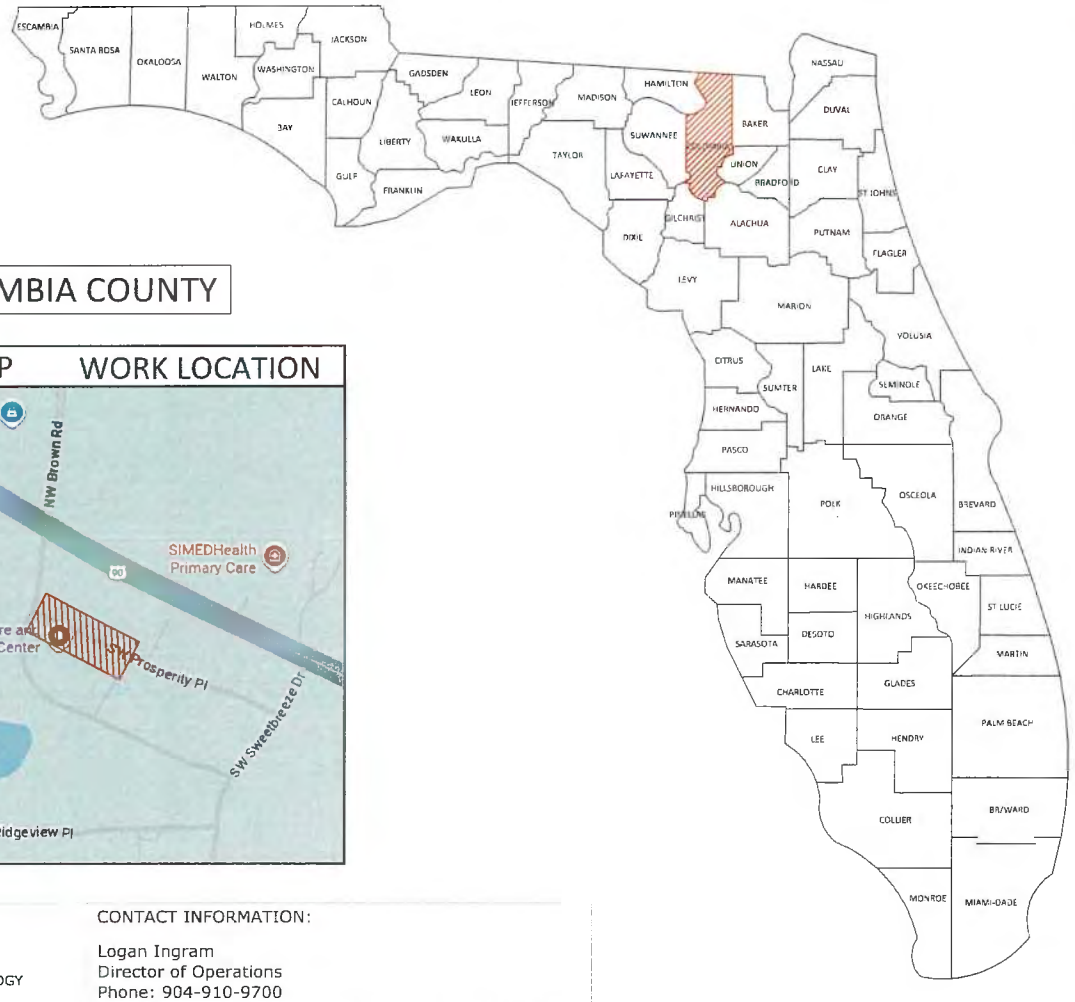

COLUMBIA COUNTY

VICINITY MAP WORK LOCATION

TABLE OF CONTENTS:

SHEET A: COVERSHEET
SHEET B: GENERAL NOTES & SYMBOLOGY
SHEET 1: PLAN VIEW
SHEET C: PHOTOS OF PROJECT AREA
SHEET D-F: TRAFFIC CONTROL
SHEET G: SEDIMENT CONTROL SHEET
SHEET H: TYPICALS

CONTACT INFORMATION:

Logan Ingram
Director of Operations
Phone: 904-910-9700
Email: Logan.Ingram@EmpireCommunicationsLLC.com

Kelcee Feitlin
Project Manager
Phone: (407)401-1808
Email: kelcee.feitlin@empirecommunicationsllc.com

UTILITY OWNER: Comcast

DESIGNER:

BILL OF MATERIAL:

1. INSTALL PROPOSED DIRECTIONAL BORE 243' OF 2" 13.5 SDR ROLL PIPE CONTAINING CABLE PARALLELING & CROSSING INSIDE OF COLUMBIA COUNTY ROW.
2. INSTALL 1 VAULT INSIDE OF COLUMBIA COUNTY ROW.

JB0002476707 - 298 SW PROSPERITY PL LAKE CITY FL 32024

811 Know what's below. Call before you dig.

NTS

N

SHEET TITLE: COVER SHEET

Director of Operations:	LOGAN INGRAM
Project Manager:	KELCEE FEITLIN
Project Number:	JB0002476707
Description:	LAKE CITY,FL 32024
Drawing Name:	298 SW PROSPERITY PI
County:	COLUMBIA
Date:	01/13/2025
MPM:	N/A
SHEET.	A

CONFIDENTIAL/PROPRIETARY

GENERAL NOTES & SYMBOLOGY

GENERAL NOTES

1. ALL CATV CONSTRUCTION WITHIN THE PUBLIC RIGHTS OF WAY SHALL BE IN CONFORMITY WITH THE LOCAL JURISDICTION'S "MINIMUM STANDARDS" AND MEET N.E.S.C., F.C.C., M.U.T.C.D., AND F.D.O.T. STANDARDS.
2. THE CONTRACTOR SHALL NOTIFY CALL SUNSHINE AND OTHER UTILITIES PRIOR TO COMMENCEMENT OF CONSTRUCTION.
3. USE THE "DIRECTIONAL BORE METHOD" FOR ALL ROADWAY & DRIVEWAY CROSSINGS. NO "ACUPUNCTURE MISSILE" BORES PERMITTED.
4. NO OPEN ASPHALT CUTS WILL BE PERMITTED UNLESS PRE-APPROVED. MUST REFER TO FDOT OPEN CUT DETAIL.
5. ALL SIDEWALK REMOVAL AND REPLACEMENT SHALL BE RESTORED TO THE LOCAL JURISDICTION'S AND F.D.O.T. STANDARD SPECIFICATION NO. 522-001 AND FDOT SPEC 522.
6. ALL AERIAL CONSTRUCTION SHALL MAINTAIN A MINIMUM OF 18' CLEARANCE PARALLEL TO AND CROSSING ALL F.D.O.T., COUNTY, & MUNICIPAL RIGHTS OF WAY.
7. MUST MAINTAIN A MINIMUM 3' CLEARANCE FROM ALL WATER & SEWER LINES.
8. FDOT SHALL BE NOTIFIED THREE (3) WORKING DAYS PRIOR TO COMMENCEMENT OF CONSTRUCTION.
9. UNDERGROUND UTILITIES HAVE BEEN PLOTTED FROM AVAILABLE RECORDS AND FIELD OBSERVATIONS BUT ARE NOT NECESSARILY EXACT. THEREFORE, UTILITY LOCATIONS WILL BE VERIFIED 100FT IN ADVANCE OF TRENCHING AND BORING, SO THAT CHANGES CAN BE MADE IN EVENT OF CONFLICT.
10. RESTORATION SHALL BEGIN WITHIN THREE (3) WEEKS AFTER THE INSTALLATION OF CABLE/CONDUIT. FULL GRASS BY SEED AND MULCH OR SODDING AS APPROVED.
11. NO OPEN TRENCHES TO BE LEFT OPEN OVERNIGHT. NEEDS TO BE BACKFILLED OR COVERED. (PUBLIC SAFETY HAZARD.)
12. NO EXCAVATION SHALL BE PERMITTED WITHIN 10' OF PROTECTED TREES (20' FOR GRAND OAKS). ALL UTILITY INSTALLATION SHALL BE PLACED BY DIRECTIONAL BORE BEGINNING OUTSIDE OF PROTECTED RADIUS.
13. EROSION CONTROL MEASURES MUST BE USED AT ALL TIMES.
14. THESE DRAWINGS ARE FOR PERMITTING PURPOSES ONLY.
15. ALL PROPOSED UTILITY LOCATED WITHIN ROADSIDE DRAINAGE DITCHES SHALL BE A MINIMUM OF 30" BELOW THE LOWEST POINT OF THE DITCH OR THE INVERT OF ANY CULVERTS WITHIN RIGHT OF WAY, WHICHEVER IS LOWER.
16. ALL MATERIALS USED FOR BACKFILL SHALL BE FREE FROM LARGE LUMPS, CLAY, WOOD OR OTHER EXTRANEOUS MATERIAL. FDOT SS SECTION 125-8 BACKFILLING SHALL BE REDONE ACCORDING TO FDOT SS SECTION 125-8.3.1. HYDRAULIC METHOD OF BACKFILL IS NOT ACCEPTABLE. BACKFILLING UNDER WET CONDITIONS SHALL CONFORM TO FDOT SS SECTION 125-8.
17. SUBMIT A ROADWAY BORE LOG TO FDOT DISTRICT 7 AT 813-975-6000 OR 800-226-7220 WITHIN SEVEN (7) DAYS OF THE COMPLETION OF THE SUCCESSFUL OR FAILED BORE PATH.
    THE BORE LOG SHALL INCLUDE ALL OF THE FOLLOWING:
    A) FDOT RIGHT OF WAY USE PERMIT NUMBER. IF THE UTILITY WORK WAS DONE DURING A CONSTRUCTION PROJECT, INCLUDE THE PROJECT IDENTIFICATION NUMBER.
    B) NAME OF PERSON COLLECTING DATA, INCLUDING TITLE, POSITION, COMPANY NAME, AND PHONE NUMBER
    C) A TIE TO A PERMANENT STRUCTURE OR A STATION WHEN WITHIN A CONSTRUCTION PROJECT.
    D) THE DETECTION METHOD USED, BORE DIAMETER, UTILITY DIAMETER, DRILLING FLUID COMPOSITION, COMPOSITION OF ANY OTHER MATERIALS USED TO FILL THE ANNULAR VOID BETWEEN THE BORE AND THE UTILITY DIAMETER, OR UTILITIES PLACED OUT OF SERVICE.
    E) A PLAN VIEW OF THE BORE PATH SHOWING DEPTHS AND OFFSET DIMENSIONS IN RELATION TO ROADWAY TO AN ACCURACY OF WITHIN 1 INCH OF THE PHYSICALLY EXPOSED BEGINNING AND END POINTS OF THE BORE AND OTHER EXPOSED POINTS ALONG THE PATH. INDICATE IF THE BORE FAILED.
    IMPORTANT: NO GUY ANCHORING ASSEMBLY WAS OFFERED IN THIS SUBMITTAL; HENCE, NO GUY ANCHORING ASSEMBLY SHALL BE INSTALLED UNDER THIS PERMIT UNLESS CORRECTIONS ARE MADE AND RESUBMITTED FOR REVIEW.
18. MUST MAINTAIN A MINIMUM 30" CLEARANCE FROM ALL DRAINAGE STRUCTURES WHETHER BORING UNDER OR TRENCHING/BORING PARALLEL TO THEM.
19. SEDIMENT CONTROL DEVICES MUST BE INSTALLED AT ALL TRENCH & DIRECTIONAL BORE LOCATIONS.

LEGENDS

- PROPOSED AERIAL ROUTE
- PROPOSED BORE ROUTE
- EXISTING TELECOMMUNICATIONS
- EXISTING GAS
- EXISTING SEWER
- EXISTING WATER LINE
- EXISTING FENCELINE
- ROADWAY CENTER LINE
- PROPERTY LINE
- R/W LINE
- EXISTING STORM DRAIN
- EXISTING DITCH
- BOC
- RAILROAD
- PROPOSED BORE
- CENTER LINE
- EOP
- ELECTRIC LINE

PROPOSED LOW PROFILE		TRANSFORMER	
POWER SUPPLY W/ METER		STREET LIGHT	
PROPOSED VAULT	VLT	TRAFFIC SIGNAL COMBINATION	
PROPOSED PEDESTAL		FIRE HYDRANT	
BORE PIT		MONUMENT	
NEW RISER ATTACHED TO POLE		CATCH BASIN	
EXISTING POLE		STORM DRAIN MANHOLE	
EXISTING COMCAST VAULT	VLT	WATER MANHOLE	
EXISTING COMCAST PEDESTAL		SANITARY / STORM SEWER MANHOLE	
EXISTING IRRIGATION VAULT		SEWER CLEAN OUT	
EXISTING UTILITY VAULT/PEDESTAL		ELECTRIC MANHOLE	
GAS/WATER/SEWER/ELECTRIC VALVE		UNIDENTIFIED MANHOLE	
TREE/BUSHES		WATER METER	
POTHOLE		GAS METER	
STREET SIGN		TELCO MANHOLE	
NEW POLE		CULVERT	
PROPOSED POWER SUPPLY CABINET	PS	EXISTING POWER SUPPLY CABINET	PS

UTILITY OWNER: Comcast

DESIGNER:

JB0002476707 - 298
SW PROSPERITY PL
LAKE CITY FL 32024

811 Know what's below. Call before you dig.

NTS

N

SHEET TITLE: GENERAL NOTES AND SYMBOLOGY

Director of Operations:	LOGAN INGRAM
Project Manager:	KELCEE FEITLIN
Project Number:	JB0002476707
Description:	LAKE CITY,FL 32024
Drawing Name:	298 SW PROSPERITY PI
County:	COLUMBIA
Date:	01/13/2025
MPM:	N/A
SHEET:	B

CONFIDENTIAL/PROPRIETARY

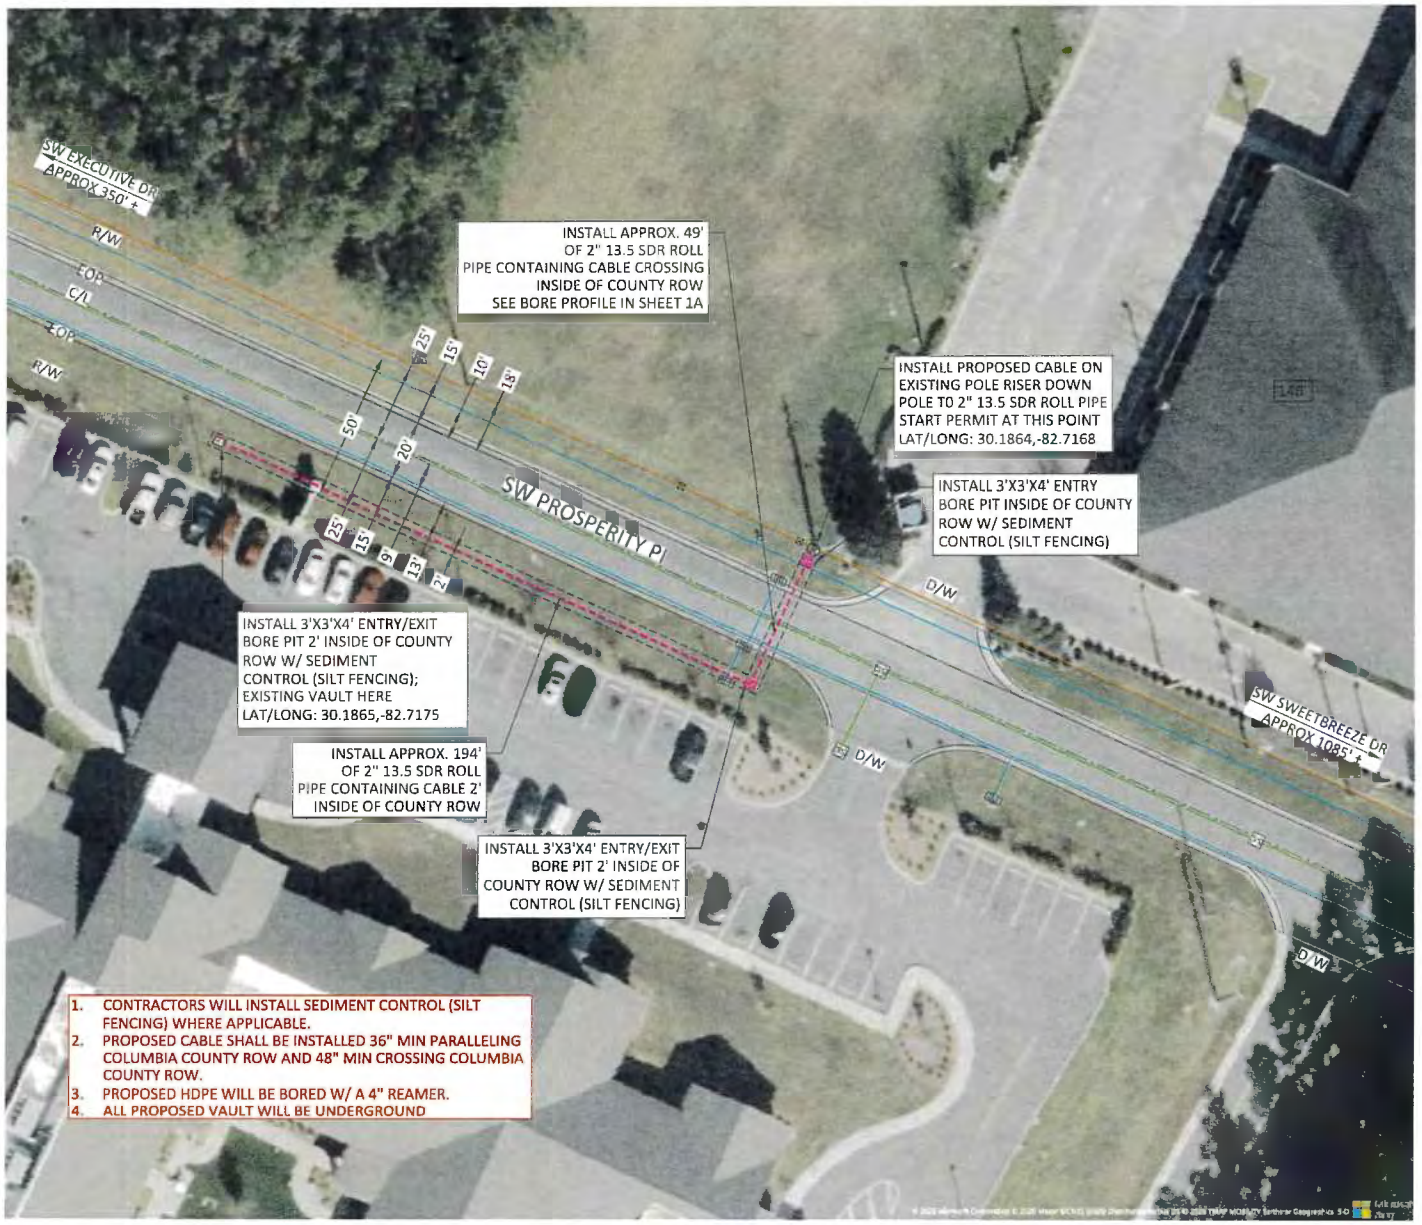

UTILITY OWNER: comcast

DESIGNER: EMPIRE

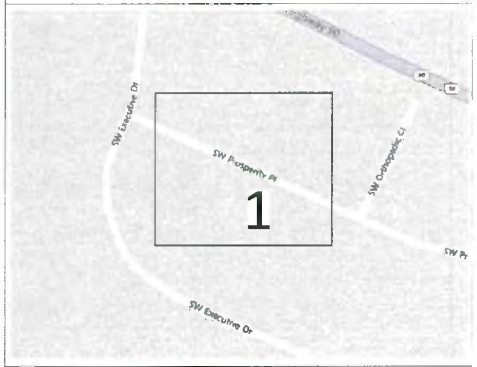

LEGEND

- EXISTING POLE
- BORE PIT
- EXISTING VAULT
- PROPOSED 2" 13.5 SDR ROLL PIPE CONTAINING CABLE
- EXISTING TELECOMMUNICATIONS
- EXISTING WATER
- EXISTING SEWER
- EXISTING STORM

SCALE 1":40'

N

SHEET TITLE: PLAN VIEW

Director of Operations:	LOGAN INGRAM
Project Manager:	KELCEE FEITLIN
Project Number:	JB0002476707
Description:	LAKE CITY,FL 32024
Drawing Name:	298 SW PROSPERITY PI
County:	COLUMBIA
Date:	01/13/2025
MPM:	N/A
SHEET:	1 OF 1

CONFIDENTIAL/PROPRIETARY

SCALE: NTS

SW PROSPERITY PI
TYP ALLOCATION
FACING NORTHWEST

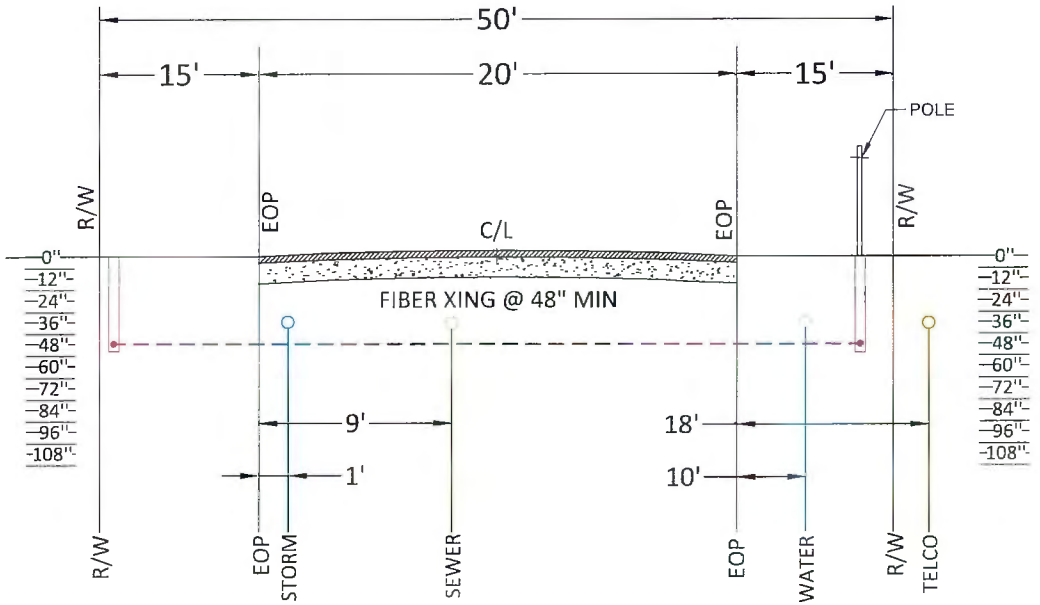

UTILITY OWNER: comcast

DESIGNER:

JB0002476707 - 298
SW PROSPERITY PL
LAKE CITY FL 32024

NTS

SHEET TITLE
TYPICAL VIEW

Director of Operations:	LOGAN INGRAM
Project Manager:	KELCEE FEITLIN
Project Number:	JB0002476707
Description:	LAKE CITY, FL 32024
Drawing Name:	298 SW PROSPERITY PI
COUNTY:	COLUMBIA
Date:	01/13/2025
MPM:	N/A
SHEET:	1A OF 1

CONFIDENTIAL/PROPRIETARY

PROPOSED TIE-IN POINT LOCATION

PROPOSED VAULT LOCATION

UTILITY OWNER:

comcast

DESIGNER:

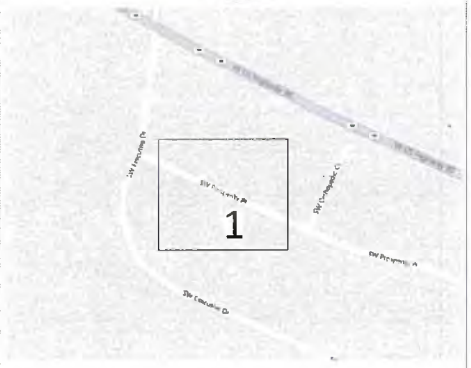

JB0002476707 - 298
SW PROSPERITY PL
LAKE CITY FL 32024

PHOTOS OF PROJECT AREA

SHEET TITLE:	PHOTOS
Director of Operations:	LOGAN INGRAM
Project Manager:	KELCEE FEITLIN
Project Number:	JB0002476707
Description:	LAKE CITY, FL 32024
Drawing Name:	298 SW PROSPERITY PI
County:	COLUMBIA
Date:	01/13/2025
MPM:	N/A
SHEET:	C

CONFIDENTIAL/PROPRIETARY

NOTE:

1. This Index applies to Two-Lane, Two-Way and Multilane Roadways, including Medians of divided roadways, with work on the shoulder.
2. L = Taper Length
   X = Work Zone Sign Spacing
   B = Buffer Length
   See Index 102-600 for "L", "X", "B", and channelizing device spacing values.
3. Where work activities are between 2' and 15' from the edge of traveled way, the Engineer may omit signs and channelizing devices for work operations 60 minutes or less.
4. When four or more work vehicles enter the through traffic lanes in a one hour period (excluding establishing and terminating the work area), use a flagger or lane closure to accommodate work vehicle ingress and egress.
5. For work less than 2' from the traveled way and work zone speed is greater than 45 MPH, use a lane closure.
6. The "Speeding Fines Doubled When Workers Present" signs (MOT-13-06) and "End Road Work" Signs (G20-2) along with the associated work zone sign spacing distances may be omitted when the work operation is in place for 24 hours or less.
7. Temporary pavement markings may be omitted when the work operation is in place for 3 days or less.
8. Omit "Shoulder Closed" signs (W21-5a) along with associated work zone sign spacing distances for work on the median.
9. When there is no paved shoulder, the "Worker" sign (W21-1) may be used instead of the "Shoulder Closed" sign (W21-5a).

SYMBOLS:

- Work Area
- Channelizing Device (See Index 102-600)
- Work Zone Sign
- Lane Identification and Direction of Traffic

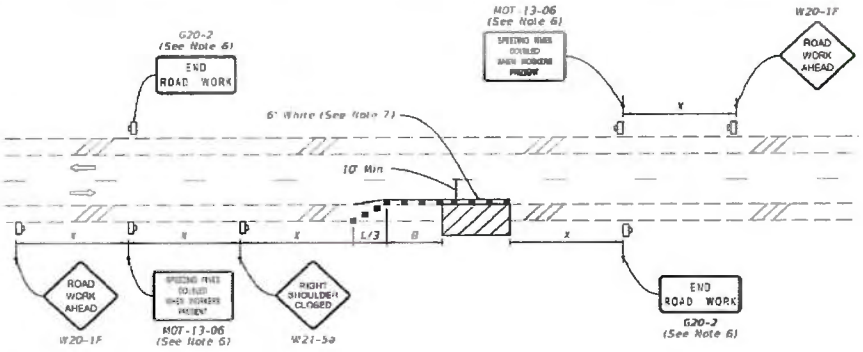

TWO-LANE ROADWAY
SHOULDER WORK LESS THAN 2' FROM THE TRAVELED WAY
WITH WORK ZONE SPEED OF 45 MPH OR LESS

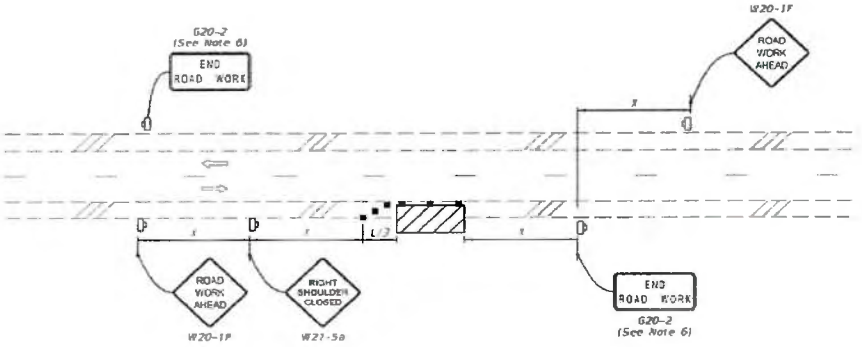

TWO-LANE ROADWAY
SHOULDER WORK BETWEEN 2' AND 15' FROM THE TRAVELED WAY

LAST REVISION	REVISION	DESCRIPTION:	FDOT FY 2025-26 STANDARD PLANS	TWO-LANE AND MULTILANE, WORK ON SHOULDER	INDEX	SHEET
11/01/21					102-602	1 of 2

SHEET: D

CONFIDENTIAL/PROPRIETARY

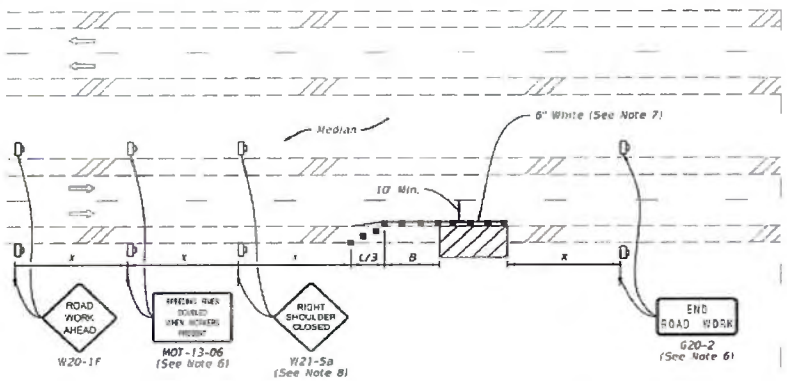

MULTILANE ROADWAY
SHOULDER WORK LESS THAN 2' FROM THE TRAVELED WAY
WITH WORK ZONE SPEED OF 45 MPH OR LESS

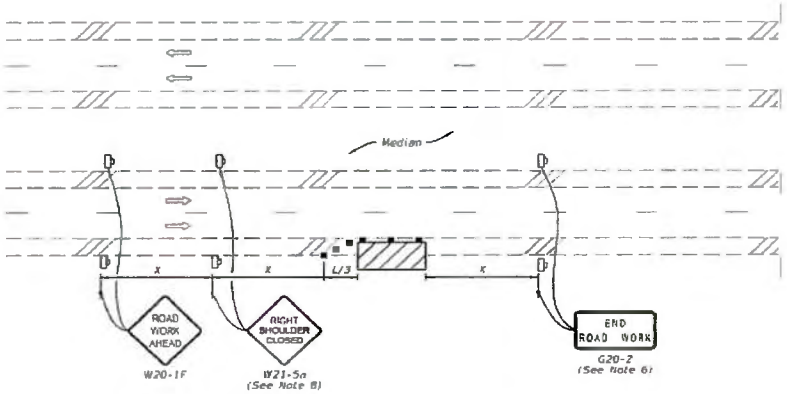

MULTILANE ROADWAY
SHOULDER WORK BETWEEN 2' AND 15' FROM THE TRAVELED WAY

SYMBOLS:

- Work Area
- Channelizing Device (See Index 102-600)
- Work Zone Sign
- Lane Identification and Direction of Traffic

LAST REVISION	REVISION	DESCRIPTION:	FDOT	FY 2025-26 STANDARD PLANS	TWO-LANE AND MULTILANE, WORK ON SHOULDER	INDEX	SHEET
11/01/20						102-602	2 of 2

SHEET: E

CONFIDENTIAL/PROPRIETARY

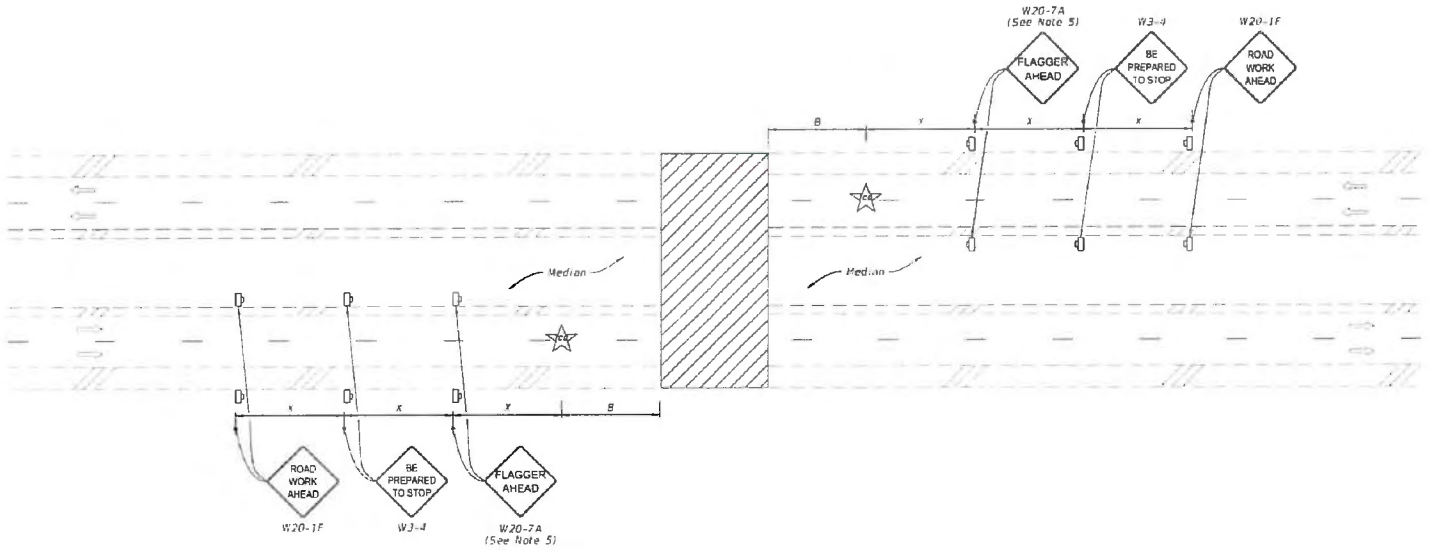

(Multilane Roadway Shown, Two-Lane Roadway Similar)

SYMBOLS:

- Work Area
- Work Zone Sign
- Traffic Control Officer
- Lane Identification and Direction of Traffic

NOTES:

1. This Index applies to two-lane, two-way and multilane roadways, except limited access facilities, with temporary daytime roadway closures of 5 minutes or less.
2. B = Buffer Length
   X = Work Zone Sign Distance
   See Index 102-600 for "B" and "X" values.
3. For Two-Lane Roadways, a Flagger may substitute the traffic control officer with approval of the Engineer.
4. Traffic volume or complexity of the roadway may dictate additional signs, devices or traffic control officers.
5. Optionally, use FLAGGER AHEAD sign with symbol (W20-7) instead of FLAGGER AHEAD sign with text (W20-7A).
6. Dual Signs are required for divided roadways only.

9/10/2024 11:59:01 AM

LAST REVISION	REVISION	DESCRIPTION:	FDOT FY 2025-26 STANDARD PLANS	TEMPORARY ROADWAY CLOSURE	INDEX	SHEET
11/01/20					102-625	1 of 1

SHEET: F

CONFIDENTIAL/PROPRIETARY

SEDIMENT CONTROL

SILT FENCE

NOT TO SCALE

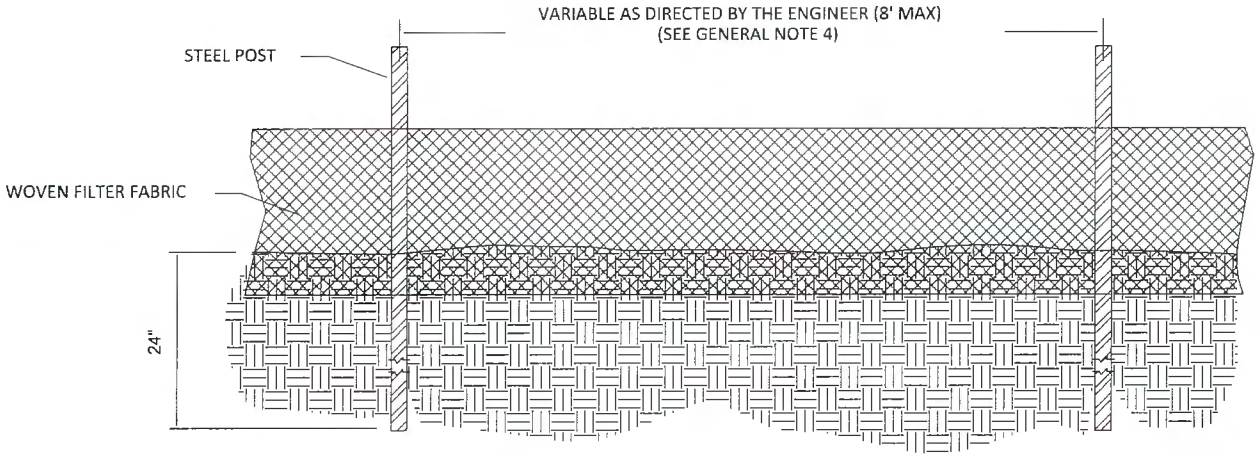

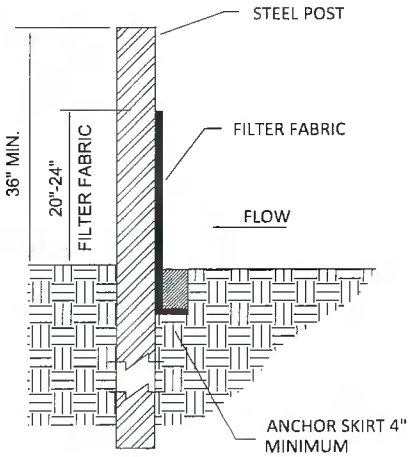

GENERAL NOTES

1. PREFABRICATED SILT FENCE IS NOT ACCEPTABLE ON THIS PROJECT.
2. STEEL POSTS SHALL BE USED ON THIS PROJECT INSTEAD OF WOOD POSTS. STEEL POSTS SHALL BE 5'-0" IN HEIGHT AND BE OF THE SELF-FASTENER ANGLE STEEL TYPE.
3. WOVEN FILTER FABRIC SHALL BE USED WHERE SILT FENCE IS TO REMAIN FOR A PERIOD OF MORE THAN 30 DAYS, FILTER FABRIC FENCE SHALL BE A MINIMUM OF 32" WIDTH AND SHALL HAVE A MINIMUM OF AT LEAST 6 LINE WIRES WITH 1'2" STAY SPACING.
4. SILT FENCE SHALL BE STANDARD STRENGTH FILTER FABRIC WITH WIRE MESH REINFORCEMENT OR EXTRA STRENGTH FILTER FABRIC WHEN FABRIC IS USED WITH WIRE MESH , 8' CENTERED POSTS MAY BE USED. OMISSION OF THE REINFORCING WIRE IS A CONSTRUCTION CHANGE THAT NECESSITATES MORE POSTS FOR SUPPORT (IE. THE SPACING DISTANCE NEEDS TO BE REDUCED TO NO GREATER THAN SIX (6) FEET APART).
5. TURN SILT FENCE UP SLOPE AT ENDS.
6. THE USE OF SILT FENCE IS AREAS OF CONCENTRATED FLOW IS INAPPROPRIATE.

MAINTENANCE NOTES

1. INSPECT SEDIMENT FENCES AT LEAST ONCE A WEEK AND AFTER EACH SIGNIFICANT (0.5") RAINFALL. MAKE ANY REQUIRED REPAIRS IMMEDIATELY.
2. SHOULD THE FABRIC OF A SEDIMENT FENCE COLLAPSED, TEAR, DECOMPOSE OR BECOME INEFFECTIVE, REPLACE IT PROMPTLY.
3. REMOVE SEDIMENT DEPOSITS AS NECESSARY TO PROVIDE ADEQUATE STORAGE VOLUME FOR THE NEXT RAIN AND TO REDUCE PRESSURE ON THE FENCE . TAKE CARE TO AVOID UNDERMINING THE FENCE DURING CLEANOUT.
4. REMOVE ALL FENCING MATERIALS AND UNSTABLE SEDIMENT DEPOSITS AND BRING THE AREA TO GRADE AND STABILIZE IT AFTER THE CONTRIBUTING DRAINAGE AREA HAS BEEN PROPERLY STABILIZED.

NOTE: THESE DETAILS ARE PROVIDED AS AN EXAMPLE AND ARE NOT INTENDED AS APPROVED DETAILS FOR A SEDIMENT AND EROSION CONTROL PLAN

CONFIDENTIAL/PROPRIETARY

DIRECTIONAL BORE TIE-IN DETAIL

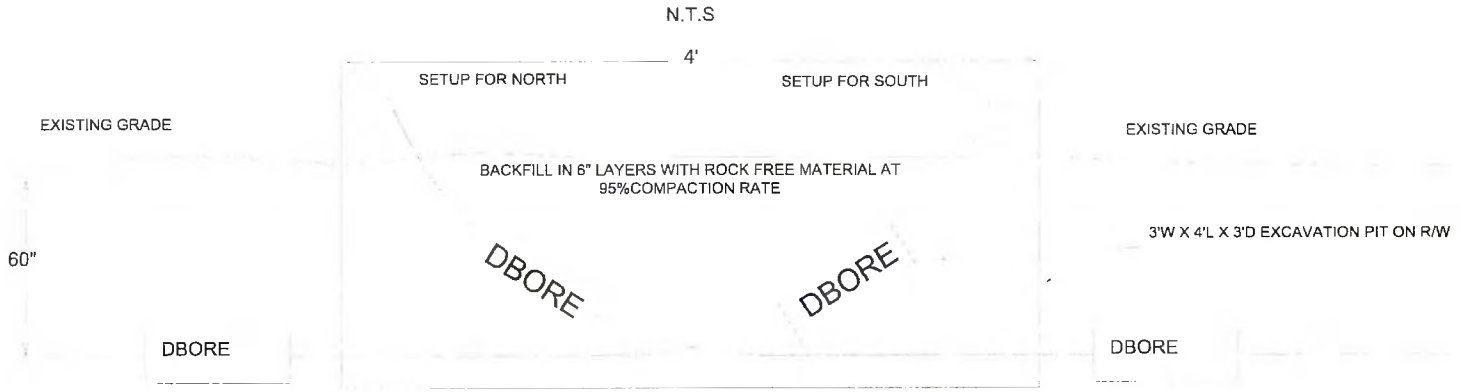

TIE-IN STATION

- BORE FROM EACH DIRECTION IS RUN AT DESIGN DEPTH TO 2 FEET PAST THE INTENDED TIE-IN. THEN TURNED UP TO DAYLIGHT.
- THE TIE-IN POINT IS EXCAVATED. THE CONDUITS CUT OFF WHERE THEY CROSS EACH OTHER AT DESIGN DEPTH, AND A COUPLER IS INSTALLED TO CONNECT THE TWO CONDUITS AT THE DESIGN DEPTH.
- ALL EXCAVATIONS OR TRENCHES 4 FEET OR GREATER IN DEPTH SHALL BE APPROPRIATELY BENCHED, SHORED, OR SLOPED IN OSHA'S EXCAVATION STANDARD, 29 CFR 1926.650, .651, AND .652

CONFIDENTIAL/PROPRIETARY

COLUMBIA COUNTY BOARD OF COUNTY COMMISSIONERS
AGENDA ITEM REQUEST FORM

The Board of County Commissioners meets the 1st and 3rd Thursday of each month in the Columbia County School Board Administrative Complex Auditorium, 372 West Duval Street, Lake City, Florida 32055.
The first meeting of every month is at 9:30AM while the second meeting of every month takes place at 5:30PM.
All agenda items are due in the Board's office one week prior to the meeting date.

Today's Date: 1/27/2026 **Meeting Date:** 2/5/2026

Department: Public Works

1. Nature and purpose of agenda item:

Utility permit from Mastec requesting to install a line at SW Guerry Road.

2. Recommended Motion/Action:

Approve

3. Fiscal impact on current budget.

This item has no effect on the current budget.

COLUMBIA COUNTY BOARD OF COUNTY COMISSIONERS
UTILITY PERMIT

Date 01/15/2026 Permit No. 250223 County Road SW Guerry Rd Section No. _____
SW Tustenuggee Ave.

Permittee Mastec Network Solutions, on behalf of Comcast Communications

Address 1733 SW Old Spanish Rd, O'Brien, FL 32071 Telephone Number 504-231-5888

Requesting permission from Columbia County, Florida, hereinafter called the County, to contract, operate and maintain Proposed aerial fiber optic cable

FROM: _____ TO: _____

Submitted for the Utility Owner by: Jessica Zaldivar, Sr. Project Coordinator *Jessica Zaldivar* 01/15/2026
Typed Name & Title Signature Date

1. Permittee declares that prior to filing this application it has determined the location of all existing utilities, both aerial and underground and the accurate locations are shown on the plans attached hereto and made a part of this application. Proposed work is within corporate limits of Municipality: YES ( ) NO ( ). If YES: LAKE CITY ( ) FORT WHITE ( ). A letter of notification was mailed on _____ to the following utility owners _____

Locates will be done prior to start of construction

2. The Columbia County Public Works Director shall be notified twenty-four (24) hours prior to starting work and again immediately upon completion of work. The Public Works Director is Kevin Kirby, located at 607 NW Quinten St, Lake City, FL 32025 Telephone Number 386-758-1019. The PERMITTEE's employee responsible for Maintenance of Traffic is Carlos Jimenez _____ Telephone Number 305-206-3406 (This name may be provided at the time of the 24 hour notice to starting work.)

3. This PERMITTEE shall commence actual construction in good faith within 30 days after issuance of permit, and shall be completed within 90 days after permitted work has begun. If the beginning date is more than 60 days from date of permit approval, then PERMITTEE must review the permit with the Columbia County Public Works Director to make sure no changes have occurred in the transportation facility that would affect the permitted construction.

4. The construction and maintenance of such utility shall not interfere with the property and rights of a prior PERMITTEE.

5. It is expressly stipulated that this permit is a license for permissive use only and that the placing of utilities upon public property pursuant to this permit shall not operate to create or vest any property right in said holder.

6. Pursuant to Section 337-403(1), Florida Statutes, whenever necessary for the construction, repair, improvement, maintenance, safe and efficient operation, alteration or relocation of all, or any portion of said transportation facility as determined by the Columbia County Public Works Director and/or County Engineer, any or all utilities and appurtenances authorized hereunder, shall be immediately removed from said transportation facility or reset or

relocated thereon as required by the Columbia County Public Works Director and/or County Engineer and at the expense of the PERMITTEE.

7. In case of non-compliance with the County's requirements in effect as of the approval date of this permit, this permit void and the facility will have to be brought into compliance or removed from the right of way at no cost to the County.

8. It is understood and agreed that the rights and privileges herein set out are granted only to the extent of the County's right, title and interest in the land to b entered upon and used by the PERMITTEE, and the PERMITTEE will, at all times, and to the extent permitted by law, assume all risk of and indemnify, defend, and save harmless Columbia County, Florida from any and all loss, damage, cost or expense arising in any manner on account of the exercise or attempted exercise by said PERMITTEE of the aforesaid right and privileges.

9. During construction, all safety regulations of the County shall be observed and the PERMITTEE must take measures, including pacing and the display of safety devices that may be necessary in order to safely conduct the public through the project area in accordance with the Federal Manual on Uniform Traffic Control Devices, as amended for highways.

10. Should the PERMITTEE be desirous of keeping its utilities in place and out of service, the PERMITTEE, by execution of this permit acknowledges its present and continuing ownership of its utilities located between US HWY 41 and SW Amistad Glen within the County's right of way as set forth above. PERMITTEE, as its sole expense, shall promptly remove said out of service utilities whenever Columbia County Public Works Director and/or County Engineer determines said removal is in the public interest.

11. Special instructions: Minimum cover of thirty inches (30") will be required at all locations. Columbia County will not be financially responsible for any damage to facilities with less than thirty inches (30") cover. Cables shall not be located within driveway ditches.

12. Additional Stipulations:

* This permit does not give permission for work outside of Columbia County Right of Way.

Permission must be obtained from land owner to work on private property.

* Contact Ken Sweet (386) 466-8037 before start of work onsite.

It is understand and agreed that commencement by the PERMITTEE is acknowledgment and acceptance of the binding nature of these specialist instructions.

Submitted By: Jessica Zaldivar
Permittee

Jessica Zaldivar Sr. Project Coordinator
Signature and Title

Place Corporate Seal

Attested

Recommended for Approval:

Signature: _____

Title: _____

Date: _____

Approval by Board of County Commissioners, Columbia County, Florida:

YES ( ) NO ( )

Date Approved: _____

Chairman's Signature: _____

COMCAST

MasTec
Communications Group

THE FOLLOWING STANDARD PLANS ARE IN ACCORDANCE WITH THE FLORIDA DEPARTMENT OF TRANSPORTATION 2024-2025
INDEX 102-602 APPLY TO:
3596 US-441, LAKE CITY, FL 32025,COLUMBIA COUNTY

GENERAL NOTES:

ALL PROPOSED UNDERGROUND CATV WILL BE BURIED A MINIMUM OF 36" DEEP EXCEPT ROAD BORES 60" DEEP AND DRIVEWAY BORES AT 60" DEEP.

ALL PROPOSED UNDERGROUND CATV ROAD BORES WILL USE CITY APPROVED DIRECTIONAL BORE MACHINE, AS WELL AS COUNTY APPROVED CONDUIT.

ALL PROPOSED CATV ROAD BORES WILL EXTEND A MINIMUM OF 7' BEYOND THE EDGE OF PAVEMENT.

ALL PROPOSED CATV DRIVEWAY BORES WILL EXTEND A MINIMUM OF 6' BEYOND THE EDGE OF PAVEMENT.

ALL PROPOSED BORES WILL BE IN A (4'X4'X4') PIT AND WILL USE 2" HDPE CONDUIT AT 36" DEPTH EXCEPT ROAD BORES AT 60" DEPTH AND DRIVEWAY BORES AT 60" DEPTH USING A 5 1/4" DRILL HEAD.

ALL PROPOSED UNDERGROUND WILL BE 48CT FOC AND WILL BE LASHED TO 0.250" STEEL STRAND CABLE USING 0.125" STANDARD GALVANIZED LASHING WIRE.

ALL PROPOSED AERIAL CATV CROSSING ROAD/WAYS WILL HAVE MINIMUM MID-SPAN HEIGHT OF 18'-0"

ALL PROPOSED AERIAL CATV CROSSING DRIVEWAYS WILL HAVE MINIMUM MID-SPAN HEIGHT OF 18'-0"

ALL PROPOSED VAULTS WILL BE MINIMUM 15 TIER RATE.

LOCATES WILL BE REQUIRED IN ALL PROPOSED UNDERGROUND AREAS AT LEAST 48 HRS PRIOR TO CONSTRUCTION.

NOTIFICATIONS TO ALL UTILITIES INVOLVED WILL BE MADE PRIOR TO CONSTRUCTION.

ALL DISTRIBUTED AREA WITHIN THE RIGHT OF WAY WILL BE RESTORED TO ORIGINAL OR BETTER CONDITION BY GRADING AND RE-SODDING. SOD ALL AREAS DISTURBED BY CONSTRUCTION WITH BERMUDA SOD. "ALL CRACKED SIDEWALK IS TO BE REPLACED FROM JOINT TO JOINT WITHIN 7 DAYS OF WORK COMPLETION."

WORK OPERATIONS ARE TO BE MINDFUL NOT TO DAMAGE THE PAVER SIDEWALK WHEN POSITIONING EQUIPMENT. ANY DAMAGE INCLUDING TRACK MARKS WILL BE REPAIRED OR REPLACED BY THE CONTRACTOR.

CONSTRUCTION NOTES:
IN ORDER TO REDUCE THE DISRUPTION AND COST OF UTILITY DAMAGES OCCURRING IN THE RIGHT-OF-WAY AND EASEMENTS, THE PERMITTEE SHALL PREVENT DAMAGES TO EXISTING UTILITIES CAUSED BY THE WORK THROUGH FIELD VERIFICATION OF THE LOCATION OF THE EXISTING UTILITIES IN CASE OF OPEN EXCAVATION. VERIFICATION MAY BE PERFORMED DURING THE PERMITTEES WORK. IN THE CASE OF DIRECTIONAL DRILLING, VERIFICATION SHALL TAKE PLACE PRIOR TO MOBILIZATION OF THE DRILLING EQUIPMENT.

THE PERMITTEE SHALL VERIFY THE LOCATION OF THE EXISTING UTILITIES AS NEEDED TO AVOID CONTACT WITH DETECTION EQUIPMENT OR OTHER ACCEPTABLE MEANS, SUCH METHODS MAY INCLUDE BUT SHALL NOT BE LIMITED TO-"SOFT DIG"-EQUIPMENT AND GROUND PENETRATION RADAR (GPR). THE EXCAVATOR SHALL BE HELD LIABLE FOR DAMAGES CAUSED TO CITY'S/COUNTIES/STATE INFRASTRURE AND THE EXISTING FACILITIES OF THE OTHER UTILITY COMPANIES

NO REAMER USED

JB0002211820-HAMILTON BACKBONE_SEG 04_COLUMBIA COUNTY_AE_2

3596 US-441, LAKE CITY, FL 32025

INSTALL APPROX. 2086' OF NEW STRAND AND FIBER OPTIC CABLE
ATTACHING TO 9 EXISTING POLES ALONG GUERRY RD & SW TUSTENUGGEE AVE

Sunshine811

DIG ALERT
CALL TOLL FREE: 48 HOURS BEFORE YOU DIG UNDERGROUND SERVICE ALERT 811

811

COMCAST

HAMILTON COUNTY BACKBONE

3596 US-441
LAKE CITY, FL 32025
COLUMBIA COUNTY

LATITUDE:	30.1405
LONGITUDE:	-82.6345
TOWNSHIP:	T4S
RANGE:	R17E
SECTION:	S17

PE STAMP

123 MAIN STREET
ANYTOWN FL 12345
(555) 555-5555
JON DOE@MASTEC.COM

MasTec Communications Group

COMCAST
OUTSIDE PLANT CONSTRUCTION
TITLE: FIBER OPTIC CABLE ROUTE
PROJECT NAME: HAMILTON COUNTY BACKBONE

SHEET NAME: COVER SHEET

DATE:	06/19/2025
ENG:	MASTEC
DRAWN BY:	JD

REVISIONS

REV	DATE	DESCRIPTION	BY

EXCEPT AS MAY BE OTHERWISE PROVIDED BY CONTRACT, THE DRAWINGS AND SPECIFICATIONS THAT IS MADE THE PROPERTY OF COMCAST AND IS NOT TO BE USED IN CONNECTION WITH ANY WORK ON OTHER PROJECTS EXCEPT BY AGREEMENT IN WRITING. ALL REPRODUCTIONS OF THESE DRAWINGS MUST BE MADE FROM THIS ORIGINAL DRAWING. ALL RIGHTS RESERVED. THIS PLAN IS NOT TO BE REPRODUCED, CHANGED OR COPIED IN ANY FORM OR MANNER WHATSOEVER NOR IS IT TO BE ASSIGNED TO ANY THIRD PARTY, WITHOUT FIRST OBTAINING THE EXPRESS WRITTEN PERMISSION AND CONSENT OF COMCAST.

SHEET: COVER

SCALE

FULL SIZE 22X36	N.T.S.
HALF SIZE 11X17	N.T.S.

SHEET 01 OF 17

JB#: HAMILTON COUNTY BACKBONE

VICINITY MAP

CONTACTS

PERMITTING
JON DOE
123 MAIN STREET
ANYTOWN,FL 12345
MASTEC
(555) 555-5555
JON.DOE@MASTEC.COM

MASTEC COMMUNICATIONS GROUP
JANE DOE
999 ANY STREET
FAKETOWN, FL 12345
MASTEC
(555) 555-5555
JANE DOE@MASTEC.COM

PG#	SHEET INDEX	DESCRIPTION OF WORK	TOTAL
01	COVER SHEET	COMCAST IS SET TO INSTALL A NEW AERIAL STRAND AND APPROXIMATELY 2085' FEET OF 1/4" FIBER OPTIC CABLE ALONG GUERRY RD,SW TUSTENUGGEE AVE WITHIN THE PUBLIC RIGHT-OF-WAY OF COLUMBIA COUNTY	2086'
02	VICINITY MAP, CONTACTS, & INDEX		
03	GENERAL NOTES		
04	LEGEND		
05-10	SITE PLAN(S)		
11-15	TYPICAL DETAILS		
16-17	TRAFFIC CONTROL PLANS		

DIG ALERT
CALL TOLL FREE 48 HOURS BEFORE YOU DIG UNDERGROUND
SERVICE ALERT 811
Sunshine811

COMCAST

HAMILTON COUNTY BACKBONE

3596 US-441
LAKE CITY, FL 32025
COLUMBIA COUNTY

LATITUDE:	30.1405
LONGITUDE:	-82.6345
TOWNSHIP:	T4S
RANGE:	R17E
SECTION:	S17

PE STAMP

123 MAIN STREET
ANYTOWN,FL 12345
(555) 555-5555
JON DOE@MASTEC.COM
MasTec Communications Group

COMCAST
OUTSIDE PLANT CONSTRUCTION
TITLE FIBER OPTIC CABLE ROUTE
PROJECT NAME HAMILTON COUNTY BACKBONE

SHEET NAME: VICINITY MAP

DATE:	06/19/2025
ENG:	MASTEC
DRAWN BY:	JD

REVISIONS

REV	DATE	DESCRIPTION	BY

AS MAY BE DETERMINED PROVIDED BY COMCAST THESE DRAWINGS AND SPECIFICATIONS SHALL REMAIN THE PROPERTY OF COMCAST. NON-DISCLOSURE AND COPYRIGHT PROTECTION SHALL NOT BE INFRINGED, COPIED, OR USED FOR ANY PURPOSE WITHOUT SPECIFIC WRITTEN APPROVAL

SHEET	SCALE	
VICINITY MAP	FULL SIZE 22X36	N.T.S.
	HALF SIZE 11X17	N.T.S.
	SHEET	02 OF 17
	JB#: HAMILTON COUNTY BACKBONE	

GENERAL NOTES

THE LOCATIONS OF UTILITIES SHOWN ON THESE DRAWINGS ARE ONLY APPROXIMATE. MASTEC HEREBY DISCLAIMS ANY RESPONSIBILITY TO THIRD PARTIES FOR THE ACCURACY OF THIS INFORMATION. PERSONS WORKING IN THE AREA COVERED BY THIS DRAWING MUST CONTACT THE STATEWIDE CALL-BEFORE-YOU-DIG SYSTEM TO ASCERTAIN THE LOCATION OF UNDERGROUND UTILITIES PRIOR TO PERFORMING ANY EXCAVATION.

1. ALL MATERIALS, WORKMANSHIP, AND CONSTRUCTION OF UTILITY IMPROVEMENTS SHALL MEET OR EXCEED SITE WORK STANDARDS AND THE STANDARDS AND SPECIFICATIONS SET FORTH IN THE LOCAL JURISDICTION REGULATIONS AND APPLICABLE STATE AND FEDERAL REGULATIONS. WHERE THERE IS CONFLICT BETWEEN THESE PLANS AND THE SPECIFICATIONS, OR ANY APPLICABLE STANDARDS, THE HIGHER QUALITY STANDARD SHALL APPLY. ALL WORK WITHIN PUBLIC R.O.W. OR EASEMENTS MAY REQUIRE INSPECTED AND APPROVED BY THE LOCAL JURISDICTION INSPECTOR. INSPECTION SERVICES AND CONSTRUCTION CERTIFICATION TO BE PROVIDED BY DESIGNEE OF PROJECT SPONSOR/OWNER.

2. THE CONTRACTOR IS SPECIFICALLY CAUTIONED THAT THE LOCATION AND/OR ELEVATION OF EXISTING UTILITIES, AS SHOWN ON THESE PLANS, IS BASED ON RECORDS OF THE VARIOUS UTILITY COMPANIES, AND WHERE POSSIBLE, MEASUREMENTS TAKEN IN THE FIELD. THE INFORMATION IS NOT TO BE RELIED UPON AS BEING EXACT OR A COMPLETE RECORD OF ALL UTILITIES IN THE WORK AREA. THE CONTRACTOR MUST CALL THE LOCAL UTILITY LOCATION CENTER AT LEAST 48 HOURS BEFORE ANY EXCAVATION TO REQUEST EXACT FIELD LOCATIONS OF EXISTING UTILITIES. THE CONTRACTOR SHALL VERIFY PERTINENT LOCATIONS AND ELEVATIONS, ESPECIALLY AT THE CONNECTION POINTS AND AT POTENTIAL UTILITY CONFLICTS. IT SHALL BE THE RESPONSIBILITY OF THE CONTRACTOR TO RELOCATE ALL EXISTING UTILITIES THAT CONFLICT WITH THE PROPOSED IMPROVEMENTS SHOWN ON THESE PLANS.

3. THE CONTRACTOR SHALL BE RESPONSIBLE FOR OBTAINING ALL NECESSARY PERMITS FROM ALL APPLICABLE AGENCIES. THE CONTRACTOR SHALL NOTIFY THE LOCAL JURISDICTION INSPECTOR AT LEAST 48 HOURS PRIOR TO THE START OF ANY EARTH DISRUPTING ACTIVITY OR CONSTRUCTION ON ANY AND ALL PUBLIC IMPROVEMENTS IF REQUIRED.

4. THE CONTRACTOR SHALL COORDINATE AND COOPERATE WITH THE LOCAL JURISDICTION AND ALL UTILITY COMPANIES WITH REGARD TO RELOCATIONS OR ADJUSTMENTS OF EXISTING UTILITIES DURING CONSTRUCTION, TO ASSURE THAT THE WORK IS ACCOMPLISHED IN A TIMELY FASHION, AND WITH A MINIMUM DISRUPTION OF SERVICES. THE CONTRACTOR SHALL BE RESPONSIBLE FOR CONTACTING ALL PARTIES AFFECTED BY ANY DISRUPTION OF ANY UTILITY SERVICE.

5. THE CONTRACTOR SHALL HAVE ONE (1) SIGNED COPY OF THE APPROVE PLANS, ONE (1) COPY OF THE APPROPRIATE STANDARDS AND SPECIFICATIONS, AND ONE (1) COPY OF ANY PERMITS AND EXTENSION AGREEMENTS NEEDED FOR THE JOB ON-SITE AT ALL TIMES.

6. THE CONTRACTOR SHALL BE RESPONSIBLE FOR ALL ASPECTS OF SAFETY INCLUDING, BUT NOT LIMITED TO: EXCAVATION, TRENCHING, SHORING, TRAFFIC CONTROL, AND SECURITY.

7. IF, DURING THE CONSTRUCTION PROCESS, CONDITIONS ARE ENCOUNTERED BY THE CONTRACTOR, HIS SUBCONTRACTORS, OR OTHER AFFECTED PARTIES WHICH COULD INDICATE A SITUATION THAT IS NOT IDENTIFIED IN THE PLANS OR SPECIFICATIONS, THE CONTRACTOR SHALL CONTACT THE ENGINEER IMMEDIATELY.

8. ALL REFERENCES TO ANY PUBLISHED STANDARDS SHALL REFER TO THE LATEST REVISION OF SAID STANDARD, UNLESS SPECIFICALLY STATED OTHERWISE.

9. FOR WORK AFFECTING PUBLIC ROADWAYS OR IF REQUIRED BY THE LOCAL JURISDICTION, THE CONTRACTOR SHALL SUBMIT A TRAFFIC CONTROL AND PHASING PLAN IN ACCORDANCE WITH M.U.T.C.D. FOR APPROVAL PRIOR TO ANY CONSTRUCTION ACTIVITIES WITHIN OR AFFECTING THE RIGHT-OF-WAY, THE CONTRACTOR SHALL BE RESPONSIBLE FOR PROVIDING ANY AND ALL TRAFFIC CONTROL DEVICES AS MAY BE REQUIRED BY SAID PLANS. PRIOR TO INSTALLATION A PRECONSTRUCTION CONFERENCE SHALL BE HELD WITH LOCAL JURISDICTION.

10. THE CONTRACTOR IS RESPONSIBLE FOR PROVIDING ALL LABOR AND MATERIALS NECESSARY FOR THE COMPLETION OF THE INTENDED IMPROVEMENTS SHOWN ON THESE DRAWINGS OR DESIGNATED TO BE PROVIDED, INSTALLED, CONSTRUCTED, REMOVED, OR RELOCATED UNLESS SPECIFICALLY NOTED OTHERWISE.

11. PER AGENCY STANDARDS, THE CONTRACTOR SHALL BE RESPONSIBLE FOR KEEPING ROADWAYS FREE AND CLEAR OF ALL CONSTRUCTION DEBRIS AND DIRT TRACKED FROM THE SITE.

12. THE CONTRACTOR SHALL BE RESPONSIBLE FOR RECORDING RECORD INFORMATION ON A SET OF RECORD DRAWINGS KEPT AT THE CONSTRUCTION SITE AND AVAILABLE TO THE LOCAL JURISDICTION INSPECTOR AT ALL TIMES.

13. DIMENSIONS FOR LAYOUT AND CONSTRUCTION ARE NOT TO BE SCALED FROM ANY DRAWING. FOR ADDITIONAL INFORMATION CONTACT THE ENGINEER FOR CLARIFICATION AND NOTE ON THE RECORD DRAWINGS.

14. ALL EROSION AND SEDIMENT CONTROL (E.S.C.) MEASURES SHALL BE INSTALLED AT THE LIMITS OF CONSTRUCTION PRIOR TO GROUND DISTURBING ACTIVITIES. ALL E.S.C. MEASURES SHALL BE MAINTAINED IN GOOD REPAIR BY THE CONTRACTOR UNTIL SUCH TIME AS THE ENTIRE DISTURBED AREAS ARE STABILIZED WITH HARD SURFACE OR LANDSCAPING.

15. ALL WORK WITHIN THE PUBLIC RIGHT-OF-WAY IS SUBJECT TO THE JURISDICTION OF THE LOCAL JURISDICTION ENGINEERING DEPARTMENT STANDARD DETAILS AND SPECIFICATIONS.

16. ALL CONSTRUCTION OPERATIONS, INCLUDING THE WARMING UP, REPAIR, ARRIVAL, DEPARTURE OR RUNNING OF TRUCKS, EARTH MOVING EQUIPMENT, CONSTRUCTION EQUIPMENT AND ANY OTHER ASSOCIATED EQUIPMENT SHALL GENERALLY BE LIMITED TO THE TIME PERIOD APPROVED BY THE LOCAL JURISDICTION.

17. CALL THE "CALL BEFORE YOU DIG" NUMBER 48 HOURS IN ADVANCE OF DIGGING AT 8.1.1.

COMCAST

DIG ALERT
CALL TOLL FREE 811
HOURS ARE 7:00 TO 5:00
DIG UNDERGROUND
SERVICE ALERT 811

Sunshine811

HAMILTON COUNTY BACKBONE

3596 US-441
LAKE CITY, FL 32025
COLUMBIA COUNTY

LATITUDE:	30.1405
LONGITUDE:	-82.6345
TOWNSHIP:	T4S
RANGE:	R17E
SECTION:	S17

PE STAMP:

123 MAIN STREET
ANYTOWN,FL 12345
(555) 555-5555
JON DOE@MASTEC.COM

MasTec Communications Group

COMCAST
OUTSIDE PLANT CONSTRUCTION
TITLE: FIBER OPTIC CABLE ROUTE
PROJECT NAME: HAMILTON COUNTY BACKBONE

SHEET NAME: GENERAL NOTES

DATE:	06/19/2025
ENG:	MASTEC
DRAWN BY:	JD

REVISIONS

REV	DATE	DESCRIPTION	BY

EXCEPT AS MAY BE OTHERWISE PROVIDED BY CONTRACT, THESE DRAWINGS AND SPECIFICATIONS SHALL REMAIN THE PROPERTY OF COMCAST. BOTH SHALL BE USED IN STRICT CONFIDENCE AND SHALL NOT BE REPRODUCED, COPIED, OR LENT FOR ANY PURPOSE WITHOUT PRIOR WRITTEN PERMISSION.

SHEET: GENERAL NOTES

SCALE

FULL SIZE 22X36	N.T.S
HALF SIZE 11X17	N.T.S

SHEET 03 OF 17

JB#: HAMILTON COUNTY BACKBONE

LEGEND

PROPOSED

- PROPOSED AERIAL OVERLASH
- DIRECT BORE
- TRENCH
- PROOF/PULL
- PROPOSED AERIAL STRAND

BASE LAYERS

- DITCH LINE
- EDGE OF PAVEMENT
- FACE OF CURB
- FENCE
- GUARDRAIL
- LIP OF GUTTER
- PROPERTY LINE
- RAILROAD
- RIGHT OF WAY
- CENTER LINE
- BUILDING OUTLINE
- FOG LINE
- SIDEWALK LINE

EXISTING UTILITIES

- TELECOMMUNICATION
- ELECTRICAL
- GAS LINE
- RECYCLED WATER
- SANITARY SEWER
- STORM DRAIN
- WATER

PROPOSED SYMBOLS

- PROPOSED MANHOLE
- PROPOSED VAULT
- PROPOSED PEDESTAL
- PROPOSED AERIAL STORAGE
- PROPOSED SIDEWALK ANCHOR & GUY
- PROPOSED RISER
- POTHOLE
- BORE PIT
- SPLICE CASE

EXISTING COMCAST SYMBOLS

- EXISTING COMCAST MANHOLE
- EXISTING COMCAST VAULT
- EXISTING COMCAST PED
- EXISTING COMCAST SPLICE
- EXISTING COMCAST ANCHOR
- EXISTING COMCAST GUY
- EXISTING COMCAST SIDEWALK ANCHOR & GUY
- EXISTING COMCAST POLE W/ NEW RISER
- EXISTING AERIAL STORAGE

EXISTING UTILITIES SYMBOLS

- POWER PEDESTAL
- POWER HANDHOLE
- POWER MANHOLE
- POWER CABINET
- POWER VAULT
- POWER UNKNOWN
- POWER POLE
- STREET LIGHT POLE
- STREET LIGHT HANDHOLE
- TRAFFIC SIGNAL HANDHOLE
- TRAFFIC SIGNAL VAULT
- TRAFFIC SIGNAL MANHOLE
- TRAFFIC CABINET
- TRAFFIC SIGNAL POLE
- TRAFFIC SIGNAL PEDESTAL
- CATV MANHOLE
- CATV HANDHOLE
- CATV PEDESTAL
- TELECOM MANHOLE
- TELECOM HANDHOLE
- TELECOM HANDHOLE
- TELECOM CABINET
- POWER ANCHOR
- POWER GUY
- POWER SIDEWALK GUY
- PEDESTAL (UNKNOWN UTILITY)
- WATER SAMPLING STATION
- OTHER UNKNOWN
- SEWER VALVE
- SEWER VAULT
- SEWER UNKNOWN
- STORM DRAIN VAULT
- STORM ACCESS POINT
- TELECOM PEDESTAL
- TELECOM POLE
- SEWER MANHOLE
- SEWER CLEANOUT
- SEWER CATCH BASIN
- STORM CATCH BASIN
- STORM MANHOLE
- STORM DRAIN UNKNOWN
- STORM CLEANOUT
- STORM DRAIN VALVE
- WATER VALVE
- WATER METER
- WATER RESERVOIR
- WATER MANHOLE
- WATER VAULT
- WATER UNKNOWN
- WATER WELL
- MANHOLE (UNKNOWN UTILITY)
- WATER PUMP
- TEST VALVE
- FIRE HYDRANT
- GAS METER
- GAS VALVE
- GAS MANHOLE
- GAS TEST POINT
- TRAFFIC LOOP DETECTOR
- TRAFFIC DETECTOR
- BOLLARD
- SIGN POST
- PARKING METER
- CULVERT
- ADA RAMP
- ADA RAMP COMPLIANCE
- SUB STATION
- BUS STOP
- TRANSIT STOP
- TREE

COMCAST

HAMILTON COUNTY BACKBONE

3596 US-441
LAKE CITY, FL 32025
COLUMBIA COUNTY

LATITUDE:	30.1405
LONGITUDE:	-82.6345
TOWNSHIP:	T4S
RANGE:	R17E
SECTION:	S17

PE STAMP

DIG ALERT — CALL OR TEXT 48 HOURS BEFORE YOU DIG UNDERGROUND SERVICE ALERT 811

Sunshine 811

123 MAIN STREET
ANYTOWN, FL 12345
(555) 555-5555
JON DOE@MASTEC.COM

MasTec Communications Group

COMCAST

OUTSIDE PLANT CONSTRUCTION

TITLE: FIBER OPTIC CABLE ROUTE
PROJECT NAME: HAMILTON COUNTY BACKBONE

DATE:	06/19/2025
ENG.	MASTEC
DRAWN BY:	JD

REVISIONS

REV	DATE	DESCRIPTION	BY

ALL WORK SHALL BE PERFORMED IN ACCORDANCE WITH THESE DRAWINGS AND SPECIFICATIONS AND WITH ALL APPLICABLE CODES, RULES AND REGULATIONS. THESE DRAWINGS AND SPECIFICATIONS ARE THE PROPERTY OF COMCAST. NOT TO BE USED IN WHOLE OR IN PART FOR ANY PURPOSE OTHER THAN THE PROJECT SPECIFIED HEREIN WITHOUT THE WRITTEN PERMISSION OF COMCAST. ALL RIGHTS RESERVED.

SHEET NAME: LEGEND

SHEET	SCALE
LEGEND	FULL SIZE 22X36 N.T.S.
	HALF SIZE 11X17 N.T.S.
	SHEET 04 OF 17
	JB# HAMILTON COUNTY BACKBONE

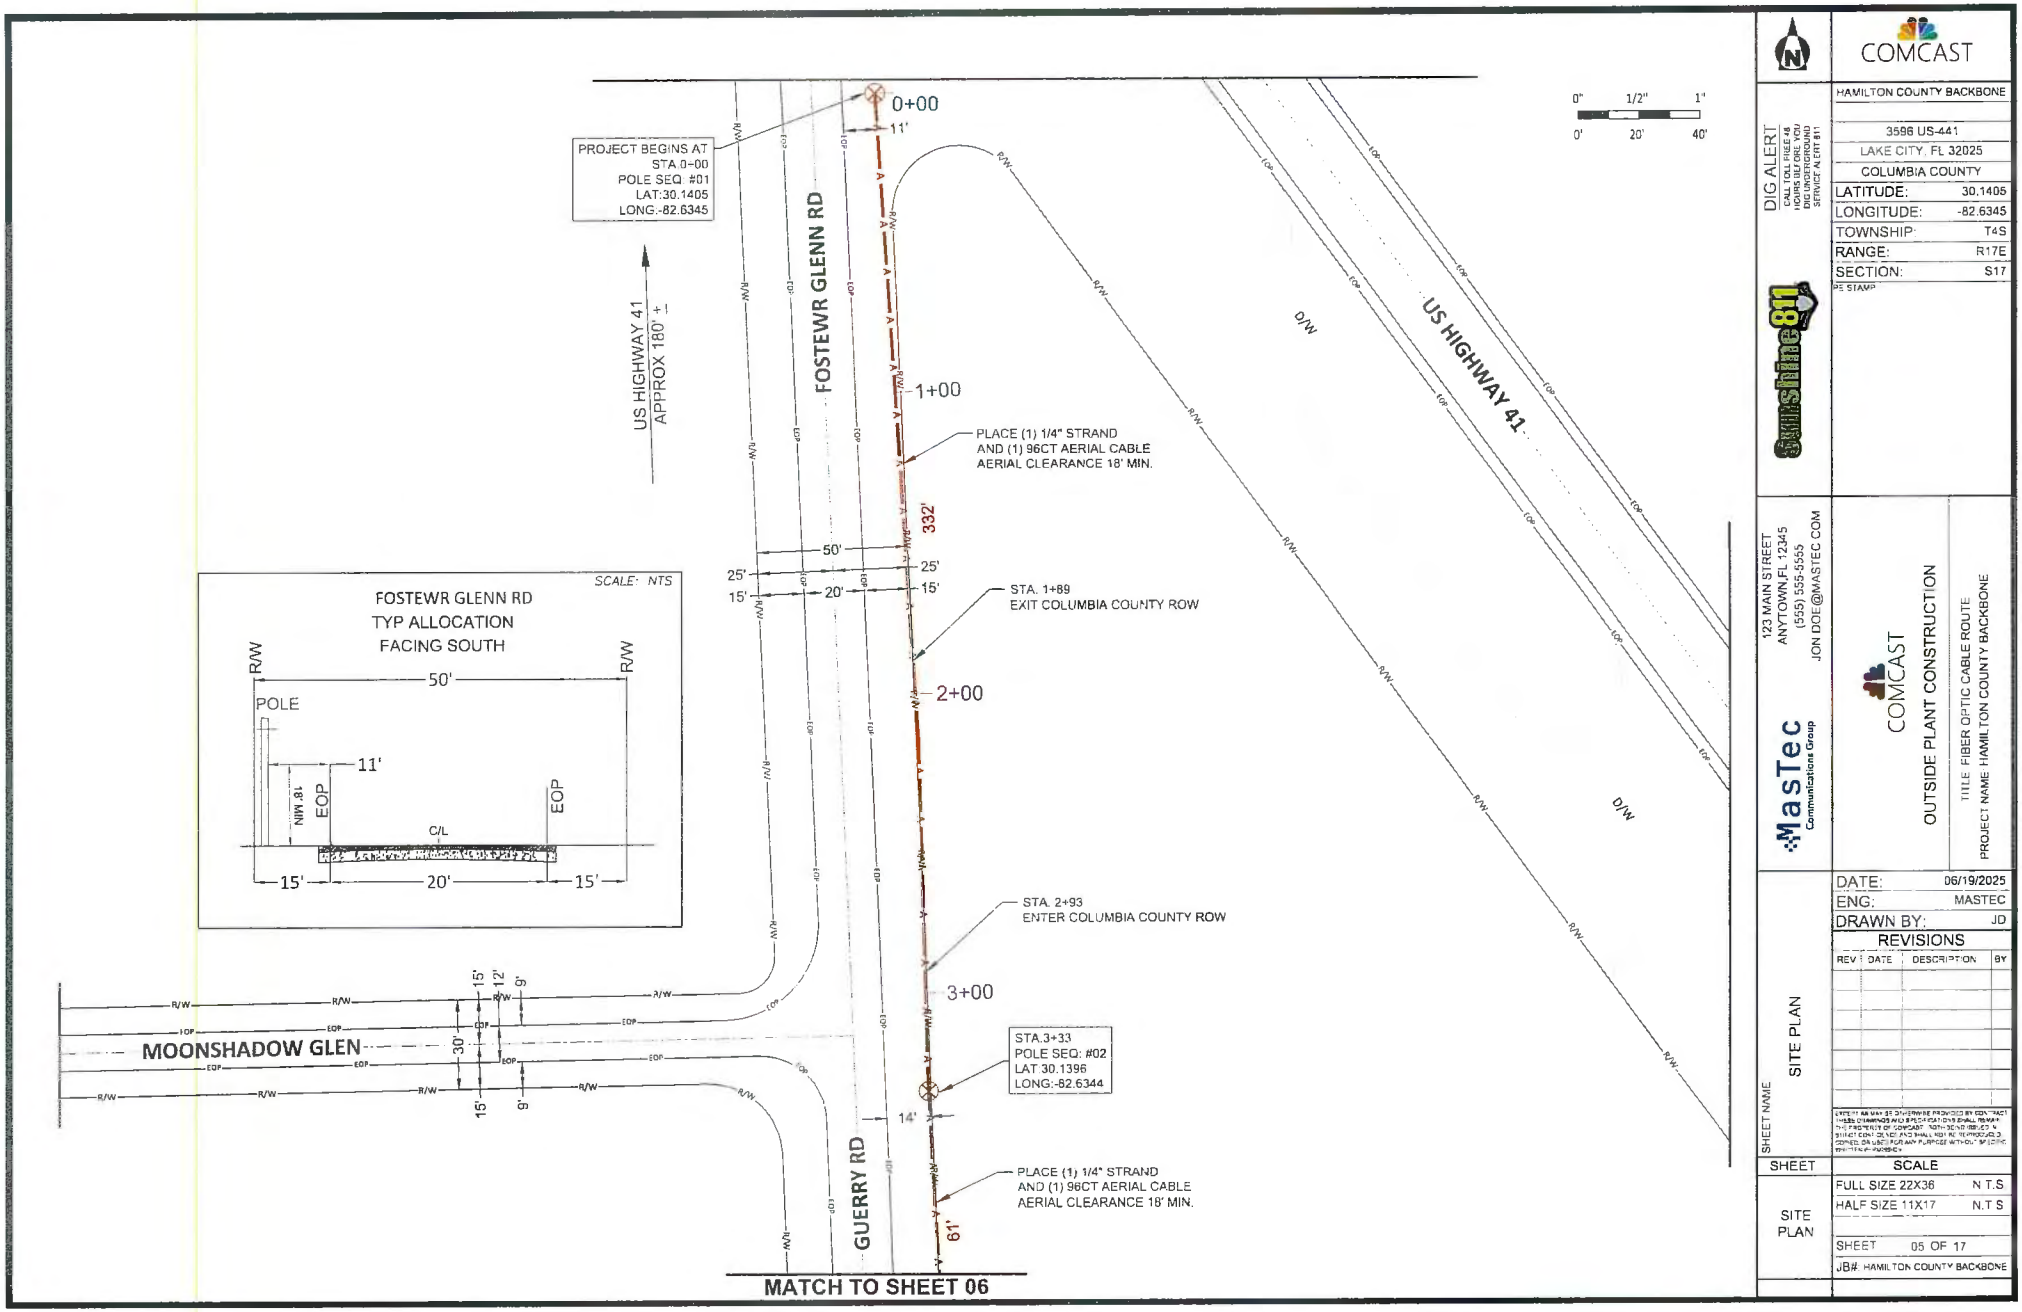

COMCAST

HAMILTON COUNTY BACKBONE

3596 US-441
LAKE CITY, FL 32025
COLUMBIA COUNTY

LATITUDE:	30.1405
LONGITUDE:	-82.6345
TOWNSHIP:	T4S
RANGE:	R17E
SECTION:	S17

PE STAMP

DIG ALERT
CALL TOLL FREE 48 HOURS BEFORE YOU DIG UNDERGROUND SERVICE ALERT 811

Sunshine 811

123 MAIN STREET
ANYTOWN,FL 12345
(555) 555-5555
JON DOE@MASTEC COM

MasTec Communications Group

COMCAST
OUTSIDE PLANT CONSTRUCTION
TITLE FIBER OPTIC CABLE ROUTE
PROJECT NAME HAMILTON COUNTY BACKBONE

SHEET NAME: SITE PLAN

DATE:	06/19/2025
ENG:	MASTEC
DRAWN BY:	JD

REVISIONS

REV	DATE	DESCRIPTION	BY

EXCEPT AS MAY BE OTHERWISE PROVIDED BY CONTRACT THESE DRAWINGS AND SPECIFICATIONS SHALL REMAIN THE PROPERTY OF COMCAST. NOTHING IN THESE CONTRACT DOCUMENTS SHALL HOLD IN TERMINOLOGY OWNED OR USED FOR ANY PURPOSE WITHOUT THE SPECIFIC WRITTEN PERMISSION

SHEET: SITE PLAN

SCALE

FULL SIZE 22X36	N.T.S.
HALF SIZE 11X17	N.T.S

SHEET 05 OF 17

JB#: HAMILTON COUNTY BACKBONE

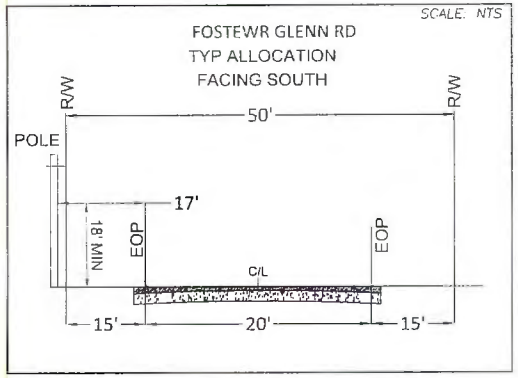

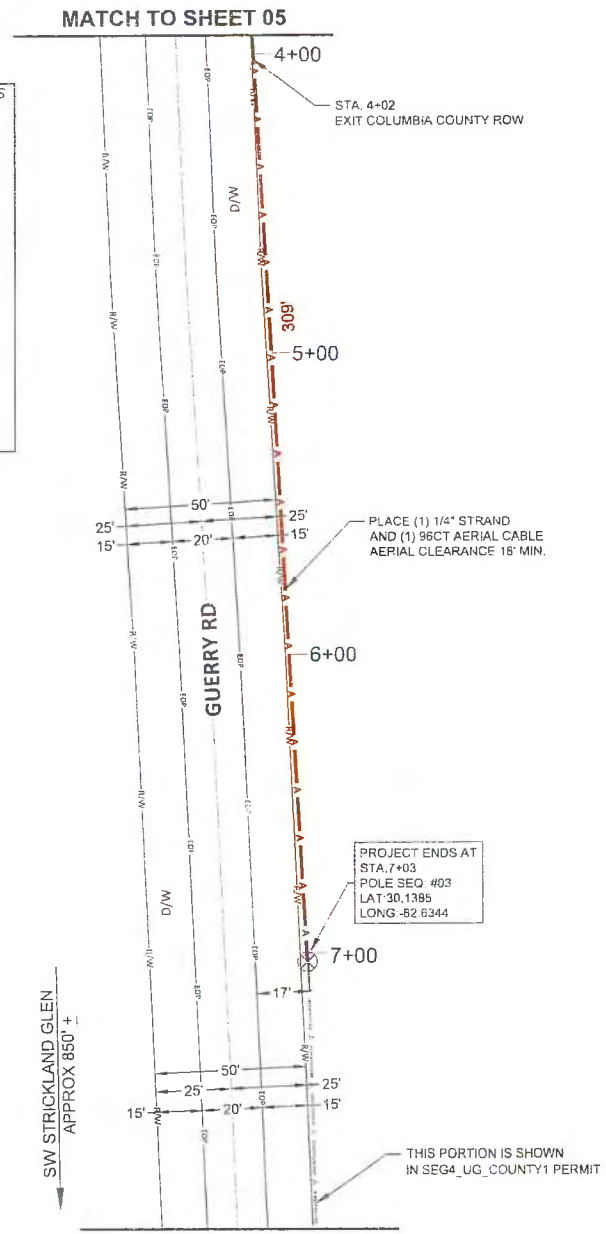

0" 1/2" 1"
0' 20' 40'

DIG ALERT
CALL OR CLICK BEFORE YOU DIG
IT'S FREE AND IT'S THE LAW
DIG UNDERGROUND SERVICE ALERT 811

Sunshine 811

COMCAST

HAMILTON COUNTY BACKBONE

3596 US-441
LAKE CITY, FL 32025
COLUMBIA COUNTY

LATITUDE:	30.1405
LONGITUDE:	-82.6345
TOWNSHIP:	T4S
RANGE:	R17E
SECTION:	S17

PE STAMP

123 MAIN STREET
ANYTOWN, FL 12345
(555) 555-5555
JON DOE@MASTEC.COM

MasTec Communications Group

COMCAST
OUTSIDE PLANT CONSTRUCTION
TITLE: FIBER OPTIC CABLE ROUTE
PROJECT NAME: HAMILTON COUNTY BACKBONE

SHEET NAME: SITE PLAN

DATE:	06/19/2025
ENG.	MASTEC
DRAWN BY:	JD

REVISIONS

REV	DATE	DESCRIPTION	BY

EXCEPT AS MAY BE OTHERWISE PROVIDED BY CONTRACT, THESE DRAWINGS AND SPECIFICATIONS SHALL REMAIN THE PROPERTY OF COMCAST. NOTHING SHOWN OR STATED CONTAINED AND SHALL NOT BE FURNISHED, COPIED OR USED FOR ANY PURPOSE WITHOUT SPECIFIC WRITTEN PERMISSION

SHEET: SITE PLAN

SCALE

FULL SIZE 22X36	N.T.S.
HALF SIZE 11X17	N.T.S.

SHEET 06 OF 17

JB# HAMILTON COUNTY BACKBONE

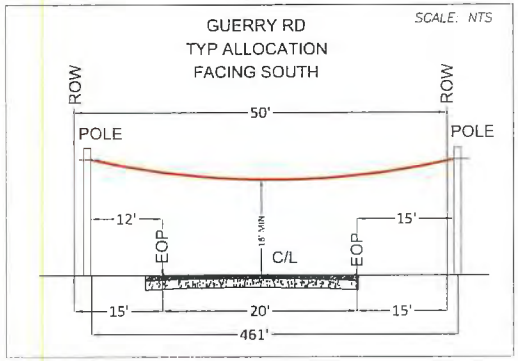

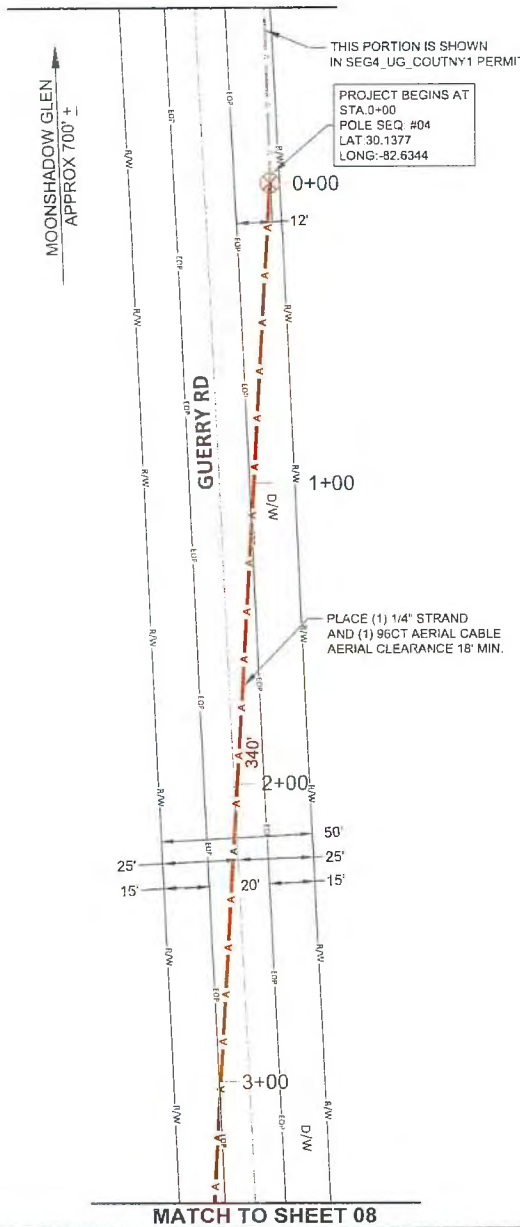

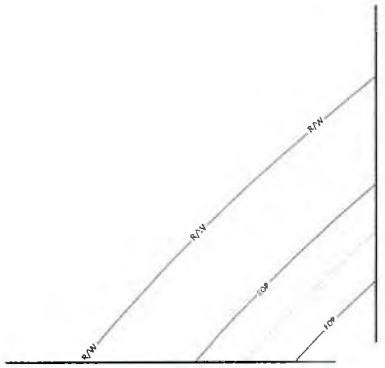

DIG ALERT
CALL TOLL FREE AT LEAST TWO FULL WORKING DAYS BEFORE YOU DIG UNDERGROUND SUNSHINE ALERT 811

Sunshine811

PE STAMP

COMCAST

HAMILTON COUNTY BACKBONE	
3596 US-441	
LAKE CITY, FL 32025	
COLUMBIA COUNTY	
LATITUDE:	30.1405
LONGITUDE:	-82.6345
TOWNSHIP:	T4S
RANGE:	R17E
SECTION:	S17

MasTec Communications Group
123 MAIN STREET
ANYTOWN, FL 12345
(555) 555-5555
JON DOE@MASTEC.COM

COMCAST
OUTSIDE PLANT CONSTRUCTION
TITLE FIBER OPTIC CABLE ROUTE
PROJECT NAME HAMILTON COUNTY BACKBONE

DATE:	06/19/2025
ENG:	MASTEC
DRAWN BY:	JD

REVISIONS

REV	DATE	DESCRIPTION	BY

EXCEPT AS MAY BE OTHERWISE PROVIDED BY CONTRACT, THESE DRAWINGS AND SPECIFICATIONS SHALL REMAIN THE PROPERTY OF COMCAST. NOT TO BE USED IN WHOLE OR IN PART FOR ANY PURPOSE WITHOUT WRITTEN PERMISSION FROM COMCAST.

SHEET NAME: SITE PLAN

SHEET: SITE PLAN

SCALE

FULL SIZE 22X36	N.T.S.
HALF SIZE 11X17	N.T.S.

SHEET 07 OF 17

JB#: HAMILTON COUNTY BACKBONE

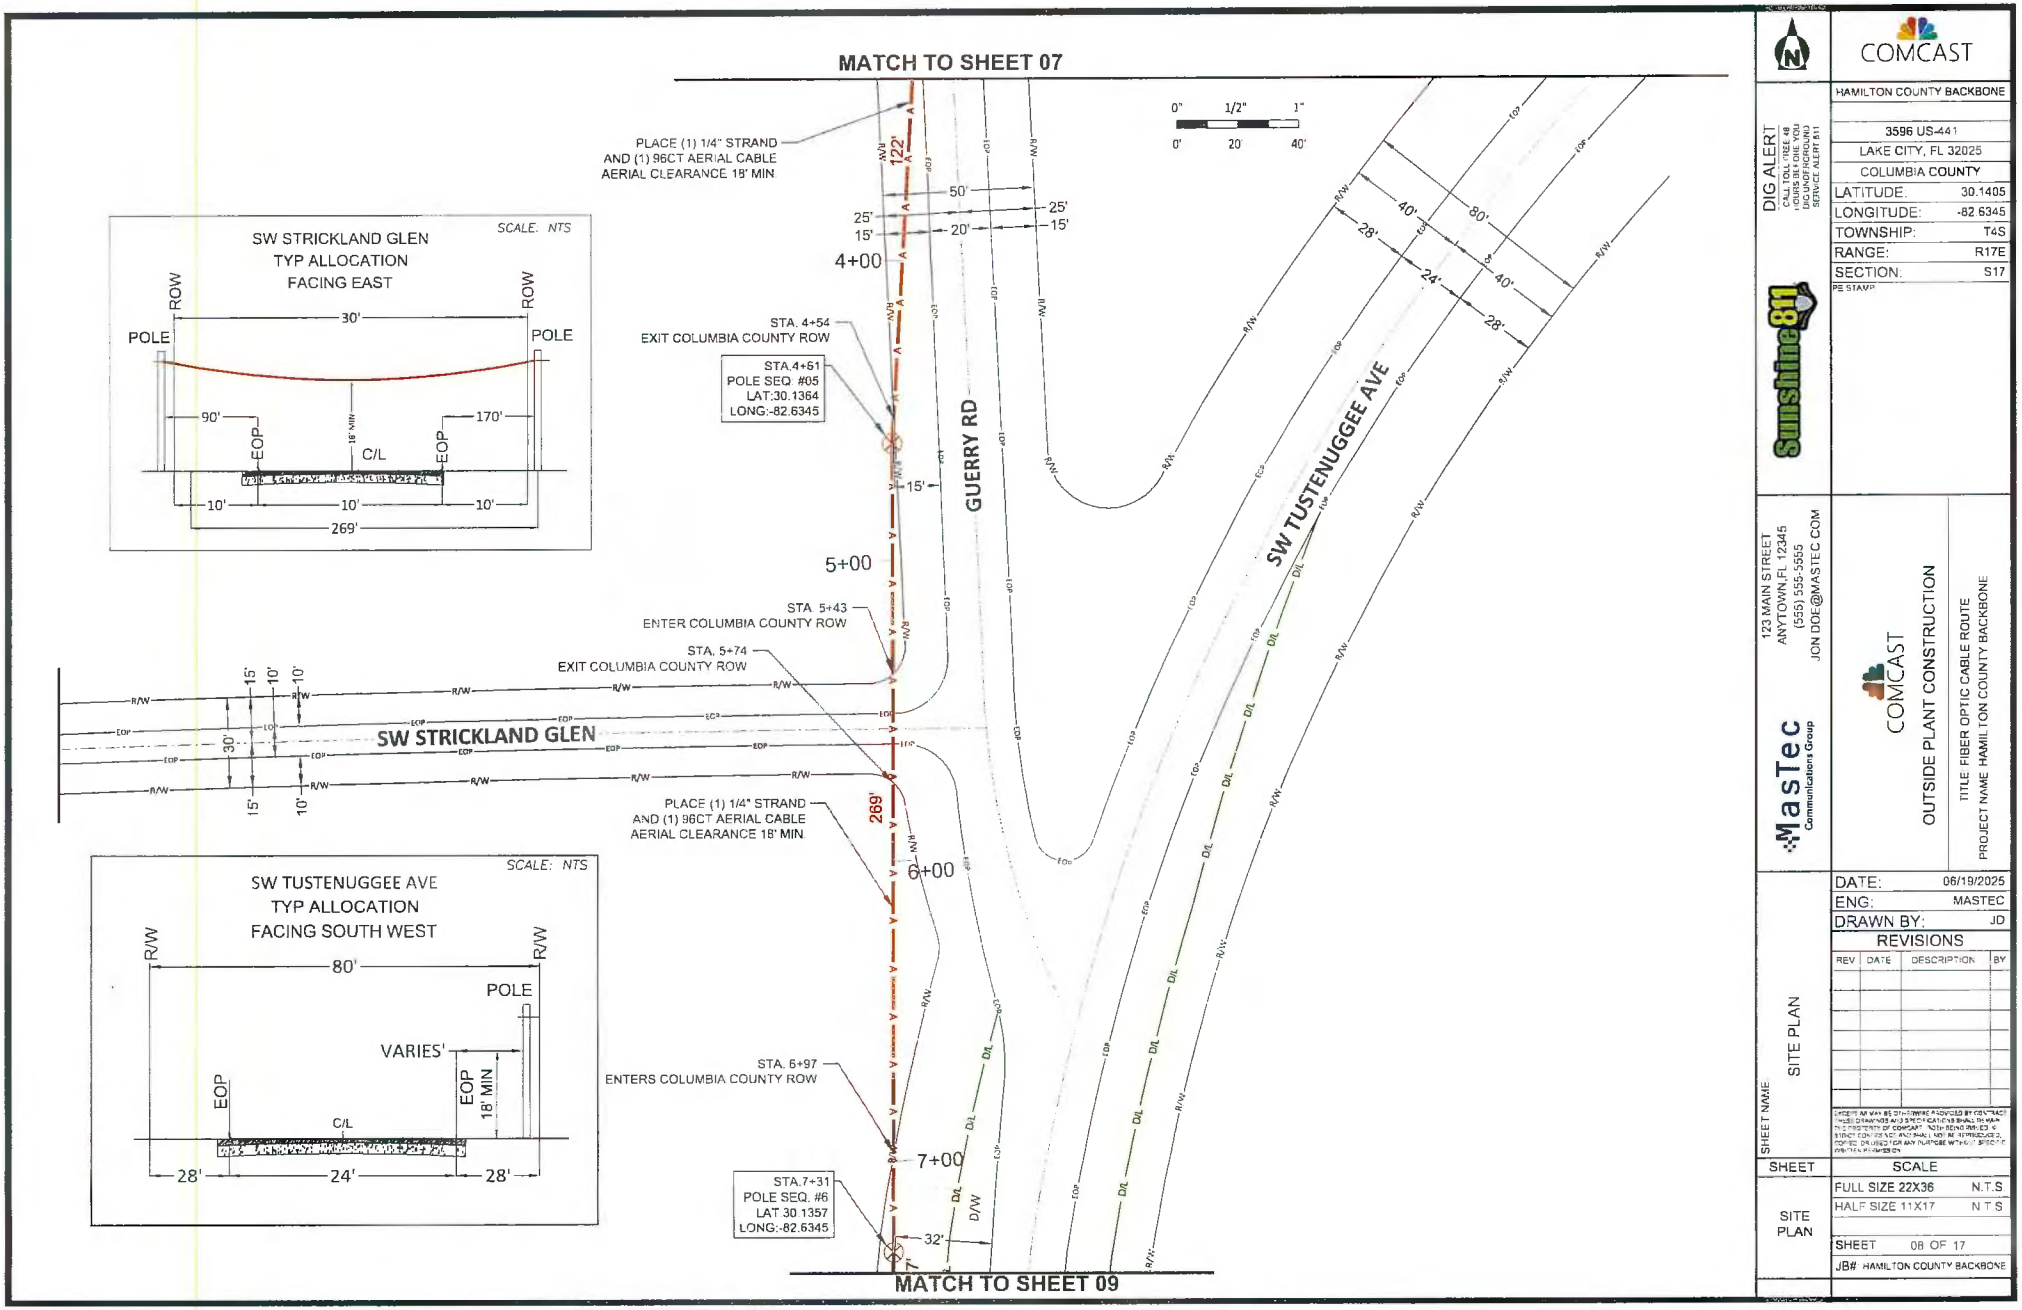

COMCAST

HAMILTON COUNTY BACKBONE

3596 US-441
LAKE CITY, FL 32025
COLUMBIA COUNTY

LATITUDE:	30.1405
LONGITUDE:	-82.6345
TOWNSHIP:	T4S
RANGE:	R17E
SECTION:	S17

PE STAMP

DIG ALERT — CALL TOLL FREE 48 HOURS BEFORE YOU DIG UNDERGROUND SERVICE ALERT 811

Sunshine811

123 MAIN STREET
ANYTOWN,FL 12345
(555) 555-5555
JON DOE@MASTEC COM

MasTec Communications Group

COMCAST

OUTSIDE PLANT CONSTRUCTION

TITLE FIBER OPTIC CABLE ROUTE

PROJECT NAME HAMILTON COUNTY BACKBONE

DATE:	06/19/2025
ENG:	MASTEC
DRAWN BY:	JD

REVISIONS

REV	DATE	DESCRIPTION	BY

EXCEPT AS MAY BE OTHERWISE AGREED BY COMCAST THESE DRAWINGS AND SPECIFICATIONS SHALL REMAIN THE PROPERTY OF COMCAST. NOR SHALL THEY BE USED BY OR DISCLOSED TO ANY PERSON WITHOUT SPECIFIC WRITTEN PERMISSION

SHEET NAME: SITE PLAN

SHEET	SCALE
SITE PLAN	FULL SIZE 22X36 N.T.S
	HALF SIZE 11X17 N.T.S
	SHEET 08 OF 17
	JB# HAMILTON COUNTY BACKBONE

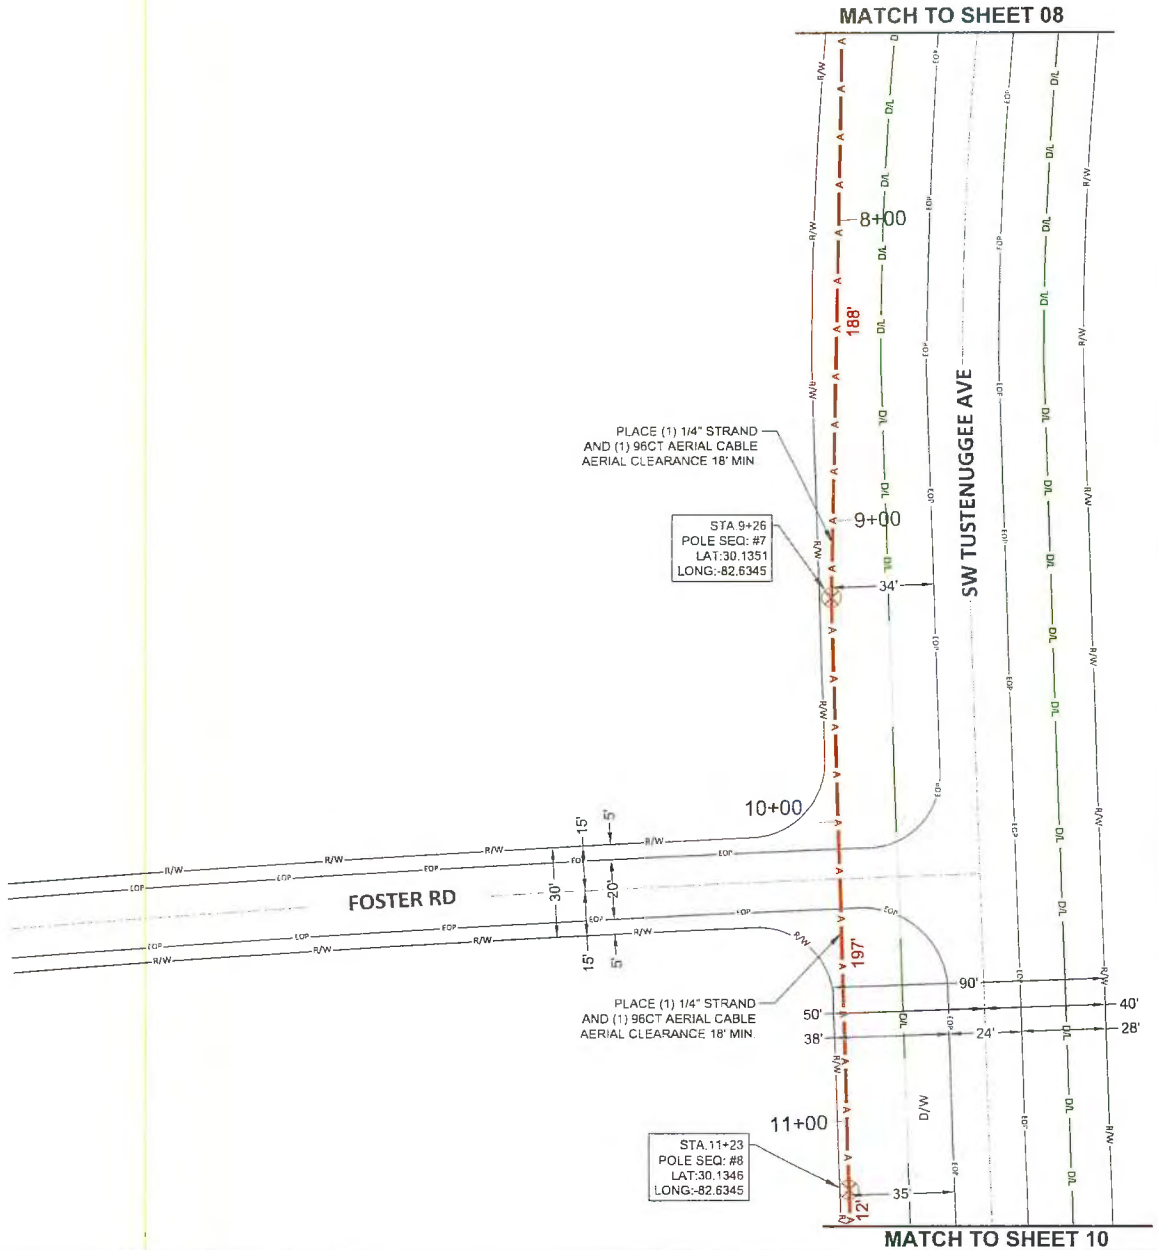

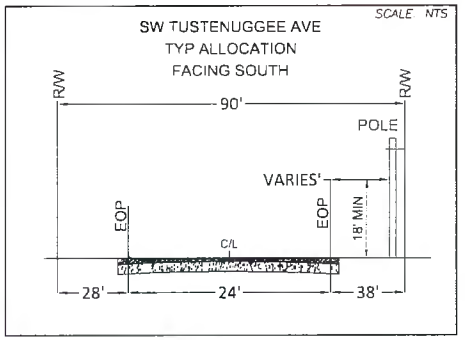

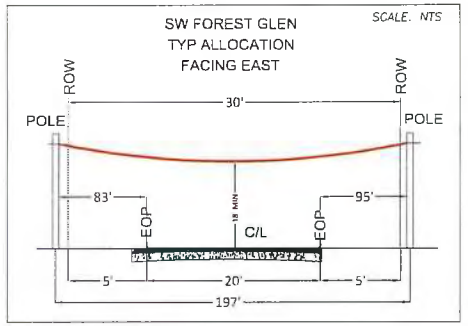

0" 1/2" 1"
0' 20' 40'

COMCAST

DIG ALERT
CALL 811 TOLL FREE 48 HOURS BEFORE YOU DIG UNDERGROUND SERVICE ALERT 811

Sunshine 811

HAMILTON COUNTY BACKBONE

3596 US-441
LAKE CITY, FL 32025
COLUMBIA COUNTY

LATITUDE:	30.1405
LONGITUDE:	-82.6345
TOWNSHIP	T4S
RANGE:	R17E
SECTION:	S17

PE STAMP

123 MAIN STREET
ANYTOWN, FL 12345
(555) 555-5555
JON DOE@MASTEC COM

MasTec Communications Group

COMCAST

OUTSIDE PLANT CONSTRUCTION

TITLE FIBER OPTIC CABLE ROUTE

PROJECT NAME HAMILTON COUNTY BACKBONE

DATE:	06/19/2025
ENG:	MASTEC
DRAWN BY:	JD

REVISIONS

REV	DATE	DESCRIPTION	BY

EXCEPT AS MAY BE OTHERWISE PROVIDED BY CONTRACT, THESE DRAWINGS AND SPECIFICATIONS SHALL REMAIN THE PROPERTY OF COMCAST. BOTH SEND AND RECEIVE CONTRACTOR AND SHALL NOT BE REPRODUCED OR COPIED OR USED FOR ANY PURPOSE WITHOUT SPECIFIC WRITTEN PERMISSION.

SHEET NAME: SITE PLAN

SHEET: SITE PLAN

SCALE

FULL SIZE 22X36	N.T.S
HALF SIZE 11X17	N.T.S.

SHEET 09 OF 17

JB#: HAMILTON COUNTY BACKBONE

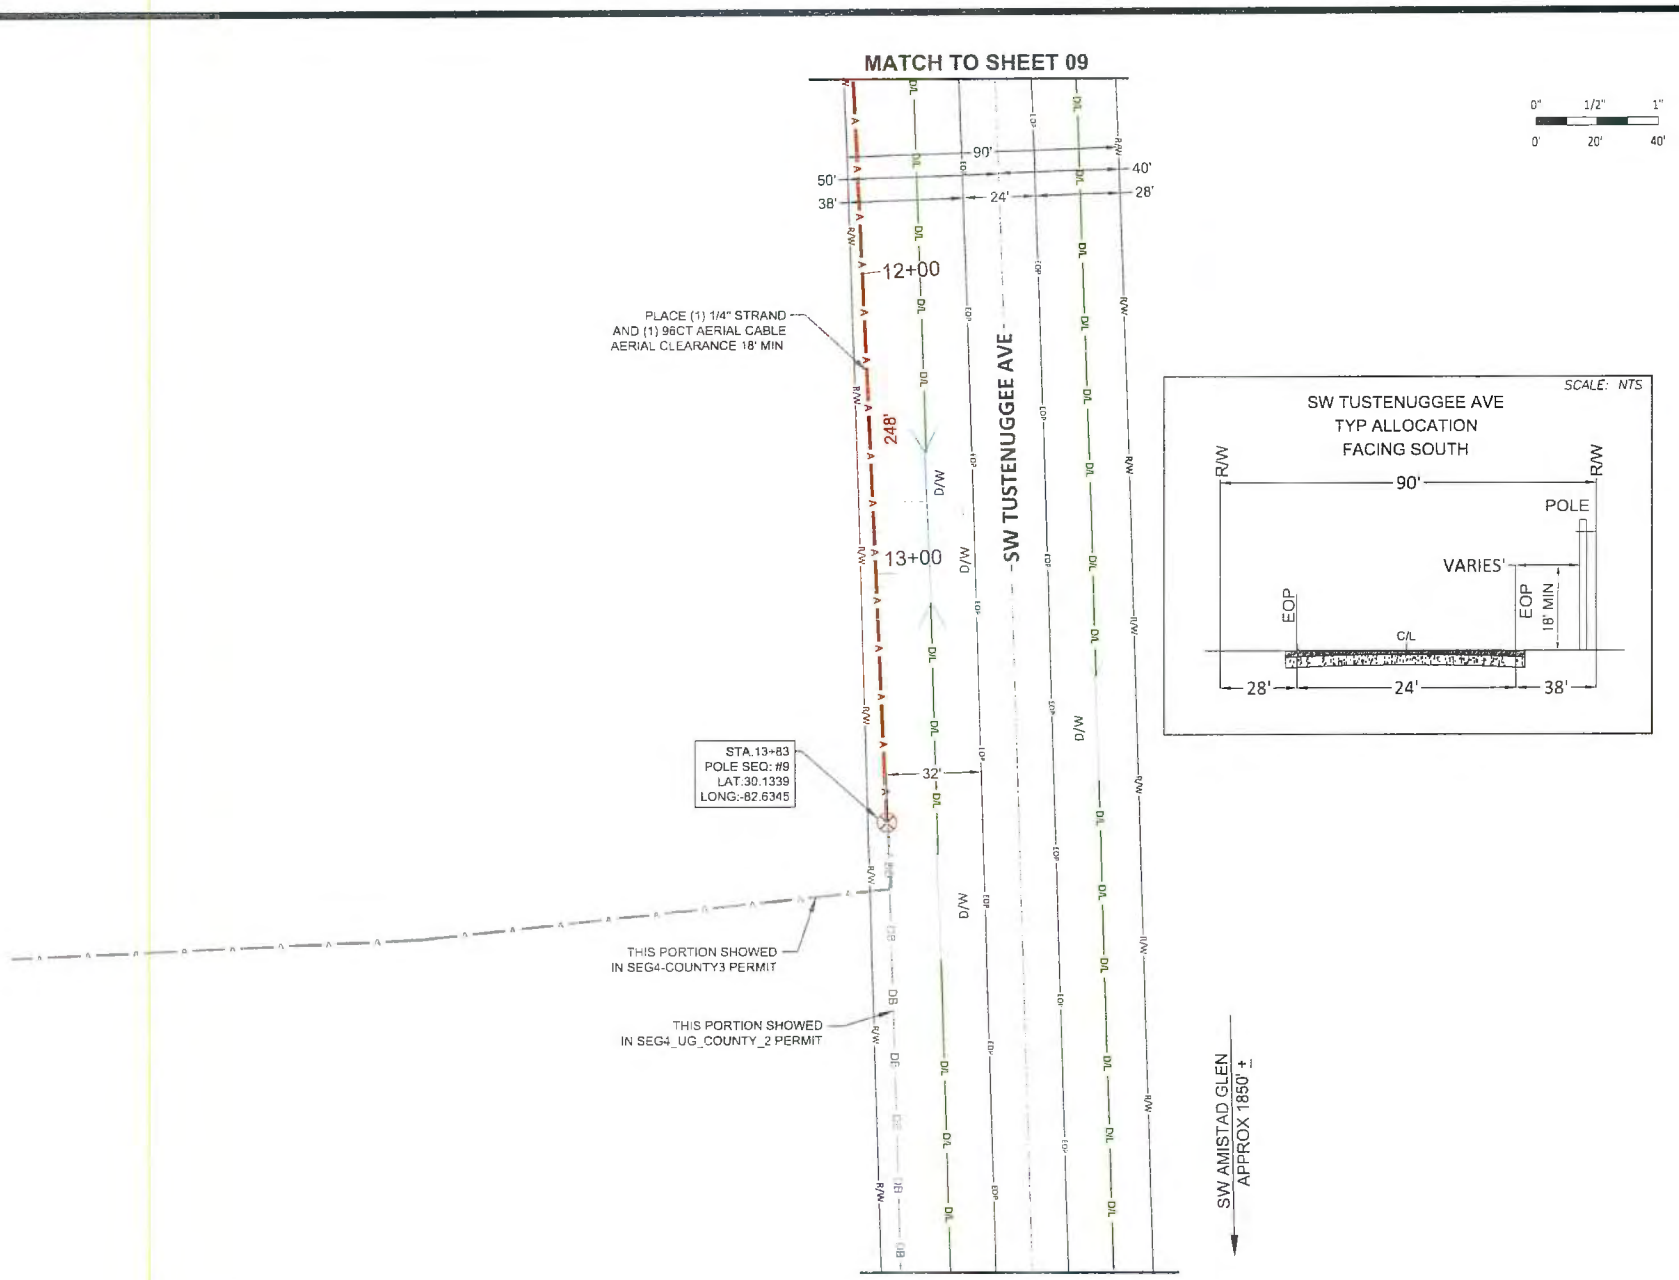

COMCAST

HAMILTON COUNTY BACKBONE

3596 US-441
LAKE CITY, FL 32025
COLUMBIA COUNTY

LATITUDE:	30.1405
LONGITUDE:	-82.6345
TOWNSHIP:	T4S
RANGE:	R17E
SECTION:	S17

DIG ALERT
CALL TOLL FREE 48 HOURS BEFORE YOU DIG UNDERGROUND SERVICE ALERT 811

Sunshine811

123 MAIN STREET
ANYTOWN,FL 12345
(555) 555-5555
JON DOE@MASTEC.COM

MasTec Communications Group

COMCAST

OUTSIDE PLANT CONSTRUCTION

TITLE FIBER OPTIC CABLE ROUTE
PROJECT NAME HAMILTON COUNTY BACKBONE

DATE:	06/19/2025
ENG:	MASTEC
DRAWN BY:	JD

REVISIONS

REV.	DATE	DESCRIPTION	BY

EXCEPT AS MAY BE OTHERWISE PROVIDED BY CONTRACT THESE DRAWINGS AND STYLIZED DESIGNS SHALL REMAIN THE PROPERTY OF COMCAST. BOTH SHALL BE USED STRICTLY IN CONNECTION WITH THE WORK SHOWN HEREIN AND SHALL NOT BE REPRODUCED OR COPIED OR USED FOR ANY PURPOSE WITHOUT SPECIFIC WRITTEN PERMISSION.

SHEET NAME: SITE PLAN

SHEET: SITE PLAN

SCALE

FULL SIZE 22X36	N.T.S
HALF SIZE 11X17	N.T.S

SHEET 10 OF 17

JB#: HAMILTON COUNTY BACKBONE

CONSTRUCTION TYPICALS

MINIMUM AERIAL CLEARANCE - NESC

MINIMUM CLEARANCES AND SEPARATIONS OF POWER AND TELEPHONE FACILITIES CARRIED ON THE SAME POLE

[BASED ON NECSC]

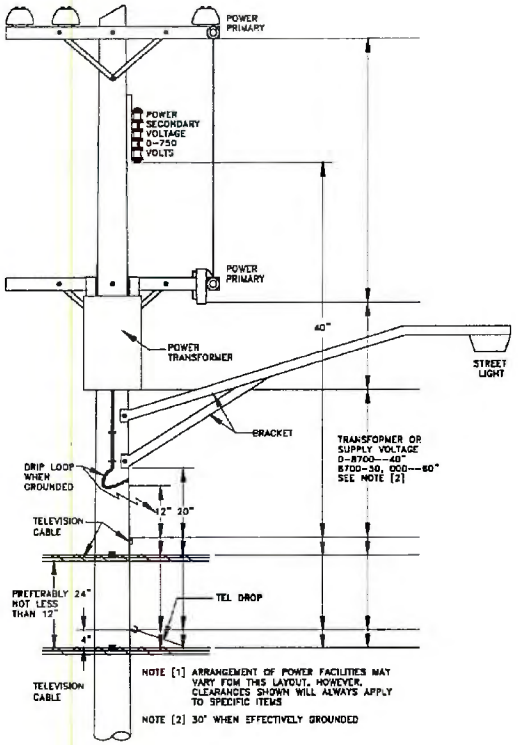

MINIMUM CLEARANCE ABOVE GROUND FOR TELEPHONE FACILITIES		
ITEM	URBAN FEET	RURAL FEET
WHERE CABLES, GUYS, LINE OR DROP WIRES RUN ALONG AND WITHIN THE LIMITS OF:		
[A] PUBLIC HIGHWAYS, STREETS & ROADS	18	14
[B] PUBLIC ALLEYS	15	--
[C] WAYS ACCESSIBLE TO PEDESTRIANS ONLY	8	8
WHERE CABLES, GUYS, LINE OR DROP WIRES CROSS OVER PRIVATE PROPERTY OR GROUND:		
[A] ACCESSIBLE TO PEDESTRIANS ONLY	8	8
[B] ACCESSIBLE TO PEOPLE OR HORSES OR LOADED FARM VEHICLES	--	*18
WHERE CABLES, GUYS, LINE OR DROP WIRES CROSS OVER:		
[A] PUBLIC HIGHWAYS, STREETS & ROADS	18	18
[B] PUBLIC ALLEYS	*15	*15
[C] DRIVEWAYS IN GENERAL UNLESS HEIGHT OF LOADED VEHICLE OR EQUIPMENT USING DRIVE REQUIRES EXTRA CLEARANCE	*15	*15
[D] DRIVEWAYS--RESIDENTIAL GARAGES	10	10
[E] WAYS ACCESSIBLE TO PEDESTRIANS ONLY	8	8
[F] OBSTACLES [BILLBOARDS, ROOFS]	2	2
[G] FLAT ROOFS WHICH MAY BE USED BY TENANTS OR WORKMEN	8	8
[H] RAILROADS--CABLE OR WIRE	27	27
[I] INTERSTAE ROADS	24	24
[J] WATERWAYS [RIVERS, CANALS, ETC.], PROVIDED CLEARANCE SPECIFIED BY PROPER AUTHORITIES AND ON WORK PLANS		

*SECURE ADDITIONAL CLEARANCE ON NEW CONSTRUCTION WHEN WARRANTED AT SPECIFIC LOCATIONS

MINIMUM CLEARANCES IN FEET AT CROSSINGS OF WIRES AND CABLES CARRIED ON DIFFERENTSUPPORTS		
TYPE OF CROSSING WIRES AND CABLES	TELEPHONES OPEN WIRES, CABLES MESSENGER, DROPS AND GUYS	
	CROSSING UNDER	CROSSING OVER
OPEN SUPPLY WIRES 0-750 VOLTS AND SUPPLY CABLES HAVING EFFECTIVELY GROUNDED SHEATH OR MESSENGER -- ALL VOLTAGES		
[A] LINE WIRES	4	not USP practice
[B] SERVICE WIRES	2	4
OPEN SUPPLY, LINE OR SERVICE WIRES		
[A] 750-8700 VOLTS	*6	4 not USP
[B] 8700-50000 VOLTS	6	6 practice
FOREIGN GUYS, SPAN WIRES, LIGHTNING PROTECTION WIRES	2	2
FOREIGN COMMUNICATION WIRES, CABLES AND FIRE ALARM WIRES	2	2
TROLLEY CONTACT CONDUCTORS		
[A] 750 VOLTS OR LESS	--	4
[B] 750-8700 VOLTS	--	6

*CLEARANCE FOR [A] MAY BE REDUCED TO 4 FEET IF CROSSING IS MORE THAN 6' FROM COMMUNICATION POLE

NOTE: THE ABOVE CLEARANCES APPLY WHERE THE CROSSING SPAN LENGTH OF THE UPPER CONDUCTOR OR WIRE DOES NOT EXCEED 175 FEET. FOR GREATER SPAN LENGTHS, INCREASE CLEARANCE IN ACCORDANCE WITH NESC.

MINIMUM HORIZONTAL CLEARANCE OF POLES FROM OTHER OBJECTS	
OBJECT	MINIMUM CLEARANCE
FIRE HYDRANTS CURBS	NOT LESS THAN 3 FEET--4 FEET RECOMMENDED. 6 INCHES MEASURED TO STREET SIDE OF CURB. 2 FEET ARTERIALS, 1 FOOT ON LOCALS.
RAILROAD TRACKS	12 FEET MEASURED TO NEAREST RAIL.

DIG ALERT
CALL 1-811 FREE! 48 HOURS BEFORE YOU DIG UNDERGROUND
SUNSHINE 811

COMCAST

HAMILTON COUNTY BACKBONE
3596 US-441
LAKE CITY, FL 32025
COLUMBIA COUNTY
LATITUDE: 30.1405
LONGITUDE: -82.6345
TOWNSHIP: T4S
RANGE: R17E
SECTION: S17
PE STAMP

123 MAIN STREET
ANYTOWN, FL 12345
(555) 555-5555
JON DOE@MASTEC.COM
MasTec Communications Group

COMCAST
OUTSIDE PLANT CONSTRUCTION
TITLE FIBER OPTIC CABLE ROUTE
PROJECT NAME HAMILTON COUNTY BACKBONE

SHEET NAME: NESC - CLEARANCE / TYPICALS

DATE: 06/19/2025
ENG: MASTEC
DRAWN BY: JD

REVISIONS

REV	DATE	DESCRIPTION	BY

SHEET: AER. TYPICAL

SCALE
FULL SIZE 22X36 N.T.S.
HALF SIZE 11X17 N.T.S.

SHEET 06 OF 17
JB#: HAMILTON COUNTY BACKBONE

CONSTRUCTION TYPICALS

TYPICAL DETAIL "A"
POLE ARRANGEMENT FOR AERIAL TO BURIED

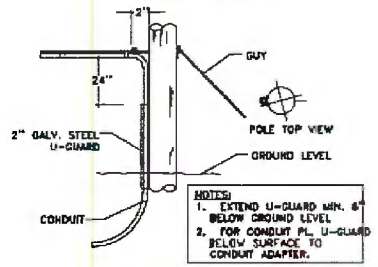

TYPICAL DETAIL "B"
POLE ARRANGEMENT FOR REPEATER OR HANDHOLE LOCATION

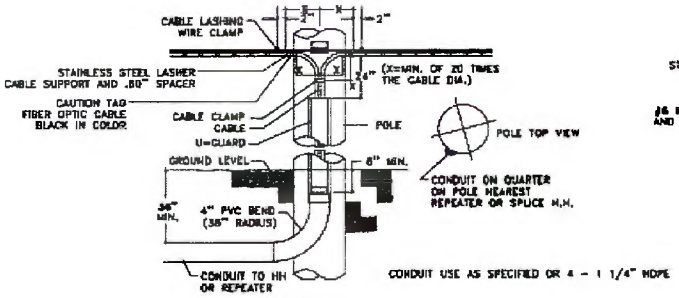

TYPICAL DETAIL "C"
TYPICAL CABLE & HARDWARE INSTALLATION

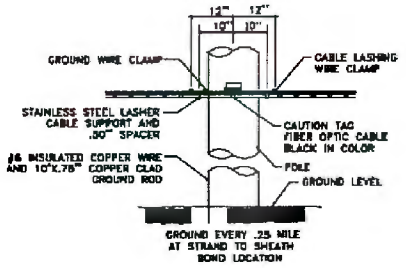

TYPICAL DETAIL "D"
SUSPENSION STRAND - PULL TOWARD POLE - LESS THAN 5 FEET

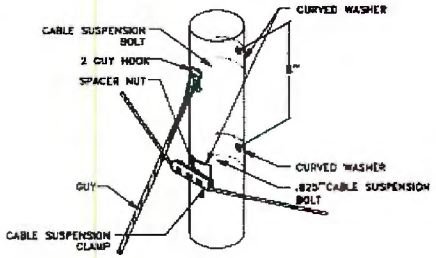

TYPICAL DETAIL "E"
SUSPENSION STRAND - PULL AWAY FROM POLE - 5 FEET OR MORE

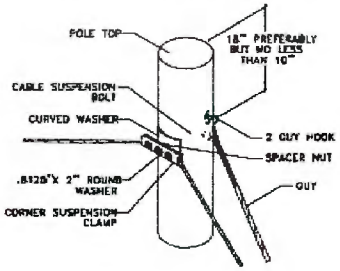

TYPICAL DETAIL "F"
TYPICAL ARRANGEMENT OF CABLE LASHER AND CABLE GUIDE

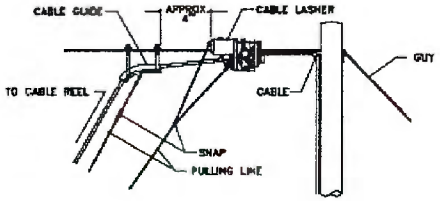

TYPICAL DETAIL "G"
JOINING D45 LASHING WIRE

FORMING WIRE OVER STUD OF CLAMP

REMOVE ANY SLACK IN THE LASHING WIRE BY MAINTAINING A PULL ON THE WIRE AND TAPPING THE STRAND SHARPLY. THEN FORM THE WIRE OVER THE STUD AND TIGHTEN THE NUT. CUT THE FREE END OF THE LASHING WIRE OFF .75" BEYOND THE END OF THE CLAMP.

FORMING LASHING WIRE AROUND STRAND

FORM THE LASHING WIRE AROUND THE STRAND AND PLACE IT BELOW THE STUD AND BETWEEN THE SECOND WASHER AND STUD SHOULDER.

TYPICAL DETAIL "H"
LASHING WIRE GRIP AND CLAMP

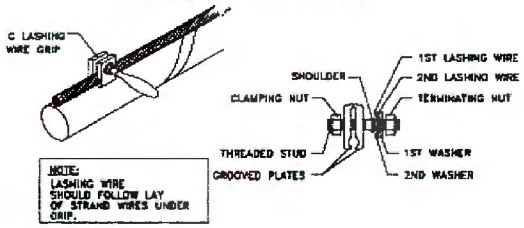

NOTE: LASHING WIRE SHOULD FOLLOW LAY OF STRAND WIRES UNDER GRIP.

TYPICAL DETAIL "I"
ANCHOR & DOWN GUY

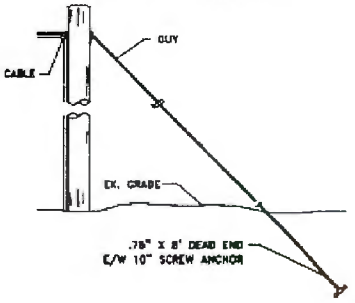

COMCAST

HAMILTON COUNTY BACKBONE

3596 US-441
LAKE CITY, FL 32025
COLUMBIA COUNTY
LATITUDE: 30.1405
LONGITUDE: -82.6345
TOWNSHIP: T4S
RANGE: R17E
SECTION: S17
PE STAMP

DIG ALERT
CALL BEFORE YOU DIG
IT'S FREE AND IT'S THE LAW
DIG UNDERGROUND SERVICE ALERT 811

123 MAIN STREET
ANYTOWN, FL 12345
(555) 555-5555
JON.DOE@MASTEC.COM
MasTec Communications Group

COMCAST
OUTSIDE PLANT CONSTRUCTION
TITLE: FIBER OPTIC CABLE ROUTE
PROJECT NAME: HAMILTON COUNTY BACKBONE

SHEET NAME: CONSTRUCTION TYPICALS

DATE: 06/19/2025
ENG: MASTEC
DRAWN BY: JD

REVISIONS

REV	DATE	DESCRIPTION	BY

UNLESS OTHERWISE PROVIDED BY CONTRACT, THESE DRAWINGS AND SPECIFICATIONS ARE, AS AND THE PROPERTY OF COMCAST. BOTH THEY AND THE SPECIFIC CONCEPTS AND DETAILS THEREIN ARE NOT TO BE REPRODUCED, COPIED OR USED FOR ANY PURPOSE WHATSOEVER WITHOUT THE PRIOR WRITTEN PERMISSION.

SHEET: AER. TYPICAL

SCALE
FULL SIZE 22X36 N.T.S
HALF SIZE 11X17 N.T.S.

SHEET 07 OF 17

JB#: HAMILTON COUNTY BACKBONE

CONSTRUCTION TYPICALS

DETAIL - SLACK STORAGE AT A SPLICE

EXCESS AERIAL CABLE SLACK STORAGE AT SPLICE POINTS

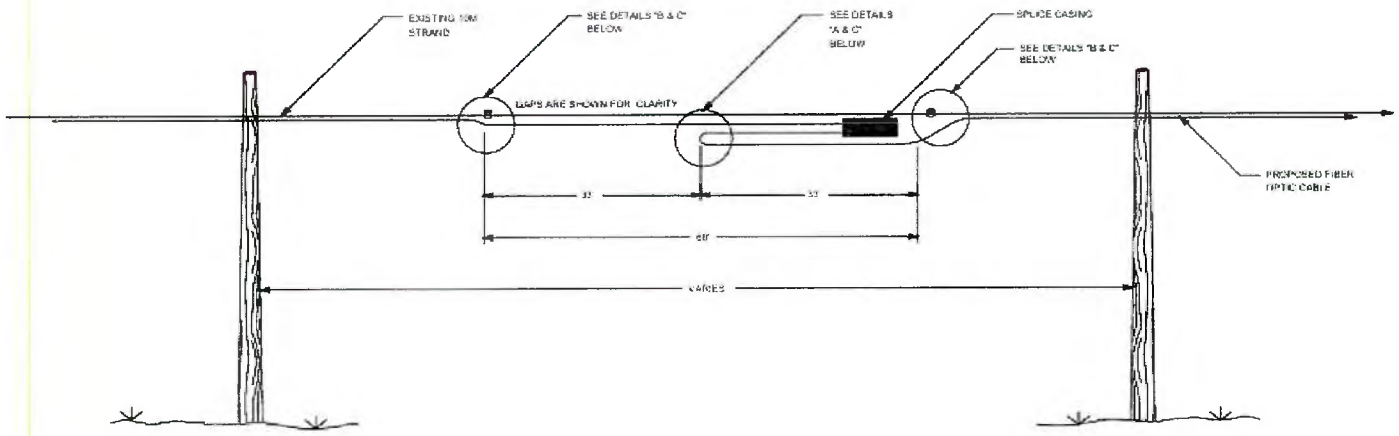

DETAIL "A"

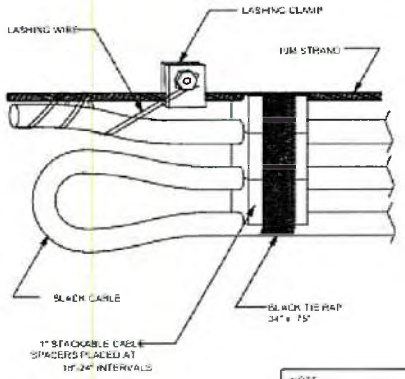

NOTE
DO NOT EXCEED THE MANUFACTURER'S SPECIFICATIONS CONCERNING MINIMUM BENDING RADIUS. THE MINIMUM BENDING RADIUS OF FIBER OPTIC CABLE UNDER TENSION WILL NOT EXCEED 20 TIMES THE CABLE DIAMETER

DETAIL "B"

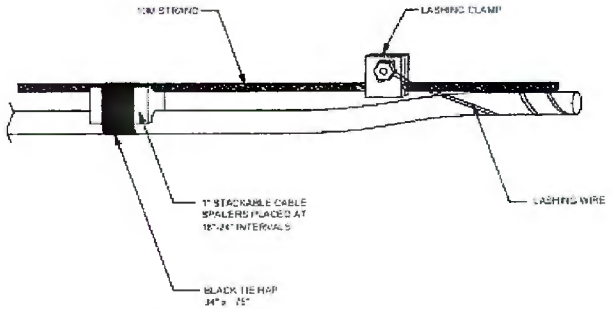

DETAIL "C"

LASHING WIRE GRIP AND CLAMP

C LASHING WIRE GRIP INSTALLED ON STRAND

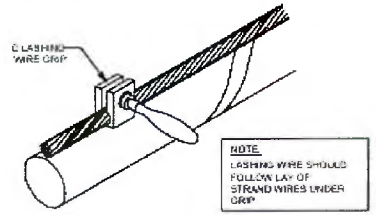

NOTE
LASHING WIRE SHOULD FOLLOW LAY OF STRAND WIRES UNDER GRIP

D CABLE LASHING CLAMP

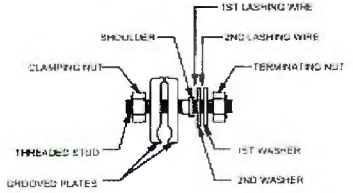

DIG ALERT
CALL 811 OR 1-48
HOURS BEFORE YOU
DIG UNDERGROUND
SERVICE ALERT 811

COMCAST

HAMILTON COUNTY BACKBONE

3596 US-441
LAKE CITY, FL 32025
COLUMBIA COUNTY

LATITUDE:	30.1405
LONGITUDE:	-82.6345
TOWNSHIP:	T4S
RANGE:	R17E
SECTION:	S17

PE STAMP

123 MAIN STREET
ANYTOWN, FL 12345
(555) 555-5555
JON DOE@MASTEC.COM

MasTec Communications Group

COMCAST
OUTSIDE PLANT CONSTRUCTION
TITLE: FIBER OPTIC CABLE ROUTE
PROJECT NAME: HAMILTON COUNTY BACKBONE

DATE:	06/19/2025
ENG:	MASTEC
DRAWN BY:	JD

REVISIONS

REV	DATE	DESCRIPTION	BY

EXCEPT AS MAY BE OTHERWISE PROVIDED BY CONTRACT, ALL DRAWINGS AND SPECIFICATIONS ARE, AS BETWEEN THE AUTHORITY OF COMCAST AND THE CONTRACTOR, THE PROPERTY OF COMCAST AND SHALL NOT BE REPRODUCED, COPIED, OR USED IN ANY MANNER WHATSOEVER WITHOUT PRIOR WRITTEN PERMISSION.

SHEET NAME: CONSTRUCTION TYPICALS

SHEET: AER. TYPICAL

SCALE

FULL SIZE 22X36	N.T.S.
HALF SIZE 11X17	N.T.S.

SHEET 08 OF 17

JB#: HAMILTON COUNTY BACKBONE

CONSTRUCTION TYPICALS

CABLE SLACK STORAGE DETAILS

TYPICAL DETAIL "A"
RESERVE CABLE LENGTH
STRAND STORAGE APPLICATION

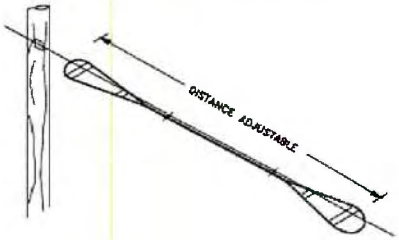

TYPICAL DETAIL "B"
IN-LINE SPLICE APPLICATION

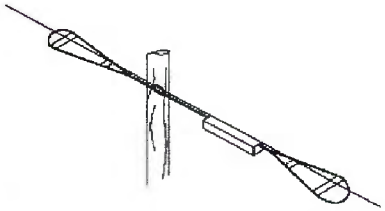

TYPICAL DETAIL "C"
BUTT SPLICE APPLICATION

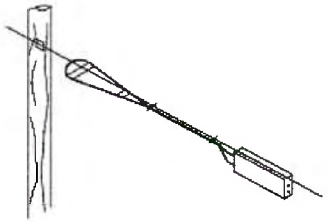

TYPICAL DETAIL "D"
LASHING WIRE GRIP AND CLAMP C-LASHING
WIRE GRIP INSTALLED ON STRAND

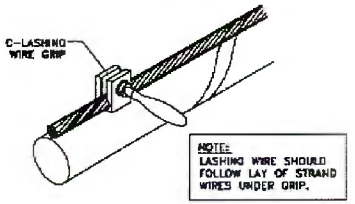

TYPICAL DETAIL "E"
HARDWARE KIT

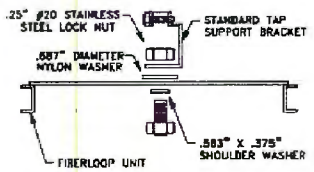

TYPICAL DETAIL "F"
SINGLE & DOUBLE FIBER LOOPS

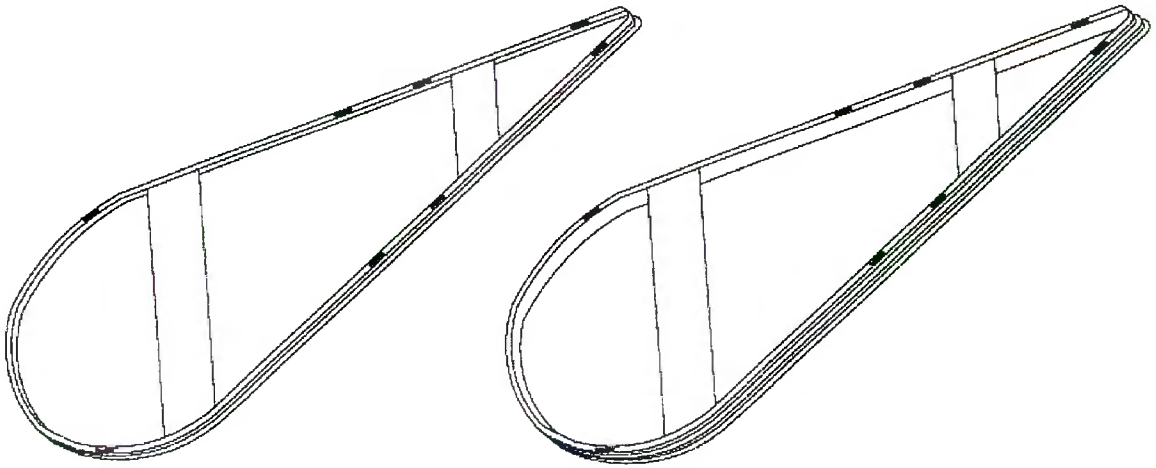

COMCAST

HAMILTON COUNTY BACKBONE

3596 US-441
LAKE CITY, FL 32025
COLUMBIA COUNTY

LATITUDE:	30.1405
LONGITUDE:	-82.6345
TOWNSHIP:	T4S
RANGE:	R17E
SECTION:	S17

PE STAMP

DIG ALERT
SUNSHINE 811

MasTec Communications Group

123 MAIN STREET
ANYTOWN, FL 12345
(555) 555-5555
JON.DOE@MASTEC.COM

COMCAST
OUTSIDE PLANT CONSTRUCTION
TITLE: FIBER OPTIC CABLE ROUTE
PROJECT NAME: HAMILTON COUNTY BACKBONE

DATE:	06/19/2025
ENG:	MASTEC
DRAWN BY:	JD

REVISIONS

REV	DATE	DESCRIPTION	BY

UNDER ALL WAY (E) OF WORKS PROVIDED BY CONTRACT THESE DRAWINGS AND SPECIFICATIONS SHALL REMAIN THE PROPERTY OF COMCAST AND HOME SERVED IN STRICT CONFIDENCE AND SHALL NOT BE REPRODUCED, COPIED OR USED IN ANY PURPOSE WHATSOEVER WITHOUT WRITTEN PERMISSION

SHEET NAME: TYPICAL UG DETAILS

SHEET: UG DETAILS

SCALE

FULL SIZE 22X36	N.T.S.
HALF SIZE 11X17	N.T.S.

SHEET 14 OF 17

JB#: HAMILTON COUNTY BACKBONE

CONSTRUCTION TYPICALS

RISER DETAIL

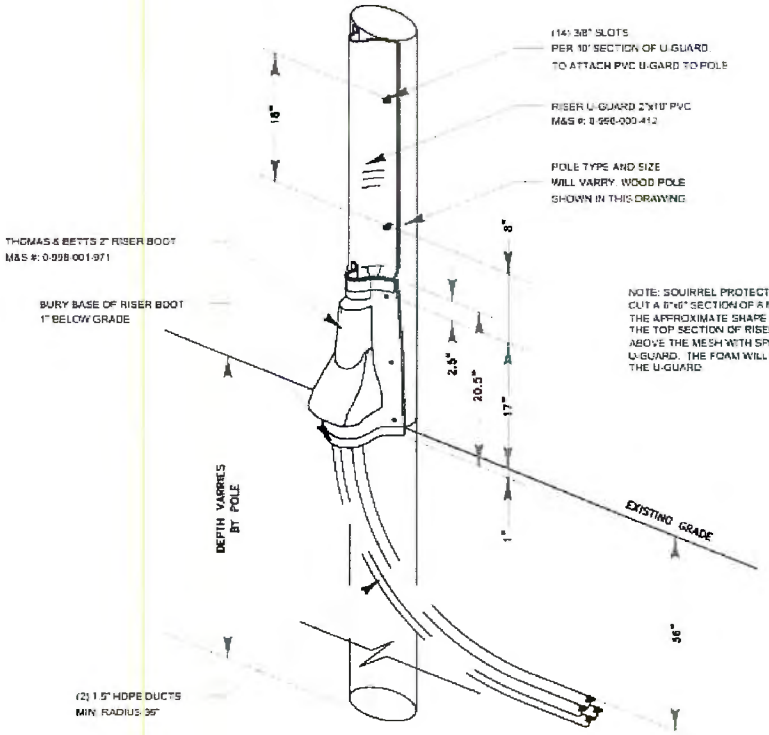

DETAIL – RISER BOOT

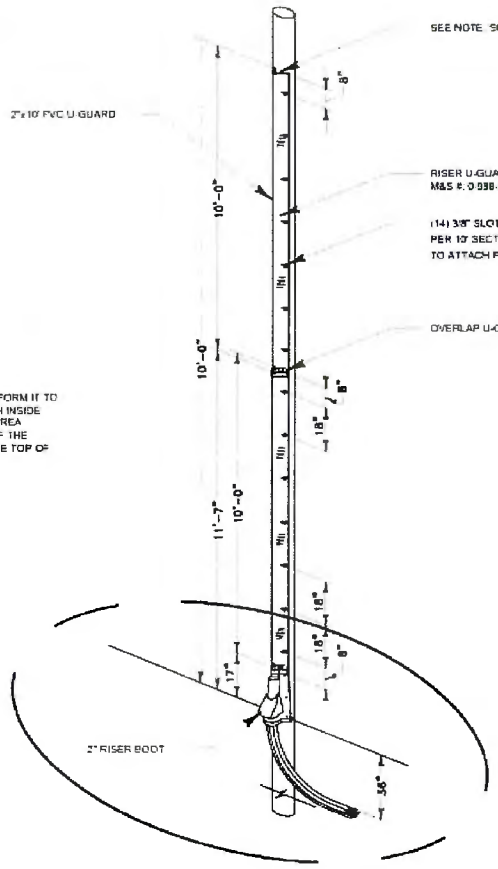

RISER DETAIL

DIG ALERT
CALL OR CLICK 811 OR 1-800-432-4770
TWO WORKING DAYS BEFORE YOU DIG UNDERGROUND
STANDUP ALERT# 811

Sunshine811

COMCAST

HAMILTON COUNTY BACKBONE

3596 US-441	
LAKE CITY, FL 32025	
COLUMBIA COUNTY	
LATITUDE:	30.1405
LONGITUDE:	-82.6345
TOWNSHIP:	T4S
RANGE:	R17E
SECTION:	S17

PE STAMP

123 MAIN STREET
ANYTOWN,FL 12345
(555) 555-5555
JON DOE@MASTEC.COM

MasTec Communications Group

COMCAST

OUTSIDE PLANT CONSTRUCTION

TITLE: FIBER OPTIC CABLE ROUTE

PROJECT NAME: HAMILTON COUNTY BACKBONE

DATE:	06/19/2025
ENG:	MASTEC
DRAWN BY:	JD

REVISIONS

REV.	DATE	DESCRIPTION	BY

EXCEPT AS SHALL BE SPECIFICALLY PROVIDED BY CONTRACT, THESE DRAWINGS AND SPECIFICATIONS SHALL REMAIN THE PROPERTY OF COMCAST. NOTHING SHALL BE CONSTRUED TO GIVE ANY RIGHT OR LICENSE AND SHALL NOT BE REPRODUCED, COPIED OR USED FOR ANY PURPOSE WITHOUT THE PRIOR WRITTEN PERMISSION.

SHEET NAME: RISER DETAIL

SHEET: RISER DETAIL

SCALE

FULL SIZE 22X36	N.T.S
HALF SIZE 11X17	N.T.S

SHEET 10 OF 17

JB#: HAMILTON COUNTY BACKBONE

NOTE:

1. This Index applies to Two-Lane, Two-Way and Multilane Roadways, including Medians of divided roadways, with work on the shoulder.
2. L = Taper Length
   x = Work Zone Sign Spacing
   B = Buffer Length
   See Index 102-600 for "L", "x", "B", and channelizing device spacing values.
3. Where work activities are between 2' and 15' from the edge of traveled way, the Engineer may omit signs and channelizing devices for work operations 60 minutes or less.
4. When four or more work vehicles enter the through traffic lanes in a one hour period (excluding establishing and terminating the work area), use a flagger or lane closure to accommodate work vehicle ingress and egress.
5. For work less than 2' from the traveled way and work zone speed is greater than 45 MPH, use a lane closure.
6. The "Speeding Fines Doubled When Workers Present" signs (MOT-13-06) and "End Road Work" Signs (G20-2) along with the associated work zone sign spacing distances may be omitted when the work operation is in place for 24 hours or less.
7. Temporary pavement markings may be omitted when the work operation is in place for 3 days or less.
8. Omit "Shoulder Closed" signs (W21-5a) along with associated work zone sign spacing distances for work on the median.
9. When there is no paved shoulder, the "Worker" sign (W21-1) may be used instead of the "Shoulder Closed" sign (W21-5a).

SYMBOLS:

- Work Area
- Channelizing Device (See Index 102-600)
- Work Zone Sign
- Lane Identification and Direction of Traffic

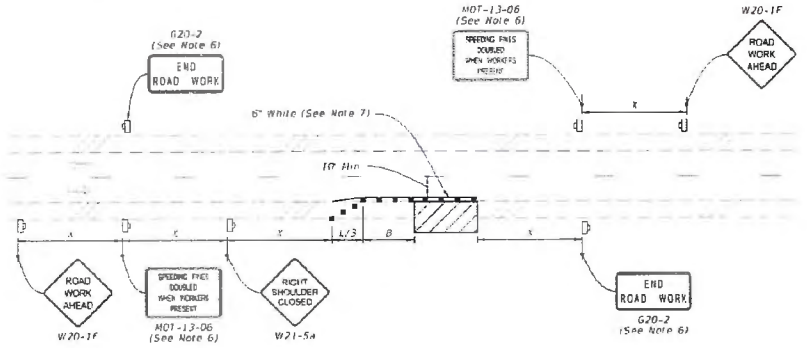

TWO-LANE ROADWAY
SHOULDER WORK LESS THAN 2' FROM THE TRAVELED WAY
WITH WORK ZONE SPEED OF 45 MPH OR LESS

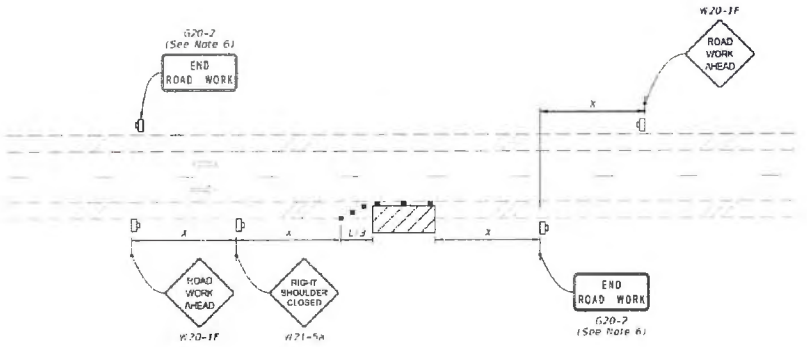

TWO-LANE ROADWAY
SHOULDER WORK BETWEEN 2' AND 15' FROM THE TRAVELED WAY

LAST REVISION	REVISION	DESCRIPTION
11/01/21		

FDOT FY 2024-25 STANDARD PLANS

TWO-LANE AND MULTILANE, WORK ON SHOULDER

INDEX	SHEET
102-602	1 of 2

COMCAST

HAMILTON COUNTY BACKBONE
3596 US-441
LAKE CITY, FL 32025
COLUMBIA COUNTY
LATITUDE: 30.1405
LONGITUDE: -82.6345
TOWNSHIP: T4S
RANGE: R17E
SECTION: S17
PE STAMP:

DIG ALERT — CALL 811 OR 1-800-432-4770 (TOLL FREE) — IT'S THE LAW! CALL SUNSHINE 811 BEFORE YOU DIG UNDERGROUND SERVICE ALERT 811

Sunshine811

MasTec Communications Group
123 MAIN STREET
ANYTOWN, FL 12345
(555) 555-5555
JON.DOE@MASTEC.COM

COMCAST
OUTSIDE PLANT CONSTRUCTION
TITLE: FIBER OPTIC CABLE ROUTE
PROJECT NAME: HAMILTON COUNTY BACKBONE

SHEET NAME: TRAFFIC CONTROL

DATE: 06/19/2025
ENG: MASTEC
DRAWN BY: JD

REVISIONS

REV	DATE	DESCRIPTION	BY

UNLESS AS SHOWN ON THE DRAWINGS AND NOTED BY CONTRACT, THESE DRAWINGS AND SPECIFICATIONS SHALL REMAIN THE PROPERTY OF COMCAST. BOTH SHALL BE USED IN STRICT CONFIDENCE AND SHALL NOT BE REPRODUCED, COPIED, OR USED FOR ANY PURPOSE WITHOUT WRITTEN PERMISSION.

SHEET
TYP. TCP/MOT

SCALE
FULL SIZE 22X36 N.T.S.
HALF SIZE 11X17 N.T.S.

SHEET 16 OF 17
JB#: HAMILTON COUNTY BACKBONE

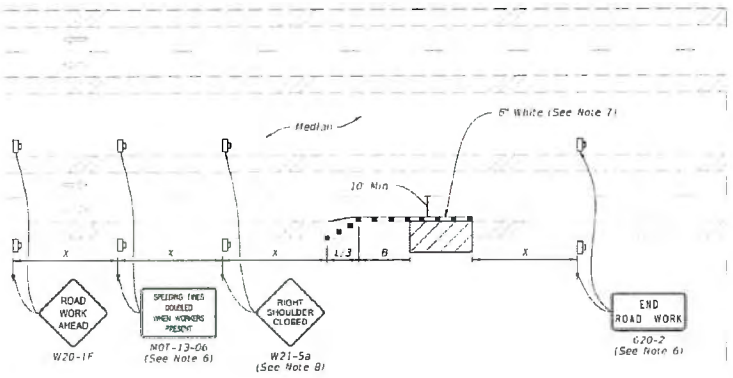

MULTILANE ROADWAY
SHOULDER WORK LESS THAN 2' FROM THE TRAVELED WAY
WITH WORK ZONE SPEED OF 45 MPH OR LESS

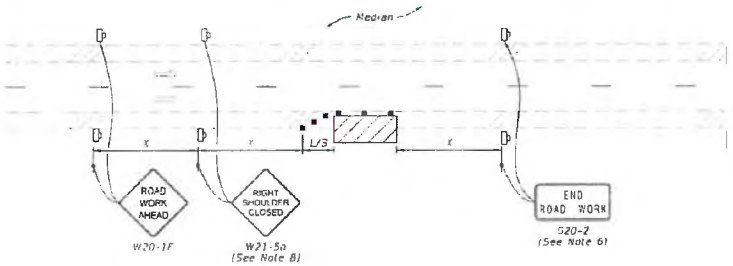

MULTILANE ROADWAY
SHOULDER WORK BETWEEN 2' AND 15' FROM THE TRAVELED WAY

SYMBOLS:
- Work Area
- Channelizing Device (See Index 102-600)
- Work Zone Sign
- Lane Identification and Direction of Traffic

LAST REVISION	DESCRIPTION	FDOT	FY 2024-25 STANDARD PLANS	TWO-LANE AND MULTILANE, WORK ON SHOULDER	INDEX	SHEET
11/01/20	REVISION				102-602	2 of 2

COMCAST

HAMILTON COUNTY BACKBONE

3596 US-441
LAKE CITY, FL 32025
COLUMBIA COUNTY

LATITUDE:	30.1405
LONGITUDE:	-82.6345
TOWNSHIP:	T4S
RANGE:	R17E
SECTION:	S17

PE STAMP

DIG ALERT
CALL YOU FIRST 48 HOURS BEFORE YOU DIG UNDERGROUND SERVICE ALERT 811

Sunshine811

123 MAIN STREET
ANYTOWN, FL 12345
(555) 555-5555
JON DOE@MASTEC COM

MasTec Communications Group

COMCAST

OUTSIDE PLANT CONSTRUCTION

TITLE: FIBER OPTIC CABLE ROUTE
PROJECT NAME: HAMILTON COUNTY BACKBONE

TRAFFIC CONTROL

DATE:	06/19/2025
ENG:	MASTEC
DRAWN BY:	JD

REVISIONS

REV	DATE	DESCRIPTION	BY

UNLESS AS MAY BE OTHERWISE PROVIDED BY CONTRACT, THESE DRAWINGS AND SPECIFICATIONS SHALL REMAIN THE PROPERTY OF COMCAST. BOTH THESE DRAWINGS AND SPECIFICATIONS ARE COPYRIGHTED AND SHALL NOT BE REPRODUCED, COPIED OR USED IN ANY PURPOSE WITHOUT SPECIFIC WRITTEN PERMISSION.

SHEET	SCALE
TYP. TCP/MOT	FULL SIZE 22X36 N.T.S.
	HALF SIZE 11X17 N.T.S.
	SHEET 17 OF 17
	JB#: HAMILTON COUNTY BACKBONE

COLUMBIA COUNTY BOARD OF COUNTY COMMISSIONERS
AGENDA ITEM REQUEST FORM

The Board of County Commissioners meets the 1st and 3rd Thursday of each month in the Columbia County School Board Administrative Complex Auditorium, 372 West Duval Street, Lake City, Florida 32055.
The first meeting of every month is at 9:30AM while the second meeting of every month takes place at 5:30PM.
All agenda items are due in the Board's office one week prior to the meeting date.

Today's Date: 1/27/2026 **Meeting Date:** 2/5/2026

Department: Public Works

1. Nature and purpose of agenda item:

Utility permit from Comcast requesting to install a line at NW Ethan Place.

2. Recommended Motion/Action:

Approve

3. Fiscal impact on current budget.

This item has no effect on the current budget.

COLUMBIA COUNTY BOARD OF COUNTY COMISSIONERS
UTILITY PERMIT

Date: 1/15/2026 Permit No. 250224 County Road NW ETHAN PL Section No. _____

Permittee CCU, LLC on behalf of Comcast

Address 5934 Richard St Jacksonville, Fl 32216 Telephone Number 407-401-1808

Requesting permission from Columbia County, Florida, hereinafter called the County, to contract, operate and maintain Install 118' UG of new coax cable along NW Ethan Pl to improve services

FROM: 119 NW Ethan Pl TO: 165 NW Ethan Pl

Submitted for the Utility Owner by: Kelcee Feitlin - Director of Permitting Kelcee Feitlin 1/15/2026
Typed Name & Title Signature Date

1. Permittee declares that prior to filing this application it has determined the location of all existing utilities, both aerial and underground and the accurate locations are shown on the plans attached hereto and made a part of this application. Proposed work is within corporate limits of Municipality: YES ( ) NO ( ). If YES: LAKE CITY ( ) FORT WHITE ( ). A letter of notification was mailed on 1/15/2026 to the following utility owners _____

2. The Columbia County Public Works Director shall be notified twenty-four (24) hours prior to starting work and again immediately upon completion of work. The Public Works Director is Kevin Kirby, located at 607 NW Quinten St Lake City, FL Telephone Number 386-758-1019. The PERMITTEE's employee responsible for Maintenance of Traffic is Elizabeth Tetzel _____ Telephone Number 904-449-9440 (This name may be provided at the time of the 24 hour notice to starting work.)

3. This PERMITTEE shall commence actual construction in good faith within 30 days after issuance of permit, and shall be completed within 10 days after permitted work has begun. If the beginning date is more than 60 days from date of permit approval, then PERMITTEE must review the permit with the Columbia County Public Works Director to make sure no changes have occurred in the transportation facility that would affect the permitted construction.

4. The construction and maintenance of such utility shall not interfere with the property and rights of a prior PERMITTEE.

5. It is expressly stipulated that this permit is a license for permissive use only and that the placing of utilities upon public property pursuant to this permit shall not operate to create or vest any property right in said holder.

6. Pursuant to Section 337-403(1), Florida Statutes, whenever necessary for the construction, repair, improvement, maintenance, safe and efficient operation, alteration or relocation of all, or any portion of said transportation facility as determined by the Columbia County Public Works Director and/or County Engineer, any or all utilities and appurtenances authorized hereunder, shall be immediately removed from said transportation facility or reset or

relocated thereon as required by the Columbia County Public Works Director and/or County Engineer and at the expense of the PERMITTEE.

7. In case of non-compliance with the County's requirements in effect as of the approval date of this permit, this permit void and the facility will have to be brought into compliance or removed from the right of way at no cost to the County.

8. It is understood and agreed that the rights and privileges herein set out are granted only to the extent of the County's right, title and interest in the land to b entered upon and used by the PERMITTEE, and the PERMITTEE will, at all times, and to the extent permitted by law, assume all risk of and indemnify, defend, and save harmless Columbia County, Florida from any and all loss, damage, cost or expense arising in any manner on account of the exercise or attempted exercise by said PERMITTEE of the aforesaid right and privileges.

9. During construction, all safety regulations of the County shall be observed and the PERMITTEE must take measures, including pacing and the display of safety devices that may be necessary in order to safely conduct the public through the project area in accordance with the Federal Manual on Uniform Traffic Control Devices, as amended for highways.

10. Should the PERMITTEE be desirous of keeping its utilities in place and out of service, the PERMITTEE, by execution of this permit acknowledges its present and continuing ownership of its utilities located between 119 NW Ethan Pl and 165 NW Ethan Pl within the County's right of way as set forth above. PERMITTEE, as its sole expense, shall promptly remove said out of service utilities whenever Columbia County Public Works Director and/or County Engineer determines said removal is in the public interest.

11. Special instructions: Minimum cover of thirty inches (30") will be required at all locations. Columbia County will not be financially responsible for any damage to facilities with less than thirty inches (30") cover. Cables shall not be located within driveway ditches.

12. Additional Stipulations:

* This permit does not give permission for work outside of Columbia County Right of Way.

Permission must be obtained from land owner to work on private property.

* Contact Ken Sweet (386) 466-8037 before start of work onsite.

It is understand and agreed that commencement by the PERMITTEE is acknowledgment and acceptance of the binding nature of these specialist instructions.

Submitted By: 1/15/2026
Permittee

Place Corporate Seal

Kelcee Feitlin - Director of Permitting
Signature and Title

Attested

Recommended for Approval:

Signature: _____

Title: _____

Date: _____

Approval by Board of County Commissioners, Columbia County, Florida:

YES ( ) NO ( )

Date Approved: _____

Chairman's Signature: _____

UTILITY OWNER: Comcast

DESIGNER:

BILL OF MATERIAL:

1. INSTALL PROPOSED DIRECTIONAL BORE 118' OF 2" 13.5 SDR ROLL PIPE CONTAINING CABLE PARALLELING INSIDE OF COLUMBIA COUNTY ROW.

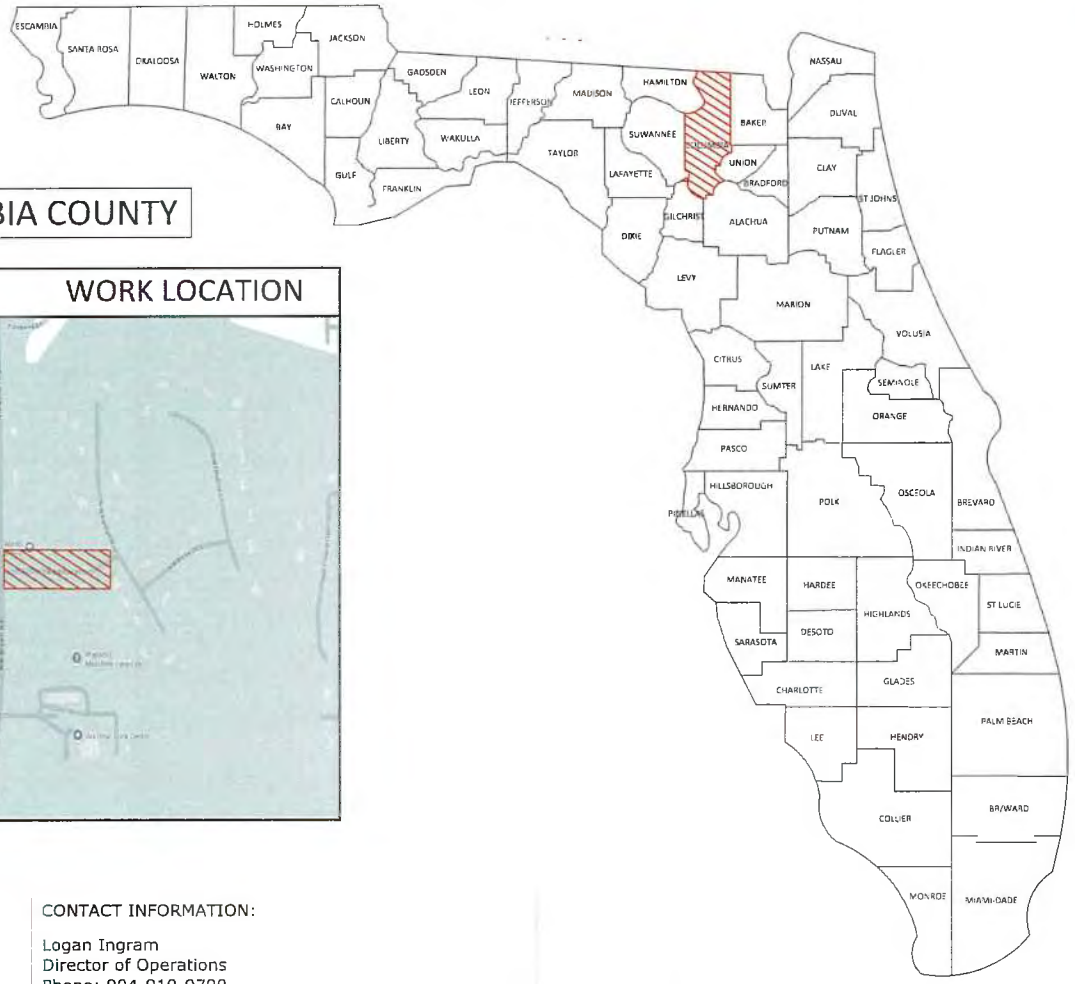

COLUMBIA COUNTY

VICINITY MAP WORK LOCATION

JB0002478041 - 119 NW ETHAN PL LAKE CITY FL 32055

Know what's below. Call before you dig.

NTS

N

TABLE OF CONTENTS:

SHEET A: COVERSHEET
SHEET B: GENERAL NOTES & SYMBOLOGY
SHEET 1: PLAN VIEW
SHEET C: PHOTOS OF PROJECT AREA
SHEET D-E: TRAFFIC CONTROL
SHEET F: SEDIMENT CONTROL SHEET
SHEET G: TYPICALS

CONTACT INFORMATION:

Logan Ingram
Director of Operations
Phone: 904-910-9700
Email: Logan.Ingram@EmpireCommunicationsLLC.com

Kelcee Feitlin
Project Manager
Phone: (407)401-1808
Email: kelcee.feitlin@empirecommunicationsllc.com

SHEET TITLE: COVER SHEET

Director of Operations:	LOGAN INGRAM
Project Manager:	KELCEE FEITLIN
Project Number:	JB0002478041
Description:	LAKE CITY FL 32055
Drawing Name:	119 NW ETHAN PL
County:	COLUMBIA
Date:	01/13/2026
MPM:	N/A
SHEET:	A

CONFIDENTIAL/PROPRIETARY

GENERAL NOTES & SYMBOLOGY

GENERAL NOTES

1. ALL CATV CONSTRUCTION WITHIN THE PUBLIC RIGHTS OF WAY SHALL BE IN CONFORMITY WITH THE LOCAL JURISDICTION'S "MINIMUM STANDARDS" AND MEET N.E.S.C., F.C.C., M.U.T.C.D., AND F.D.O.T. STANDARDS.
2. THE CONTRACTOR SHALL NOTIFY CALL SUNSHINE AND OTHER UTILITIES PRIOR TO COMMENCEMENT OF CONSTRUCTION.
3. USE THE "DIRECTIONAL BORE METHOD" FOR ALL ROADWAY & DRIVEWAY CROSSINGS. NO "ACUPUNCTURE MISSILE" BORES PERMITTED.
4. NO OPEN ASPHALT CUTS WILL BE PERMITTED UNLESS PRE-APPROVED. MUST REFER TO FDOT OPEN CUT DETAIL.
5. ALL SIDEWALK REMOVAL AND REPLACEMENT SHALL BE RESTORED TO THE LOCAL JURISDICTION'S AND F.D.O.T. STANDARD SPECIFICATION NO. 522-001 AND FDOT SPEC 522.
6. ALL AERIAL CONSTRUCTION SHALL MAINTAIN A MINIMUM OF 18' CLEARANCE PARALLEL TO AND CROSSING ALL F.D.O.T., COUNTY, & MUNICIPAL RIGHTS OF WAY.
7. MUST MAINTAIN A MINIMUM 3' CLEARANCE FROM ALL WATER & SEWER LINES.
8. FDOT SHALL BE NOTIFIED THREE (3) WORKING DAYS PRIOR TO COMMENCEMENT OF CONSTRUCTION.
9. UNDERGROUND UTILITIES HAVE BEEN PLOTTED FROM AVAILABLE RECORDS AND FIELD OBSERVATIONS BUT ARE NOT NECESSARILY EXACT. THEREFORE, UTILITY LOCATIONS WILL BE VERIFIED 100FT IN ADVANCE OF TRENCHING AND BORING, SO THAT CHANGES CAN BE MADE IN EVENT OF CONFLICT.
10. RESTORATION SHALL BEGIN WITHIN THREE (3) WEEKS AFTER THE INSTALLATION OF CABLE/CONDUIT. FULL GRASS BY SEED AND MULCH OR SODDING AS APPROVED.
11. NO OPEN TRENCHES TO BE LEFT OPEN OVERNIGHT. NEEDS TO BE BACKFILLED OR COVERED. (PUBLIC SAFETY HAZARD.)
12. NO EXCAVATION SHALL BE PERMITTED WITHIN 10' OF PROTECTED TREES (20' FOR GRAND OAKS). ALL UTILITY INSTALLATION SHALL BE PLACED BY DIRECTIONAL BORE BEGINNING OUTSIDE OF PROTECTED RADIUS.
13. EROSION CONTROL MEASURES MUST BE USED AT ALL TIMES.
14. THESE DRAWINGS ARE FOR PERMITTING PURPOSES ONLY.
15. ALL PROPOSED UTILITY LOCATED WITHIN ROADSIDE DRAIN/AGE DITCHES SHALL BE A MINIMUM OF 30" BELOW THE LOWEST POINT OF THE DITCH OR THE INVERT OF ANY CULVERTS WITHIN RIGHT OF WAY, WHICHEVER IS LOWER.
16. ALL MATERIALS USED FOR BACKFILL SHALL BE FREE FROM LARGE LUMPS, CLAY, WOOD OR OTHER EXTRANEOUS MATERIAL. FDOT SS SECTION 125-8 BACKFILLING SHALL BE REDONE ACCORDING TO FDOT SS SECTION 125-8.3.1. HYDRAULIC METHOD OF BACKFILL IS NOT ACCEPTABLE. BACKFILLING UNDER WET CONDITIONS SHALL CONFORM TO FDOT SS SECTION 125-8.
17. SUBMIT A ROADWAY BORE LOG TO FDOT DISTRICT 7 AT 813-975-6000 OR 800-226-7220 WITHIN SEVEN (7) DAYS OF THE COMPLETION OF THE SUCCESSFUL OR FAILED BORE PATH.
    THE BORE LOG SHALL INCLUDE ALL OF THE FOLLOWING:
    A) FDOT RIGHT OF WAY USE PERMIT NUMBER. IF THE UTILITY WORK WAS DONE DURING A CONSTRUCTION PROJECT, INCLUDE THE PROJECT IDENTIFICATION NUMBER.
    B) NAME OF PERSON COLLECTING DATA, INCLUDING TITLE, POSITION, COMPANY NAME, AND PHONE NUMBER.
    C) A TIE TO A PERMANENT STRUCTURE OR A STATION WHEN WITHIN A CONSTRUCTION PROJECT.
    D) THE DETECTION METHOD USED, BORE DIAMETER, UTILITY DIAMETER, DRILLING FLUID COMPOSITION, COMPOSITION OF ANY OTHER MATERIALS USED TO FILL THE ANNULAR VOID BETWEEN THE BORE AND THE UTILITY DIAMETER, OR UTILITIES PLACED OUT OF SERVICE.
    E) A PLAN VIEW OF THE BORE PATH SHOWING DEPTHS AND OFFSET DIMENSIONS IN RELATION TO ROADWAY TO AN ACCURACY OF WITHIN 1 INCH OF THE PHYSICALLY EXPOSED BEGINNING AND END POINTS OF THE BORE AND OTHER EXPOSED POINTS ALONG THE PATH. INDICATE IF THE BORE FAILED.
    IMPORTANT: NO GUY ANCHORING ASSEMBLY WAS OFFERED IN THIS SUBMITTAL; HENCE, NO GUY ANCHORING ASSEMBLY SHALL BE INSTALLED UNDER THIS PERMIT UNLESS CORRECTIONS ARE MADE AND RESUBMITTED FOR REVIEW.
18. MUST MAINTAIN A MINIMUM 30" CLEARANCE FROM ALL DRAIN/AGE STRUCTURES WHETHER BORING UNDER OR TRENCHING/BORING PARALLEL TO THEM.
19. SEDIMENT CONTROL DEVICES MUST BE INSTALLED AT ALL TRENCH & DIRECTIONAL BORE LOCATIONS.

LEGENDS

- PROPOSED AERIAL ROUTE
- PROPOSED BORE ROUTE
- EXISTING TELECOMMUNICATIONS
- EXISTING GAS
- EXISTING SEWER
- EXISTING WATER LINE
- EXISTING FENCELINE
- ROADWAY CENTER LINE
- PROPERTY LINE
- R/W LINE
- EXISTING STORM DRAIN
- EXISTING DITCH
- BOC
- RAILROAD
- PROPOSED BORE
- CENTER LINE
- EOP
- ELECTRIC LINE

PROPOSED LOW PROFILE		TRANSFORMER	
POWER SUPPLY W/ METER		STREET LIGHT	
PROPOSED VAULT		TRAFFIC SIGNAL COMBINATION	
PROPOSED PEDESTAL		FIRE HYDRANT	
BORE PIT		MONUMENT	
HANDHOLE		CATCH BASIN	
EXISTING POLE		STORM DRAIN MANHOLE	
EXISTING COMCAST VAULT		WATER MANHOLE	
EXISTING COMCAST PEDESTAL		SANITARY / STORM SEWER MANHOLE	
EXISTING IRRIGATION VAULT		SEWER CLEAN OUT	
EXISTING UTILITY VAULT/PEDESTAL		ELECTRIC MANHOLE	
GAS/WATER/SS/ELECTRIC VALVE		UNIDENTIFIED MANHOLE	
TREE/BUSHES		WATER METER	
POTHOLE		GAS METER	
STREET SIGN		TELCO MANHOLE	
NEW POLE		CULVERT	
PROPOSED NODE CABINET		EXISTING NODE CABINET	
PROPOSED POWER SUPPLY CABINET		EXISTING POWER SUPPLY CABINET	

UTILITY OWNER: Comcast

DESIGNER:

JB0002478041 - 119 NW ETHAN PL LAKE CITY FL 32055

811 Know what's below. Call before you dig.

NTS

N

SHEET TITLE: GENERAL NOTES AND SYMBOLOGY

Director of Operations:	LOGAN INGRAM
Project Manager:	KELCEE FEITLIN
Project Number:	JB0002478041
Description:	LAKE CITY FL 32055
Drawing Name:	119 NW ETHAN PL
County:	COLUMBIA
Date:	01/13/2026
MPM:	N/A
SHEET:	B

CONFIDENTIAL/PROPRIETARY

UTILITY OWNER:

Comcast

DESIGNER.

LEGEND

- BORE PIT
- FC — EXISTING PEDESTAL
- PROPOSED 2" 13.5 SDR ROLL PIPE CONTAINING CABLE
- EXISTING TELECOMMUNICATIONS
- EXISTING DITCH
- PROPOSED BORE

SCALE 1":40'

N

SHEET TITLE

PLAN VIEW

Director of Operations:	LOGAN INGRAM
Project Manager.	KELCEE FEITLIN
Project Number:	JB0002478041
Description:	LAKE CITY FL 32055
Drawing Name:	119 NW ETHAN PL
County:	COLUMBIA
Date:	01/13/2026
MPM:	N/A
SHEET:	1 OF 1

CONFIDENTIAL/PROPRIETARY

PROPOSED TIE-IN POINT LOCATION

EXISTING PED LOCATION

UTILITY OWNER: comcast

DESIGNER:

JB0002478041 - 119 NW ETHAN PL LAKE CITY FL 32055

PHOTOS OF PROJECT AREA

SHEET TITLE: PHOTOS

Director of Operations:	LOGAN INGRAM
Project Manager:	KELCEE FEITLIN
Project Number:	JB0002478041
Description:	LAKE CITY FL 32055
Drawing Name:	119 NW ETHAN PL
County:	COLUMBIA
Date:	01/13/2026
MPM:	N/A
SHEET:	C

CONFIDENTIAL/PROPRIETARY

NOTE:

1. This Index applies to Two-Lane, Two-Way and Multilane Roadways, including Medians of divided roadways, with work on the shoulder.

2. L = Taper Length
   X = Work Zone Sign Spacing
   B = Buffer Length
   See Index 102-600 for "L", "X", "B", and channelizing device spacing values.

3. Where work activities are between 2' and 15' from the edge of traveled way, the Engineer may omit signs and channelizing devices for work operations 60 minutes or less.

4. When four or more work vehicles enter the through traffic lanes in a one hour period (excluding establishing and terminating the work area), use a flagger or lane closure to accommodate work vehicle ingress and egress.

5. For work less than 2' from the traveled way and work zone speed is greater than 45 MPH, use a lane closure.

6. The "Speeding Fines Doubled When Workers Present" signs (NOT-13-06) and "End Road Work" Signs (G20-2) along with the associated work zone sign spacing distances may be omitted when the work operation is in place for 24 hours or less.

7. Temporary pavement markings may be omitted when the work operation is in place for 3 days or less.

8. Omit "Shoulder Closed" signs (W21-5a) along with associated work zone sign spacing distances for work on the median.

9. When there is no paved shoulder, the "Worker" sign (W21-1) may be used instead of the "Shoulder Closed" sign (W21-5a).

SYMBOLS:

- Work Area
- Channelizing Device (See Index 102-600)
- Work Zone Sign
- Lane Identification and Direction of Traffic

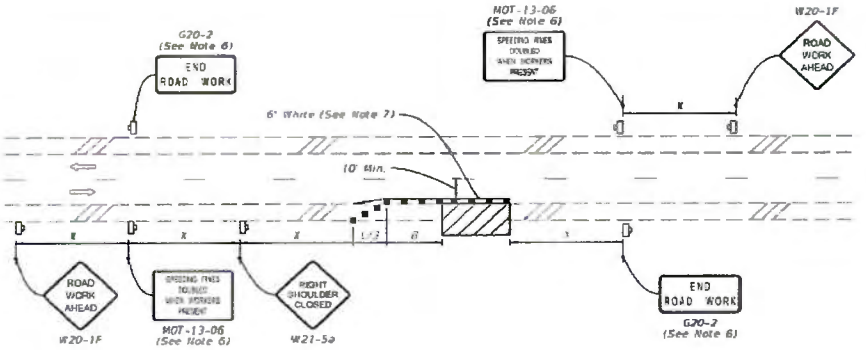

TWO-LANE ROADWAY
SHOULDER WORK LESS THAN 2' FROM THE TRAVELED WAY
WITH WORK ZONE SPEED OF 45 MPH OR LESS

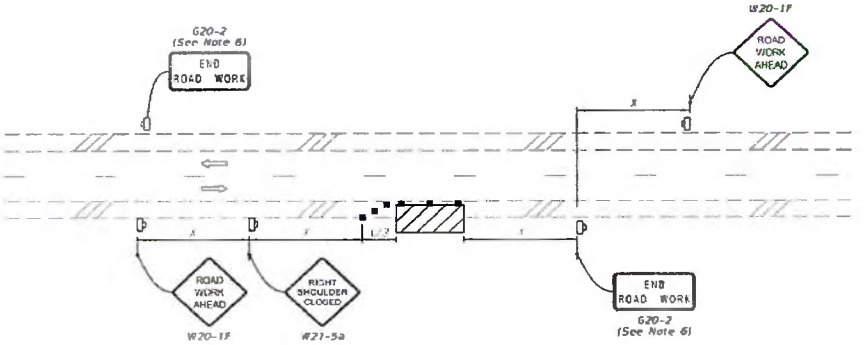

TWO-LANE ROADWAY
SHOULDER WORK BETWEEN 2' AND 15' FROM THE TRAVELED WAY

LAST REVISION	REVISION	DESCRIPTION.	FDOT	FY 2025-26 STANDARD PLANS	TWO-LANE AND MULTILANE, WORK ON SHOULDER	INDEX	SHEET
11/01/21						102-602	1 of 2

SHEET: D
CONFIDENTIAL/PROPRIETARY

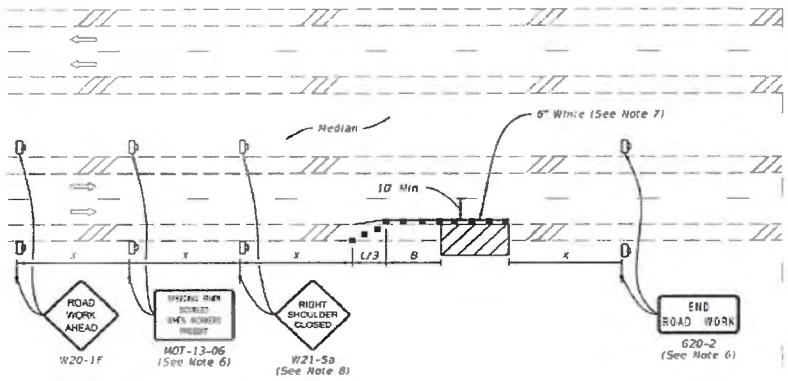

MULTILANE ROADWAY
SHOULDER WORK LESS THAN 2' FROM THE TRAVELED WAY
WITH WORK ZONE SPEED OF 45 MPH OR LESS

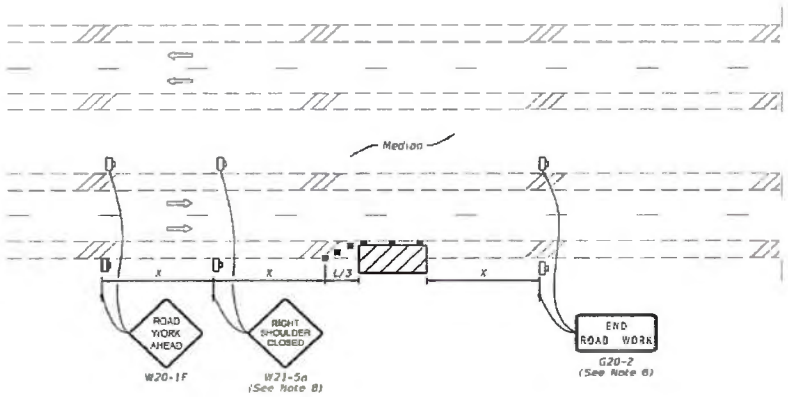

MULTILANE ROADWAY
SHOULDER WORK BETWEEN 2' AND 15' FROM THE TRAVELED WAY

SYMBOLS:
- Work Area
- Channelizing Device (See Index 102-600)
- Work Zone Sign
- Lane Identification and Direction of Traffic

LAST REVISION	REVISION	DESCRIPTION	FDOT	FY 2025-26 STANDARD PLANS	TWO-LANE AND MULTILANE, WORK ON SHOULDER	INDEX	SHEET
11/01/20						102-602	2 of 2

SHEET: E
CONFIDENTIAL/PROPRIETARY

SEDIMENT CONTROL

SILT FENCE

NOT TO SCALE

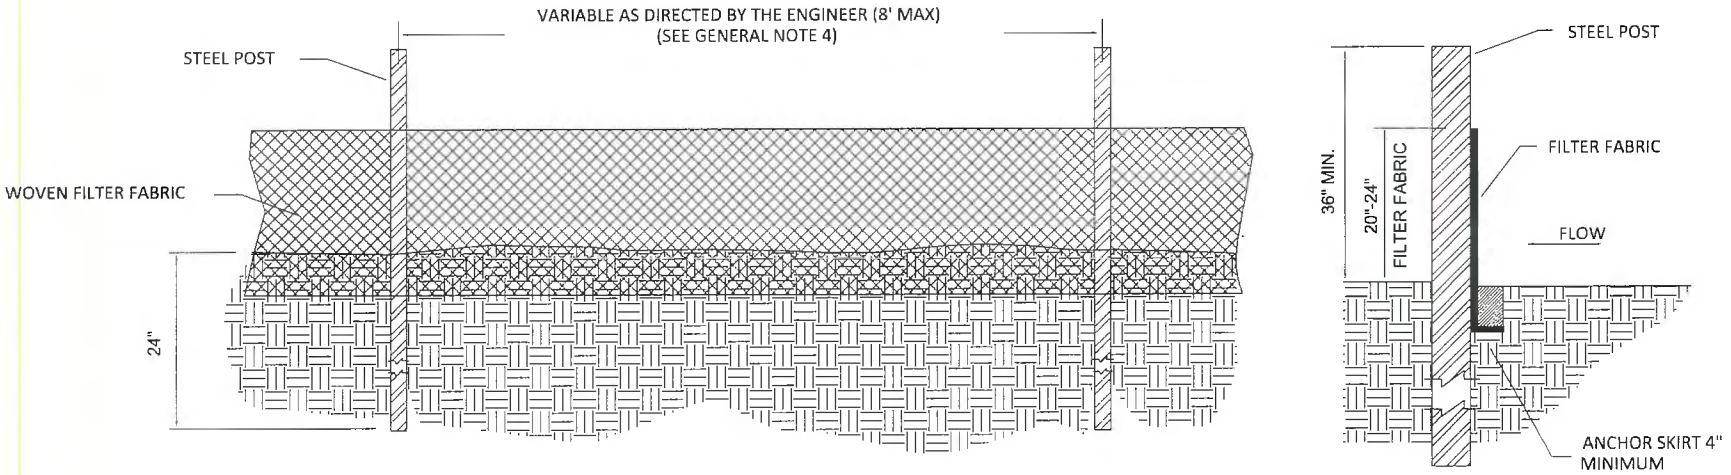

GENERAL NOTES

1. PREFABRICATED SILT FENCE IS NOT ACCEPTABLE ON THIS PROJECT.
2. STEEL POSTS SHALL BE USED ON THIS PROJECT INSTEAD OF WOOD POSTS. STEEL POSTS SHALL BE 5'-0" IN HEIGHT AND BE OF THE SELF-FASTENER ANGLE STEEL TYPE.
3. WOVEN FILTER FABRIC SHALL BE USED WHERE SILT FENCE IS TO REMAIN FOR A PERIOD OF MORE THAN 30 DAYS. FILTER FABRIC FENCE SHALL BE A MINIMUM OF 32" WIDTH AND SHALL HAVE A MINIMUM OF AT LEAST 6 LINE WIRES WITH 1'2" STAY SPACING.
4. SILT FENCE SHALL BE STANDARD STRENGTH FILTER FABRIC WITH WIRE MESH REINFORCEMENT OR EXTRA STRENGTH FILTER FABRIC. WHEN FABRIC IS USED WITH WIRE MESH , 8' CENTERED POSTS MAY BE USED. OMISSION OF THE REINFORCING WIRE IS A CONSTRUCTION CHANGE THAT NECESSITATES MORE POSTS FOR SUPPORT (IE. THE SPACING DISTANCE NEEDS TO BE REDUCED TO NO GREATER THAN SIX (6) FEET APART).
5. TURN SILT FENCE UP SLOPE AT ENDS.
6. THE USE OF SILT FENCE IS AREAS OF CONCENTRATED FLOW IS IN/APPROPRIATE.

MAINTEN/ANCE NOTES

1. INSPECT SEDIMENT FENCES AT LEAST ONCE A WEEK AND AFTER EACH SIGNIFICANT (0.5") RAINFALL. MAKE ANY REQUIRED REPAIRS IMMEDIATELY.
2. SHOULD THE FABRIC OF A SEDIMENT FENCE COLLAPSED, TEAR, DECOMPOSE OR BECOME INEFFECTIVE, REPLACE IT PROMPTLY.
3. REMOVE SEDIMENT DEPOSITS AS NECESSARY TO PROVIDE ADEQUATE STORAGE VOLUME FOR THE NEXT RAIN AND TO REDUCE PRESSURE ON THE FENCE . TAKE CARE TO AVOID UNDERMINING THE FENCE DURING CLEANOUT.
4. REMOVE ALL FENCING MATERIALS AND UNSTABLE SEDIMENT DEPOSITS AND BRING THE AREA TO GRADE AND STABILIZE IT AFTER THE CONTRIBUTING DRAIN/AGE AREA HAS BEEN PROPERLY STABILIZED.

NOTE: THESE DETAILS ARE PROVIDED AS AN EXAMPLE AND ARE NOT INTENDED AS APPROVED DETAILS FOR A SEDIMENT AND EROSION CONTROL PLAN

CONFIDENTIAL/PROPRIETARY

DIRECTION/AL BORE TIE-IN DETAIL

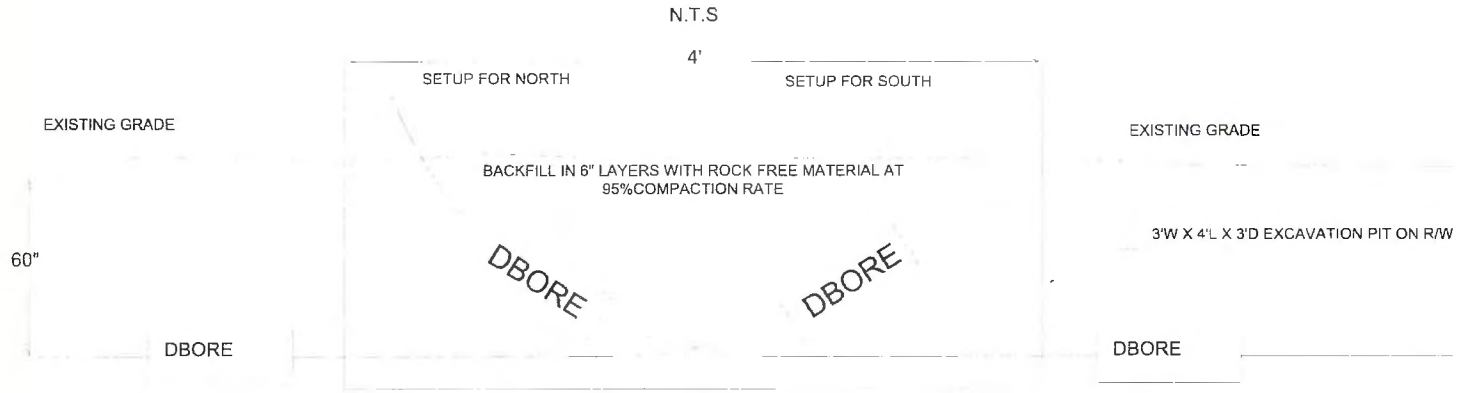

TIE-IN STATION

- BORE FROM EACH DIRECTION IS RUN AT DESIGN DEPTH TO 2 FEET PAST THE INTENDED TIE-IN. THEN TURNED UP TO DAYLIGHT.
- THE TIE-IN POINT IS EXCAVATED. THE CONDUITS CUT OFF WHERE THEY CROSS EACH OTHER AT DESIGN DEPTH, AND A COUPLER IS INSTALLED TO CONNECT THE TWO CONDUITS AT THE DESIGN DEPTH.
- ALL EXCAVATIONS OR TRENCHES 4 FEET OR GREATER IN DEPTH SHALL BE APPROPRIATELY BENCHED, SHORED, OR SLOPED IN OSHA'S EXCAVATION STANDARD, 29 CFR 1926.650, .651, AND .652

SHEET: G

CONFIDENTIAL/PROPRIETARY

COLUMBIA COUNTY BOARD OF COUNTY COMMISSIONERS
AGENDA ITEM REQUEST FORM

The Board of County Commissioners meets the 1st and 3rd Thursday of each month in the Columbia County School Board Administrative Complex Auditorium, 372 West Duval Street, Lake City, Florida 32055.
The first meeting of every month is at 9:30AM while the second meeting of every month takes place at 5:30PM.
All agenda items are due in the Board's office one week prior to the meeting date.

Today's Date: 1/27/2026 **Meeting Date:** 2/5/2026

Department: Public Works

1. Nature and purpose of agenda item:

Utility permit from Mastec requesting to install a line at SW Woodland Ave.

2. Recommended Motion/Action:

Approve

3. Fiscal impact on current budget.

This item has no effect on the current budget.

COLUMBIA COUNTY BOARD OF COUNTY COMISSIONERS
UTILITY PERMIT

Date 01/15/2026 Permit No. 250219 County Road SW Woodland Ave Section No. _____
SW Bay Pl., Heflin Ave, Magnolia Ave, SW Thorne Ln., SW Mapleton St.

Permittee Mastec Network Solutions, on behalf of Comcast Communications

Address 1733 SW Old Spanish Rd, O'Brien, FL 32071 Telephone Number 504-231-5888

Requesting permission from Columbia County, Florida, hereinafter called the County, to contract, operate and maintain Proposed underground and aerial fiber optic cable

FROM: _____ TO: _____

Submitted for the Utility Owner by: Jessica Zaldivar, Sr. Project Coordinator *Jessica Zaldivar* 01/15/2026
Typed Name & Title Signature Date

1. Permittee declares that prior to filing this application it has determined the location of all existing utilities, both aerial and underground and the accurate locations are shown on the plans attached hereto and made a part of this application. Proposed work is within corporate limits of Municipality: YES ( ) NO ( ). If YES: LAKE CITY ( ) FORT WHITE ( ). A letter of notification was mailed on _____ to the following utility owners _____

Locates will be done prior to start of construction

2. The Columbia County Public Works Director shall be notified twenty-four (24) hours prior to starting work and again immediately upon completion of work. The Public Works Director is Kevin Kirby, located at 607 NW Quinten St, Lake City, FL 32025 Telephone Number 386-758-1019. The PERMITTEE's employee responsible for Maintenance of Traffic is Carlos Jimenez _____ Telephone Number 305-206-3406 (This name may be provided at the time of the 24 hour notice to starting work.)

3. This PERMITTEE shall commence actual construction in good faith within 30 days after issuance of permit, and shall be completed within 90 days after permitted work has begun. If the beginning date is more than 60 days from date of permit approval, then PERMITTEE must review the permit with the Columbia County Public Works Director to make sure no changes have occurred in the transportation facility that would affect the permitted construction.

4. The construction and maintenance of such utility shall not interfere with the property and rights of a prior PERMITTEE.

5. It is expressly stipulated that this permit is a license for permissive use only and that the placing of utilities upon public property pursuant to this permit shall not operate to create or vest any property right in said holder.

6. Pursuant to Section 337-403(1), Florida Statutes, whenever necessary for the construction, repair, improvement, maintenance, safe and efficient operation, alteration or relocation of all, or any portion of said transportation facility as determined by the Columbia County Public Works Director and/or County Engineer, any or all utilities and appurtenances authorized hereunder, shall be immediately removed from said transportation facility or reset or

relocated thereon as required by the Columbia County Public Works Director and/or County Engineer and at the expense of the PERMITTEE.

7. In case of non-compliance with the County's requirements in effect as of the approval date of this permit, this permit void and the facility will have to be brought into compliance or removed from the right of way at no cost to the County.

8. It is understood and agreed that the rights and privileges herein set out are granted only to the extent of the County's right, title and interest in the land to b entered upon and used by the PERMITTEE, and the PERMITTEE will, at all times, and to the extent permitted by law, assume all risk of and indemnify, defend, and save harmless Columbia County, Florida from any and all loss, damage, cost or expense arising in any manner on account of the exercise or attempted exercise by said PERMITTEE of the aforesaid right and privileges.

9. During construction, all safety regulations of the County shall be observed and the PERMITTEE must take measures, including pacing and the display of safety devices that may be necessary in order to safely conduct the public through the project area in accordance with the Federal Manual on Uniform Traffic Control Devices, as amended for highways.

10. Should the PERMITTEE be desirous of keeping its utilities in place and out of service, the PERMITTEE, by execution of this permit acknowledges its present and continuing ownership of its utilities located between SW Woodland Ave and Helfin Ave. within the County's right of way as set forth above. PERMITTEE, as its sole expense, shall promptly remove said out of service utilities whenever Columbia County Public Works Director and/or County Engineer determines said removal is in the public interest.

11. Special instructions: Minimum cover of thirty inches (30") will be required at all locations. Columbia County will not be financially responsible for any damage to facilities with less than thirty inches (30") cover. Cables shall not be located within driveway ditches.

12. Additional Stipulations:

* This permit does not give permission for work outside of Columbia County Right of Way.

Permission must be obtained from land owner to work on private property.

* Contact Ken Sweet (386) 466-8037 before start of work onsite.

It is understand and agreed that commencement by the PERMITTEE is acknowledgment and acceptance of the binding nature of these specialist instructions.

Submitted By: Jessica Zaldivar
Permittee

Jessica Zaldivar Sr. Project Coordinator
Signature and Title

Place Corporate Seal

Attested

Recommended for Approval:

Signature: _____

Title: _____

Date: _____

Approval by Board of County Commissioners, Columbia County, Florida:

YES ( ) NO ( )

Date Approved: _____

Chairman's Signature: _____

COMCAST

MasTec

Communications Group

JB0002140256-FLLCT00N00

339 SW WOODLAND AVE, FORT WHITE , FL 32038

INSTALL APPROX. 14959' OF NEW STRAND AND FIBER OPTIC CABLE ATTACHING TO 67 EXISTING POLES AND INSTALL APPROX. 3124' OF NEW FIBER THRU DIRECTIONAL BORE METHOD ALONG. SW WOODLAND AVE, SW MAPLETON ST, SW THORNE LN.

SHEET INDEX

SHEET NUMBER	SHEET TITLE
1	COVER
2	LOCATION MAP
3	GENERAL NOTES
4	LEGENDS
5 - 32	PLAN VIEWS (S)
33 - 3	TYPICAL PROFILES (S)
44 - 45	CROOS SECTION (S)
46 - 50	AE TYPICALS (S)
51	UG TYPICAL
52 - 56	TRAFFIC CONTROL (S)

BILL OF MATERIALS

DESCRIPTION	QTY.	UNIT
DIRECTIONAL BORE	3124	LFT
TRENCH	0	LFT
PULL THROUGH EXISTING CONDUIT	0	LFT
BORE PITS	6	EACH
PROPOSED VAULTS	5	EACH
EXISTING VAULTS	0	EACH
PROPOSED PEDESTALS	0	EACH
EXISTING PEDESTALS	0	EACH
AERIAL RISER	0	LFT
OVERLASH	0	LFT
NEW STRAND	14959	LFT
ANCHORS	16	EACH
EXISTING ANCHORS	0	EACH
PROPOSED POLES	0	EACH
EXISTING POLES	67	EACH
TOTAL PROJECT FOOTAGE	18083	LFT

VICINITY MAP

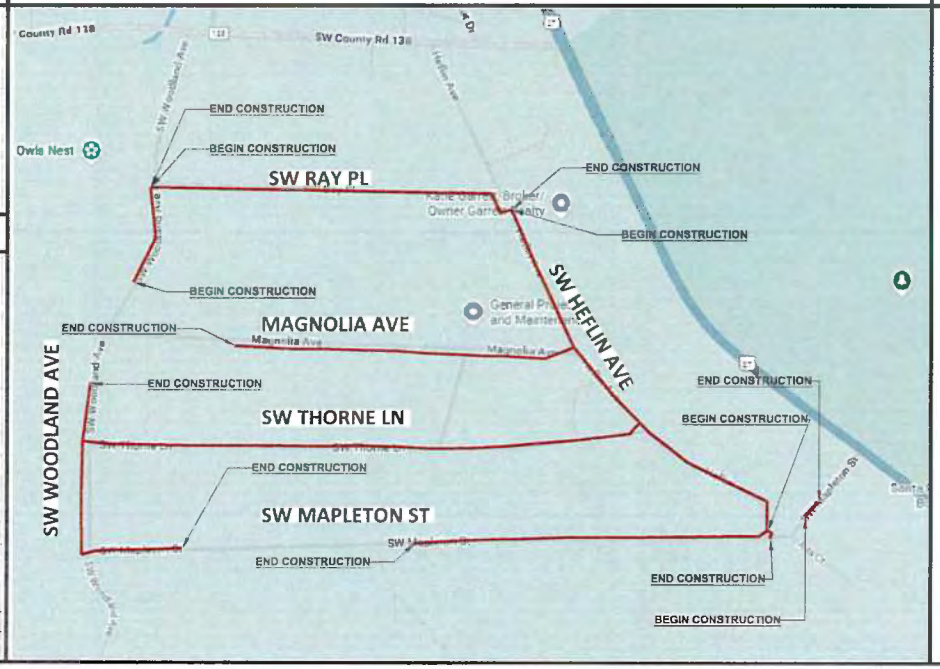

PROJECT CONTACTS

PERMITTING

MASTEC
JOSE VALDOVINOS
633 NW 250TH ST
NEWBERRY, FL 32669
(719) 649-2232
JOSE.VALDOVINOS@MASTEC.COM

COMCAST COMMUNICATIONS GROUP:

MIKE FISHER (561) 815-6488
MIKE_FIHSER@CABLE.COMCAST.COM

811

MasTec
Communications Group
800 S. DOUGLAS ROAD 10TH FLOOR
CORAL GABLES, FL 33134
(407) 331-5841
ERIC.THOMPSON2@MASTEC.COM

COMCAST
OUTSIDE PLANT CONSTRUCTION
FIBER OPTIC CABLE ROUTE
PROJECT NAME FLLCT00N00

REVISION #	DATE	DESCRIPTION	BY

DATE 01/13/2025 SCALE NTS
DRAWING BY MASTEC
NODE NUMBER FLLCT00N00
COUNTY COLUMBIA
ADDRESS 339 SW WOODLAND AVE FORT WHITE FL 32038
TOWNSHIP 7S RANGE 17E SECTION 29
CHILD JOB NUMBER JB0002140256
SHEET TITLE COVER

LOCATION MAP

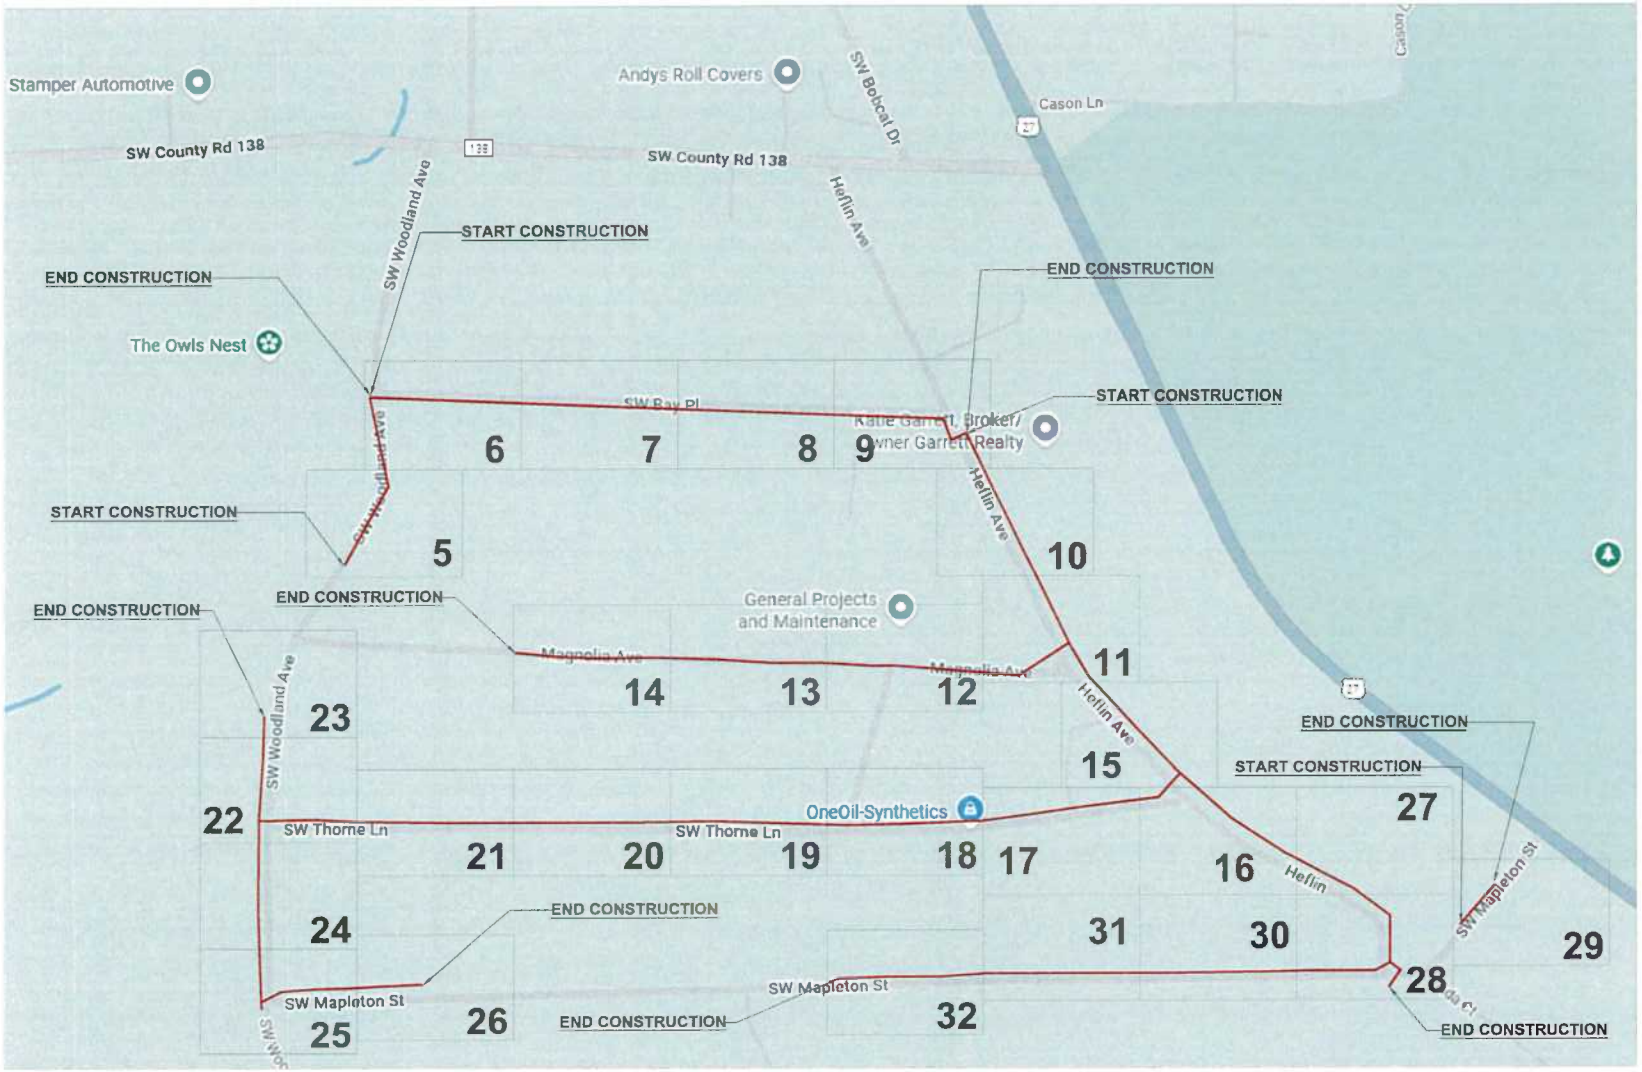

MasTec
Communications Group
800 S. DOUGLAS ROAD 10TH FLOOR
CORAL GABLES, FL 33134
(407) 301-9841
ERIC.THOMPSON2@MASTEC.COM

COMCAST
OUTSIDE PLANT CONSTRUCTION
FIBER OPTIC CABLE ROUTE
PROJECT NAME FLLCT00N00

REVISION			
#	DATE	DESCRIPTION	BY

DATE	01/13/2025
SCALE	NTS
DRAWN BY	MASTEC
NODE NUMBER	FLLCT00N00
COUNTY	COLUMBIA
ADDRESS	339 SW WOODLAND AVE, FORT WHITE, FL 32038
TOWNSHIP	7S
RANGE	17E
SECTION	29
CHILD JB NUMBER	JB000240256
SHEET TITLE	LOCATION MAP

SHEET 2 OF 56

GENERAL NOTES

THE LOCATIONS OF UTILITIES SHOWN ON THESE DRAWINGS ARE ONLY APPROXIMATE. MASTEC HEREBY DISCLAIMS ANY RESPONSIBILITY TO THIRD PARTIES FOR THE ACCURACY OF THIS INFORMATION. PERSONS WORKING IN THE AREA COVERED BY THIS DRAWING MUST CONTACT THE STATEWIDE CALL-BEFORE-YOU-DIG SYSTEM TO ASCERTAIN THE LOCATION OF UNDERGROUND UTILITIES PRIOR TO PERFORMING ANY EXCAVATION.

1. ALL MATERIALS, WORKMANSHIP, AND CONSTRUCTION OF UTILITY IMPROVEMENTS SHALL MEET OR EXCEED SITE WORK STANDARDS AND THE STANDARDS AND SPECIFICATIONS SET FORTH IN THE LOCAL JURISDICTION REGULATIONS AND APPLICABLE STATE AND FEDERAL REGULATIONS. WHERE THERE IS CONFLICT BETWEEN THESE PLANS AND THE SPECIFICATIONS, OR ANY APPLICABLE STANDARDS, THE HIGHER QUALITY STANDARD SHALL APPLY. ALL WORK WITHIN PUBLIC R.O.W. OR EASEMENTS MAY REQUIRE INSPECTED AND APPROVED BY THE LOCAL JURISDICTION INSPECTOR. INSPECTION SERVICES AND CONSTRUCTION CERTIFICATION TO BE PROVIDED BY DESIGNEE OF PROJECT SPONSOR/OWNER.

2. THE CONTRACTOR IS SPECIFICALLY CAUTIONED THAT THE LOCATION AND/OR ELEVATION OF EXISTING UTILITIES, AS SHOWN ON THESE PLANS, IS BASE ON RECORDS OF THE VARIOUS UTILITY COMPANIES, AND WHERE POSSIBLE, MEASUREMENTS TAKEN IN THE FIELD. THE INFORMATION IS NOT TO BE RELIED UPON AS BEING EXACT OR A COMPLETE RECORD OF ALL UTILITIES IN THE WORK AREA. THE CONTRACTOR MUST CALL THE LOCAL UTILITY LOCATION CENTER AT LEAST 48 HOURS BEFORE ANY EXCAVATION TO REQUEST EXACT FIELD LOCATIONS OF EXISTING UTILITIES. THE CONTRACTOR SHALL VERIFY PERTINENT LOCATIONS AND ELEVATIONS, ESPECIALLY AT THE CONNECTION POINTS AND AT POTENTIAL UTILITY CONFLICTS. IT SHALL BE THE RESPONSIBILITY OF THE CONTRACTOR TO RELOCATE ALL EXISTING UTILITIES THAT CONFLICT WITH THE PROPOSED IMPROVEMENTS SHOWN ON THESE PLANS.

3. THE CONTRACTOR SHALL BE RESPONSIBLE FOR OBTAINING ALL NECESSARY PERMITS FROM ALL APPLICABLE AGENCIES. THE CONTRACTOR SHALL NOTIFY THE LOCAL JURISDICTION INSPECTOR AT LEAST 48 HOURS PRIOR TO THE START OF ANY EARTH DISRUPTING ACTIVITY OR CONSTRUCTION ON ANY AND ALL PUBLIC IMPROVEMENTS IF REQUIRED.

4. THE CONTRACTOR SHALL COORDINATE AND COOPERATE WITH THE LOCAL JURISDICTION AND ALL UTILITY COMPANIES WITH REGARD TO RELOCATIONS OR ADJUSTMENTS OF EXISTING UTILITIES DURING CONSTRUCTION, TO ASSURE THAT THE WORK IS ACCOMPLISHED IN A TIMELY FASHION, AND WITH A MINIMUM DISRUPTION OF SERVICES. THE CONTRACTOR SHALL BE RESPONSIBLE FOR CONTACTING ALL PARTIES AFFECTED BY ANY DISRUPTION OF ANY UTILITY SERVICE.

5. THE CONTRACTOR SHALL HAVE ONE (1) SIGNED COPY OF THE APPROVE PLANS, ONE (1) COPY OF THE APPROPRIATE STANDARDS AND SPECIFICATIONS, AND ONE (1) COPY OF ANY PERMITS AND EXTENSION AGREEMENTS NEEDED FOR THE JOB ON-SITE AT ALL TIMES.

6. THE CONTRACTOR SHALL BE RESPONSIBLE FOR ALL ASPECTS OF SAFETY INCLUDING, BUT NOT LIMITED TO: EXCAVATION, TRENCHING, SHORING, TRAFFIC CONTROL, AND SECURITY.

7. IF, DURING THE CONSTRUCTION PROCESS, CONDITIONS ARE ENCOUNTERED BY THE CONTRACTOR, HIS SUBCONTRACTORS, OR OTHER AFFECTED PARTIES WHICH COULD INDICATE A SITUATION THAT IS NOT IDENTIFIED IN THE PLANS OR SPECIFICATIONS, THE CONTRACTOR SHALL CONTACT THE ENGINEER IMMEDIATELY.

8. ALL REFERENCES TO ANY PUBLISHED STANDARDS SHALL REFER TO THE LATEST REVISION OF SAID STANDARD, UNLESS SPECIFICALLY STATED OTHERWISE.

9. FOR WORK AFFECTING PUBLIC ROADWAYS OR IF REQUIRED BY THE LOCAL JURISDICTION, THE CONTRACTOR SHALL SUBMIT A TRAFFIC CONTROL AND PHASING PLAN IN ACCORDANCE WITH M.U.T.C.D. FOR APPROVAL. PRIOR TO ANY CONSTRUCTION ACTIVITIES WITHIN OR AFFECTING THE RIGHT-OF-WAY, THE CONTRACTOR SHALL BE RESPONSIBLE FOR PROVIDING ANY AND ALL TRAFFIC CONTROL DEVICES AS MAY BE REQUIRED BY SAID PLANS. PRIOR TO INSTALLATION A PRECONSTRUCTION CONFERENCE SHALL BE HELD WITH LOCAL JURISDICTION.

10. ALL PROPOSED AERIAL CATV CROSSING ROAD/WAYS WILL HAVE MINIMUM MID-SPAN HEIGHT OF 18'-0".

11. ALL PROPOSED AERIAL CATV CROSSING DRIVEWAYS WILL HAVE MINIMUM MID-SPAN HEIGHT OF 18'-0".

10. THE CONTRACTOR IS RESPONSIBLE FOR PROVIDING ALL LABOR AND MATERIALS NECESSARY FOR THE COMPLETION OF THE INTENDED IMPROVEMENTS SHOWN ON THESE DRAWINGS OR DESIGNATED TO BE PROVIDED, INSTALLED, CONSTRUCTED, REMOVED, OR RELOCATED UNLESS SPECIFICALLY NOTED OTHERWISE.

12. PER AGENCY STANDARDS, THE CONTRACTOR SHALL BE RESPONSIBLE FOR KEEPING ROADWAYS FREE AND CLEAR OF ALL CONSTRUCTION DEBRIS AND DIRT TRACKED FROM THE SITE.

13. THE CONTRACTOR SHALL BE RESPONSIBLE FOR RECORDING RECORD INFORMATION ON A SET OF RECORD DRAWINGS KEPT AT THE CONSTRUCTION SITE AND AVAILABLE TO THE LOCAL JURISDICTION INSPECTOR AT ALL TIMES.

14. DIMENSIONS FOR LAYOUT AND CONSTRUCTION ARE NOT TO BE SCALED FROM ANY DRAWING. FOR ADDITIONAL INFORMATION CONTACT THE ENGINEER FOR CLARIFICATION AND NOTE ON THE RECORD DRAWINGS.

15. ALL EROSION AND SEDIMENT CONTROL (E.S.C.) MEASURES SHALL BE INSTALLED AT THE LIMITS OF CONSTRUCTION PRIOR TO GROUND DISTURBING ACTIVITIES. ALL E.S.C. MEASURES SHALL BE MAINTAINED IN GOOD REPAIR BY THE CONTRACTOR UNTIL SUCH TIME AS THE ENTIRE DISTURBED AREAS ARE STABILIZED WITH HARD SURFACE OR LANDSCAPING.

16. ALL WORK WITHIN THE PUBLIC RIGHT-OF-WAY IS SUBJECT TO THE JURISDICTION OF THE LOCAL JURISDICTION ENGINEERING DEPARTMENT STANDARD DETAILS AND SPECIFICATIONS.

17. ALL CONSTRUCTION OPERATIONS, INCLUDING THE WARMING UP, REPAIR, ARRIVAL, DEPARTURE OR RUNNING OF TRUCKS, EARTH MOVING EQUIPMENT, CONSTRUCTION EQUIPMENT AND ANY OTHER ASSOCIATED EQUIPMENT SHALL GENERALLY BE LIMITED TO THE TIME PERIOD APPROVED BY THE LOCAL JURISDICTION.

18. CALL THE "CALL BEFORE YOU DIG" NUMBER 48 HOURS IN ADVANCE OF DIGGING AT 8.1.1.

MasTec
Communications Group
800 S. DOUGLAS ROAD 10TH FLOOR
CORAL GABLES, FL 33134
(407) 301-8841
ERIC.THOMPSON2@MASTEC.COM

COMCAST
OUTSIDE PLANT CONSTRUCTION
FIBER OPTIC CABLE ROUTE
PROJECT NAME FLLCT00N00

REVISION #	DATE	DESCRIPTION	BY

DATE 01/13/2025 SCALE NTS
DRAWN BY MASTEC
NODE NUMBER FLLCT00N00
COUNTY COLUMBIA
ADDRESS 339 SW WOODLAND AVE FORT WHITE, FL 32038
TOWNSHIP 7S RANGE 17E SECTION 29
CMLD JB NUMBER JB0002140258
SHEET TITLE GENERAL NOTES
SHEET 3 OF 56

LEGENDS

SYMBOLS

SYMBOL	DESCRIPTION	SYMBOL	DESCRIPTION
	TELEPHONE POLE		POWER MANHOLE
	WOOD POLE		MILESPOST MARKER
	JOINT POLE		RAILROAD EQUIPMENT / RAILROAD SIGNAL POLE
	TRANSFORMER POLE		RAILROAD SIGN / PED CROSSING SIGNAL
	JOINT TRANSFORMER POLE		RAILROAD GATE
	CATV POLE		RAILROAD CROSSING
	STEEL POLE		MARKER POLE
	CONCRETE POLE		SEWER CAP
	POLE TEMPORARY		SAN SEWER MANHOLE / SAN SEWER HANDHOLE
	FN OWNED POLE		STORM SEWER MANHOLE / STORM SEWR HANDHOLE
	TRAFFIC SIGNAL POLE		STORM DRAIN CATCH BASIN/GRATE INLET/CONCRETE SPILLWAY
	LIGHT POLE		FIRE HYDRANT
	POLES (STRAND, NON FIBER)		GAS VALVE
	POLES (STRAND, NON FIBER)		WATER VALVE / CONTROL VALVE/SPRINKLER VALVE
	POLES (STRAND, NON FIBER)		WATER METER
	POWER POLE		WATER CAP
	POWER RISER		WATER VAULT
	GROUND LOCATION		WATER VALVE MARKER
	BOND LOCATION		TELEPHONE BOOTH / PAY PHONE
	ANCHOR		TELCO BOX TELCO CAB
	CALL OUT/POLE NUMBER		POWER PED
	CALL OUT/POLE NUMBER/POLE ID		STORAGE
	POWER XFMER	450'	UG CONDUIT FOOTAGE
	TELCO MANHOLE	153'	STRAND FOOTAGE
	TELCO PED		BORE PIT
	CONCRETE TELCO PAD		FIBER MANHOLE
	TELCO RISER		4X4X12 JUNCTION BOX
	TELCO VAULT	U	CC PED
	TRAFFIC SIGNAL HANDHOLE		CC FDP
	TRAFFIC SIGNAL BOX	U	UNKNOWN CAP
	TRAFFIC SIGNAL CABINET		VAULT
	ABOVE GROUND PEDESTAL		CABINET
	EXISTING FIBER VAULT		PED
	17X30 VAULT		MAIL BOX
	24X36 VAULT		YARD LIGHT
	30X48 VAULT		BUILDING
	48X48 VAULT	21TH AVE	STREET NAME
	36X48 VAULT		BUS SHELTER
	36X60 VAULT		CONIFEROUS TREE PINE TREE
	MANHOLE-LEASED		DECIDUOUS TREE PALM TREE
	HANDHOLE-LEASED		DECORATIVE ROCKS
	POWER VAULT		SHRUB HEDGE
	TELEPHONE MANHOLE		BUSH
	TELEPHONE VAULT		RISER
	FIBER VAULT		NORTH ARROW
	CULVERT		PROPOSED "FLOWERPOT"

LINETYPES

	STRAND
OB OB OB	PROPOSED TRENCH
A	PROPOSED BORE
E	PROPOSED AERIAL
	POWER
	DROP CABLE
C	BURIED COMM
	GAS
	WATER
S S	SANITARY SEWER GRAVITY MAIN
	STORM DRAIN
D	DICTH
	GUARDRAIL

	FENCE
	SIDEWALK
EOP	EDGE OF PAVEMENT
R/W	RIGHT OF WAY
BOC BOC	BACK OF CURB
	UTILITY EASEMENT
	CENTER LINE
	BUILDING
	PROPERTY LINE
	OVERHEAD GUY
	POLE TO POLE GUY
	RAILDROAD

811

MasTec
Communications Group
800 S. DOUGLAS ROAD 10TH FLOOR
CORAL GABLES, FL 33134
(407) 301-9841
ERIC.THOMPSON2@MASTEC.COM

COMCAST
OUTSIDE PLANT CONSTRUCTION
FIBER OPTIC CABLE ROUTE
PROJECT NAME FLLCT00N00

REVISION #	DATE	DESCRIPTION	BY

DATE 01/13/2025
SCALE NTS
DRAWN BY MASTEC
WORK NUMBER FLLCT00N00
COUNTY COLUMBIA
ADDRESS 396 SW WOODLAND AVE, FORT WHITE, FL 32038
TOWNSHIP 7S RANGE 17E SECTION 29
CHILD JB NUMBER JB0002140258
SHEET TITLE LEGENDS
SHEET 4 OF 56

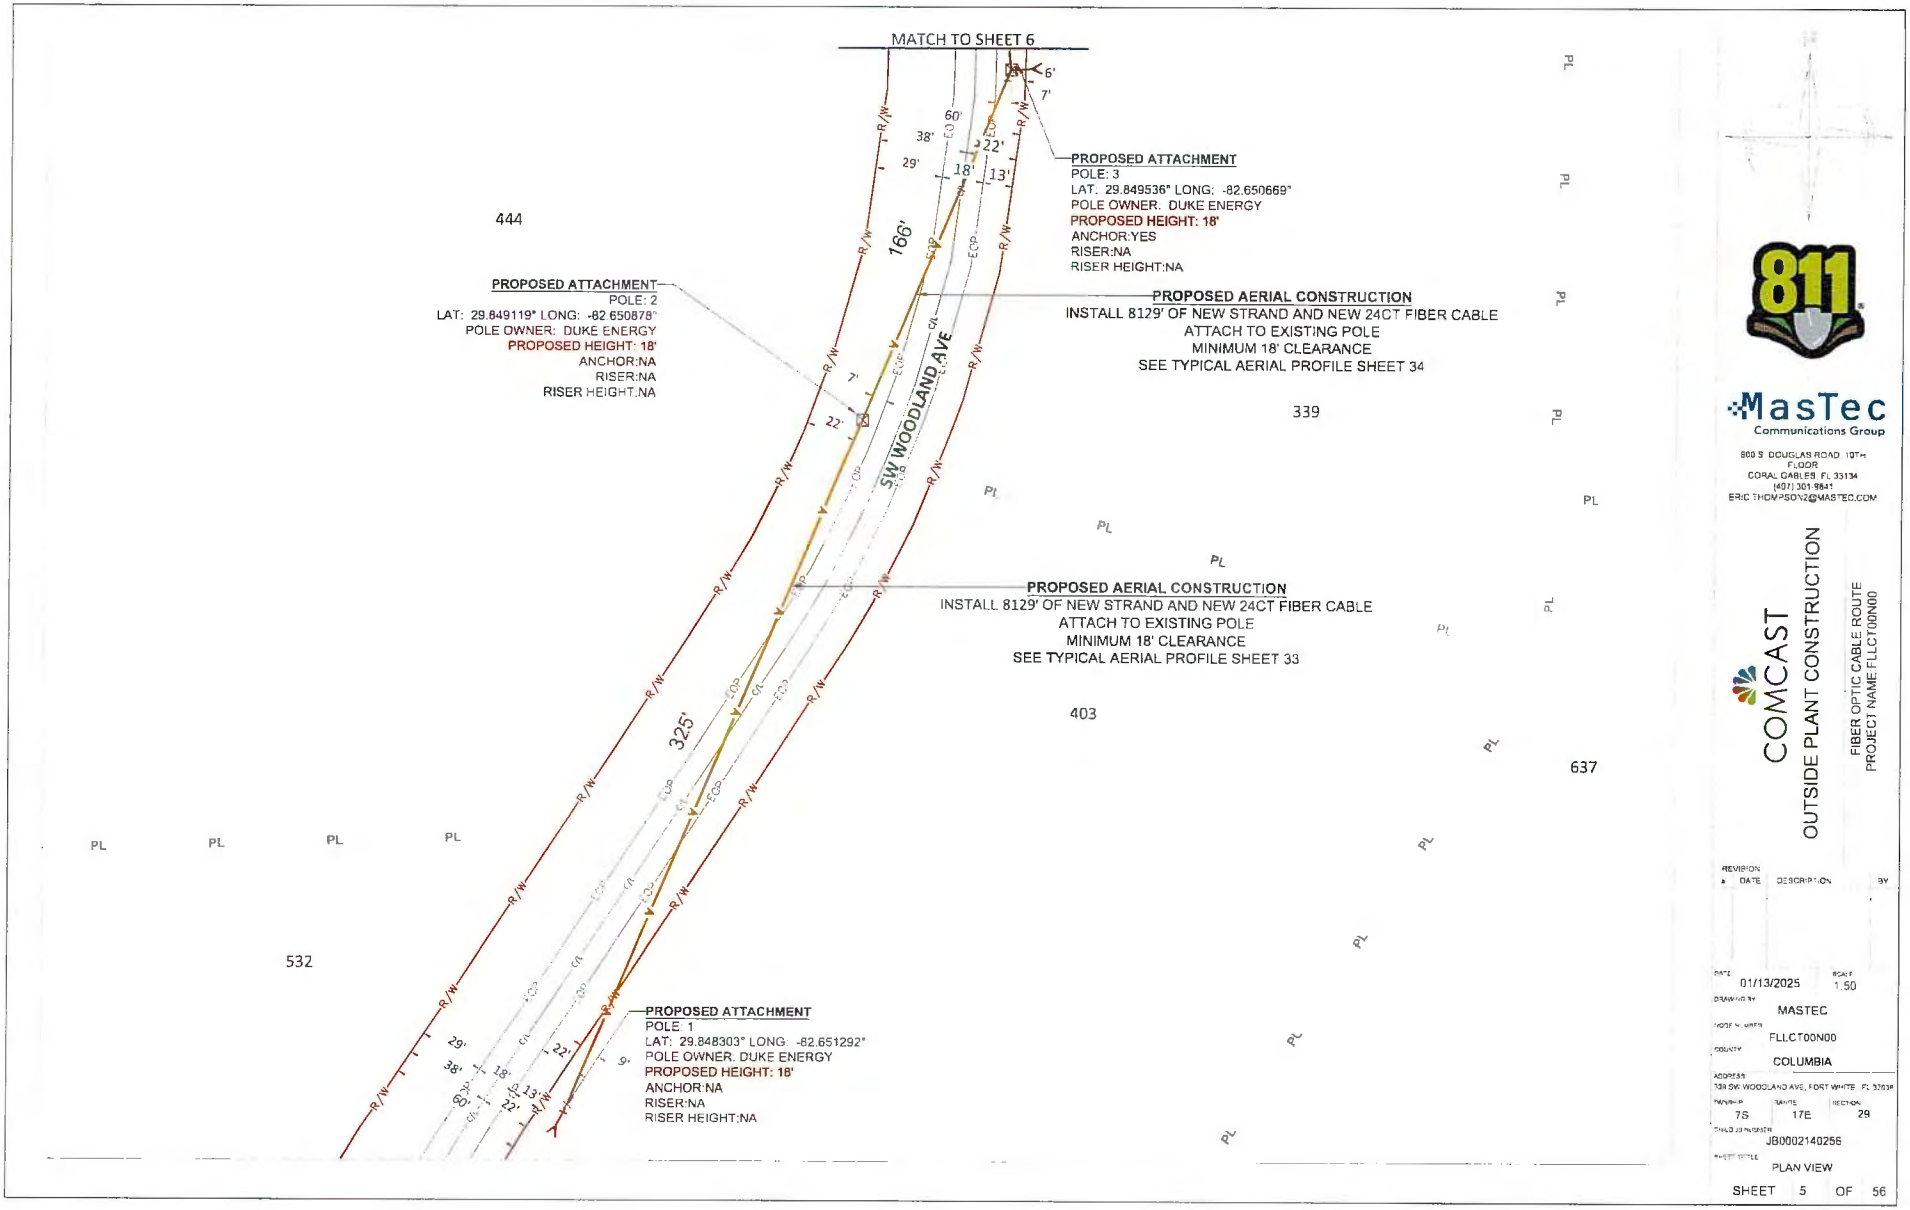

811

MasTec
Communications Group
800 S. DOUGLAS ROAD, 10TH FLOOR
CORAL GABLES, FL 33134
(407) 301-9841
ERIC.THOMPSON2@MASTEC.COM

COMCAST

OUTSIDE PLANT CONSTRUCTION

FIBER OPTIC CABLE ROUTE
PROJECT NAME:FLLCT00N00

REVISION #	DATE	DESCRIPTION	BY

DATE: 01/13/2025
SCALE: 1:50
DRAWING BY: MASTEC
HOST NODE: FLLCT00N00
COUNTY: COLUMBIA
ADDRESS: 339 SW WOODLAND AVE, FORT WHITE, FL 32038
TOWNSHIP: 7S
RANGE: 17E
SECTION: 29
CHILD JOB NUMBER: JB0002140256
SHEET TITLE: PLAN VIEW

SHEET 5 OF 56

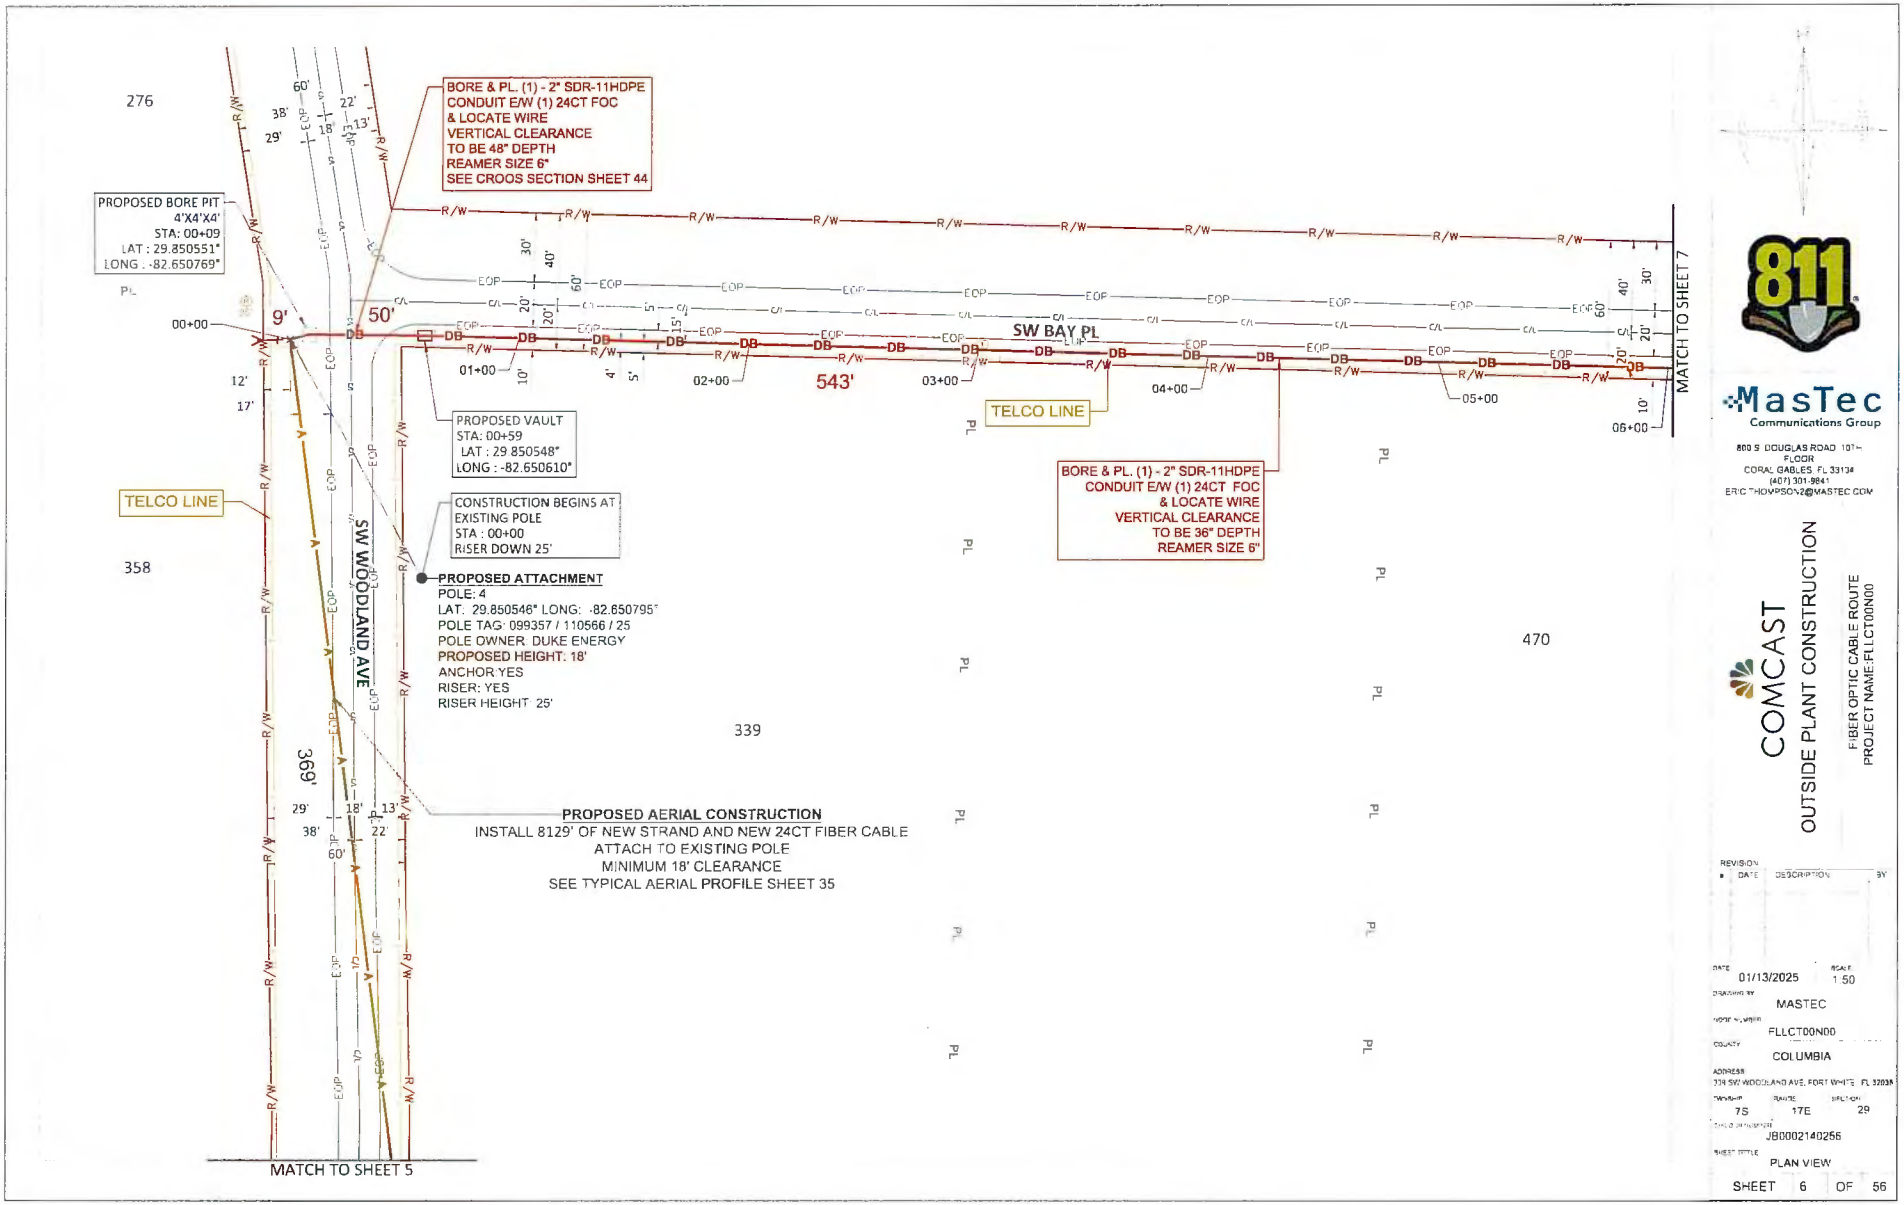

811

MasTec
Communications Group
800 S DOUGLAS ROAD 10TH FLOOR
CORAL GABLES, FL 33134
(407) 301-9841
ERIC.THOMPSON2@MASTEC.COM

COMCAST

OUTSIDE PLANT CONSTRUCTION

FIBER OPTIC CABLE ROUTE
PROJECT NAME:FLLCT00N00

REVISION #	DATE	DESCRIPTION	BY

DATE 01/13/2025
SCALE 1:50
DRAWING BY MASTEC
WORK ORDER NUMBER FLLCT00N00
COUNTY COLUMBIA
ADDRESS 339 SW WOODLAND AVE, FORT WHITE, FL 32038
TOWNSHIP 7S
RANGE 17E
SECTION 29
CABLE ID NUMBER JB0002140256
SHEET TITLE PLAN VIEW

SHEET 6 OF 56

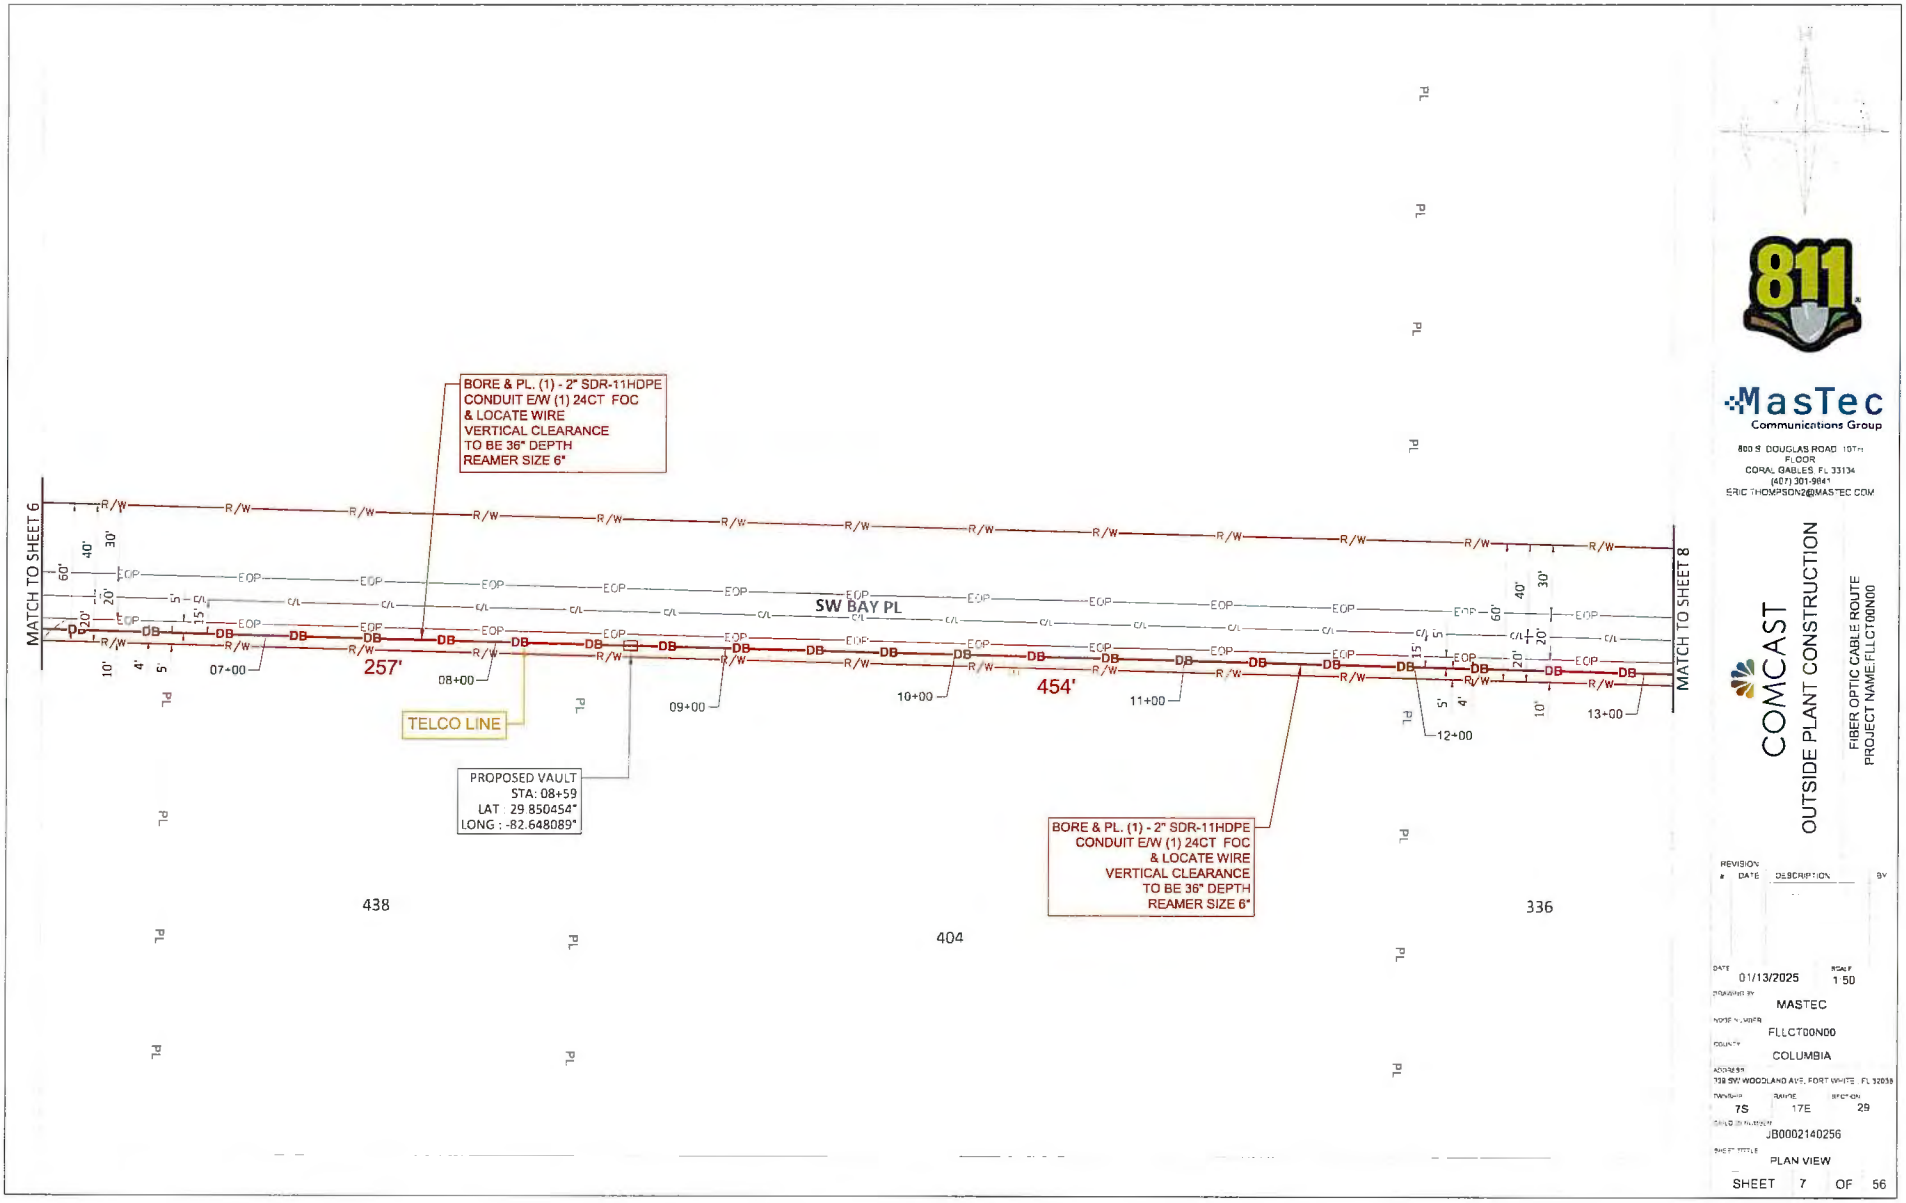

811

MasTec
Communications Group

800 S DOUGLAS ROAD 10TH FLOOR
CORAL GABLES FL 33134
(407) 301-9844
ERIC.THOMPSON2@MASTEC.COM

COMCAST
OUTSIDE PLANT CONSTRUCTION

FIBER OPTIC CABLE ROUTE
PROJECT NAME:FLLCT00N00

REVISION #	DATE	DESCRIPTION	BY

DATE 01/13/2025
SCALE 1:50
DRAWING BY MASTEC
WORK ORDER FLLCT00N00
COUNTY COLUMBIA
ADDRESS 738 SW WOODLAND AVE, FORT WHITE, FL 32038
TWNSHP 7S
RANGE 17E
SECTION 29
FIELD ID NUMBER JB0002140256
SHEET TITLE PLAN VIEW

SHEET 7 OF 56

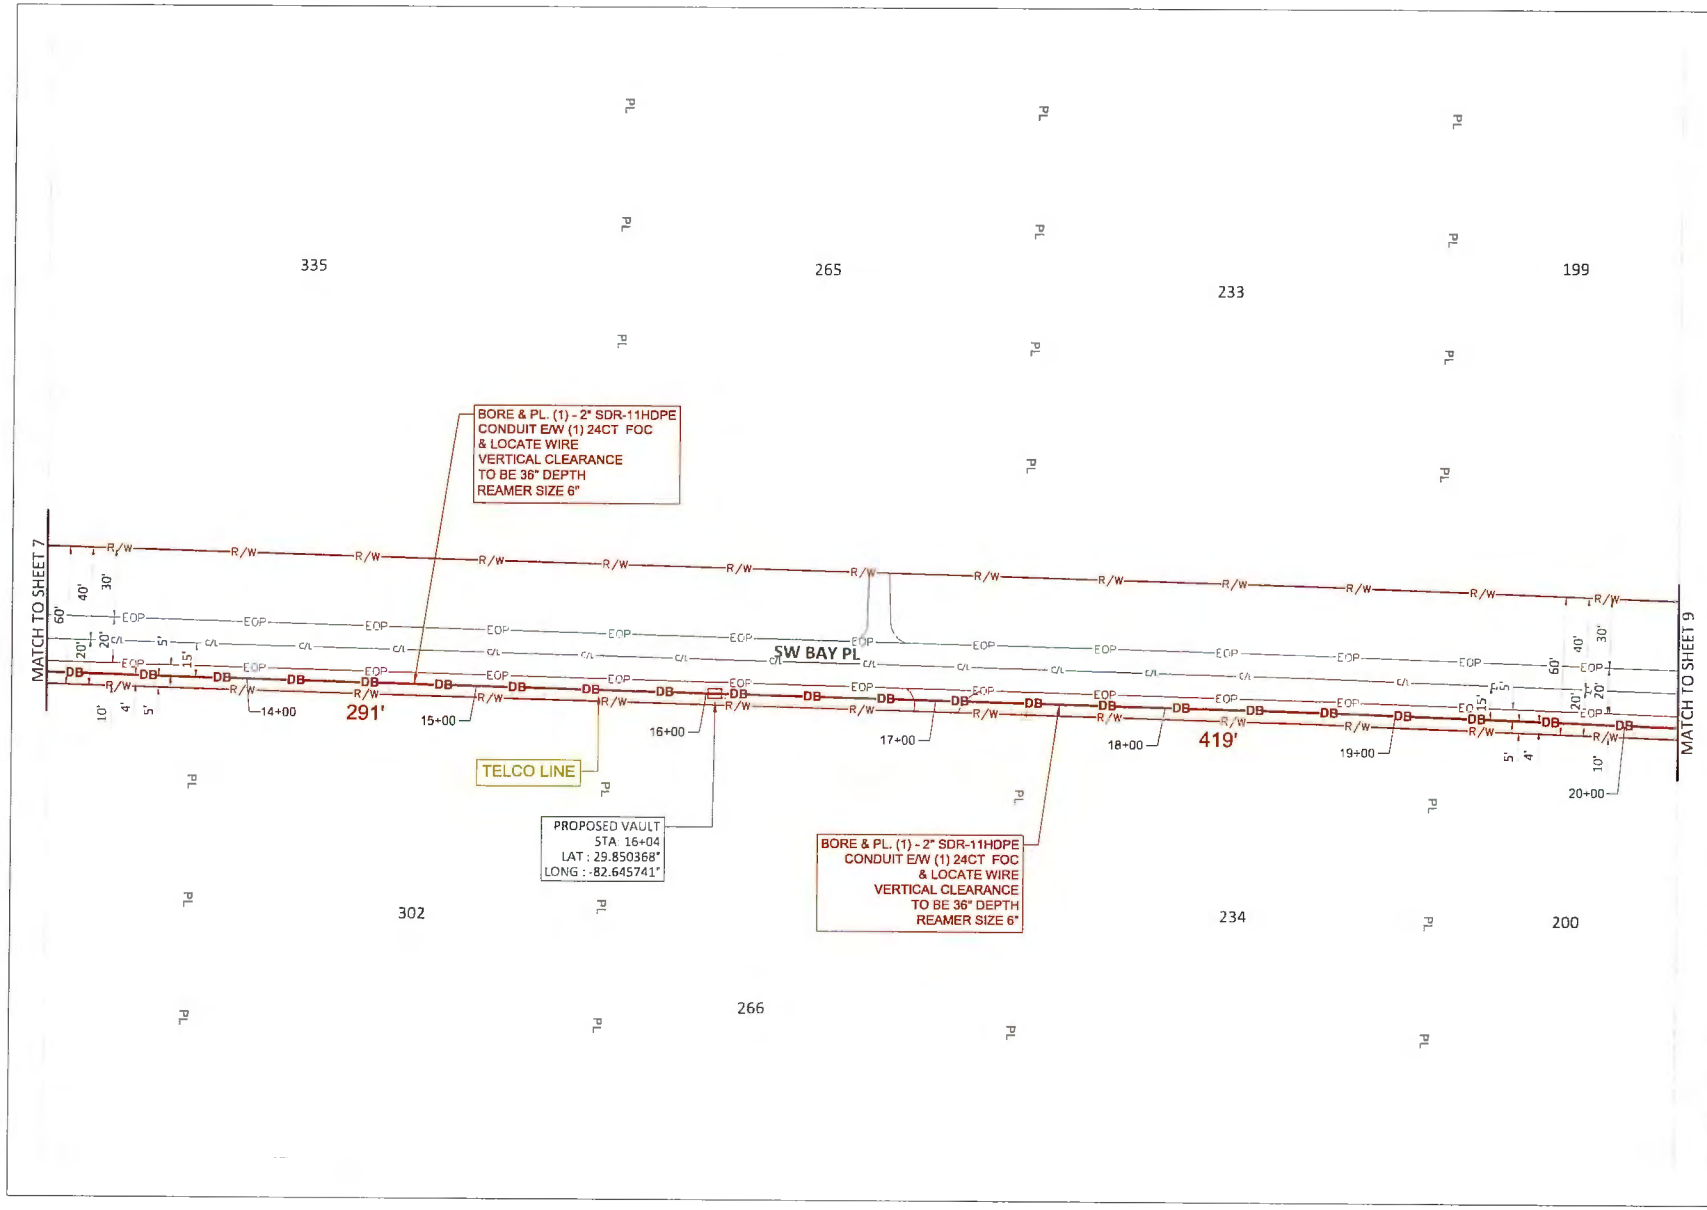

811

MasTec
Communications Group

860 S. DOUGLAS ROAD 10TH FLOOR
CORAL GABLES, FL 33134
(407) 301 9841
ERIC.THOMPSON2@MASTEC.COM

COMCAST

OUTSIDE PLANT CONSTRUCTION

FIBER OPTIC CABLE ROUTE
PROJECT NAME FLLCT00N00

REVISION #	DATE	DESCRIPTION	BY

DATE 01/13/2025
SCALE 1:50
DRAWING BY MASTEC
NODE NUMBER FLLCT00N00
COUNTY COLUMBIA
ADDRESS 338 SW WOODLAND AVE, FORT WHITE, FL 32038
TOWNSHIP 7S
RANGE 17E
SECTION 29
CIRCUIT NUMBER JB0002140256
SHEET TITLE PLAN VIEW

SHEET 8 OF 56

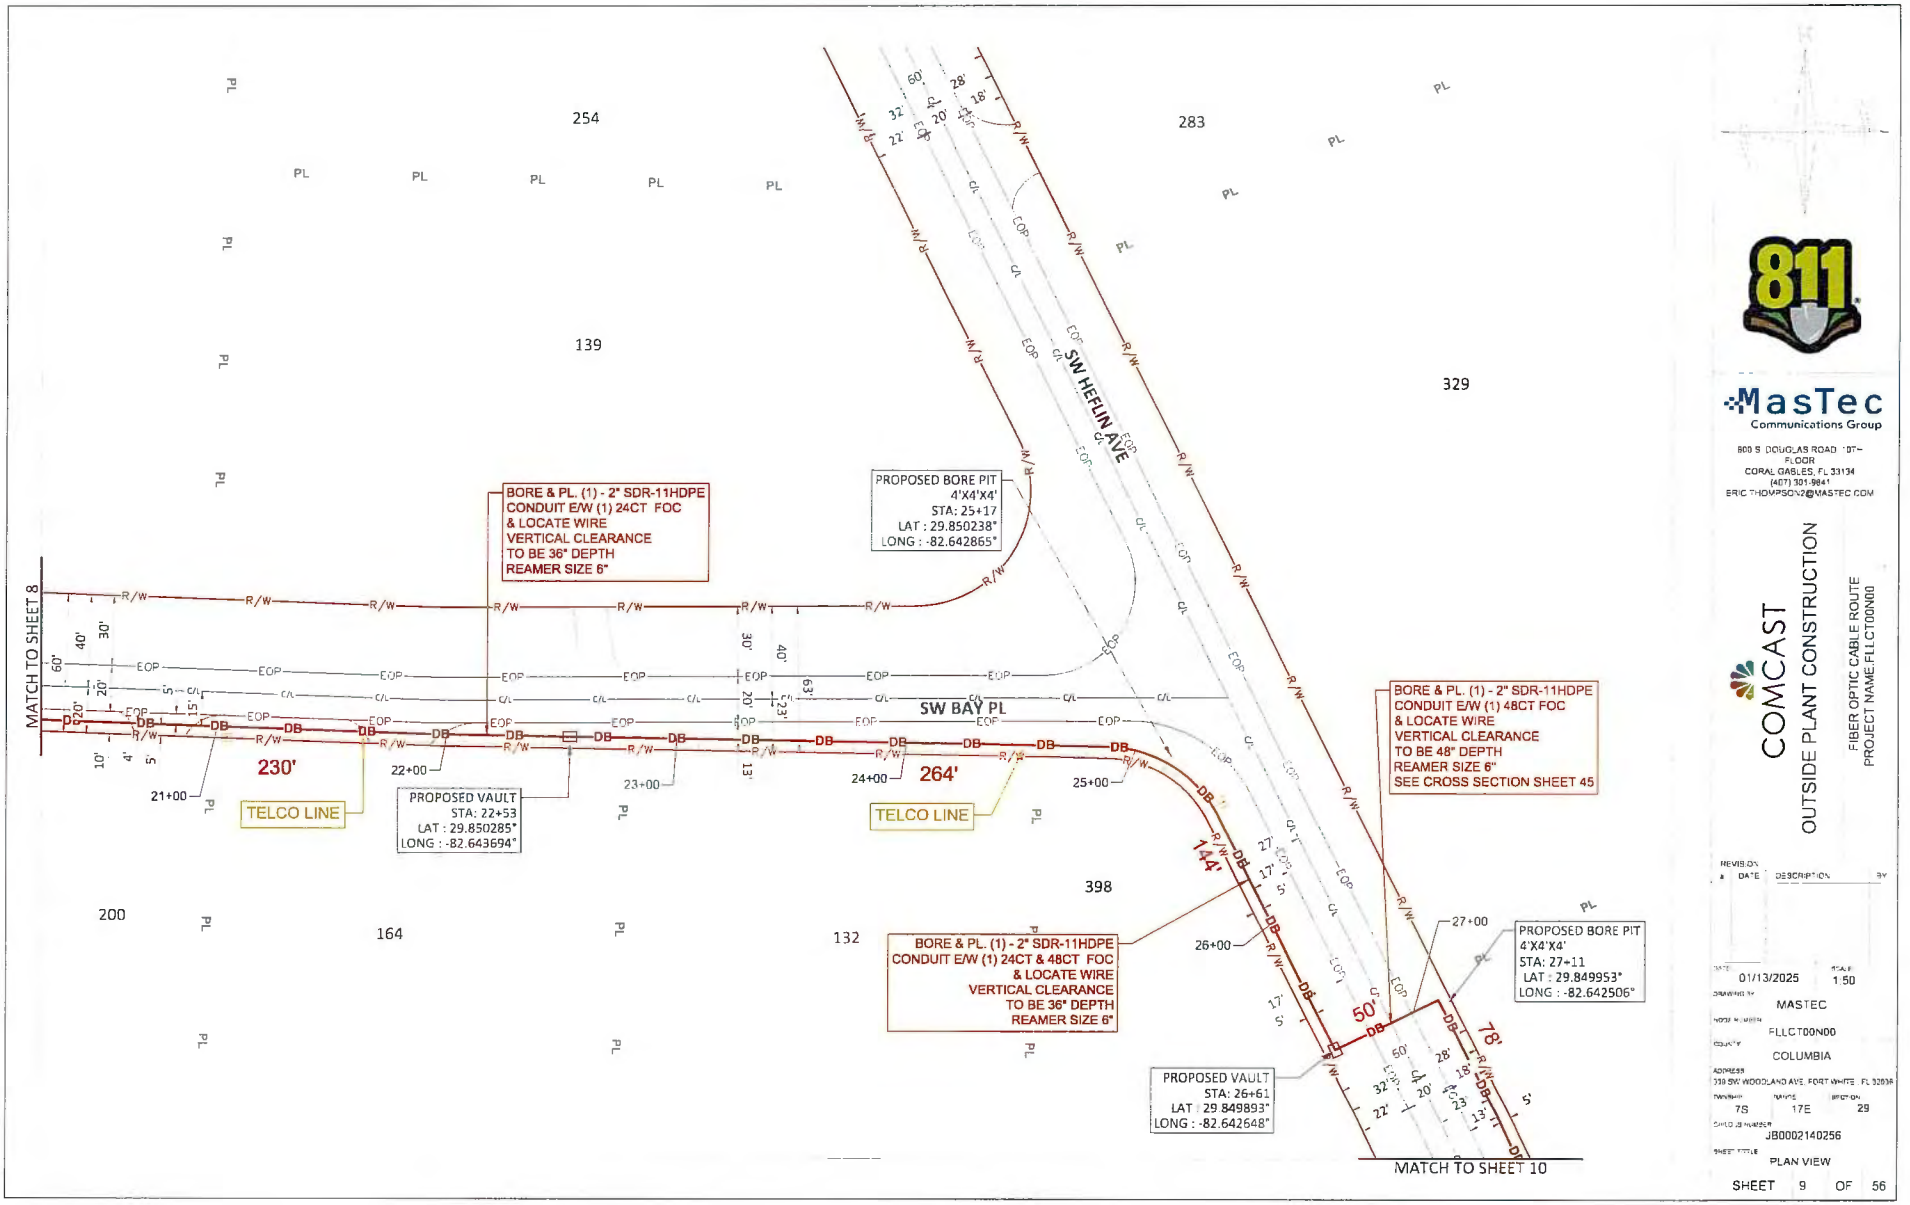
MATCH TO SHEET 8
BORE & PL. (1) - 2" SDR-11HDPE
CONDUIT E/W (1) 24CT FOC
& LOCATE WIRE
VERTICAL CLEARANCE
TO BE 36" DEPTH
REAMER SIZE 6"
PROPOSED BORE PIT
4'X4'X4'
STA: 25+17
LAT : 29.850238°
LONG : -82.642865°
SW HEFLIN AVE
SW BAY PL
230'
264'
144'
TELCO LINE
TELCO LINE
PROPOSED VAULT
STA: 22+53
LAT : 29.850285°
LONG : -82.643694°
BORE & PL. (1) - 2" SDR-11HDPE
CONDUIT E/W (1) 48CT FOC
& LOCATE WIRE
VERTICAL CLEARANCE
TO BE 48" DEPTH
REAMER SIZE 6"
SEE CROSS SECTION SHEET 45
BORE & PL. (1) - 2" SDR-11HDPE
CONDUIT E/W (1) 24CT & 48CT FOC
& LOCATE WIRE
VERTICAL CLEARANCE
TO BE 36" DEPTH
REAMER SIZE 6"
PROPOSED BORE PIT
4'X4'X4'
STA: 27+11
LAT : 29.849953°
LONG : -82.642506°
PROPOSED VAULT
STA: 26+61
LAT : 29.849893°
LONG : -82.642648°
MATCH TO SHEET 10
254
283
139
329
398
200
164
132
21+00
22+00
23+00
24+00
25+00
26+00
27+00
50'
78'
MasTec
Communications Group
800 S. DOUGLAS ROAD 8TH FLOOR
CORAL GABLES, FL 33134
(407) 301-9841
ERIC.THOMPSON7@MASTEC.COM
COMCAST
OUTSIDE PLANT CONSTRUCTION
FIBER OPTIC CABLE ROUTE
PROJECT NAME: FLLCT00N00
REVISION # DATE DESCRIPTION BY
DATE 01/13/2025
SCALE 1:50
DRAWING BY MASTEC
WORK NUMBER FLLCT00N00
COUNTY COLUMBIA
ADDRESS 339 SW WOODLAND AVE, FORT WHITE, FL 32038
TOWNSHIP 7S
RANGE 17E
SECTION 29
CIRCUIT NUMBER JB0002140256
SHEET TITLE PLAN VIEW
SHEET 9 OF 56

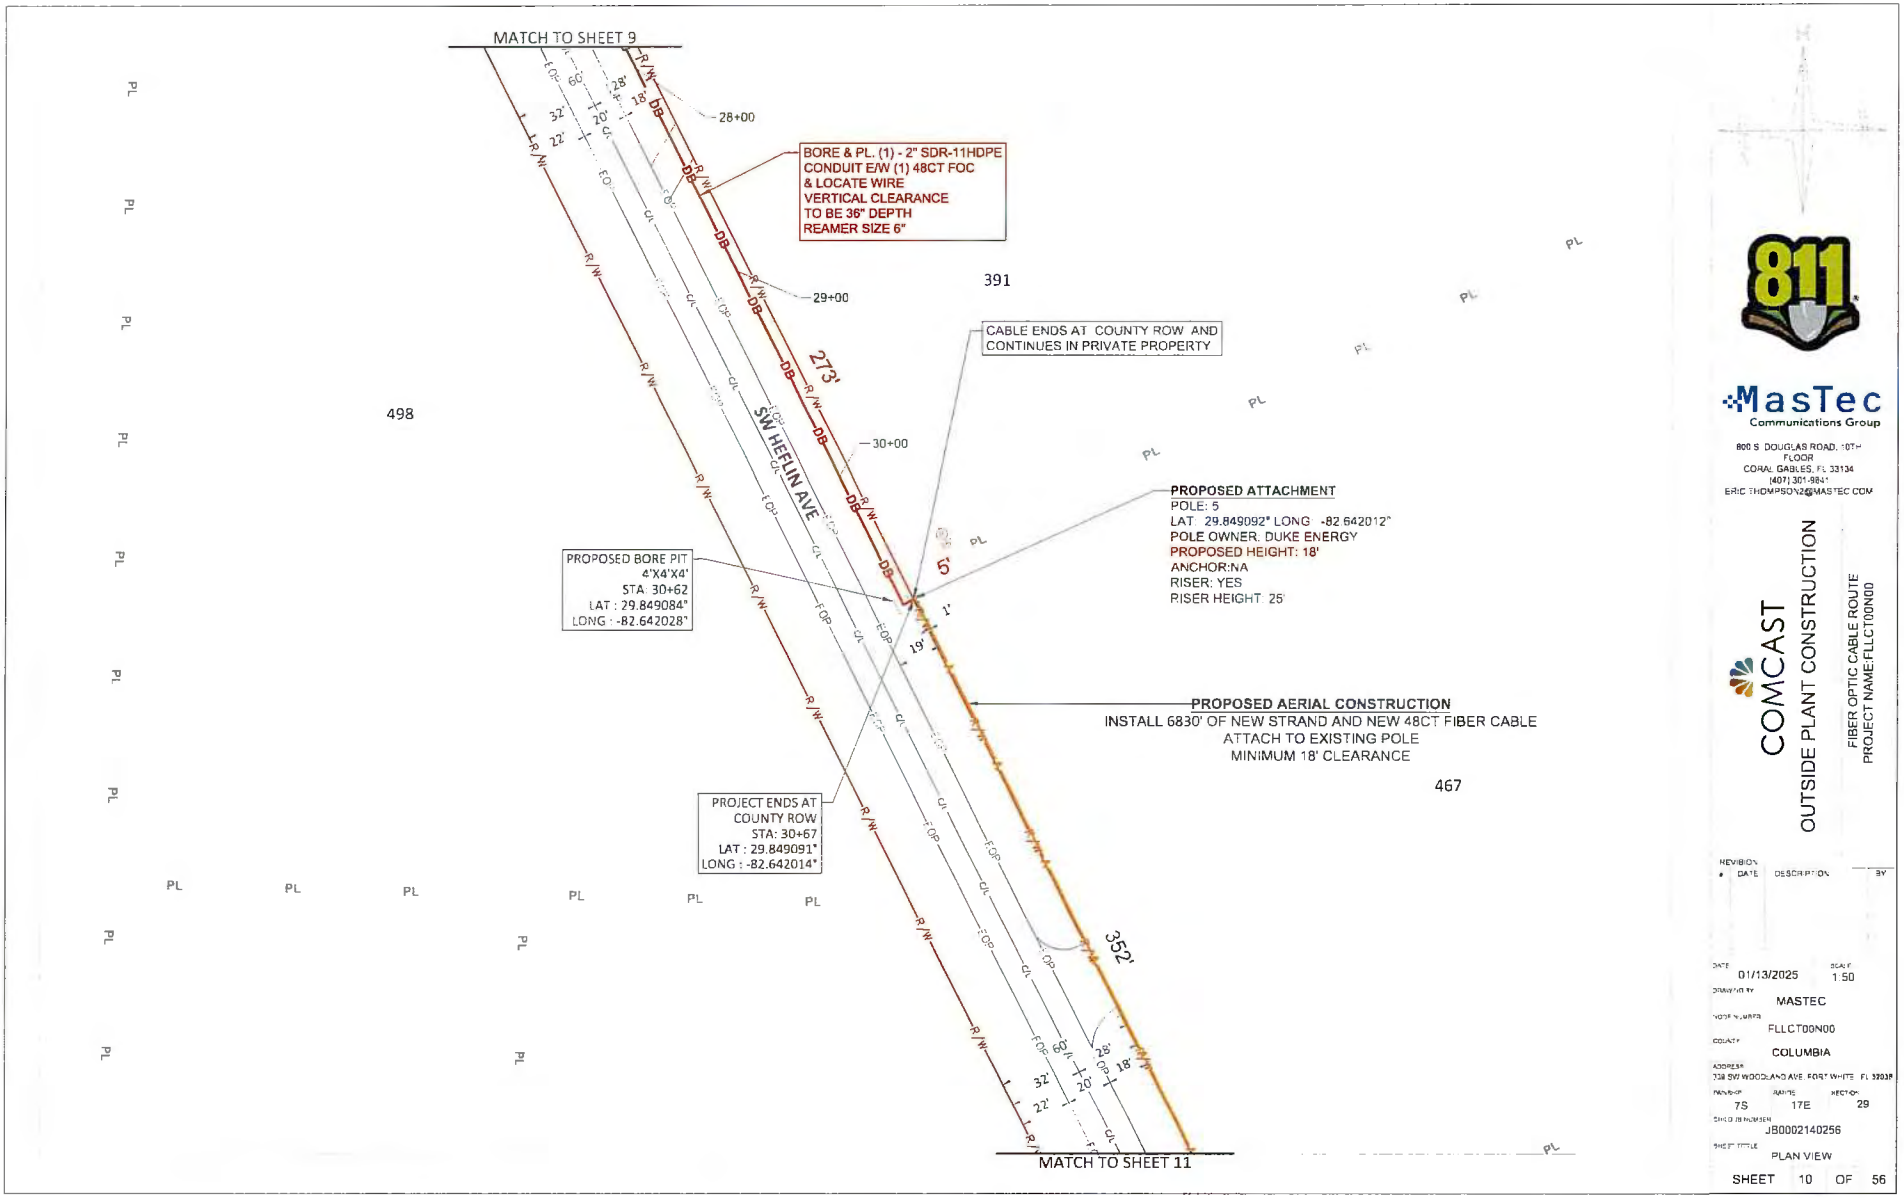
MATCH TO SHEET 9
28+00
BORE & PL. (1) - 2" SDR-11HDPE
CONDUIT E/W (1) 48CT FOC
& LOCATE WIRE
VERTICAL CLEARANCE
TO BE 36" DEPTH
REAMER SIZE 6"
29+00
391
CABLE ENDS AT COUNTY ROW AND
CONTINUES IN PRIVATE PROPERTY
273'
498
SW HEFLIN AVE
30+00
PROPOSED ATTACHMENT
POLE: 5
LAT: 29.849092° LONG: -82.642012°
POLE OWNER: DUKE ENERGY
PROPOSED HEIGHT: 18'
ANCHOR:NA
RISER: YES
RISER HEIGHT: 25'
PROPOSED BORE PIT
4'X4'X4'
STA: 30+62
LAT : 29.849084°
LONG : -82.642028°
5'
1'
19'
PROPOSED AERIAL CONSTRUCTION
INSTALL 6830' OF NEW STRAND AND NEW 48CT FIBER CABLE
ATTACH TO EXISTING POLE
MINIMUM 18' CLEARANCE
467
PROJECT ENDS AT
COUNTY ROW
STA: 30+67
LAT : 29.849091°
LONG : -82.642014°
352'
MATCH TO SHEET 11
MasTec
Communications Group
800 S DOUGLAS ROAD, 10TH FLOOR
CORAL GABLES, FL 33134
(407) 307-8847
ERIC.THOMPSON2@MASTEC.COM
COMCAST
OUTSIDE PLANT CONSTRUCTION
FIBER OPTIC CABLE ROUTE
PROJECT NAME FLLCT00N00
REVISION # DATE DESCRIPTION BY
DATE 01/13/2025
SCALE 1:50
DRAWN BY MASTEC
NODE NUMBER FLLCT00N00
COUNTY COLUMBIA
ADDRESS 738 SW WOODLAND AVE, FORT WHITE, FL 32038
TWNSHP 7S
RANGE 17E
SECTION 29
SHEET TITLE PLAN VIEW
SHEET 10 OF 56

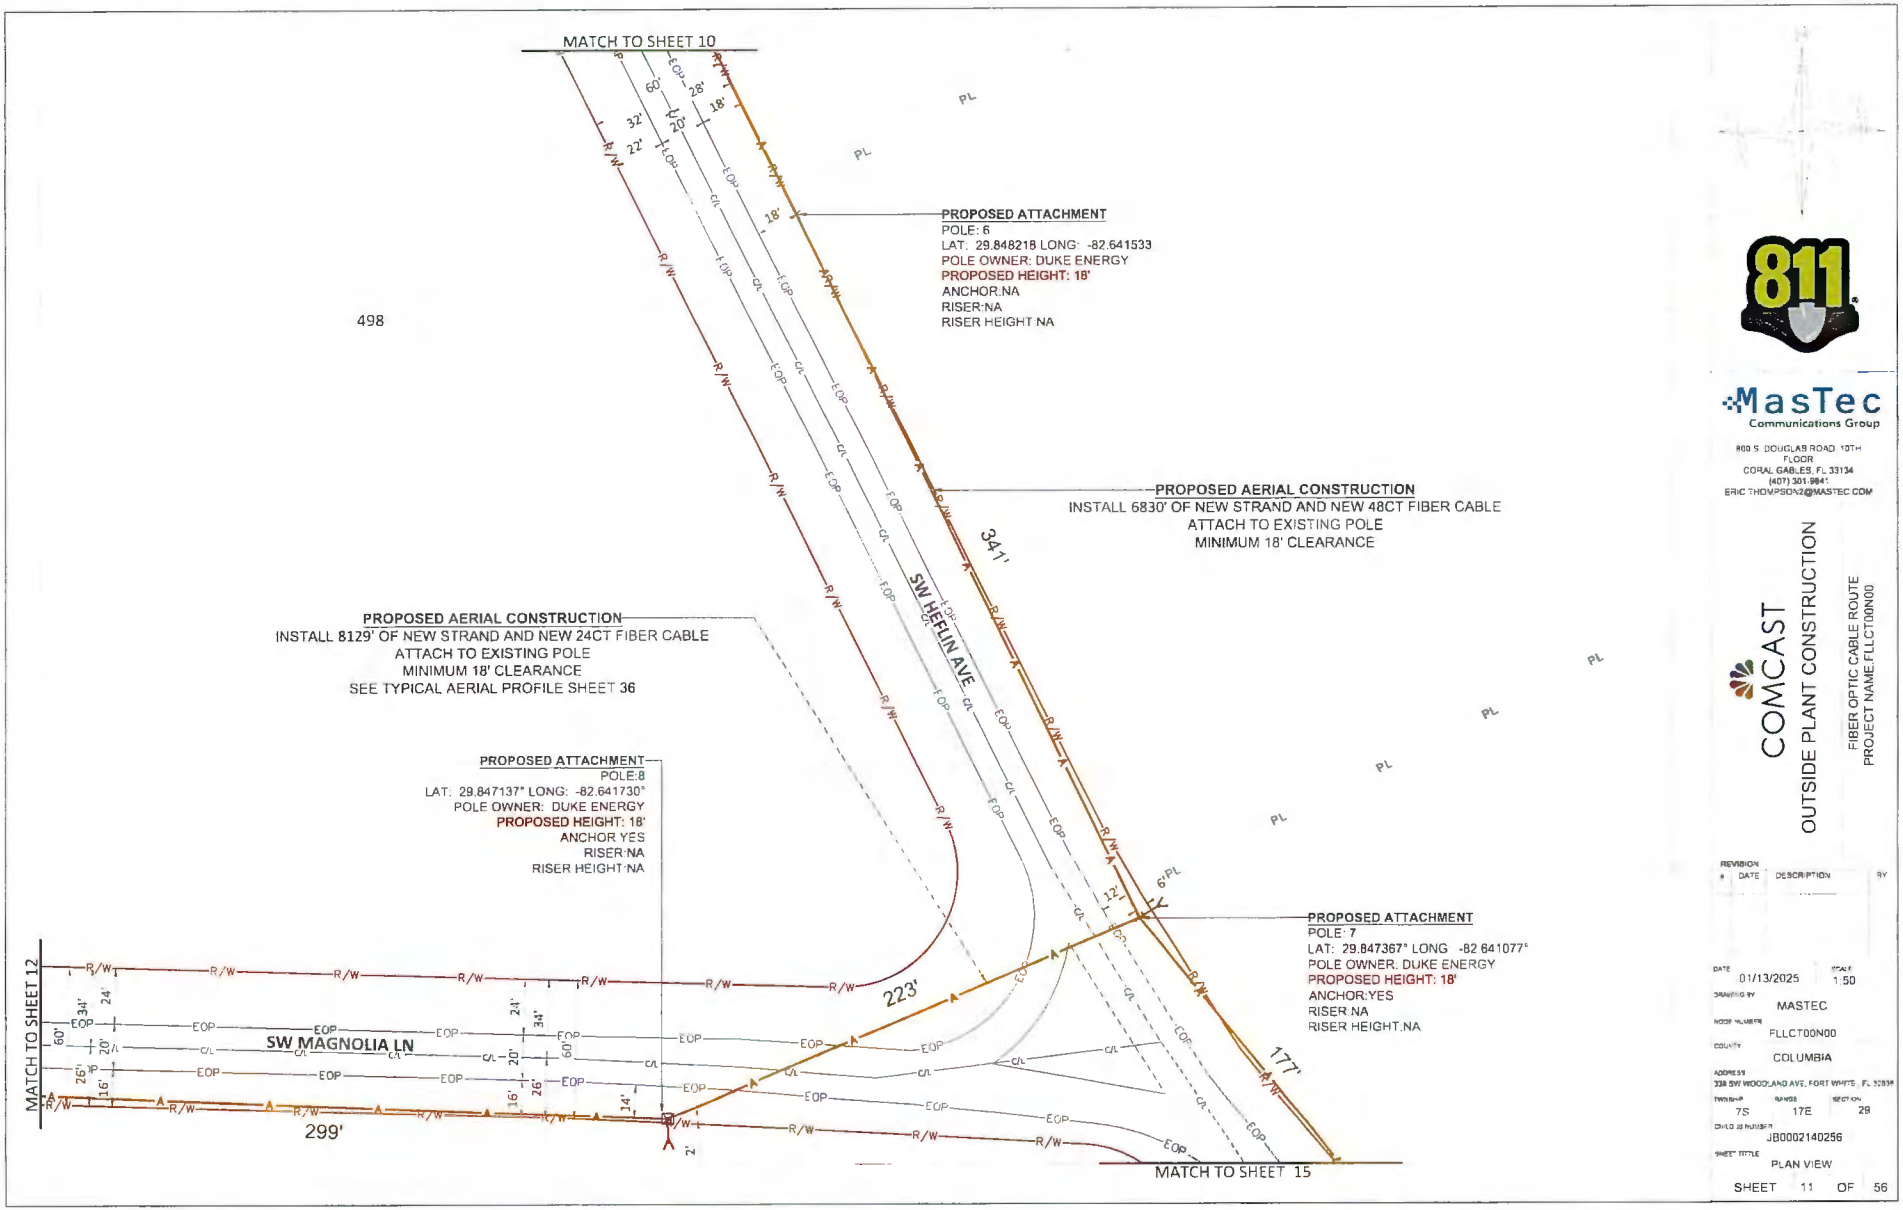

811

MasTec
Communications Group

800 S. DOUGLAS ROAD, 10TH FLOOR
CORAL GABLES, FL 33134
(407) 301-9841
ERIC.THOMPSON2@MASTEC.COM

COMCAST
OUTSIDE PLANT CONSTRUCTION

FIBER OPTIC CABLE ROUTE
PROJECT NAME:FLLCT00N00

REVISION #	DATE	DESCRIPTION	BY

DATE 01/13/2025
SCALE 1:50
DRAWING BY MASTEC
NODE NUMBER FLLCT00N00
COUNTY COLUMBIA
ADDRESS 338 SW WOODLAND AVE, FORT WHITE, FL 32038
TOWNSHIP 7S
RANGE 17E
SECTION 28
CHILD JB NUMBER JB0002140256
SHEET TITLE PLAN VIEW

SHEET 11 OF 56

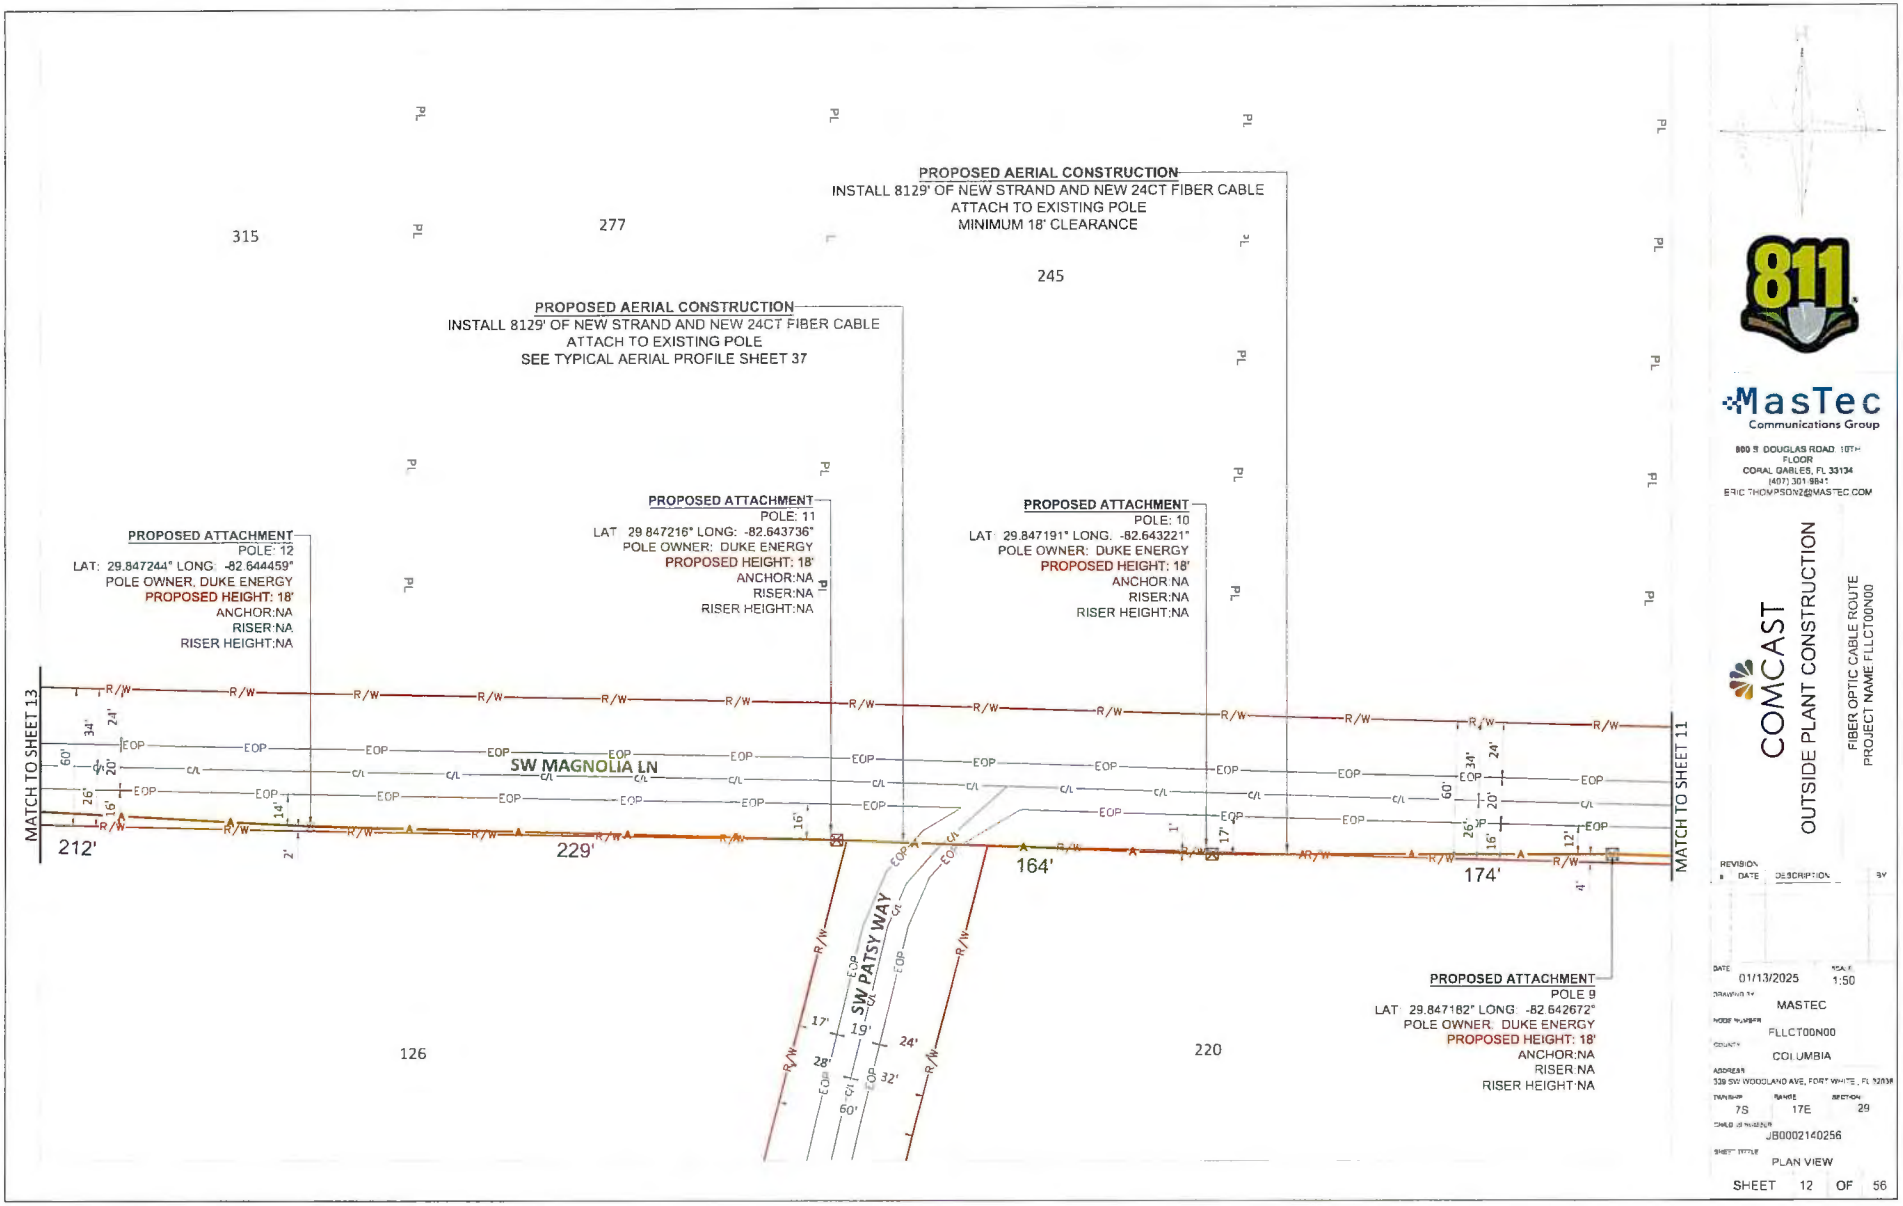

811

MasTec
Communications Group

800 S. DOUGLAS ROAD 10TH FLOOR
CORAL GABLES, FL 33134
(407) 301-9841
ERIC.THOMPSON2@MASTEC.COM

COMCAST

OUTSIDE PLANT CONSTRUCTION

FIBER OPTIC CABLE ROUTE
PROJECT NAME FLLCT00N00

REVISION #	DATE	DESCRIPTION	BY

DATE: 01/13/2025
SCALE: 1:50
DRAWING BY: MASTEC
NODE NUMBER: FLLCT00N00
COUNTY: COLUMBIA
ADDRESS: 539 SW WOODLAND AVE, FORT WHITE, FL 32038
TOWNSHIP: 7S
RANGE: 17E
SECTION: 29
CHILD JB NUMBER: JB0002140256
SHEET TITLE: PLAN VIEW

SHEET 12 OF 56

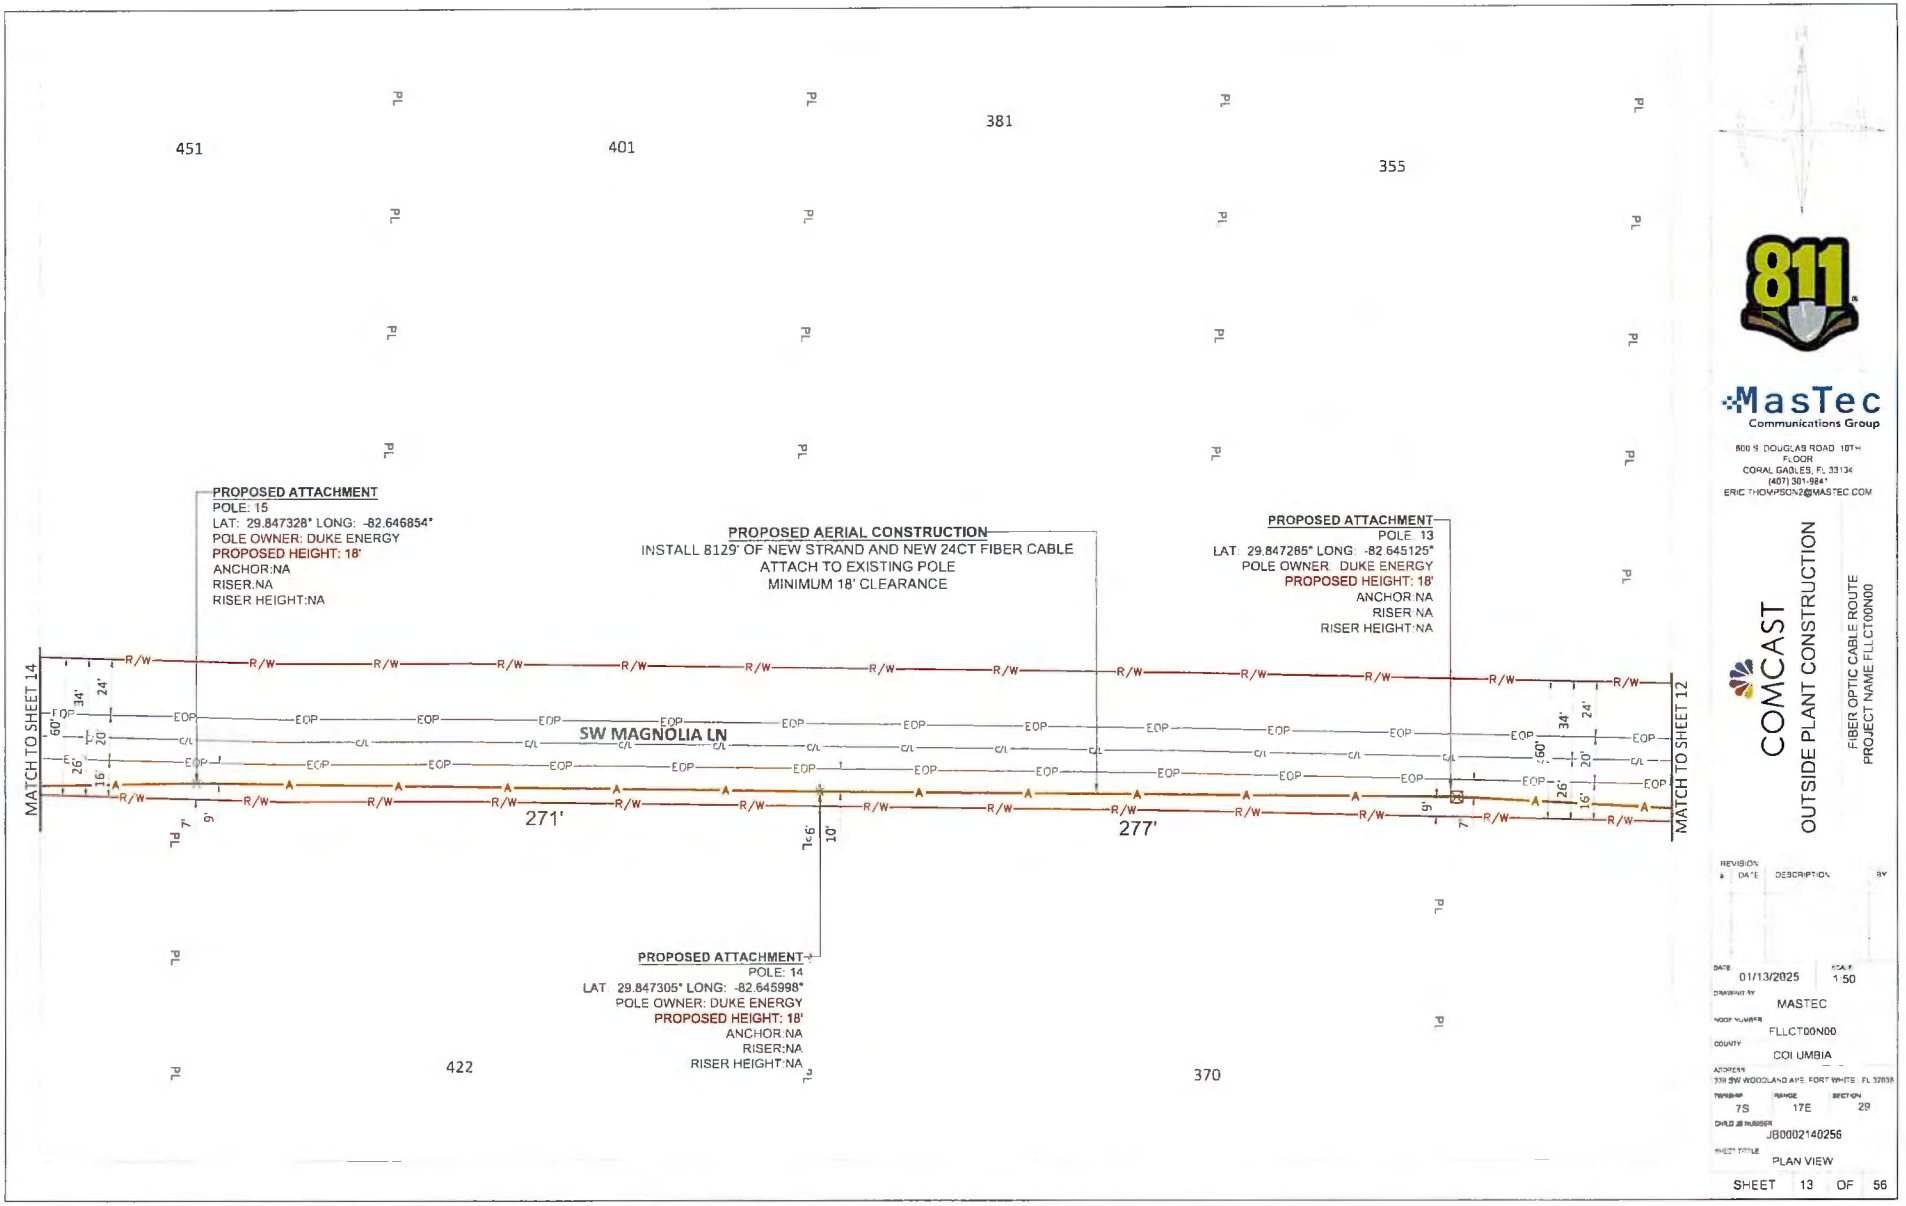

811

MasTec
Communications Group

800 S. DOUGLAS ROAD 10TH FLOOR
CORAL GABLES, FL 33134
(407) 301-984*
ERIC.THOMPSON2@MASTEC.COM

COMCAST

OUTSIDE PLANT CONSTRUCTION

FIBER OPTIC CABLE ROUTE
PROJECT NAME FLLCT00N00

REVISION #	DATE	DESCRIPTION	BY

DATE 01/13/2025
SCALE 1:50
DRAWN BY MASTEC
NODE NUMBER FLLCT00N00
COUNTY COLUMBIA
ADDRESS 339 SW WOODLAND AVE, FORT WHITE, FL 32038
TOWNSHIP 7S
RANGE 17E
SECTION 29
CMLS JB NUMBER JB0002140256
SHEET TITLE PLAN VIEW

SHEET 13 OF 56

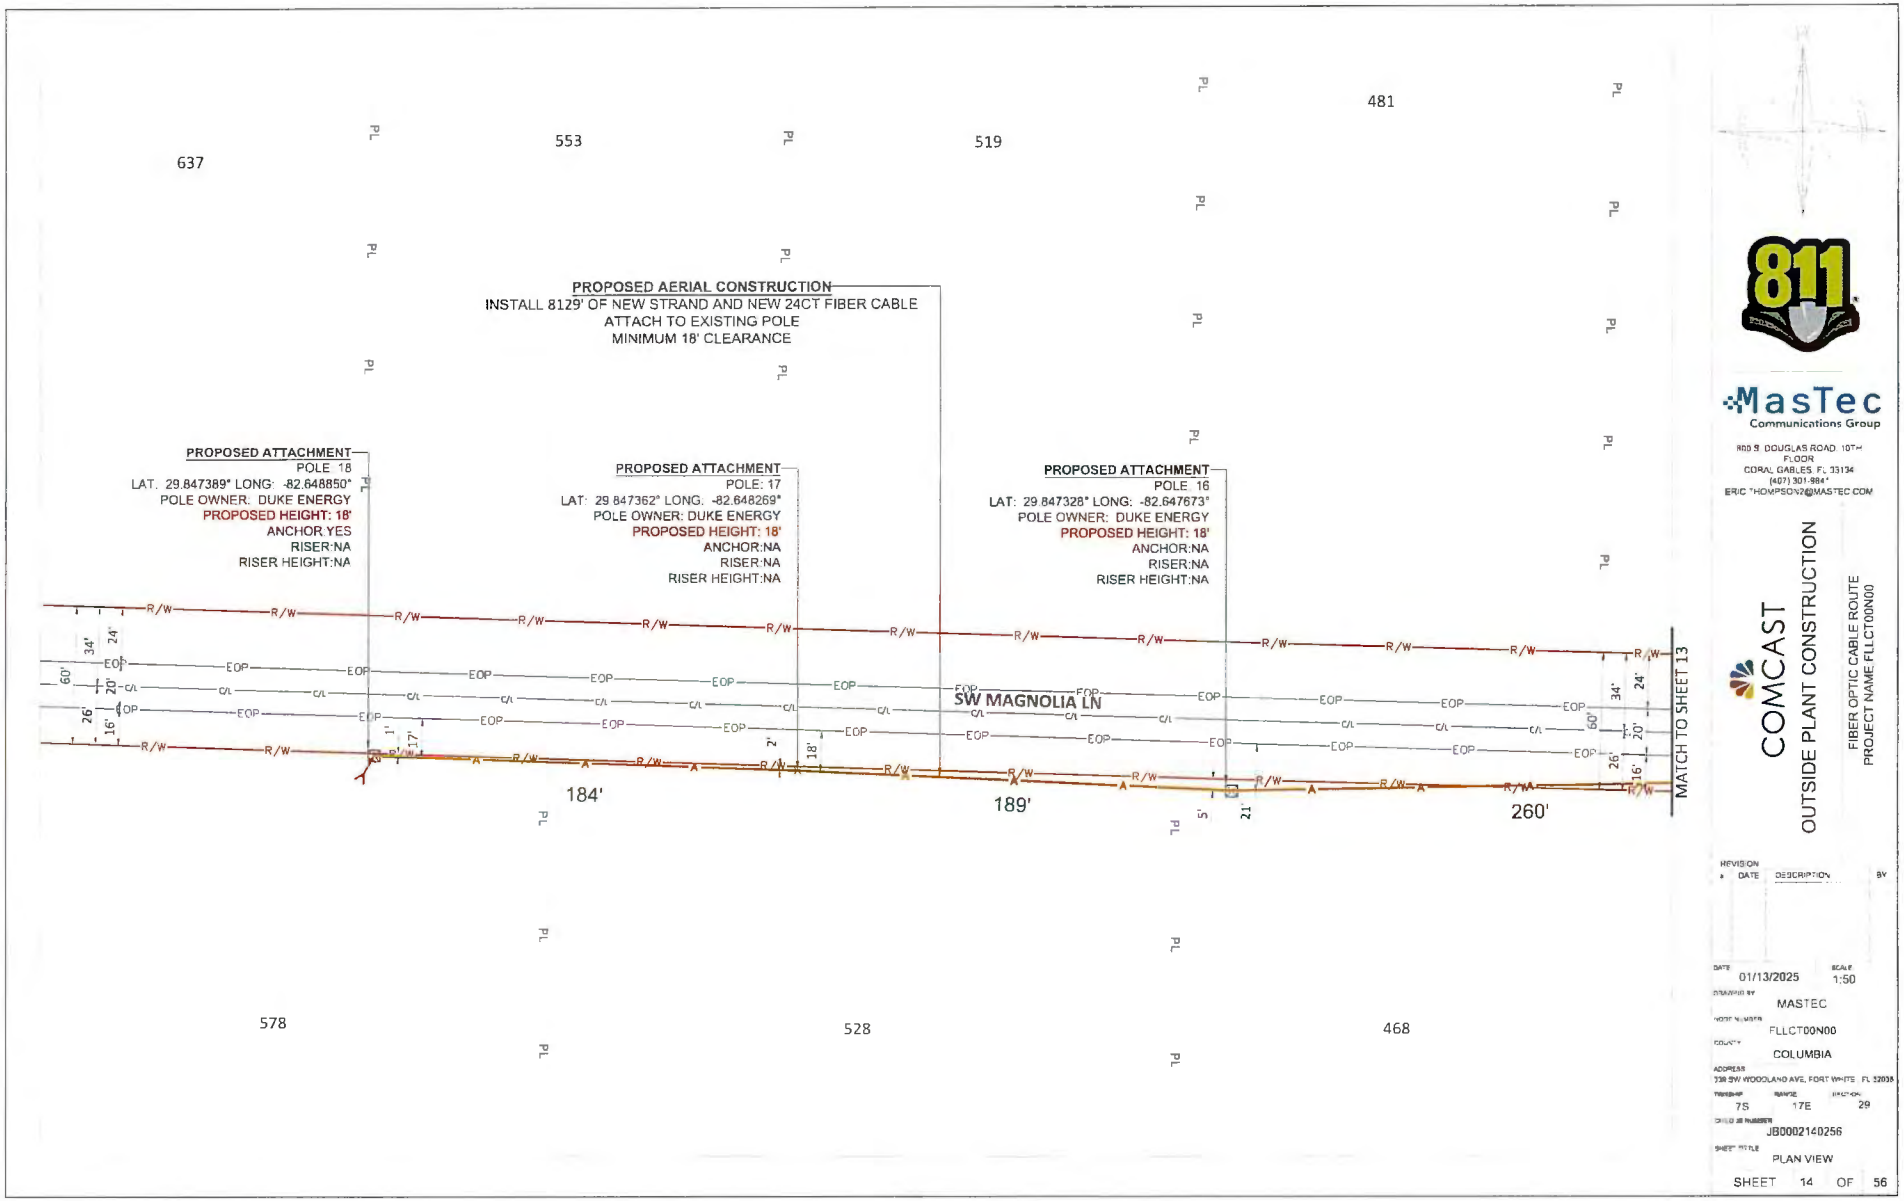

811

MasTec
Communications Group

800 S. DOUGLAS ROAD 10TH FLOOR
CORAL GABLES, FL 33134
(407) 301-984*
ERIC.THOMPSON2@MASTEC.COM

COMCAST

OUTSIDE PLANT CONSTRUCTION

FIBER OPTIC CABLE ROUTE
PROJECT NAME FLLCT00N00

REVISION #	DATE	DESCRIPTION	BY

DATE 01/13/2025
SCALE 1:50
DRAWN BY MASTEC
WORK NUMBER FLLCT00N00
COUNTY COLUMBIA
ADDRESS 739 SW WOODLAND AVE, FORT WHITE, FL 32038
TOWNSHIP 7S
RANGE 17E
SECTION 29
CHILD JB NUMBER JB0002140256
SHEET TITLE PLAN VIEW

SHEET 14 OF 56

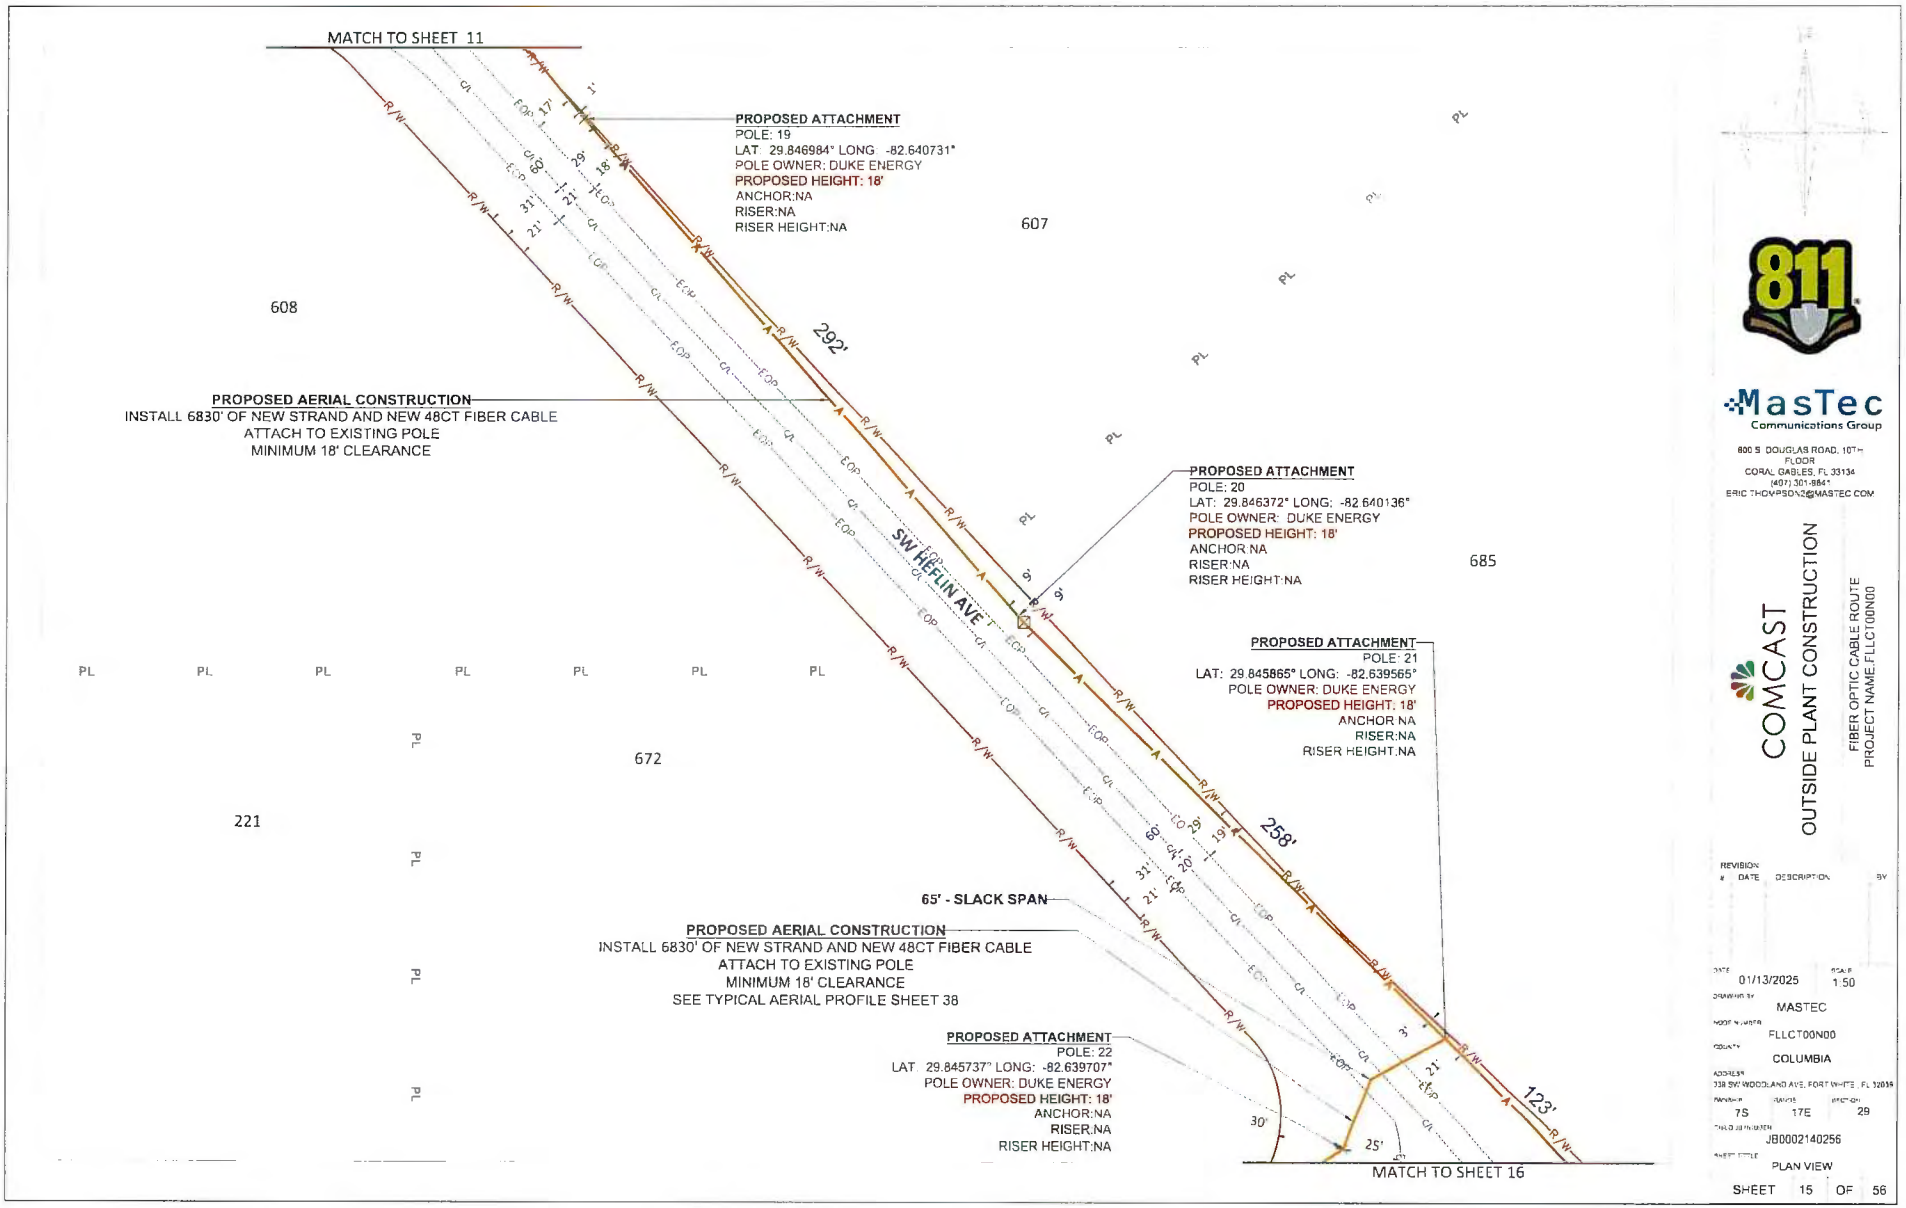
MATCH TO SHEET 11
PROPOSED ATTACHMENT
POLE: 19
LAT: 29.846984° LONG: -82.640731°
POLE OWNER: DUKE ENERGY
PROPOSED HEIGHT: 18'
ANCHOR:NA
RISER:NA
RISER HEIGHT:NA
607
608
292'
PROPOSED AERIAL CONSTRUCTION
INSTALL 6830' OF NEW STRAND AND NEW 48CT FIBER CABLE
ATTACH TO EXISTING POLE
MINIMUM 18' CLEARANCE
PROPOSED ATTACHMENT
POLE: 20
LAT: 29.846372° LONG: -82.640136°
POLE OWNER: DUKE ENERGY
PROPOSED HEIGHT: 18'
ANCHOR:NA
RISER:NA
RISER HEIGHT:NA
685
SW HEFLIN AVE
PROPOSED ATTACHMENT
POLE: 21
LAT: 29.845865° LONG: -82.639565°
POLE OWNER: DUKE ENERGY
PROPOSED HEIGHT: 18'
ANCHOR:NA
RISER:NA
RISER HEIGHT:NA
672
221
258'
65' - SLACK SPAN
PROPOSED AERIAL CONSTRUCTION
INSTALL 6830' OF NEW STRAND AND NEW 48CT FIBER CABLE
ATTACH TO EXISTING POLE
MINIMUM 18' CLEARANCE
SEE TYPICAL AERIAL PROFILE SHEET 38
PROPOSED ATTACHMENT
POLE: 22
LAT: 29.845737° LONG: -82.639707°
POLE OWNER: DUKE ENERGY
PROPOSED HEIGHT: 18'
ANCHOR:NA
RISER:NA
RISER HEIGHT:NA
123'
MATCH TO SHEET 16
811
MasTec
Communications Group
800 S. DOUGLAS ROAD, 10TH FLOOR
CORAL GABLES, FL 33134
(407) 301-8641
ERIC.THOMPSON3@MASTEC.COM
COMCAST
OUTSIDE PLANT CONSTRUCTION
FIBER OPTIC CABLE ROUTE
PROJECT NAME:FLLCT00N00
REVISION
DATE DESCRIPTION BY
DATE 01/13/2025
SCALE 1:50
DRAWN BY MASTEC
MOD NUMBER FLLCT00N00
COUNTY COLUMBIA
ADDRESS 338 SW WOODLAND AVE, FORT WHITE, FL 32038
RANGE 17E
SECTION 29
TOWNSHIP 7S
FIELD ID NUMBER JB0002140256
SHEET TITLE PLAN VIEW
SHEET 15 OF 56

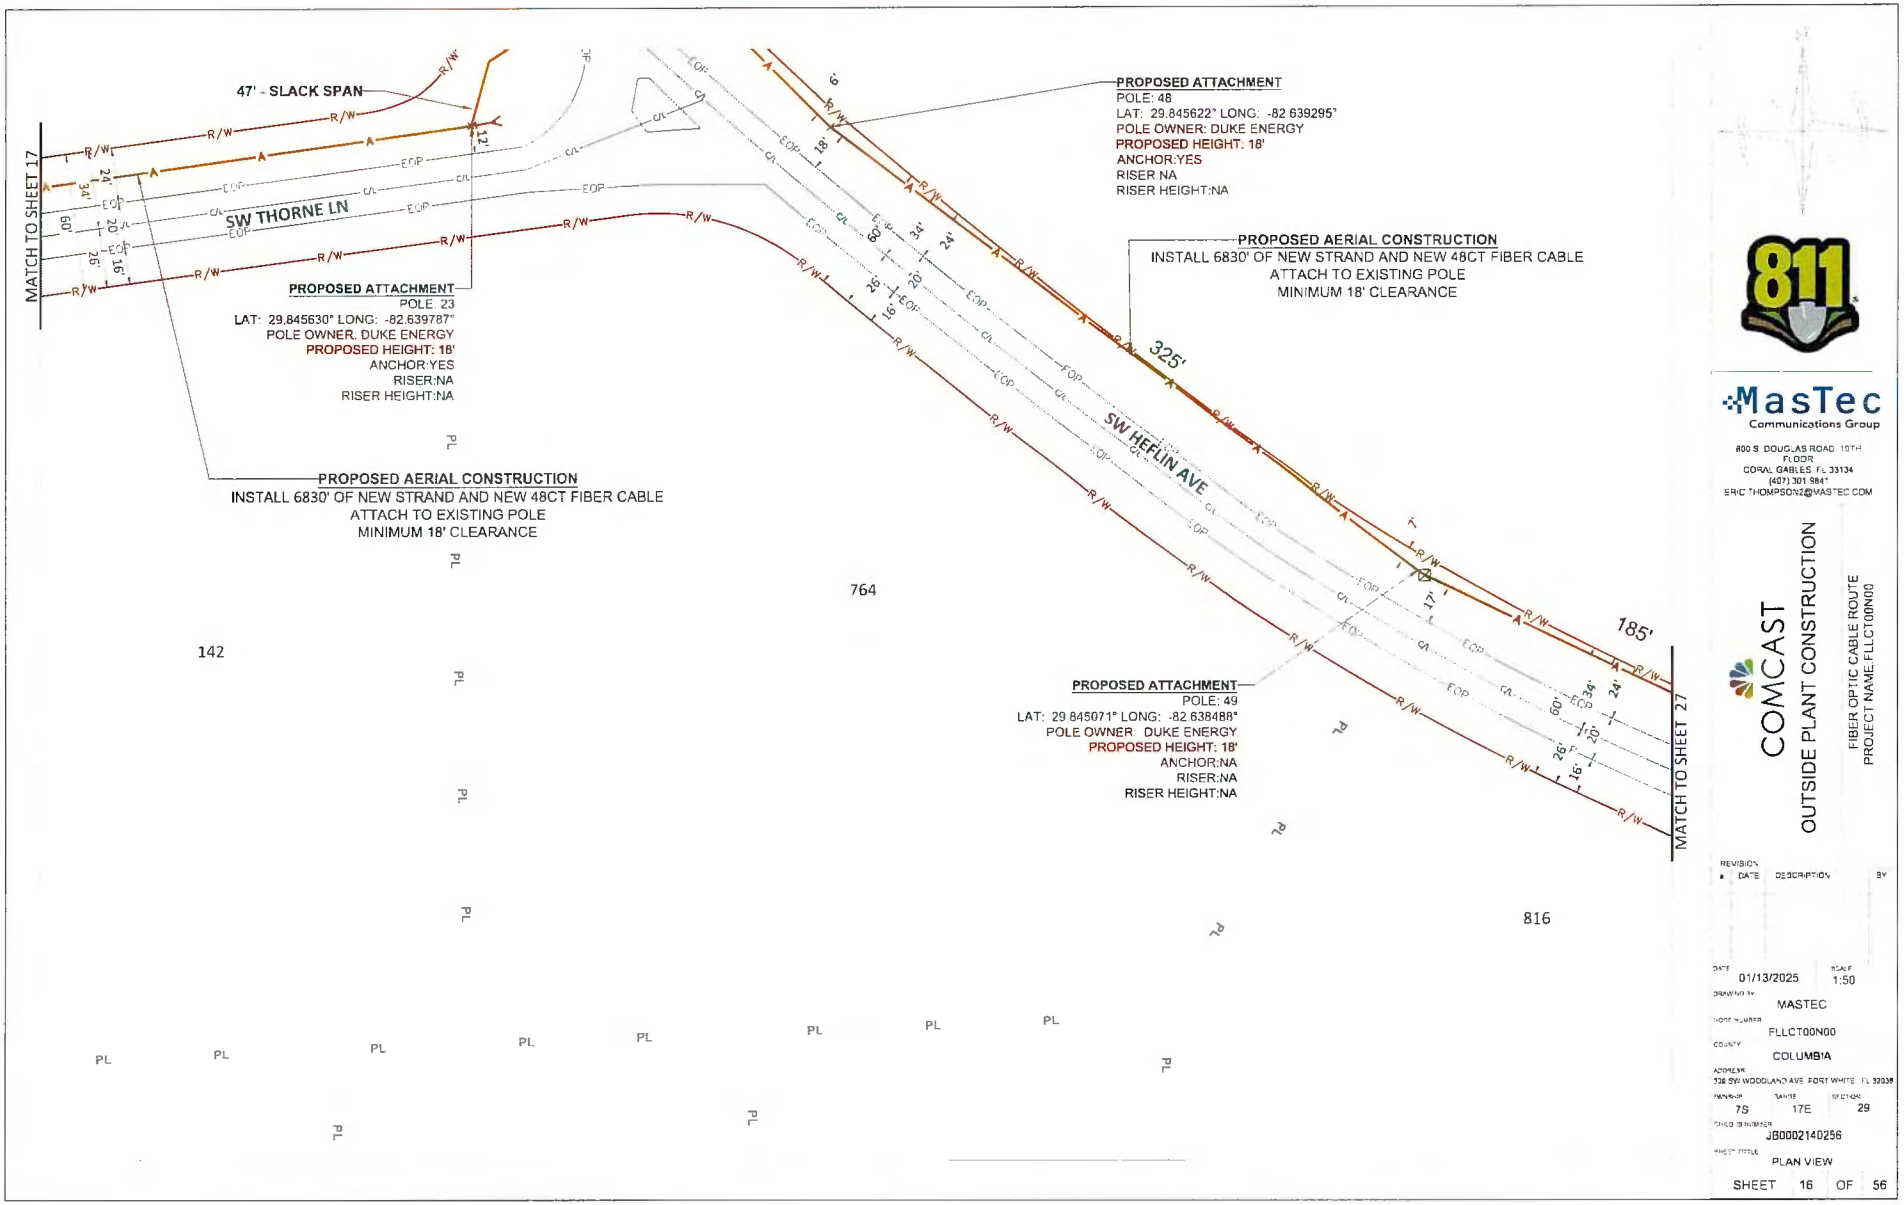
47' - SLACK SPAN
MATCH TO SHEET 17
SW THORNE LN
PROPOSED ATTACHMENT
POLE: 23
LAT: 29.845630° LONG: -82.639787°
POLE OWNER: DUKE ENERGY
PROPOSED HEIGHT: 18'
ANCHOR:YES
RISER:NA
RISER HEIGHT:NA
PROPOSED AERIAL CONSTRUCTION
INSTALL 6830' OF NEW STRAND AND NEW 48CT FIBER CABLE
ATTACH TO EXISTING POLE
MINIMUM 18' CLEARANCE
PROPOSED ATTACHMENT
POLE: 48
LAT: 29.845622° LONG: -82.639295°
POLE OWNER: DUKE ENERGY
PROPOSED HEIGHT: 18'
ANCHOR:YES
RISER:NA
RISER HEIGHT:NA
PROPOSED AERIAL CONSTRUCTION
INSTALL 6830' OF NEW STRAND AND NEW 48CT FIBER CABLE
ATTACH TO EXISTING POLE
MINIMUM 18' CLEARANCE
325'
SW HEFLIN AVE
185'
MATCH TO SHEET 27
PROPOSED ATTACHMENT
POLE: 49
LAT: 29.845071° LONG: -82.638488°
POLE OWNER: DUKE ENERGY
PROPOSED HEIGHT: 18'
ANCHOR:NA
RISER:NA
RISER HEIGHT:NA
142
764
816
MasTec
Communications Group
800 S DOUGLAS ROAD 10TH FLOOR
CORAL GABLES FL 33134
(407) 301-984*
ERIC.THOMPSON2@MASTEC.COM
COMCAST
OUTSIDE PLANT CONSTRUCTION
FIBER OPTIC CABLE ROUTE
PROJECT NAME:FLLCT00N00
REVISION
DATE DESCRIPTION BY
DATE 01/13/2025
SCALE 1:50
DRAWN BY MASTEC
WORK NUMBER FLLCT00N00
COUNTY COLUMBIA
ADDRESS 708 SW WOODLAND AVE FORT WHITE FL 32038
OWNER 7S
RANGE 17E
SECTION 29
CHILD ID NUMBER JB0002140256
SHEET TITLE PLAN VIEW
SHEET 16 OF 56

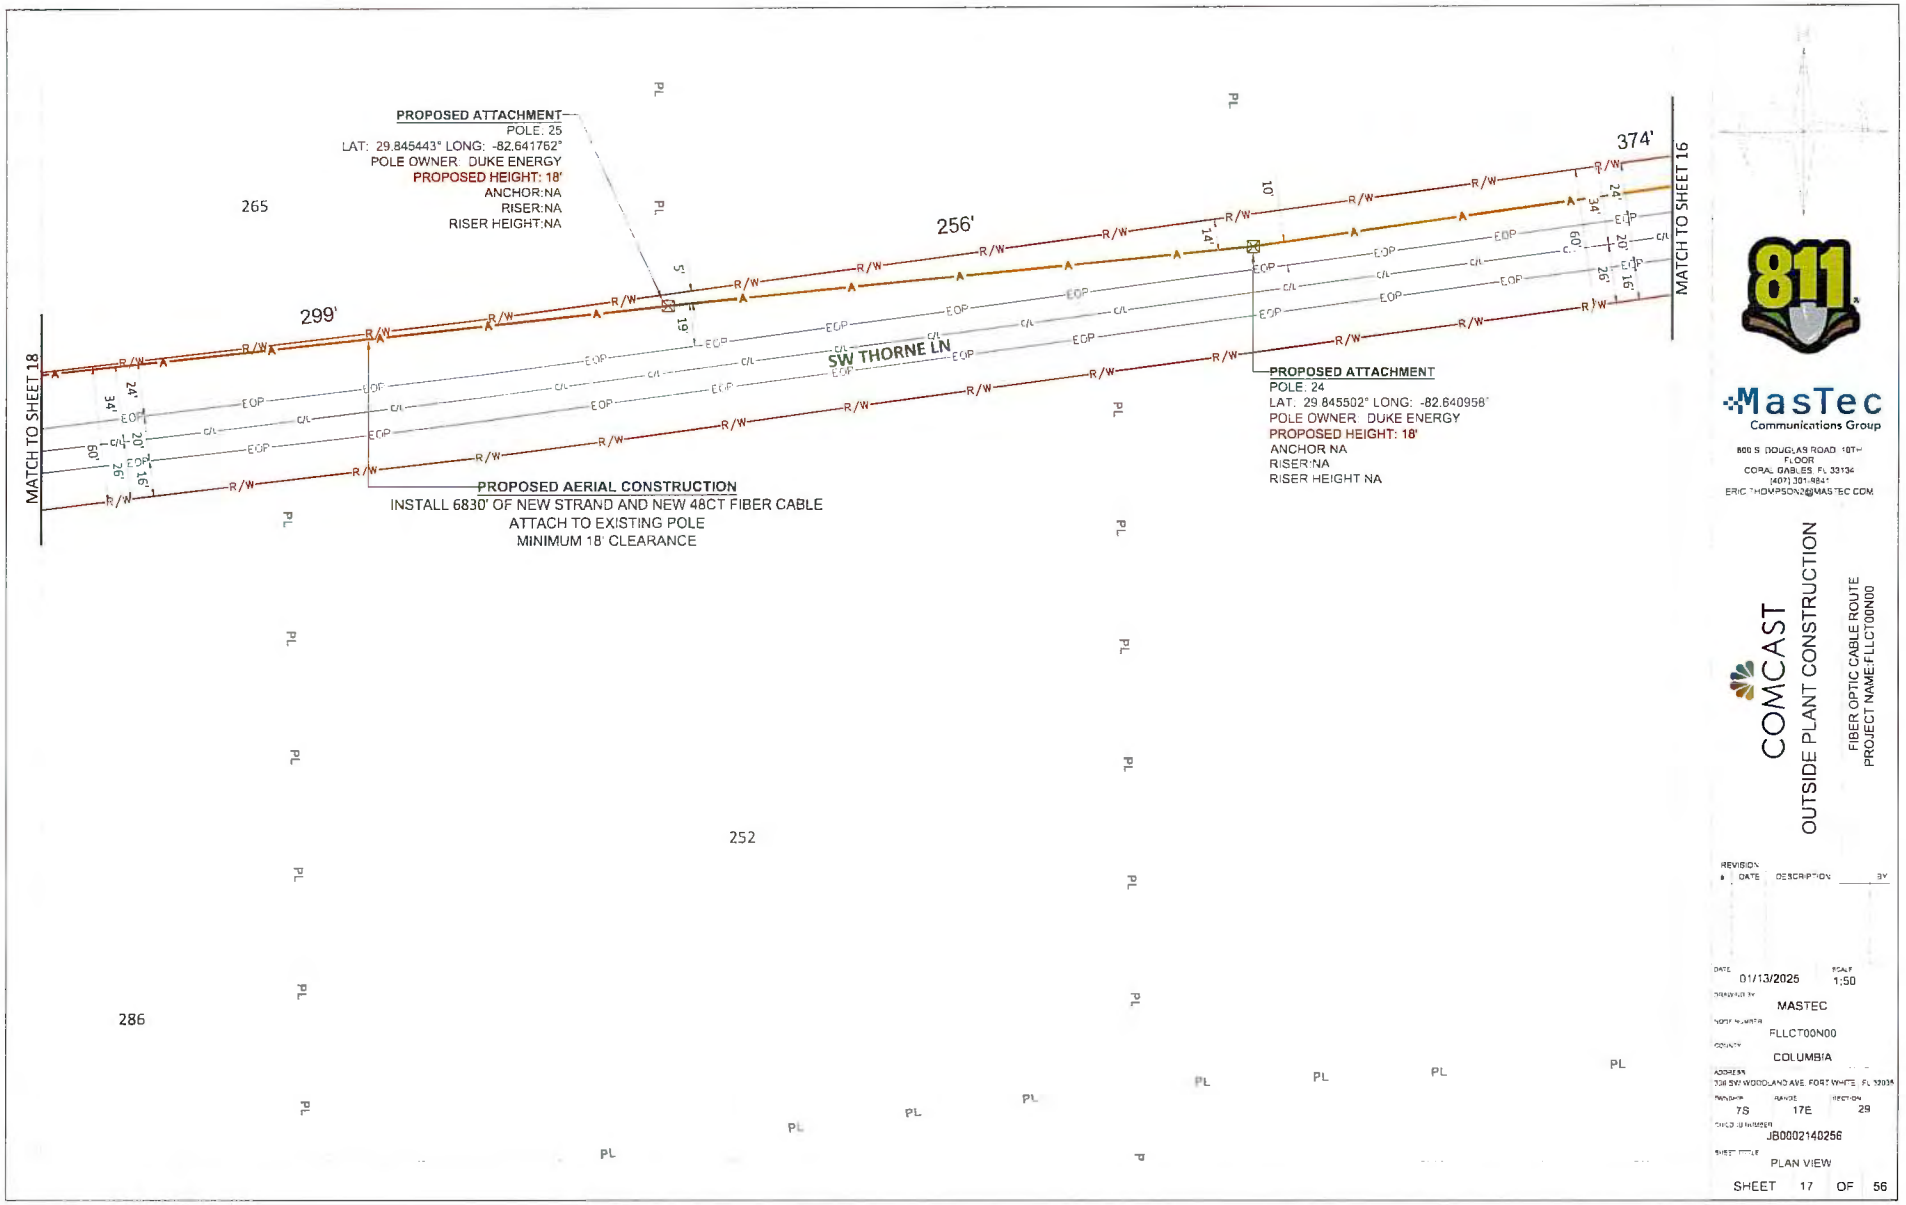

811

MasTec
Communications Group

800 S. DOUGLAS ROAD 10TH FLOOR
CORAL GABLES, FL 33134
(407) 301-8841
ERIC.THOMPSON2@MASTEC.COM

COMCAST

OUTSIDE PLANT CONSTRUCTION

FIBER OPTIC CABLE ROUTE
PROJECT NAME:FLLCT00N00

REVISION #	DATE	DESCRIPTION	BY

DATE: 01/13/2025
SCALE: 1:50
DRAWN BY: MASTEC
NODE NUMBER: FLLCT00N00
COUNTY: COLUMBIA
ADDRESS: 308 SW WOODLAND AVE, FORT WHITE, FL 32038
TWNSHP: 7S
RANGE: 17E
SECTION: 29
CHILD ID NUMBER: JB0002140256
SHEET TITLE: PLAN VIEW

SHEET 17 OF 56

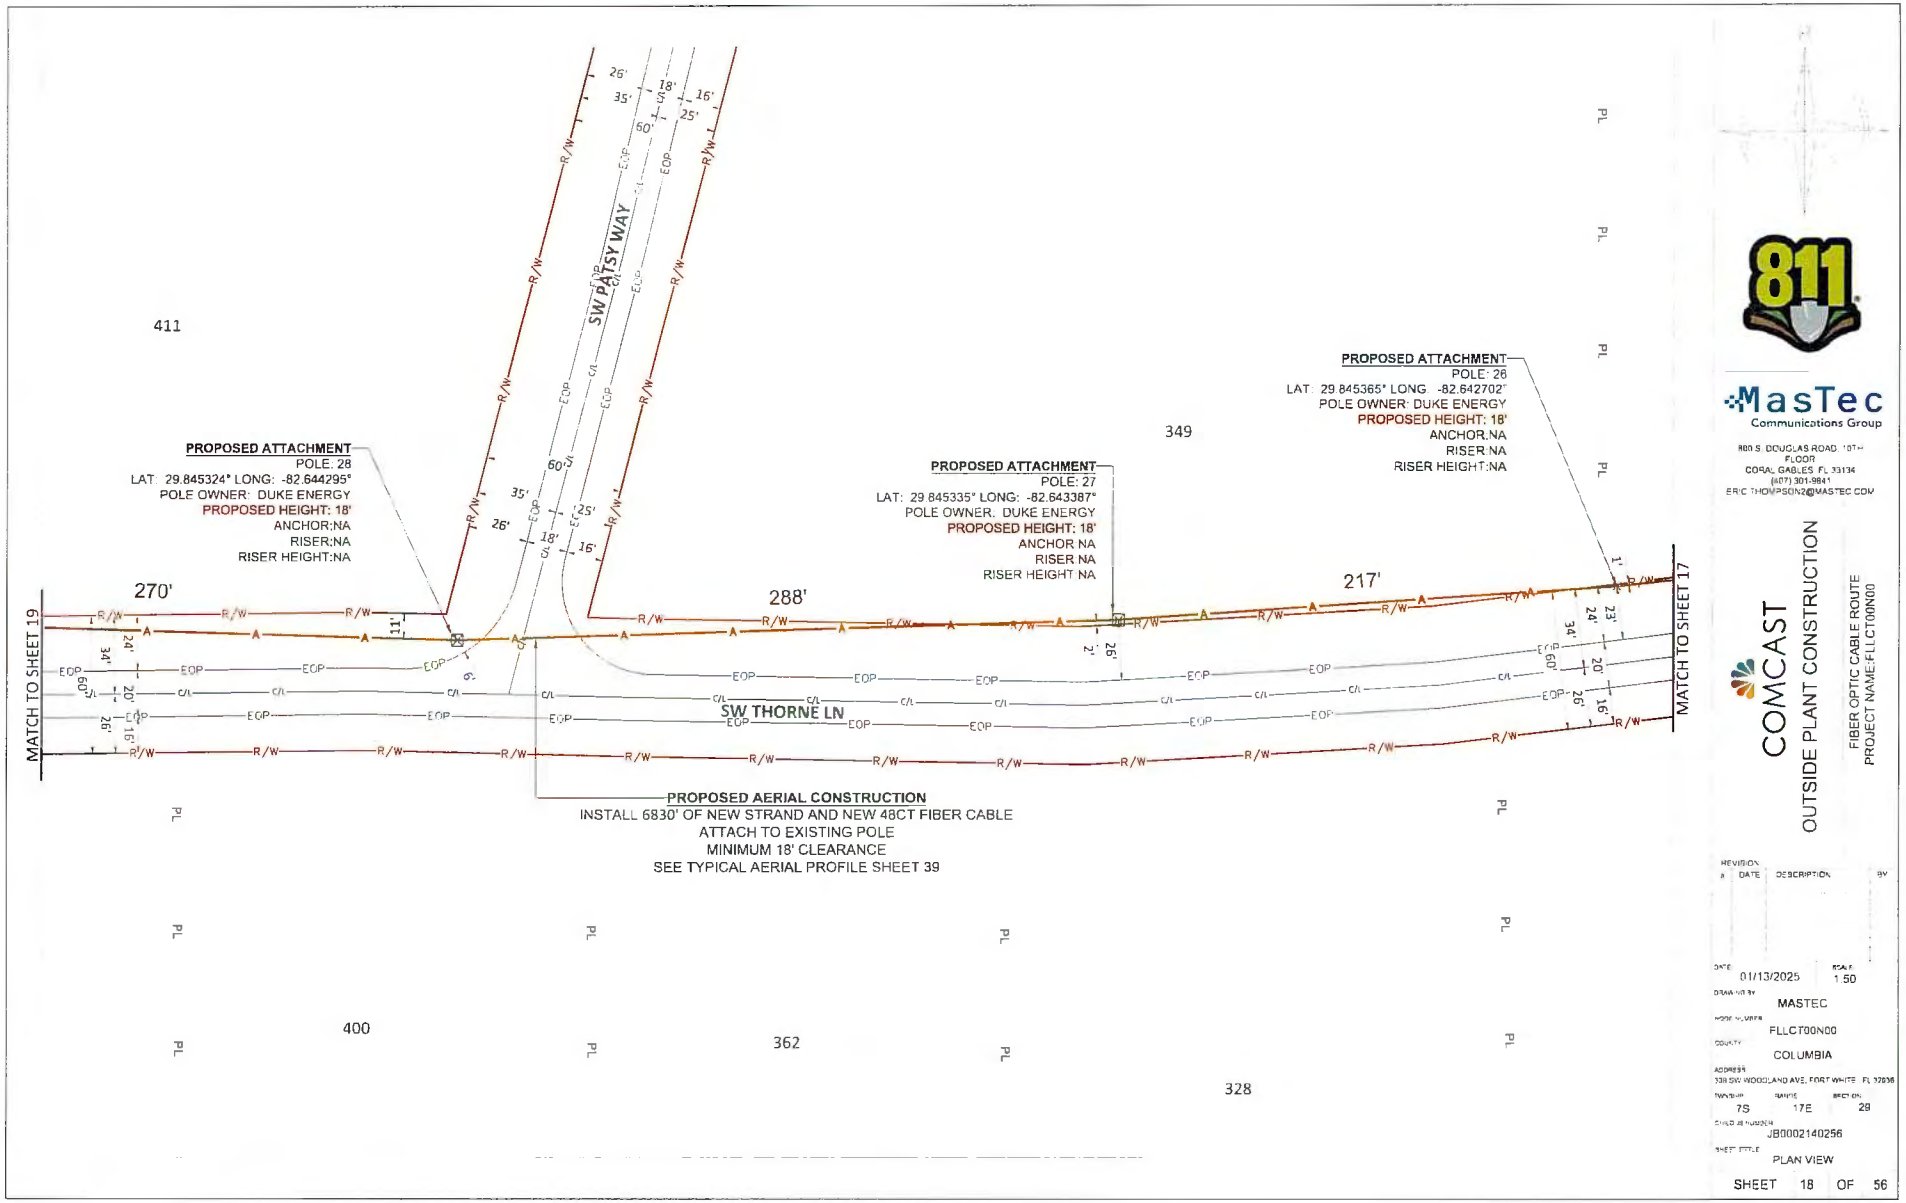

811

MasTec
Communications Group

800 S. DOUGLAS ROAD, 10TH FLOOR
CORAL GABLES, FL 33134
(407) 301-9841
ERIC.THOMPSON2@MASTEC.COM

COMCAST
OUTSIDE PLANT CONSTRUCTION

FIBER OPTIC CABLE ROUTE
PROJECT NAME:FLLCT00N00

REVISION #	DATE	DESCRIPTION	BY

DATE	01/13/2025
SCALE	1:50
DRAWN BY	MASTEC
WORK ORDER	FLLCT00N00
COUNTY	COLUMBIA
ADDRESS	338 SW WOODLAND AVE, FORT WHITE, FL 32038
TOWNSHIP	7S
RANGE	17E
SECTION	29
CHILD JOB NUMBER	JB0002140256
SHEET TITLE	PLAN VIEW

SHEET 18 OF 56

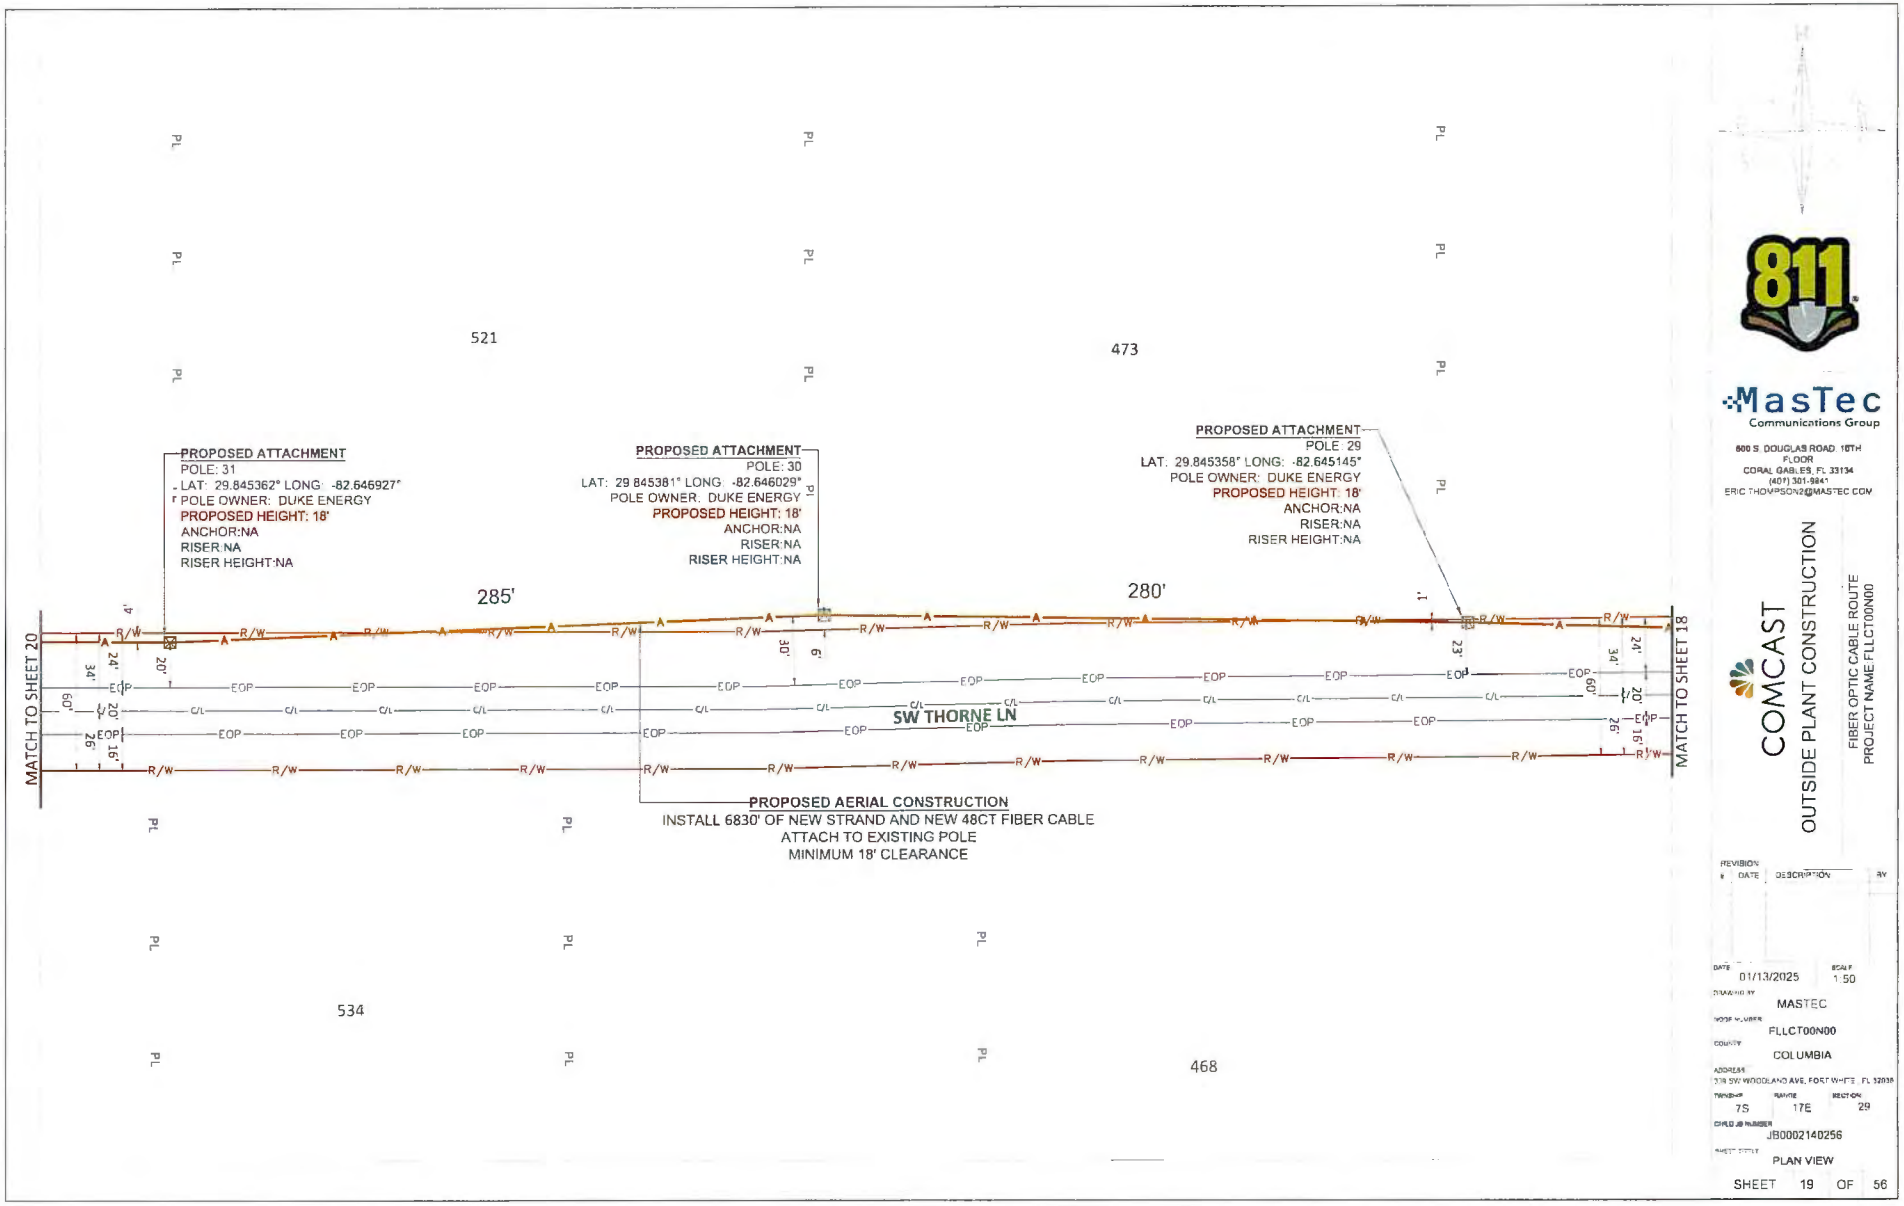

811

MasTec
Communications Group

800 S. DOUGLAS ROAD, 10TH FLOOR
CORAL GABLES, FL 33134
(401) 301-9841
ERIC.THOMPSON2@MASTEC.COM

COMCAST

OUTSIDE PLANT CONSTRUCTION

FIBER OPTIC CABLE ROUTE
PROJECT NAME FLLCT00N00

REVISION #	DATE	DESCRIPTION	BY

DATE	01/13/2025
SCALE	1:50
DRAWING BY	MASTEC
WORK NUMBER	FLLCT00N00
COUNTY	COLUMBIA
ADDRESS	378 SW WOODLAND AVE, FORT WHITE, FL 32038
TOWNSHIP	7S
RANGE	17E
SECTION	29
CHILD JB NUMBER	JB0002140256
SHEET TITLE	PLAN VIEW

SHEET 19 OF 56

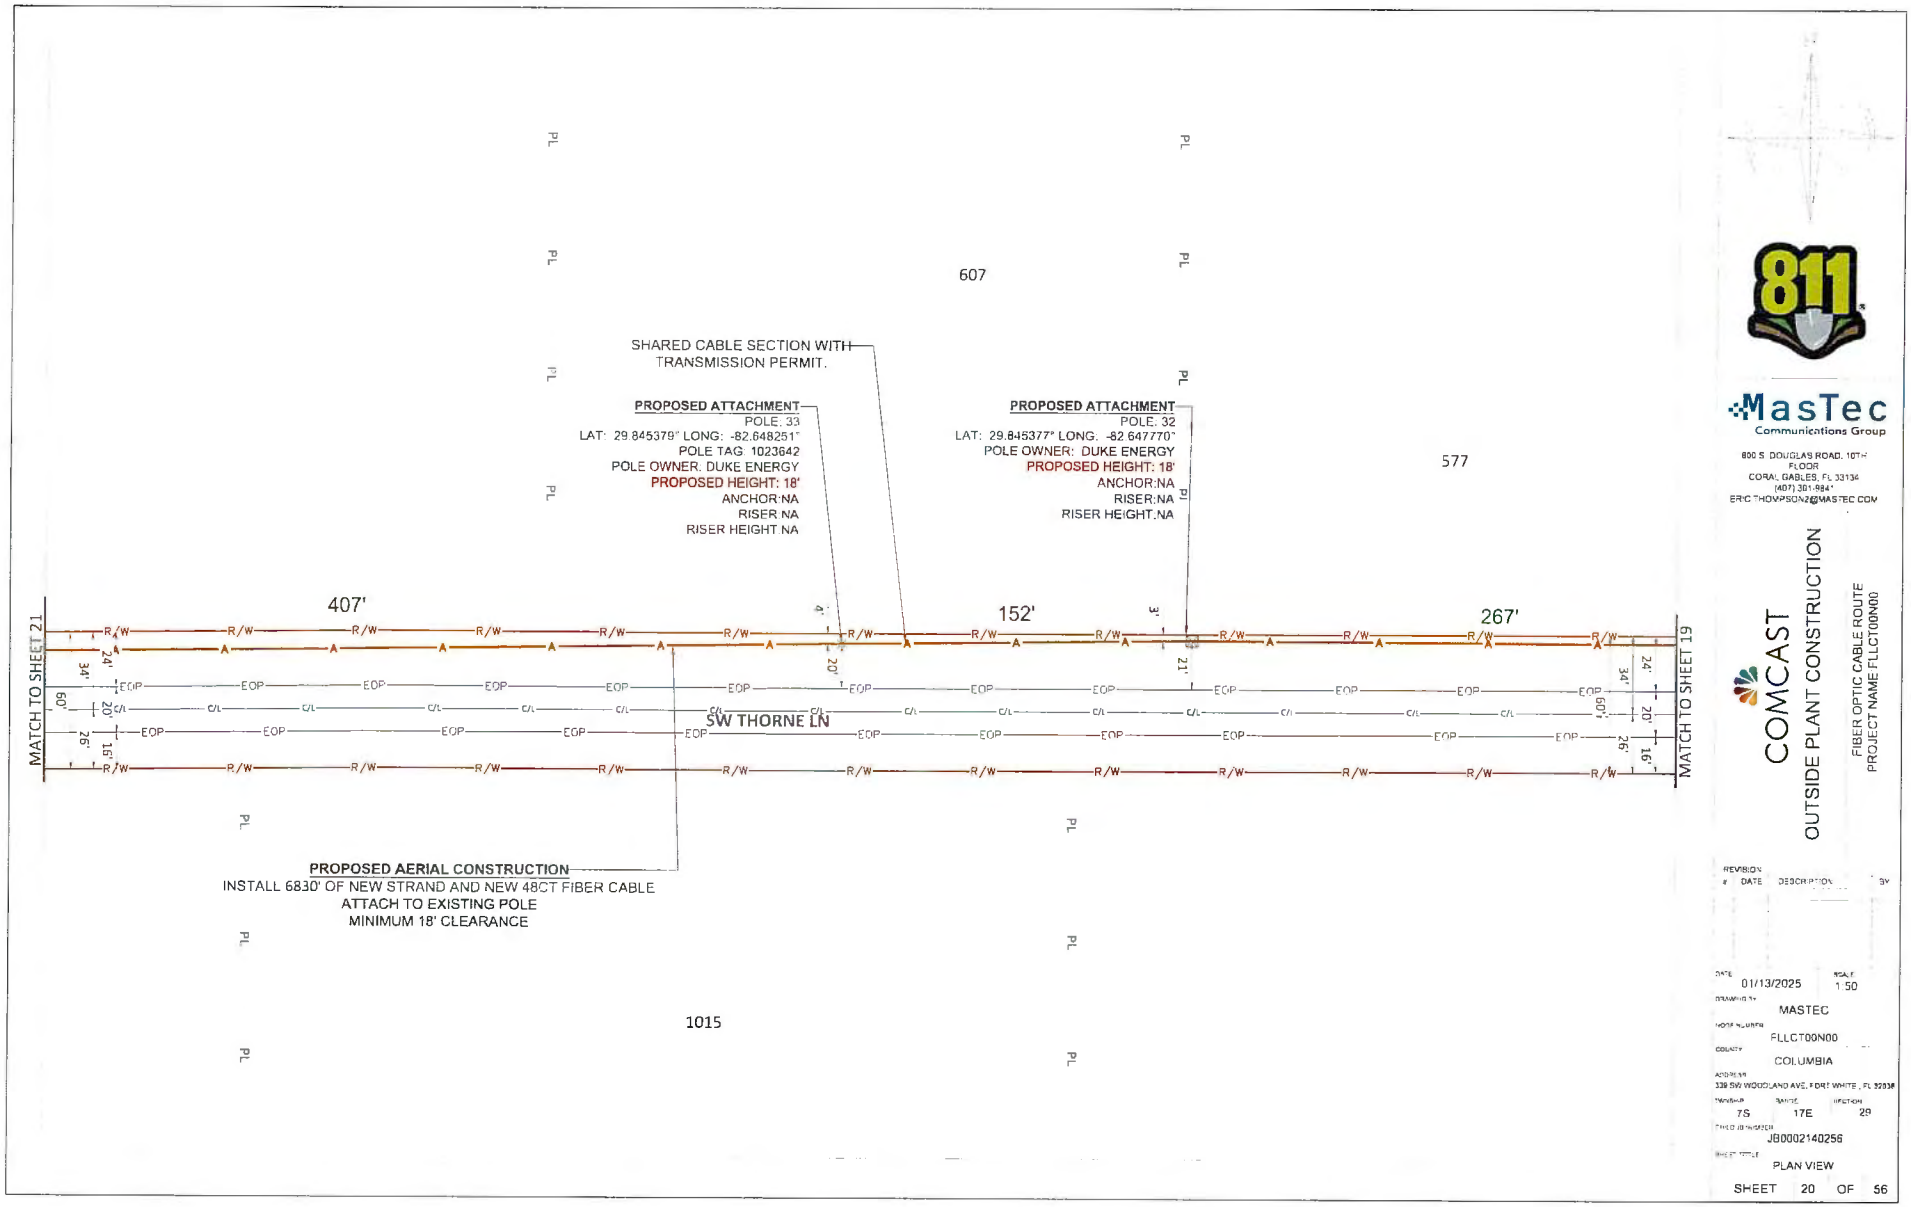
607
577
1015
SHARED CABLE SECTION WITH TRANSMISSION PERMIT.
PROPOSED ATTACHMENT
POLE: 33
LAT: 29.845379° LONG: -82.648251°
POLE TAG: 1023642
POLE OWNER: DUKE ENERGY
PROPOSED HEIGHT: 18'
ANCHOR:NA
RISER:NA
RISER HEIGHT:NA
PROPOSED ATTACHMENT
POLE: 32
LAT: 29.845377° LONG: -82.647770°
POLE OWNER: DUKE ENERGY
PROPOSED HEIGHT: 18'
ANCHOR:NA
RISER:NA
RISER HEIGHT:NA
407'
152'
267'
MATCH TO SHEET 21
MATCH TO SHEET 19
SW THORNE LN
PROPOSED AERIAL CONSTRUCTION
INSTALL 6830' OF NEW STRAND AND NEW 48CT FIBER CABLE
ATTACH TO EXISTING POLE
MINIMUM 18' CLEARANCE
811
MasTec
Communications Group
800 S. DOUGLAS ROAD, 10TH FLOOR
CORAL GABLES, FL 33134
(407) 301-984*
ERIC.THOMPSON2@MASTEC.COM
COMCAST
OUTSIDE PLANT CONSTRUCTION
FIBER OPTIC CABLE ROUTE
PROJECT NAME FLLCT00N00
REVISION
DATE DESCRIPTION BY
DATE 01/13/2025
SCALE 1:50
DRAWING BY MASTEC
WORK NUMBER FLLCT00N00
COUNTY COLUMBIA
ADDRESS 339 SW WOODLAND AVE, FORT WHITE, FL 32038
TOWNSHIP 7S
RANGE 17E
SECTION 29
PROJECT NUMBER JB0002140256
SHEET TITLE PLAN VIEW
SHEET 20 OF 56

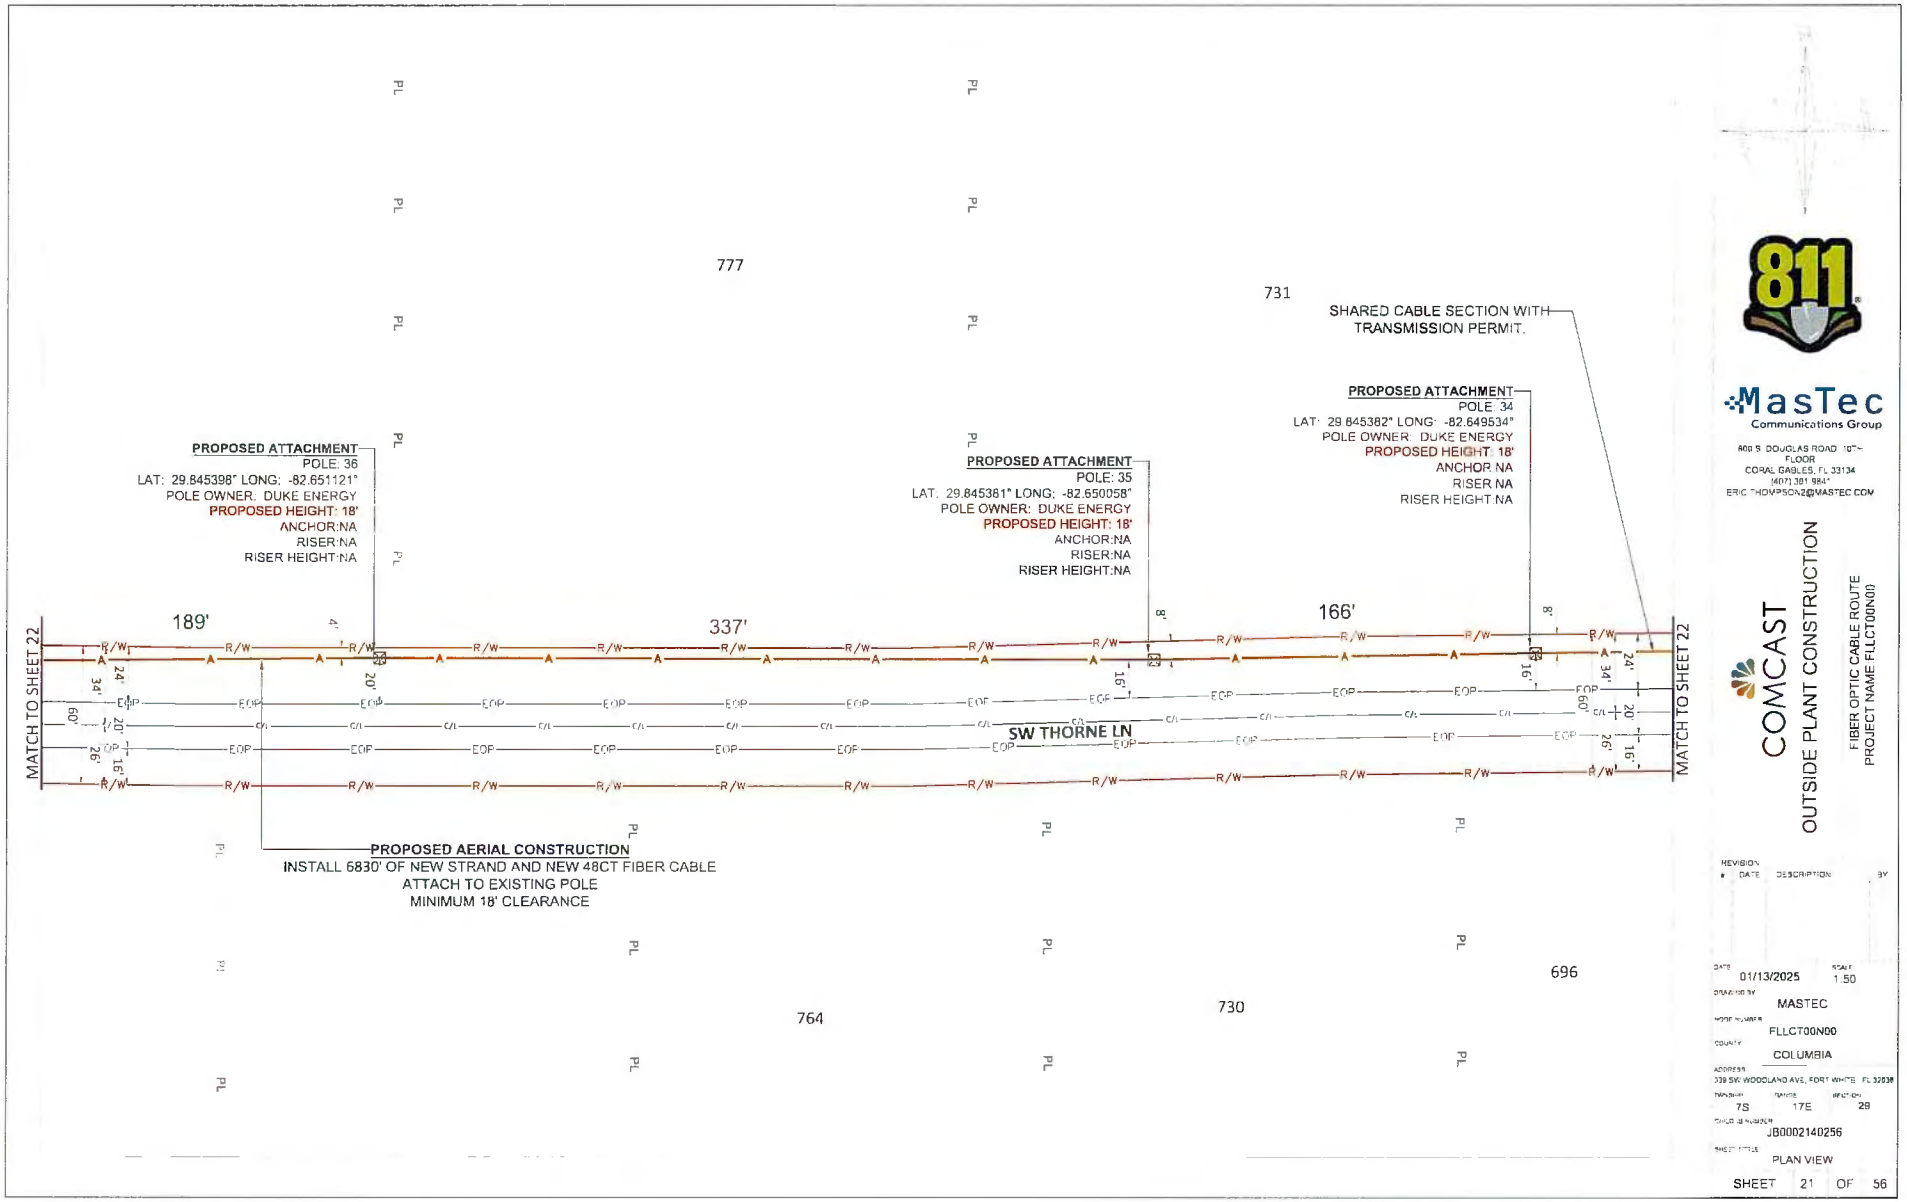
777
731
764
730
696
PROPOSED ATTACHMENT
POLE: 36
LAT: 29.845398° LONG: -82.651121°
POLE OWNER: DUKE ENERGY
PROPOSED HEIGHT: 18'
ANCHOR:NA
RISER:NA
RISER HEIGHT:NA
PROPOSED ATTACHMENT
POLE: 35
LAT: 29.845361° LONG: -82.650058°
POLE OWNER: DUKE ENERGY
PROPOSED HEIGHT: 18'
ANCHOR:NA
RISER:NA
RISER HEIGHT:NA
PROPOSED ATTACHMENT
POLE: 34
LAT: 29.845382° LONG: -82.649534°
POLE OWNER: DUKE ENERGY
PROPOSED HEIGHT: 18'
ANCHOR:NA
RISER:NA
RISER HEIGHT:NA
SHARED CABLE SECTION WITH TRANSMISSION PERMIT.
189'
337'
166'
SW THORNE LN
MATCH TO SHEET 22
MATCH TO SHEET 22
PROPOSED AERIAL CONSTRUCTION
INSTALL 6830' OF NEW STRAND AND NEW 48CT FIBER CABLE
ATTACH TO EXISTING POLE
MINIMUM 18' CLEARANCE
811
MasTec
Communications Group
COMCAST
OUTSIDE PLANT CONSTRUCTION
FIBER OPTIC CABLE ROUTE
PROJECT NAME FLLCT00N00
DATE 01/13/2025
SCALE 1:50
DRAWING BY MASTEC
WORK NUMBER FLLCT00N00
COUNTY COLUMBIA
ADDRESS 339 SW WOODLAND AVE, FORT WHITE, FL 32038
TOWNSHIP 7S
RANGE 17E
SECTION 28
JOB NUMBER JB0002140256
SHEET TITLE PLAN VIEW
SHEET 21 OF 56

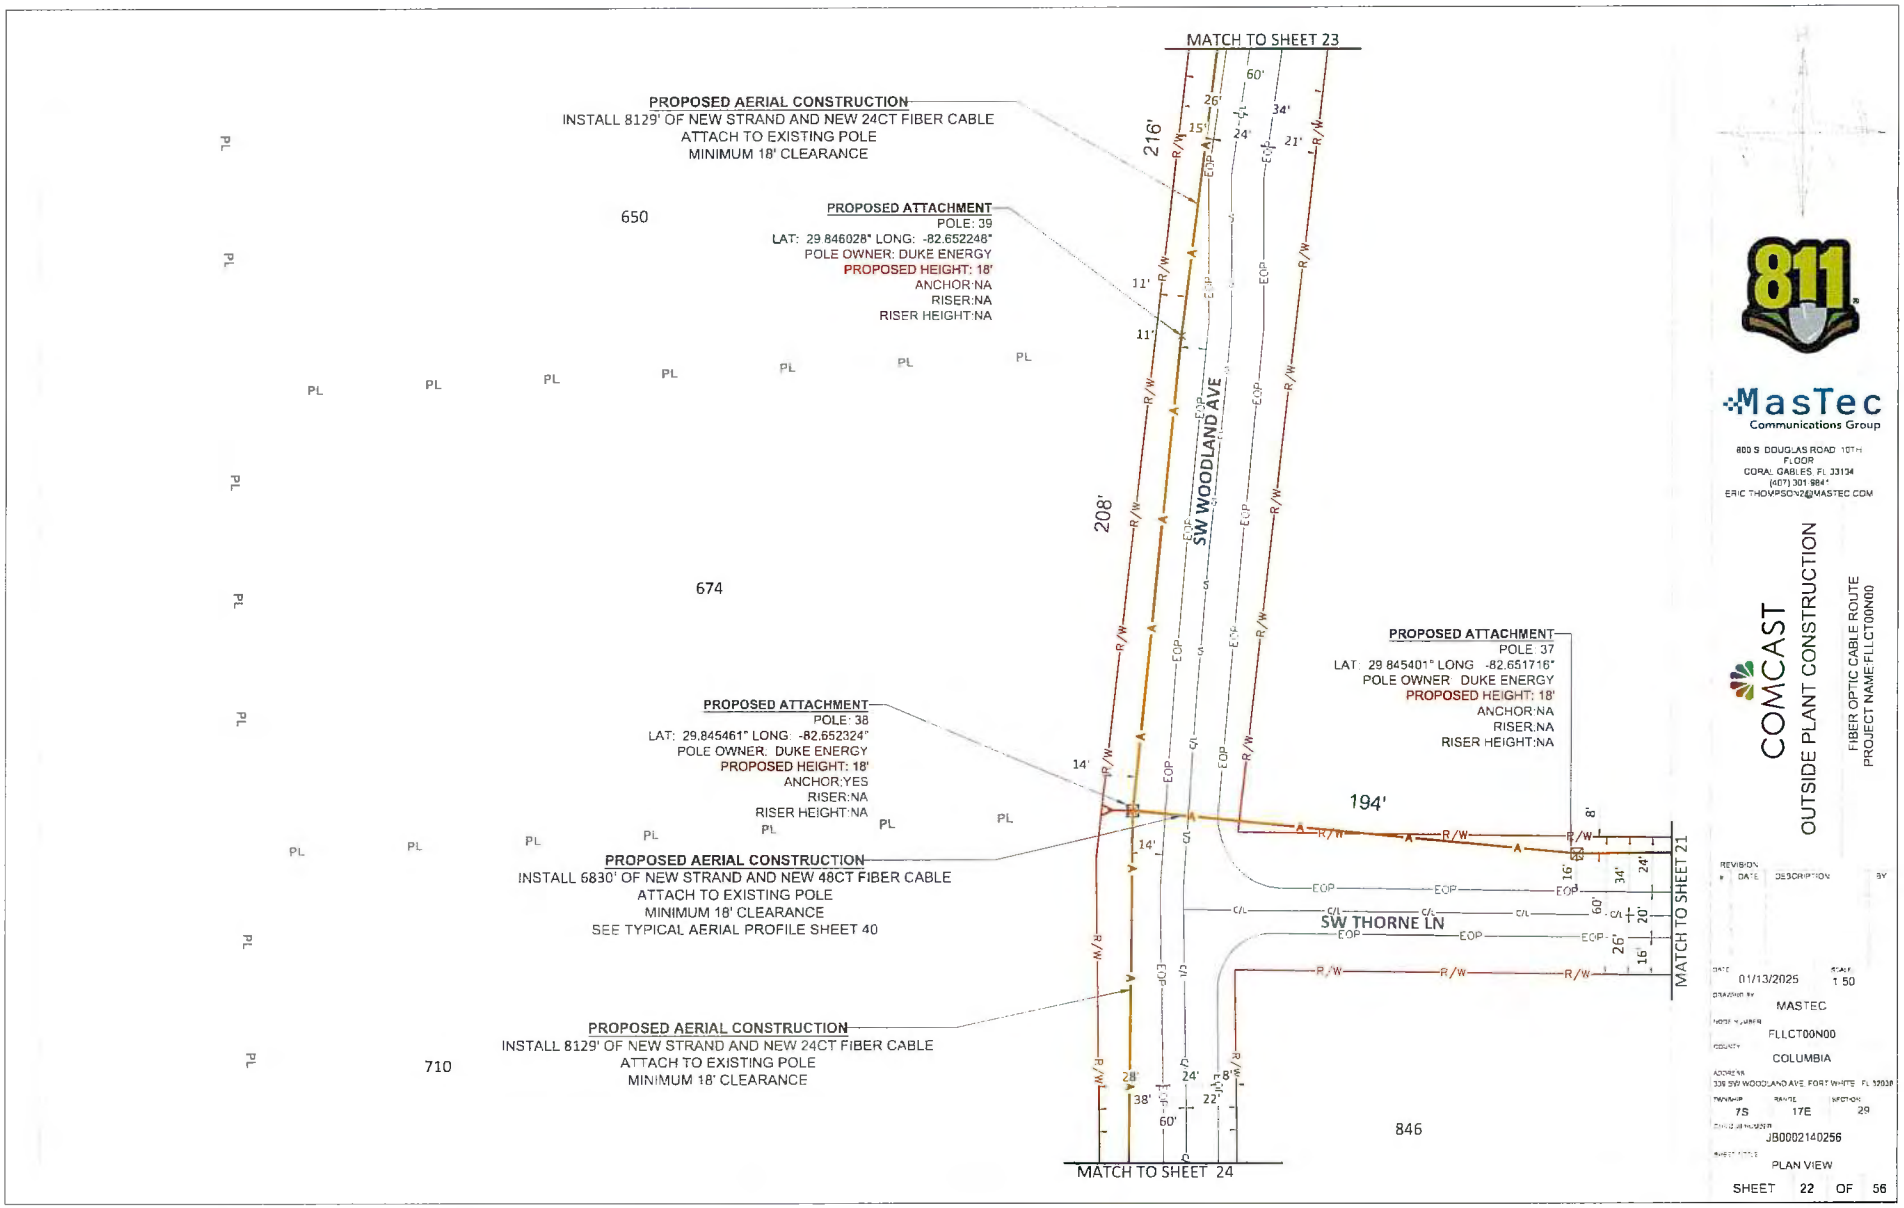
MATCH TO SHEET 23
PROPOSED AERIAL CONSTRUCTION
INSTALL 8129' OF NEW STRAND AND NEW 24CT FIBER CABLE
ATTACH TO EXISTING POLE
MINIMUM 18' CLEARANCE
PROPOSED ATTACHMENT
POLE: 39
LAT: 29.846028° LONG: -82.652248°
POLE OWNER: DUKE ENERGY
PROPOSED HEIGHT: 18'
ANCHOR:NA
RISER:NA
RISER HEIGHT:NA
650
674
710
846
PROPOSED ATTACHMENT
POLE: 38
LAT: 29.845461° LONG: -82.652324°
POLE OWNER: DUKE ENERGY
PROPOSED HEIGHT: 18'
ANCHOR:YES
RISER:NA
RISER HEIGHT:NA
PROPOSED AERIAL CONSTRUCTION
INSTALL 6830' OF NEW STRAND AND NEW 48CT FIBER CABLE
ATTACH TO EXISTING POLE
MINIMUM 18' CLEARANCE
SEE TYPICAL AERIAL PROFILE SHEET 40
PROPOSED AERIAL CONSTRUCTION
INSTALL 8129' OF NEW STRAND AND NEW 24CT FIBER CABLE
ATTACH TO EXISTING POLE
MINIMUM 18' CLEARANCE
PROPOSED ATTACHMENT
POLE: 37
LAT: 29.845401° LONG: -82.651716°
POLE OWNER: DUKE ENERGY
PROPOSED HEIGHT: 18'
ANCHOR:NA
RISER:NA
RISER HEIGHT:NA
SW WOODLAND AVE
SW THORNE LN
216'
208'
194'
MATCH TO SHEET 21
MATCH TO SHEET 24
811
MasTec
Communications Group
800 S DOUGLAS ROAD 10TH FLOOR
CORAL GABLES, FL 33134
(407) 301-984*
ERIC.THOMPSON2@MASTEC.COM
COMCAST
OUTSIDE PLANT CONSTRUCTION
FIBER OPTIC CABLE ROUTE
PROJECT NAME: FLLCT00N00
REVISION
DATE DESCRIPTION BY
DATE 01/13/2025
SCALE 1:50
DRAWN BY MASTEC
NODE NUMBER FLLCT00N00
COUNTY COLUMBIA
ADDRESS 336 SW WOODLAND AVE, FORT WHITE, FL 32038
TOWNSHIP 7S
RANGE 17E
SECTION 29
JB0002140256
PLAN VIEW
SHEET 22 OF 56

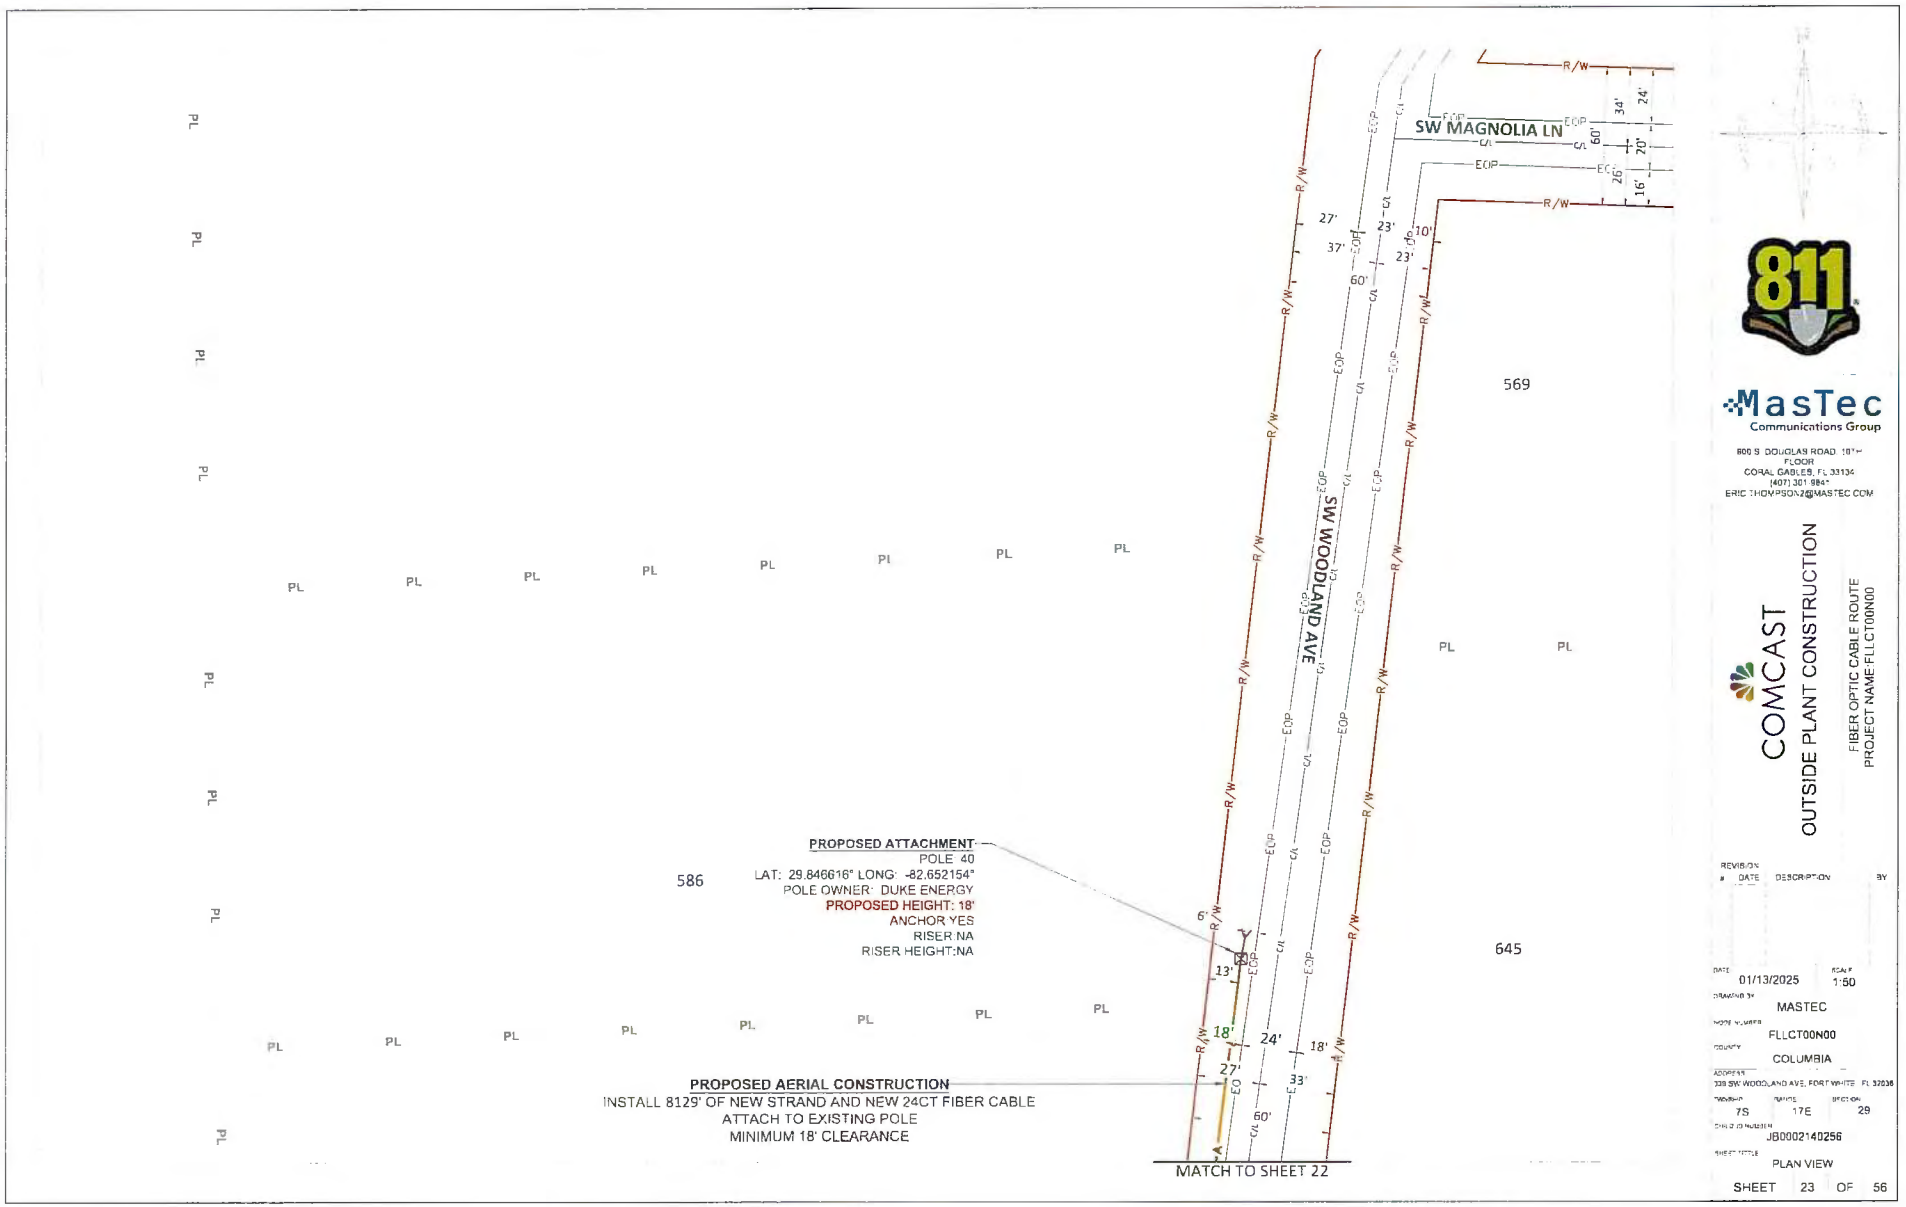
SW MAGNOLIA LN
SW WOODLAND AVE
569
586
645
PL
R/W
EOP
CL
PROPOSED ATTACHMENT
POLE 40
LAT: 29.846616° LONG: -82.652154°
POLE OWNER: DUKE ENERGY
PROPOSED HEIGHT: 18'
ANCHOR YES
RISER NA
RISER HEIGHT:NA
PROPOSED AERIAL CONSTRUCTION
INSTALL 8129' OF NEW STRAND AND NEW 24CT FIBER CABLE
ATTACH TO EXISTING POLE
MINIMUM 18' CLEARANCE
MATCH TO SHEET 22
811
MasTec
Communications Group
800 S DOUGLAS ROAD 10TH FLOOR
CORAL GABLES, FL 33134
(407) 301 9847
ERIC.THOMPSON2@MASTEC.COM
COMCAST
OUTSIDE PLANT CONSTRUCTION
FIBER OPTIC CABLE ROUTE
PROJECT NAME FLLCT00N00
REVISION
DATE DESCRIPTION BY
DATE 01/13/2025
SCALE 1:50
DRAWING BY MASTEC
WORK NUMBER FLLCT00N00
COUNTY COLUMBIA
ADDRESS 339 SW WOODLAND AVE, FORT WHITE FL 32038
TOWNSHIP 7S
RANGE 17E
SECTION 29
CHILD ID NUMBER JB0002140256
SHEET TITLE PLAN VIEW
SHEET 23 OF 56

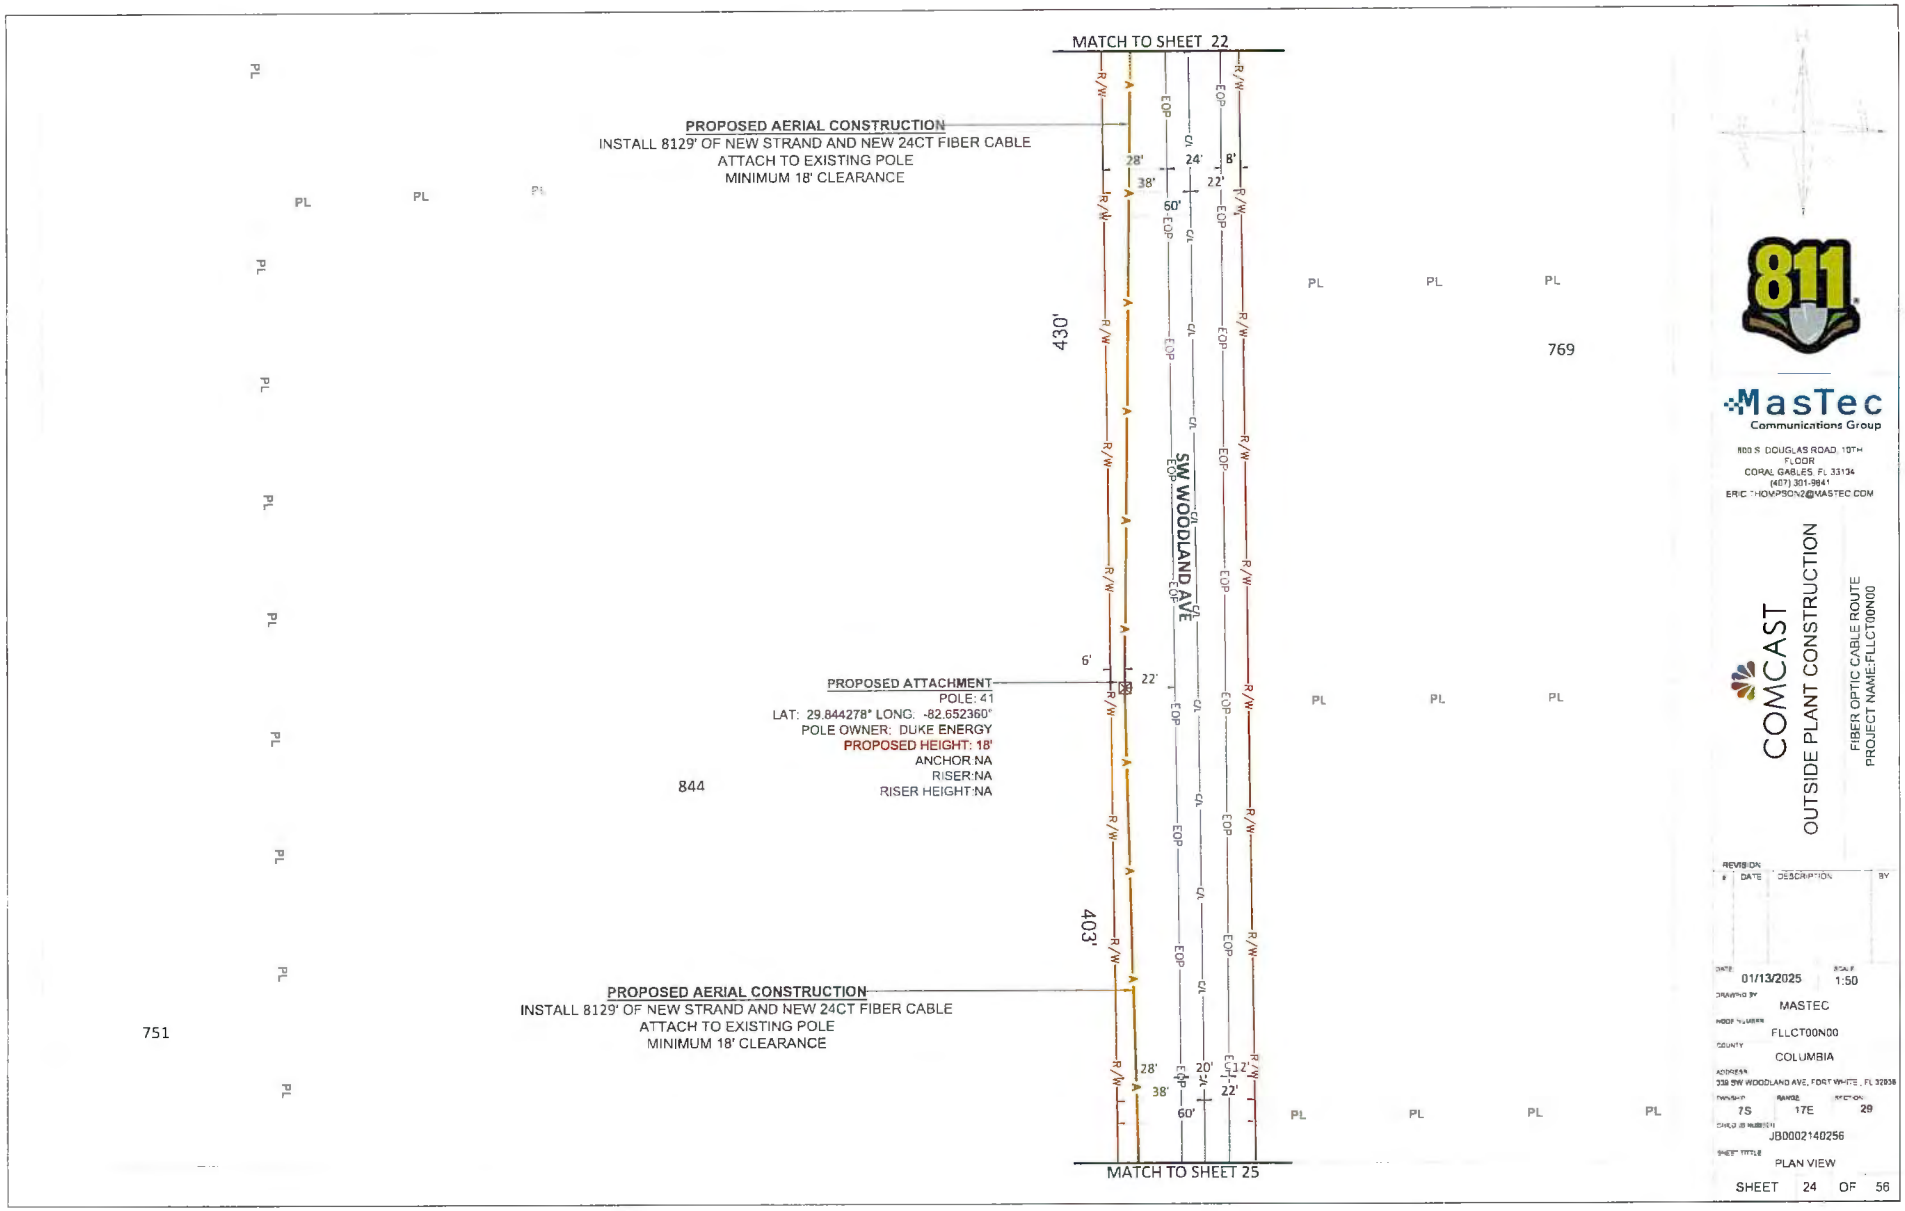
MATCH TO SHEET 22
PROPOSED AERIAL CONSTRUCTION
INSTALL 8129' OF NEW STRAND AND NEW 24CT FIBER CABLE
ATTACH TO EXISTING POLE
MINIMUM 18' CLEARANCE
PROPOSED ATTACHMENT
POLE: 41
LAT: 29.844278° LONG: -82.652360°
POLE OWNER: DUKE ENERGY
PROPOSED HEIGHT: 18'
ANCHOR:NA
RISER:NA
RISER HEIGHT:NA
PROPOSED AERIAL CONSTRUCTION
INSTALL 8129' OF NEW STRAND AND NEW 24CT FIBER CABLE
ATTACH TO EXISTING POLE
MINIMUM 18' CLEARANCE
SW WOODLAND AVE
430'
403'
844
751
769
MATCH TO SHEET 25
811
MasTec
Communications Group
800 S. DOUGLAS ROAD, 10TH FLOOR
CORAL GABLES, FL 33134
(407) 301-9841
ERIC.THOMPSON2@MASTEC.COM
COMCAST
OUTSIDE PLANT CONSTRUCTION
FIBER OPTIC CABLE ROUTE
PROJECT NAME:FLLCT00N00
REVISION
DATE DESCRIPTION BY
DATE 01/13/2025
SCALE 1:50
DRAWING BY MASTEC
NODE NUMBER FLLCT00N00
COUNTY COLUMBIA
ADDRESS 338 SW WOODLAND AVE, FORT WHITE, FL 32038
TOWNSHIP 7S
RANGE 17E
SECTION 29
CHILD JB NUMBER JB0002140256
SHEET TITLE PLAN VIEW
SHEET 24 OF 56

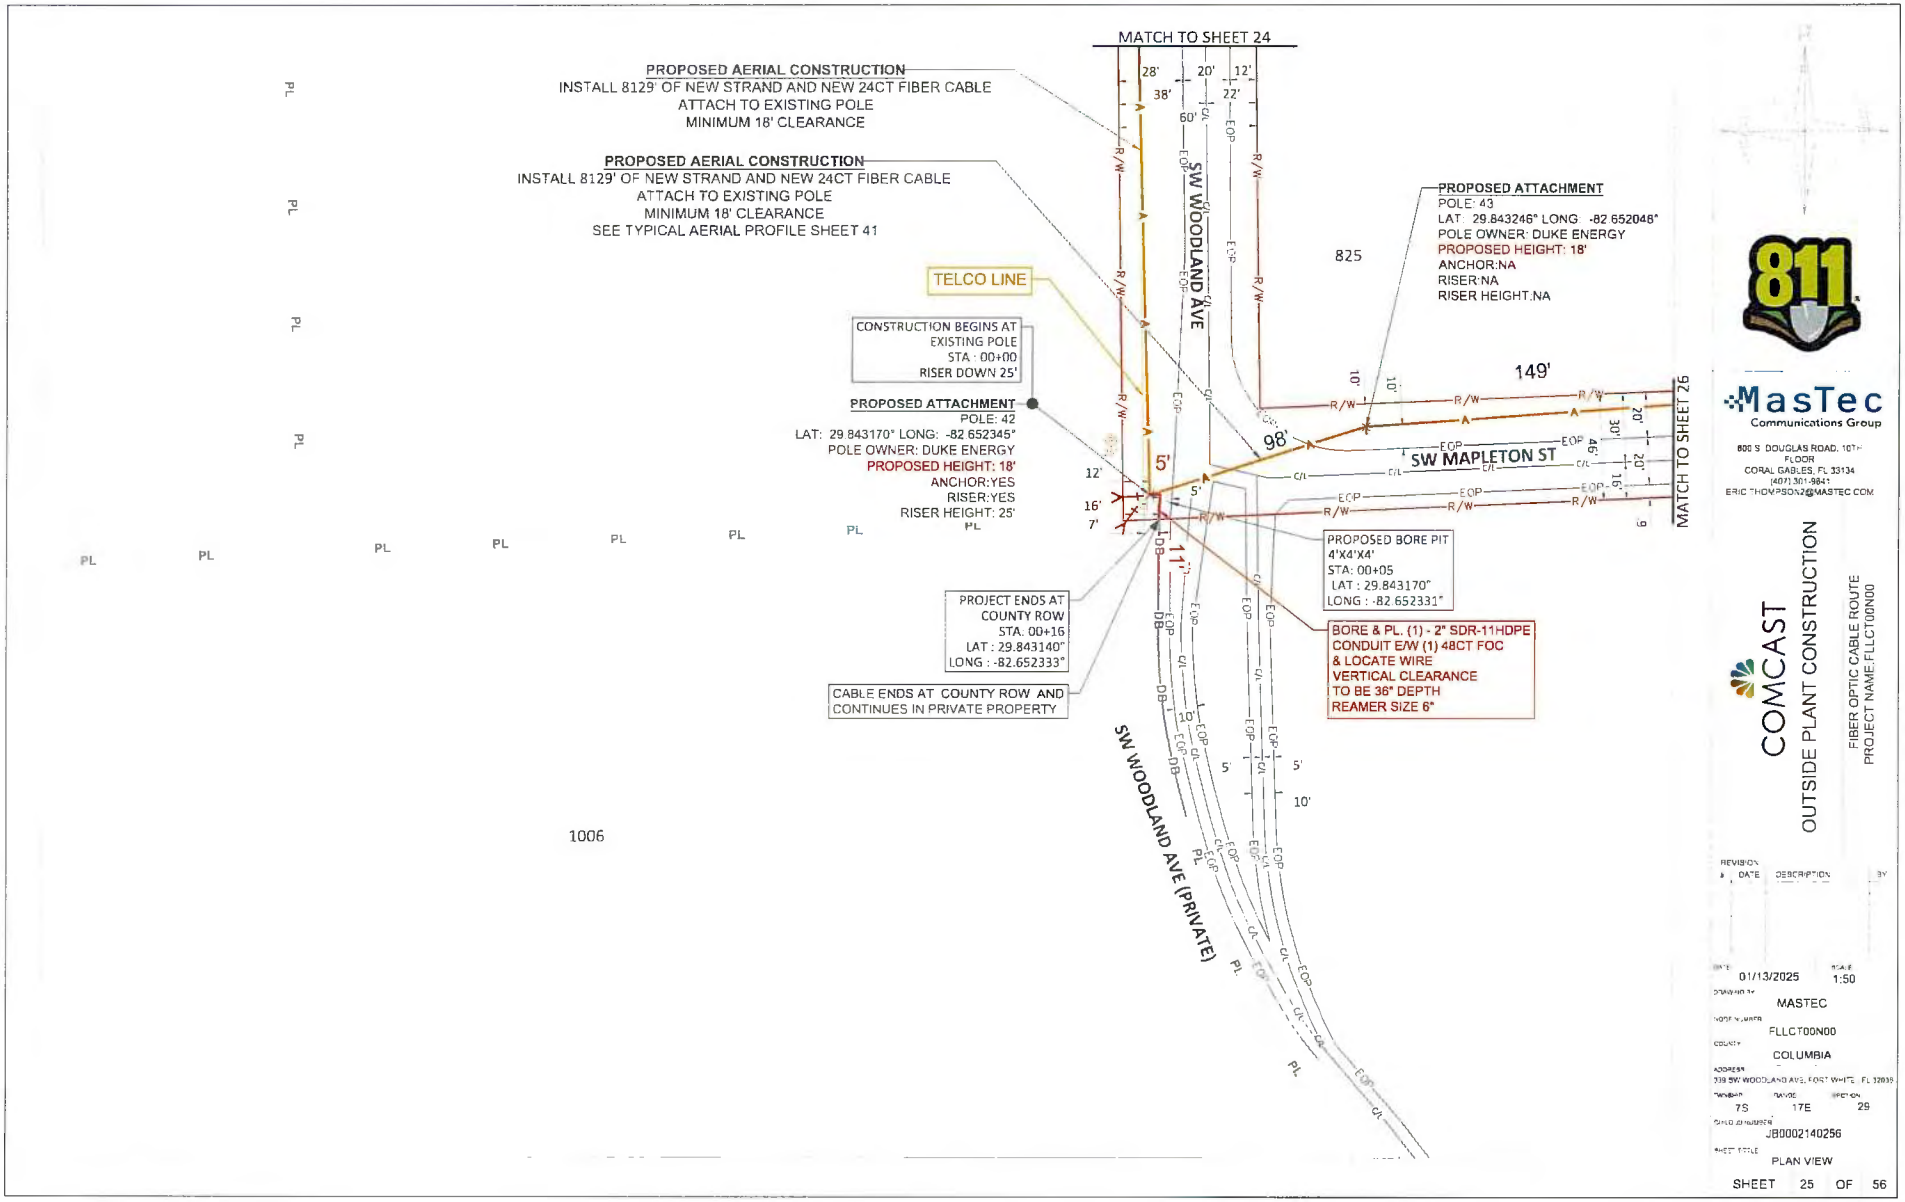
MATCH TO SHEET 24
PROPOSED AERIAL CONSTRUCTION
INSTALL 8129' OF NEW STRAND AND NEW 24CT FIBER CABLE
ATTACH TO EXISTING POLE
MINIMUM 18' CLEARANCE
PROPOSED AERIAL CONSTRUCTION
INSTALL 8129' OF NEW STRAND AND NEW 24CT FIBER CABLE
ATTACH TO EXISTING POLE
MINIMUM 18' CLEARANCE
SEE TYPICAL AERIAL PROFILE SHEET 41
TELCO LINE
CONSTRUCTION BEGINS AT
EXISTING POLE
STA : 00+00
RISER DOWN 25'
PROPOSED ATTACHMENT
POLE: 42
LAT: 29.843170° LONG: -82.652345°
POLE OWNER: DUKE ENERGY
PROPOSED HEIGHT: 18'
ANCHOR:YES
RISER:YES
RISER HEIGHT: 25'
PROJECT ENDS AT
COUNTY ROW
STA: 00+16
LAT : 29.843140°
LONG : -82.652333°
CABLE ENDS AT COUNTY ROW AND
CONTINUES IN PRIVATE PROPERTY
SW WOODLAND AVE
SW WOODLAND AVE (PRIVATE)
SW MAPLETON ST
825
1006
PROPOSED ATTACHMENT
POLE: 43
LAT: 29.843246° LONG: -82.652048°
POLE OWNER: DUKE ENERGY
PROPOSED HEIGHT: 18'
ANCHOR:NA
RISER:NA
RISER HEIGHT:NA
PROPOSED BORE PIT
4'X4'X4'
STA: 00+05
LAT : 29.843170°
LONG : -82.652331°
BORE & PL. (1) - 2" SDR-11HDPE
CONDUIT E/W (1) 48CT FOC
& LOCATE WIRE
VERTICAL CLEARANCE
TO BE 36" DEPTH
REAMER SIZE 6"
MATCH TO SHEET 26
811
MasTec
Communications Group
800 S. DOUGLAS ROAD, 10TH FLOOR
CORAL GABLES, FL 33134
(407) 301-9841
ERIC.THOMPSON2@MASTEC.COM
COMCAST
OUTSIDE PLANT CONSTRUCTION
FIBER OPTIC CABLE ROUTE
PROJECT NAME:FLLCT00N00
REVISION
DATE DESCRIPTION BY
01/13/2025
1:50
MASTEC
FLLCT00N00
COLUMBIA
339 SW WOODLAND AVE, FORT WHITE, FL 32038
7S
17E
29
JB0002140256
PLAN VIEW
SHEET 25 OF 56

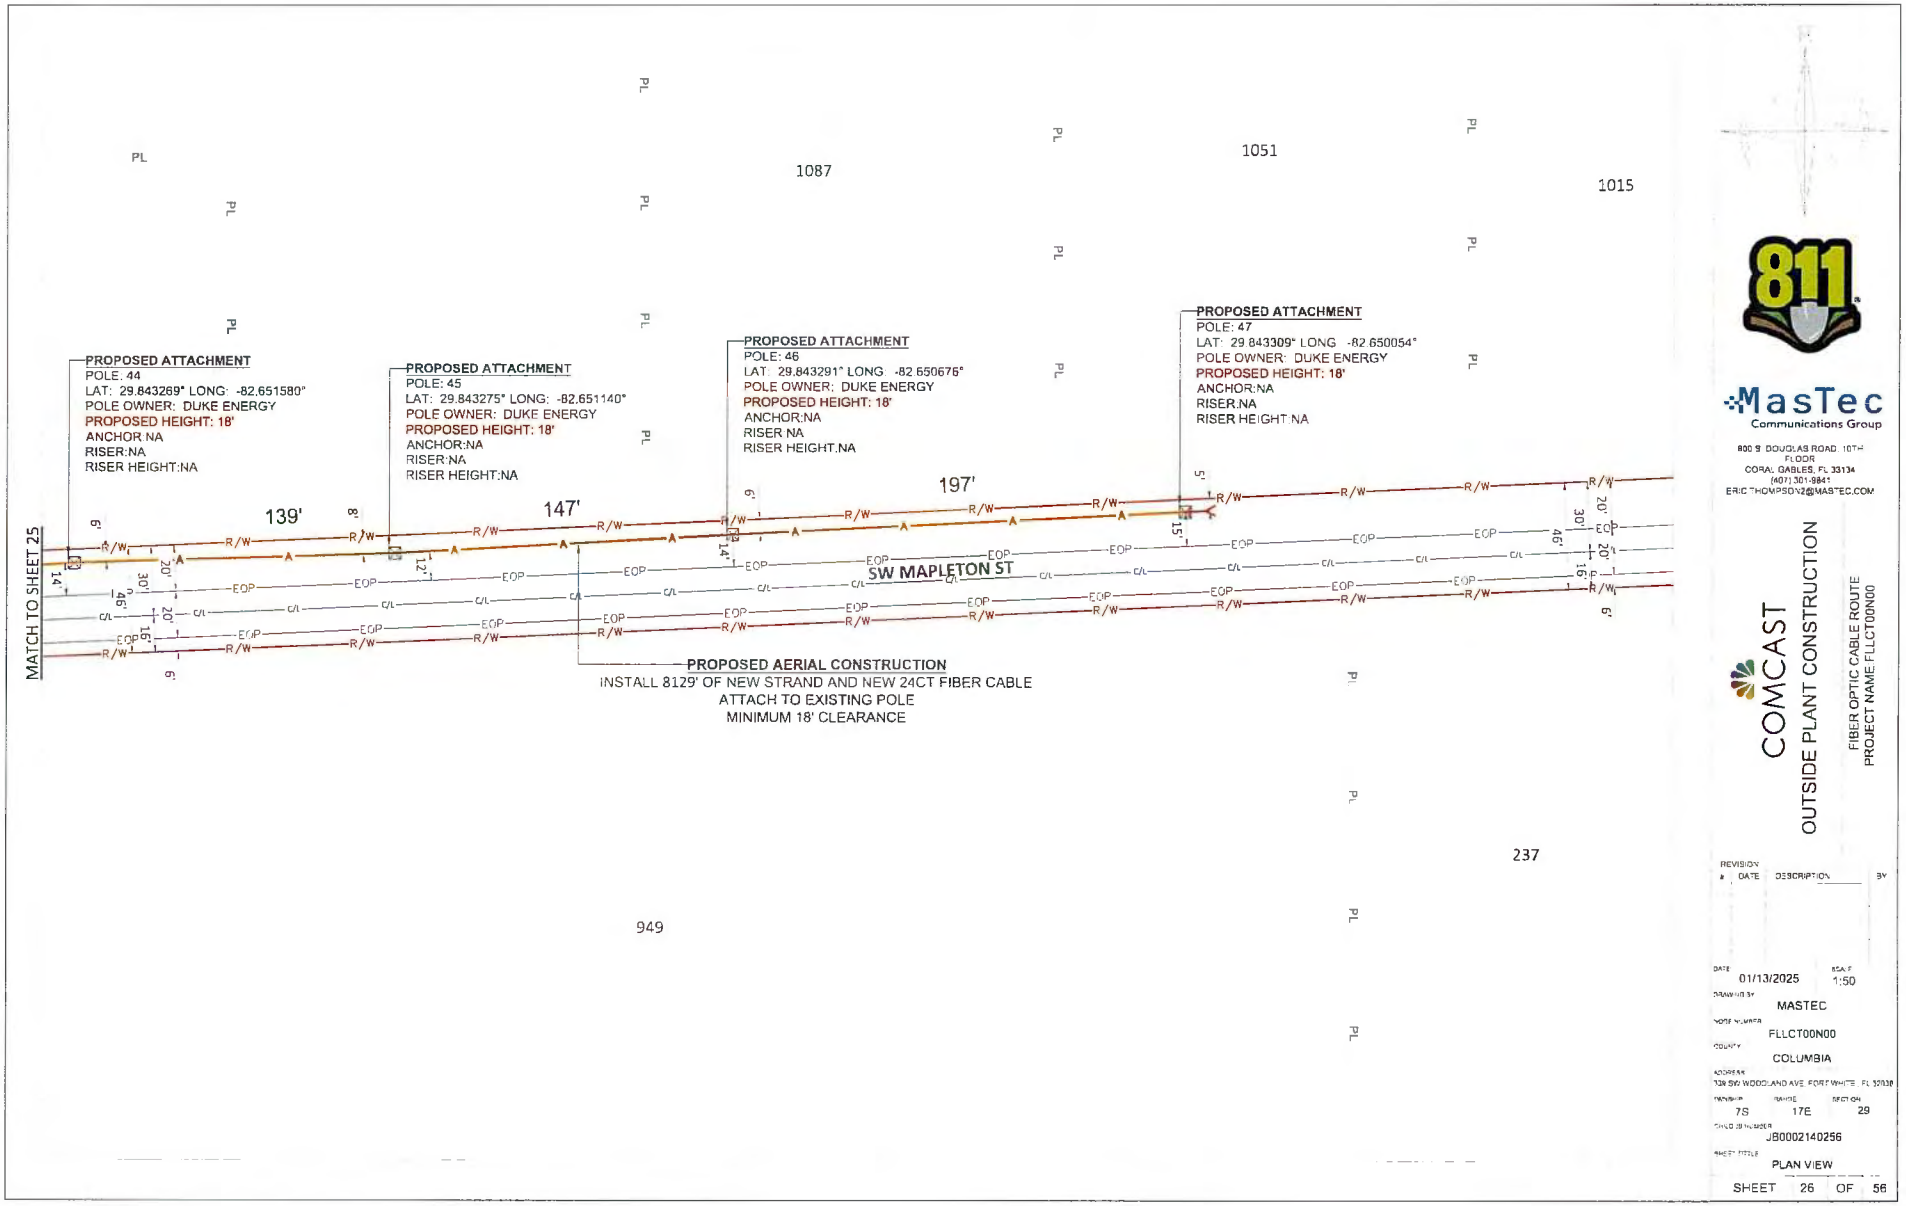

811

MasTec Communications Group

800 S. DOUGLAS ROAD, 10TH FLOOR
CORAL GABLES, FL 33134
(407) 301-9841
ERIC.THOMPSON2@MASTEC.COM

COMCAST

OUTSIDE PLANT CONSTRUCTION

FIBER OPTIC CABLE ROUTE
PROJECT NAME:FLLCT00N00

REVISION #	DATE	DESCRIPTION	BY

DATE: 01/13/2025
SCALE: 1:50
DRAWN BY: MASTEC
WORK NUMBER: FLLCT00N00
COUNTY: COLUMBIA
ADDRESS: 139 SW WOODLAND AVE, FORT WHITE, FL 32038
TOWNSHIP: 7S
RANGE: 17E
SECTION: 29
CHILD JOB NUMBER: JB0002140256
SHEET TITLE: PLAN VIEW

SHEET 26 OF 56

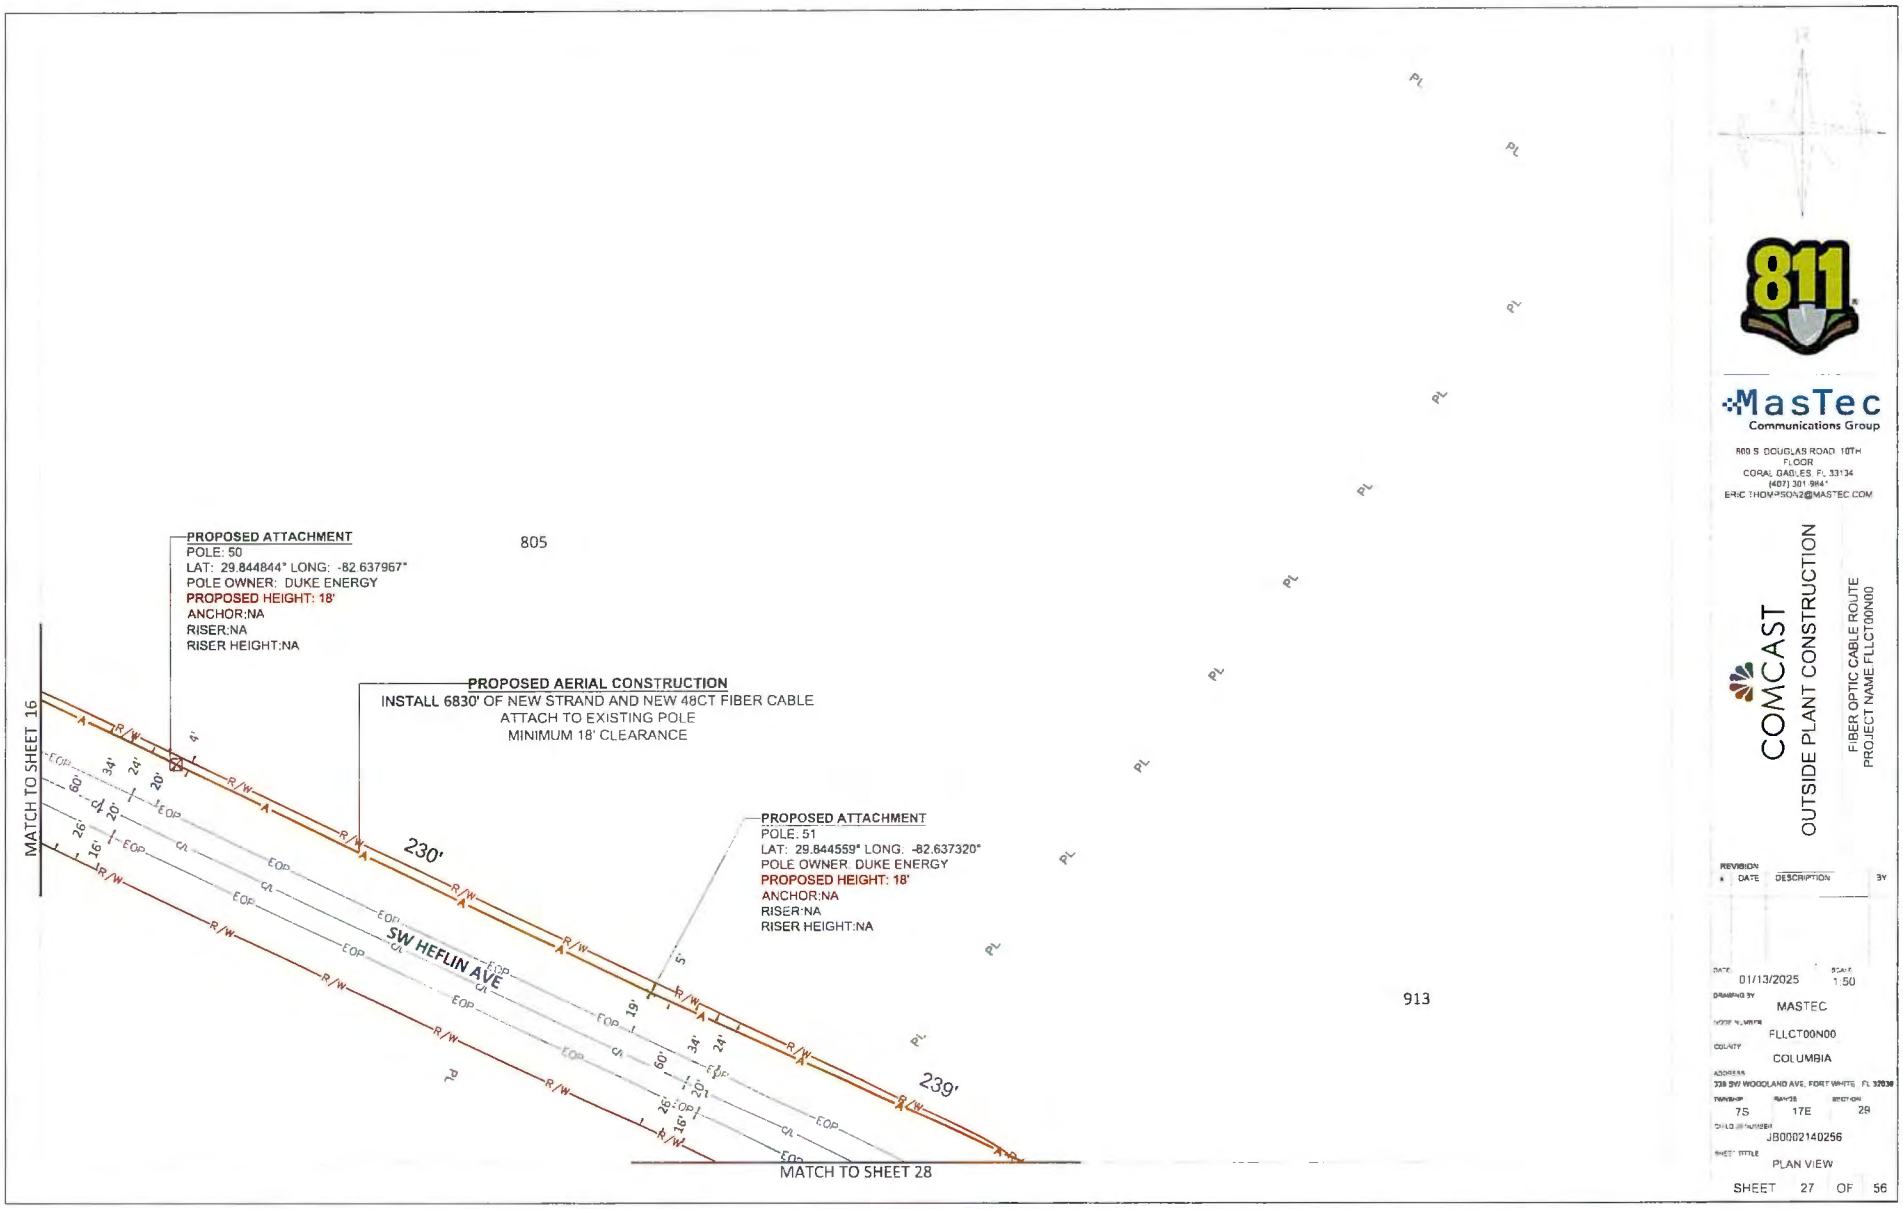

811

MasTec
Communications Group
800 S. DOUGLAS ROAD 10TH FLOOR
CORAL GABLES, FL 33134
(407) 301.9844
ERIC.THOMPSON2@MASTEC.COM

COMCAST

OUTSIDE PLANT CONSTRUCTION

FIBER OPTIC CABLE ROUTE
PROJECT NAME FLLCT00N00

REVISION #	DATE	DESCRIPTION	BY

DATE 01/13/2025
SCALE 1:50
DRAWING BY MASTEC
NODE NUMBER FLLCT00N00
COUNTY COLUMBIA
ADDRESS 338 SW WOODLAND AVE, FORT WHITE, FL 32038
TOWNSHIP 7S RANGE 17E SECTION 29
CHILD JB NUMBER JB0002140256
SHEET TITLE PLAN VIEW

SHEET 27 OF 56

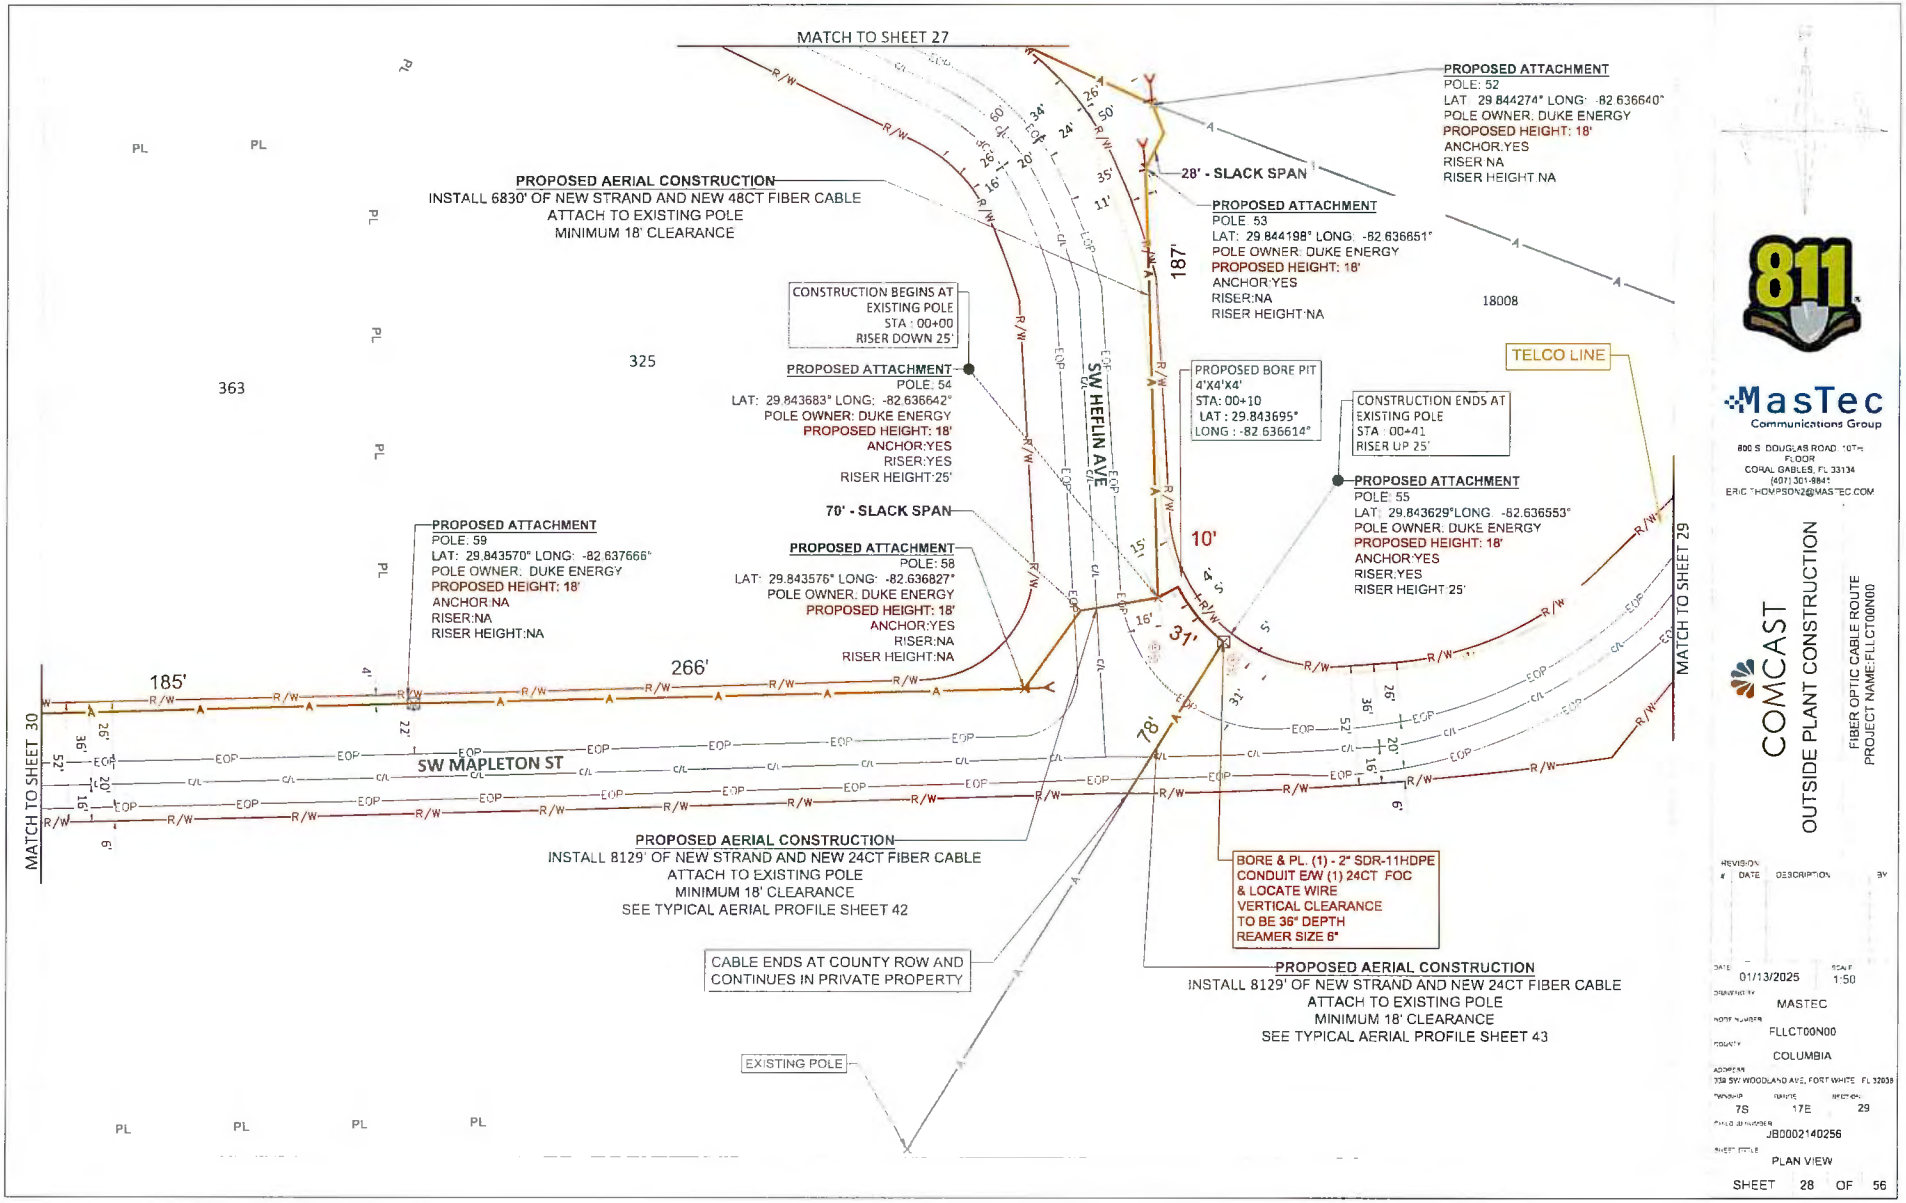
MATCH TO SHEET 27
PROPOSED AERIAL CONSTRUCTION
INSTALL 6830' OF NEW STRAND AND NEW 48CT FIBER CABLE
ATTACH TO EXISTING POLE
MINIMUM 18' CLEARANCE
CONSTRUCTION BEGINS AT
EXISTING POLE
STA : 00+00
RISER DOWN 25'
PROPOSED ATTACHMENT
POLE: 54
LAT: 29.843683° LONG: -82.636642°
POLE OWNER: DUKE ENERGY
PROPOSED HEIGHT: 18'
ANCHOR:YES
RISER:YES
RISER HEIGHT:25'
PROPOSED ATTACHMENT
POLE: 59
LAT: 29.843570° LONG: -82.637666°
POLE OWNER: DUKE ENERGY
PROPOSED HEIGHT: 18'
ANCHOR:NA
RISER:NA
RISER HEIGHT:NA
70' - SLACK SPAN
PROPOSED ATTACHMENT
POLE: 58
LAT: 29.843576° LONG: -82.636827°
POLE OWNER: DUKE ENERGY
PROPOSED HEIGHT: 18'
ANCHOR:YES
RISER:NA
RISER HEIGHT:NA
PROPOSED ATTACHMENT
POLE: 52
LAT: 29.844274° LONG: -82.636640°
POLE OWNER: DUKE ENERGY
PROPOSED HEIGHT: 18'
ANCHOR:YES
RISER:NA
RISER HEIGHT:NA
28' - SLACK SPAN
PROPOSED ATTACHMENT
POLE: 53
LAT: 29.844198° LONG: -82.636651°
POLE OWNER: DUKE ENERGY
PROPOSED HEIGHT: 18'
ANCHOR:YES
RISER:NA
RISER HEIGHT:NA
PROPOSED BORE PIT
4'X4'X4'
STA: 00+10
LAT : 29.843695°
LONG : -82.636614°
CONSTRUCTION ENDS AT
EXISTING POLE
STA : 00+41
RISER UP 25'
TELCO LINE
PROPOSED ATTACHMENT
POLE: 55
LAT: 29.843629° LONG: -82.636553°
POLE OWNER: DUKE ENERGY
PROPOSED HEIGHT: 18'
ANCHOR:YES
RISER:YES
RISER HEIGHT:25'
SW HEFLIN AVE
SW MAPLETON ST
MATCH TO SHEET 30
MATCH TO SHEET 29
PROPOSED AERIAL CONSTRUCTION
INSTALL 8129' OF NEW STRAND AND NEW 24CT FIBER CABLE
ATTACH TO EXISTING POLE
MINIMUM 18' CLEARANCE
SEE TYPICAL AERIAL PROFILE SHEET 42
CABLE ENDS AT COUNTY ROW AND
CONTINUES IN PRIVATE PROPERTY
EXISTING POLE
BORE & PL. (1) - 2" SDR-11HDPE
CONDUIT E/W (1) 24CT FOC
& LOCATE WIRE
VERTICAL CLEARANCE
TO BE 36" DEPTH
REAMER SIZE 6"
PROPOSED AERIAL CONSTRUCTION
INSTALL 8129' OF NEW STRAND AND NEW 24CT FIBER CABLE
ATTACH TO EXISTING POLE
MINIMUM 18' CLEARANCE
SEE TYPICAL AERIAL PROFILE SHEET 43
185'
266'
187'
78'
31'
10'
363
325
18008
811
MasTec
Communications Group
800 S. DOUGLAS ROAD, 10TH FLOOR
CORAL GABLES, FL 33134
(407) 301-8841
ERIC.THOMPSON2@MASTEC.COM
COMCAST
OUTSIDE PLANT CONSTRUCTION
FIBER OPTIC CABLE ROUTE
PROJECT NAME:FLLCT00N00
REVISION
DATE DESCRIPTION BY
DATE 01/13/2025
SCALE 1:50
DRAWN BY MASTEC
NODE NUMBER FLLCT00N00
COUNTY COLUMBIA
ADDRESS 708 SW WOODLAND AVE, FORT WHITE FL 32038
TOWNSHIP 7S
RANGE 17E
SHEET # 29
FIELD JOB NUMBER JB0002140256
SHEET TITLE PLAN VIEW
SHEET 28 OF 56

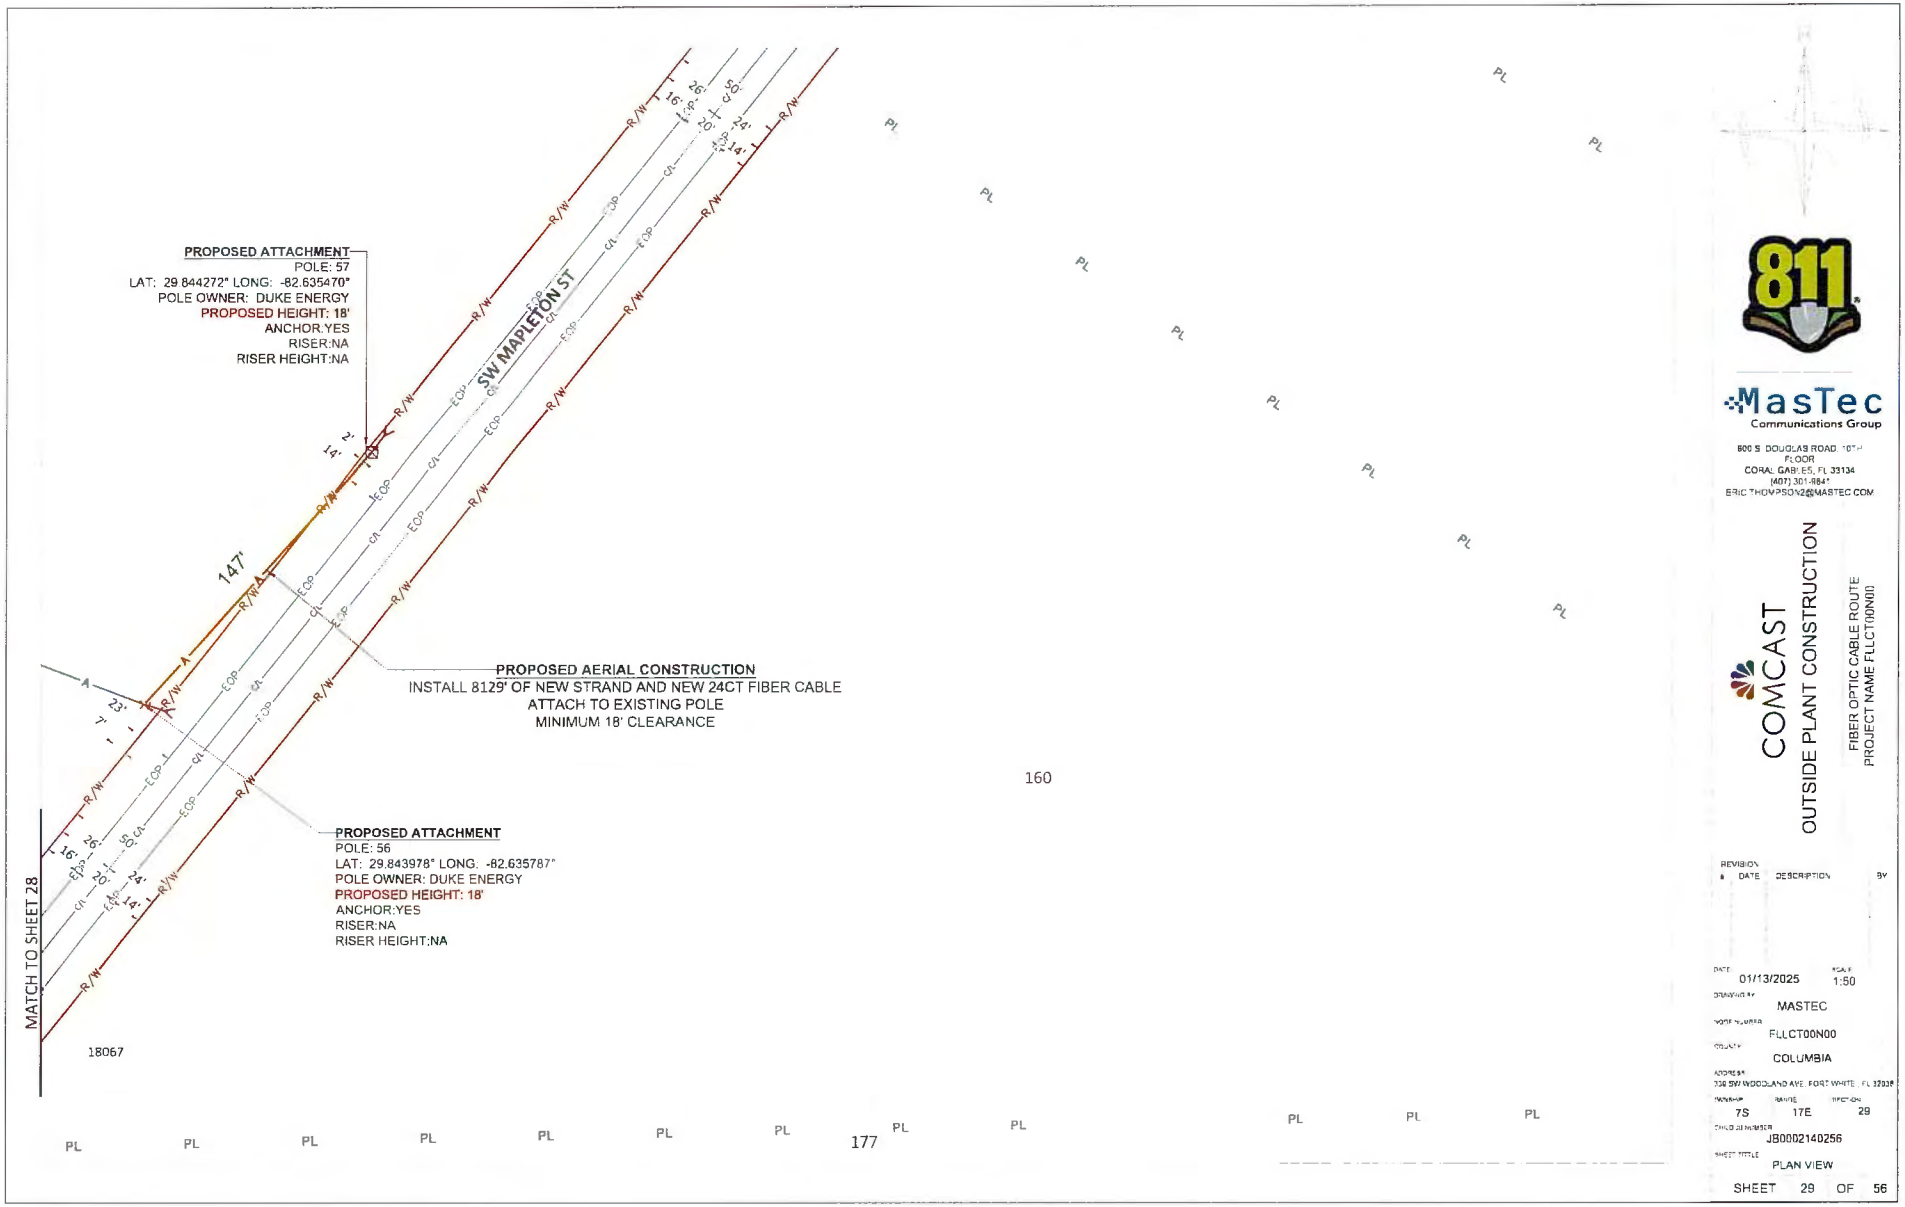

811

MasTec
Communications Group

800 S. DOUGLAS ROAD, 10TH FLOOR
CORAL GABLES, FL 33134
(407) 301-8847
ERIC.THOMPSON2@MASTEC.COM

COMCAST

OUTSIDE PLANT CONSTRUCTION

FIBER OPTIC CABLE ROUTE
PROJECT NAME FLLCT00N00

REVISION #	DATE	DESCRIPTION	BY

DATE: 01/13/2025
SCALE: 1:50
DRAWING BY: MASTEC
WORK NUMBER: FLLCT00N00
COUNTY: COLUMBIA
ADDRESS: 208 SW WOODLAND AVE, FORT WHITE, FL 32038
TOWNSHIP: 7S
RANGE: 17E
SECTION: 29
CHILD JOB NUMBER: JB0002140256
SHEET TITLE: PLAN VIEW

SHEET 29 OF 56

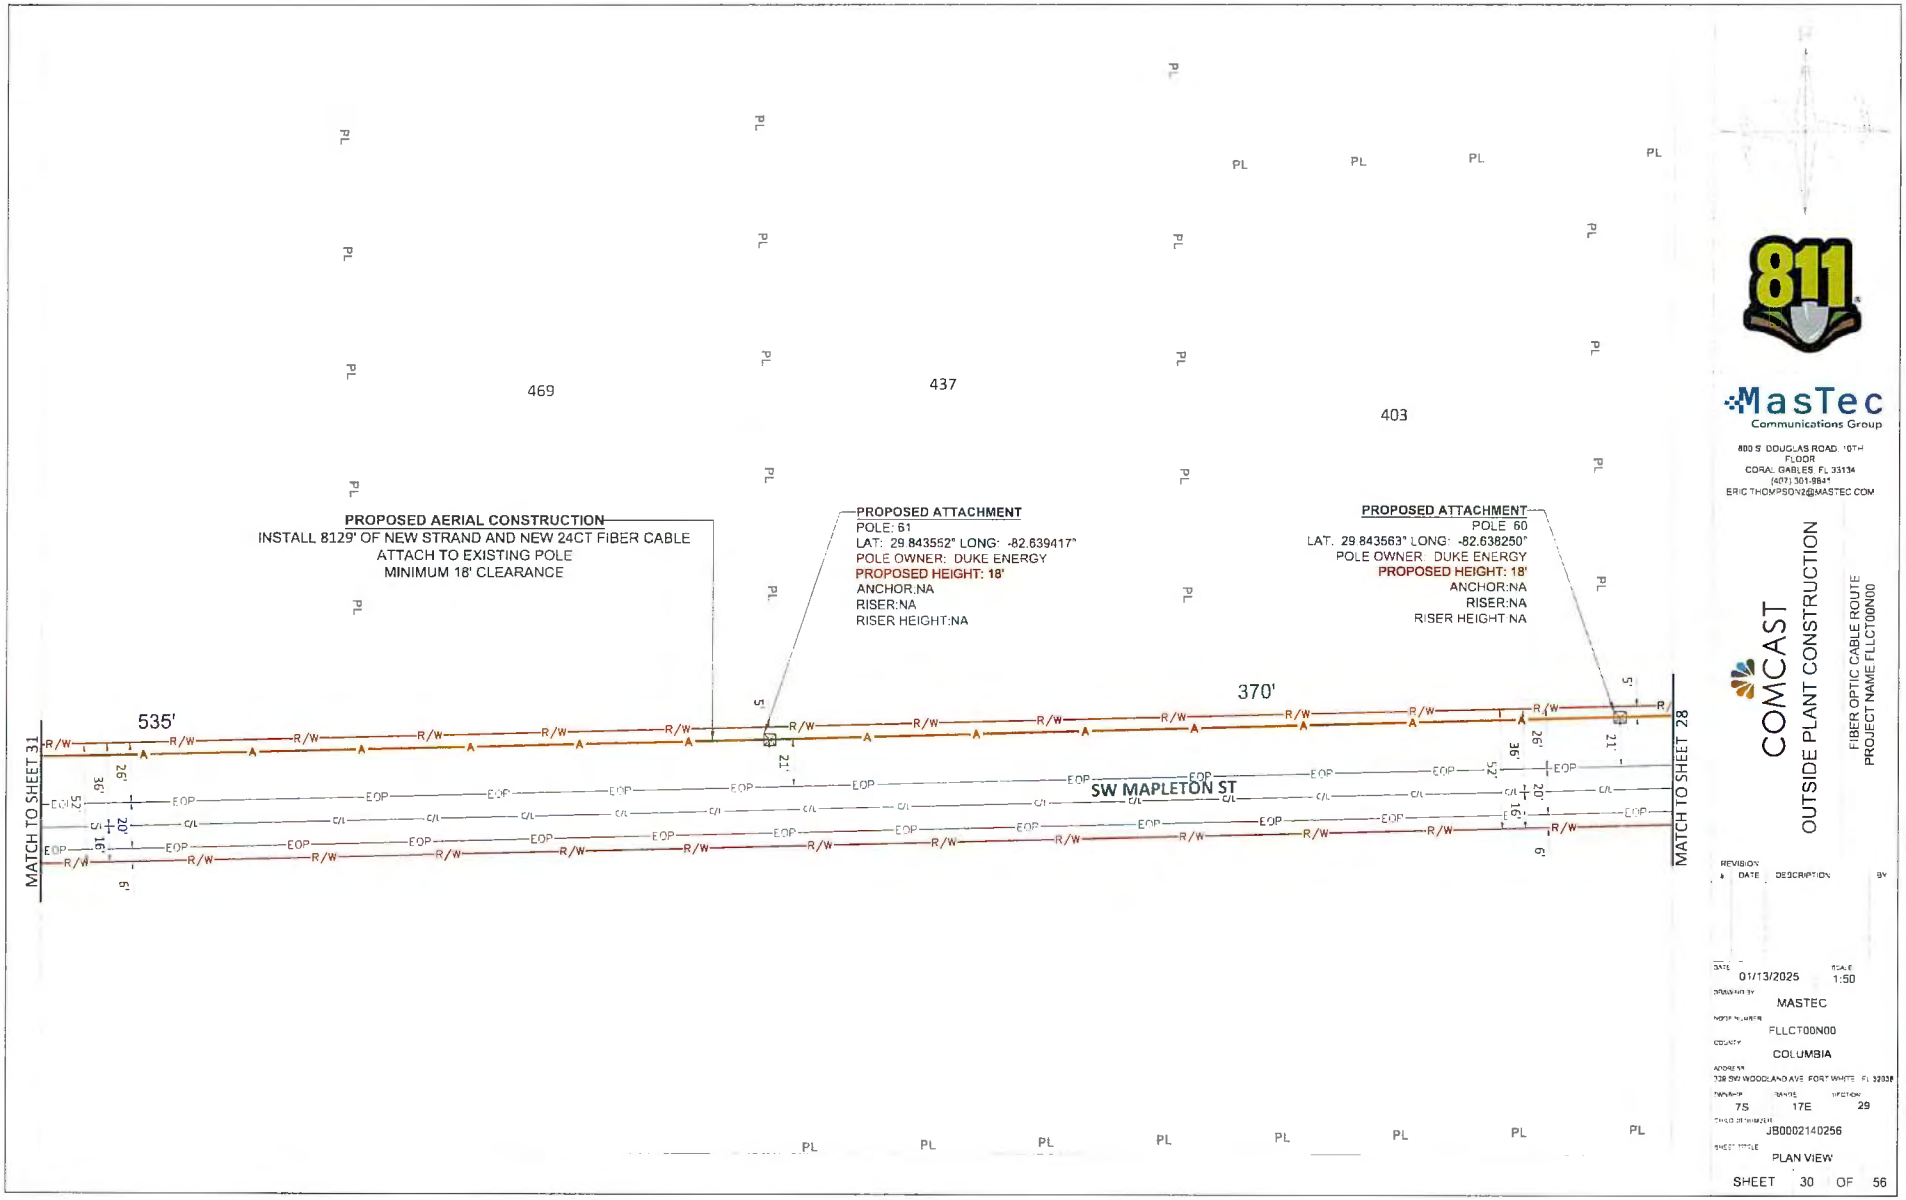

811

MasTec
Communications Group

800 S DOUGLAS ROAD, 10TH FLOOR
CORAL GABLES, FL 33134
(407) 301-9841
ERIC.THOMPSON2@MASTEC.COM

COMCAST

OUTSIDE PLANT CONSTRUCTION

FIBER OPTIC CABLE ROUTE
PROJECT NAME FLLCT00N00

REVISION #	DATE	DESCRIPTION	BY

DATE: 01/13/2025
SCALE: 1:50
DRAWN BY: MASTEC
WORK NUMBER: FLLCT00N00
COUNTY: COLUMBIA
ADDRESS: 708 SW WOODLAND AVE, FORT WHITE, FL 32038
TOWNSHIP: 7S
RANGE: 17E
SECTION: 29
CMLO DESIGNATION: JB0002140256
SHEET TITLE: PLAN VIEW

SHEET 30 OF 56

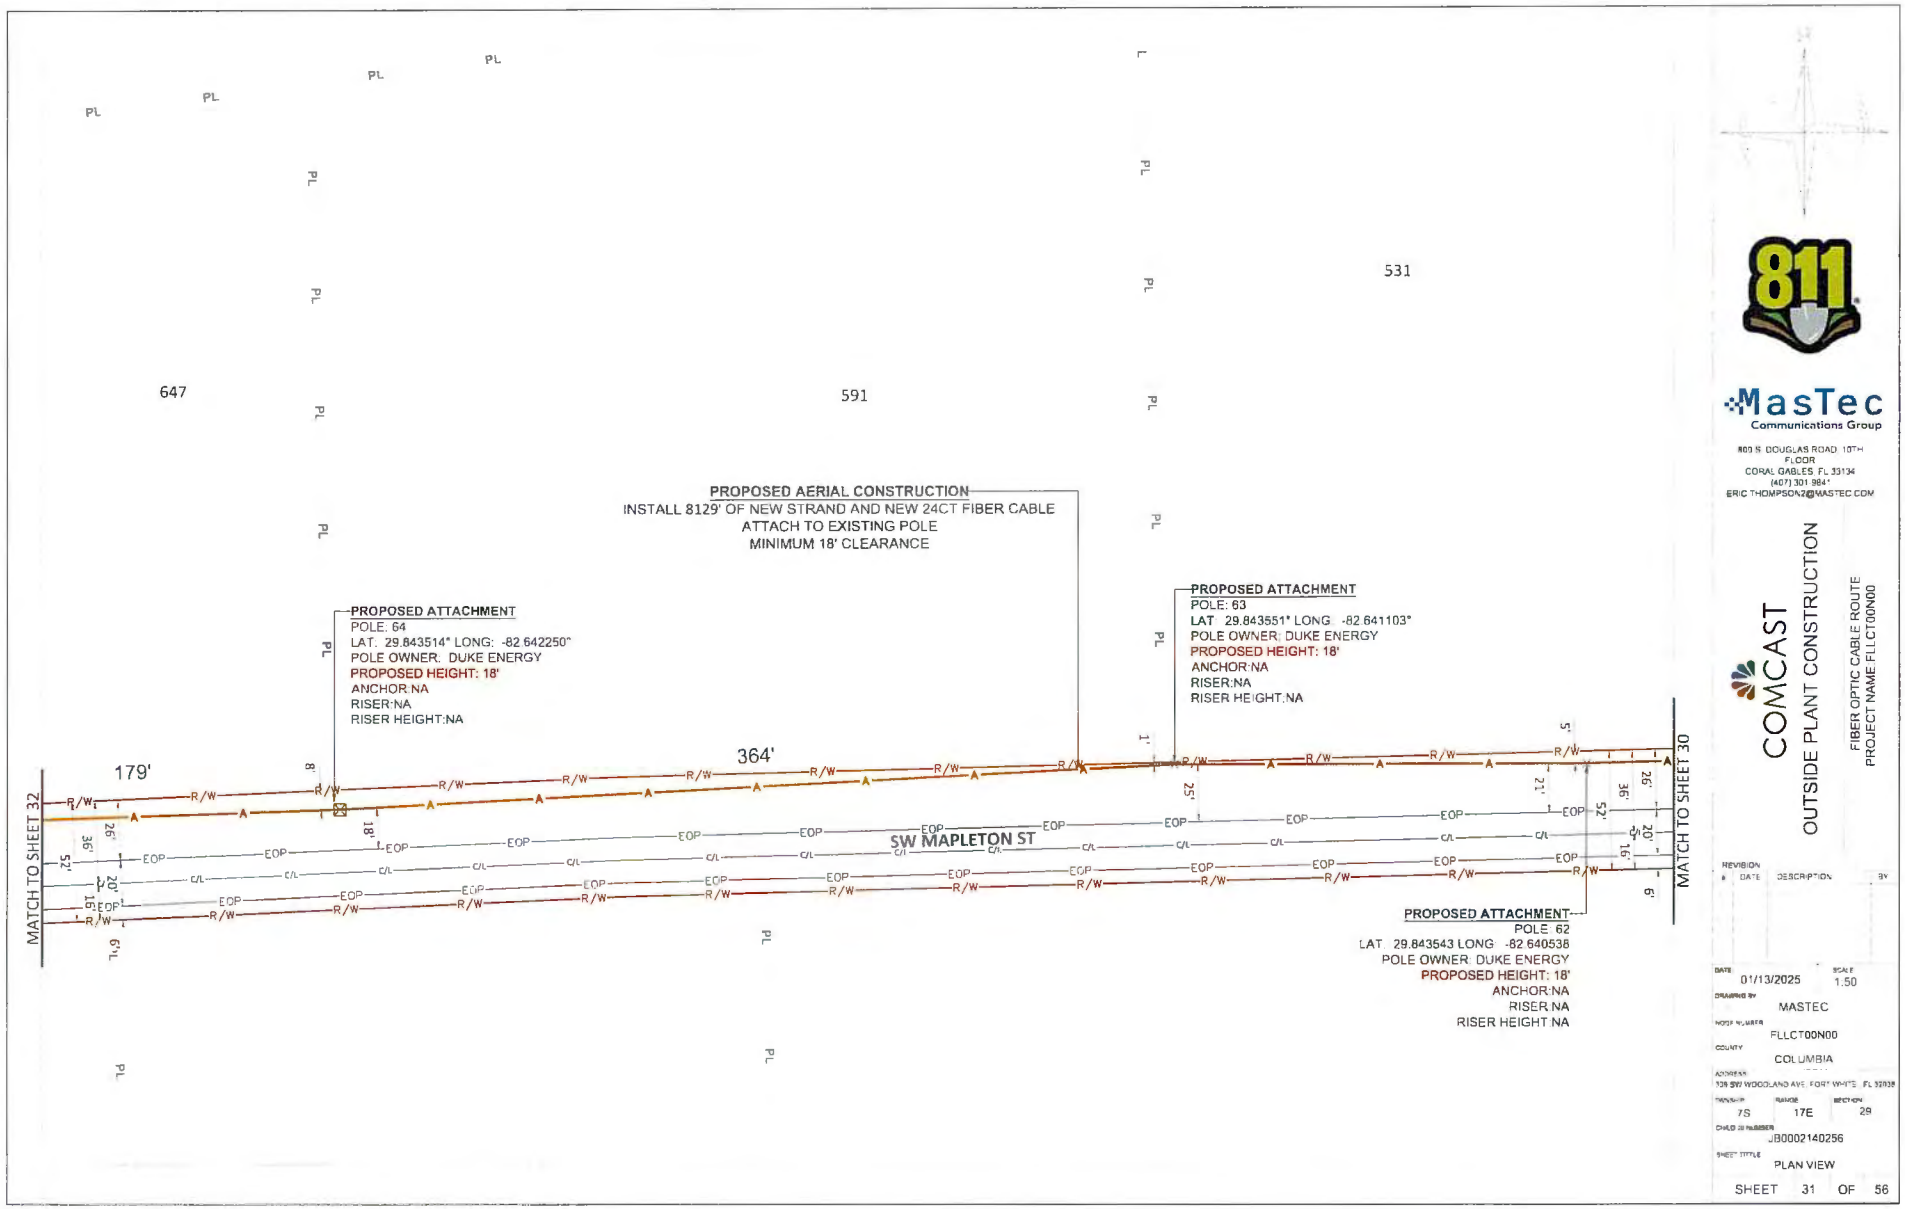

811

MasTec
Communications Group

800 S DOUGLAS ROAD 10TH FLOOR
CORAL GABLES, FL 33134
(407) 301.984'
ERIC.THOMPSON2@MASTEC.COM

COMCAST

OUTSIDE PLANT CONSTRUCTION

FIBER OPTIC CABLE ROUTE
PROJECT NAME FLLCT00N00

REVISION #	DATE	DESCRIPTION	BY

DATE	01/13/2025
SCALE	1:50
DRAWING BY	MASTEC
WORK NUMBER	FLLCT00N00
COUNTY	COLUMBIA
ADDRESS	928 SW WOODLAND AVE, FORT WHITE, FL 32038
TOWNSHIP	7S
RANGE	17E
SECTION	29
CHILD JB NUMBER	JB0002140256
SHEET TITTLE	PLAN VIEW

SHEET 31 OF 56

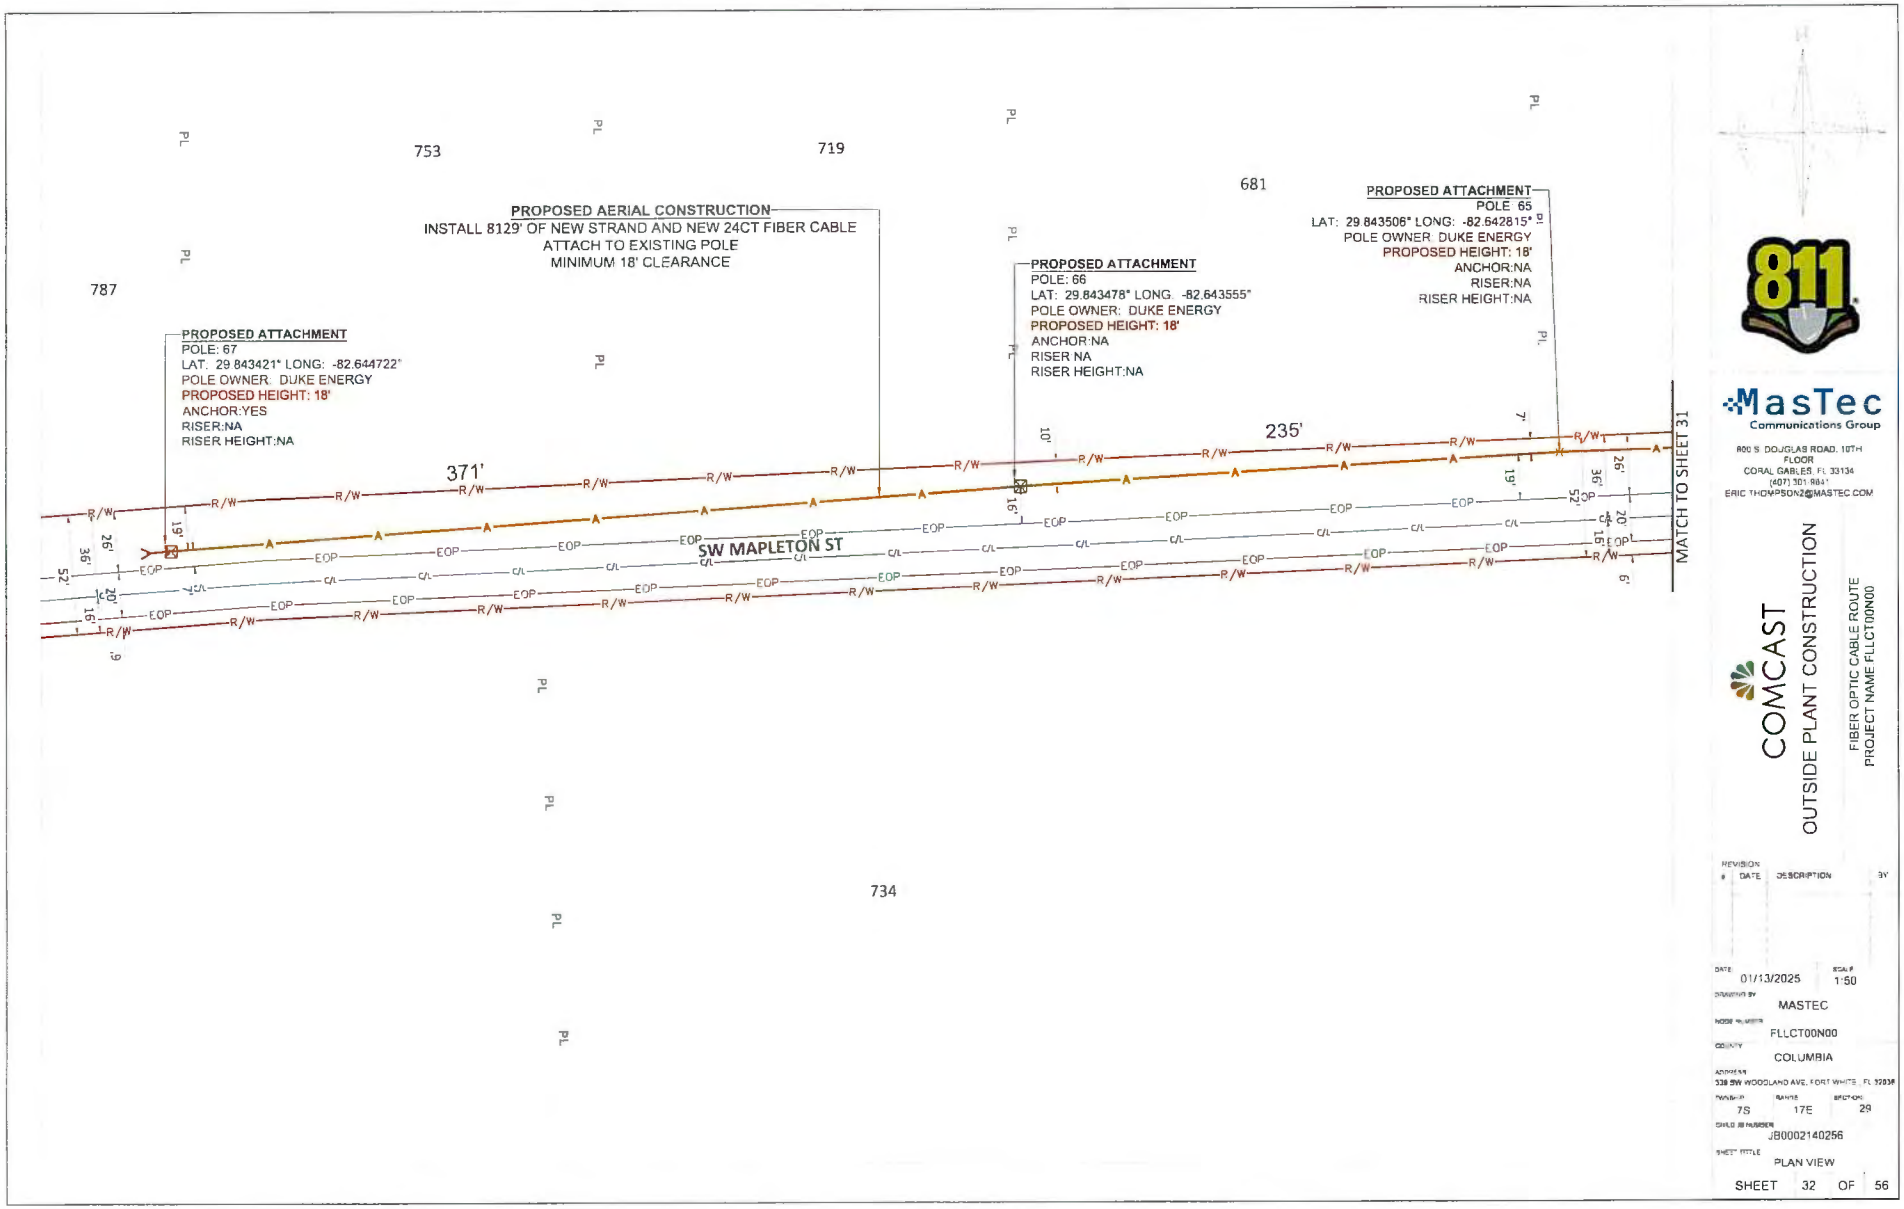

811

MasTec
Communications Group

800 S. DOUGLAS ROAD, 10TH FLOOR
CORAL GABLES, FL 33134
(407) 301-9841
ERIC.THOMPSON2@MASTEC.COM

COMCAST

OUTSIDE PLANT CONSTRUCTION

FIBER OPTIC CABLE ROUTE
PROJECT NAME FLLCT00N00

REVISION #	DATE	DESCRIPTION	BY

DATE: 01/13/2025
SCALE: 1:50
DRAWING BY: MASTEC
NODE NUMBER: FLLCT00N00
COUNTY: COLUMBIA
ADDRESS: 538 SW WOODLAND AVE, FORT WHITE, FL 32038
TOWNSHIP: 7S
RANGE: 17E
SECTION: 29
SHILO JB NUMBER: JB0002140256
SHEET TITLE: PLAN VIEW

SHEET 32 OF 56

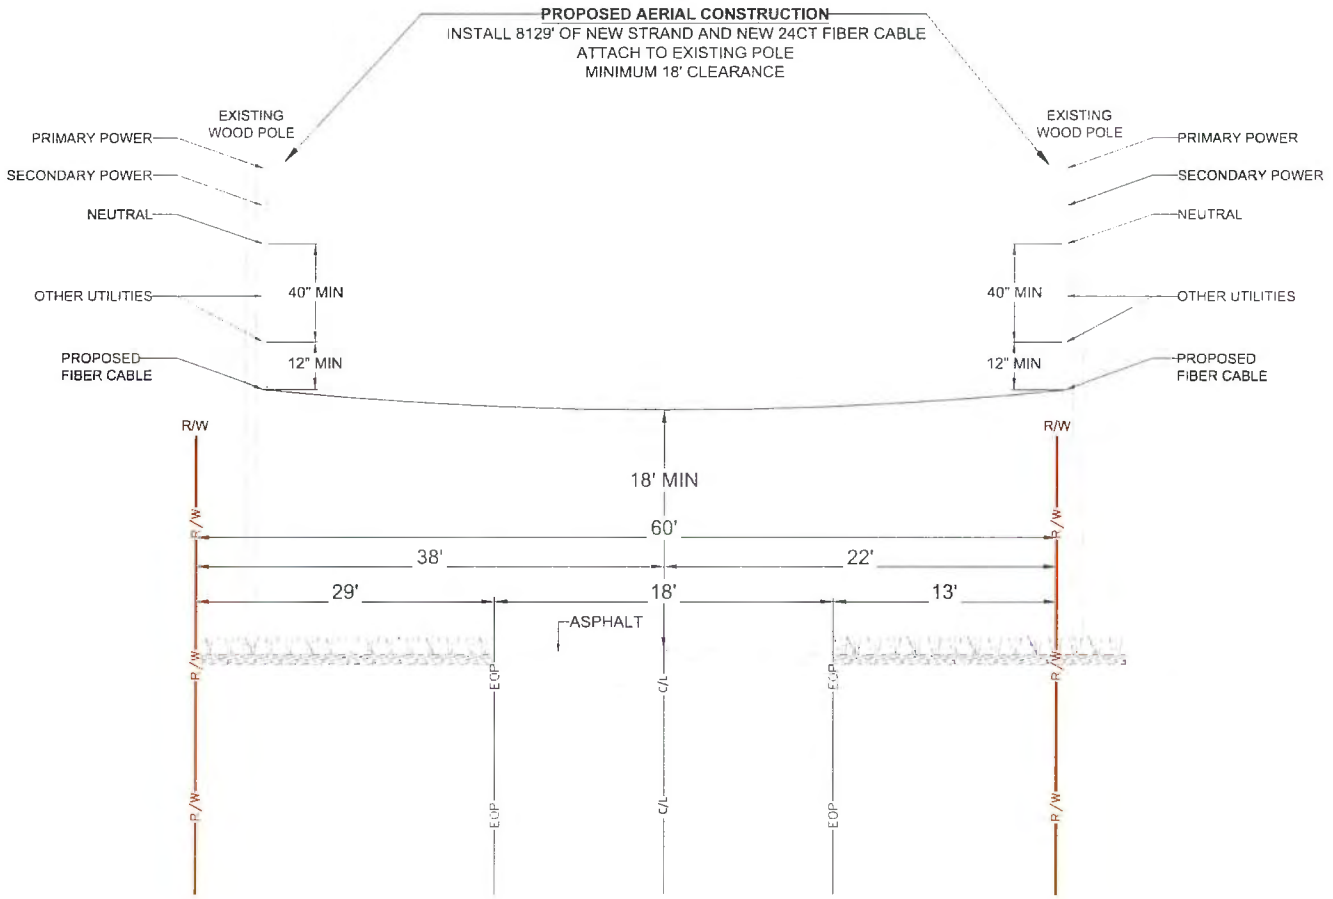

TYPICAL PROFILE
LOOKING NORTH-EAST ON
SW WOODLAND AVE
SEE SHEET 5

811

MasTec
Communications Group
800 S DOUGLAS ROAD 10TH FLOOR
CORAL GABLES, FL 33134
(407) 381-5841
ERIC.THOMPSON2@MASTEC.COM

COMCAST
OUTSIDE PLANT CONSTRUCTION
FIBER OPTIC CABLE ROUTE
PROJECT NAME FLLCT00N00

REVISION #	DATE	DESCRIPTION	BY

DATE 01/13/2025
SCALE NTS
DRAWING BY MASTEC
NODE NUMBER FLLCT00N00
COUNTY COLUMBIA
ADDRESS 33H SW WOODLAND AVE, FORT WHITE, FL 32038
TOWNSHIP 7S | RANGE 17E | SECTION 29
CHOC JOB NUMBER JB0002140256
SHEET TITLE TYPICAL PROFILE

SHEET 33 OF 56

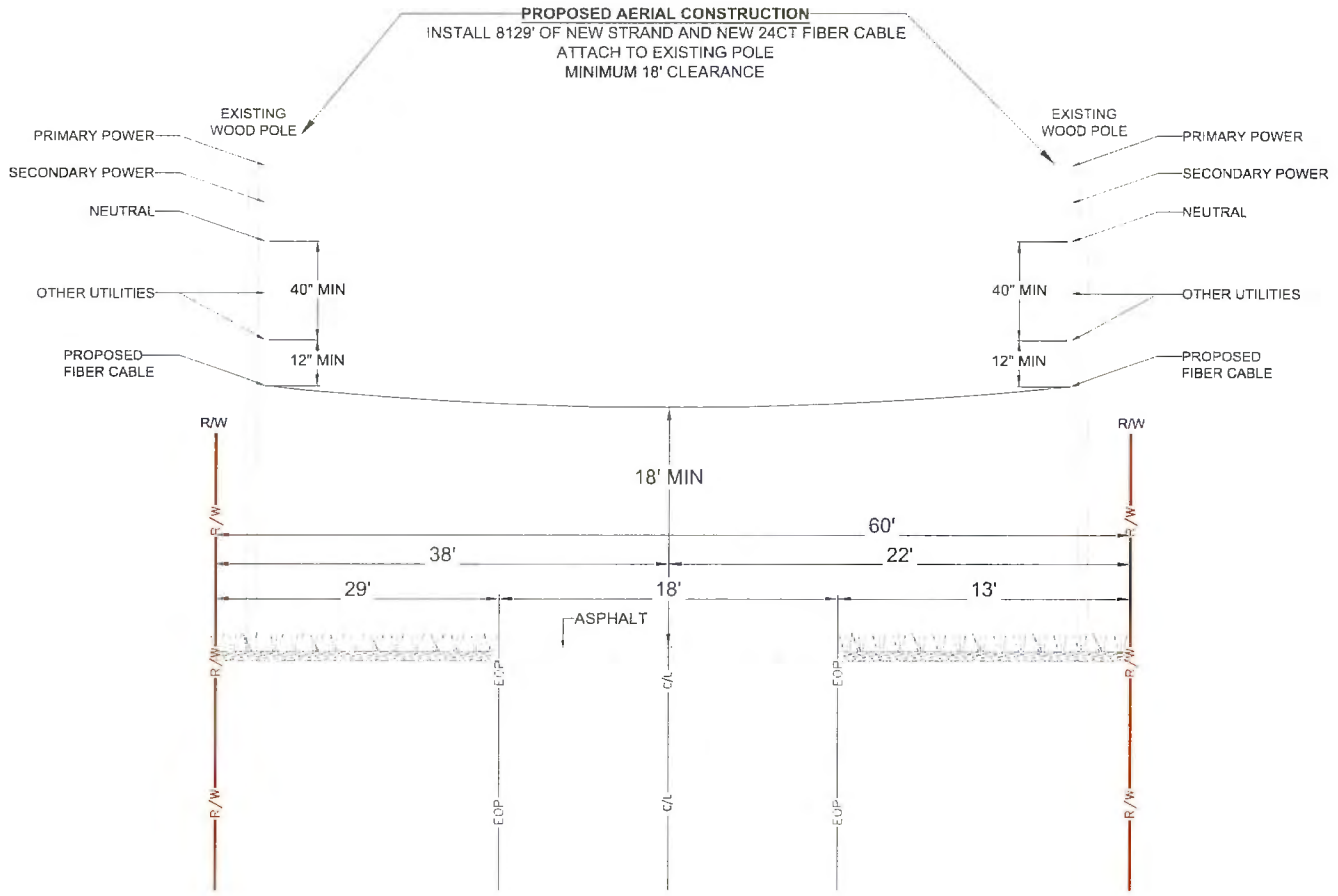

TYPICAL PROFILE
LOOKING NORTH-EAST ON
SW WOODLAND AVE
SEE SHEET 5

811

MasTec
Communications Group
800 S. DOUGLAS ROAD 10TH FLOOR
CORAL GABLES, FL 33134
(407) 301-9561
ERIC.THOMPSON2@MASTEC.COM

COMCAST
OUTSIDE PLANT CONSTRUCTION
FIBER OPTIC CABLE ROUTE
PROJECT NAME:FLLCT00N00

REVISION #	DATE	DESCRIPTION	BY

DATE: 01/13/2025
SCALE: NTS
DRAWING BY: MASTEC
WORK NUMBER: FLLCT00N00
REGION: COLUMBIA
ADDRESS: 335 SW WOODLAND AVE, FORT WHITE, FL 32038
TOWNSHIP: 7S
RANGE: 17E
SECTION: 29
CHARGE NUMBER: JB0002140256
SHEET TITLE: TYPICAL PROFILE
SHEET 34 OF 56

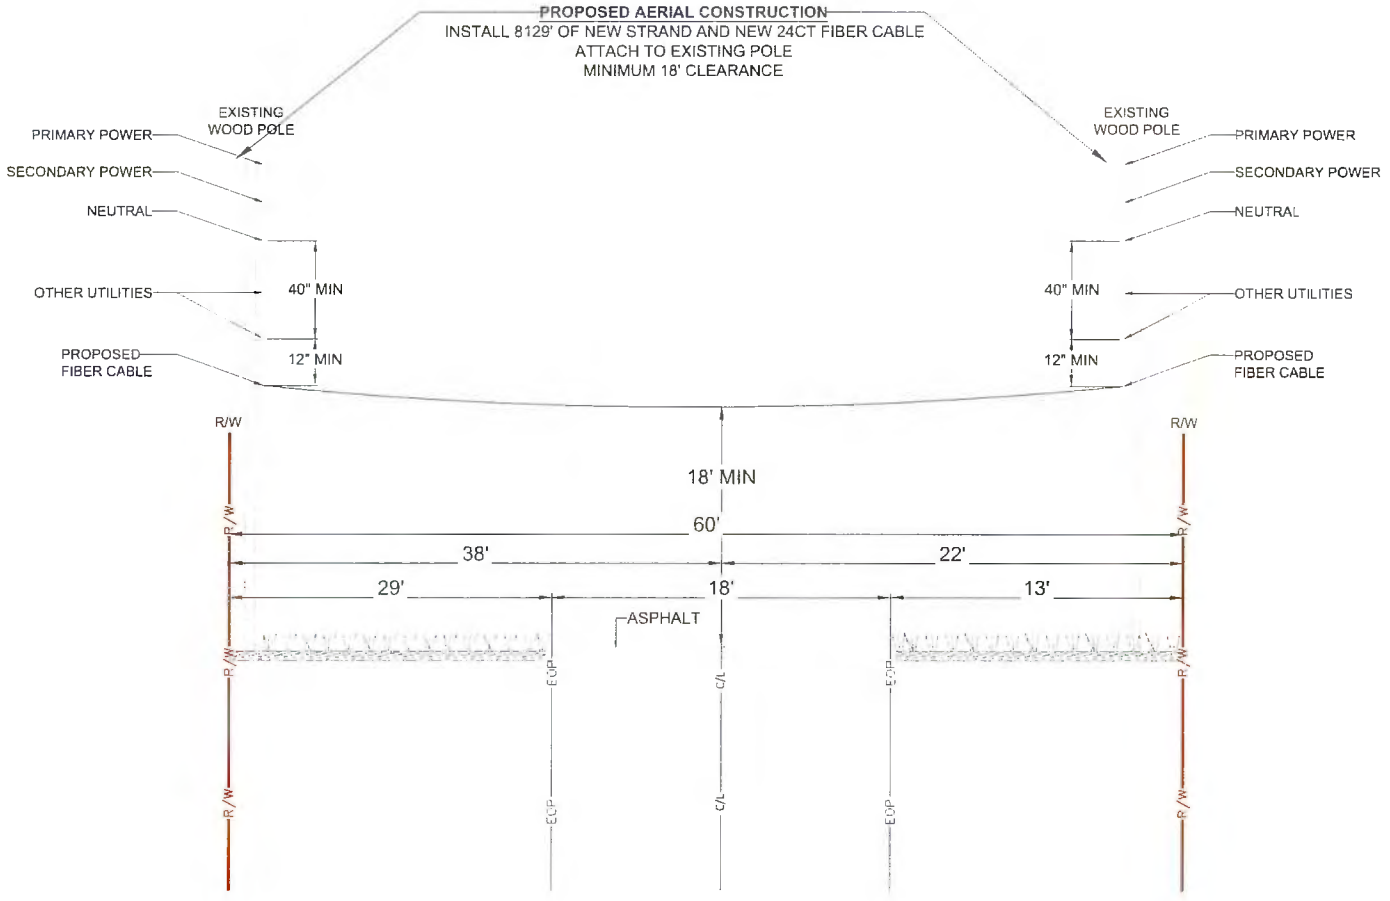

TYPICAL PROFILE
LOOKING NORTH ON
SW WOODLAND AVE
SEE SHEET 6

811

MasTec
Communications Group

800 S. DOUGLAS ROAD 10TH FLOOR
CORAL GABLES, FL 33134
(407) 301-9841
ERICTHOMPSON2@MASTEC.COM

COMCAST

OUTSIDE PLANT CONSTRUCTION

FIBER OPTIC CABLE ROUTE
PROJECT NAME:FLLCT00N00

REVISION #	DATE	DESCRIPTION	BY

DATE: 01/13/2025
SCALE: NTS
DRAWN BY: MASTEC
NODE NUMBER: FLLCT00N00
COUNTY: COLUMBIA
ADDRESS: 335 SW WOODLAND AVE, FORT WHITE, FL 32038
TOWNSHIP: 7S
RANGE: 17E
SECTION: 29
CHECKLIST NUMBER: JB0002140256
SHEET TITLE: TYPICAL PROFILE

SHEET 35 OF 56

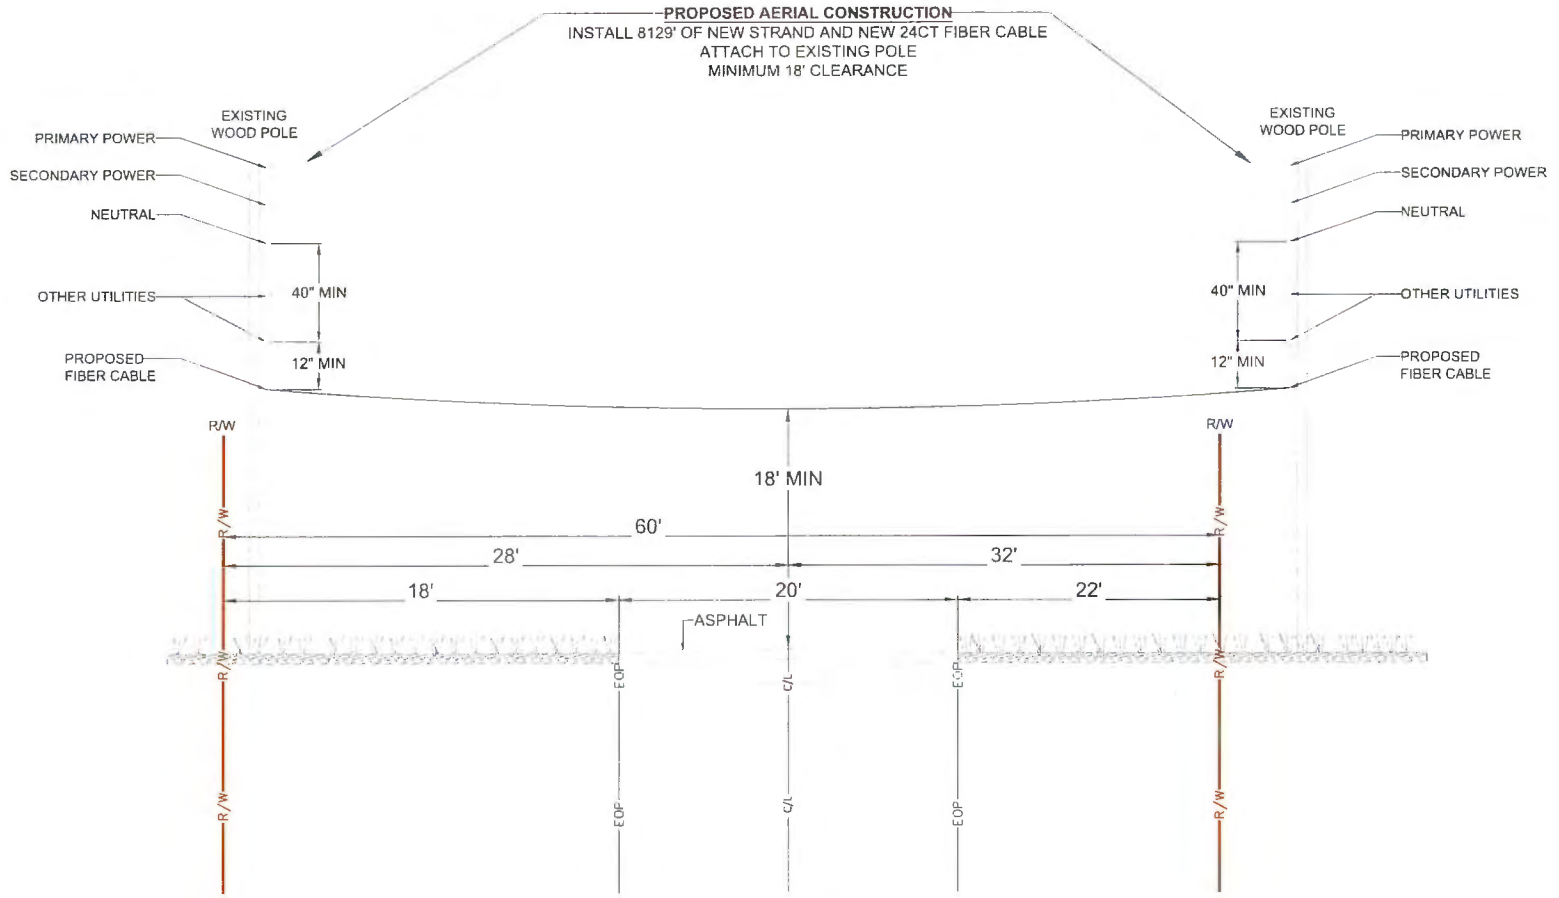

TYPICAL PROFILE
LOOKING SOUTH-EAST ON
SW HEFLIN AVE
SEE SHEET 11

811

MasTec
Communications Group
800 S. DOUGLAS ROAD 10TH FLOOR
CORAL GABLES, FL 33134
(407) 397-954*
ERIC.THOMPSON2@MASTEC.COM

COMCAST
OUTSIDE PLANT CONSTRUCTION
FIBER OPTIC CABLE ROUTE
PROJECT NAME FLLCT00N00

REVISION #	DATE	DESCRIPTION	BY

DATE 01/13/2025
SCALE NTS
DRAWING BY MASTEC
NODE NUMBER FLLCT00N00
COUNTY COLUMBIA
ADDRESS 339 SW WOODLAND AVE, FORT WHITE, FL 32038
TWNSHP 7S
RANGE 17E
SECTION 29
CHRG JB NUMBER JB0002140256
SHEET TITLE TYPICAL PROFILE
SHEET 36 OF 56

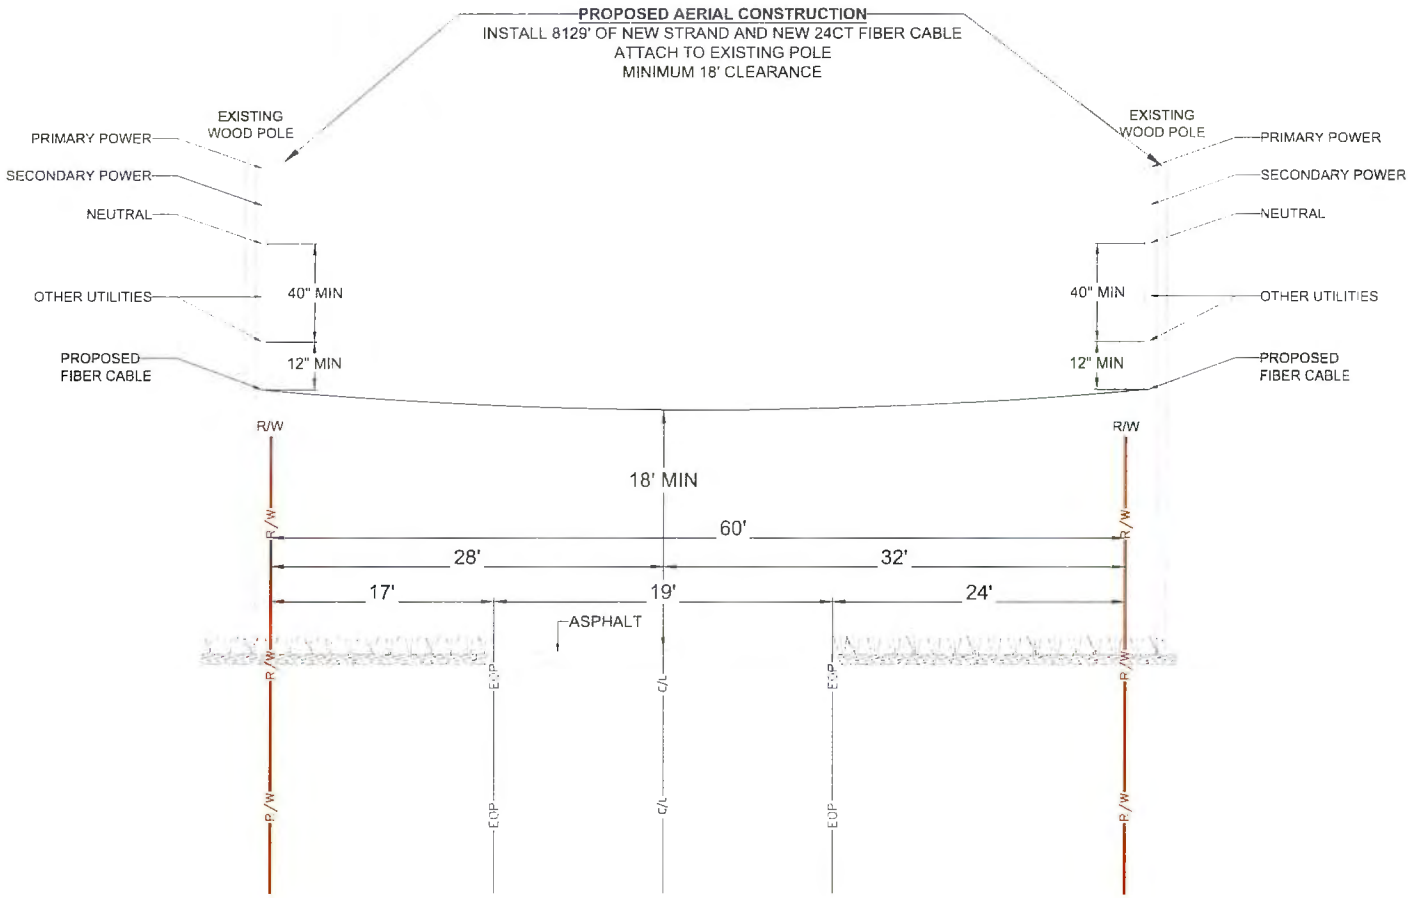

TYPICAL PROFILE
LOOKING NORTH-EAST ON
SW PATSY WAY
SEE SHEET 12

811

MasTec
Communications Group
800 S. DOUGLAS ROAD 10TH FLOOR
CORAL GABLES, FL 33134
(407) 301-5541
ERIC.THOMPSON2@MASTEC.COM

COMCAST
OUTSIDE PLANT CONSTRUCTION

FIBER OPTIC CABLE ROUTE
PROJECT NAME: FLLCT00N00

REVISION #	DATE	DESCRIPTION	BY

DATE: 01/13/2025
SCALE: NTS
DRAWN BY: MASTEC
NODE NUMBER: FLLCT00N00
COUNTY: COLUMBIA
ADDRESS: 339 SW WOODLAND AVE, FORT WHITE, FL 32038
TOWNSHIP: 7S RANGE: 17E SECTION: 29
CHARTER NUMBER: JB0002140256
SHEET TITLE: TYPICAL PROFILE

SHEET 37 OF 56

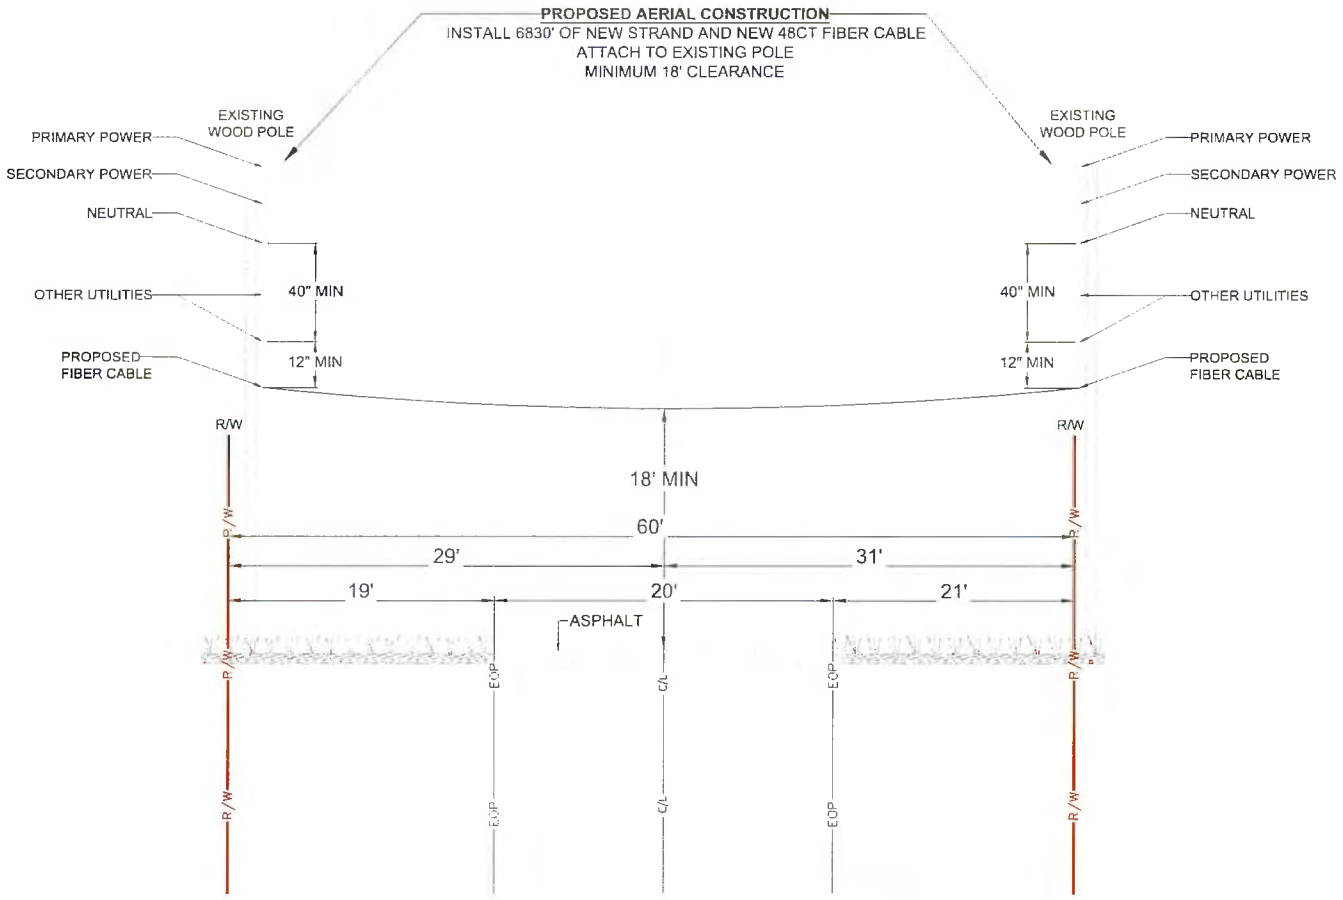

TYPICAL PROFILE
LOOKING SOUTH-EAST ON
SW HEFLIN AVE
SEE SHEET 15

811

MasTec
Communications Group
800 S. DOUGLAS ROAD 10TH FLOOR
CORAL GABLES, FL 33134
(407) 301-8841
ERIC.THOMPSON2@MASTEC.COM

COMCAST
OUTSIDE PLANT CONSTRUCTION
FIBER OPTIC CABLE ROUTE
PROJECT NAME FLLCT00N00

REVISION #	DATE	DESCRIPTION	BY

DATE 01/13/2025
SCALE NTS
DRAWN BY MASTEC
WORK NUMBER FLLCT00N00
COUNTY COLUMBIA
ADDRESS 339 SW WOODLAND AVE, FORT WHITE, FL 32038
TOWNSHIP 7S RANGE 17E SECTION 29
DESIGN NUMBER JB0002140256
TITLE TYPICAL PROFILE

SHEET 38 OF 56

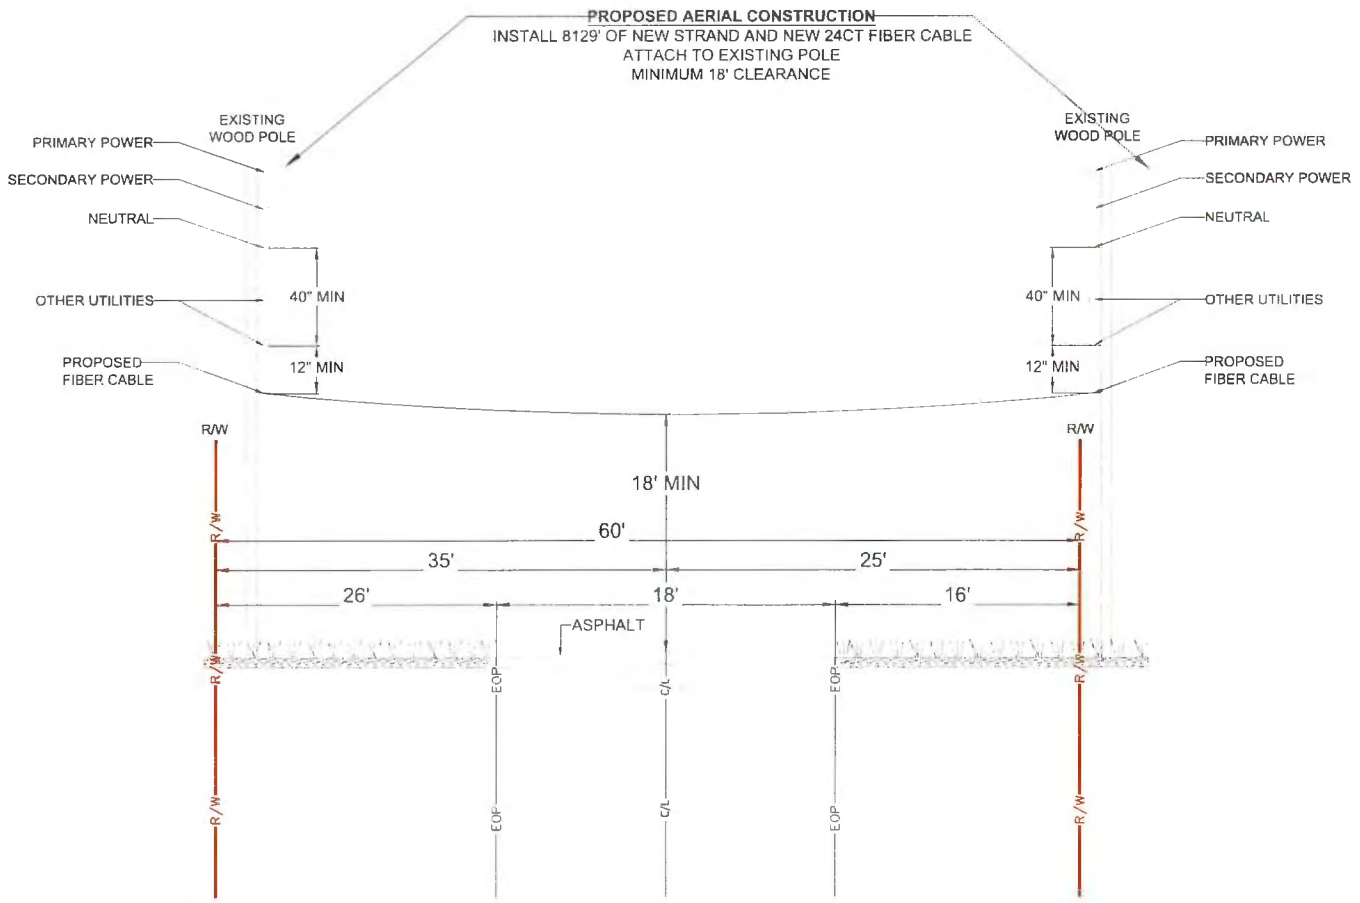

TYPICAL PROFILE
LOOKING NORTH-EAST ON
SW PATSY WAY
SEE SHEET 18

811

MasTec
Communications Group
800 S. DOUGLAS ROAD 10TH FLOOR
CORAL GABLES, FL 33134
(407) 301-6841
ERIC.THOMPSON2@MASTEC.COM

COMCAST
OUTSIDE PLANT CONSTRUCTION
FIBER OPTIC CABLE ROUTE
PROJECT NAME FLLCT00N00

REVISION #	DATE	DESCRIPTION	BY

DATE 01/13/2025
SCALE NTS
DRAWING BY MASTEC
NODE NUMBER FLLCT00N00
COUNTY COLUMBIA
LOCATION 339 SW WOODLAND AVE, FORT WHITE FL 32038
TOWNSHIP 7S
RANGE 17E
SECTION 29
CHECK JB NUMBER JB0002140256
SHEET TITLE TYPICAL PROFILE

SHEET 39 OF 56

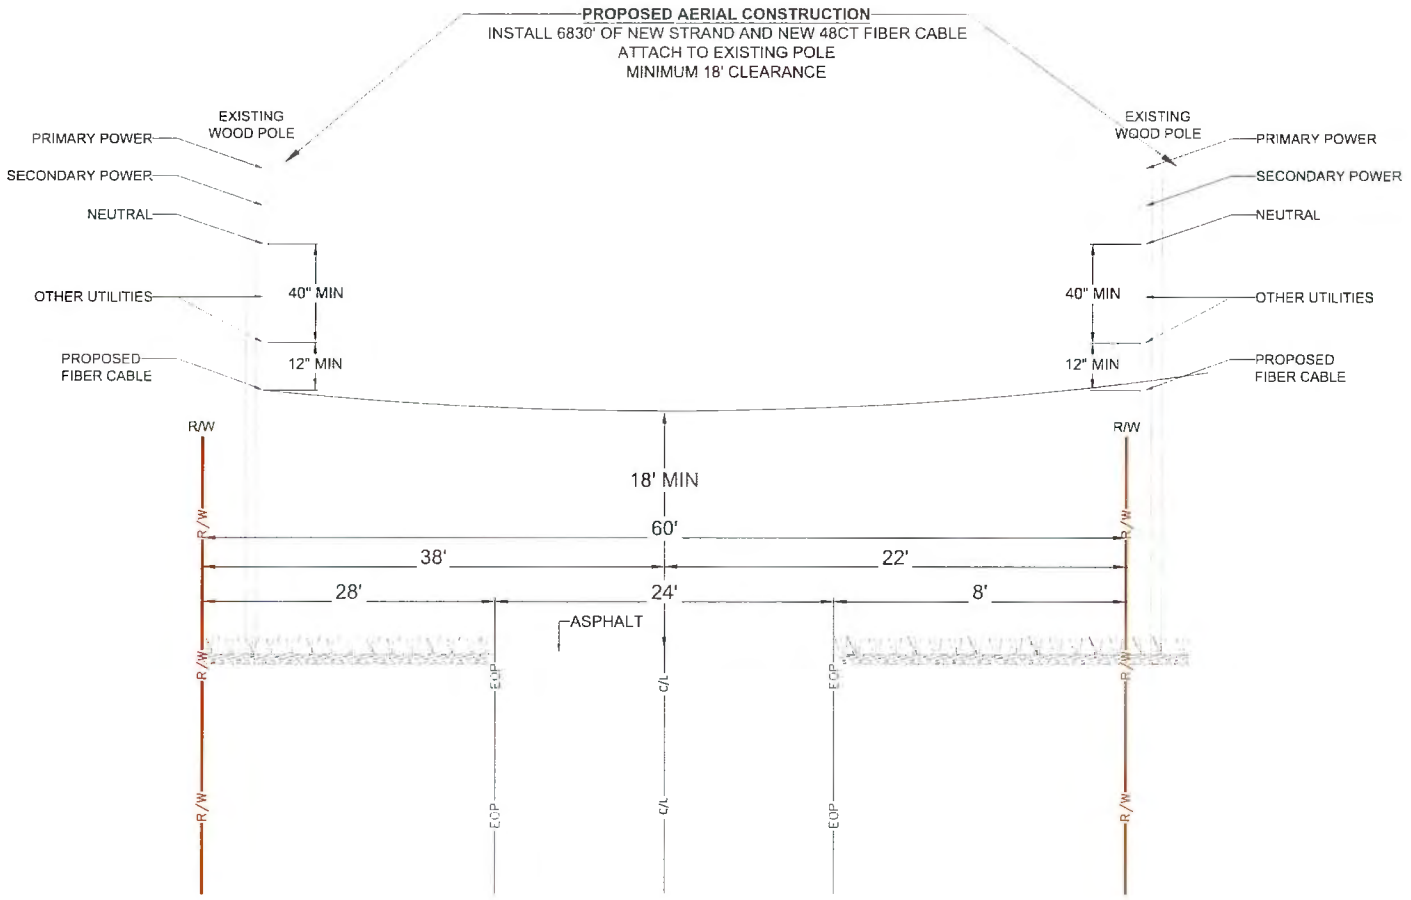

TYPICAL PROFILE
LOOKING NORTH ON
SW WOODLAND AVE
SEE SHEET 22

811

MasTec
Communications Group
800 S. DOUGLAS ROAD 10TH FLOOR
CORAL GABLES, FL 33134
(407) 30[illegible]-884[illegible]
ERIC.THOMPSON2@MASTEC.COM

COMCAST
OUTSIDE PLANT CONSTRUCTION
FIBER OPTIC CABLE ROUTE
PROJECT NAME:FLLCT00N00

REVISION #	DATE	DESCRIPTION	BY

DATE 01/13/2025 SCALE NTS
DRAWING BY MASTEC
NODE NUMBER FLLCT00N00
COUNTY COLUMBIA
ADDRESS 339 SW WOODLAND AVE, FORT WHITE, FL 32038
TOWNSHIP 7S RANGE 17E SECTION 29
CHECK BUILDER NUMBER JB0002140256
SHEET TITLE TYPICAL PROFILE
SHEET 40 OF 56

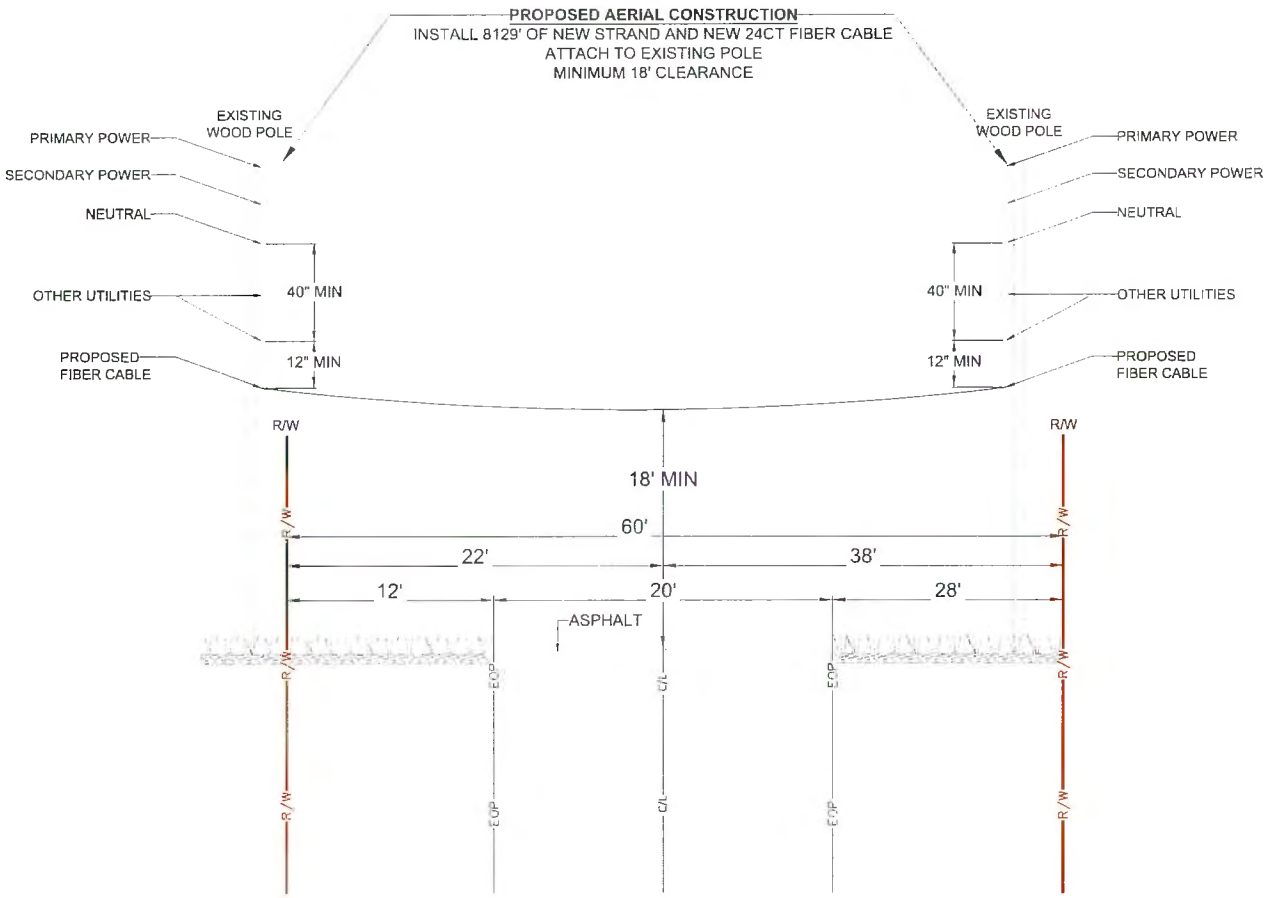

TYPICAL PROFILE
LOOKING SOUTH ON
SW WOODLAND AVE
SEE SHEET 25

811

MasTec
Communications Group
800 S. DOUGLAS ROAD 10TH FLOOR
CORAL GABLES, FL 33134
(407) 301-9841
ERIC.THOMPSON2@MASTEC.COM

COMCAST
OUTSIDE PLANT CONSTRUCTION
FIBER OPTIC CABLE ROUTE
PROJECT NAME:FLLCT00N00

REVISION #	DATE	DESCRIPTION	BY

DATE: 01/13/2025
SCALE: NTS
DRAWING BY: MASTEC
NODE NUMBER: FLLCT00N00
COUNTY: COLUMBIA
ADDRESS: 33N SW WOODLAND AVE, FORT WHITE, FL 32038
TOWNSHIP: 7S
RANGE: 17E
SECTION: 29
CHILD JN NUMBER: JB0002140256
SHEET TITLE: TYPICAL PROFILE

SHEET 41 OF 56

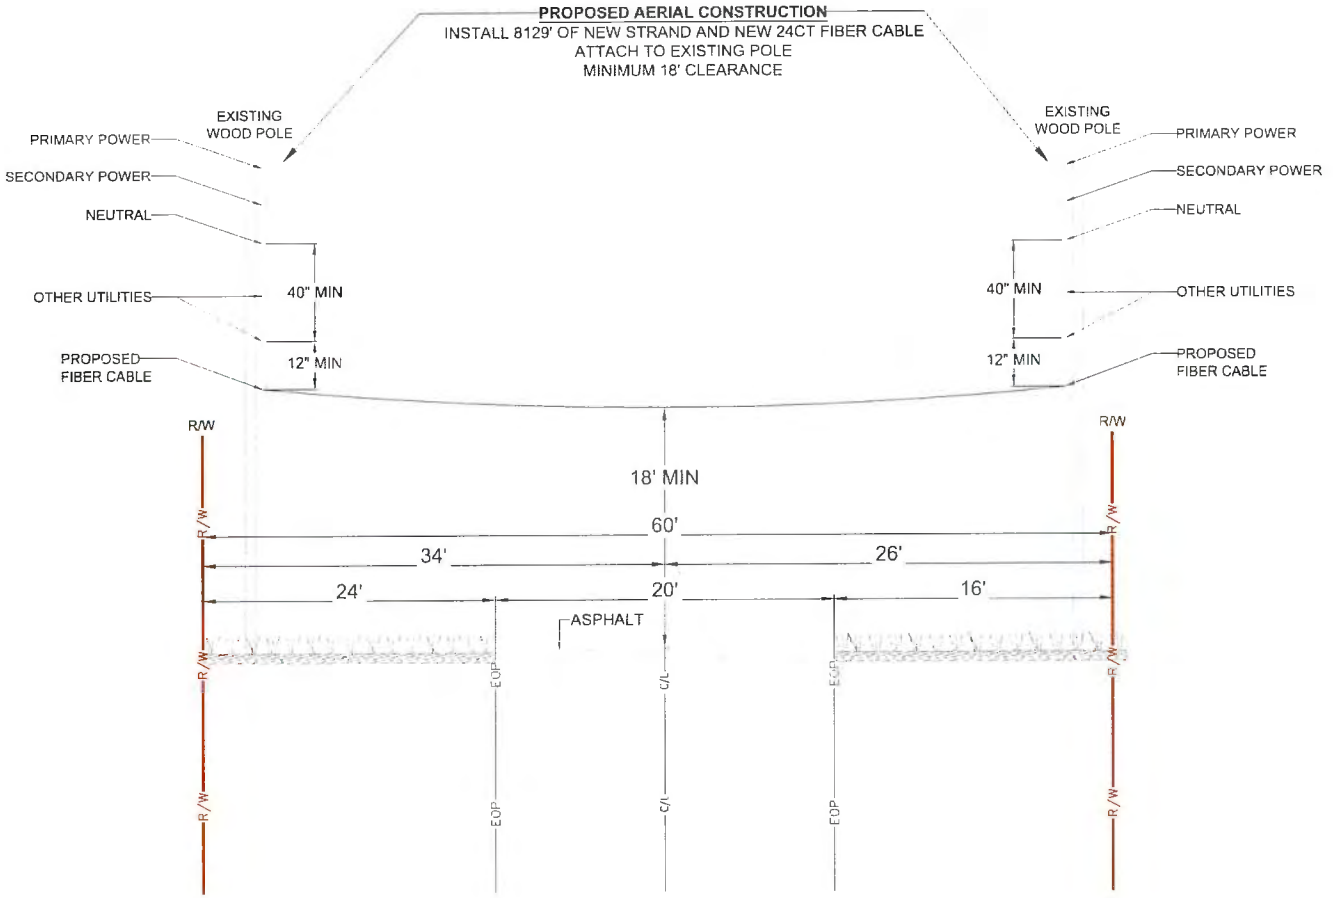

TYPICAL PROFILE
LOOKING SOUTH ON
SW HEFLIN AVE
SEE SHEET 28

811

MasTec
Communications Group
800 S. DOUGLAS ROAD 10TH FLOOR
CORAL GABLES, FL 33134
(407) 301-9841
ERIC.THOMPSON2@MASTEC.COM

COMCAST
OUTSIDE PLANT CONSTRUCTION
FIBER OPTIC CABLE ROUTE
PROJECT NAME:FLLCT00N00

REVISION #	DATE	DESCRIPTION	BY

DATE: 01/13/2025
SCALE: NTS
DRAWING BY: MASTEC
NODE NUMBER: FLLCT00N00
COUNTY: COLUMBIA
ADDRESS: 539 SW WOODLAND AVE FORT WHITE FL 32038
TOWNSHIP: 7S RANGE: 17E SECTION: 29
CHECK OR NUMBER: JB0002140256
SHEET TITLE: TYPICAL PROFILE

SHEET 42 OF 56

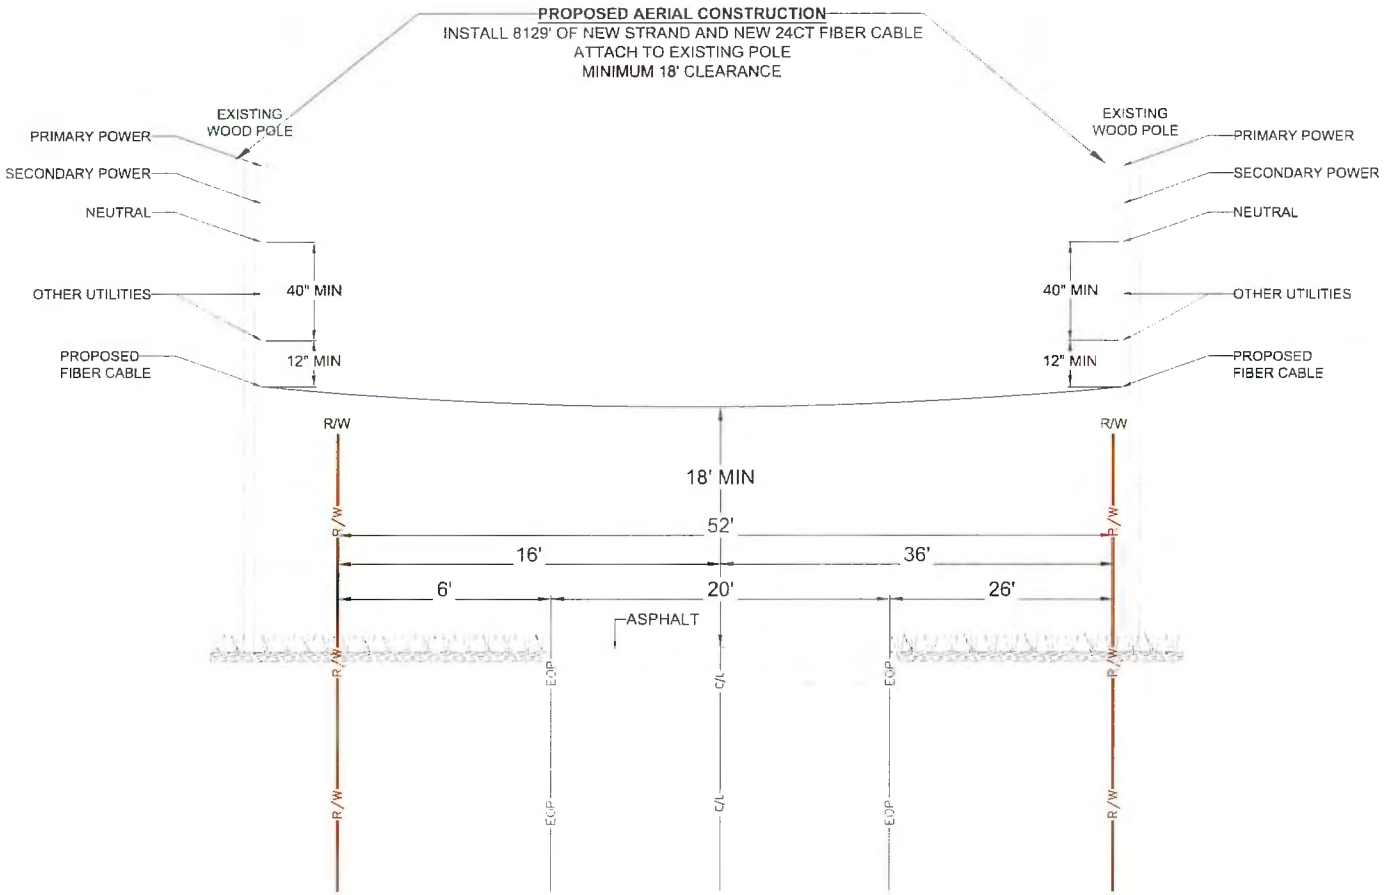

TYPICAL PROFILE
LOOKING WEST ON
SW MAPLETON ST
SEE SHEET 28

811

MasTec
Communications Group
800 S. DOUGLAS ROAD 10TH FLOOR
CORAL GABLES, FL 33134
(407) 301-9847
ERIC.THOMPSON2@MASTEC.COM

COMCAST
OUTSIDE PLANT CONSTRUCTION
FIBER OPTIC CABLE ROUTE
PROJECT NAME FLLCT00N00

REVISION #	DATE	DESCRIPTION	BY

DATE: 01/13/2025
SCALE: NTS
DRAWN BY: MASTEC
NODE NUMBER: FLLCT00N00
COUNTY: COLUMBIA
ADDRESS: 324 SW WOODLAND AVE, FORT WHITE, FL 32038
TWSHP: 7S
RANGE: 17E
SECTION: 29
CHARTER NUMBER: JB0002140256
SHEET TITLE: TYPICAL PROFILE

SHEET 43 OF 56

LOOKING NORTH
SW WOODLAND AVE
SEE SHEET 6

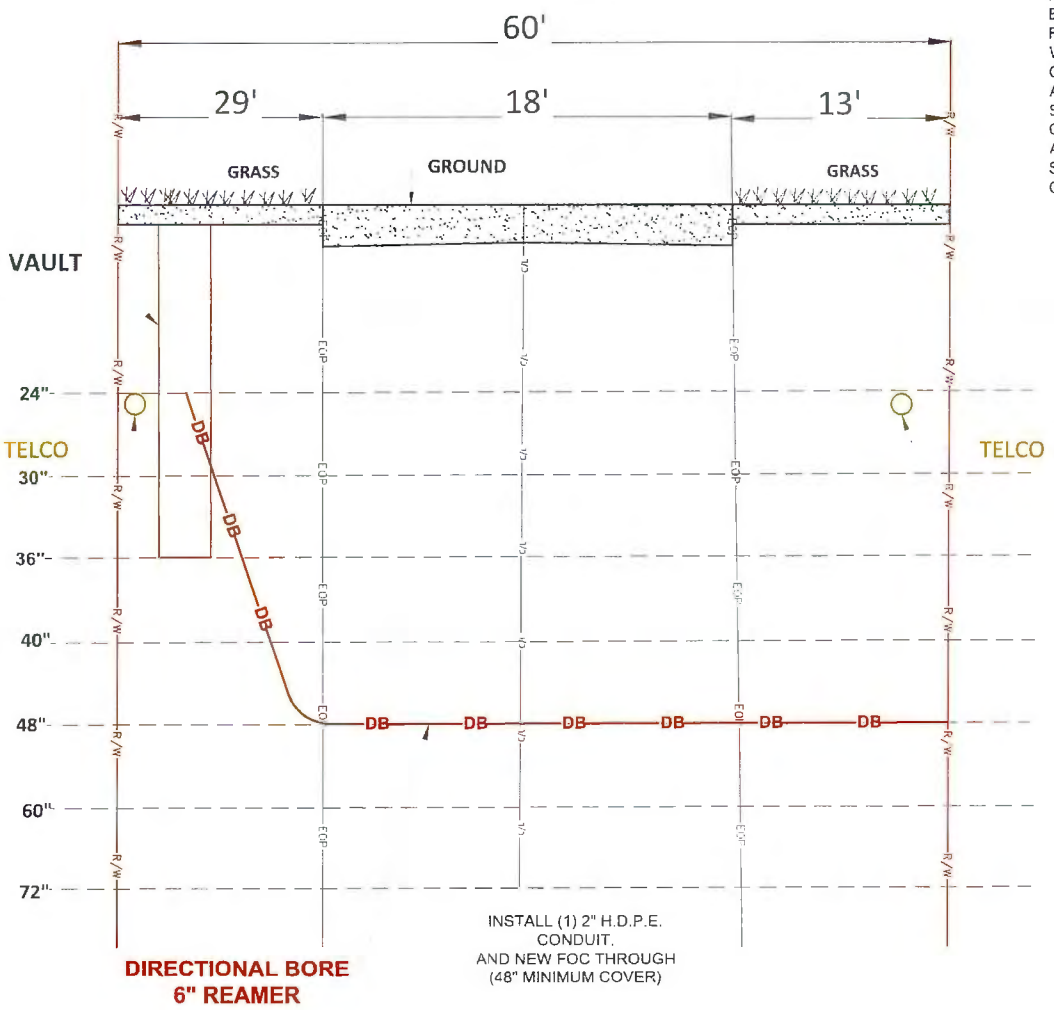

CROSS SECTION

NOTE: ALL EXISTING UTILITY DEPTHS & LOCATIONS BASED ON A STANDARD, AVAILABLE RECORDS AND FIELD OBSERVATIONS.
WE WILL REQUIRE UNDERGROUND LOCATES PRIOR TO CONSTRUCTION.
A MINIMUM OF 24" VERTICAL AND 24" HORIZONTAL SEPARATION FROM EXISTING UTILITIES MUST BE OBSERVED.
A MINIMUM OF 19" VERTICAL AND 36" HORIZONTAL SEPARATION FROM EXISTING GAS MAINS MUST BE OBSERVED.

811

MasTec
Communications Group
800 S. DOUGLAS ROAD 10TH FLOOR
CORAL GABLES, FL 33134
(407) 301-9841
ERIC.THOMPSON2@MASTEC.COM

COMCAST
OUTSIDE PLANT CONSTRUCTION
FIBER OPTIC CABLE ROUTE
PROJECT NAME:FLLCT00N00

REVISION #	DATE	DESCRIPTION	BY

DATE: 01/13/2025
SCALE: NTS
DRAWN BY: MASTEC
NODE NUMBER: FLLCT00N00
COUNTY: COLUMBIA
ADDRESS: 335 SW WOODLAND AVE, FORT WHITE, FL 32038
TOWNSHIP: 7S
RANGE: 17E
SECTION: 29
CHECKED BY NUMBER: JB0002140256
SHEET TITLE: CROSS SECTION
SHEET 44 OF 56

LOOKING NORTHWEST
SW HEFLIN AVE
SEE SHEET 9

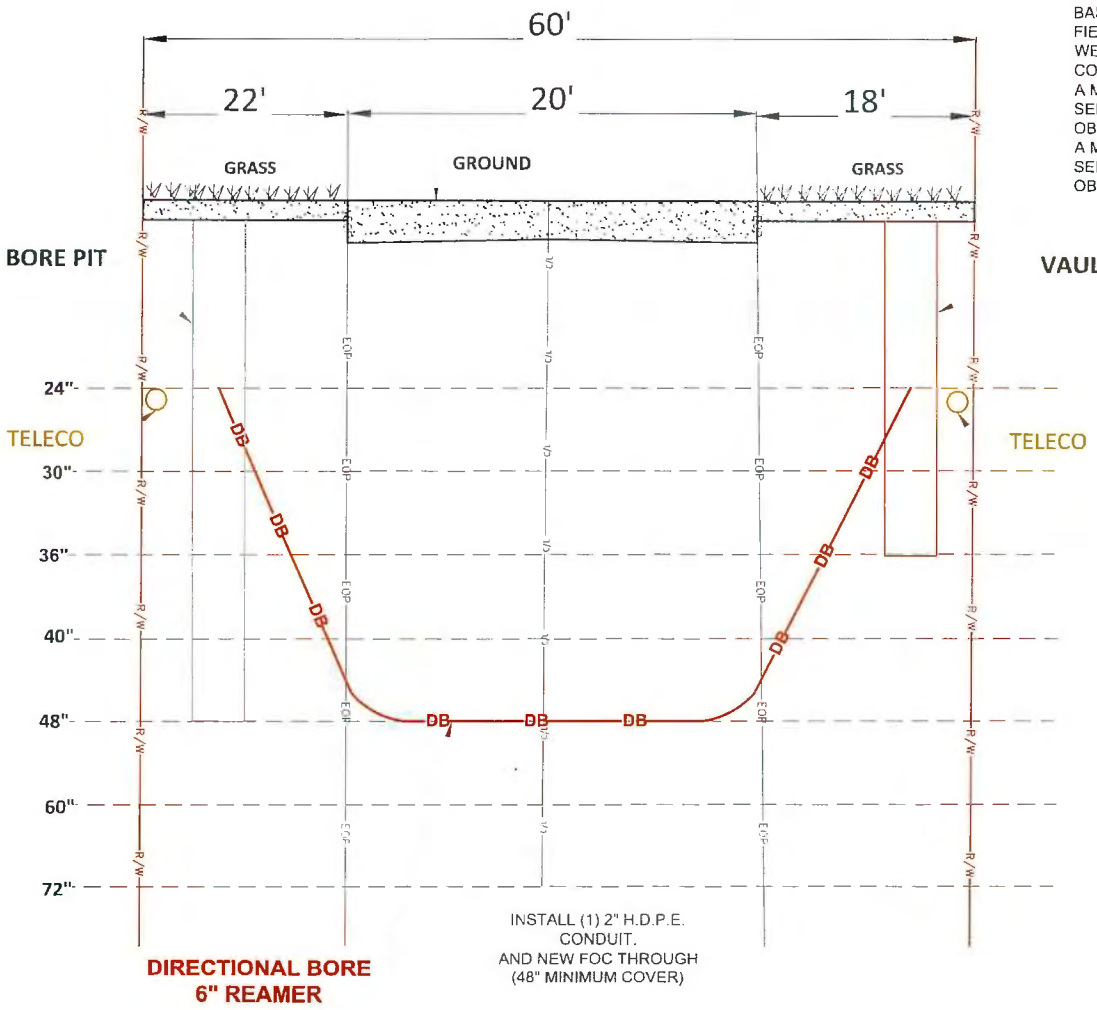

CROSS SECTION

NOTE: ALL EXISTING UTILITY DEPTHS & LOCATIONS BASED ON A STANDARD, AVAILABLE RECORDS AND FIELD OBSERVATIONS.
WE WILL REQUIRE UNDERGROUND LOCATES PRIOR TO CONSTRUCTION.
A MINIMUM OF 24" VERTICAL AND 24" HORIZONTAL SEPARATION FROM EXISTING UTILITIES MUST BE OBSERVED.
A MINIMUM OF 19" VERTICAL AND 36" HORIZONTAL SEPARATION FROM EXISTING GAS MAINS MUST BE OBSERVED.

811

MasTec
Communications Group
800 S. DOUGLAS ROAD 10TH FLOOR
CORAL GABLES, FL 33134
(407) 301-8561
ERIC.THOMPSON2@MASTEC.COM

COMCAST
OUTSIDE PLANT CONSTRUCTION
FIBER OPTIC CABLE ROUTE
PROJECT NAME: FLLCT00N00

REVISION #	DATE	DESCRIPTION	BY

DATE: 01/13/2025
SCALE: NTS
DRAWN BY: MASTEC
NODE NUMBER: FLLCT00N00
COUNTY: COLUMBIA
ADDRESS: 324 SW WOODLAND AVE, FORT WHITE, FL 32038
TOWNSHIP: 7S | RANGE: 17E | SECTION: 29
CHILD JOB NUMBER: JB0002140256
SHEET TITLE: CROSS SECTION
SHEET 45 OF 56

CONSTRUCTION TYPICALS

MINIMUM AERIAL CLEARANCE - NESC

MINIMUM CLEARANCES AND SEPARATIONS OF POWER AND TELEPHONE FACILITIES CARRIED ON THE SAME POLE
[BASED ON NESC]

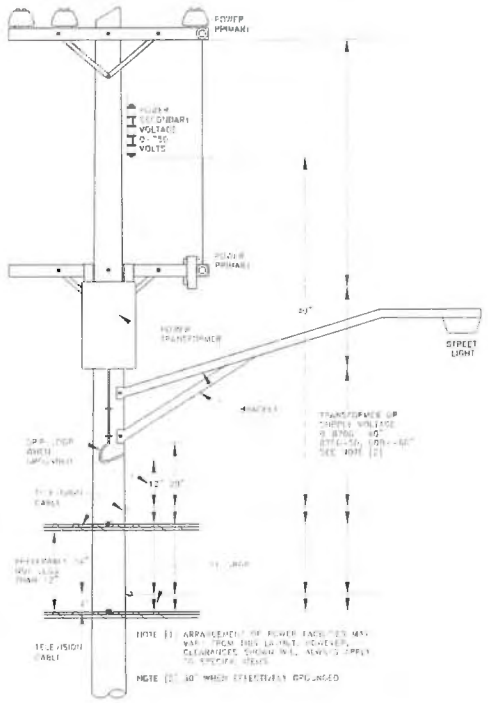

MINIMUM CLEARANCE ABOVE GROUND FOR TELEPHONE FACILITIES

ITEM	URBAN FEET	RURAL FEET
WHERE CABLES, GUYS, LINE OR DROP WIRES RUN ALONG AND WITHIN THE LIMITS OF:		
[A] PUBLIC HIGHWAYS, STREETS & ROADS	18	14
[B] PUBLIC ALLEYS	15	--
[C] WAYS ACCESSIBLE TO PEDESTRIANS ONLY	8	8
WHERE CABLES, GUYS, LINE OR DROP WIRES CROSS OVER PRIVATE PROPERTY OR GROUND:		
[A] ACCESSIBLE TO PEDESTRIANS ONLY	8	8
[B] ACCESSIBLE TO PEOPLE OR HORSES OR LOADED FARM VEHICLES	--	*18
WHERE CABLES, GUYS, LINE OR DROP WIRES CROSS OVER:		
[A] PUBLIC HIGHWAYS, STREETS & ROADS	18	18
[B] PUBLIC ALLEYS	*15	*15
[C] DRIVEWAYS IN GENERAL UNLESS HEIGHT OF LOADED VEHICLE OR EQUIPMENT USING DRIVE REQUIRES EXTRA CLEARANCE	*15	*15
[D] DRIVEWAYS--RESIDENTIAL GARAGES	10	10
[E] WAYS ACCESSIBLE TO PEDESTRIANS ONLY	8	8
[F] OBSTACLES [BILLBOARDS, ROOFS]	2	2
[G] FLAT ROOFS WHICH MAY BE USED BY TENANTS OR WORKMEN	8	8
[H] RAILROADS--CABLE OR WIRE	27	27
[I] INTERSTATE ROADS	24	24
[J] WATERWAYS [RIVERS, CANALS, ETC.], PROVIDED CLEARANCE SPECIFIED BY PROPER AUTHORITIES AND ON WORK PLANS		

*SECURE ADDITIONAL CLEARANCE ON NEW CONSTRUCTION WHEN WARRANTED AT SPECIFIC LOCATIONS

MINIMUM CLEARANCES IN FEET AT CROSSINGS OF WIRES AND CABLES CARRIED ON DIFFERENT SUPPORTS

TYPE OF CROSSING WIRES AND CABLES	TELEPHONES OPEN WIRES, CABLES MESSENGER, DROPS AND GUYS CROSSING UNDER	CROSSING OVER
OPEN SUPPLY WIRES 0-750 VOLTS AND SUPPLY CABLES HAVING EFFECTIVELY GROUNDED SHEATH OR MESSENGER - ALL VOLTAGES		
[A] LINE WIRES	4	not USP practice
[B] SERVICE WIRES	2	4
OPEN SUPPLY, LINE OR SERVICE WIRES		
[A] 750-8700 VOLTS	*6	4 not USP
[B] 8700-50000 VOLTS	6	6 practice
FOREIGN GUYS, SPAN WIRES, LIGHTNING PROTECTION WIRES	2	2
FOREIGN COMMUNICATION WIRES, CABLES AND FIRE ALARM WIRES	2	2
TROLLEY CONTACT CONDUCTORS		
[A] 750 VOLTS OR LESS	--	4
[B] 750-8700 VOLTS	--	6

*CLEARANCE FOR [A] MAY BE REDUCED TO 4 FEET IF CROSSING IS MORE THAN 6' FROM COMMUNICATION POLE

NOTE: THE ABOVE CLEARANCES APPLY WHERE THE CROSSING SPAN LENGTH OF THE UPPER CONDUCTOR OR WIRE DOES NOT EXCEED 175 FEET. FOR GREATER SPAN LENGTHS, INCREASE CLEARANCE IN ACCORDANCE WITH NESC.

MINIMUM HORIZONTAL CLEARANCE OF POLES FROM OTHER OBJECTS

OBJECT	MINIMUM CLEARANCE
FIRE HYDRANTS CURBS	NOT LESS THAN 3 FEET--4 FEET RECOMMENDED. 6 INCHES MEASURED TO STREET SIDE OF CURB, 2 FEET ARTERIALS, 1 FOOT ON LOCALS.
RAILROAD TRACKS	12 FEET MEASURED TO NEAREST RAIL.

811

MasTec Communications Group
800 S DOUGLAS ROAD 10TH FLOOR
CORAL GABLES FL 33134
(407) 301-9841
ERIC.THOMPSON2@MASTEC.COM

COMCAST
OUTSIDE PLANT CONSTRUCTION
FIBER OPTIC CABLE ROUTE
PROJECT NAME:FLLCT00N00

REVISION
#	DATE	DESCRIPTION	BY

DATE 01/13/2025 SCALE NTS
DRAWING BY MASTEC
NODE NUMBER FLLCT00N00
COUNTY COLUMBIA
ADDRESS 339 SW WOODLAND AVE FORT WHITE FL 32038
TOWNSHIP 7S RANGE 17E SECTION 29
CHARGE NUMBER JB0002140256
SHEET TITLE AE TYPICALS
SHEET 46 OF 56

CONSTRUCTION TYPICALS

TYPICAL DETAIL "A"

POLE ARRANGEMENT FOP AERIAL TO BURIED

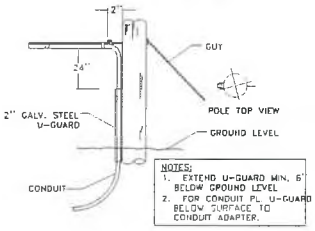

TYPICAL DETAIL "B"

POLE ARRANGEMENT FOR REPEATER OR HANDHOLE LOCATION

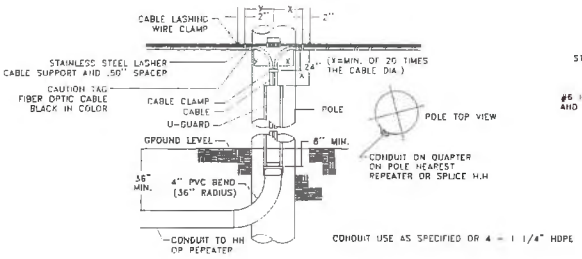

TYPICAL DETAIL "C"

TYPICAL CABLE & HARDWARE INSTALLATION

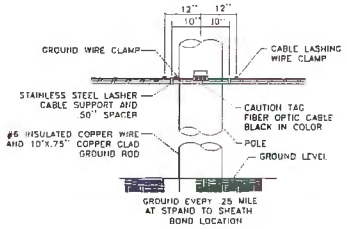

TYPICAL DETAIL "D"

SUSPENSION STRAND - PULL TOWARD POLE - LESS THAN 5 FEET

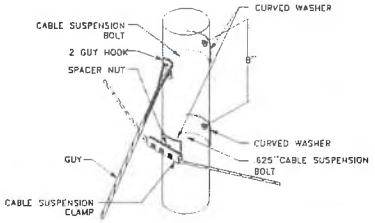

TYPICAL DETAIL "E"

SUSPENSION STRAND - PULL AWAY FROM POLE - 5 FEET OR MORE

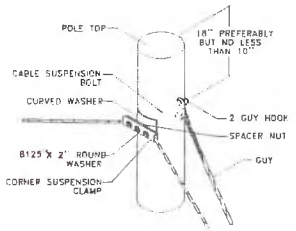

TYPICAL DETAIL "F"

TYPICAL ARRANGEMENT OF CABLE LASHER AND CABLE GUIDE

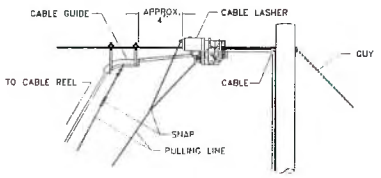

TYPICAL DETAIL "G"

JOINING 045 LASHING WIRE

FORMING WIRE OVER STUD OF CLAMP

REMOVE ANY SLACK IN THE LASHING WIRE BY MAINTAINING A PULL ON THE WIRE AND TAPPING THE STRAND SHARPLY. THEN FORM THE WIRE OVER THE STUD AND TIGHTEN THE NUT. CUT THE FREE END OF THE LASHING WIRE OFF .75" BEYOND THE END OF THE CLAMP.

FORMING LASHING WIRE AROUND STRAND

FORM THE LASHING WIRE AROUND THE STRAND AND PLACE IT BELOW THE STUD AND BETWEEN THE SECOND WASHER AND STUD SHOULDER.

TYPICAL DETAIL "H"

LASHING WIRE GRIP AND CLAMP

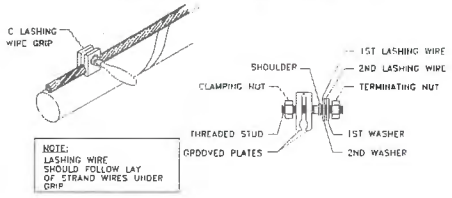

TYPICAL DETAIL "I"

ANCHOR & DOWN GUY

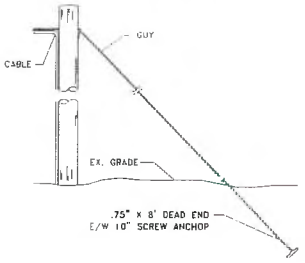

811

MasTec
Communications Group
800 S. DOUGLAS ROAD 10TH FLOOR
CORAL GABLES, FL 33134
(407) 301-9841
ERIC.THOMPSON2@MASTEC.COM

COMCAST

OUTSIDE PLANT CONSTRUCTION

FIBER OPTIC CABLE ROUTE
PROJECT NAME:FLLCT00N00

REVISION #	DATE	DESCRIPTION	BY

DATE 01/13/2025 SCALE NTS
DRAWING BY MASTEC
NODE NUMBER FLLCT00N00
COUNTY COLUMBIA
ADDRESS 339 SW WOODLAND AVE, FORT WHITE, FL 32038
TOWNSHIP 7S RANGE 17E SECTION 29
CHILD JOB NUMBER JB0002140256
D-SHEET TITLE AE TYPICALS

SHEET 47 OF 56

CONSTRUCTION TYPICALS

DETAIL - SLACK STORAGE AT A SPLICE

EXCESS AERIAL CABLE SLACK STORAGE AT SPLICE POINTS

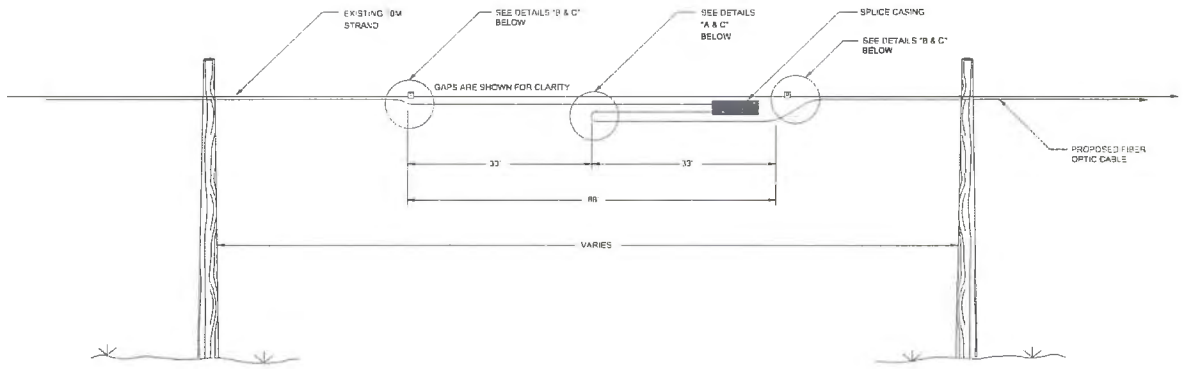

DETAIL "A"

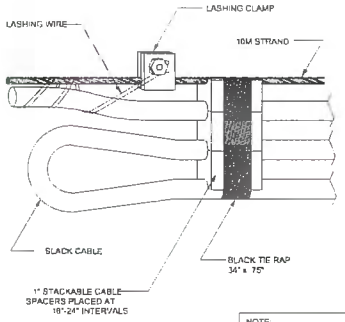

NOTE:
DO NOT EXCEED THE MANUFACTURERS SPECIFICATIONS CONCERNING MINIMUM BENDING RADIUS. THE MINIMUM BENDING RADIUS OF FIBER OPTIC CABLE UNDER TENSION WILL NOT EXCEED 20 TIMES THE CABLE DIAMETER.

DETAIL "B"

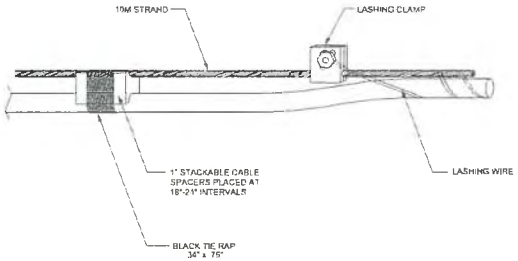

DETAIL "C"

LASHING WIRE GRIP AND CLAMP

C LASHING WIRE GRIP INSTALLED ON STRAND

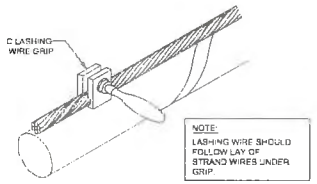

NOTE:
LASHING WIRE SHOULD FOLLOW LAY OF STRAND WIRES UNDER GRIP.

D CABLE LASHING CLAMP

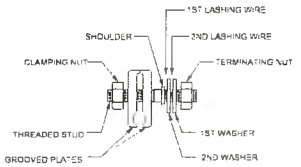

MasTec Communications Group
800 S. DOUGLAS ROAD 10TH FLOOR
CORAL GABLES, FL 33134
(407) 301-9841
ERIC.THOMPSON2@MASTEC.COM

COMCAST

OUTSIDE PLANT CONSTRUCTION

FIBER OPTIC CABLE ROUTE
PROJECT NAME FLLCT00N00

REVISION
DATE DESCRIPTION BY

DATE 01/13/2025 SCALE NTS
DRAWN BY MASTEC
NODE NUMBER FLLCT00N00
COUNTY COLUMBIA
ADDRESS 339 SW WOODLAND AVE FORT WHITE FL 32038
TWNSHP 7S RANGE 17E SECTION 29
CIRCUIT NUMBER JB0002140258
SHEET TITLE AE TYPICALS
SHEET 48 OF 56

CONSTRUCTION TYPICALS

CABLE SLACK STORAGE DETAILS

TYPICAL DETAIL "A"

RESERVE CABLE LENGTH
STRAND STORAGE APPLICATION

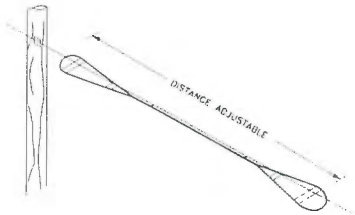

TYPICAL DETAIL "B"

IN-LINE SPLICE APPLICATION

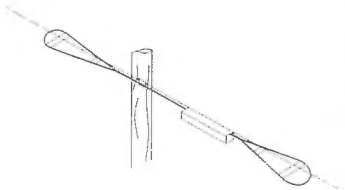

TYPICAL DETAIL "C"

BUTT SPLICE APPLICATION

TYPICAL DETAIL "D"

LASHING WIRE GRIP AND CLAMP C-LASHING
WIRE GRIP INSTALLED ON STRAND

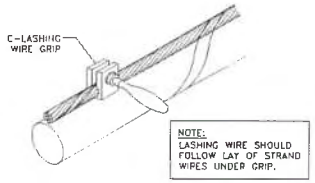

TYPICAL DETAIL "E"

HARDWARE KIT

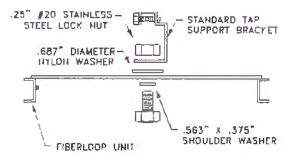

TYPICAL DETAIL "F"

SINGLE & DOUBLE FIBER LOOPS

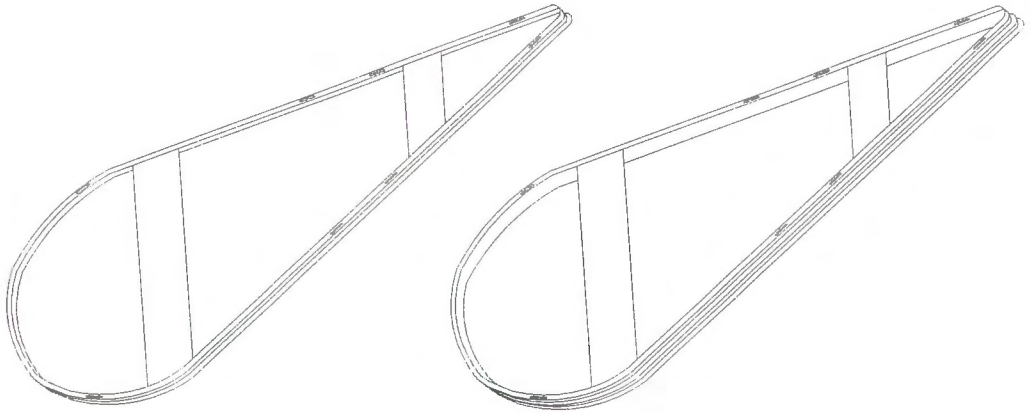

811

MasTec
Communications Group
800 S DOUGLAS ROAD 10TH FLOOR
CORAL GABLES, FL 33134
(407) 301-9841
ERIC.THOMPSON2@MASTEC.COM

COMCAST
OUTSIDE PLANT CONSTRUCTION

FIBER OPTIC CABLE ROUTE
PROJECT NAME FLLCT00N00

REVISION #	DATE	DESCRIPTION	BY

DATE 01/13/2025
SCALE NTS
DRAWING BY MASTEC
WORK ORDER FLLCT00N00
COUNTY COLUMBIA
ADDRESS 339 SW WOODLAND AVE, FORT WHITE, FL 32038
TWNSHP 7S | RANGE 17E | SECTION 29
FIELD ID NO. WBS JB0002140256
SHEET TITLE AE TYPICALS

CONSTRUCTION TYPICALS

RISER DETAIL

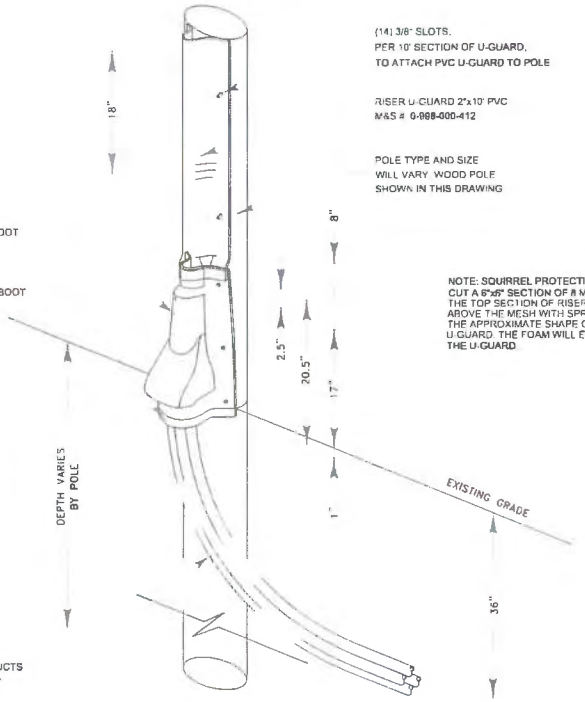

(14) 3/8" SLOTS,
PER 10' SECTION OF U-GUARD,
TO ATTACH PVC U-GUARD TO POLE

RISER U-GUARD 2"x10' PVC
M&S # 0-998-000-412

POLE TYPE AND SIZE
WILL VARY. WOOD POLE
SHOWN IN THIS DRAWING

NOTE: SQUIRREL PROTECTION
CUT A 6"x6" SECTION OF ¼ MESH GALV WOVEN 27 GAUGE (.017") WIRE DIA. AND FORM IT TO THE TOP SECTION OF RISER GUARD ABOUT 4" DOWN FROM THE TOP. FILL THE AREA ABOVE THE MESH WITH SPRAY FOAM. STOP FILLING ABOUT 1" FROM THE TOP OF THE THE APPROXIMATE SHAPE OF THE 2" RISER GUARD. INSTALL THE FORMED MESH INSIDE U-GUARD. THE FOAM WILL EXPAND AND SHOULD PROTRUDE SLIGHTLY FROM THE TOP OF THE U-GUARD.

DETAIL – RISER BOOT

2"x10' PVC U-GUARD

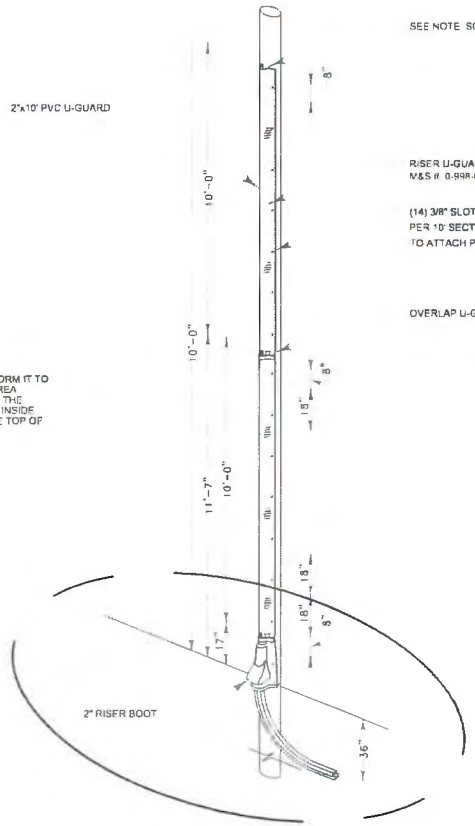

SEE NOTE SQUIRREL PROTECTION

RISER U-GUARD 2"x10' PVC
M&S # 0-998-000-412

(14) 3/8" SLOTS,
PER 10' SECTION OF U-GUARD,
TO ATTACH PVC U-GUARD TO POLE

OVERLAP U-GUARD 2"

RISER DETAIL

811

MasTec
Communications Group
800 S. DOUGLAS ROAD, 10TH FLOOR
CORAL GABLES, FL 33134
(407) 301-9841
ERIC.THOMPSON2@MASTEC.COM

COMCAST

OUTSIDE PLANT CONSTRUCTION

FIBER OPTIC CABLE ROUTE
PROJECT NAME FLLCT00N00

REVISION #	DATE	DESCRIPTION	BY

DATE 01/13/2025
SCALE NTS
DRAWING BY MASTEC
NODE NUMBER FLLCT00N00
COUNTY COLUMBIA
ADDRESS 336 SW WOODLAND AVE, FORT WHITE, FL 32038
TOWNSHIP 7S
RANGE 17E
SECTION 29
CW, B /S NUMBER JB0002140256
SHEET TITLE AE TYPICALS

SHEET 50 OF 56

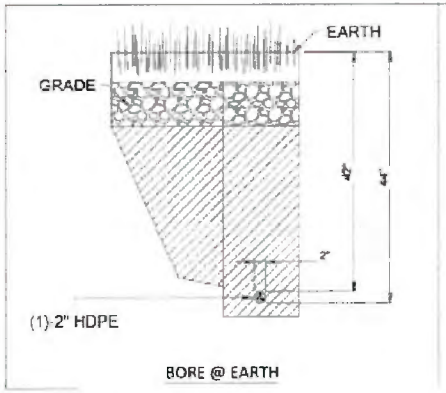

BORE @ EARTH

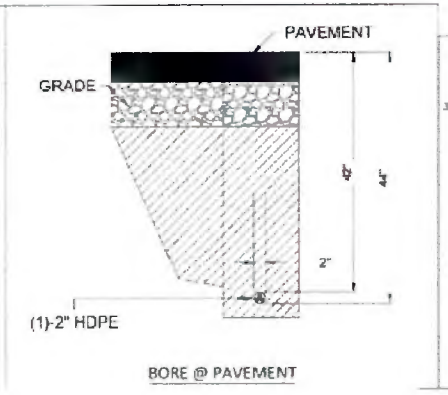

BORE @ PAVEMENT

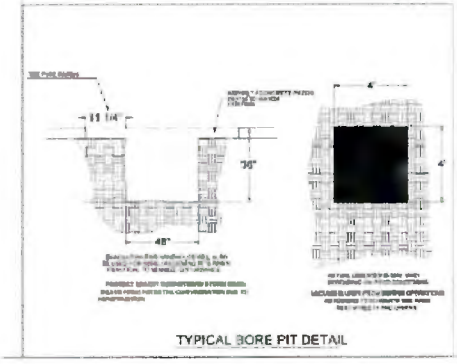

TYPICAL BORE PIT DETAIL

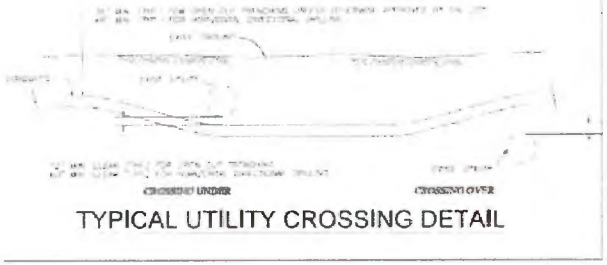

TYPICAL UTILITY CROSSING DETAIL

811

MasTec
Communications Group

800 S. DOUGLAS ROAD, 10TH FLOOR
CORAL GABLES, FL 33134
(407) 301-8401
ERIC.THOMPSON2@MASTEC.COM

COMCAST

OUTSIDE PLANT CONSTRUCTION

FIBER OPTIC CABLE ROUTE
PROJECT NAME FLLCT00N00

REVISION #	DATE	DESCRIPTION	BY

DATE 01/13/2025
SCALE NTS
DRAWING BY MASTEC
WORK NUMBER FLLCT00N00
COUNTY COLUMBIA
ADDRESS 333 SW WOODLAND AVE, FORT WHITE, FL 32038
TOWNSHIP 7S
RANGE 17E
SECTION 29
CHILD JB NUMBER JB0002140256
SHEET TITLE UG TYPICALS

SHEET 51 OF 56

COMCAST

OUTSIDE PLANT CONSTRUCTION

FIBER OPTIC CABLE ROUTE
PROJECT NAME:FLLCT00N00

MasTec
Communications Group

1900 S. DOUGLAS ROAD 10TH FLOOR
CORAL GABLES, FL 33134
ERIC.THOMPSON2@MASTEC.COM

REVISION #	DATE	DESCRIPTION	BY

DATE 01/13/2025
DRAWN BY MASTEC
NODE NUMBER FLLCT00N00
COUNTY COLUMBIA
ADDRESS 339 SW WOOD AND A-E FORT WHITE FL 32038
MAP # 75
CHILD # NUMBER JB00024025 6
SHEET TITLE TRAFFIC CONTROL
SCALE NTS
SHEET 52 OF 56

NOTE:

1. This Index applies to Two-Lane Two-Way and Multilane Roadways, including Medians of divided roadways, with work on the shoulder.

2. L = Taper Length
   x = Work Zone Sign Spacing
   B = Buffer Length
   See Index 102-600 for "L", "x", "B", and channelizing device spacing values.

3. Where work activities are between 2' and 15' from the edge of traveled way, the Engineer may omit signs and channelizing devices for work operations 60 minutes or less.

4. When four or more work vehicles enter the through traffic lanes in a one hour period (excluding establishing and terminating the work area), use a flagger or lane closure to accommodate work vehicle ingress and egress.

5. For work less than 2' from the traveled way and work zone speed is greater than 45 MPH, use a lane closure.

6. The "Speeding Fines Doubled When Workers Present" signs (R2-1, 13-06) and "End Road Work" Signs (G20-2) along with the associated work zone sign spacing distances may be omitted when the work operation is in place for 24 hours or less.

7. Temporary pavement markings may be omitted when the work operation is in place for 3 days or less.

8. Omit "Shoulder Closed" signs (W21-5a) along with associated work zone sign spacing distances for work on the median.

9. When there is no paved shoulder, the "Worker" sign (W21-1) may be used instead of the "Shoulder Closed" sign (W21-5a).

SYMBOLS:

- Work Area
- Channelizing Device (See Index 102-600)
- Work Zone Sign
- Lane Identification and Direction of Traffic

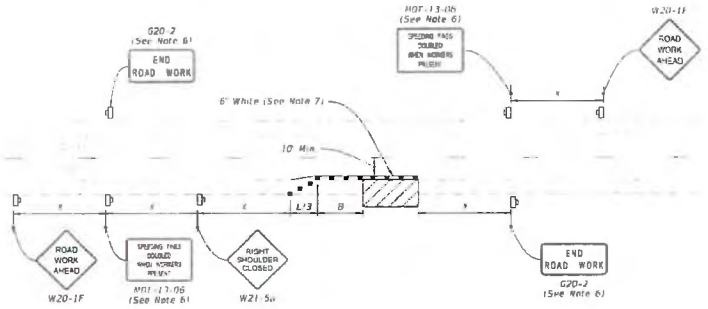

TWO-LANE ROADWAY
SHOULDER WORK LESS THAN 2' FROM THE TRAVELED WAY
WITH WORK ZONE SPEED OF 45 MPH OR LESS

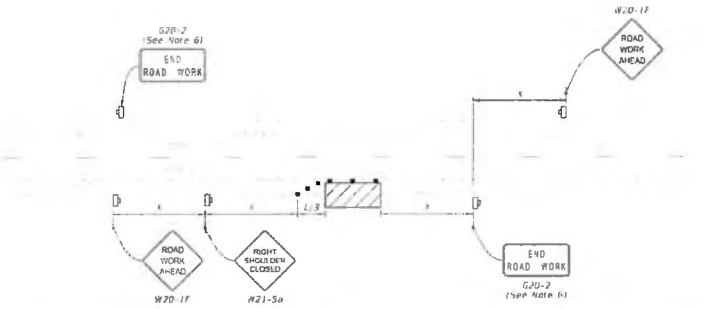

TWO-LANE ROADWAY
SHOULDER WORK BETWEEN 2' AND 15' FROM THE TRAVELED WAY

LAST REVISION	REVISION	DESCRIPTION	FDOT	FY 2025-26 STANDARD PLANS	TWO-LANE AND MULTILANE, WORK ON SHOULDER	INDEX	SHEET
11/01/21						102-602	1 of 2

811

MasTec
Communications Group
900 S. DOUGLAS ROAD 10TH FLOOR
CORAL GABLES, FL 33134
(407) 301-9841
ERIC.THOMPSON2@MASTEC.COM

COMCAST
OUTSIDE PLANT CONSTRUCTION
FIBER OPTIC CABLE ROUTE
PROJECT NAME: FLLCT00N00

REVISION #	DATE	DESCRIPTION	BY

DATE: 01/13/2025
SCALE: NTS
DRAWN BY: MASTEC
NODE NUMBER: FLLCT00N00
COUNTY: COLUMBIA
ADDRESS: 338 SW WOODLAND AVE FORT WHITE FL 32038
TOWNSHIP: 7S
RANGE: 17E
SECTION: 29
CHILD JB NUMBER: JB0002140256
SHEET TITLE: TRAFFIC CONTROL
SHEET 53 OF 56

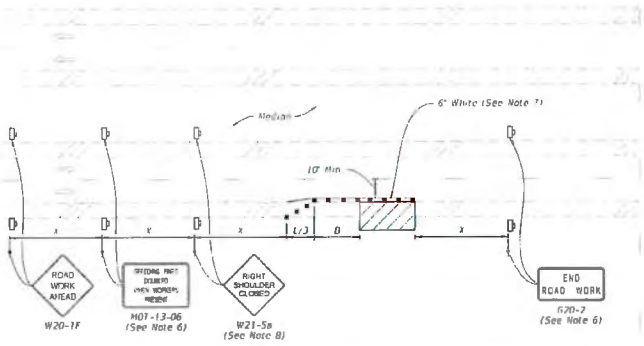

MULTILANE ROADWAY
SHOULDER WORK LESS THAN 2' FROM THE TRAVELED WAY
WITH WORK ZONE SPEED OF 45 MPH OR LESS

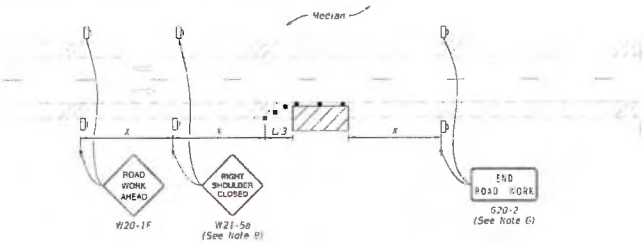

MULTILANE ROADWAY
SHOULDER WORK BETWEEN 2' AND 15' FROM THE TRAVELED WAY

SYMBOLS:

- Work Area
- Channelizing Device (See Index 102-600)
- Work Zone Sign
- Lane Identification and Direction of Traffic

LAST REVISION	REVISION	DESCRIPTION	FDOT	FY 2025-26 STANDARD PLANS	TWO-LANE AND MULTILANE, WORK ON SHOULDER	INDEX	SHEET
11/01/20						102-602	2 of 2

811

MasTec
Communications Group
400 S. DOUGLAS ROAD 10TH FLOOR
CORAL GABLES, FL 33134
(407) 301-8641
ERIC.THOMPSON2@MASTEC.COM

COMCAST
OUTSIDE PLANT CONSTRUCTION
FIBER OPTIC CABLE ROUTE
PROJECT NAME: FLLCT00N00

REVISION #	DATE	DESCRIPTION	BY

DATE 01/13/2025
SCALE NTS
DRAWING BY MASTEC
NODE NUMBER FLLCT00N00
COUNTY COLUMBIA
ADDRESS 338 SW WOODLAND AVE FORT WHITE FL 32038
TOWNSHIP 7S RANGE 17E SECTION 29
CO-LO JB NUMBER JB0002140256
SHEET TITLE TRAFFIC CONTROL
SHEET 54 OF 56

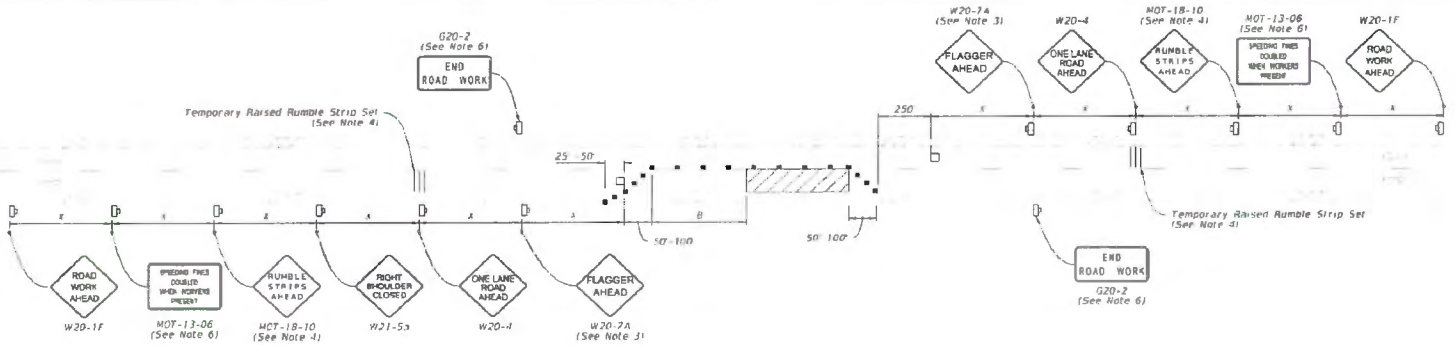

NOTES:

1. This Index applies to Two-Lane, Two-Way Roadways with work within the traveled way.

2. L = Taper Length
   B = Buffer Length
   X = Work Zone Sign Spacing
   See Index 102-600 for "L", "B", "X" and channelizing device spacing values.

3. Optionally, use "Flagger Ahead" sign with symbol (W20-7) instead of "Flagger Ahead" sign with text (W20-7A).

4. Use temporary raised rumble strips when the existing posted speed is 55 mph or greater and the work duration is greater than 60 minutes. If temporary raised rumble strips are not used, omit "Rumble Strips Ahead" signs (MOT-18-10) and associated work zone sign spacing.

5. Additional one-way control may be provided by the following means:
   a. Flag-carrying vehicle
   b. Official vehicle
   c. Pilot vehicles
   d. Traffic signals

   When flaggers are the sole means of one-way control, the flaggers must be in sight of each other or in direct communication at all times.

6. The "Speeding Fines Doubled When Workers Present" signs (MOT-13-06) and "End Road Work" signs (G20-2), along with associated work zone sign spacing, may be omitted when the work operation will be in place for 24 hours or less.

7. Automated Flagger Assistance Devices (AFADs) may be used in accordance with Specification Sections 102-990 and the APL vendor drawings.

8. Railroad Crossings

   a. If an active railroad crossing is located closer to the Work Area than the queue length plus 300 feet, extend the Buffer Space as shown on Sheet 2.

   b. If the queuing of vehicles across an active railroad crossing cannot be avoided, provide a uniformed traffic control officer or flagger at the highway-rail grade crossing to prevent vehicles from stopping within the highway-rail grade crossing, even if automatic train warning devices are in place.

SYMBOLS:

- Work Area
- Channelizing Device (See Index 102-600)
- Work Zone Sign
- Flagger
- Lane Identification and Direction of Traffic

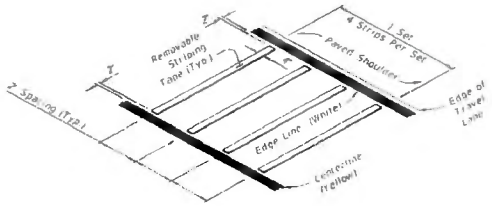

OPTION - 1
REMOVABLE STRIPING TYPE

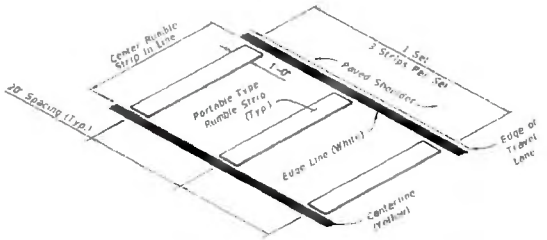

OPTION - 2
PORTABLE TYPE

RUMBLE STRIP SETS

LAST REVISION	REVISION	DESCRIPTION
11/01/21		

FDOT FY 2025-26 STANDARD PLANS

TWO-LANE, TWO-WAY
WORK WITHIN THE TRAVEL WAY

INDEX 102-603

SHEET 1 of 2

811

MasTec
Communications Group
800 S. DOUGLAS ROAD 10TH FLOOR
CORAL GABLES, FL 33134
(407) 301-9841
ERIC.THOMPSONZ@MASTEC.COM

COMCAST
OUTSIDE PLANT CONSTRUCTION
FIBER OPTIC CABLE ROUTE
PROJECT NAME FLLCT00N00

REVISION #	DATE	DESCRIPTION	BY

DATE 01/13/2025 SCALE NTS
DRAWN BY MASTEC
NODE NUMBER FLLCT00N00
COUNTY COLUMBIA
ADDRESS 339 SW WOODLAND AVE FORT WHITE FL 32038
TOWN 7S RANGE 17E SECTION 29
CMS JB NUMBER JB0002140256
SHEET TITLE TRAFFIC CONTROL
SHEET 55 OF 56

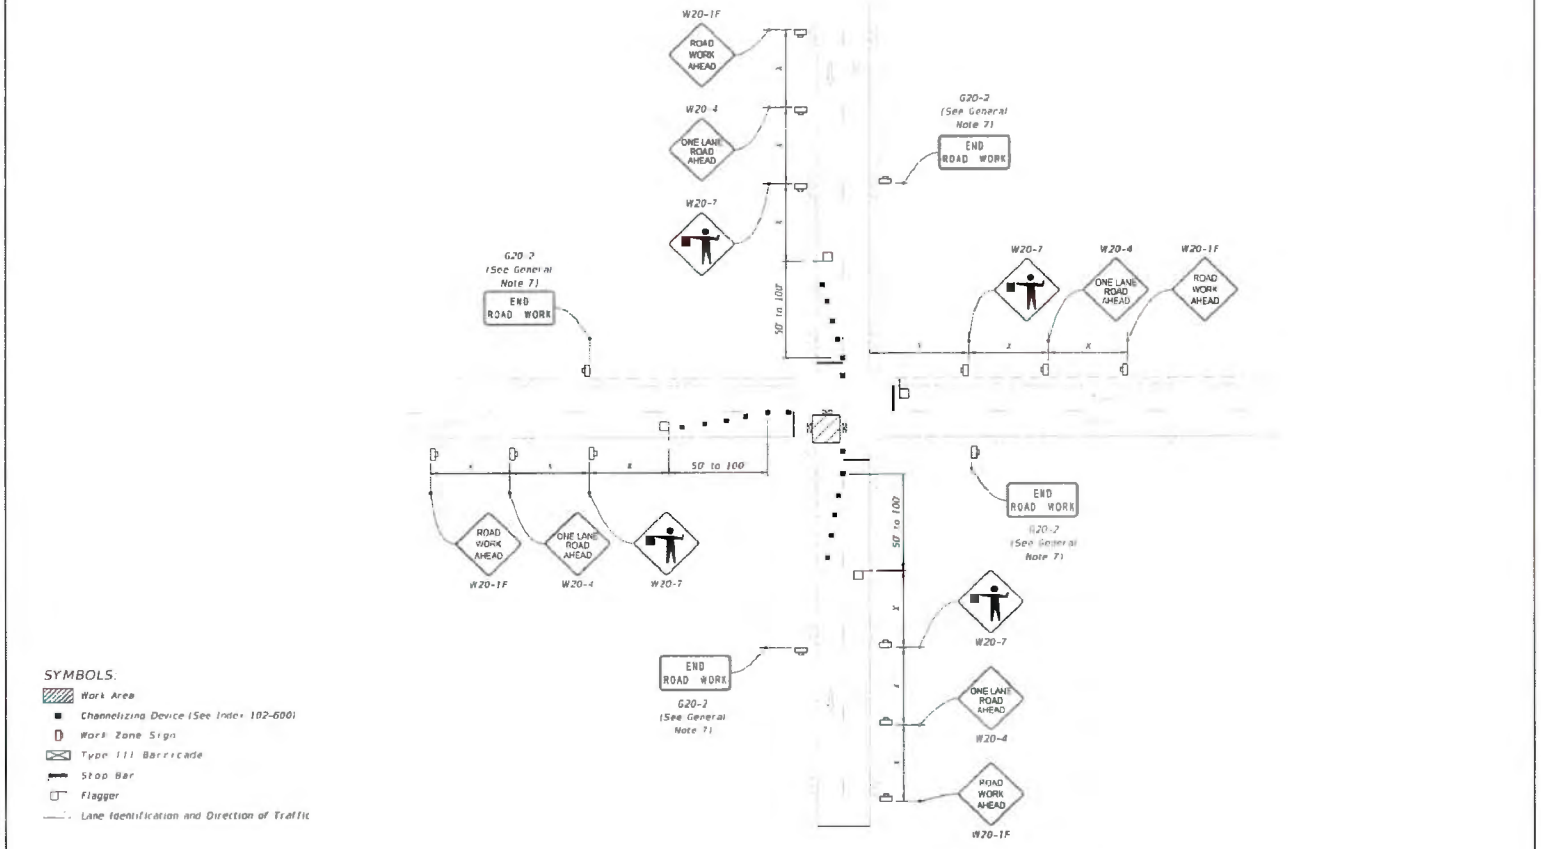

WORK IN INTERSECTION OF TWO-LANE ROADWAY

LAST REVISION 11/01/22	REVISION	DESCRIPTION

FDOT FY 2025-26 STANDARD PLANS

TWO-LANE, TWO-WAY, INTERSECTION WORK

INDEX 102-604

SHEET 2 of 2

811

MasTec Communications Group

800 S. DOUGLAS ROAD 10TH FLOOR
CORAL GABLES, FL 33134
(407) 301-9841
ERIC.THOMPSON2@MASTEC.COM

COMCAST

OUTSIDE PLANT CONSTRUCTION

FIBER OPTIC CABLE ROUTE
PROJECT NAME:FLLCT00N00

REVISION #	DATE	DESCRIPTION	BY

DATE 01/13/2025 SCALE NTS
DRAWING BY MASTEC
NODE NUMBER FLLCT00N00
COUNTY COLUMBIA
ADDRESS 339 SW WOODLAND AVE FORT WHITE, FL 32038
TWP 7S RGE 17E SEC 29
O&M JB NUMBER JB0002140256
SHEET TITLE TRAFFIC CONTROL

SHEET 56 OF 56

COLUMBIA COUNTY BOARD OF COUNTY COMMISSIONERS
AGENDA ITEM REQUEST FORM

The Board of County Commissioners meets the 1st and 3rd Thursday of each month in the Columbia County School Board Administrative Complex Auditorium, 372 West Duval Street, Lake City, Florida 32055. The first meeting of every month is at 9:30AM while the second meeting of every month takes place at 5:30PM. All agenda items are due in the Board's office one week prior to the meeting date.

Today's Date: 1/27/2026 **Meeting Date:** 2/5/2026

Department: Public Works

1. Nature and purpose of agenda item:

Utility permit from Mastec requesting to install a line at SW Brackenridge Ln.

2. Recommended Motion/Action:

Approve

3. Fiscal impact on current budget.

This item has no effect on the current budget.

COLUMBIA COUNTY BOARD OF COUNTY COMISSIONERS
UTILITY PERMIT

Date: 12/17/2025 Permit No. 250217 County Road SW Breckenridge Ln, SW Elim Church Rd, SW Junction Rd, SW Newport Pl, SW Rolling Gln, SW Centerville Ave, Shady Rd, SW Bramble Ct, SW Clewiston Ct, SW Tyrus Wy Section No. _____

Permittee Mastec Network Solutions, on behalf of Comcast Communications

Address 6750 SW Elim Church Rd, Fort White, FL 32038 Telephone Number 501-548-1580

Requesting permission from Columbia County, Florida, hereinafter called the County, to contract, operate and maintain Proposed approx 18,866' of new strand and fiber optic cable attaching to 77 existing poles and approx 52' of new fiber thru directional bore method.

FROM: _____ TO: _____

Submitted for the Utility Owner by: Kaci Welter, Permit Coordinator *Kaci Welter* 12/17/2025
Typed Name & Title Signature Date

1. Permittee declares that prior to filing this application it has determined the location of all existing utilities, both aerial and underground and the accurate locations are shown on the plans attached hereto and made a part of this application. Proposed work is within corporate limits of Municipality: YES ( ) NO ( ). If YES: LAKE CITY ( ) FORT WHITE ( ). A letter of notification was mailed on _____ to the following utility owners _____

Locates will be done prior to start of construction

2. The Columbia County Public Works Director shall be notified twenty-four (24) hours prior to starting work and again immediately upon completion of work. The Public Works Director is Kevin Kirby, located at 607 NW Quinten St, Lake City, FL 32025 Telephone Number 386-758-1019. The PERMITTEE's employee responsible for Maintenance of Traffic is Carlos Jimenez _____ Telephone Number 305-206-3406 (This name may be provided at the time of the 24 hour notice to starting work.)

3. This PERMITTEE shall commence actual construction in good faith within 30 days after issuance of permit, and shall be completed within 90 days after permitted work has begun. If the beginning date is more than 60 days from date of permit approval, then PERMITTEE must review the permit with the Columbia County Public Works Director to make sure no changes have occurred in the transportation facility that would affect the permitted construction.

4. The construction and maintenance of such utility shall not interfere with the property and rights of a prior PERMITTEE.

5. It is expressly stipulated that this permit is a license for permissive use only and that the placing of utilities upon public property pursuant to this permit shall not operate to create or vest any property right in said holder.

6. Pursuant to Section 337-403(1), Florida Statutes, whenever necessary for the construction, repair, improvement, maintenance, safe and efficient operation, alteration or relocation of all, or any portion of said transportation facility as determined by the Columbia County Public Works Director and/or County Engineer, any or all utilities and appurtenances authorized hereunder, shall be immediately removed from said transportation facility or reset or

relocated thereon as required by the Columbia County Public Works Director and/or County Engineer and at the expense of the PERMITTEE.

7. In case of non-compliance with the County's requirements in effect as of the approval date of this permit, this permit void and the facility will have to be brought into compliance or removed from the right of way at no cost to the County.

8. It is understood and agreed that the rights and privileges herein set out are granted only to the extent of the County's right, title and interest in the land to b entered upon and used by the PERMITTEE, and the PERMITTEE will, at all times, and to the extent permitted by law, assume all risk of and indemnify, defend, and save harmless Columbia County, Florida from any and all loss, damage, cost or expense arising in any manner on account of the exercise or attempted exercise by said PERMITTEE of the aforesaid right and privileges.

9. During construction, all safety regulations of the County shall be observed and the PERMITTEE must take measures, including pacing and the display of safety devices that may be necessary in order to safely conduct the public through the project area in accordance with the Federal Manual on Uniform Traffic Control Devices, as amended for highways.

10. Should the PERMITTEE be desirous of keeping its utilities in place and out of service, the PERMITTEE, by execution of this permit acknowledges its present and continuing ownership of its utilities located between SW Breckenridge Ln and SW Tyrus Wy within the County's right of way as set forth above. PERMITTEE, as its sole expense, shall promptly remove said out of service utilities whenever Columbia County Public Works Director and/or County Engineer determines said removal is in the public interest.

11. Special instructions: Minimum cover of thirty inches (30") will be required at all locations. Columbia County will not be financially responsible for any damage to facilities with less than thirty inches (30") cover. Cables shall not be located within driveway ditches.

12. Additional Stipulations:

* This permit does not give permission for work outside of Columbia County Right of Way.

Permission must be obtained from land owner to work on private property.

* Contact Ken Sweet (386) 466-8037 before start of work onsite.

It is understand and agreed that commencement by the PERMITTEE is acknowledgment and acceptance of the binding nature of these specialist instructions.

Submitted By: Kaci Welter
Permittee

Place Corporate Seal

Kaci Welter Sr. Permit Coordinator
Signature and Title

Attested

Recommended for Approval:

Signature: _____

Title: _____

Date: _____

Approval by Board of County Commissioners, Columbia County, Florida:

YES ( ) NO ( )

Date Approved: _____

Chairman's Signature: _____

COMCAST

MasTec Communications Group

JB0002156643 - FLLCT00300

6750 SW ELIM CHURCH RD, FORT WHITE, FL 32038

INSTALL APPROX. 18866' OF NEW STRAND AND FIBER OPTIC CABLE ATTACHING TO 77 EXISTING POLES AND INSTALL APPROX. 52' OF NEW FIBER THRU DIRECTIONAL BORE METHOD ALONG SW ELIM CHURCH RD,SW CENTERVILLE AVE,SW NEWPORT PL

SHEET INDEX

SHEET NUMBER	SHEET TITLE
1	COVER
2-3	LOCATION MAP
4	GENERAL NOTES
5	LEGENDS
6-47	PLAN VIEW (S)
48-65	TYPICAL PROFILE (S)
66-70	AE TYPICALS
71	TYPICAL UG DETAILS
72-73	TRAFFIC CONTROL PLANS

BILL OF MATERIALS

DESCRIPTION	QTY.	UNIT
DIRECTIONAL BORE	52	LFT
TRENCH	0	LFT
PULL THROUGH EXISTING CONDUIT	0	LFT
BORE PITS	2	EACH
PROPOSED VAULTS	0	EACH
EXISTING VAULTS	0	EACH
PROPOSED PEDESTALS	0	EACH
EXISTING PEDESTALS	0	EACH
AERIAL RISER	0	LFT
OVERLASH	0	LFT
NEW STRAND	18866	LFT
ANCHORS	34	EACH
EXISTING ANCHORS	0	EACH
PROPOSED POLES	0	EACH
EXISTING POLES	77	EACH
TOTAL PROJECT FOOTAGE	18918	LFT

VICINITY MAP

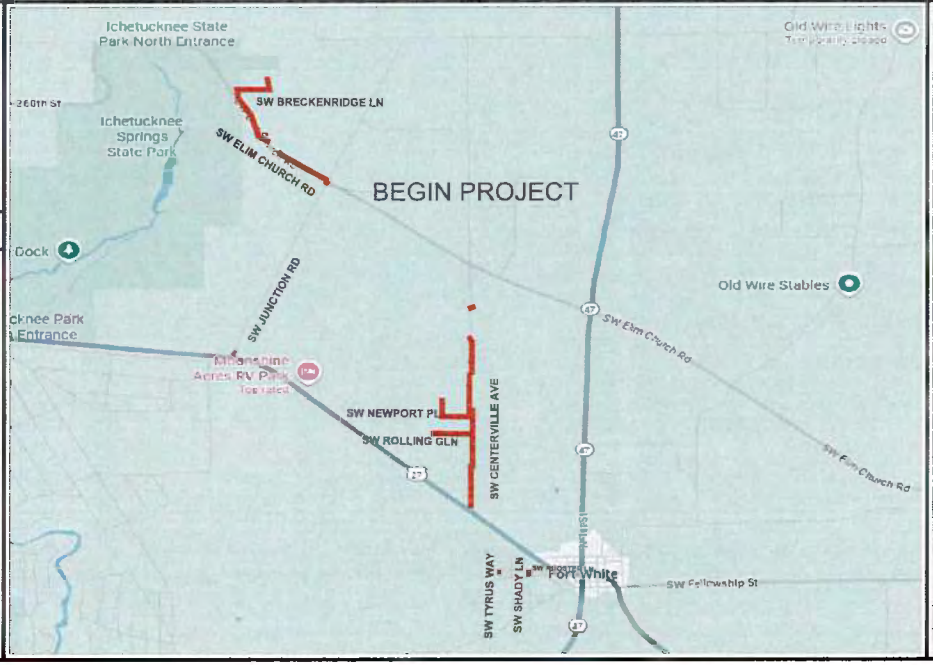

PROJECT CONTACTS

PERMITTING
MASTEC
JOSE VALDOVINOS
633 NW 250TH ST
NEWBERRY,FL 32669
(719) 649-2232
JOSE.VALDPOVINOS@MASTEC.COM

COMCAST COMMUNICATIONS :
MIKE FISHER (561) 815-6488
MIKE_FISHER@CABLE.COMCAST.COM

811

MasTec Communications Group
800 S DOUGLAS ROAD 10TH FLOOR
CORAL GABLES, FL 33134
(407) 281-9841

COMCAST
OUTSIDE PLANT CONSTRUCTION
FIBER OPTIC CABLE ROUTE
PROJECT NAME:FLLCT00300

REVISION #	DATE	DESCRIPTION	BY

DATE: 01/05/2026
SCALE: NTS
DRAWING BY: MasTec
NODE NUMBER: FLLCT00300
COUNTY: COLUMBIA
ADDRESS: 6750 SW ELIM CHURCH RD, FORT WHITE, FL 32038
TOWNSHIP: 6S
RANGE: 16E
SECTION: 16
CABLE/FIBER NUMBER: JB0002156643
SHEET TITLE: COVER
SHEET 1 OF 73

LOCATION MAP

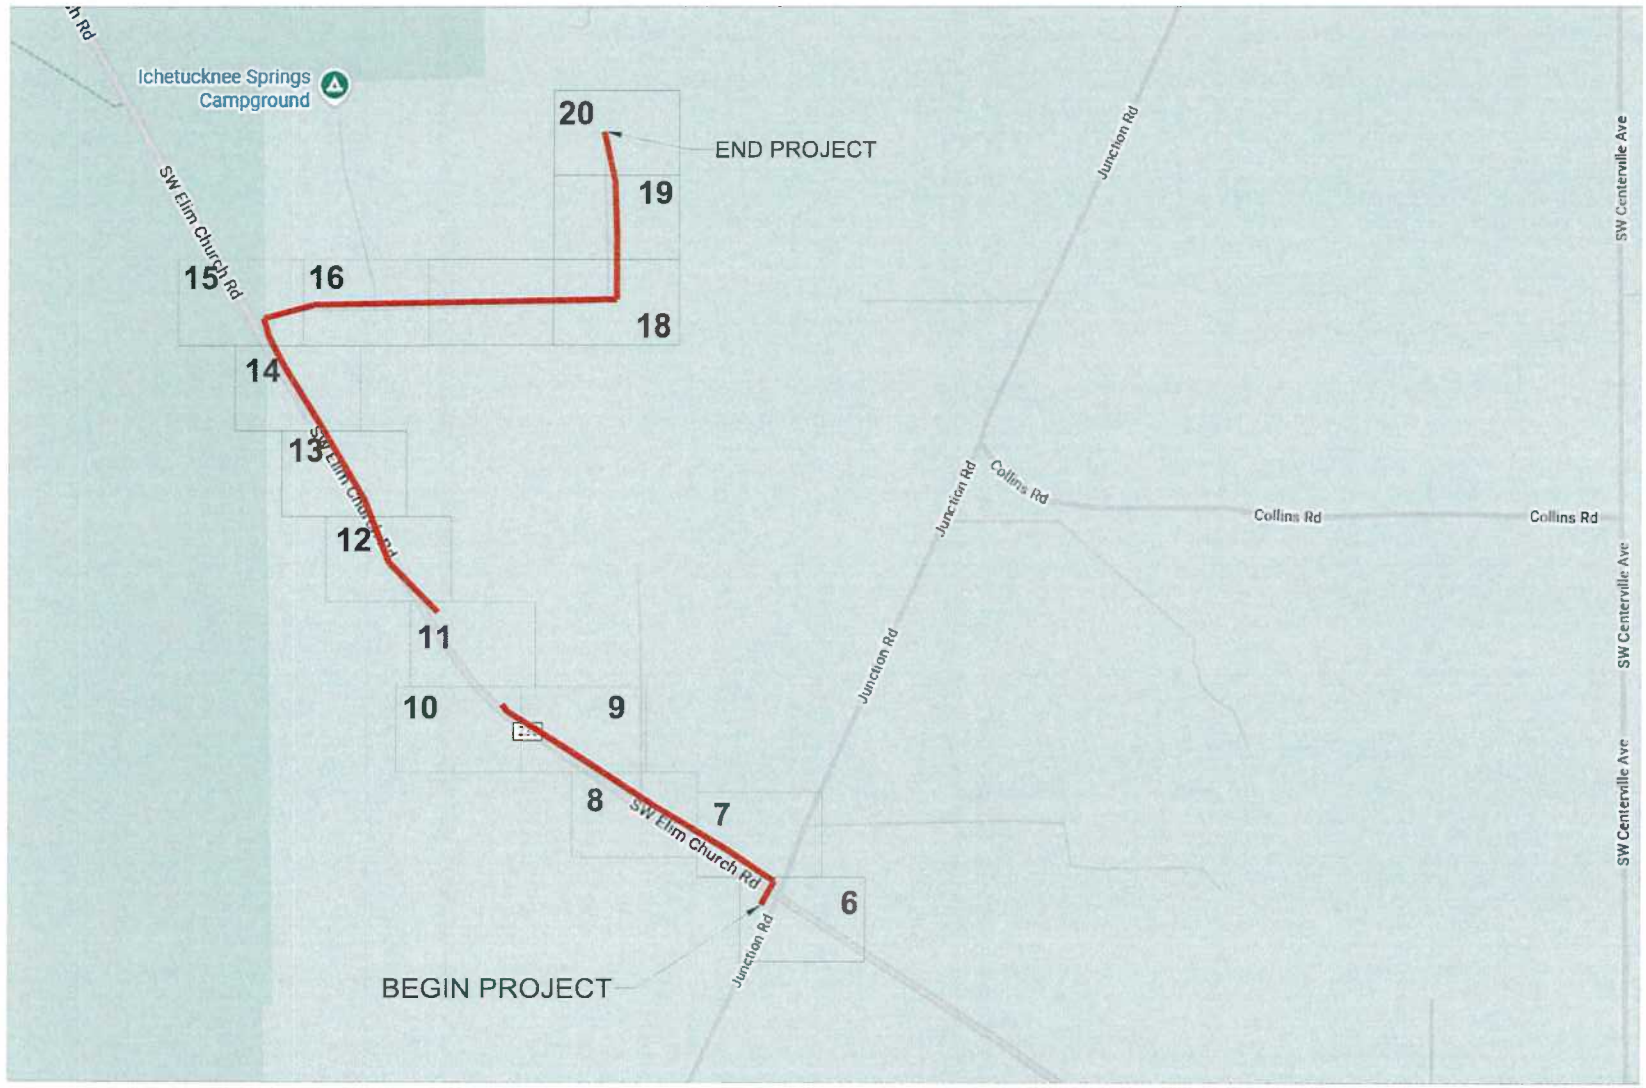

811

MasTec
Communications Group

800 S DOUGLAS ROAD 10TH FLOOR
CORAL GABLES, FL 33134
(407) 301-9841

COMCAST
OUTSIDE PLANT CONSTRUCTION

FIBER OPTIC CABLE ROUTE
PROJECT NAME: FLLCT00300

REVISION #	DATE	DESCRIPTION	BY

DATE	01/05/2026
SCALE	NTS
DRAWN BY	MasTec
NODE NUMBER	FLLCT00300
COUNTY	COLUMBIA
ADDRESS	8761 SW ELIM CHURCH RD FORT WHITE, FL 32038
TOWNSHIP	6S
RANGE	16E
SECTION	16
CHILD JOB NUMBER	JB0002156843
SHEET TITLE	LOCATION MAP

SHEET 2 OF 73

LOCATION MAP

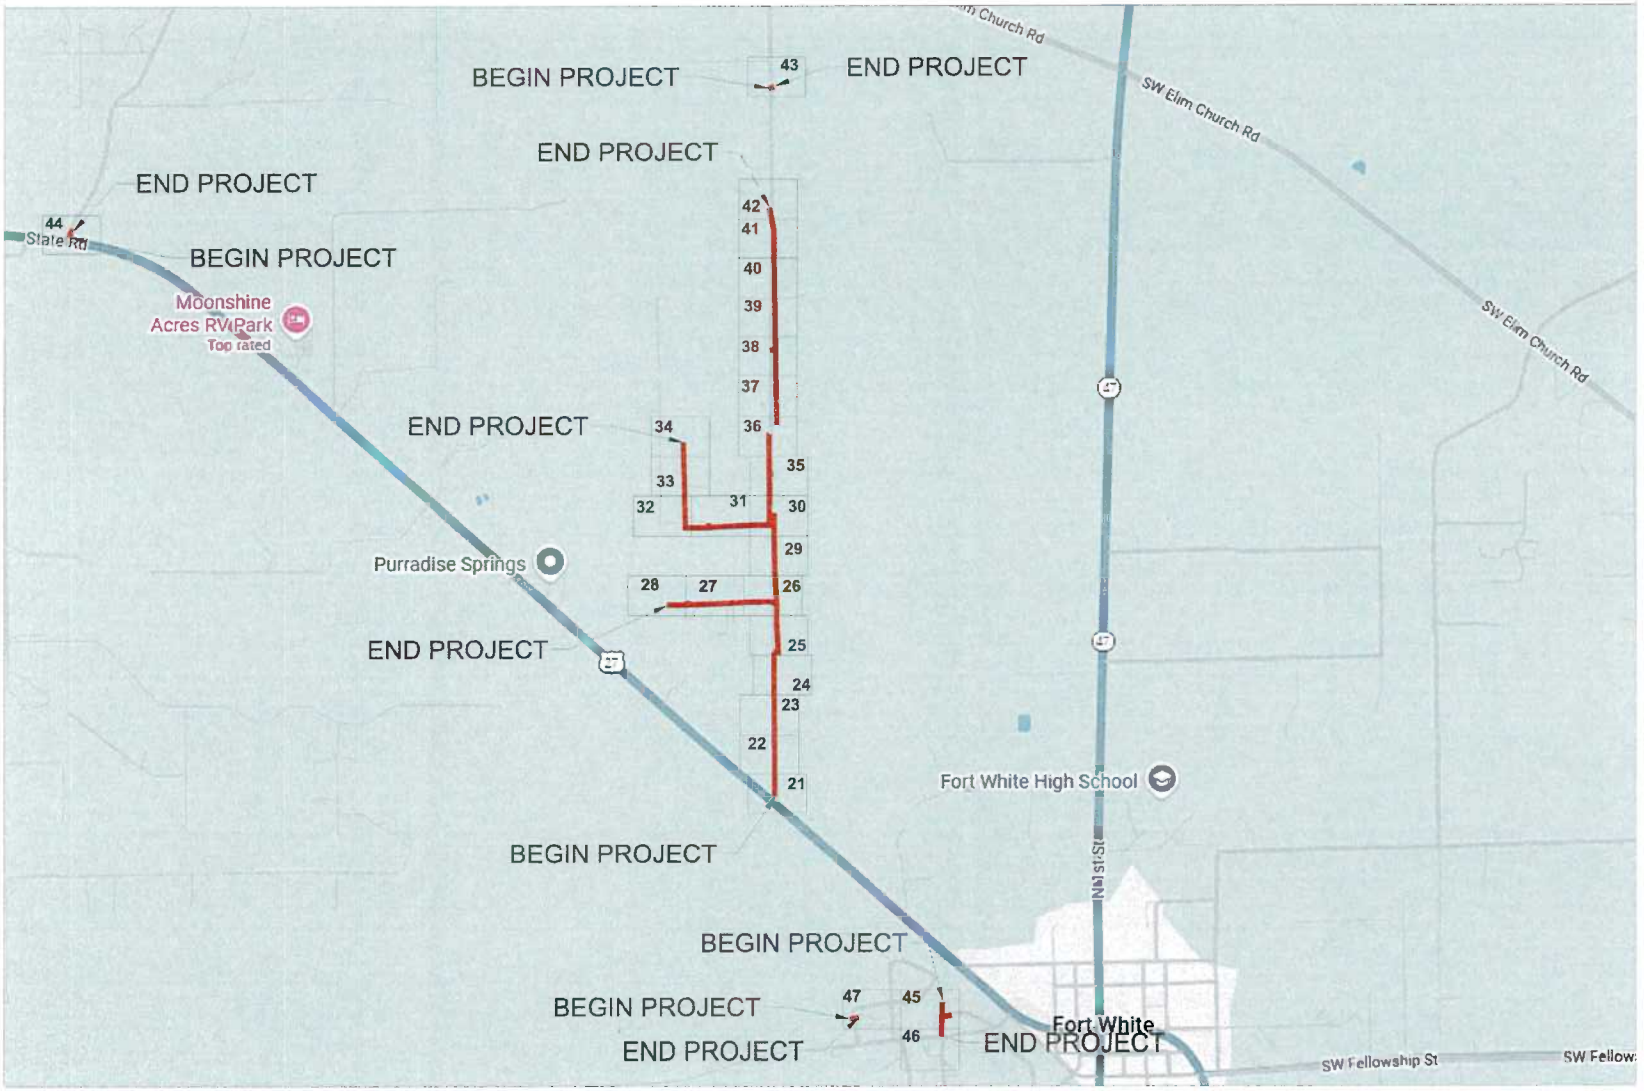

811

MasTec Communications Group

800 S DOUGLAS ROAD 10TH FLOOR
CORAL GABLES, FL 33134
(407) 301-8841

COMCAST

OUTSIDE PLANT CONSTRUCTION

FIBER OPTIC CABLE ROUTE
PROJECT NAME FLLCT00300

REVISION #	DATE	DESCRIPTION	BY

DATE	01/05/2026
SCALE	NTS
DRAWN BY	MasTec
WORK NUMBER	FLLCT00300
COUNTY	COLUMBIA
ADDRESS	8753 SW ELIM CHURCH RD, FORT WHITE, FL 32038
TOWNSHIP	6S
RANGE	16E
SECTION	16
CIRCUIT NUMBER	JB0002156643
SHEET TITLE	LOCATION MAP

SHEET 3 OF 73

GENERAL NOTES

THE LOCATIONS OF UTILITIES SHOWN ON THESE DRAWINGS ARE ONLY APPROXIMATE. MASTEC HEREBY DISCLAIMS ANY RESPONSIBILITY TO THIRD PARTIES FOR THE ACCURACY OF THIS INFORMATION. PERSONS WORKING IN THE AREA COVERED BY THIS DRAWING MUST CONTACT THE STATEWIDE CALL-BEFORE-YOU-DIG SYSTEM TO ASCERTAIN THE LOCATION OF UNDERGROUND UTILITIES PRIOR TO PERFORMING ANY EXCAVATION.

1. ALL MATERIALS, WORKMANSHIP, AND CONSTRUCTION OF UTILITY IMPROVEMENTS SHALL MEET OR EXCEED SITE WORK STANDARDS AND THE STANDARDS AND SPECIFICATIONS SET FORTH IN THE LOCAL JURISDICTION REGULATIONS AND APPLICABLE STATE AND FEDERAL REGULATIONS. WHERE THERE IS CONFLICT BETWEEN THESE PLANS AND THE SPECIFICATIONS, OR ANY APPLICABLE STANDARDS, THE HIGHER QUALITY STANDARD SHALL APPLY. ALL WORK WITHIN PUBLIC R.O.W. OR EASEMENTS MAY REQUIRE INSPECTED AND APPROVED BY THE LOCAL JURISDICTION INSPECTOR. INSPECTION SERVICES AND CONSTRUCTION CERTIFICATION TO BE PROVIDED BY DESIGNEE OF PROJECT SPONSOR/OWNER.

2. THE CONTRACTOR IS SPECIFICALLY CAUTIONED THAT THE LOCATION AND/OR ELEVATION OF EXISTING UTILITIES, AS SHOWN ON THESE PLANS, IS BASE ON RECORDS OF THE VARIOUS UTILITY COMPANIES, AND WHERE POSSIBLE, MEASUREMENTS TAKEN IN THE FIELD. THE INFORMATION IS NOT TO BE RELIED UPON AS BEING EXACT OR A COMPLETE RECORD OF ALL UTILITIES IN THE WORK AREA. THE CONTRACTOR MUST CALL THE LOCAL UTILITY LOCATION CENTER AT LEAST 48 HOURS BEFORE ANY EXCAVATION TO REQUEST EXACT FIELD LOCATIONS OF EXISTING UTILITIES. THE CONTRACTOR SHALL VERIFY PERTINENT LOCATIONS AND ELEVATIONS, ESPECIALLY AT THE CONNECTION POINTS AND AT POTENTIAL UTILITY CONFLICTS. IT SHALL BE THE RESPONSIBILITY OF THE CONTRACTOR TO RELOCATE ALL EXISTING UTILITIES THAT CONFLICT WITH THE PROPOSED IMPROVEMENTS SHOWN ON THESE PLANS.

3. THE CONTRACTOR SHALL BE RESPONSIBLE FOR OBTAINING ALL NECESSARY PERMITS FROM ALL APPLICABLE AGENCIES. THE CONTRACTOR SHALL NOTIFY THE LOCAL JURISDICTION INSPECTOR AT LEAST 48 HOURS PRIOR TO THE START OF ANY EARTH DISRUPTING ACTIVITY OR CONSTRUCTION ON ANY AND ALL PUBLIC IMPROVEMENTS IF REQUIRED.

4. THE CONTRACTOR SHALL COORDINATE AND COOPERATE WITH THE LOCAL JURISDICTION AND ALL UTILITY COMPANIES WITH REGARD TO RELOCATIONS OR ADJUSTMENTS OF EXISTING UTILITIES DURING CONSTRUCTION, TO ASSURE THAT THE WORK IS ACCOMPLISHED IN A TIMELY FASHION, AND WITH A MINIMUM DISRUPTION OF SERVICES. THE CONTRACTOR SHALL BE RESPONSIBLE FOR CONTACTING ALL PARTIES AFFECTED BY ANY DISRUPTION OF ANY UTILITY SERVICE.

5. THE CONTRACTOR SHALL HAVE ONE (1) SIGNED COPY OF THE APPROVE PLANS, ONE (1) COPY OF THE APPROPRIATE STANDARDS AND SPECIFICATIONS, AND ONE (1) COPY OF ANY PERMITS AND EXTENSION AGREEMENTS NEEDED FOR THE JOB ON-SITE AT ALL TIMES.

6. THE CONTRACTOR SHALL BE RESPONSIBLE FOR ALL ASPECTS OF SAFETY INCLUDING, BUT NOT LIMITED TO: EXCAVATION, TRENCHING, SHORING, TRAFFIC CONTROL, AND SECURITY.

7. IF, DURING THE CONSTRUCTION PROCESS, CONDITIONS ARE ENCOUNTERED BY THE CONTRACTOR, HIS SUBCONTRACTORS, OR OTHER AFFECTED PARTIES WHICH COULD INDICATE A SITUATION THAT IS NOT IDENTIFIED IN THE PLANS OR SPECIFICATIONS, THE CONTRACTOR SHALL CONTACT THE ENGINEER IMMEDIATELY.

8. ALL REFERENCES TO ANY PUBLISHED STANDARDS SHALL REFER TO THE LATEST REVISION OF SAID STANDARD, UNLESS SPECIFICALLY STATED OTHERWISE.

9. FOR WORK AFFECTING PUBLIC ROADWAYS OR IF REQUIRED BY THE LOCAL JURISDICTION, THE CONTRACTOR SHALL SUBMIT A TRAFFIC CONTROL AND PHASING PLAN IN ACCORDANCE WITH M.U.T.C.D. FOR APPROVAL. PRIOR TO ANY CONSTRUCTION ACTIVITIES WITHIN OR AFFECTING THE RIGHT-OF-WAY, THE CONTRACTOR SHALL BE RESPONSIBLE FOR PROVIDING ANY AND ALL TRAFFIC CONTROL DEVICES AS MAY BE REQUIRED BY SAID PLANS. PRIOR TO INSTALLATION A PRECONSTRUCTION CONFERENCE SHALL BE HELD WITH LOCAL JURISDICTION.

10. ALL PROPOSED AERIAL CATV CROSSING ROAD/WAYS WILL HAVE MINIMUM MID-SPAN HEIGHT OF 18'-0".

11. ALL PROPOSED AERIAL CATV CROSSING DRIVEWAYS WILL HAVE MINIMUM MID-SPAN HEIGHT OF 18'-0".

10. THE CONTRACTOR IS RESPONSIBLE FOR PROVIDING ALL LABOR AND MATERIALS NECESSARY FOR THE COMPLETION OF THE INTENDED IMPROVEMENTS SHOWN ON THESE DRAWINGS OR DESIGNATED TO BE PROVIDED, INSTALLED, CONSTRUCTED, REMOVED, OR RELOCATED UNLESS SPECIFICALLY NOTED OTHERWISE.

12. PER AGENCY STANDARDS, THE CONTRACTOR SHALL BE RESPONSIBLE FOR KEEPING ROADWAYS FREE AND CLEAR OF ALL CONSTRUCTION DEBRIS AND DIRT TRACKED FROM THE SITE.

13. THE CONTRACTOR SHALL BE RESPONSIBLE FOR RECORDING RECORD INFORMATION ON A SET OF RECORD DRAWINGS KEPT AT THE CONSTRUCTION SITE AND AVAILABLE TO THE LOCAL JURISDICTION INSPECTOR AT ALL TIMES.

14. DIMENSIONS FOR LAYOUT AND CONSTRUCTION ARE NOT TO BE SCALED FROM ANY DRAWING. FOR ADDITIONAL INFORMATION CONTACT THE ENGINEER FOR CLARIFICATION AND NOTE ON THE RECORD DRAWINGS.

15. ALL EROSION AND SEDIMENT CONTROL (E.S.C.) MEASURES SHALL BE INSTALLED AT THE LIMITS OF CONSTRUCTION PRIOR TO GROUND DISTURBING ACTIVITIES. ALL E.S.C. MEASURES SHALL BE MAINTAINED IN GOOD REPAIR BY THE CONTRACTOR UNTIL SUCH TIME AS THE ENTIRE DISTURBED AREAS ARE STABILIZED WITH HARD SURFACE OR LANDSCAPING.

16. ALL WORK WITHIN THE PUBLIC RIGHT-OF-WAY IS SUBJECT TO THE JURISDICTION OF THE LOCAL JURISDICTION ENGINEERING DEPARTMENT STANDARD DETAILS AND SPECIFICATIONS.

17. ALL CONSTRUCTION OPERATIONS, INCLUDING THE WARMING UP, REPAIR, ARRIVAL, DEPARTURE OR RUNNING OF TRUCKS, EARTH MOVING EQUIPMENT, CONSTRUCTION EQUIPMENT AND ANY OTHER ASSOCIATED EQUIPMENT SHALL GENERALLY BE LIMITED TO THE TIME PERIOD APPROVED BY THE LOCAL JURISDICTION.

18. CALL THE "CALL BEFORE YOU DIG" NUMBER 48 HOURS IN ADVANCE OF DIGGING AT 8.1.1.

MasTec
Communications Group
800 S. DOUGLAS ROAD 10TH FLOOR
CORAL GABLES, FL 33134
(407) 301-9841

COMCAST
OUTSIDE PLANT CONSTRUCTION
FIBER OPTIC CABLE ROUTE
PROJECT NAME:FLLCT00300

REVISION #	DATE	DESCRIPTION	BY

DATE: 01/05/2026
SCALE: NTS
DRAWN BY: MasTec
WO# NUMBER: FLLCT00300
COUNTY: COLUMBIA
ADDRESS: 8750 SW ELIM CHURCH RD, LAKE WHITE, FL 32058
TOWNSHIP: 6S
RANGE: 16E
SECTION: 16
CHARTER NUMBER: JB0002156843
SHEET TITLE: GENERAL NOTES

SHEET 4 OF 73

LEGENDS

SYMBOLS

SYMBOL	DESCRIPTION	SYMBOL	DESCRIPTION
○	TELEPHONE POLE		POWER MANHOLE
×	WOOD POLE	MP	MILESPOST MARKER
⊗	JOINT POLE	RR	RAILROAD EQUIPMENT / RAILROAD SIGNAL POLE
⊠	TRANSFORMER POLE		RAILROAD SIGN / PED CROSSING SIGNAL
⊠	JOINT TRANSFORMER POLE		RAILROAD GATE
●	CATV POLE		RAILROAD CROSSING
(S)	STEEL POLE		MARKER POLE
(C)	CONCRETE POLE	SC	SEWER CAP
(T)	POLE TEMPORARY		SAN SEWER MANHOLE / SAN SEWER HANDHOLE
○	FN OWNED POLE		STORM SEWER MANHOLE / STORM SEWR HANDHOLE
(TS)	TRAFFIC SIGNAL POLE		STORM DRAIN CATCH BASIN/GRATE INLET/CONCRETE SPILLWAY
	LIGHT POLE		FIRE HYDRANT
×	POLES (STRAND, NON FIBER)	G	GAS VALVE
×	POLES (STRAND, NON FIBER)		WATER VALVE / CONTROL VALVE/SPRINKLER VALVE
⊗	POLES (STRAND, NON FIBER)		WATER METER
	POWER POLE	WC	WATER CAP
	POWER RISER	W	WATER VAULT
	GROUND LOCATION		WATER VALVE MARKER
	BOND LOCATION	TB	TELEPHONE BOOTH / PAY PHONE
	ANCHOR	T	TELCO BOX TELCO CAB
3/4 1-10M 12/23	CALL OUT/POLE NUMBER	P	POWER PED
	CALL OUT/POLE NUMBER/POLE ID		STORAGE
	POWER XFMER	450'	UG CONDUIT FOOTAGE
	TELCO MANHOLE	153'	STRAND FOOTAGE
T	TELCO PED		BORE PIT
CP	CONCRETE TELCO PAD	MH	FIBER MANHOLE
R	TELCO RISER		4X4X12 JUNCTION BOX
T	TELCO VAULT	U	CC PED
	TRAFFIC SIGNAL HANDHOLE		CC FDP
	TRAFFIC SIGNAL BOX	U	UNKNOWN CAP
T	TRAFFIC SIGNAL CABINET		VAULT
	ABOVE GROUND PEDESTAL		CABINET
	EXISTING FIBER VAULT		PED
	17X30 VAULT		MAIL BOX
	24X36 VAULT		YARD LIGHT
	30X48 VAULT		BUILDING
	48X48 VAULT	21TH AVE	STREET NAME
	36X48 VAULT		BUS SHELTER
BAY	36X60 VAULT		CONIFEROUS TREE PINE TREE
	MANHOLE-LEASED		DECIDUOUS TREE PALM TREE
	HANDHOLE-LEASED		DECORATIVE ROCKS
P	POWER VAULT		SHRUB HEDGE
	TELEPHONE MANHOLE		BUSH
	TELEPHONE VAULT		RISER
	FIBER VAULT		NORTH ARROW
	CULVERT		PROPOSED "FLOWERPOT"

LINETYPES

	STRAND
DB DB DB	PROPOSED TRENCH
	PROPOSED BORE
A	PROPOSED AERIAL
E	POWER
	DROP CABLE
C	BURIED COMM
	GAS
	WATER
S S	SANITARY SEWER GRAVITY MAIN
	STORM DRAIN
D	DITCH
	GUARDRAIL

	FENCE
SW SW	SIDEWALK
EOP EOP	EDGE OF PAVEMENT
R/W R/W	RIGHT OF WAY
BOC BOC	BACK OF CURB
	UTILITY EASEMENT
CL CL	CENTER LINE
	BUILDING
	PROPERTY LINE
	OVERHEAD GUY
	POLE TO POLE GUY
	RAILROAD

811

MasTec
Communications Group

800 S. DOUGLAS ROAD 10TH FLOOR
CORAL GABLES, FL 33134
(407) 301-9941

COMCAST
OUTSIDE PLANT CONSTRUCTION

FIBER OPTIC CABLE ROUTE
PROJECT NAME-FLLCT00300

REVISION

#	DATE	DESCRIPTION	BY

DATE: 01/05/2026
SCALE: NTS
DRAWN BY: MasTec
WORK NUMBER: FLLCT00300
COUNTY: COLUMBIA
ADDRESS: 4750 SW LLM SHUMER RD, LAKE CITY, FL 32024
TOWNSHIP: 6S
RANGE: 18E
SECTION: 16
CHILD JOB NUMBER: JB0002156643
SHEET TITLE: LEGENDS

SHEET 5 OF 73

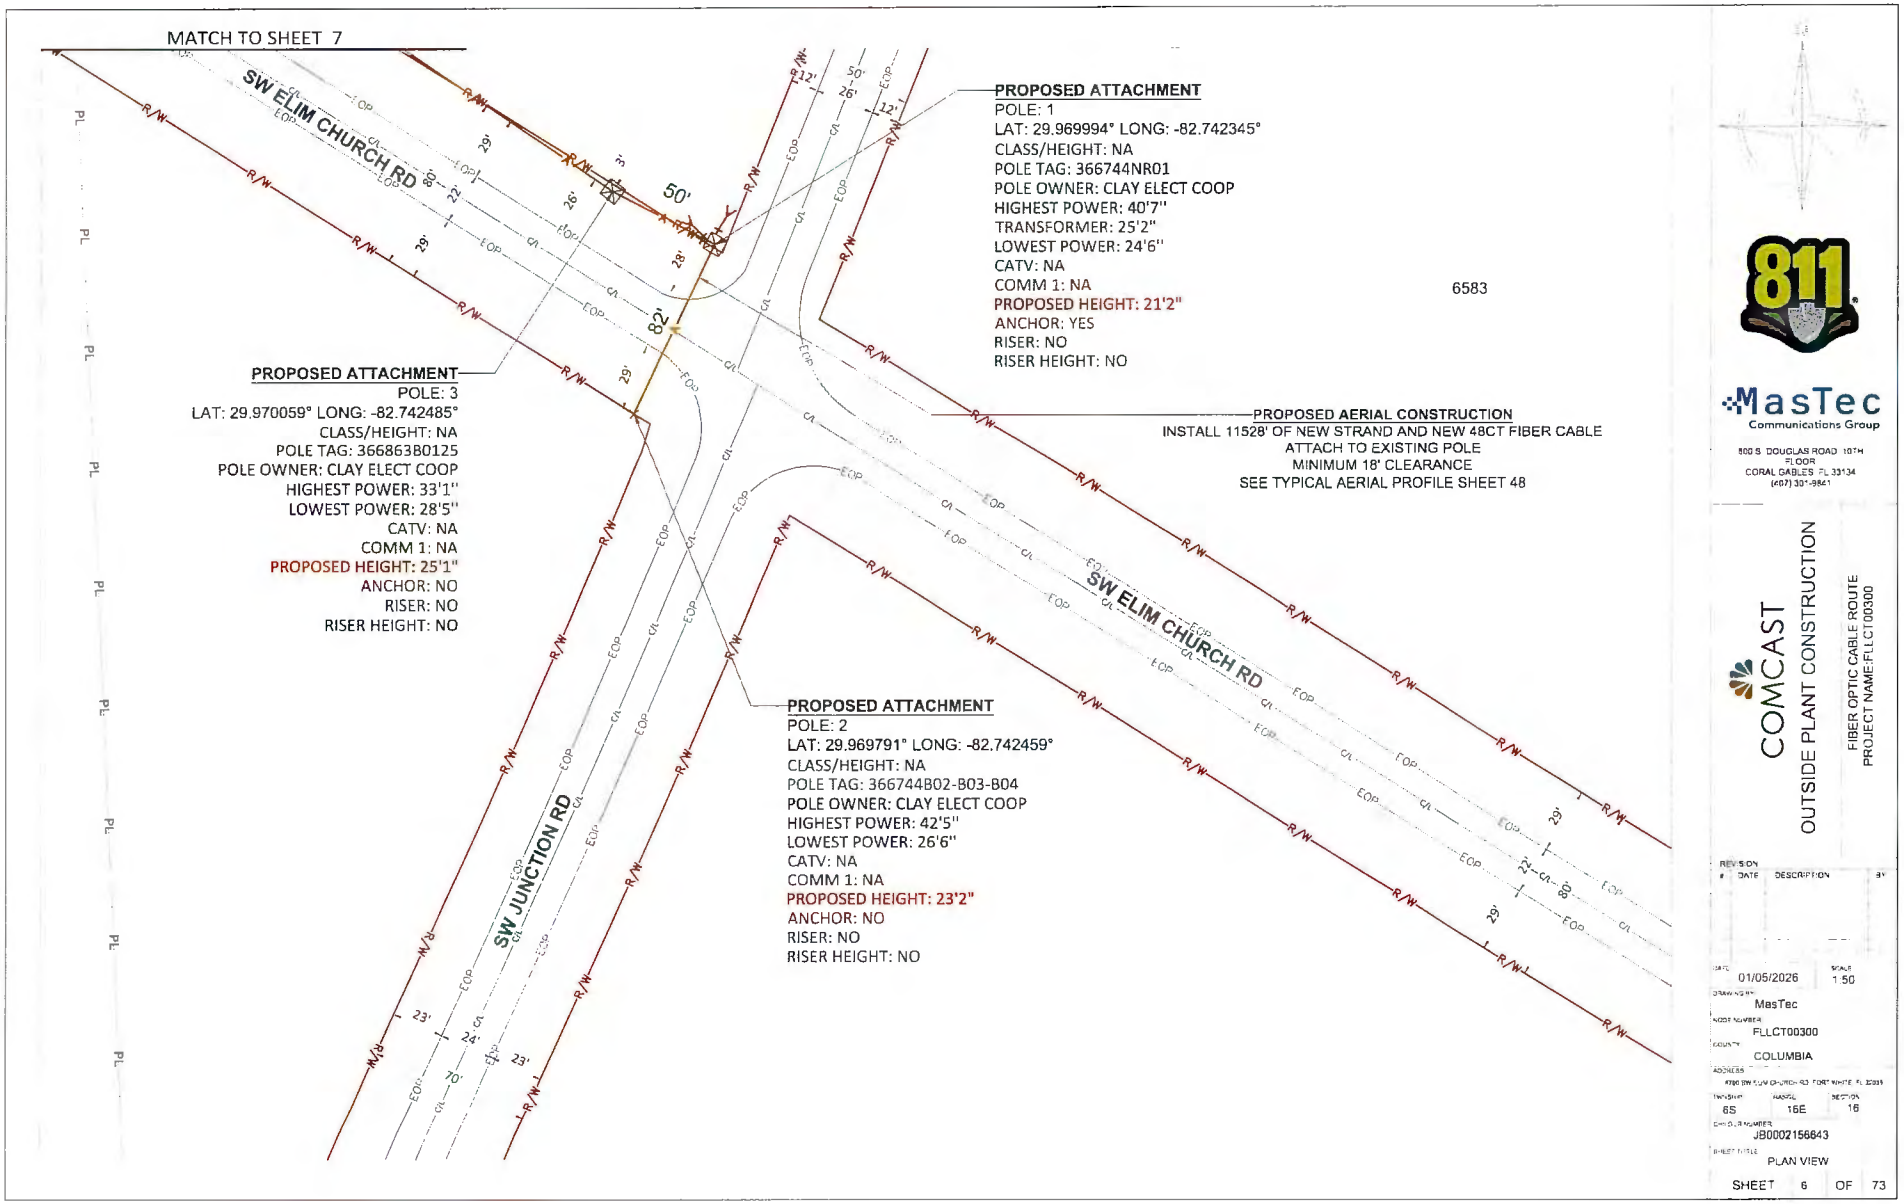

811

MasTec
Communications Group
800 S. DOUGLAS ROAD 10TH FLOOR
CORAL GABLES FL 33134
(407) 301-9841

COMCAST
OUTSIDE PLANT CONSTRUCTION
FIBER OPTIC CABLE ROUTE
PROJECT NAME:FLLCT00300

REVISION #	DATE	DESCRIPTION	BY

DATE: 01/05/2026
SCALE: 1:50
DRAWING BY: MasTec
NODE NUMBER: FLLCT00300
COUNTY: COLUMBIA
ADDRESS: 4780 SW ELIM CHURCH RD FORT WHITE FL 32038
TOWNSHIP: 6S
RANGE: 16E
SECTION: 16
CHARGE NUMBER: JB0002156643
SHEET TITLE: PLAN VIEW
SHEET 6 OF 73

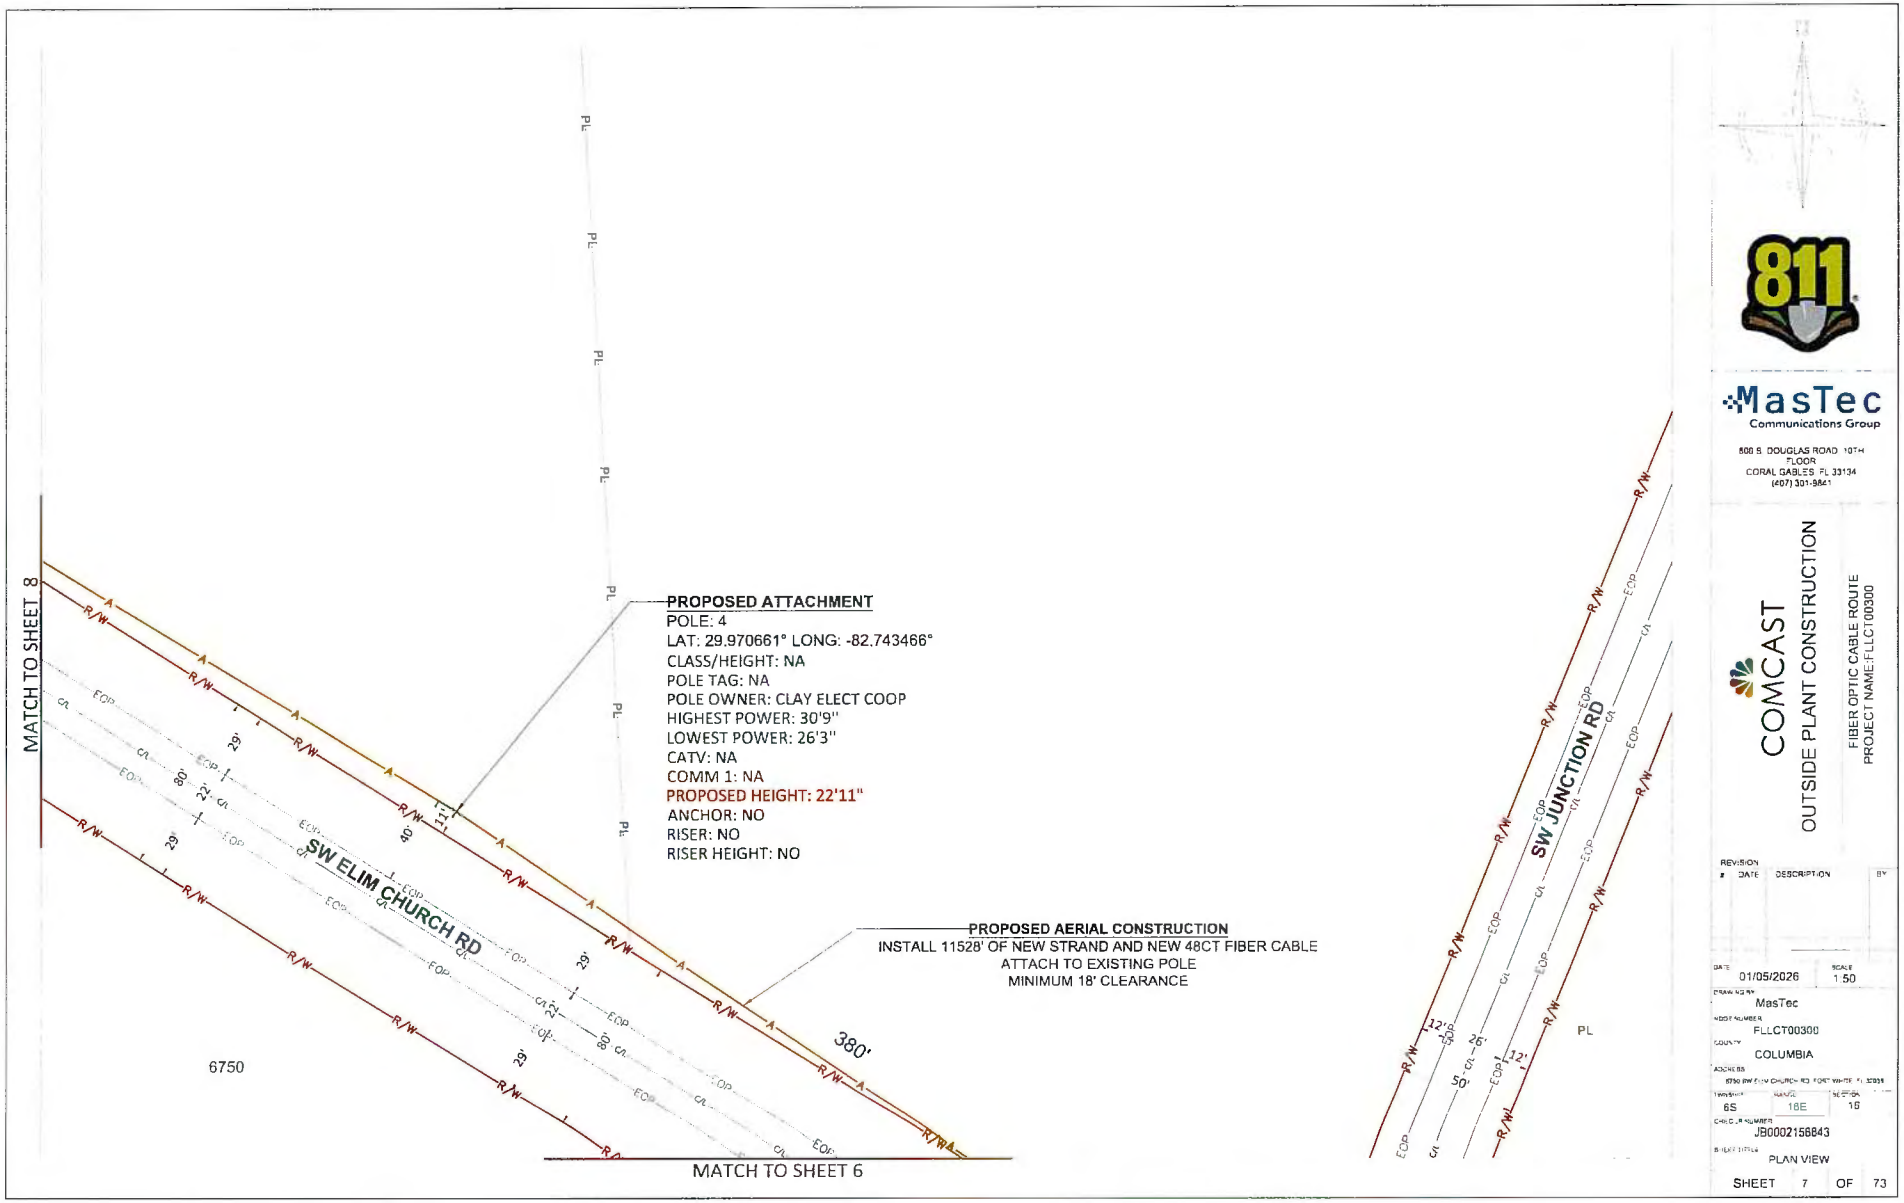

811

MasTec
Communications Group

800 S. DOUGLAS ROAD 10TH FLOOR
CORAL GABLES, FL 33134
(407) 301-3841

COMCAST

OUTSIDE PLANT CONSTRUCTION

FIBER OPTIC CABLE ROUTE
PROJECT NAME:FLLCT00300

REVISION #	DATE	DESCRIPTION	BY

DATE	01/05/2026
SCALE	1:50
DRAWN BY	MasTec
NODE NUMBER	FLLCT00300
COUNTY	COLUMBIA
ADDRESS	6750 SW ELIM CHURCH RD FORT WHITE, FL 32038
TOWNSHIP	6S
RANGE	16E
SECTION	16
CHECK NUMBER	JB0002156843
SHEET TITLE	PLAN VIEW

SHEET 7 OF 73

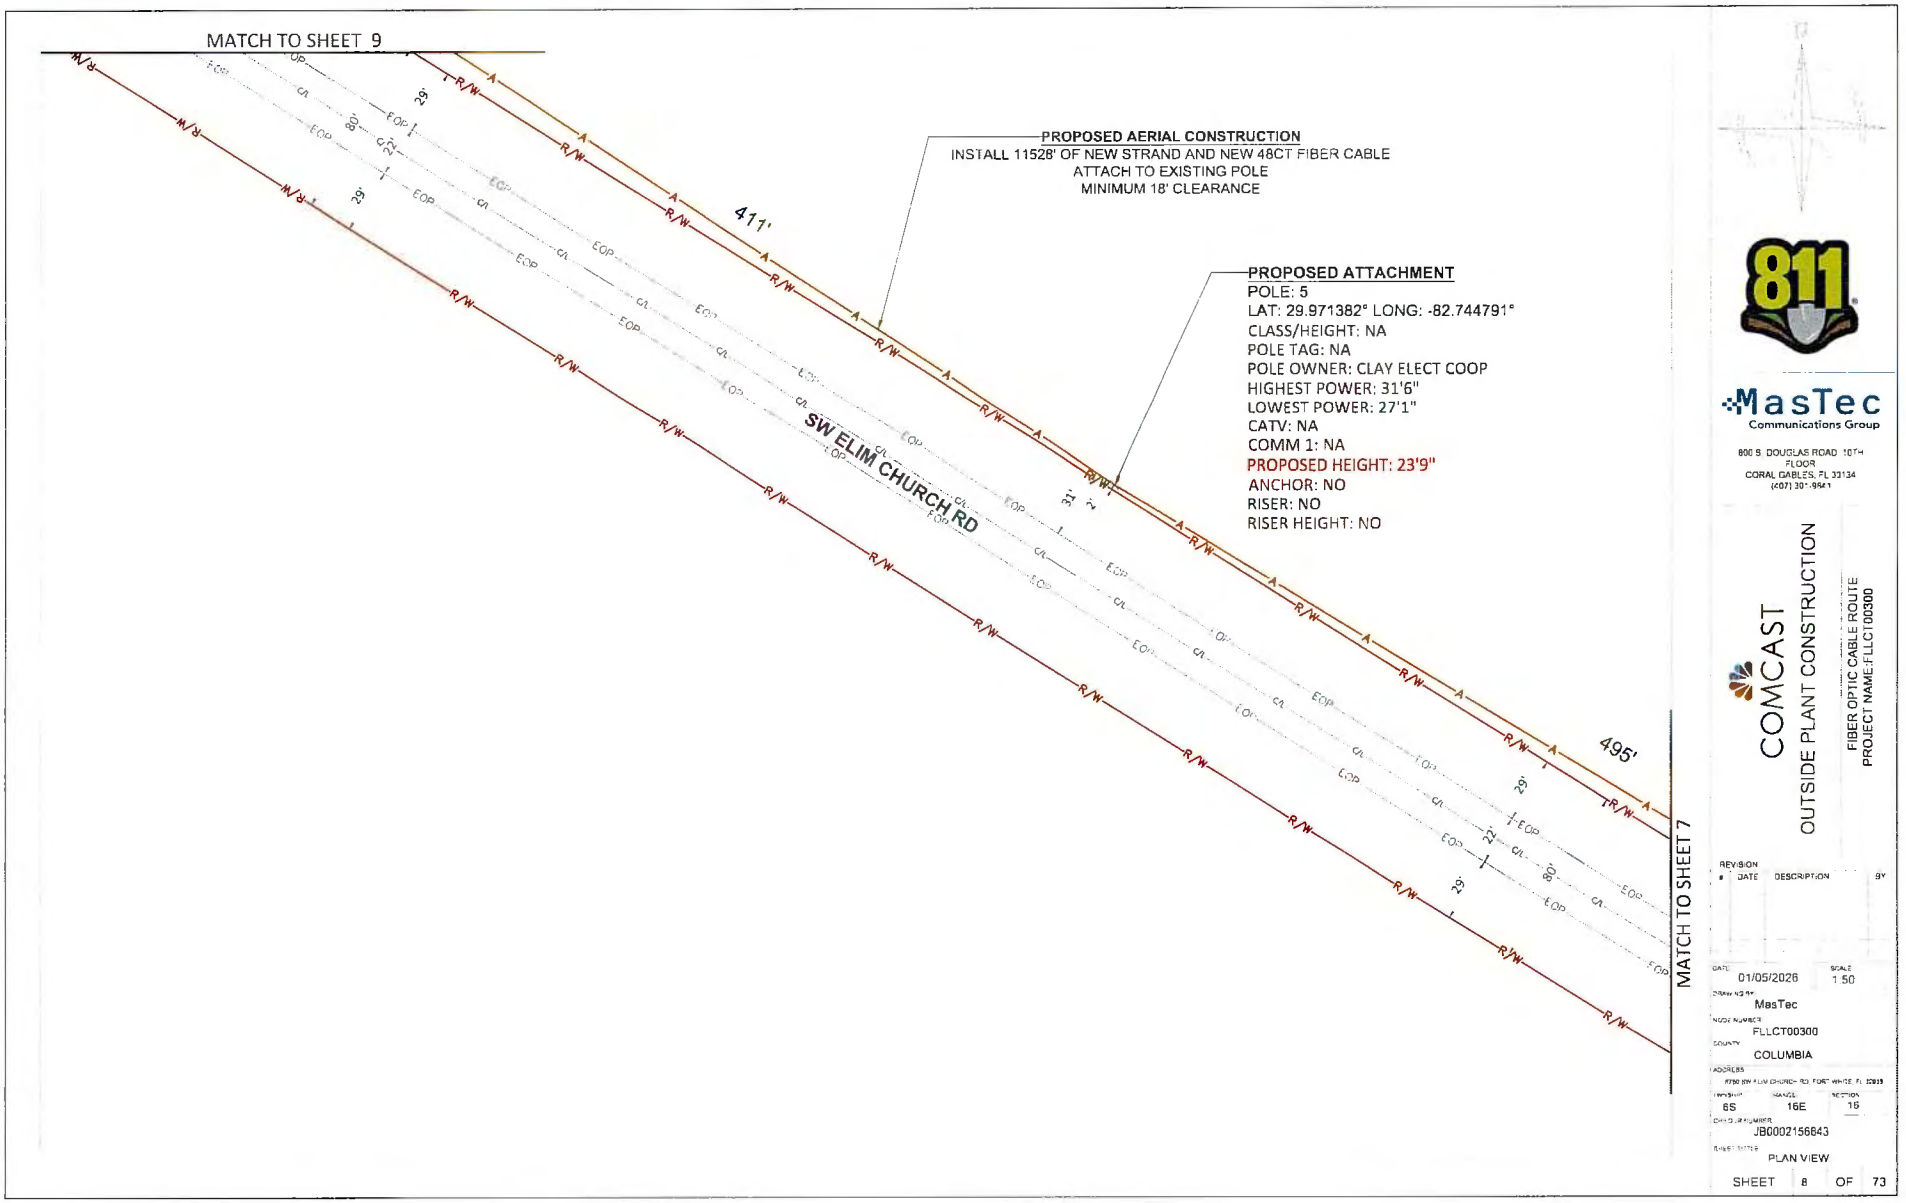
MATCH TO SHEET 9
PROPOSED AERIAL CONSTRUCTION
INSTALL 11528' OF NEW STRAND AND NEW 48CT FIBER CABLE
ATTACH TO EXISTING POLE
MINIMUM 18' CLEARANCE
PROPOSED ATTACHMENT
POLE: 5
LAT: 29.971382° LONG: -82.744791°
CLASS/HEIGHT: NA
POLE TAG: NA
POLE OWNER: CLAY ELECT COOP
HIGHEST POWER: 31'6"
LOWEST POWER: 27'1"
CATV: NA
COMM 1: NA
PROPOSED HEIGHT: 23'9"
ANCHOR: NO
RISER: NO
RISER HEIGHT: NO
411'
495'
SW ELIM CHURCH RD
MATCH TO SHEET 7
811
MasTec
Communications Group
800 S. DOUGLAS ROAD 10TH FLOOR
CORAL GABLES, FL 33134
COMCAST
OUTSIDE PLANT CONSTRUCTION
FIBER OPTIC CABLE ROUTE
PROJECT NAME:FLLCT00300
REVISION
DATE DESCRIPTION BY
DATE 01/05/2026
SCALE 1:50
DRAWN BY MasTec
NODE NUMBER FLLCT00300
COUNTY COLUMBIA
ADDRESS 8790 SW ELIM CHURCH RD, FORT WHITE, FL 32038
TOWNSHIP 6S
RANGE 16E
SECTION 15
CHARGE NUMBER JB0002156643
SHEET TITLE PLAN VIEW
SHEET 8 OF 73

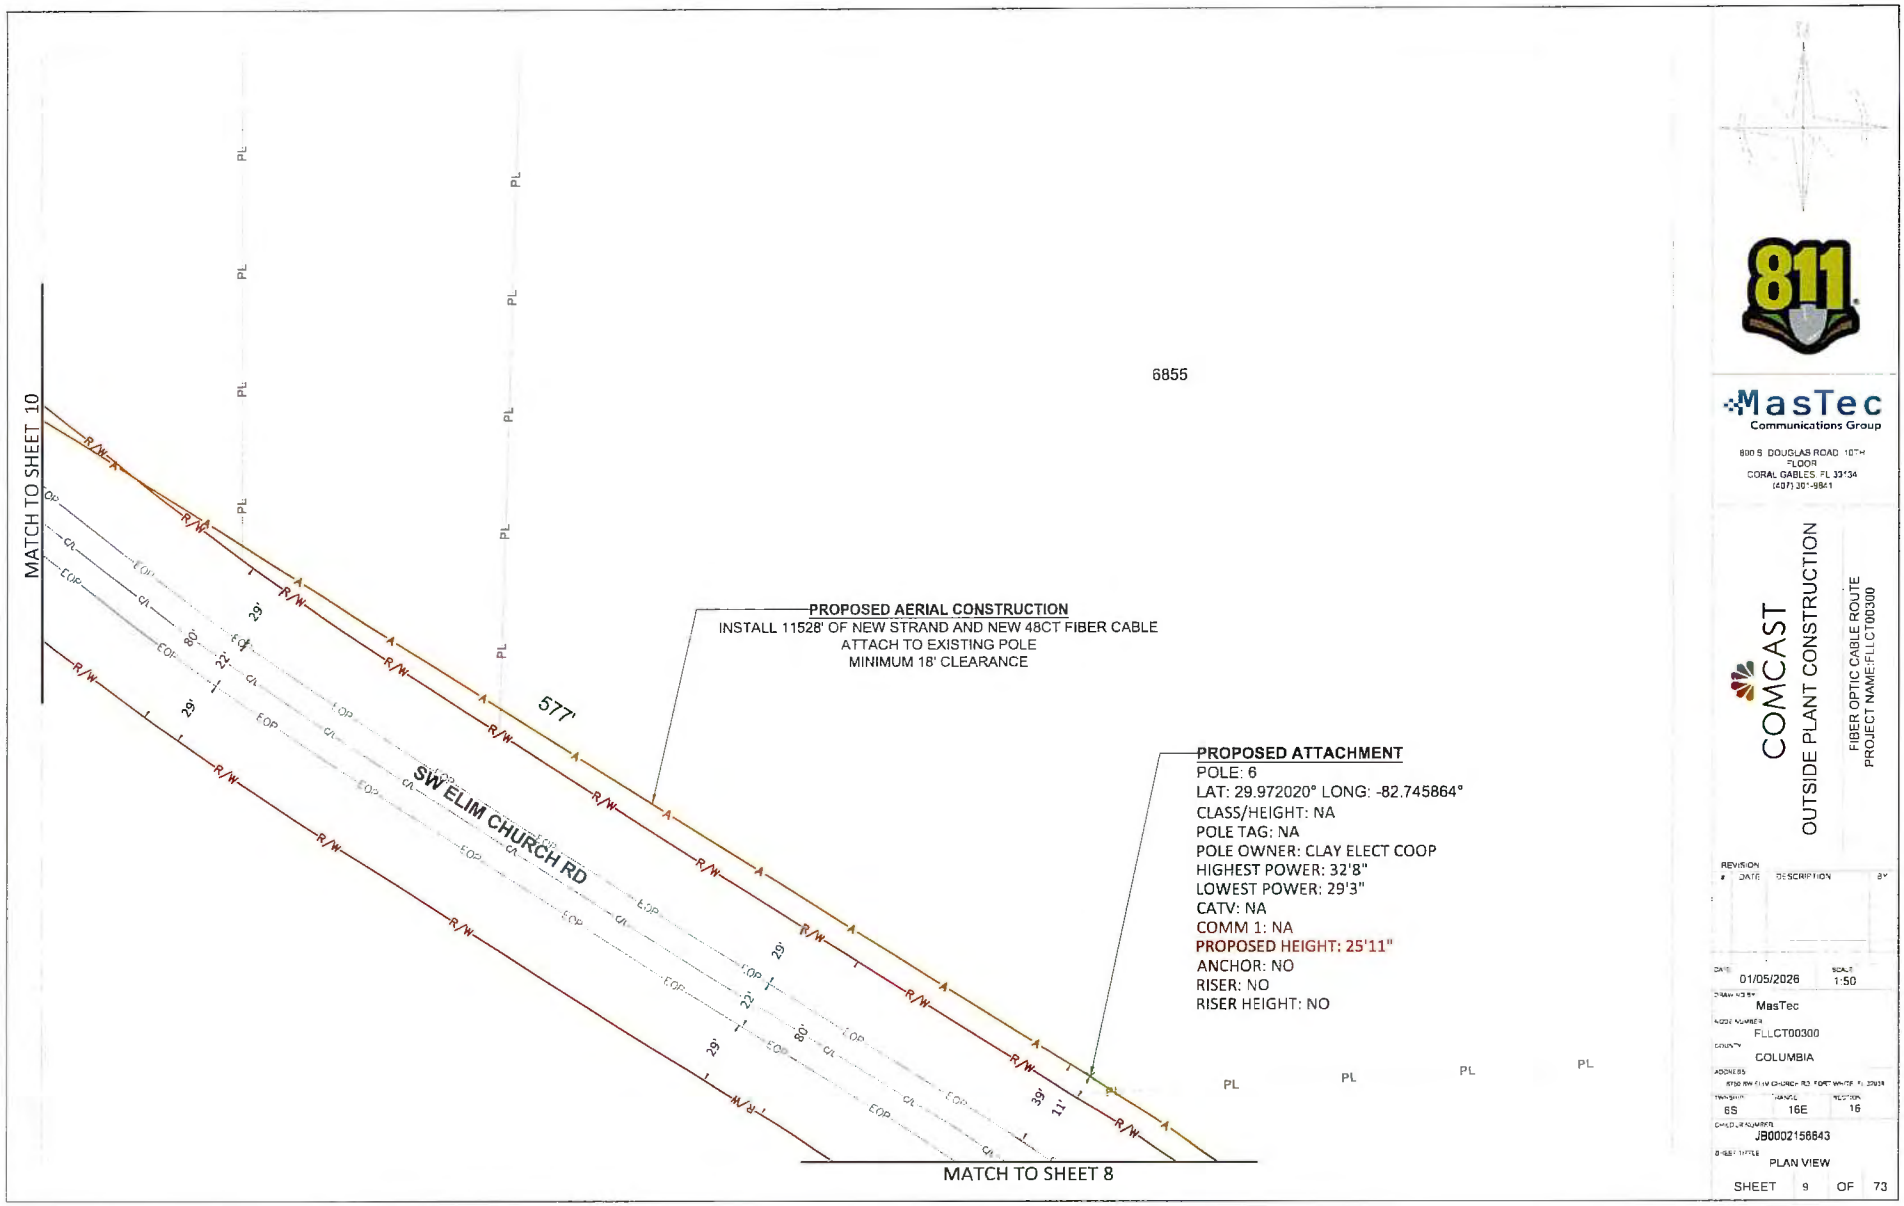
MATCH TO SHEET 10
6855
577'
PROPOSED AERIAL CONSTRUCTION
INSTALL 11528' OF NEW STRAND AND NEW 48CT FIBER CABLE
ATTACH TO EXISTING POLE
MINIMUM 18' CLEARANCE
PROPOSED ATTACHMENT
POLE: 6
LAT: 29.972020° LONG: -82.745864°
CLASS/HEIGHT: NA
POLE TAG: NA
POLE OWNER: CLAY ELECT COOP
HIGHEST POWER: 32'8"
LOWEST POWER: 29'3"
CATV: NA
COMM 1: NA
PROPOSED HEIGHT: 25'11"
ANCHOR: NO
RISER: NO
RISER HEIGHT: NO
SW ELIM CHURCH RD
MATCH TO SHEET 8
811
MasTec
Communications Group
800 S DOUGLAS ROAD 10TH FLOOR
CORAL GABLES, FL 33134
(407) 301-9841
COMCAST
OUTSIDE PLANT CONSTRUCTION
FIBER OPTIC CABLE ROUTE
PROJECT NAME:FLLCT00300
REVISION
DATE DESCRIPTION BY
DATE 01/05/2026
SCALE 1:50
DRAWN BY MasTec
NODE NUMBER FLLCT00300
COUNTY COLUMBIA
ADDRESS
TOWNSHIP 6S
RANGE 16E
SECTION 16
CHILD JOB NUMBER JB0002156843
SHEET TITLE PLAN VIEW
SHEET 9 OF 73

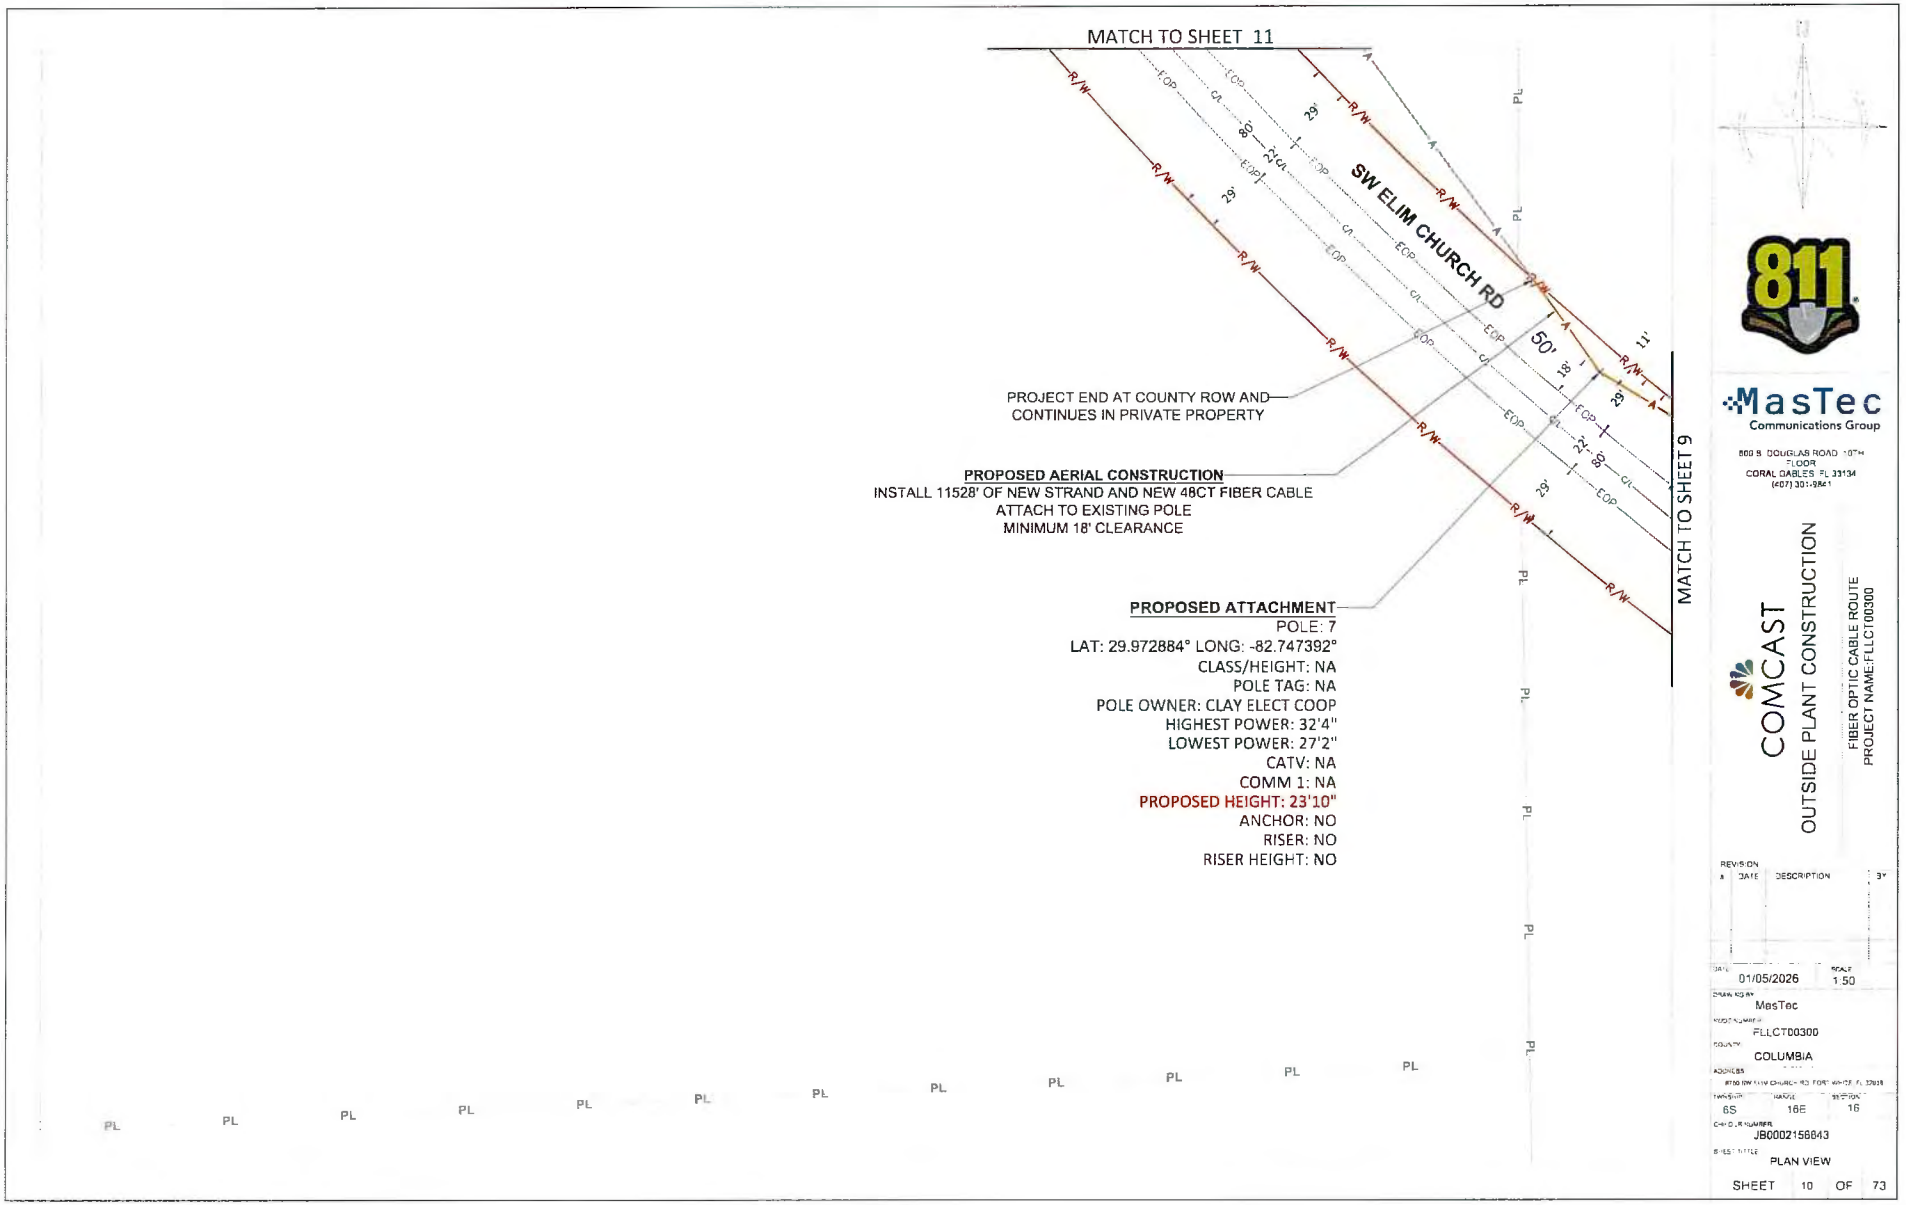
MATCH TO SHEET 11
SW ELIM CHURCH RD
50'
MATCH TO SHEET 9
PROJECT END AT COUNTY ROW AND CONTINUES IN PRIVATE PROPERTY
PROPOSED AERIAL CONSTRUCTION
INSTALL 11528' OF NEW STRAND AND NEW 48CT FIBER CABLE
ATTACH TO EXISTING POLE
MINIMUM 18' CLEARANCE
PROPOSED ATTACHMENT
POLE: 7
LAT: 29.972884° LONG: -82.747392°
CLASS/HEIGHT: NA
POLE TAG: NA
POLE OWNER: CLAY ELECT COOP
HIGHEST POWER: 32'4"
LOWEST POWER: 27'2"
CATV: NA
COMM 1: NA
PROPOSED HEIGHT: 23'10"
ANCHOR: NO
RISER: NO
RISER HEIGHT: NO
MasTec
Communications Group
COMCAST
OUTSIDE PLANT CONSTRUCTION
FIBER OPTIC CABLE ROUTE
PROJECT NAME:FLLCT00300
REVISION
DATE
DESCRIPTION
01/05/2026
1:50
MasTec
FLLCT00300
COLUMBIA
6S
16E
16
JB0002156843
PLAN VIEW
SHEET 10 OF 73

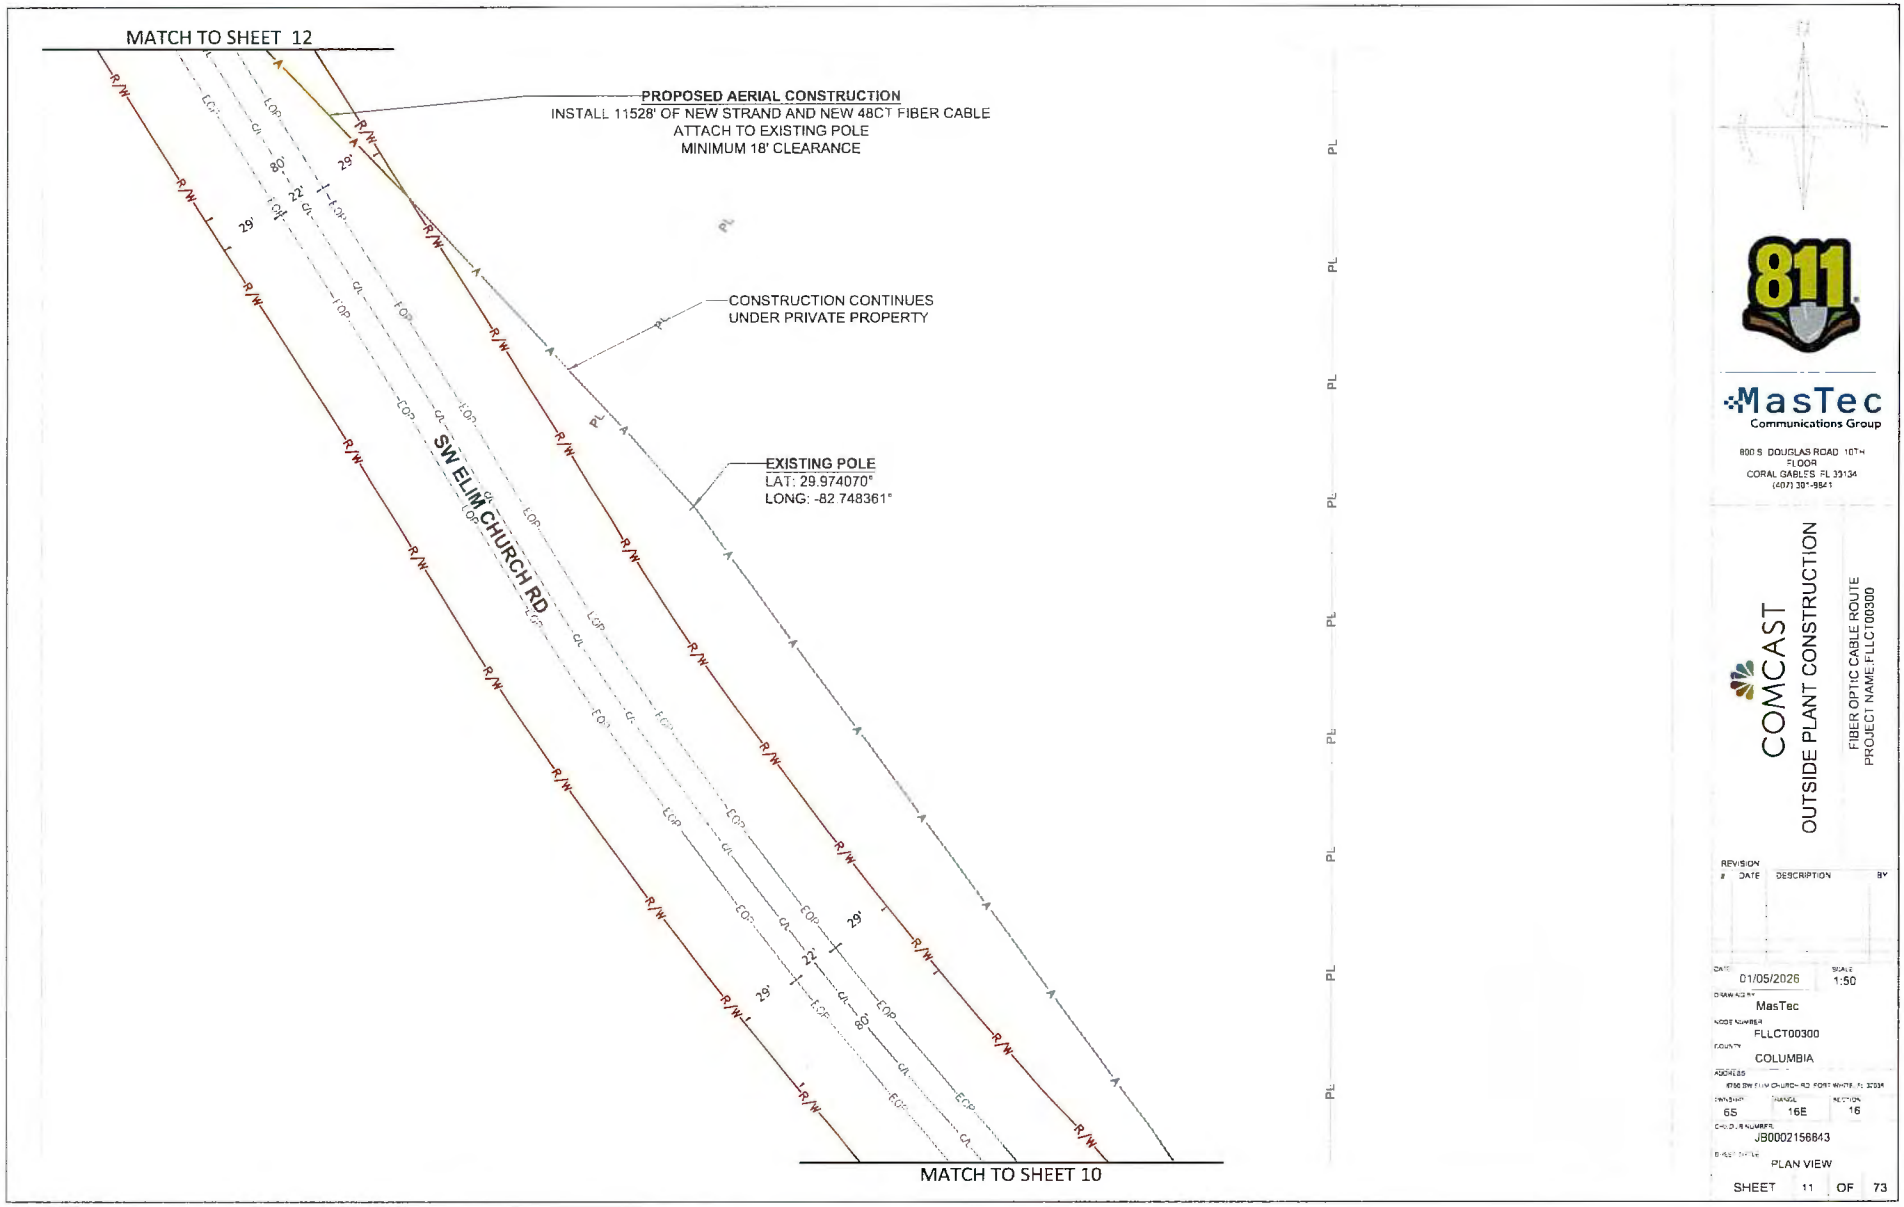

811

MasTec
Communications Group

800 S DOUGLAS ROAD 10TH FLOOR
CORAL GABLES, FL 33134
(407) 391-9841

COMCAST

OUTSIDE PLANT CONSTRUCTION

FIBER OPTIC CABLE ROUTE
PROJECT NAME:FLLCT00300

REVISION #	DATE	DESCRIPTION	BY

DATE	01/05/2026
SCALE	1:50
DRAWN BY	MasTec
NODE NUMBER	FLLCT00300
COUNTY	COLUMBIA
ADDRESS	4756 SW ELIM CHURCH RD, FORT WHITE, FL 32038
TOWNSHIP	6S
RANGE	16E
SECTION	16
CHILD NUMBER	JB0002156843
SHEET TITLE	PLAN VIEW

SHEET 11 OF 73

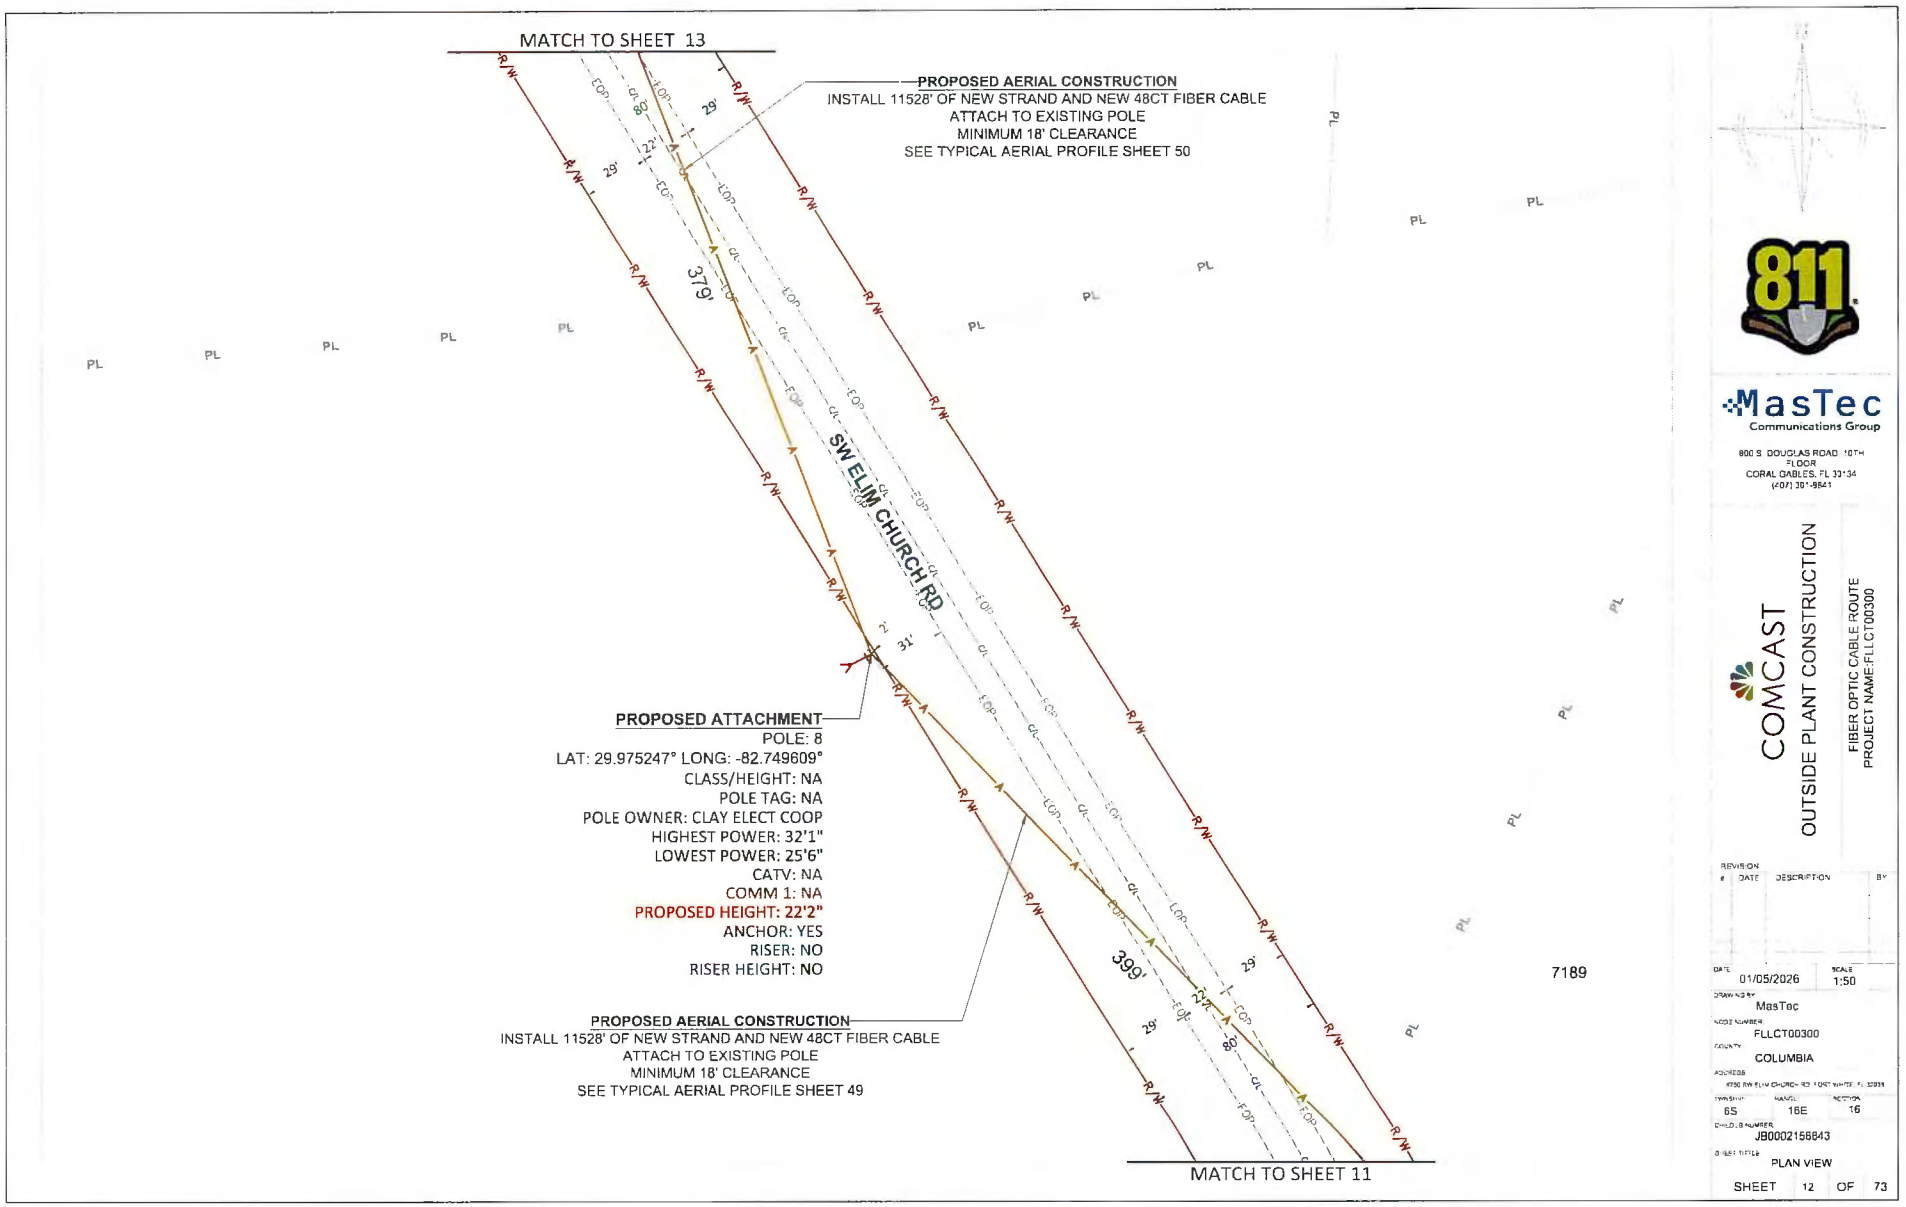

MasTec Communications Group

800 S. DOUGLAS ROAD, 10TH FLOOR
CORAL GABLES, FL 33134
(407) 391-9841

COMCAST

OUTSIDE PLANT CONSTRUCTION

FIBER OPTIC CABLE ROUTE
PROJECT NAME:FLLCT00300

REVISION #	DATE	DESCRIPTION	BY

DATE	01/05/2026
SCALE	1:50
DRAWN BY	MasTec
NODE NUMBER	FLLCT00300
COUNTY	COLUMBIA
ADDRESS	#790 SW ELIM CHURCH RD, LAKE WHITE, FL 32031
TOWNSHIP	6S
RANGE	18E
SECTION	16
CHILD JB NUMBER	JB0002156843
SHEET TITLE	PLAN VIEW

SHEET 12 OF 73

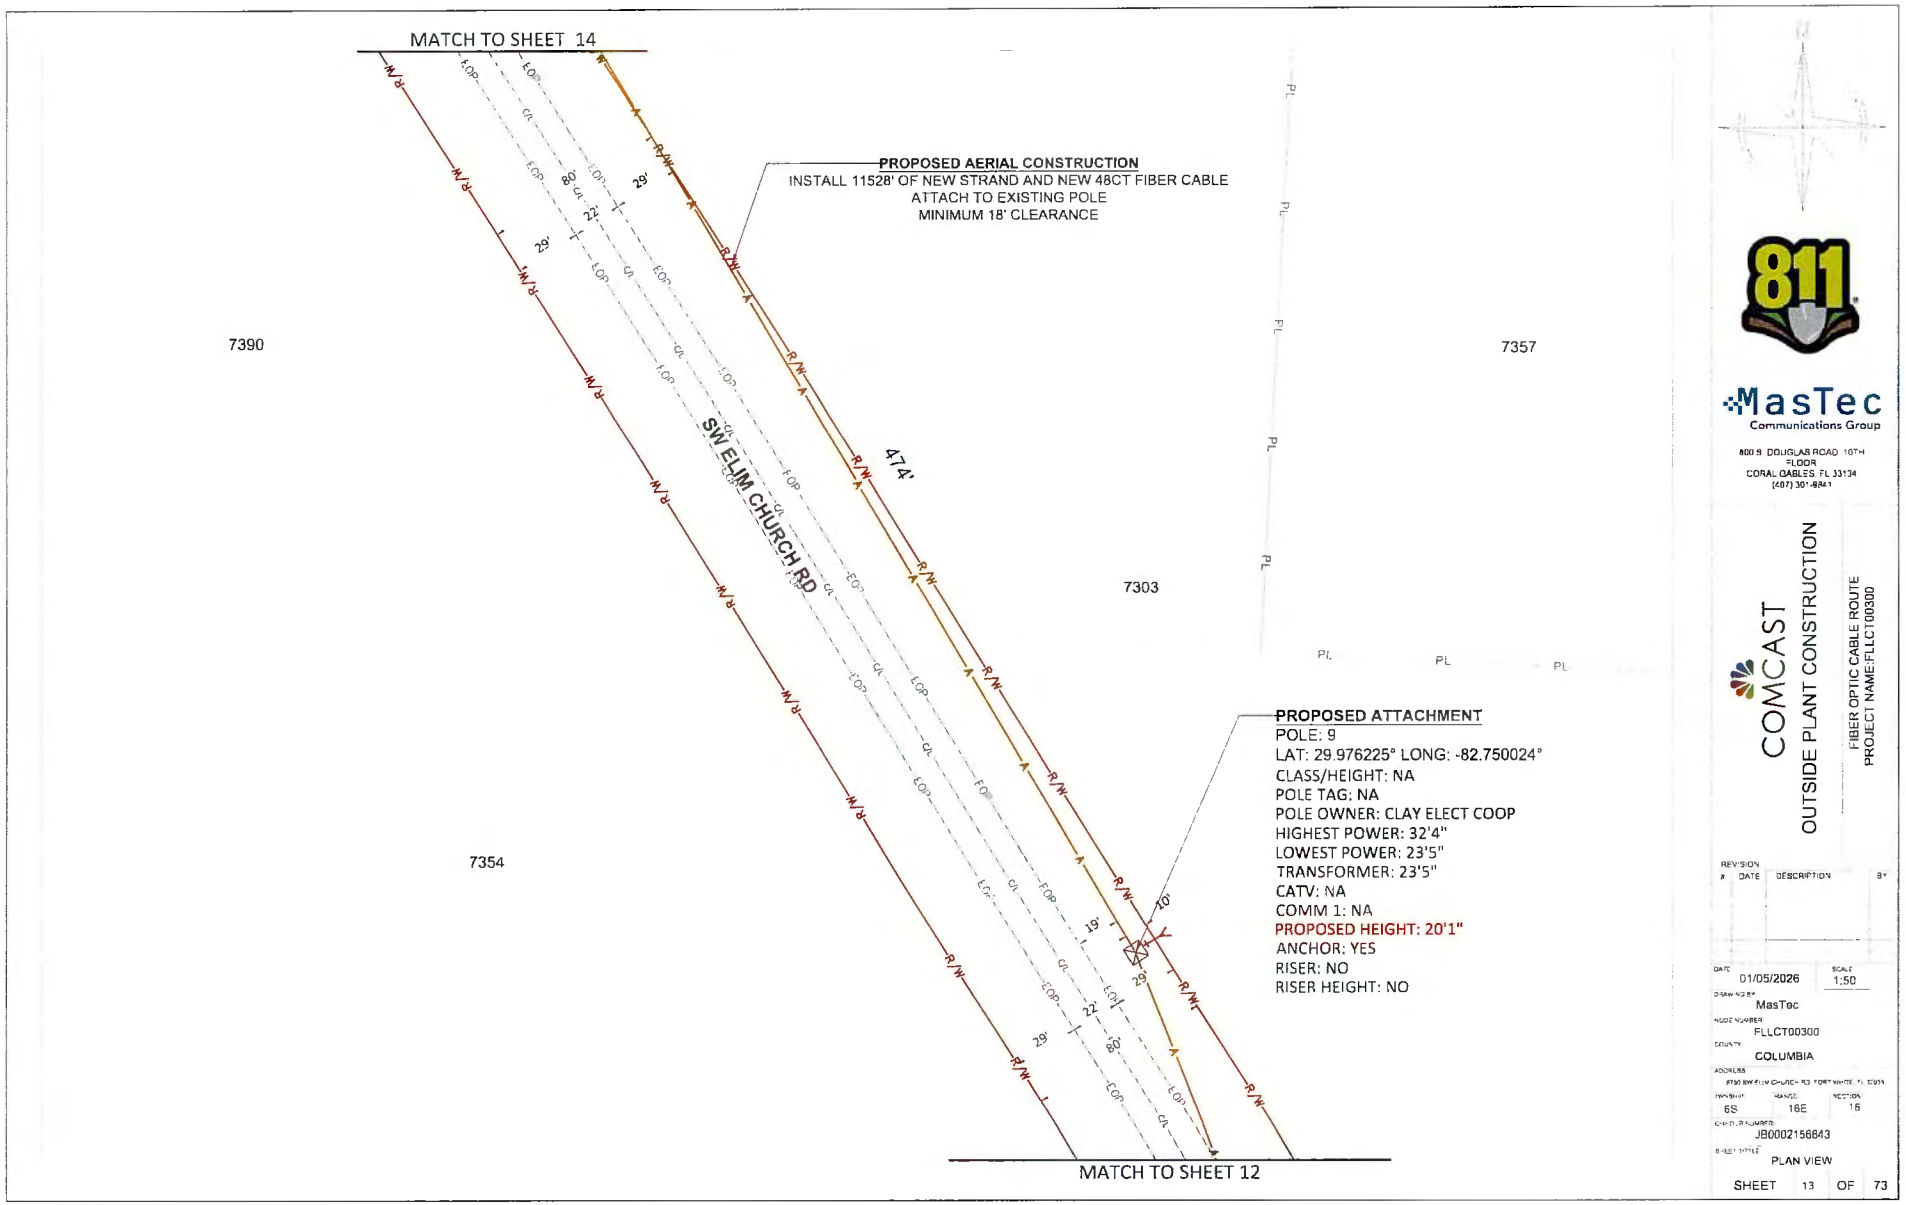
MATCH TO SHEET 14
PROPOSED AERIAL CONSTRUCTION
INSTALL 11528' OF NEW STRAND AND NEW 48CT FIBER CABLE
ATTACH TO EXISTING POLE
MINIMUM 18' CLEARANCE
7390
7357
7303
7354
SW ELIM CHURCH RD
474'
PROPOSED ATTACHMENT
POLE: 9
LAT: 29.976225° LONG: -82.750024°
CLASS/HEIGHT: NA
POLE TAG: NA
POLE OWNER: CLAY ELECT COOP
HIGHEST POWER: 32'4"
LOWEST POWER: 23'5"
TRANSFORMER: 23'5"
CATV: NA
COMM 1: NA
PROPOSED HEIGHT: 20'1"
ANCHOR: YES
RISER: NO
RISER HEIGHT: NO
MATCH TO SHEET 12
811
MasTec
Communications Group
COMCAST
OUTSIDE PLANT CONSTRUCTION
FIBER OPTIC CABLE ROUTE
PROJECT NAME:FLLCT00300
REVISION
DATE DESCRIPTION BY
DATE 01/05/2026
SCALE 1:50
MasTec
FLLCT00300
COLUMBIA
6S
16E
15
JB0002156843
PLAN VIEW
SHEET 13 OF 73

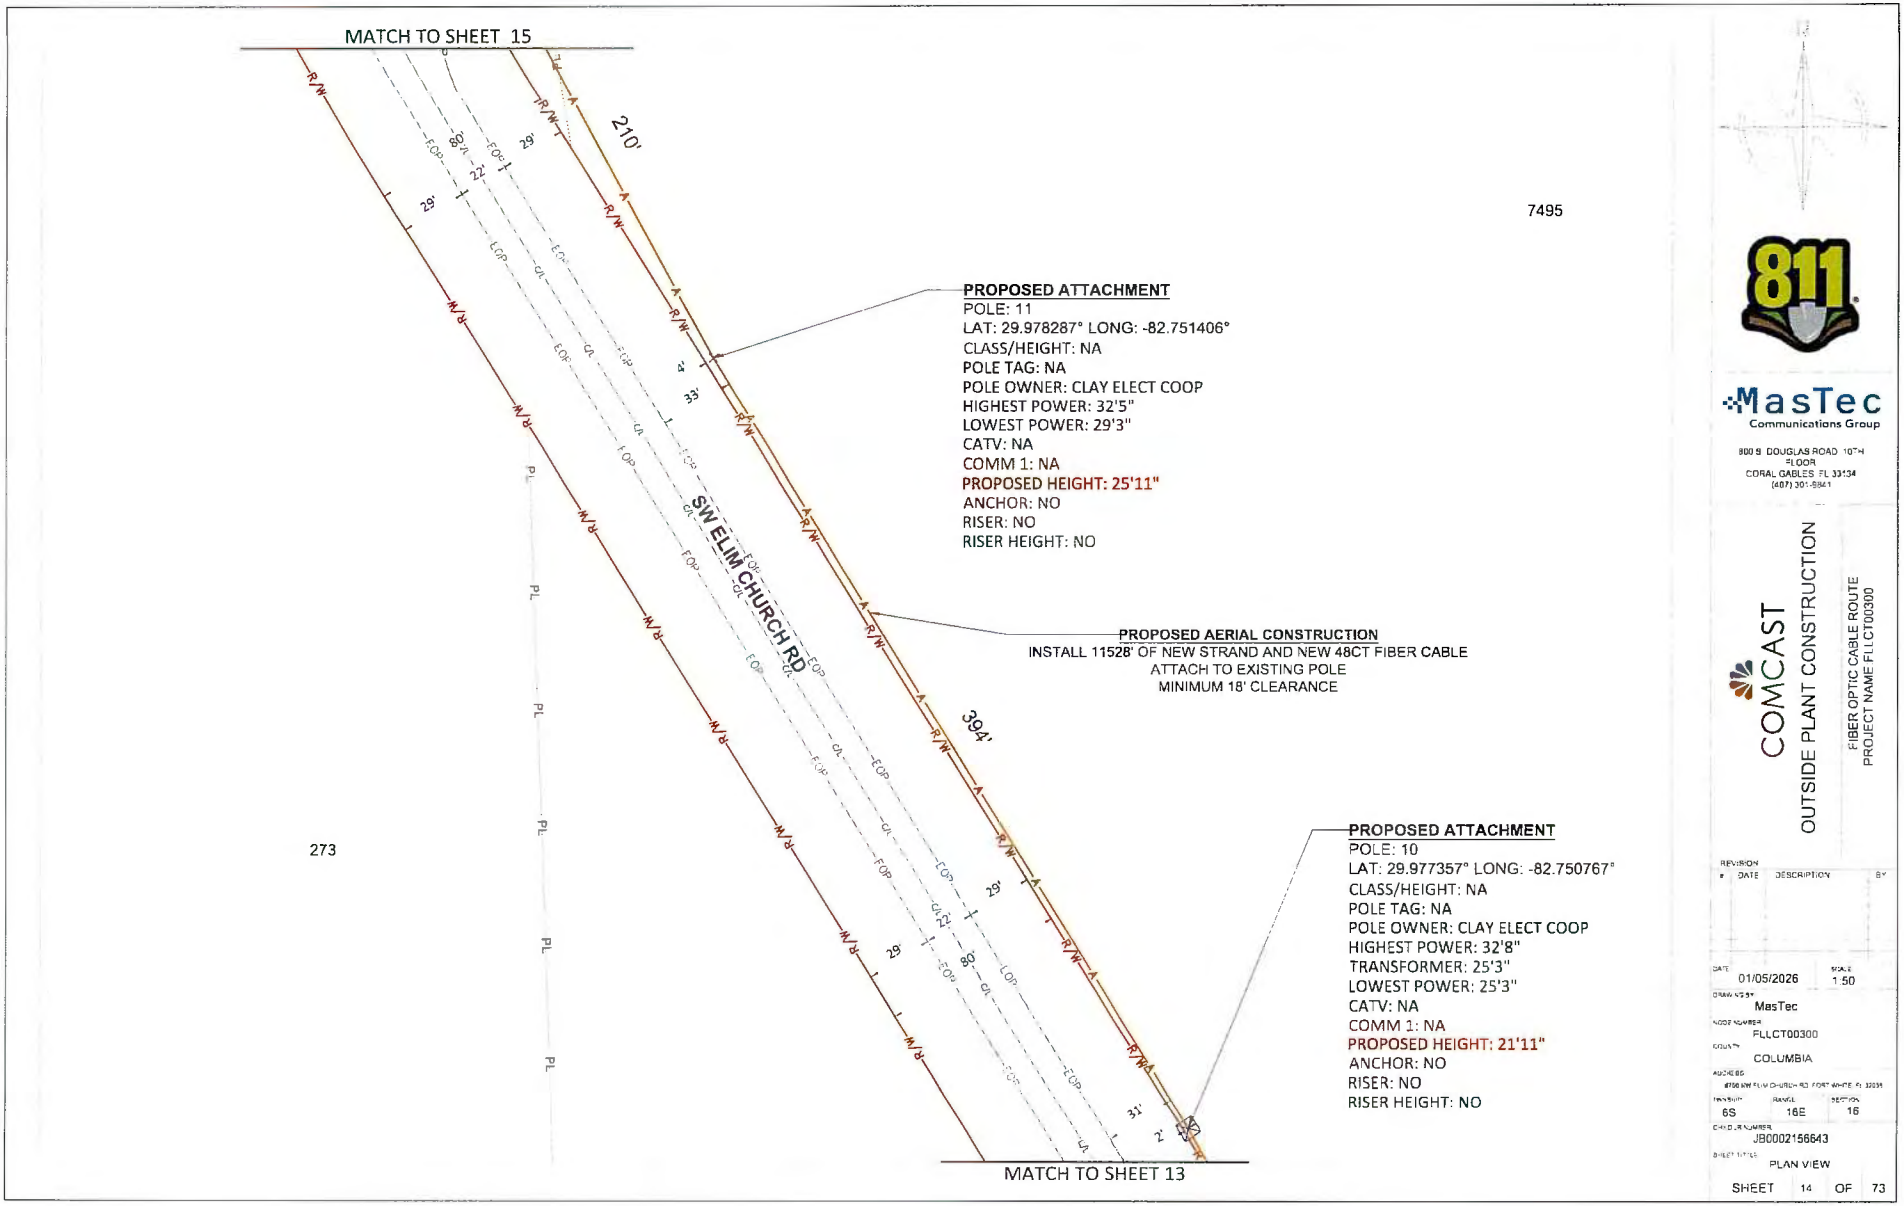
MATCH TO SHEET 15
7495
PROPOSED ATTACHMENT
POLE: 11
LAT: 29.978287° LONG: -82.751406°
CLASS/HEIGHT: NA
POLE TAG: NA
POLE OWNER: CLAY ELECT COOP
HIGHEST POWER: 32'5"
LOWEST POWER: 29'3"
CATV: NA
COMM 1: NA
PROPOSED HEIGHT: 25'11"
ANCHOR: NO
RISER: NO
RISER HEIGHT: NO
PROPOSED AERIAL CONSTRUCTION
INSTALL 11528' OF NEW STRAND AND NEW 48CT FIBER CABLE
ATTACH TO EXISTING POLE
MINIMUM 18' CLEARANCE
SW ELIM CHURCH RD
210'
394'
273
PROPOSED ATTACHMENT
POLE: 10
LAT: 29.977357° LONG: -82.750767°
CLASS/HEIGHT: NA
POLE TAG: NA
POLE OWNER: CLAY ELECT COOP
HIGHEST POWER: 32'8"
TRANSFORMER: 25'3"
LOWEST POWER: 25'3"
CATV: NA
COMM 1: NA
PROPOSED HEIGHT: 21'11"
ANCHOR: NO
RISER: NO
RISER HEIGHT: NO
MATCH TO SHEET 13
811
MasTec
Communications Group
800 S DOUGLAS ROAD 10TH FLOOR
CORAL GABLES FL 33134
(407) 301-5841
COMCAST
OUTSIDE PLANT CONSTRUCTION
FIBER OPTIC CABLE ROUTE
PROJECT NAME FLLCT00300
REVISION
DATE DESCRIPTION BY
DATE 01/05/2026
SCALE 1:50
DRAWN BY MasTec
NODE NUMBER FLLCT00300
COUNTY COLUMBIA
ADDRESS 8756 SW ELIM CHURCH RD, FORT WHITE, FL 32038
TOWNSHIP 6S
RANGE 16E
SECTION 16
CHARGE NUMBER JB0002156643
SHEET TITLE PLAN VIEW
SHEET 14 OF 73

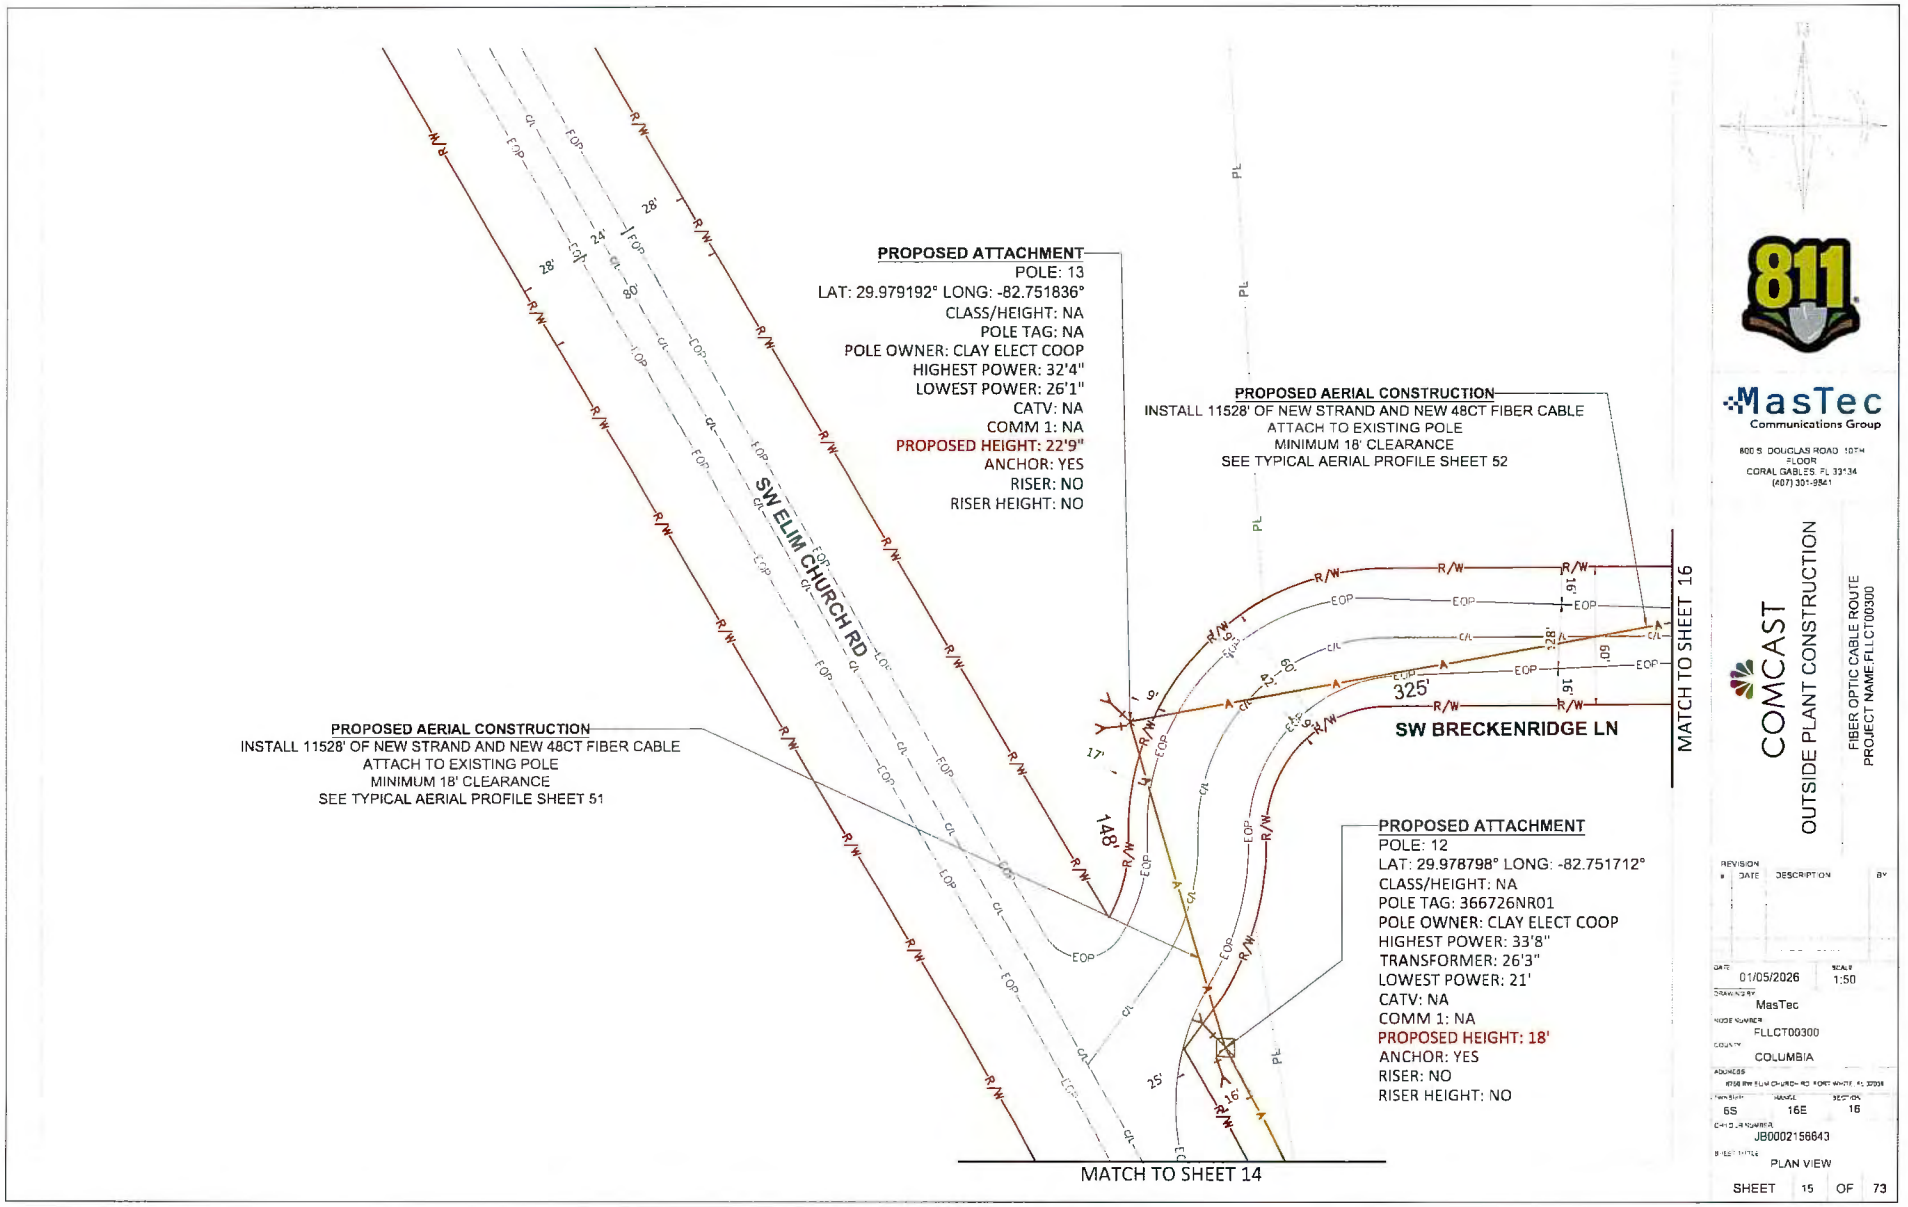
PROPOSED ATTACHMENT
POLE: 13
LAT: 29.979192° LONG: -82.751836°
CLASS/HEIGHT: NA
POLE TAG: NA
POLE OWNER: CLAY ELECT COOP
HIGHEST POWER: 32'4"
LOWEST POWER: 26'1"
CATV: NA
COMM 1: NA
PROPOSED HEIGHT: 22'9"
ANCHOR: YES
RISER: NO
RISER HEIGHT: NO
PROPOSED AERIAL CONSTRUCTION
INSTALL 11528' OF NEW STRAND AND NEW 48CT FIBER CABLE
ATTACH TO EXISTING POLE
MINIMUM 18' CLEARANCE
SEE TYPICAL AERIAL PROFILE SHEET 52
PROPOSED AERIAL CONSTRUCTION
INSTALL 11528' OF NEW STRAND AND NEW 48CT FIBER CABLE
ATTACH TO EXISTING POLE
MINIMUM 18' CLEARANCE
SEE TYPICAL AERIAL PROFILE SHEET 51
SW ELIM CHURCH RD
SW BRECKENRIDGE LN
325'
148'
MATCH TO SHEET 16
MATCH TO SHEET 14
PROPOSED ATTACHMENT
POLE: 12
LAT: 29.978798° LONG: -82.751712°
CLASS/HEIGHT: NA
POLE TAG: 366726NR01
POLE OWNER: CLAY ELECT COOP
HIGHEST POWER: 33'8"
TRANSFORMER: 26'3"
LOWEST POWER: 21'
CATV: NA
COMM 1: NA
PROPOSED HEIGHT: 18'
ANCHOR: YES
RISER: NO
RISER HEIGHT: NO
811
MasTec
Communications Group
COMCAST
OUTSIDE PLANT CONSTRUCTION
FIBER OPTIC CABLE ROUTE
PROJECT NAME:FLLCT00300
REVISION
DATE
DESCRIPTION
BY
01/05/2026
1:50
MasTec
FLLCT00300
COLUMBIA
6S
16E
16
JB0002156643
PLAN VIEW
SHEET 15 OF 73

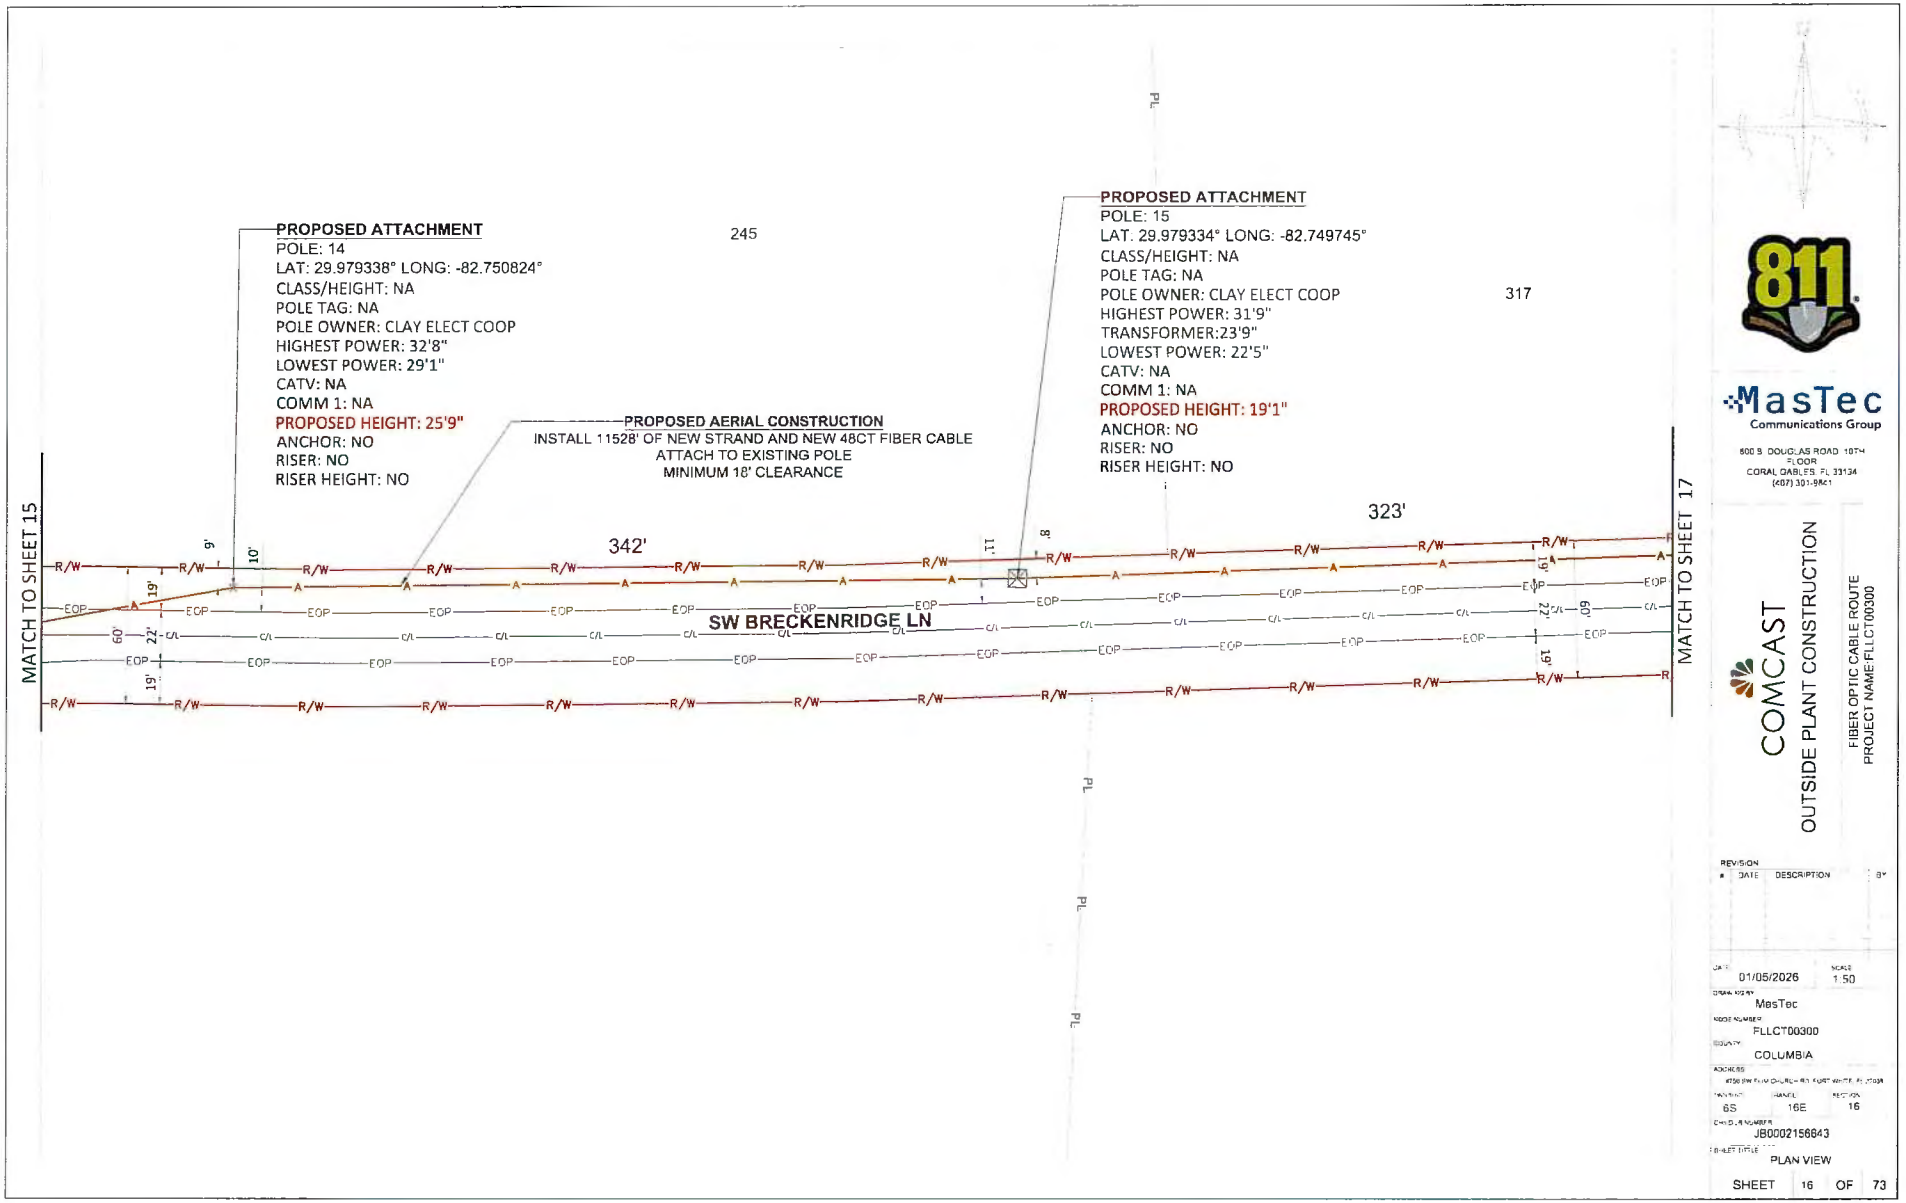
PROPOSED ATTACHMENT
POLE: 14
LAT: 29.979338° LONG: -82.750824°
CLASS/HEIGHT: NA
POLE TAG: NA
POLE OWNER: CLAY ELECT COOP
HIGHEST POWER: 32'8"
LOWEST POWER: 29'1"
CATV: NA
COMM 1: NA
PROPOSED HEIGHT: 25'9"
ANCHOR: NO
RISER: NO
RISER HEIGHT: NO
PROPOSED AERIAL CONSTRUCTION
INSTALL 11528' OF NEW STRAND AND NEW 48CT FIBER CABLE
ATTACH TO EXISTING POLE
MINIMUM 18' CLEARANCE
PROPOSED ATTACHMENT
POLE: 15
LAT. 29.979334° LONG: -82.749745°
CLASS/HEIGHT: NA
POLE TAG: NA
POLE OWNER: CLAY ELECT COOP
HIGHEST POWER: 31'9"
TRANSFORMER:23'9"
LOWEST POWER: 22'5"
CATV: NA
COMM 1: NA
PROPOSED HEIGHT: 19'1"
ANCHOR: NO
RISER: NO
RISER HEIGHT: NO
245
317
342'
323'
SW BRECKENRIDGE LN
MATCH TO SHEET 15
MATCH TO SHEET 17
811
MasTec
Communications Group
800 S. DOUGLAS ROAD 10TH FLOOR
CORAL GABLES, FL 33134
(407) 301-9861
COMCAST
OUTSIDE PLANT CONSTRUCTION
FIBER OPTIC CABLE ROUTE
PROJECT NAME:FLLCT00300
REVISION
DATE DESCRIPTION BY
01/05/2026
1:50
MasTec
FLLCT00300
COLUMBIA
6S
16E
16
JB0002156843
PLAN VIEW
SHEET 16 OF 73

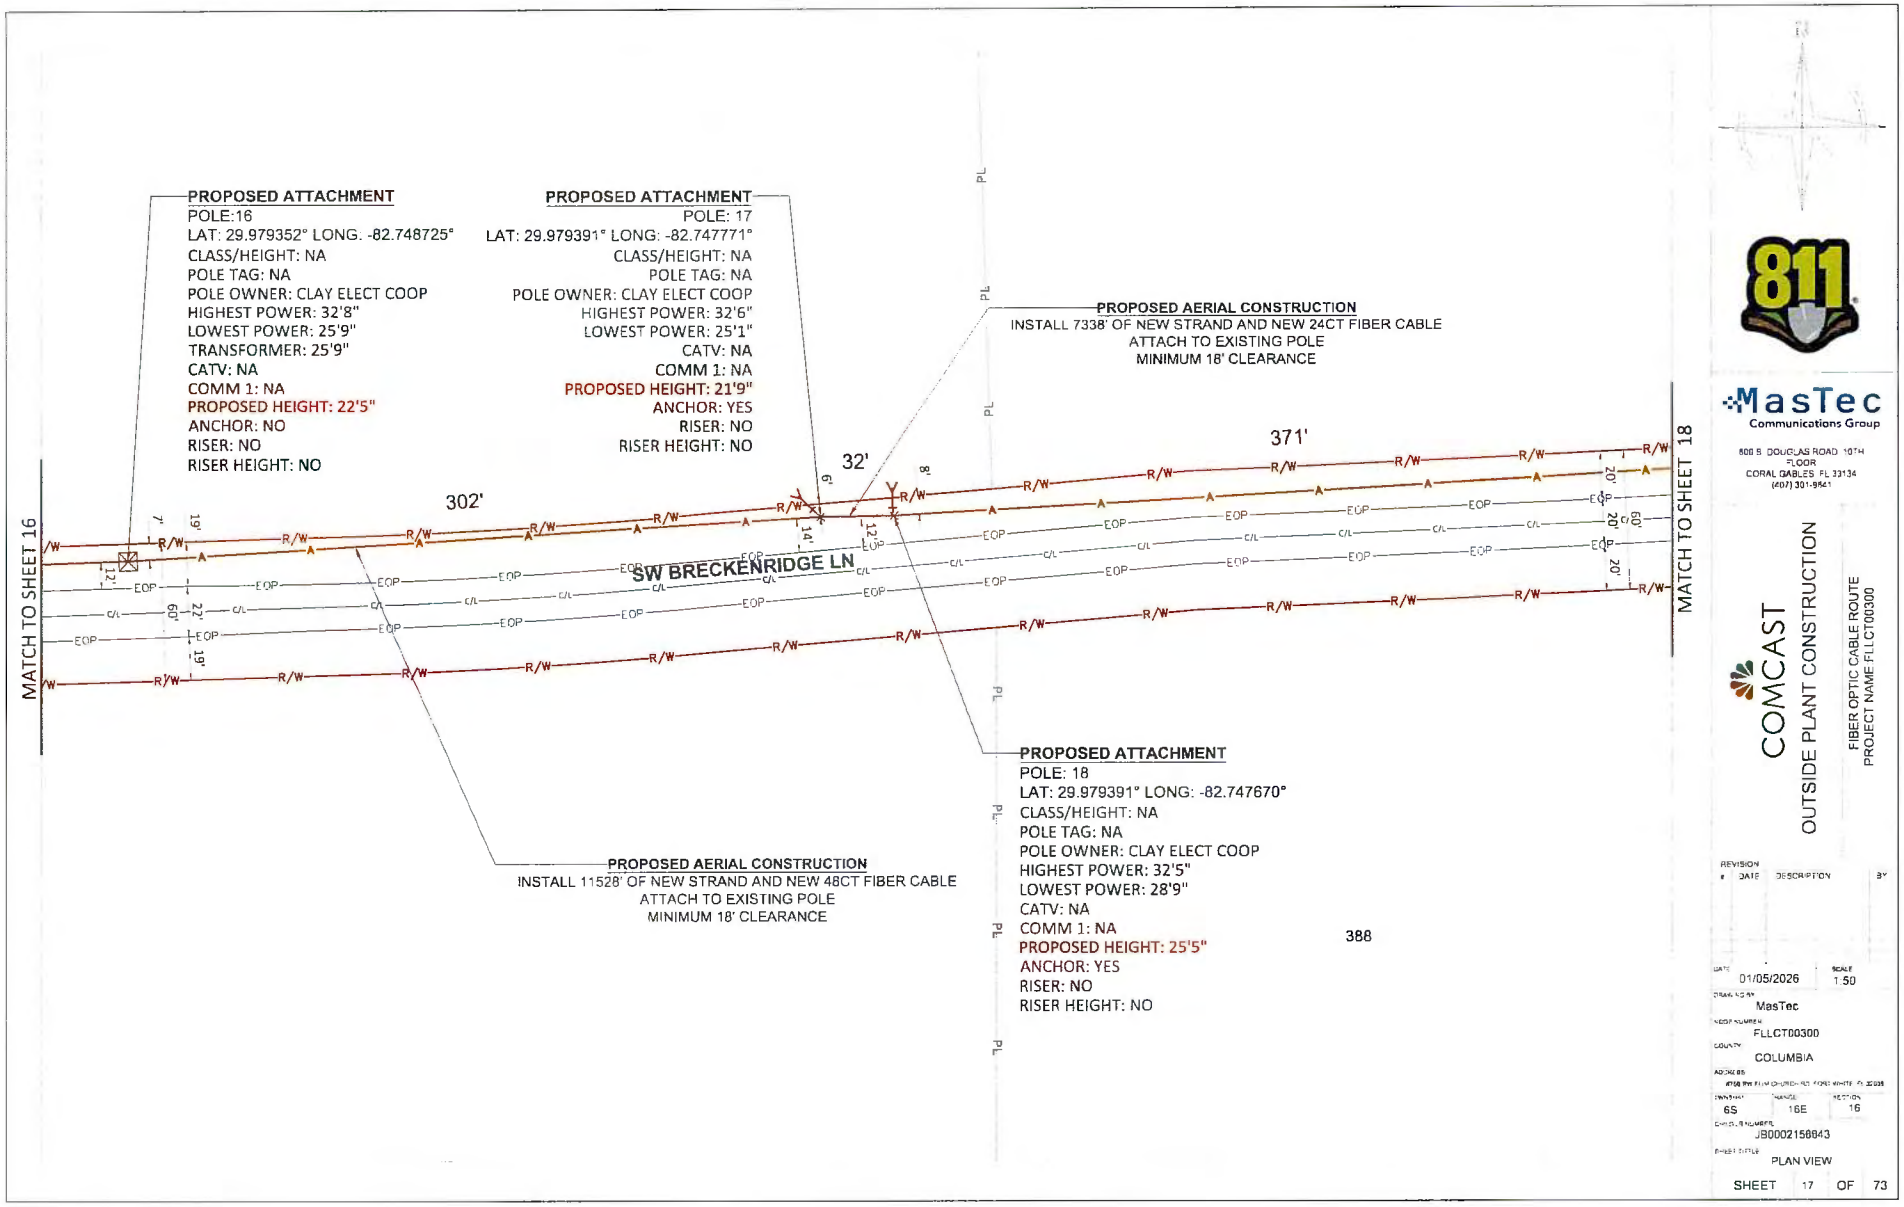
PROPOSED ATTACHMENT
POLE:16
LAT: 29.979352° LONG. -82.748725°
CLASS/HEIGHT: NA
POLE TAG: NA
POLE OWNER: CLAY ELECT COOP
HIGHEST POWER: 32'8"
LOWEST POWER: 25'9"
TRANSFORMER: 25'9"
CATV: NA
COMM 1: NA
PROPOSED HEIGHT: 22'5"
ANCHOR: NO
RISER: NO
RISER HEIGHT: NO
PROPOSED ATTACHMENT
POLE: 17
LAT: 29.979391° LONG: -82.747771°
CLASS/HEIGHT: NA
POLE TAG: NA
POLE OWNER: CLAY ELECT COOP
HIGHEST POWER: 32'6"
LOWEST POWER: 25'1"
CATV: NA
COMM 1: NA
PROPOSED HEIGHT: 21'9"
ANCHOR: YES
RISER: NO
RISER HEIGHT: NO
PROPOSED AERIAL CONSTRUCTION
INSTALL 7338' OF NEW STRAND AND NEW 24CT FIBER CABLE
ATTACH TO EXISTING POLE
MINIMUM 18' CLEARANCE
MATCH TO SHEET 16
302'
32'
371'
SW BRECKENRIDGE LN
MATCH TO SHEET 18
PROPOSED AERIAL CONSTRUCTION
INSTALL 11528' OF NEW STRAND AND NEW 48CT FIBER CABLE
ATTACH TO EXISTING POLE
MINIMUM 18' CLEARANCE
PROPOSED ATTACHMENT
POLE: 18
LAT: 29.979391° LONG: -82.747670°
CLASS/HEIGHT: NA
POLE TAG: NA
POLE OWNER: CLAY ELECT COOP
HIGHEST POWER: 32'5"
LOWEST POWER: 28'9"
CATV: NA
COMM 1: NA
PROPOSED HEIGHT: 25'5"
ANCHOR: YES
RISER: NO
RISER HEIGHT: NO
388
811
MasTec
Communications Group
800 S. DOUGLAS ROAD 10TH FLOOR
CORAL GABLES, FL 33134
(407) 301-9641
COMCAST
OUTSIDE PLANT CONSTRUCTION
FIBER OPTIC CABLE ROUTE
PROJECT NAME FLLCT00300
REVISION
DATE DESCRIPTION BY
DATE 01/05/2026
SCALE 1:50
DRAWN BY MasTec
PROJECT NUMBER FLLCT00300
COUNTY COLUMBIA
ADDRESS
OWNSHIP 6S
RANGE 16E
SECTION 16
CABLE ID NUMBER JB0002156843
SHEET TITLE PLAN VIEW
SHEET 17 OF 73

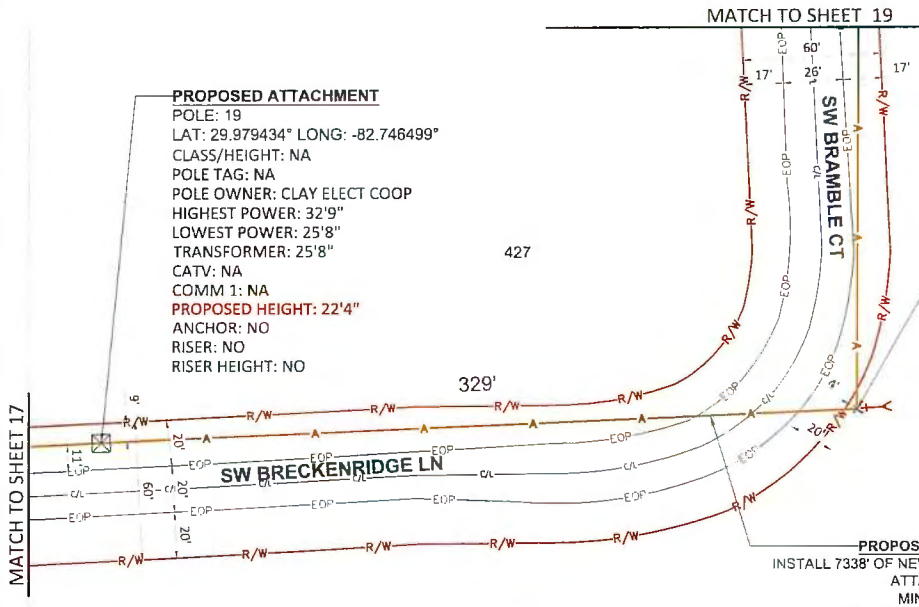

811

MasTec
Communications Group

800 S DOUGLAS ROAD 10TH FLOOR
CORAL GABLES, FL 33134
(407) 301-9841

COMCAST
OUTSIDE PLANT CONSTRUCTION

FIBER OPTIC CABLE ROUTE
PROJECT NAME FLLCT00300

REVISION #	DATE	DESCRIPTION	BY

DATE: 01/05/2026
SCALE: 1:50
DRAWING BY: MasTec
WORK NUMBER: FLLCT00300
COUNTY: COLUMBIA
ADDRESS: [illegible]
TWNSHP: 6S
RANGE: 16E
SECTION: 16
CHILD JB NUMBER: JB0002156643
SHEET TITLE: PLAN VIEW

SHEET 18 OF 73

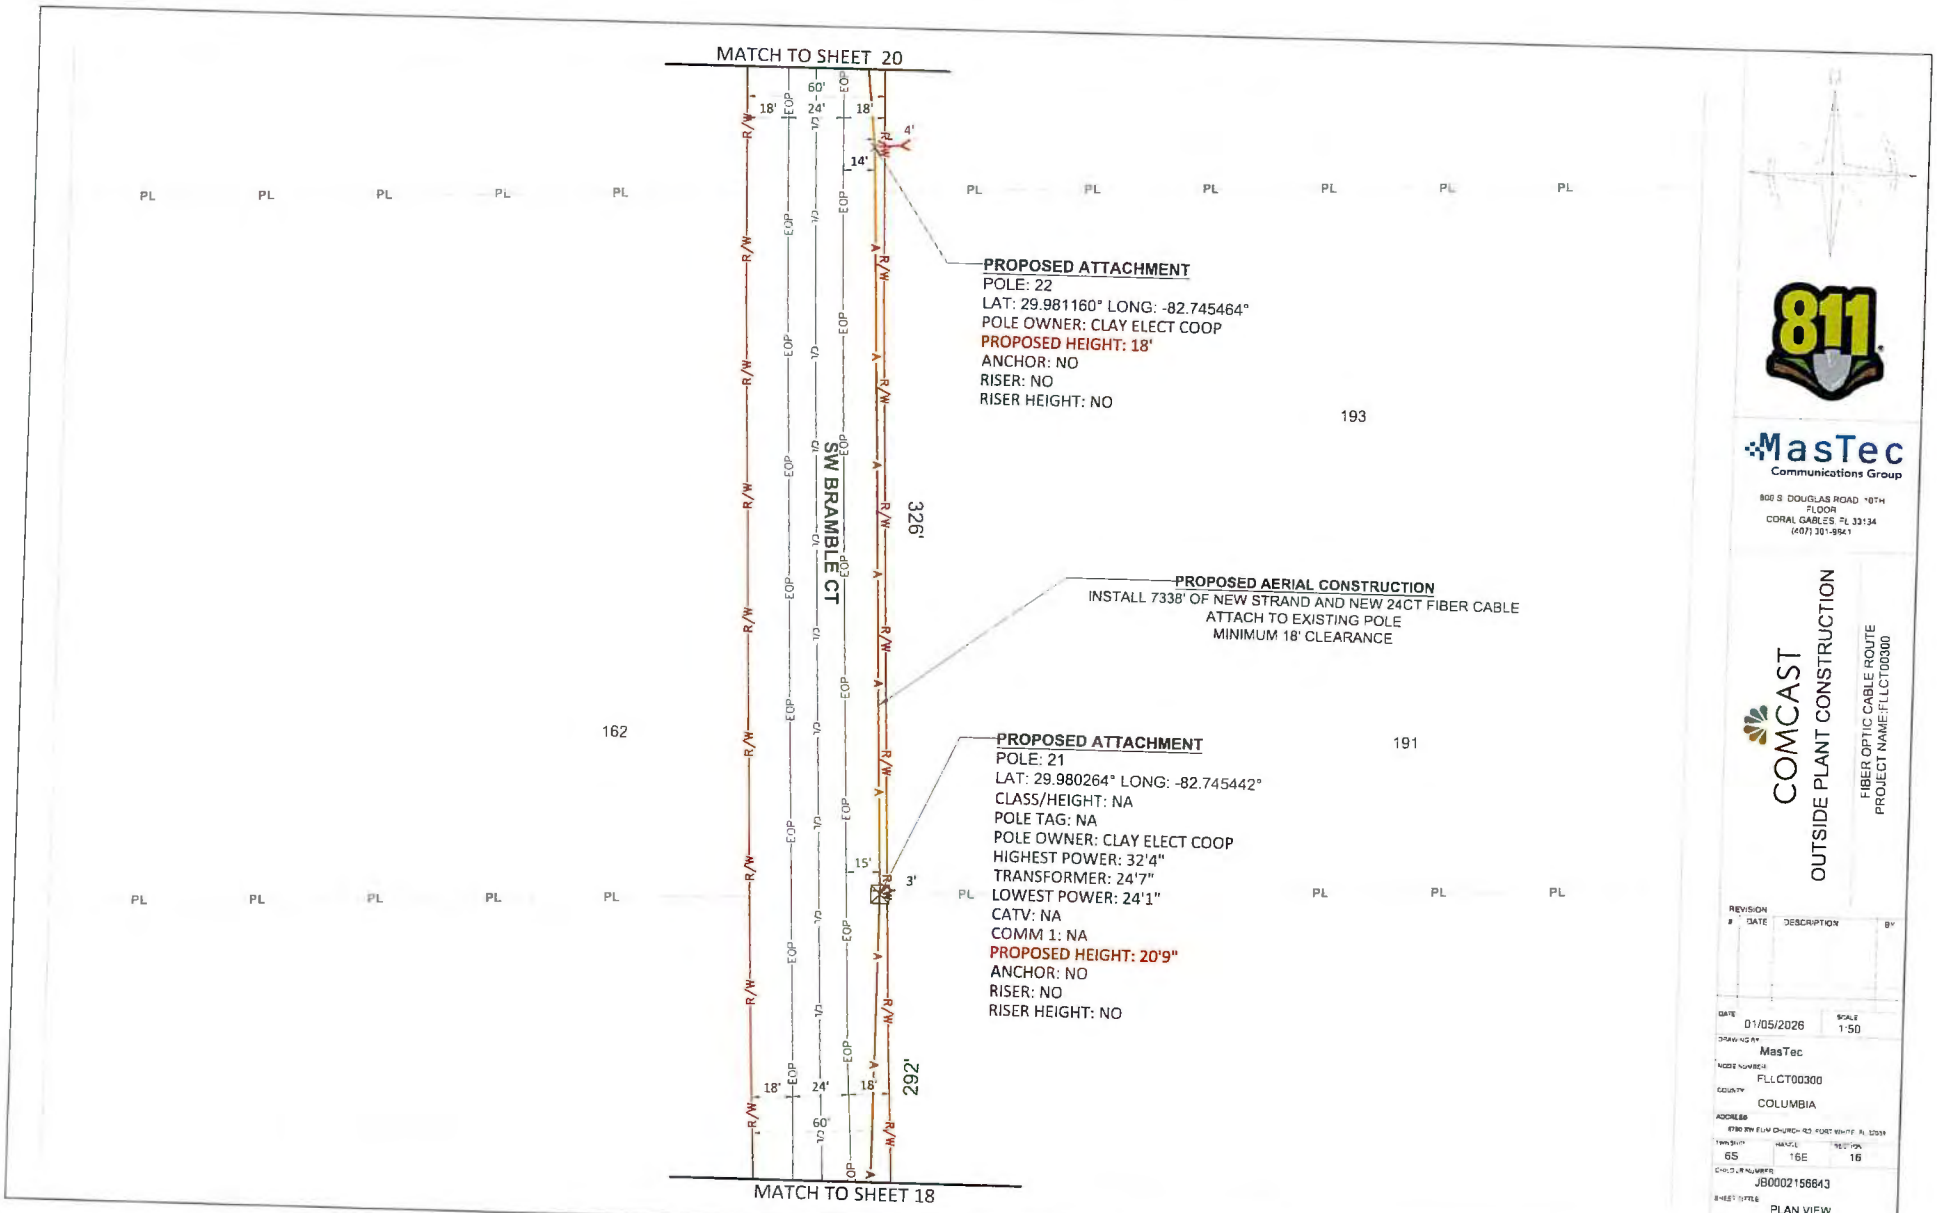
MATCH TO SHEET 20
MATCH TO SHEET 18
SW BRAMBLE CT
326'
292'
60'
24'
18'
14'
4'
15'
3'
PL
R/W
EOP
PROPOSED ATTACHMENT
POLE: 22
LAT: 29.981160° LONG: -82.745464°
POLE OWNER: CLAY ELECT COOP
PROPOSED HEIGHT: 18'
ANCHOR: NO
RISER: NO
RISER HEIGHT: NO
PROPOSED AERIAL CONSTRUCTION
INSTALL 7338' OF NEW STRAND AND NEW 24CT FIBER CABLE
ATTACH TO EXISTING POLE
MINIMUM 18' CLEARANCE
PROPOSED ATTACHMENT
POLE: 21
LAT: 29.980264° LONG: -82.745442°
CLASS/HEIGHT: NA
POLE TAG: NA
POLE OWNER: CLAY ELECT COOP
HIGHEST POWER: 32'4"
TRANSFORMER: 24'7"
LOWEST POWER: 24'1"
CATV: NA
COMM 1: NA
PROPOSED HEIGHT: 20'9"
ANCHOR: NO
RISER: NO
RISER HEIGHT: NO
193
191
162
811
MasTec
Communications Group
800 S. DOUGLAS ROAD 10TH FLOOR
CORAL GABLES, FL 33134
(407) 301-9841
COMCAST
OUTSIDE PLANT CONSTRUCTION
FIBER OPTIC CABLE ROUTE
PROJECT NAME:FLLCT00300
REVISION
DATE DESCRIPTION BY
DATE 01/05/2026
SCALE 1:50
DRAWING BY MasTec
NODE NUMBER FLLCT00300
COUNTY COLUMBIA
ADDRESS 8780 SW ELIM CHURCH RD, FORT WHITE, FL 32038
TWN/SHIP 6S
RANGE 16E
SECTION 16
CHILD JB NUMBER JB0002156843
SHEET TITLE PLAN VIEW
SHEET 19 OF 73

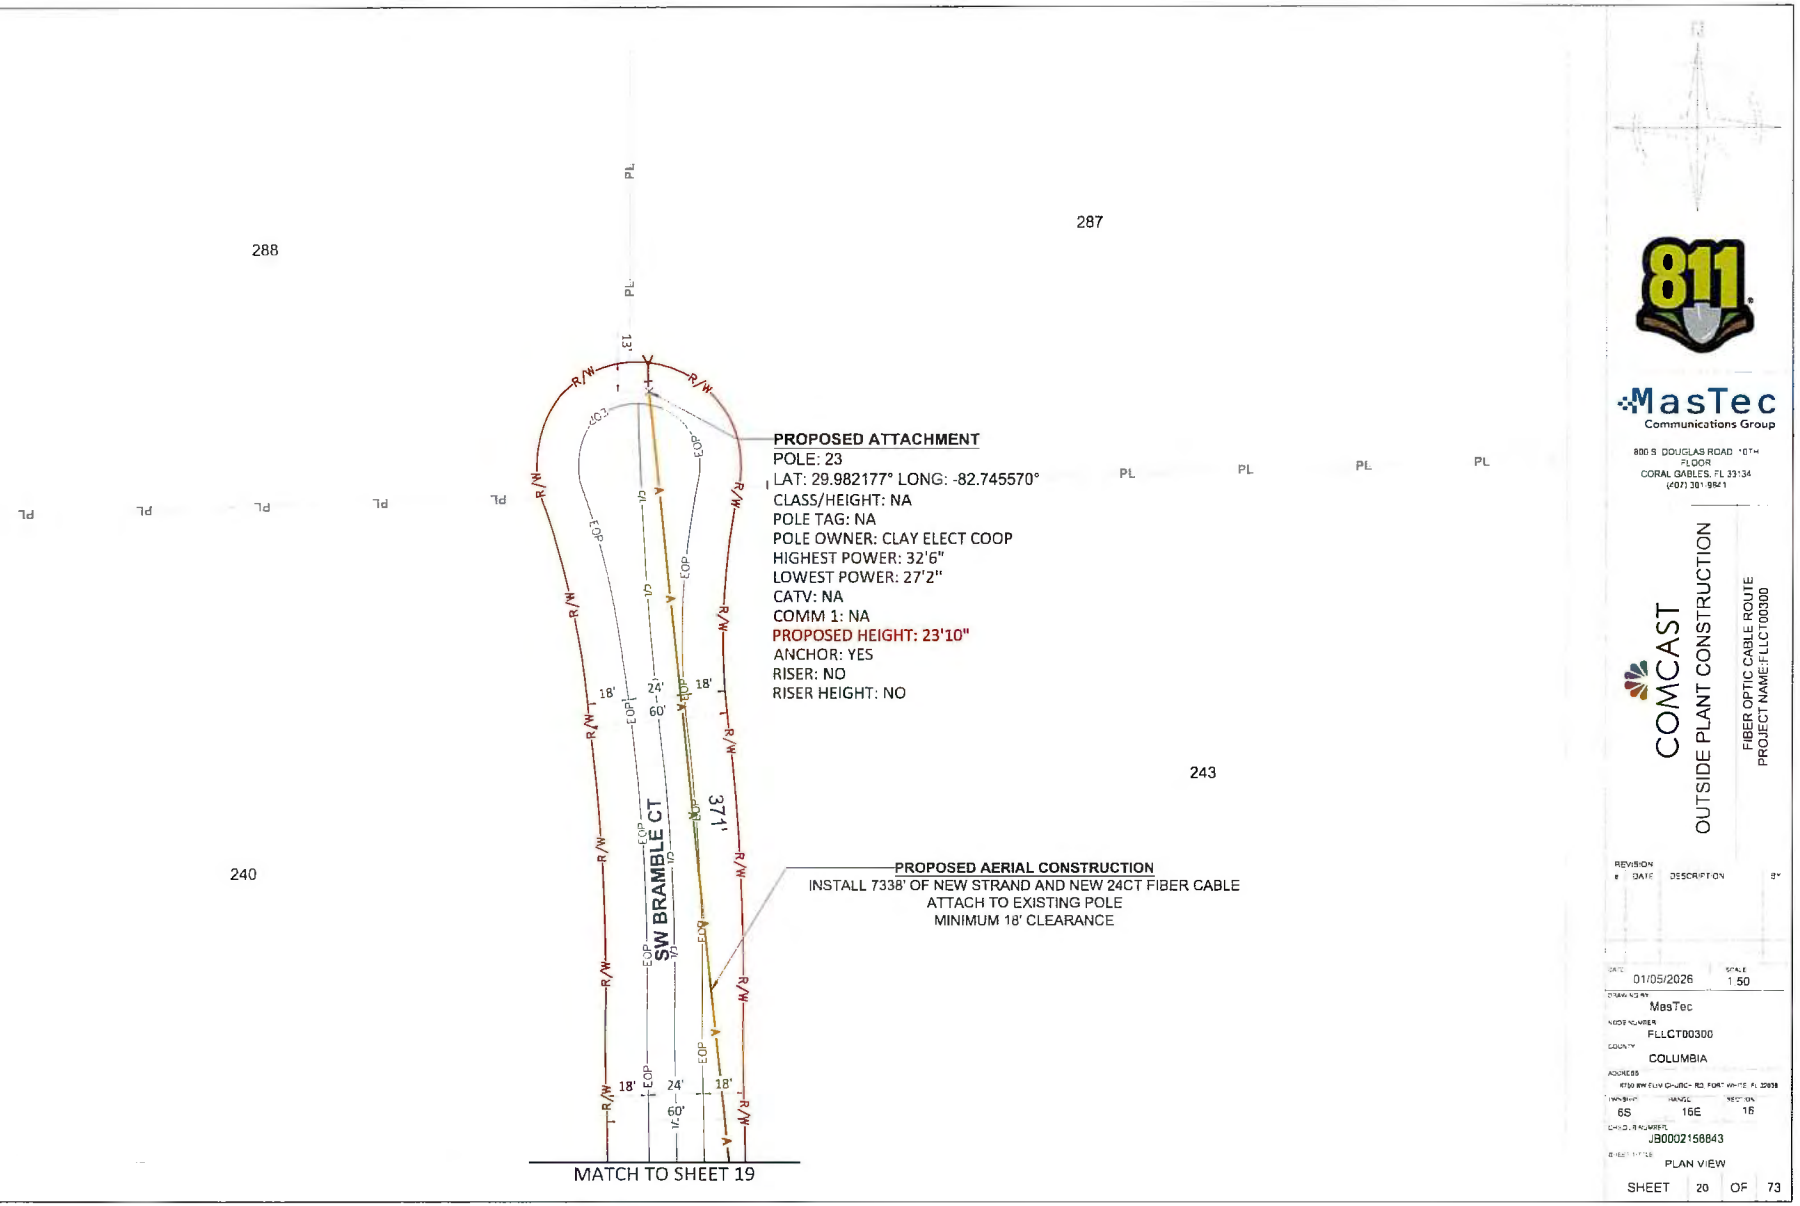

811

MasTec
Communications Group

800 S DOUGLAS ROAD 10TH FLOOR
CORAL GABLES, FL 33134
(407) 381-9841

COMCAST
OUTSIDE PLANT CONSTRUCTION

FIBER OPTIC CABLE ROUTE
PROJECT NAME:FLLCT00300

REVISION #	DATE	DESCRIPTION	BY

DATE	01/05/2026
SCALE	1:50
DRAWN BY	MasTec
WORK NUMBER	FLLCT00300
COUNTY	COLUMBIA
ADDRESS	8750 SW FLOYD CHURCH RD, FORT WHITE, FL 32038
TOWNSHIP	6S
RANGE	16E
SECTION	16
CHARGE NUMBER	JB0002156843
SHEET TITLE	PLAN VIEW

SHEET 20 OF 73

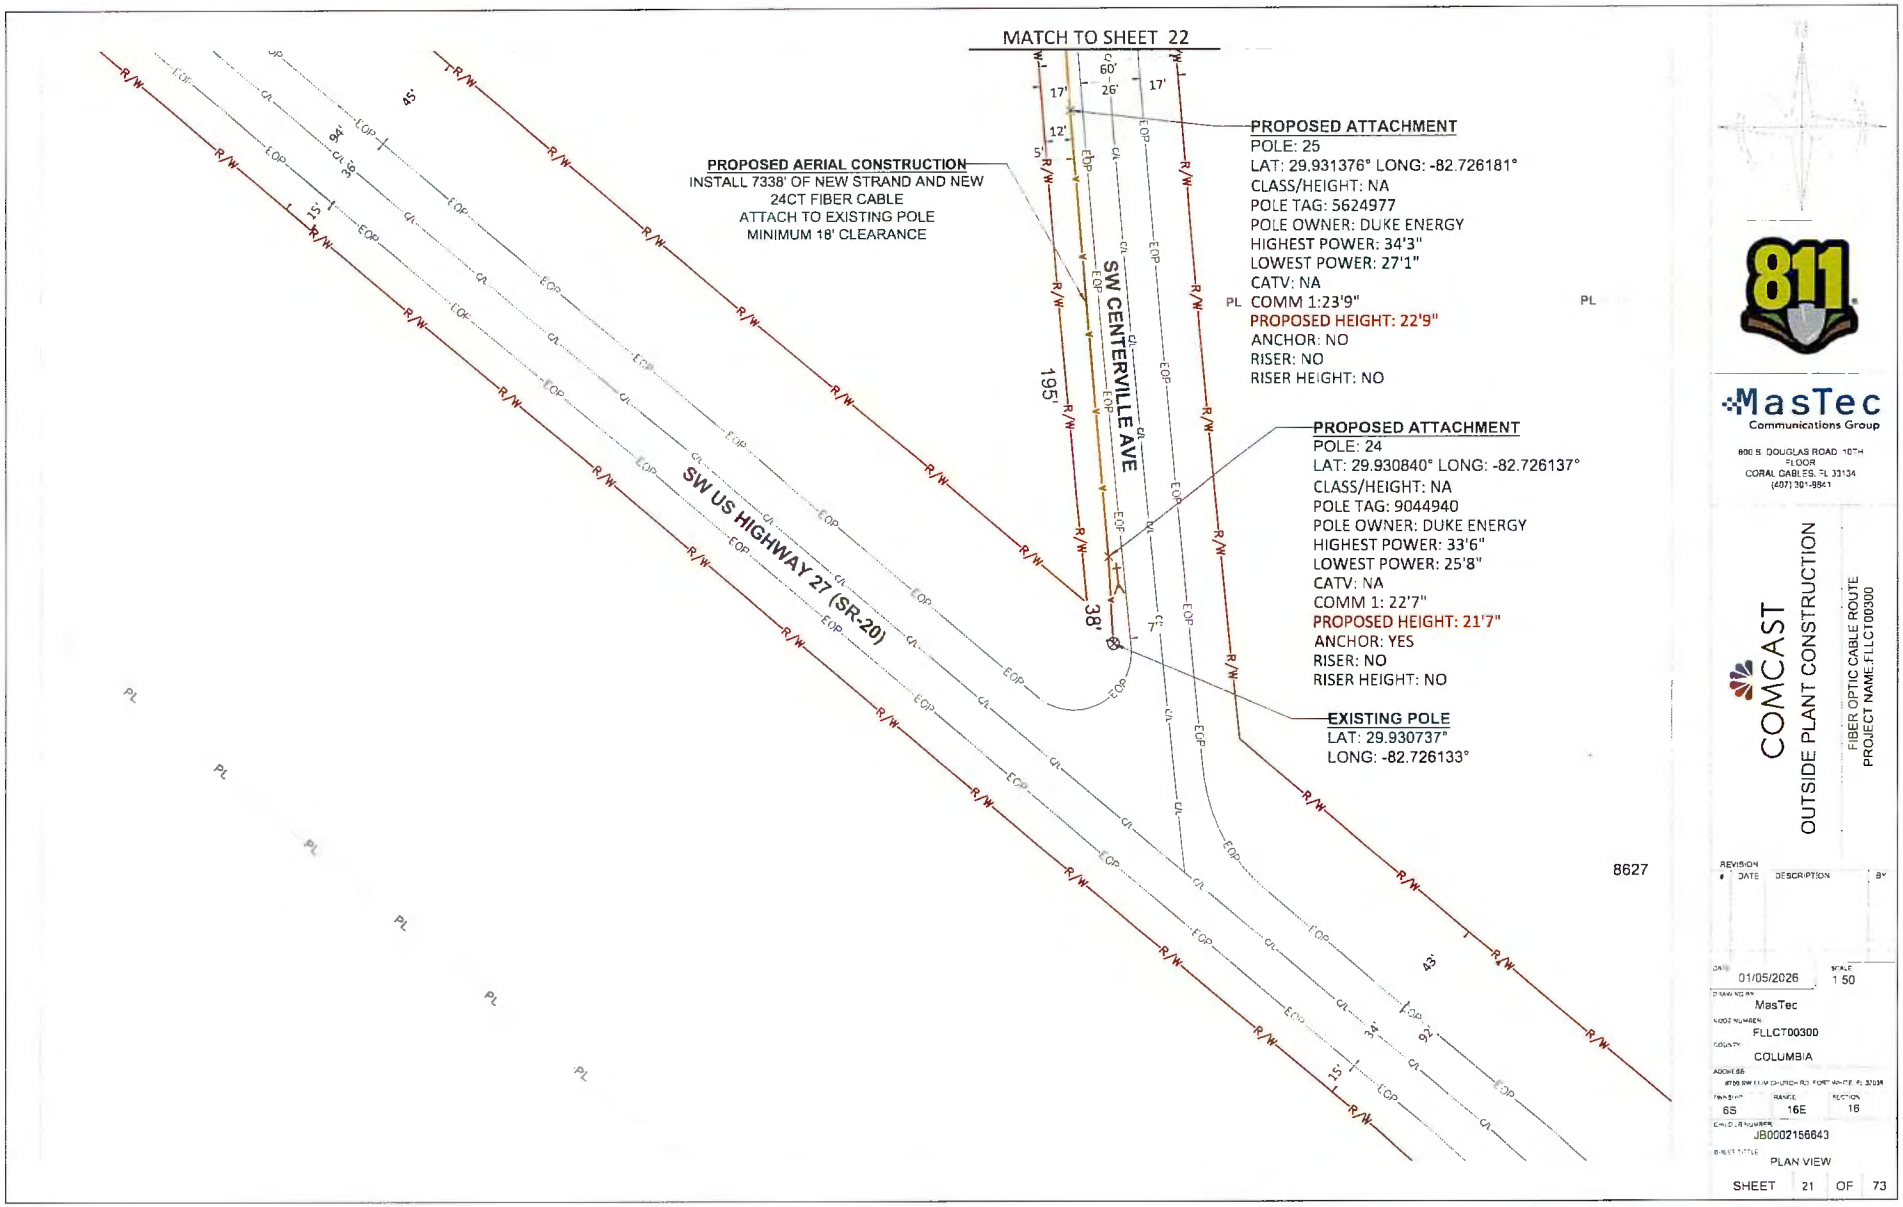
MATCH TO SHEET 22
PROPOSED AERIAL CONSTRUCTION
INSTALL 7338' OF NEW STRAND AND NEW
24CT FIBER CABLE
ATTACH TO EXISTING POLE
MINIMUM 18' CLEARANCE
PROPOSED ATTACHMENT
POLE: 25
LAT: 29.931376° LONG: -82.726181°
CLASS/HEIGHT: NA
POLE TAG: 5624977
POLE OWNER: DUKE ENERGY
HIGHEST POWER: 34'3"
LOWEST POWER: 27'1"
CATV: NA
COMM 1:23'9"
PROPOSED HEIGHT: 22'9"
ANCHOR: NO
RISER: NO
RISER HEIGHT: NO
PROPOSED ATTACHMENT
POLE: 24
LAT: 29.930840° LONG: -82.726137°
CLASS/HEIGHT: NA
POLE TAG: 9044940
POLE OWNER: DUKE ENERGY
HIGHEST POWER: 33'6"
LOWEST POWER: 25'8"
CATV: NA
COMM 1: 22'7"
PROPOSED HEIGHT: 21'7"
ANCHOR: YES
RISER: NO
RISER HEIGHT: NO
EXISTING POLE
LAT: 29.930737°
LONG: -82.726133°
SW CENTERVILLE AVE
SW US HIGHWAY 27 (SR-20)
8627
811
MasTec
Communications Group
800 S. DOUGLAS ROAD 10TH FLOOR
CORAL GABLES, FL 33134
(407) 301-9841
COMCAST
OUTSIDE PLANT CONSTRUCTION
FIBER OPTIC CABLE ROUTE
PROJECT NAME:FLLCT00300
REVISION
DATE DESCRIPTION BY
DATE 01/05/2026
SCALE 1:50
DRAWN BY MasTec
CODE NUMBER FLLCT00300
COUNTY COLUMBIA
ADDRESS
TOWNSHIP 6S
RANGE 16E
SECTION 16
CABLE NUMBER JB0002156643
SHEET TITLE PLAN VIEW
SHEET 21 OF 73

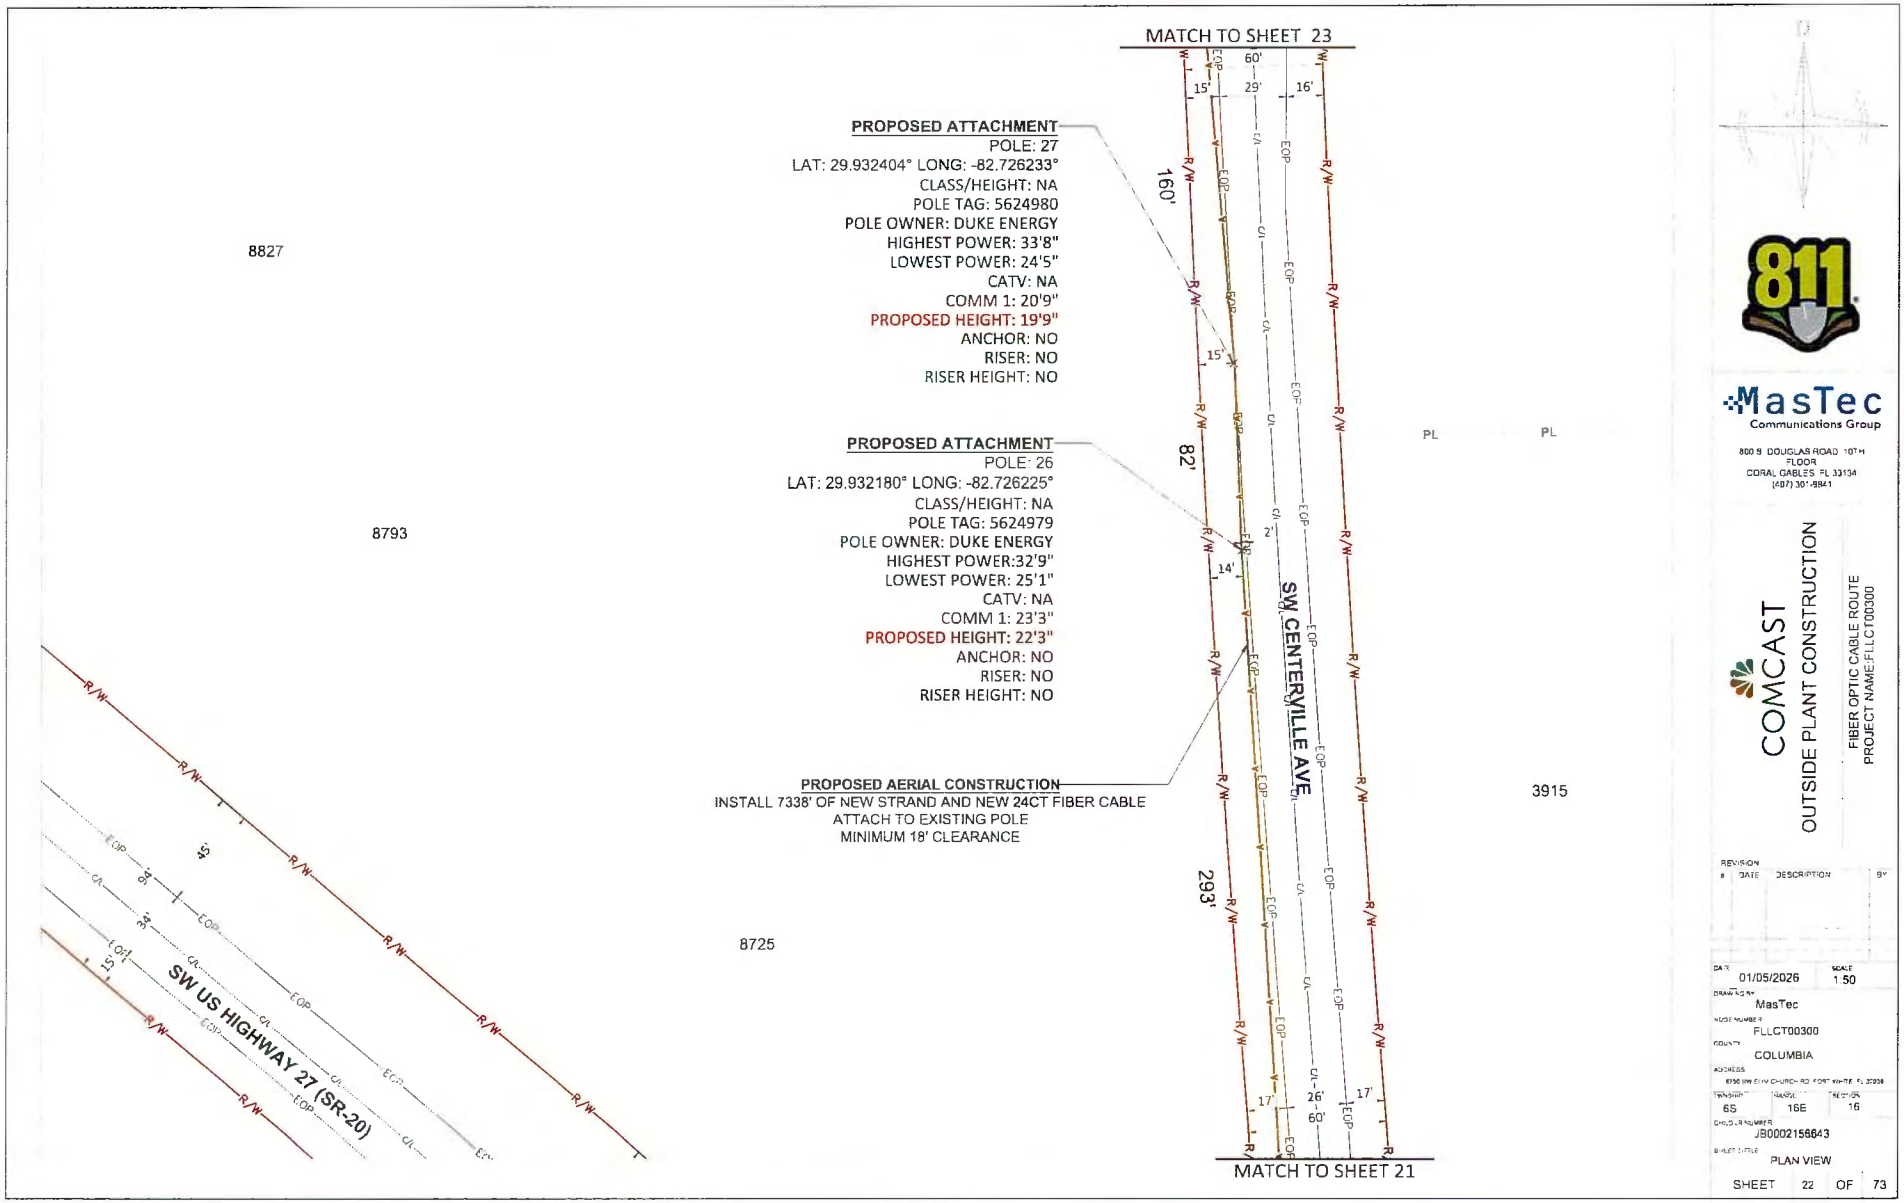
MATCH TO SHEET 23
PROPOSED ATTACHMENT
POLE: 27
LAT: 29.932404° LONG: -82.726233°
CLASS/HEIGHT: NA
POLE TAG: 5624980
POLE OWNER: DUKE ENERGY
HIGHEST POWER: 33'8"
LOWEST POWER: 24'5"
CATV: NA
COMM 1: 20'9"
PROPOSED HEIGHT: 19'9"
ANCHOR: NO
RISER: NO
RISER HEIGHT: NO
PROPOSED ATTACHMENT
POLE: 26
LAT: 29.932180° LONG: -82.726225°
CLASS/HEIGHT: NA
POLE TAG: 5624979
POLE OWNER: DUKE ENERGY
HIGHEST POWER:32'9"
LOWEST POWER: 25'1"
CATV: NA
COMM 1: 23'3"
PROPOSED HEIGHT: 22'3"
ANCHOR: NO
RISER: NO
RISER HEIGHT: NO
PROPOSED AERIAL CONSTRUCTION
INSTALL 7338' OF NEW STRAND AND NEW 24CT FIBER CABLE
ATTACH TO EXISTING POLE
MINIMUM 18' CLEARANCE
8827
8793
8725
3915
PL
PL
160'
82'
293'
SW CENTERVILLE AVE
SW US HIGHWAY 27 (SR-20)
MATCH TO SHEET 21
811
MasTec
Communications Group
800 S DOUGLAS ROAD 10TH FLOOR
CORAL GABLES FL 33134
(407) 301-9841
COMCAST
OUTSIDE PLANT CONSTRUCTION
FIBER OPTIC CABLE ROUTE
PROJECT NAME:FLLCT00300
REVISION
DATE DESCRIPTION BY
DATE 01/05/2026
SCALE 1:50
DRAWN BY MasTec
JOB NUMBER FLLCT00300
COUNTY COLUMBIA
ADDRESS 6756 SW ELIM CHURCH RD FORT WHITE FL 32038
TOWNSHIP 6S
RANGE 16E
SECTION 16
CHECKLIST NUMBER JB0002156643
SHEET TITLE PLAN VIEW
SHEET 22 OF 73

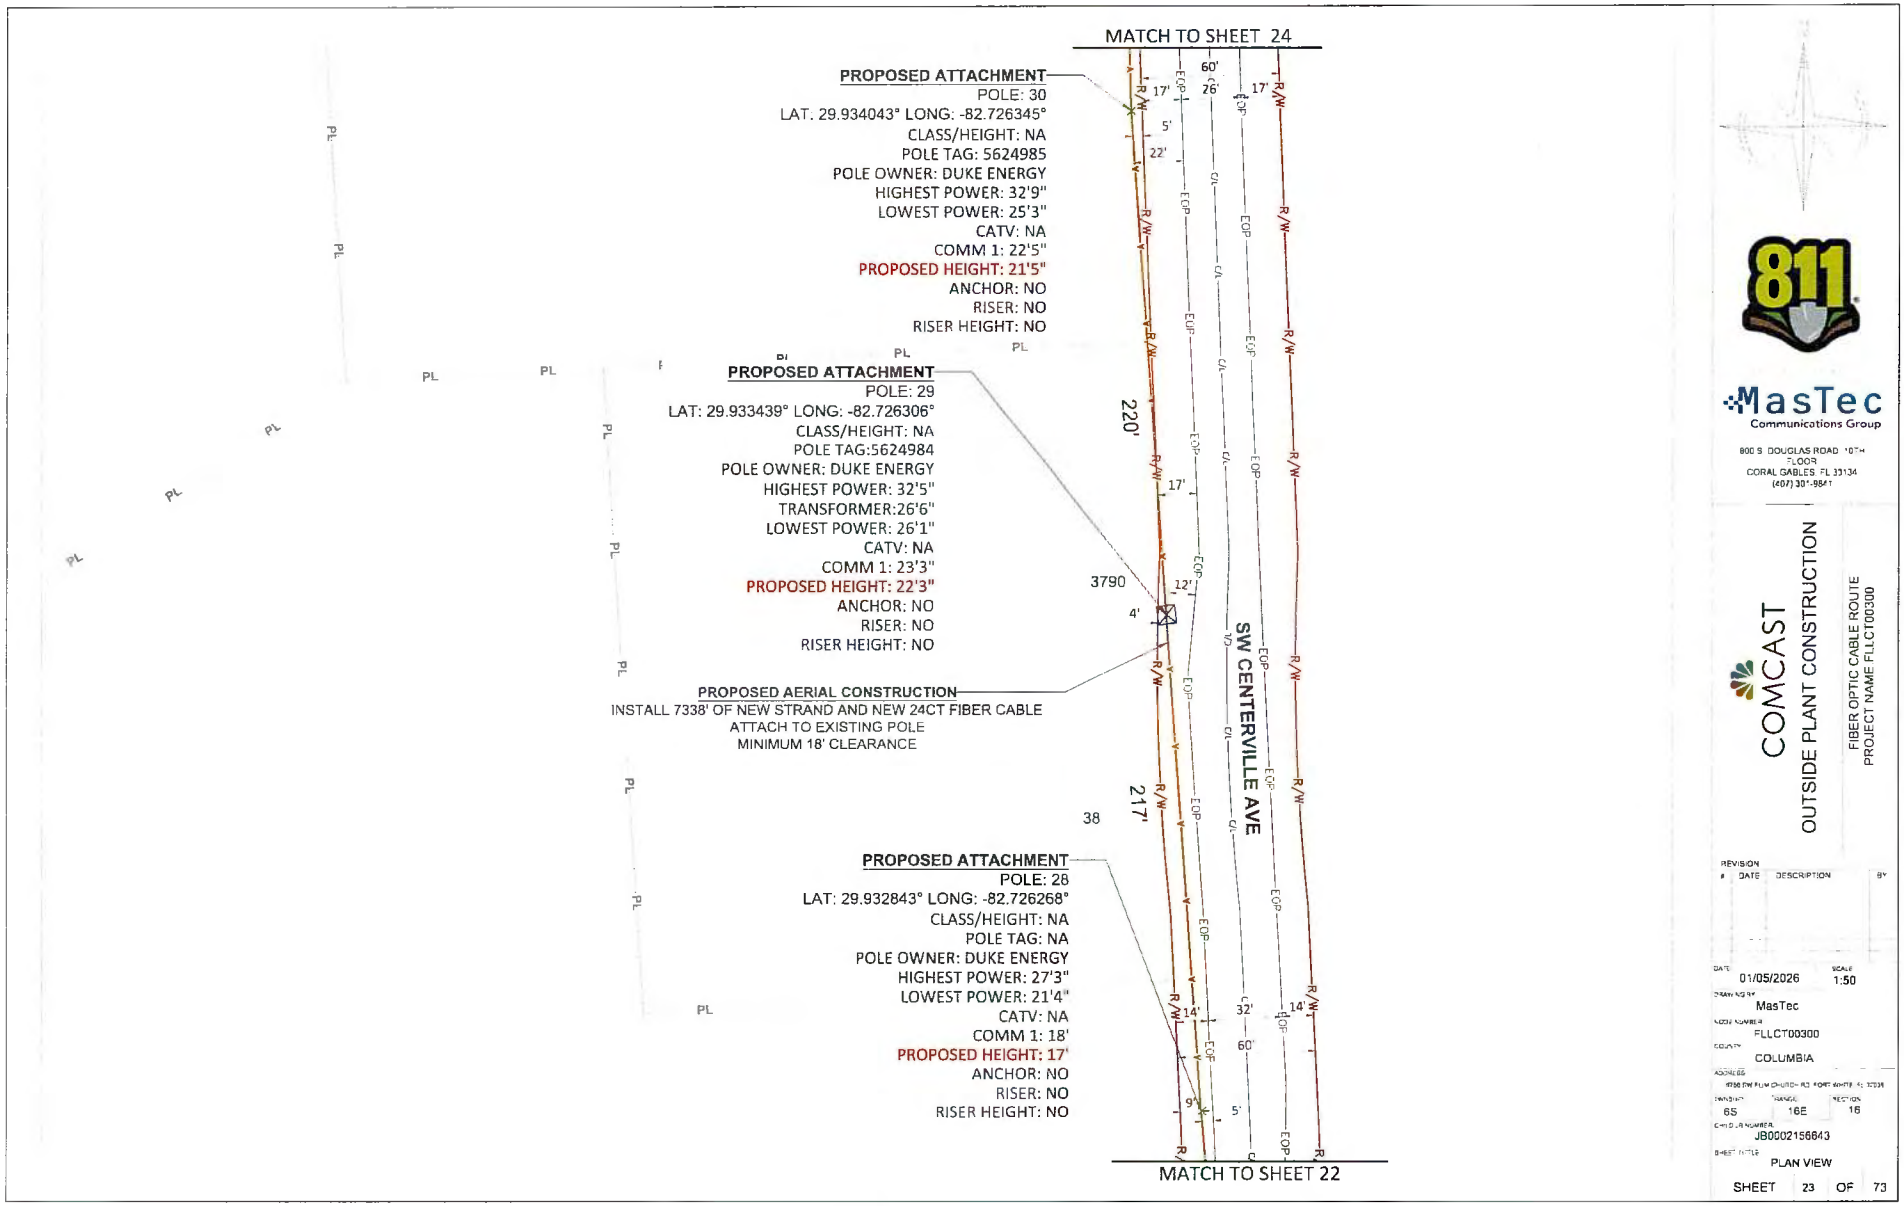
MATCH TO SHEET 24
PROPOSED ATTACHMENT
POLE: 30
LAT. 29.934043° LONG: -82.726345°
CLASS/HEIGHT: NA
POLE TAG: 5624985
POLE OWNER: DUKE ENERGY
HIGHEST POWER: 32'9"
LOWEST POWER: 25'3"
CATV: NA
COMM 1: 22'5"
PROPOSED HEIGHT: 21'5"
ANCHOR: NO
RISER: NO
RISER HEIGHT: NO
PROPOSED ATTACHMENT
POLE: 29
LAT: 29.933439° LONG: -82.726306°
CLASS/HEIGHT: NA
POLE TAG:5624984
POLE OWNER: DUKE ENERGY
HIGHEST POWER: 32'5"
TRANSFORMER:26'6"
LOWEST POWER: 26'1"
CATV: NA
COMM 1: 23'3"
PROPOSED HEIGHT: 22'3"
ANCHOR: NO
RISER: NO
RISER HEIGHT: NO
PROPOSED AERIAL CONSTRUCTION
INSTALL 7338' OF NEW STRAND AND NEW 24CT FIBER CABLE
ATTACH TO EXISTING POLE
MINIMUM 18' CLEARANCE
PROPOSED ATTACHMENT
POLE: 28
LAT: 29.932843° LONG: -82.726268°
CLASS/HEIGHT: NA
POLE TAG: NA
POLE OWNER: DUKE ENERGY
HIGHEST POWER: 27'3"
LOWEST POWER: 21'4"
CATV: NA
COMM 1: 18'
PROPOSED HEIGHT: 17'
ANCHOR: NO
RISER: NO
RISER HEIGHT: NO
SW CENTERVILLE AVE
220'
217'
3790
38
MATCH TO SHEET 22
MasTec
Communications Group
COMCAST
OUTSIDE PLANT CONSTRUCTION
FIBER OPTIC CABLE ROUTE
PROJECT NAME FLLCT00300
01/05/2026
1:50
MasTec
FLLCT00300
COLUMBIA
6S
16E
15
JB0002156643
PLAN VIEW
SHEET 23 OF 73

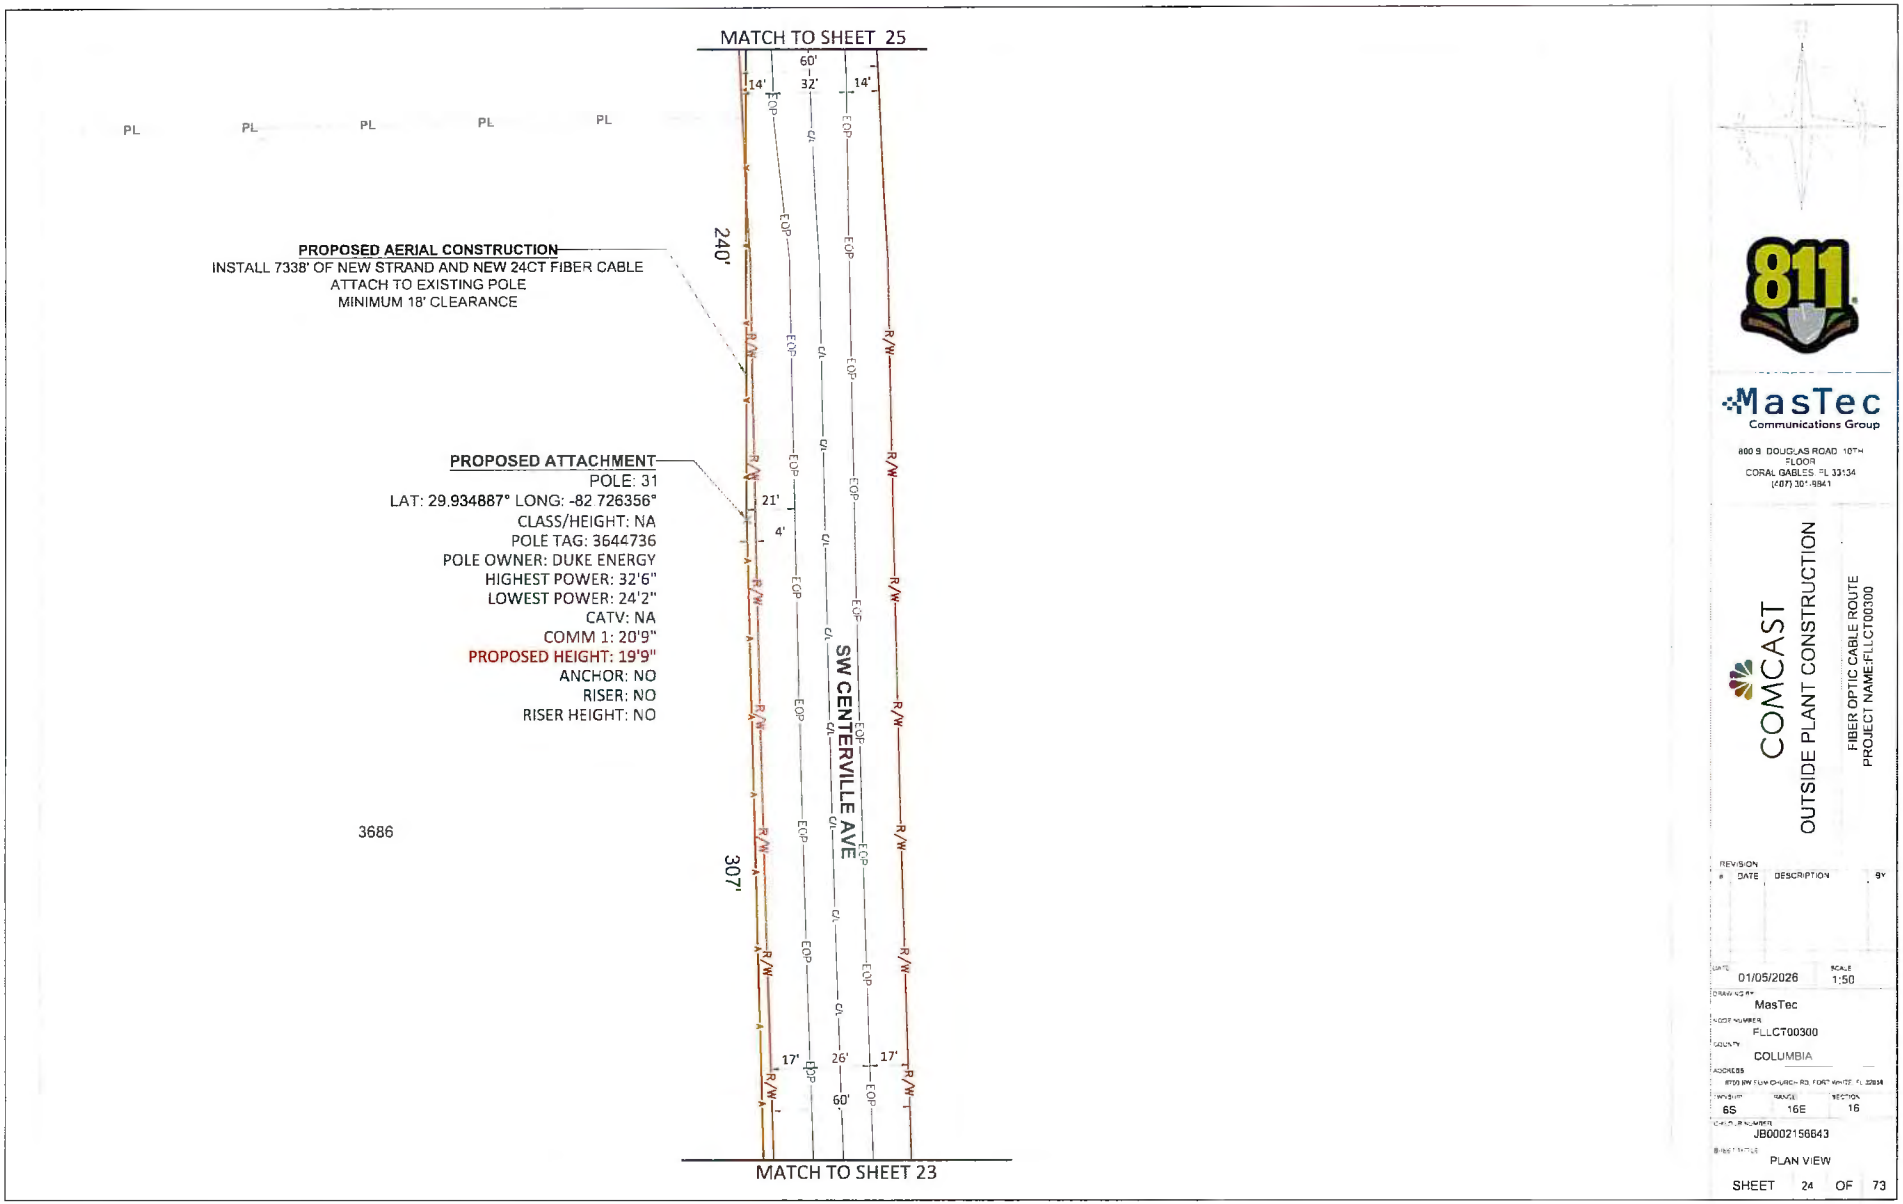

811

MasTec
Communications Group

800 S. DOUGLAS ROAD 10TH FLOOR
CORAL GABLES, FL 33134
(407) 301-9841

COMCAST

OUTSIDE PLANT CONSTRUCTION

FIBER OPTIC CABLE ROUTE
PROJECT NAME:FLLCT00300

REVISION #	DATE	DESCRIPTION	BY

DATE: 01/05/2026
SCALE: 1:50
DRAWN BY: MasTec
NODE NUMBER: FLLCT00300
COUNTY: COLUMBIA
ADDRESS: 8700 SW FLM CHURCH RD, FORT WHITE, FL 32038
TWNSHP: 6S
RANGE: 16E
SECTION: 16
CHECKED BY: JB0002156843
SHEET TITLE: PLAN VIEW
SHEET 24 OF 73

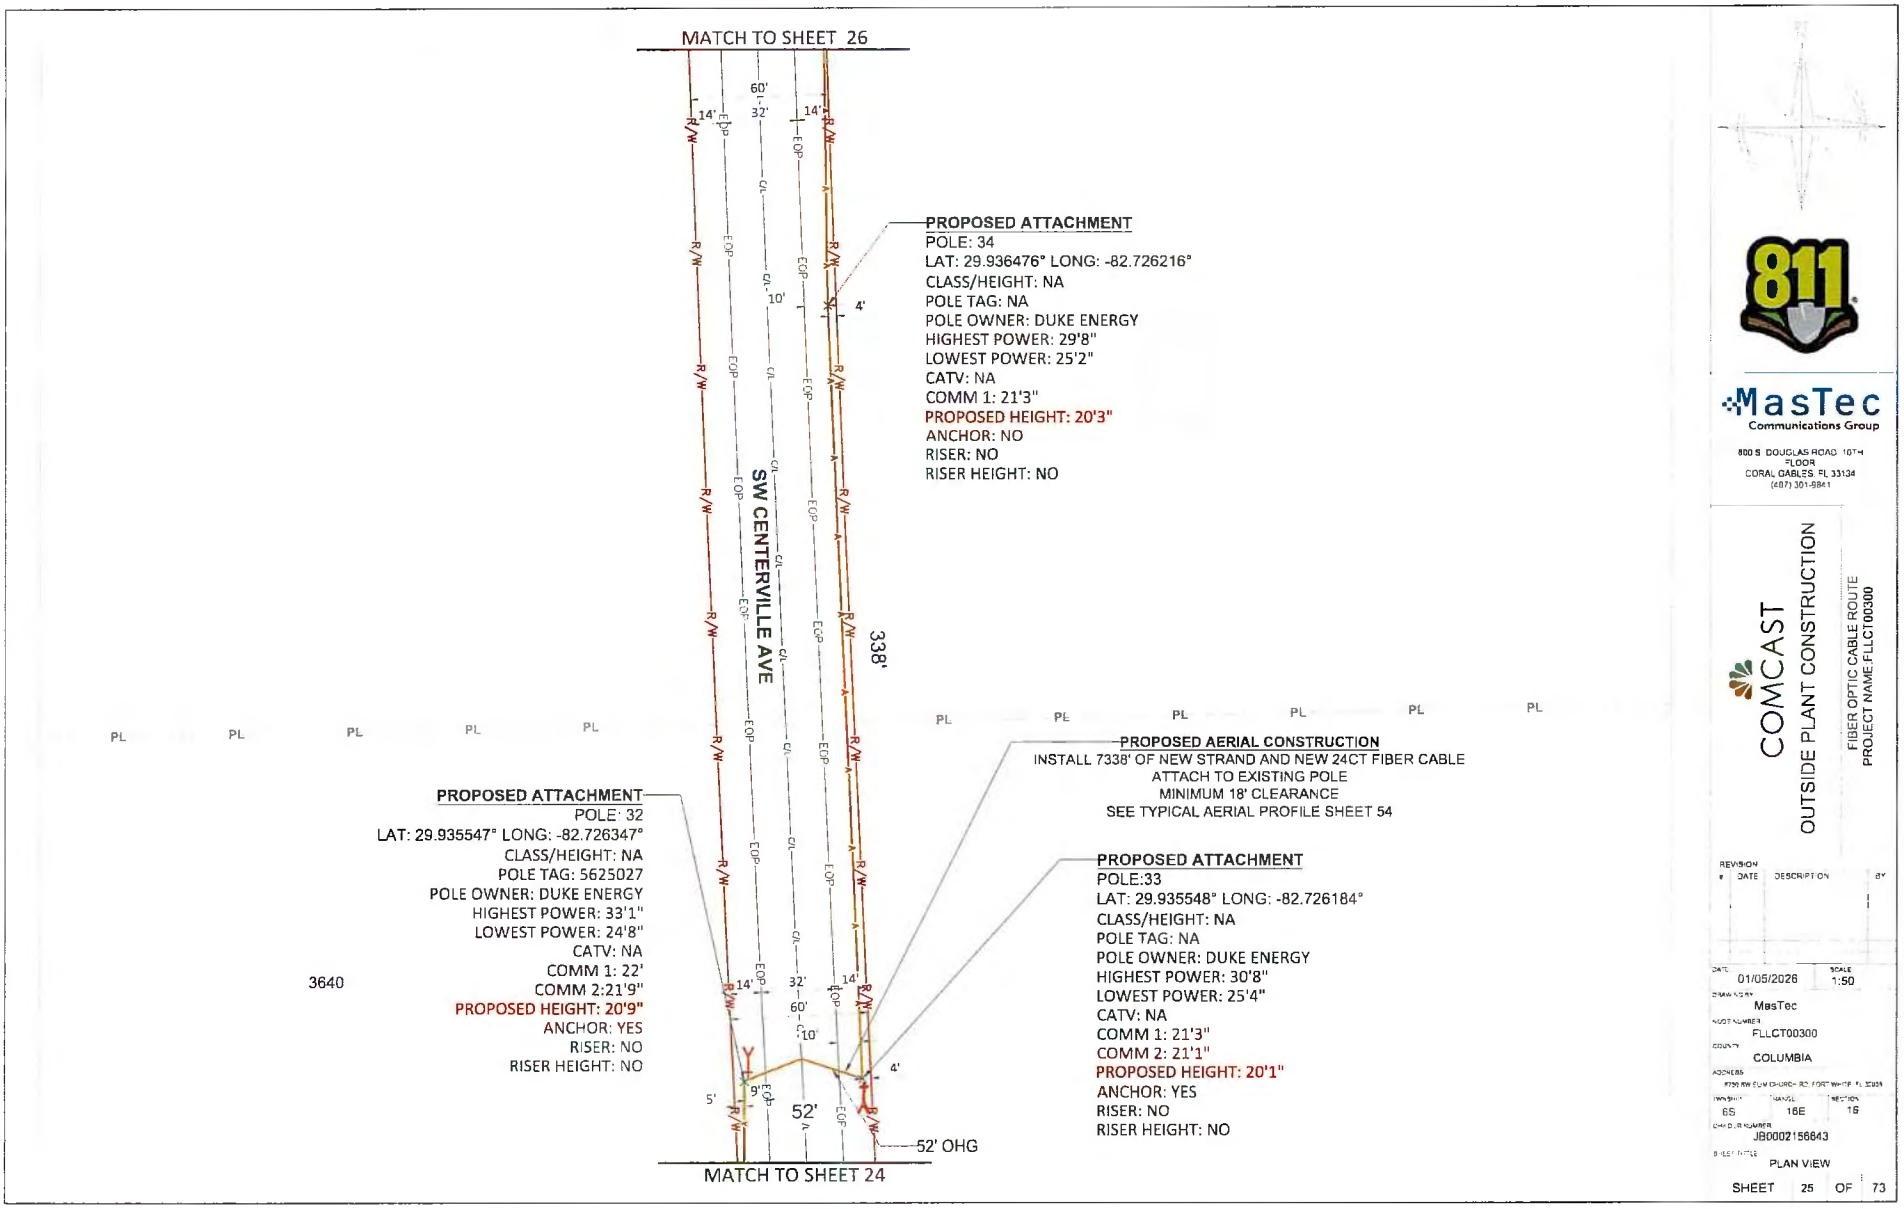
MATCH TO SHEET 26
PROPOSED ATTACHMENT
POLE: 34
LAT: 29.936476° LONG: -82.726216°
CLASS/HEIGHT: NA
POLE TAG: NA
POLE OWNER: DUKE ENERGY
HIGHEST POWER: 29'8"
LOWEST POWER: 25'2"
CATV: NA
COMM 1: 21'3"
PROPOSED HEIGHT: 20'3"
ANCHOR: NO
RISER: NO
RISER HEIGHT: NO
SW CENTERVILLE AVE
338'
PROPOSED AERIAL CONSTRUCTION
INSTALL 7338' OF NEW STRAND AND NEW 24CT FIBER CABLE
ATTACH TO EXISTING POLE
MINIMUM 18' CLEARANCE
SEE TYPICAL AERIAL PROFILE SHEET 54
PROPOSED ATTACHMENT
POLE: 32
LAT: 29.935547° LONG: -82.726347°
CLASS/HEIGHT: NA
POLE TAG: 5625027
POLE OWNER: DUKE ENERGY
HIGHEST POWER: 33'1"
LOWEST POWER: 24'8"
CATV: NA
COMM 1: 22'
COMM 2:21'9"
PROPOSED HEIGHT: 20'9"
ANCHOR: YES
RISER: NO
RISER HEIGHT: NO
PROPOSED ATTACHMENT
POLE:33
LAT: 29.935548° LONG: -82.726184°
CLASS/HEIGHT: NA
POLE TAG: NA
POLE OWNER: DUKE ENERGY
HIGHEST POWER: 30'8"
LOWEST POWER: 25'4"
CATV: NA
COMM 1: 21'3"
COMM 2: 21'1"
PROPOSED HEIGHT: 20'1"
ANCHOR: YES
RISER: NO
RISER HEIGHT: NO
52'
52' OHG
3640
MATCH TO SHEET 24
MasTec
Communications Group
800 S DOUGLAS ROAD 10TH FLOOR
CORAL GABLES, FL 33134
(407) 301-9841
COMCAST
OUTSIDE PLANT CONSTRUCTION
FIBER OPTIC CABLE ROUTE
PROJECT NAME:FLLCT00300
REVISION
DATE
DESCRIPTION
01/05/2026
1:50
MasTec
FLLCT00300
COLUMBIA
6S
16E
15
JB0002156843
PLAN VIEW
SHEET 25 OF 73

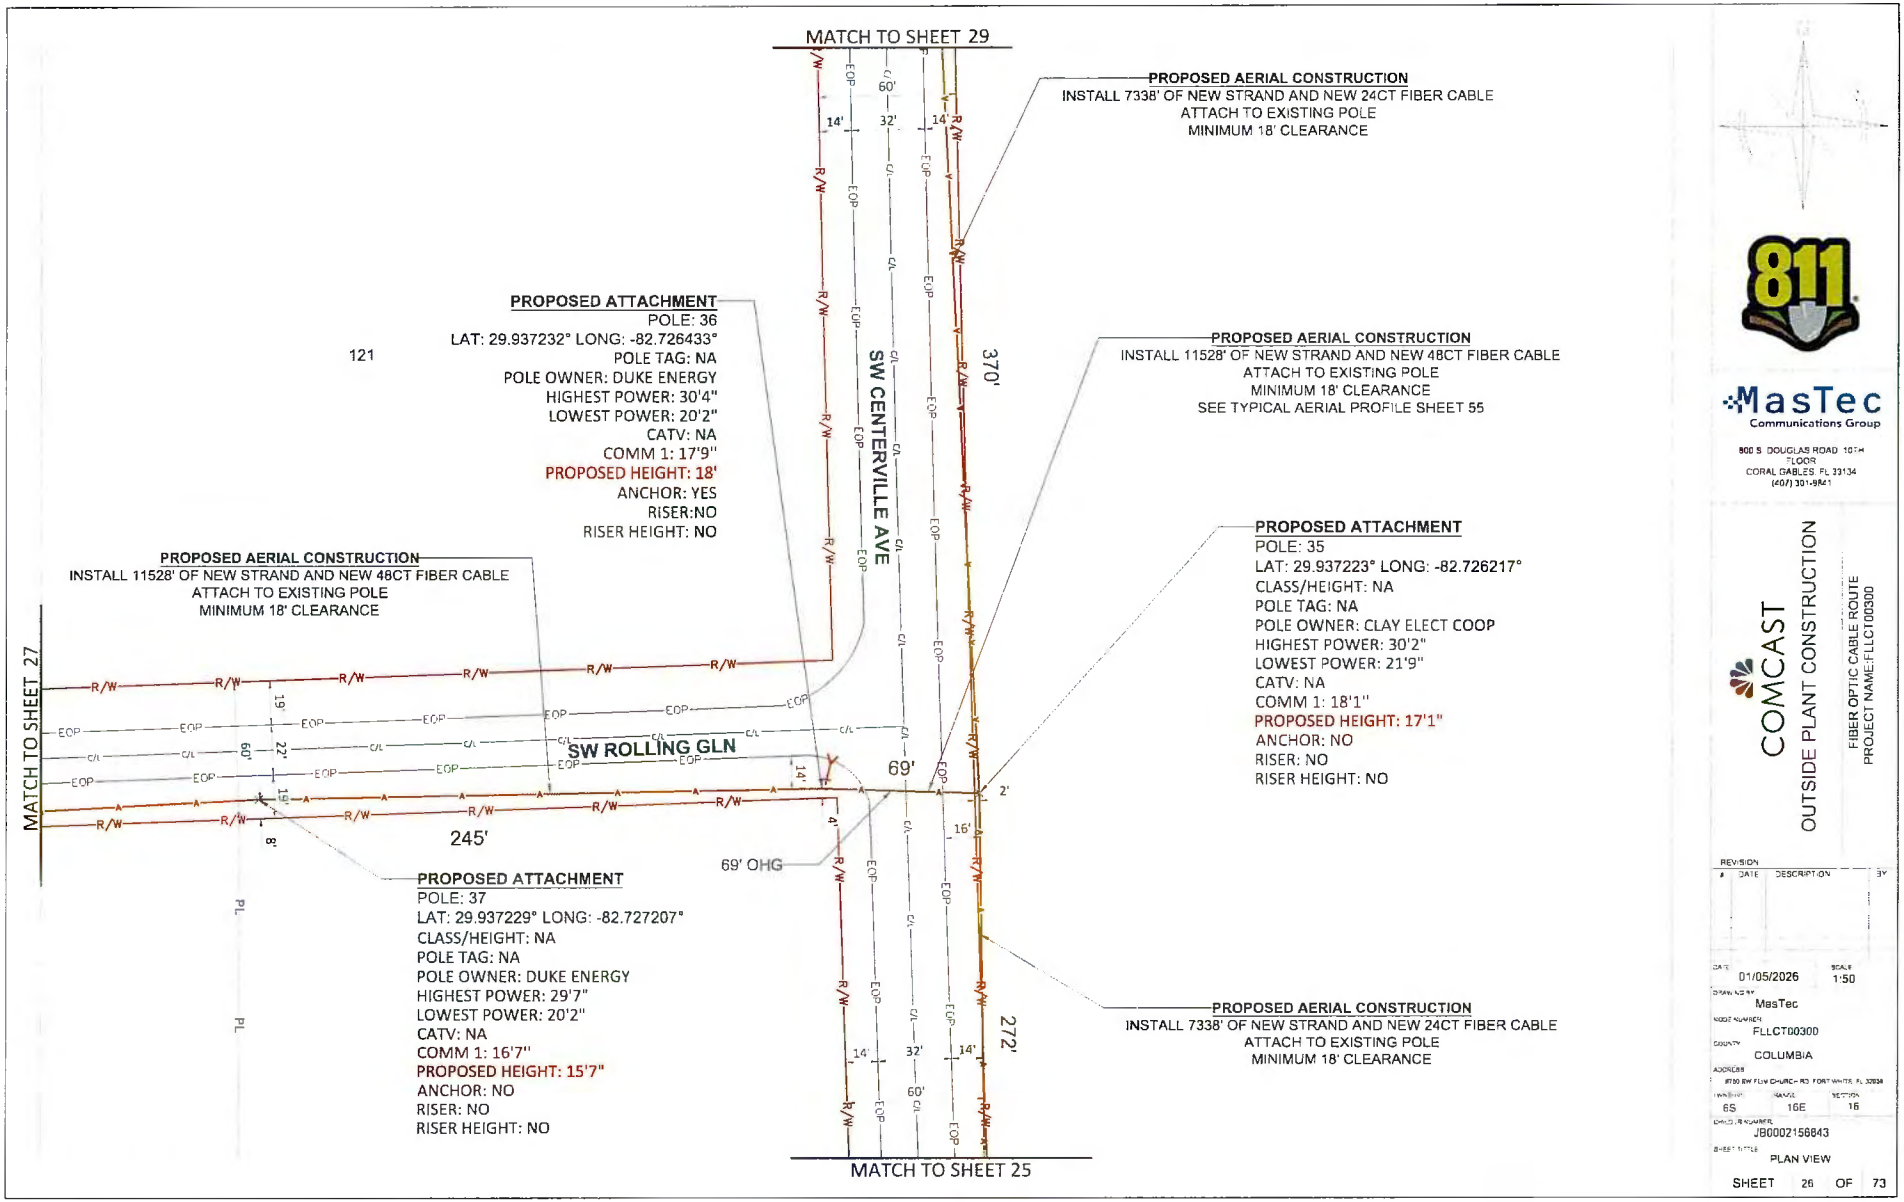

811

MasTec Communications Group

800 S. DOUGLAS ROAD 10TH FLOOR
CORAL GABLES, FL 33134
(407) 301-9841

COMCAST

OUTSIDE PLANT CONSTRUCTION

FIBER OPTIC CABLE ROUTE
PROJECT NAME:FLLCT00300

REVISION

#	DATE	DESCRIPTION	BY

DATE: 01/05/2026
SCALE: 1:50
DRAWN BY: MasTec
NODE NUMBER: FLLCT00300
COUNTY: COLUMBIA
ADDRESS: 8780 SW FLW CHURCH RD FORT WHITE, FL 32038
TOWNSHIP: 6S
RANGE: 16E
SECTION: 16
CABLE NUMBER: JB0002156843
SHEET TITLE: PLAN VIEW

SHEET 26 OF 73

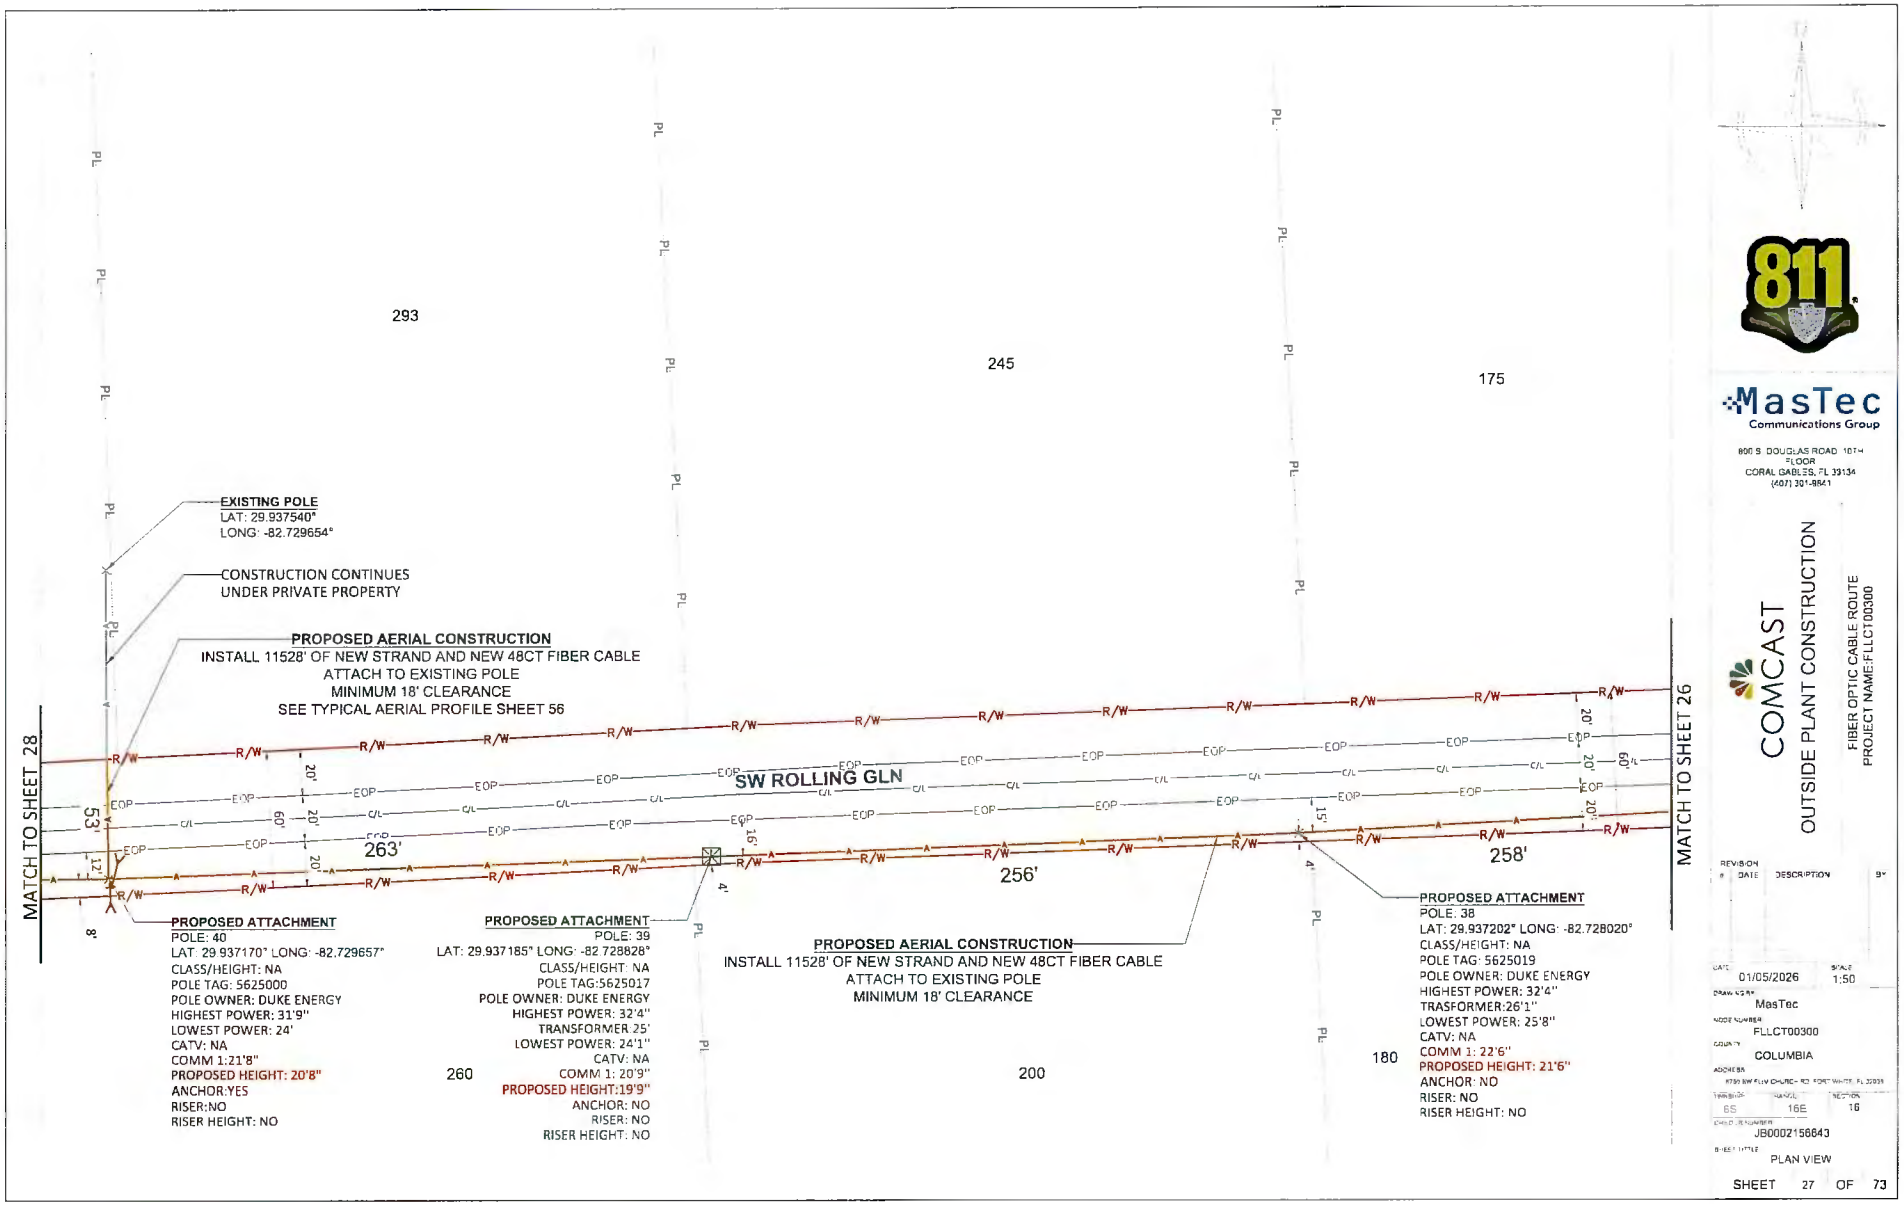

811

MasTec
Communications Group

800 S. DOUGLAS ROAD 10TH FLOOR
CORAL GABLES, FL 33134
(407) 301-8641

COMCAST

OUTSIDE PLANT CONSTRUCTION

FIBER OPTIC CABLE ROUTE
PROJECT NAME:FLLCT00300

REVISION #	DATE	DESCRIPTION	BY

DATE: 01/05/2026
SCALE: 1:50
DRAWN BY: MasTec
NODE NUMBER: FLLCT00300
COUNTY: COLUMBIA
ADDRESS: 8730 SW FLY CHURCH RD, FORT WHITE, FL 32038
TOWNSHIP: 6S
RANGE: 16E
SECTION: 16
CAD/D. DESIGNER: JB0002156643
SHEET TITLE: PLAN VIEW

SHEET 27 OF 73

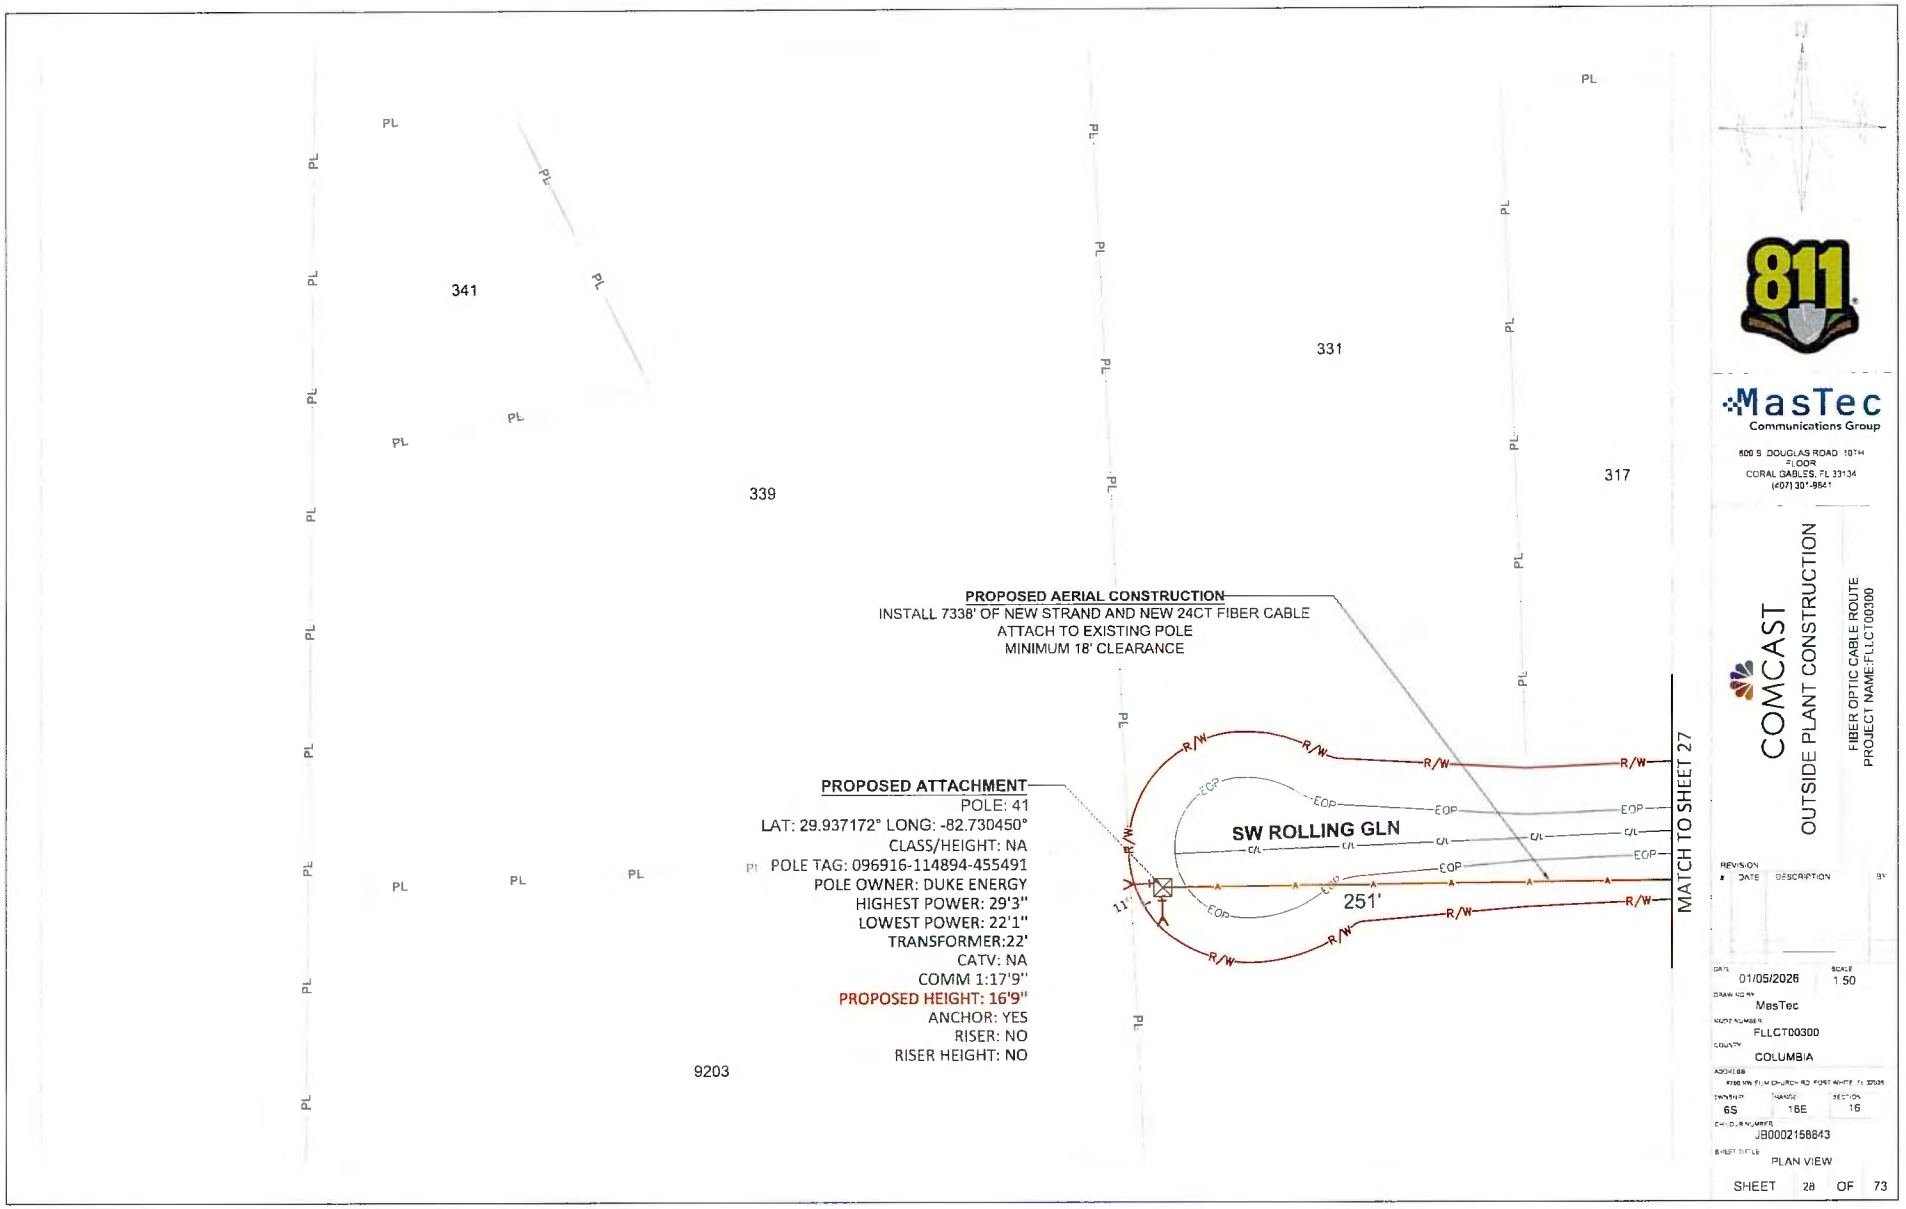
341
339
331
317
9203
PROPOSED AERIAL CONSTRUCTION
INSTALL 7338' OF NEW STRAND AND NEW 24CT FIBER CABLE
ATTACH TO EXISTING POLE
MINIMUM 18' CLEARANCE
PROPOSED ATTACHMENT
POLE: 41
LAT: 29.937172° LONG: -82.730450°
CLASS/HEIGHT: NA
POLE TAG: 096916-114894-455491
POLE OWNER: DUKE ENERGY
HIGHEST POWER: 29'3"
LOWEST POWER: 22'1"
TRANSFORMER:22'
CATV: NA
COMM 1:17'9"
PROPOSED HEIGHT: 16'9"
ANCHOR: YES
RISER: NO
RISER HEIGHT: NO
SW ROLLING GLN
251'
MATCH TO SHEET 27
811
MasTec
Communications Group
800 S. DOUGLAS ROAD 10TH FLOOR
CORAL GABLES, FL 33134
(407) 301-9841
COMCAST
OUTSIDE PLANT CONSTRUCTION
FIBER OPTIC CABLE ROUTE
PROJECT NAME:FLLCT00300
REVISION
DATE DESCRIPTION BY
DATE 01/05/2026
SCALE 1:50
DRAWN BY MasTec
WORK NUMBER FLLCT00300
COUNTY COLUMBIA
ADDRESS 8786 WW FLM CHURCH RD, FORT WHITE, FL 32038
TOWNSHIP 6S
RANGE 16E
SECTION 16
CHILD JOB NUMBER JB0002156843
SHEET TITLE PLAN VIEW
SHEET 28 OF 73

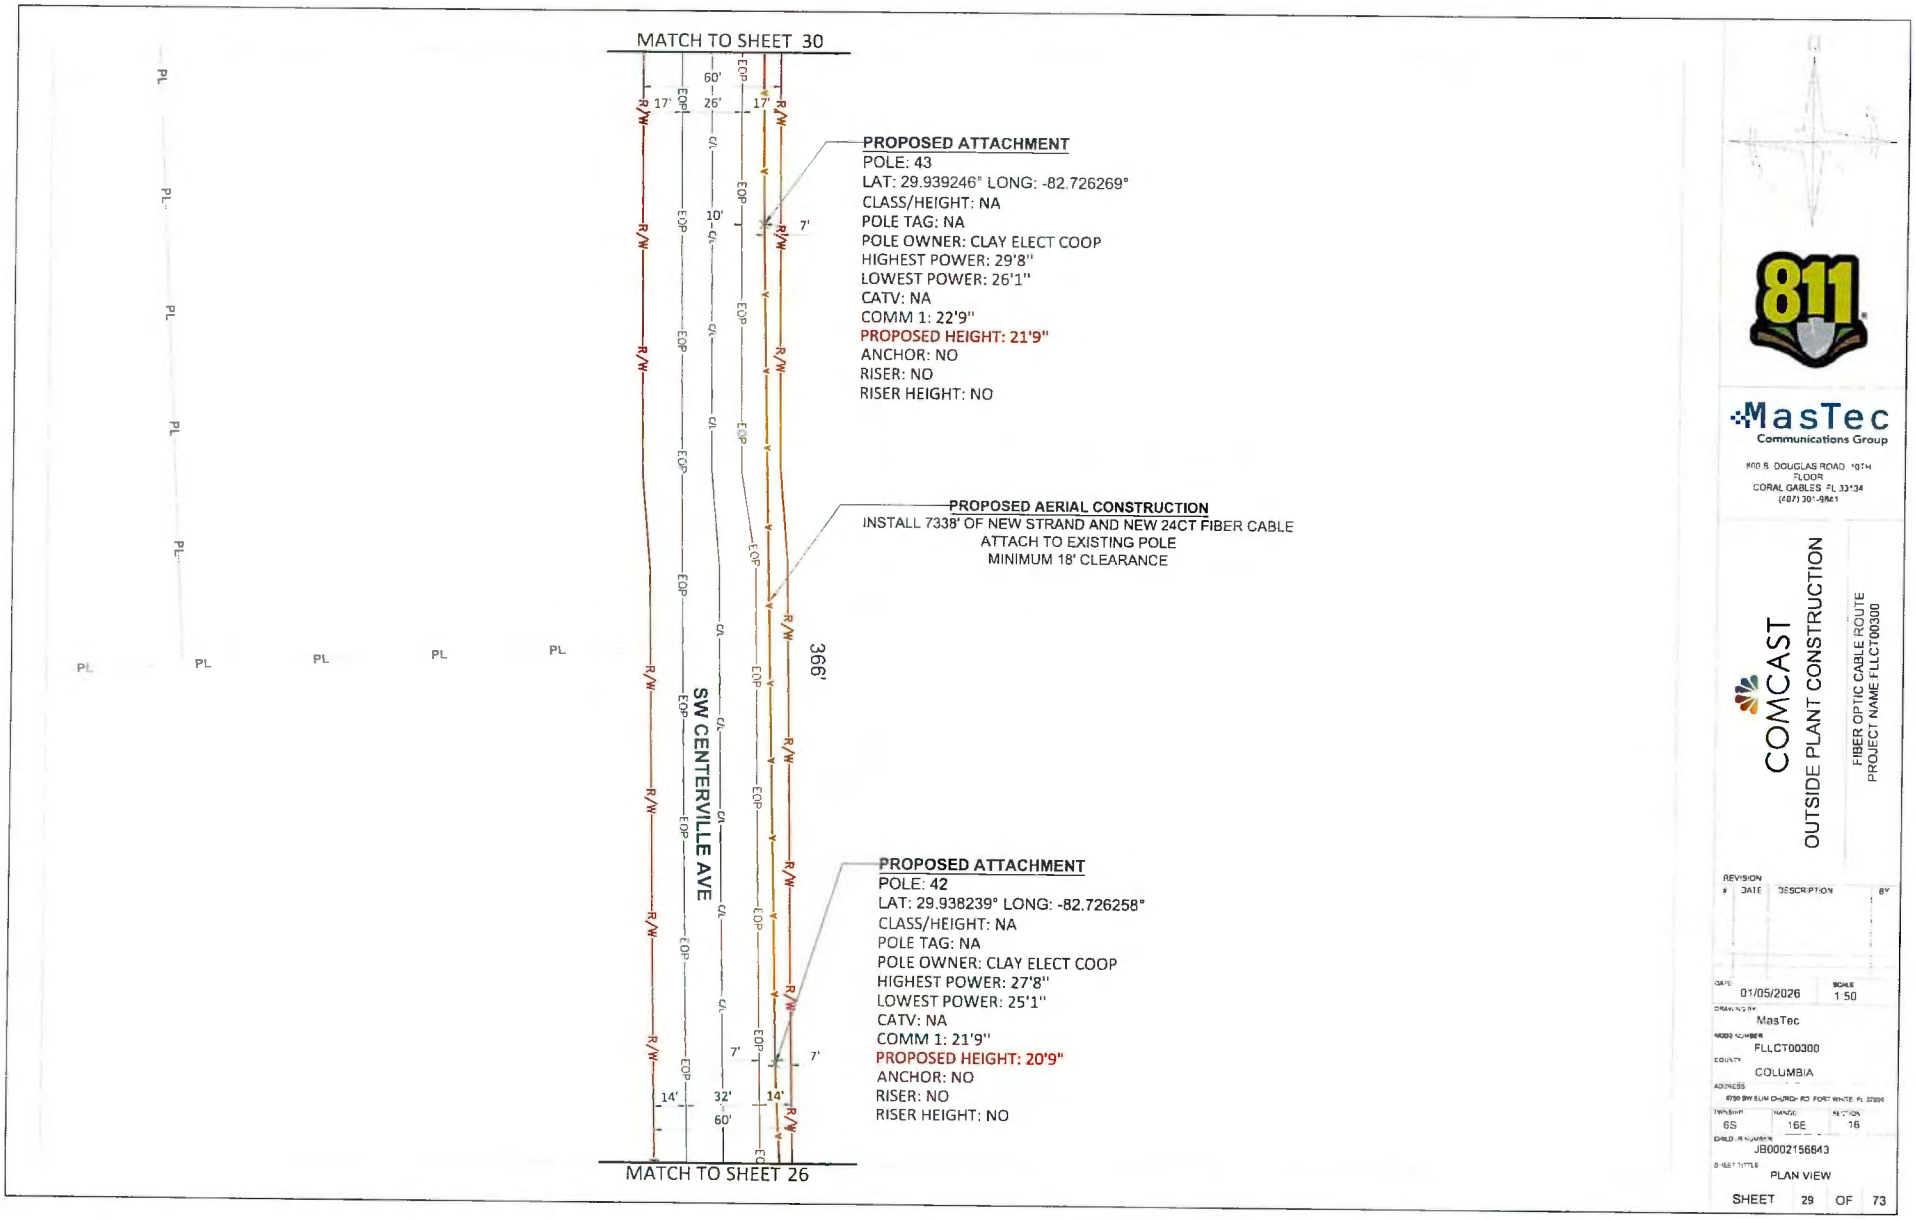

811

MasTec
Communications Group

800 S. DOUGLAS ROAD 10TH FLOOR
CORAL GABLES, FL 33134
(407) 301-9861

COMCAST

OUTSIDE PLANT CONSTRUCTION

FIBER OPTIC CABLE ROUTE
PROJECT NAME FLLCT00300

REVISION #	DATE	DESCRIPTION	BY

DATE: 01/05/2026
SCALE: 1:50
DRAWN BY: MasTec
WORK NUMBER: FLLCT00300
COUNTY: COLUMBIA
ADDRESS: 6750 SW ELIM CHURCH RD FORT WHITE, FL 32038
TOWNSHIP: 6S
RANGE: 16E
SECTION: 16
CAD/JOB NUMBER: JB0002156843
SHEET TITLE: PLAN VIEW

SHEET 29 OF 73

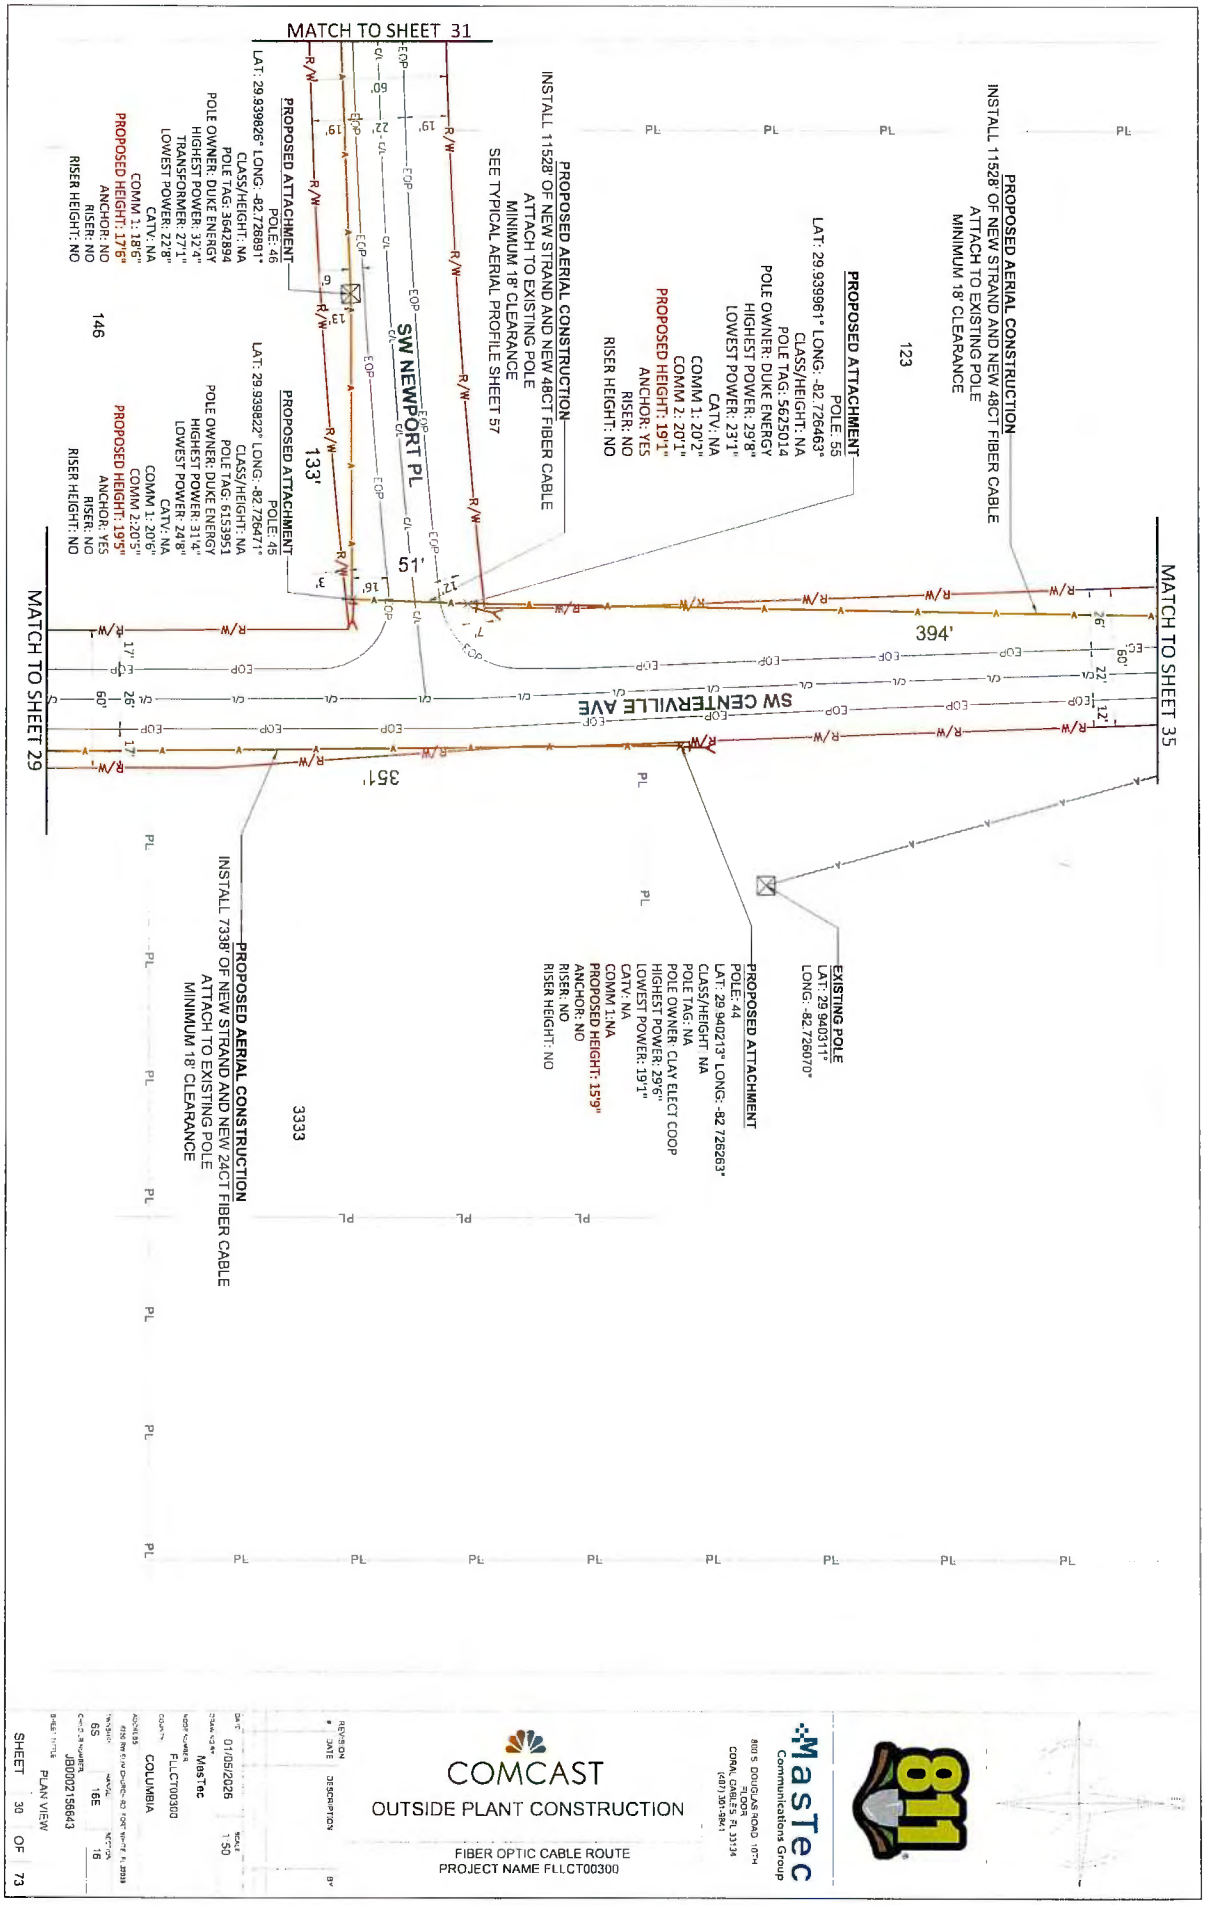
MATCH TO SHEET 31
MATCH TO SHEET 35
MATCH TO SHEET 29
PROPOSED AERIAL CONSTRUCTION
INSTALL 11528' OF NEW STRAND AND NEW 48CT FIBER CABLE
ATTACH TO EXISTING POLE
MINIMUM 18' CLEARANCE
PROPOSED ATTACHMENT
POLE: 55
LAT: 29.939961° LONG: -82.726463°
CLASS/HEIGHT: NA
POLE TAG: 5625014
POLE OWNER: DUKE ENERGY
HIGHEST POWER: 298"
LOWEST POWER: 231"
CATV: NA
COMM 1: 202"
COMM 2: 201"
PROPOSED HEIGHT: 191"
ANCHOR: YES
RISER: NO
RISER HEIGHT: NO
123
394'
PROPOSED AERIAL CONSTRUCTION
INSTALL 11528' OF NEW STRAND AND NEW 48CT FIBER CABLE
ATTACH TO EXISTING POLE
MINIMUM 18' CLEARANCE
SEE TYPICAL AERIAL PROFILE SHEET 57
PROPOSED ATTACHMENT
POLE: 46
LAT: 29.939826° LONG: -82.726891°
CLASS/HEIGHT: NA
POLE TAG: 3642894
POLE OWNER: DUKE ENERGY
HIGHEST POWER: 324"
TRANSFORMER: 271"
LOWEST POWER: 228"
CATV: NA
COMM 1: 186"
PROPOSED HEIGHT: 176"
ANCHOR: NO
RISER: NO
RISER HEIGHT: NO
146
PROPOSED ATTACHMENT
POLE: 45
LAT: 29.939822° LONG: -82.726471°
CLASS/HEIGHT: NA
POLE TAG: 6153951
POLE OWNER: DUKE ENERGY
HIGHEST POWER: 314"
LOWEST POWER: 248"
CATV: NA
COMM 1: 206"
COMM 2: 205"
PROPOSED HEIGHT: 195"
ANCHOR: YES
RISER: NO
RISER HEIGHT: NO
133'
SW NEWPORT PL
51'
SW CENTERVILLE AVE
351'
EXISTING POLE
LAT: 29.940311°
LONG: -82.726070°
PROPOSED ATTACHMENT
POLE: 44
LAT: 29.940213° LONG: -82.726263°
CLASS/HEIGHT NA
POLE TAG: NA
POLE OWNER: CLAY ELECT COOP
HIGHEST POWER: 296"
LOWEST POWER: 191"
CATV: NA
COMM 1:NA
PROPOSED HEIGHT: 159"
ANCHOR: NO
RISER: NO
RISER HEIGHT: NO
PROPOSED AERIAL CONSTRUCTION
INSTALL 7338' OF NEW STRAND AND NEW 24CT FIBER CABLE
ATTACH TO EXISTING POLE
MINIMUM 18' CLEARANCE
3333
COMCAST
OUTSIDE PLANT CONSTRUCTION
FIBER OPTIC CABLE ROUTE
PROJECT NAME FLLCT00300
811
MasTec
Communications Group
8103 DOUGLAS ROAD - 10TH FLOOR
CORAL GABLES, FL 33134
(407) 301-1841
REVISION
DATE DESCRIPTION BY
DATE 01/05/2026
SCALE 1:50
MasTec
FLLCT00300
COLUMBIA
65
16E
16
JB00021568A3
PLAN VIEW
SHEET 30 OF 73

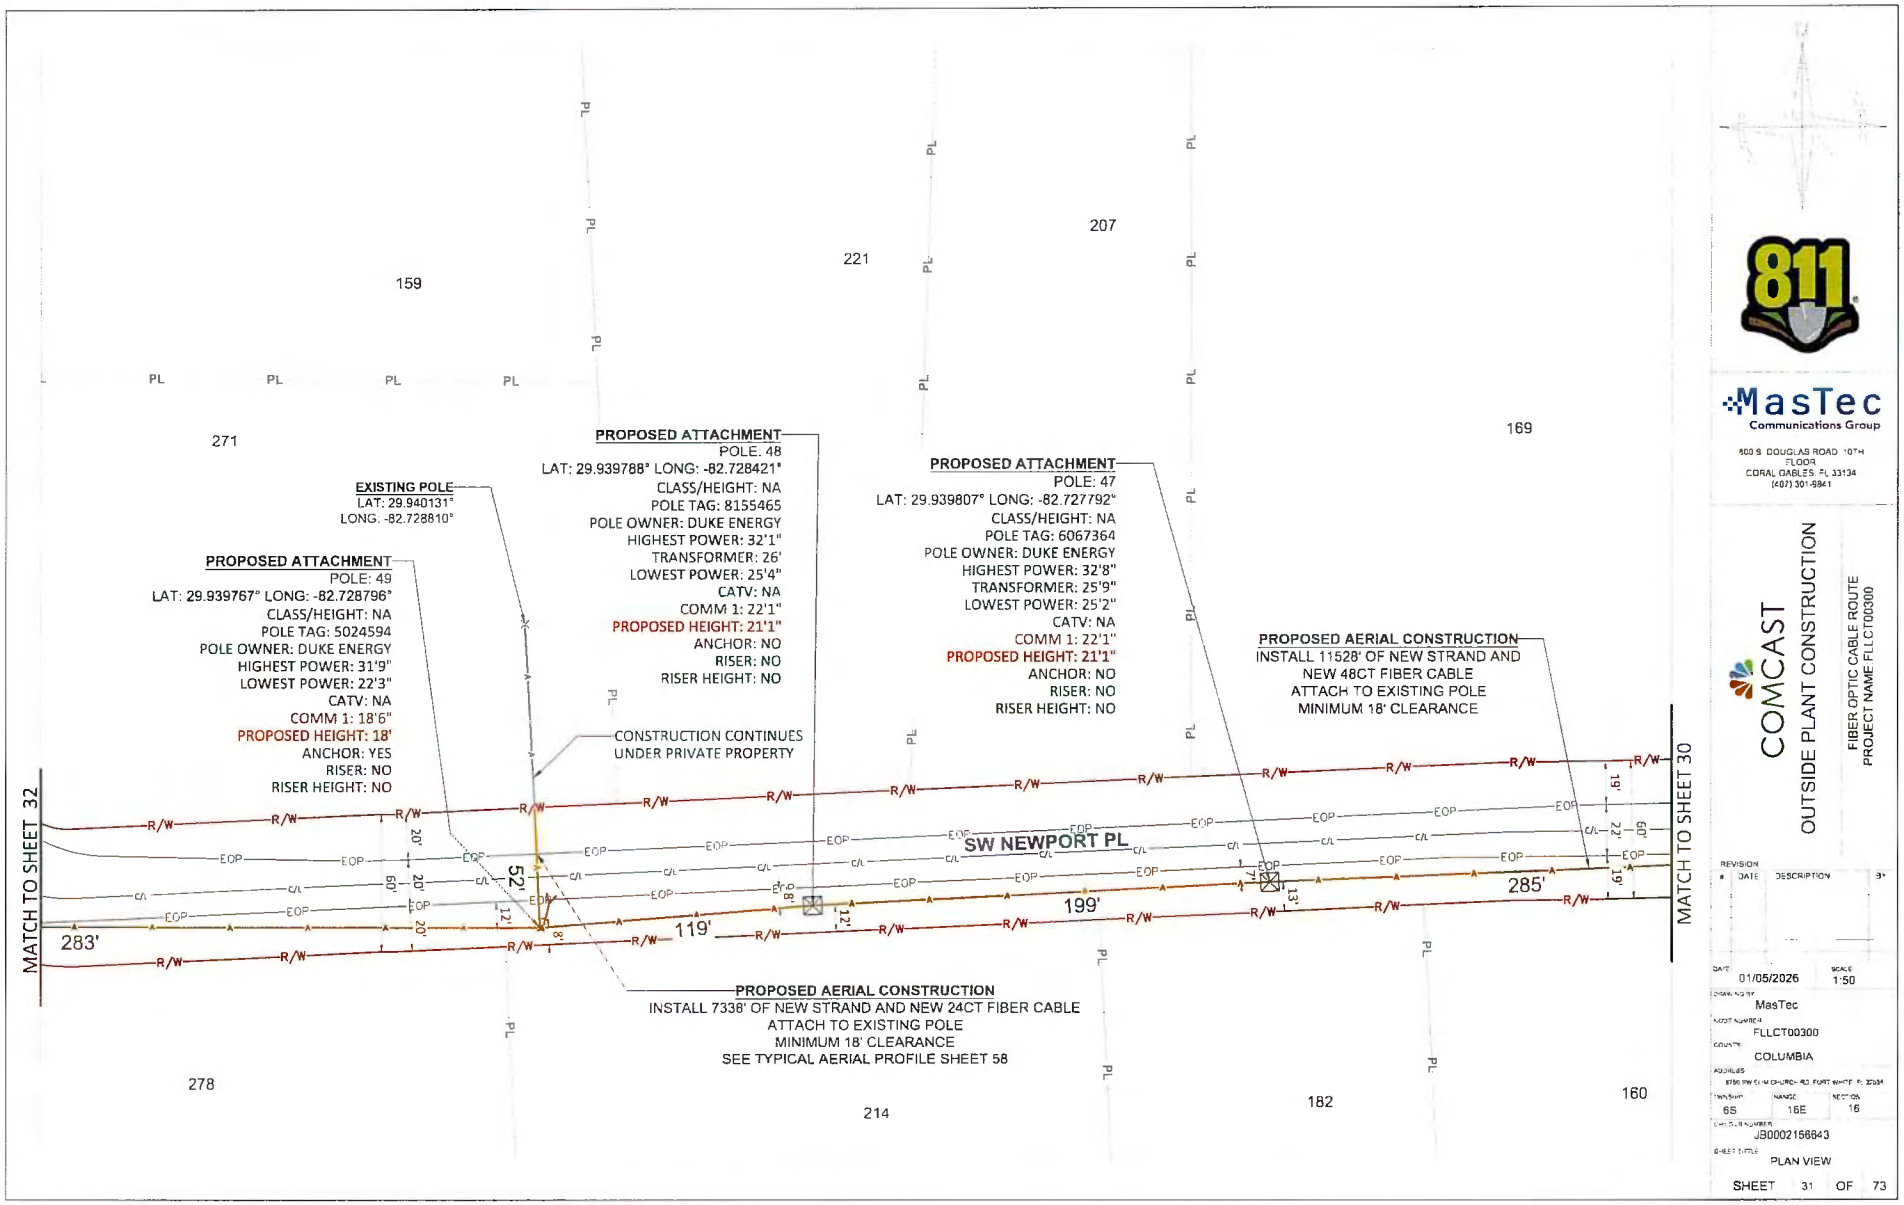

811

MasTec
Communications Group
800 S. DOUGLAS ROAD 10TH FLOOR
CORAL GABLES, FL 33134
(407) 301-5841

COMCAST
OUTSIDE PLANT CONSTRUCTION
FIBER OPTIC CABLE ROUTE
PROJECT NAME FLLCT00300

REVISION #	DATE	DESCRIPTION	BY

DATE: 01/05/2026
SCALE: 1:50
DRAWN BY: MasTec
MDU# NUMBER: FLLCT00300
COUNTY: COLUMBIA
ADDRESS: 8786 SW ELIM CHURCH RD, FORT WHITE, FL 32038
TOWNSHIP: 6S
RANGE: 16E
SECTION: 16
CIRCUIT ID NUMBER: JB0002156843
SHEET TITLE: PLAN VIEW
SHEET 31 OF 73

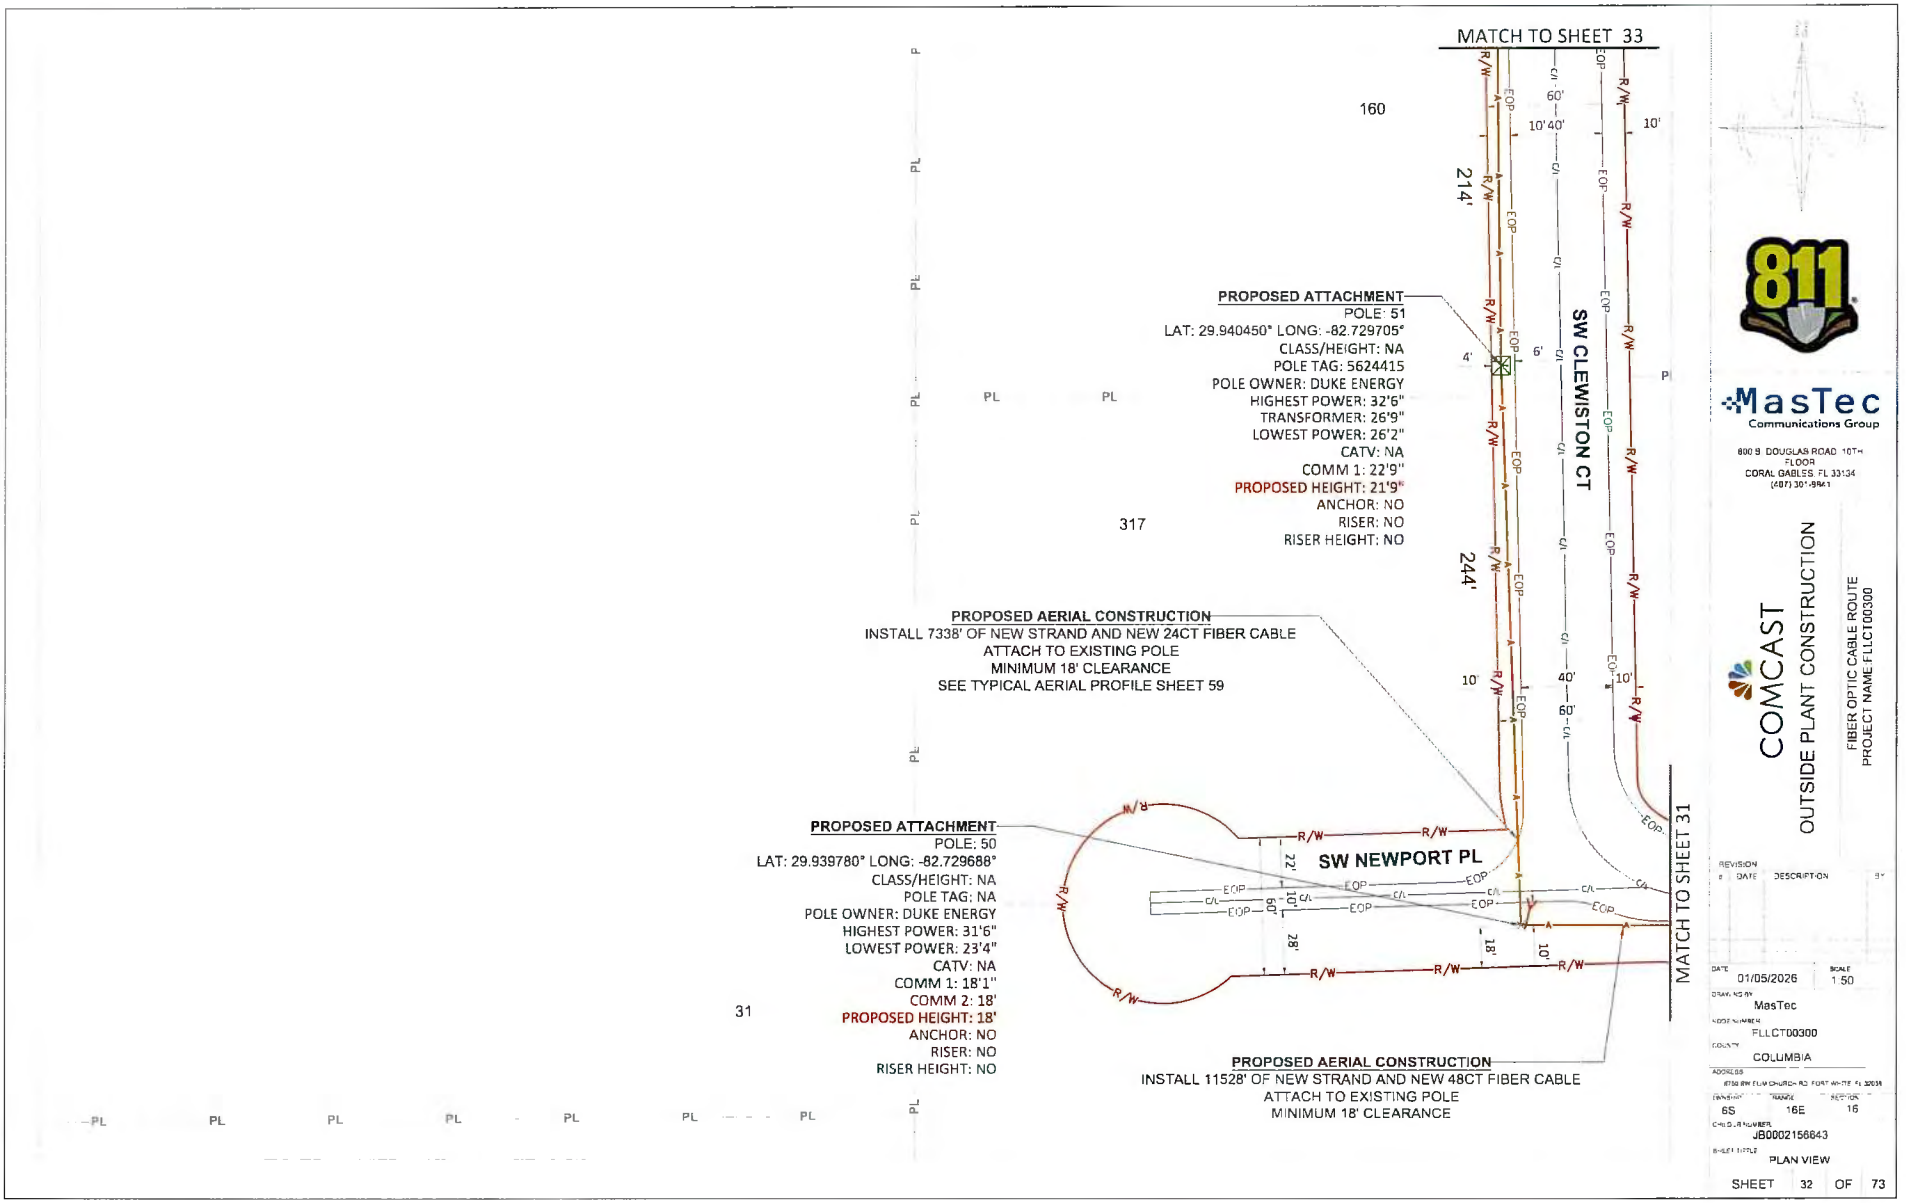
MATCH TO SHEET 33
160
214'
244'
317
31
SW CLEWISTON CT
SW NEWPORT PL
MATCH TO SHEET 31
PROPOSED ATTACHMENT
POLE: 51
LAT: 29.940450° LONG: -82.729705°
CLASS/HEIGHT: NA
POLE TAG: 5624415
POLE OWNER: DUKE ENERGY
HIGHEST POWER: 32'6"
TRANSFORMER: 26'9"
LOWEST POWER: 26'2"
CATV: NA
COMM 1: 22'9"
PROPOSED HEIGHT: 21'9"
ANCHOR: NO
RISER: NO
RISER HEIGHT: NO
PROPOSED AERIAL CONSTRUCTION
INSTALL 7338' OF NEW STRAND AND NEW 24CT FIBER CABLE
ATTACH TO EXISTING POLE
MINIMUM 18' CLEARANCE
SEE TYPICAL AERIAL PROFILE SHEET 59
PROPOSED ATTACHMENT
POLE: 50
LAT: 29.939780° LONG: -82.729688°
CLASS/HEIGHT: NA
POLE TAG: NA
POLE OWNER: DUKE ENERGY
HIGHEST POWER: 31'6"
LOWEST POWER: 23'4"
CATV: NA
COMM 1: 18'1"
COMM 2: 18'
PROPOSED HEIGHT: 18'
ANCHOR: NO
RISER: NO
RISER HEIGHT: NO
PROPOSED AERIAL CONSTRUCTION
INSTALL 11528' OF NEW STRAND AND NEW 48CT FIBER CABLE
ATTACH TO EXISTING POLE
MINIMUM 18' CLEARANCE
MasTec
Communications Group
COMCAST
OUTSIDE PLANT CONSTRUCTION
FIBER OPTIC CABLE ROUTE
PROJECT NAME FLLCT00300
DATE 01/05/2026
SCALE 1:50
DRAWN BY MasTec
FLLCT00300
COLUMBIA
6S
16E
15
JB0002156643
PLAN VIEW
SHEET 32 OF 73

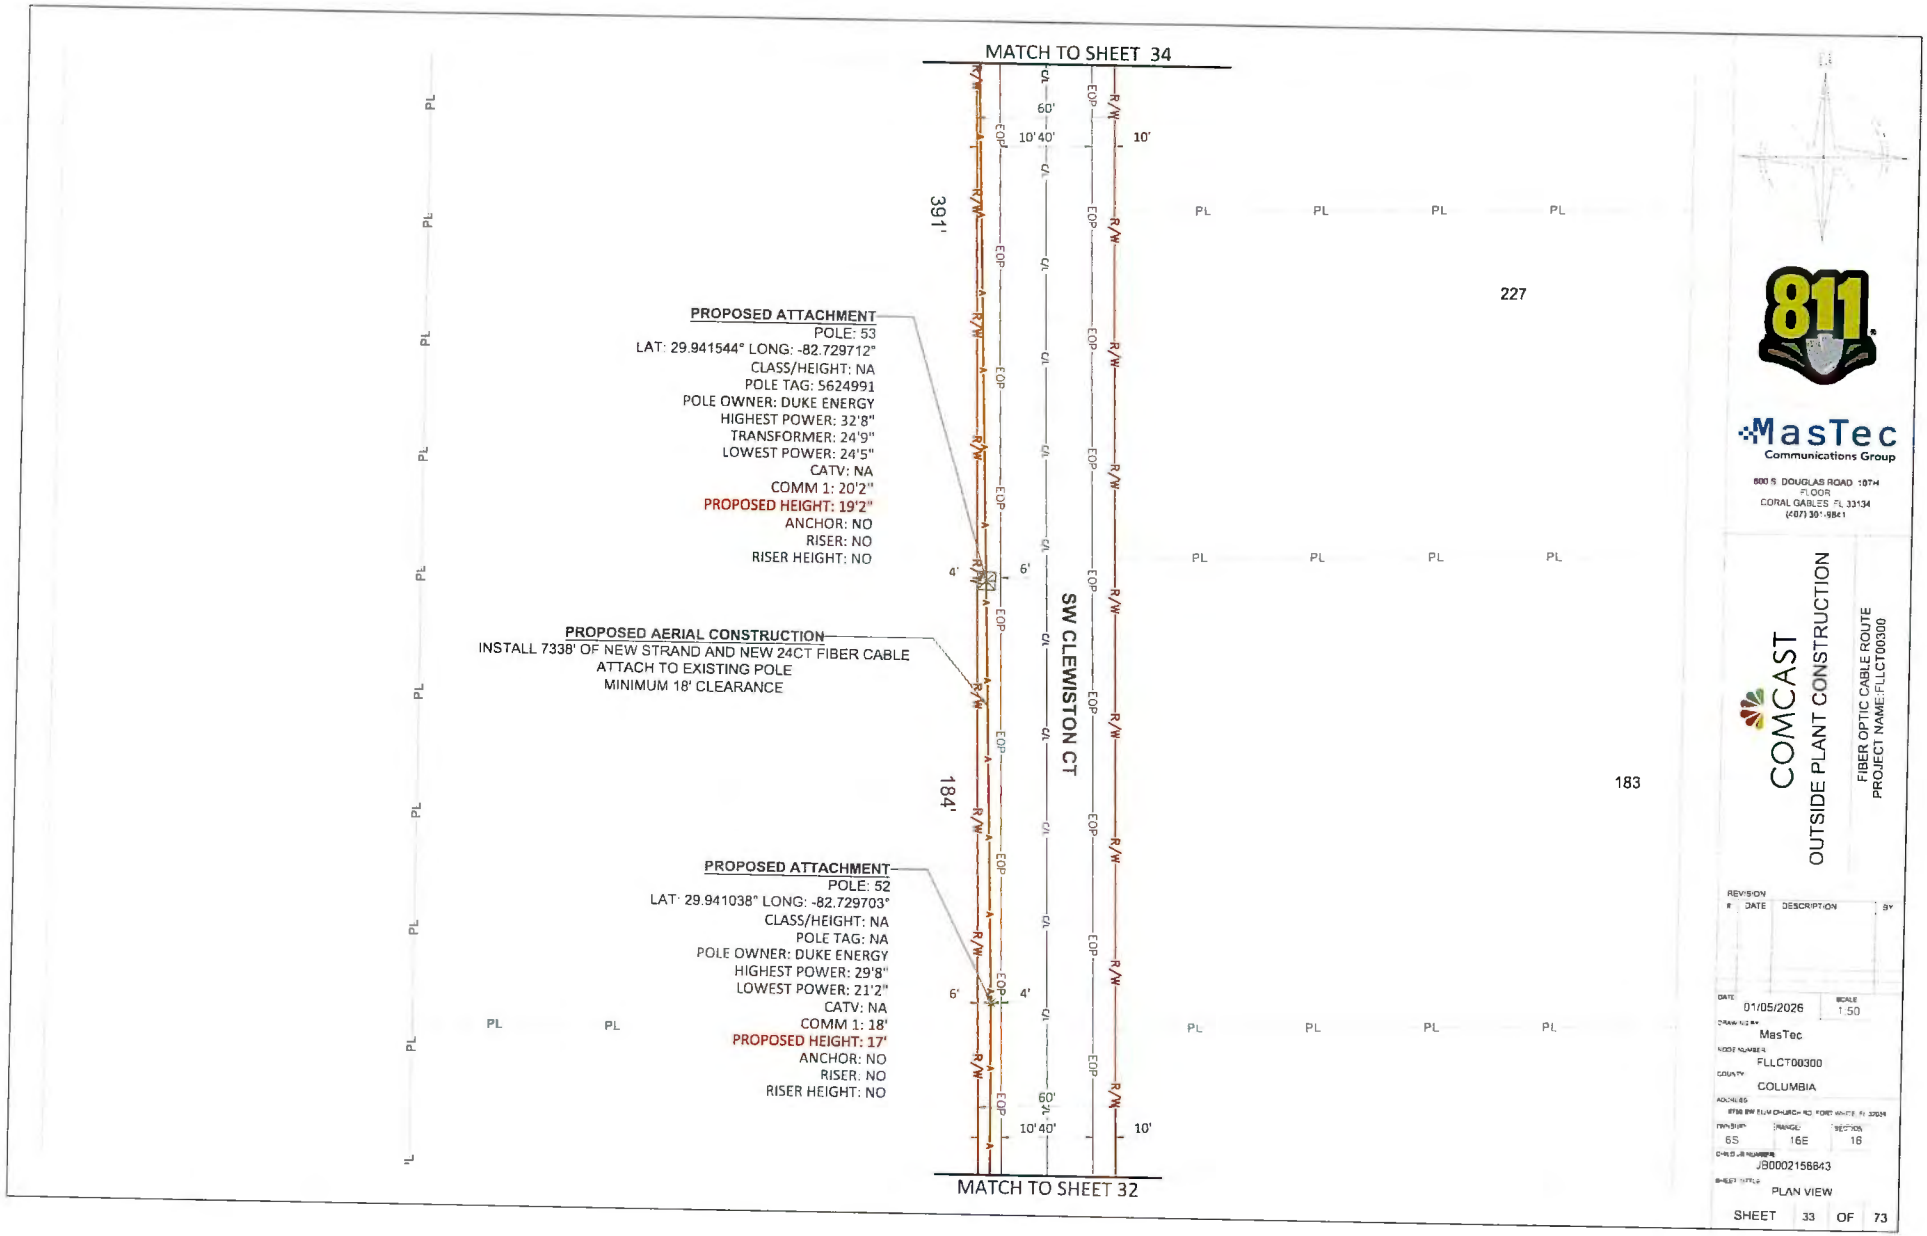
MATCH TO SHEET 34
MATCH TO SHEET 32
SW CLEWISTON CT
391'
184'
227
183
PROPOSED ATTACHMENT
POLE: 53
LAT: 29.941544° LONG: -82.729712°
CLASS/HEIGHT: NA
POLE TAG: 5624991
POLE OWNER: DUKE ENERGY
HIGHEST POWER: 32'8"
TRANSFORMER: 24'9"
LOWEST POWER: 24'5"
CATV: NA
COMM 1: 20'2"
PROPOSED HEIGHT: 19'2"
ANCHOR: NO
RISER: NO
RISER HEIGHT: NO
PROPOSED AERIAL CONSTRUCTION
INSTALL 7338' OF NEW STRAND AND NEW 24CT FIBER CABLE
ATTACH TO EXISTING POLE
MINIMUM 18' CLEARANCE
PROPOSED ATTACHMENT
POLE: 52
LAT: 29.941038° LONG: -82.729703°
CLASS/HEIGHT: NA
POLE TAG: NA
POLE OWNER: DUKE ENERGY
HIGHEST POWER: 29'8"
LOWEST POWER: 21'2"
CATV: NA
COMM 1: 18'
PROPOSED HEIGHT: 17'
ANCHOR: NO
RISER: NO
RISER HEIGHT: NO
811
MasTec
Communications Group
COMCAST
OUTSIDE PLANT CONSTRUCTION
FIBER OPTIC CABLE ROUTE
PROJECT NAME: FLLCT00300
REVISION
DATE
DESCRIPTION
BY
01/05/2026
1:50
MasTec
FLLCT00300
COLUMBIA
6S
16E
18
JB0002156843
PLAN VIEW
SHEET 33 OF 73

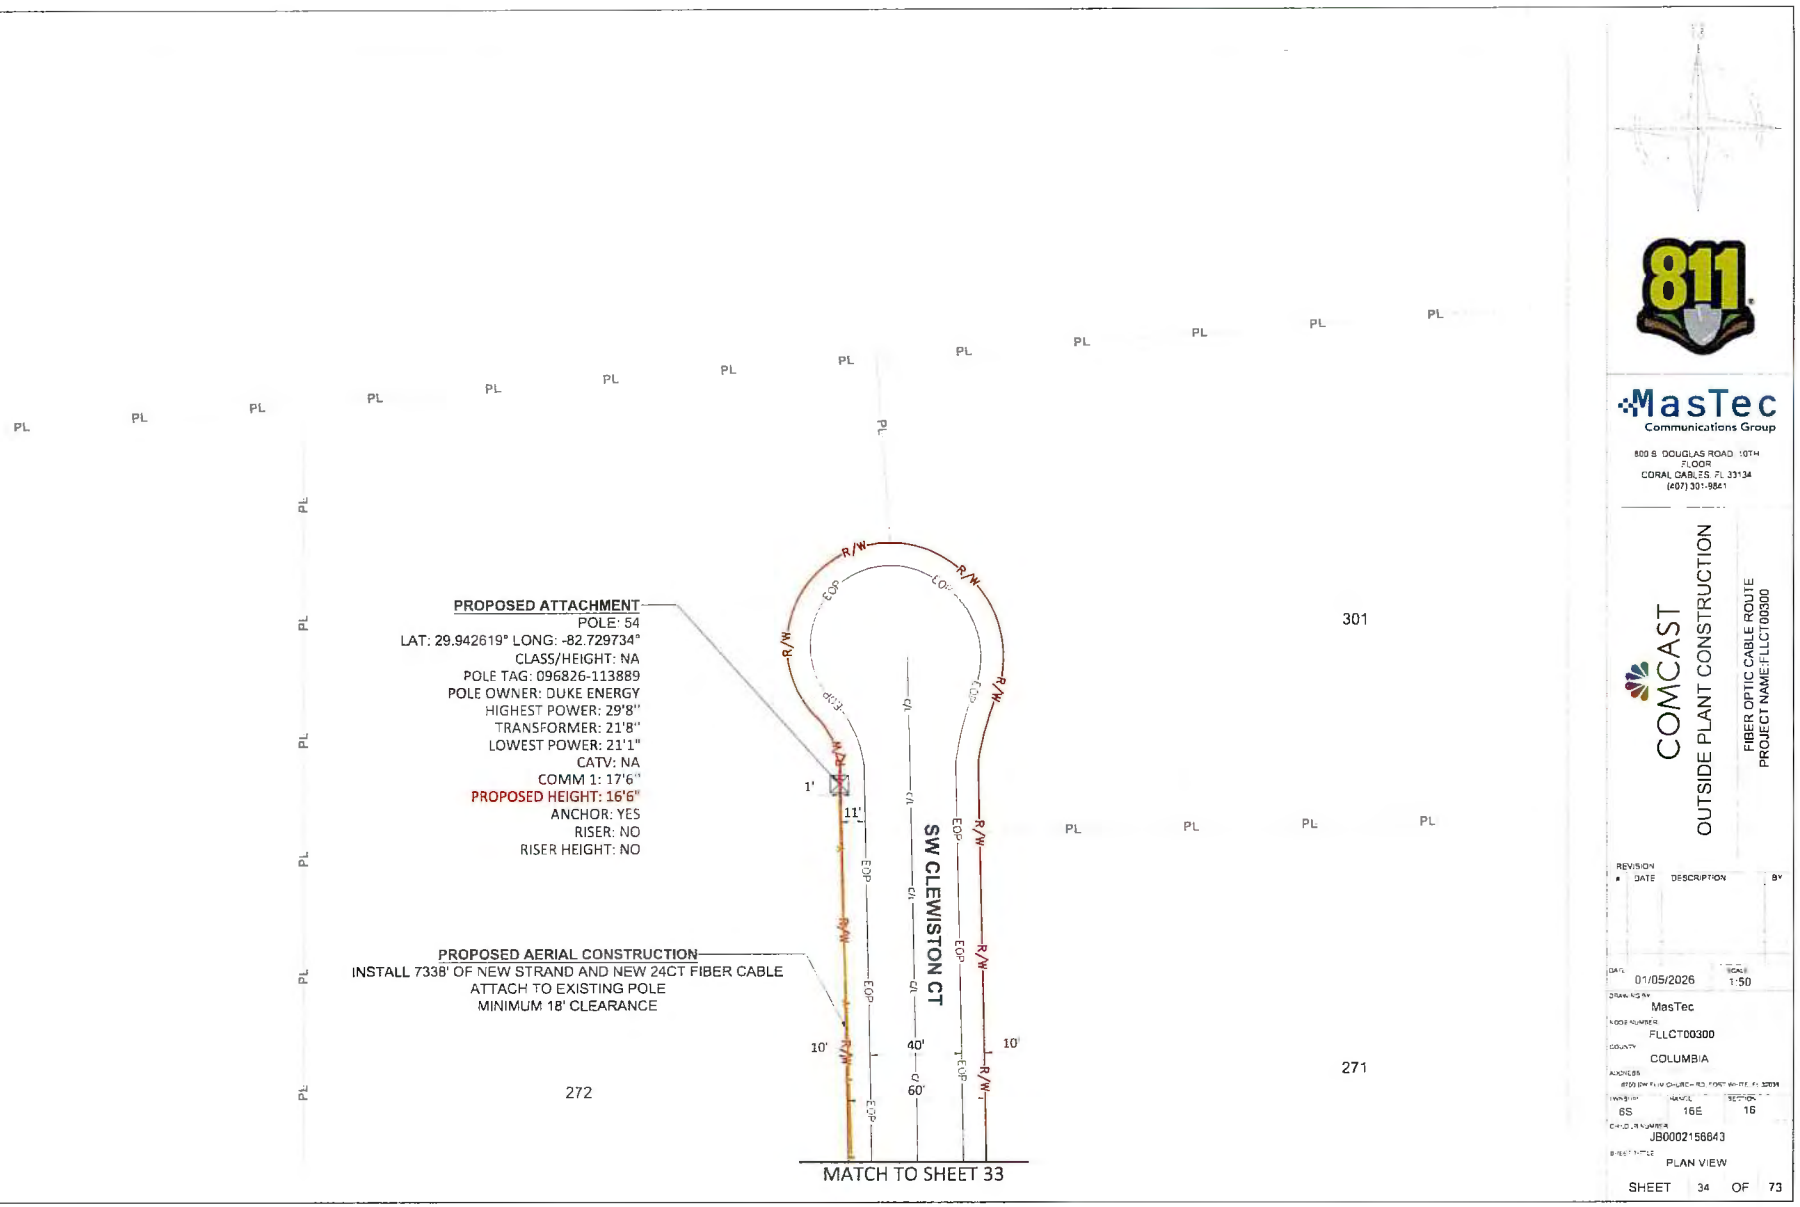

MasTec Communications Group

800 S. DOUGLAS ROAD, 10TH FLOOR
CORAL GABLES, FL 33134
(407) 301-9841

COMCAST

OUTSIDE PLANT CONSTRUCTION

FIBER OPTIC CABLE ROUTE
PROJECT NAME:FLLCT00300

REVISION #	DATE	DESCRIPTION	BY

DATE: 01/05/2026
SCALE: 1:50
DRAWN BY: MasTec
NODE NUMBER: FLLCT00300
COUNTY: COLUMBIA
ADDRESS: 8700 SW FIVE OAKS BLVD, FORT WHITE, FL 32038
TOWNSHIP: 6S | RANGE: 16E | SECTION: 16
CHILD JB NUMBER: JB0002156643
SHEET TITLE: PLAN VIEW
SHEET 34 OF 73

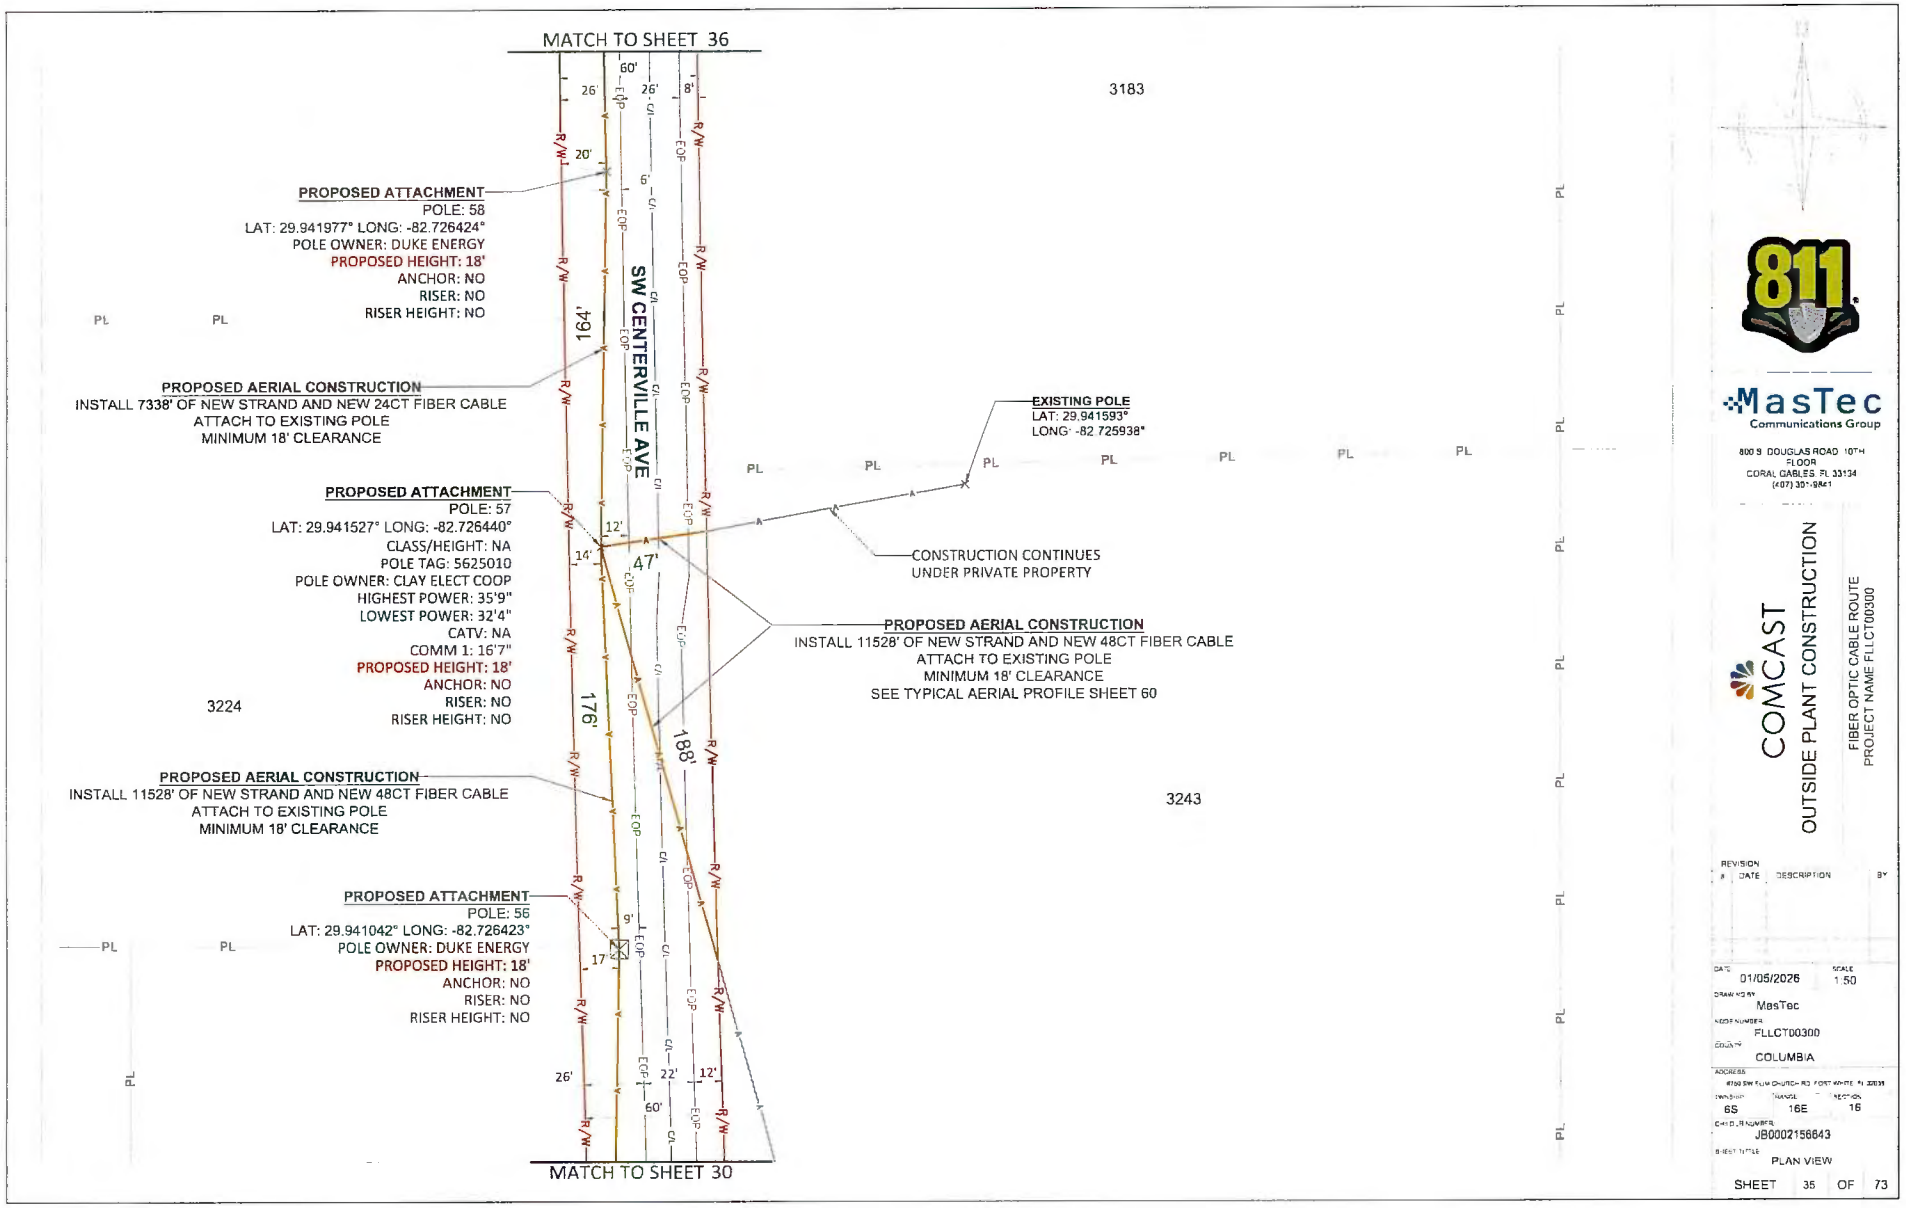

811

MasTec
Communications Group

800 S DOUGLAS ROAD 10TH FLOOR
CORAL GABLES, FL 33134
(407) 301-9841

COMCAST

OUTSIDE PLANT CONSTRUCTION

FIBER OPTIC CABLE ROUTE
PROJECT NAME FLLCT00300

REVISION #	DATE	DESCRIPTION	BY

DATE	01/05/2026
SCALE	1:50
DRAWN BY	MasTec
NODE NUMBER	FLLCT00300
COUNTY	COLUMBIA
ADDRESS	4760 SW ELIM CHURCH RD FORT WHITE, FL 32038
TOWNSHIP	6S
RANGE	16E
SECTION	16
CHILD NUMBER	JB0002156643
SHEET TITLE	PLAN VIEW

SHEET 35 OF 73

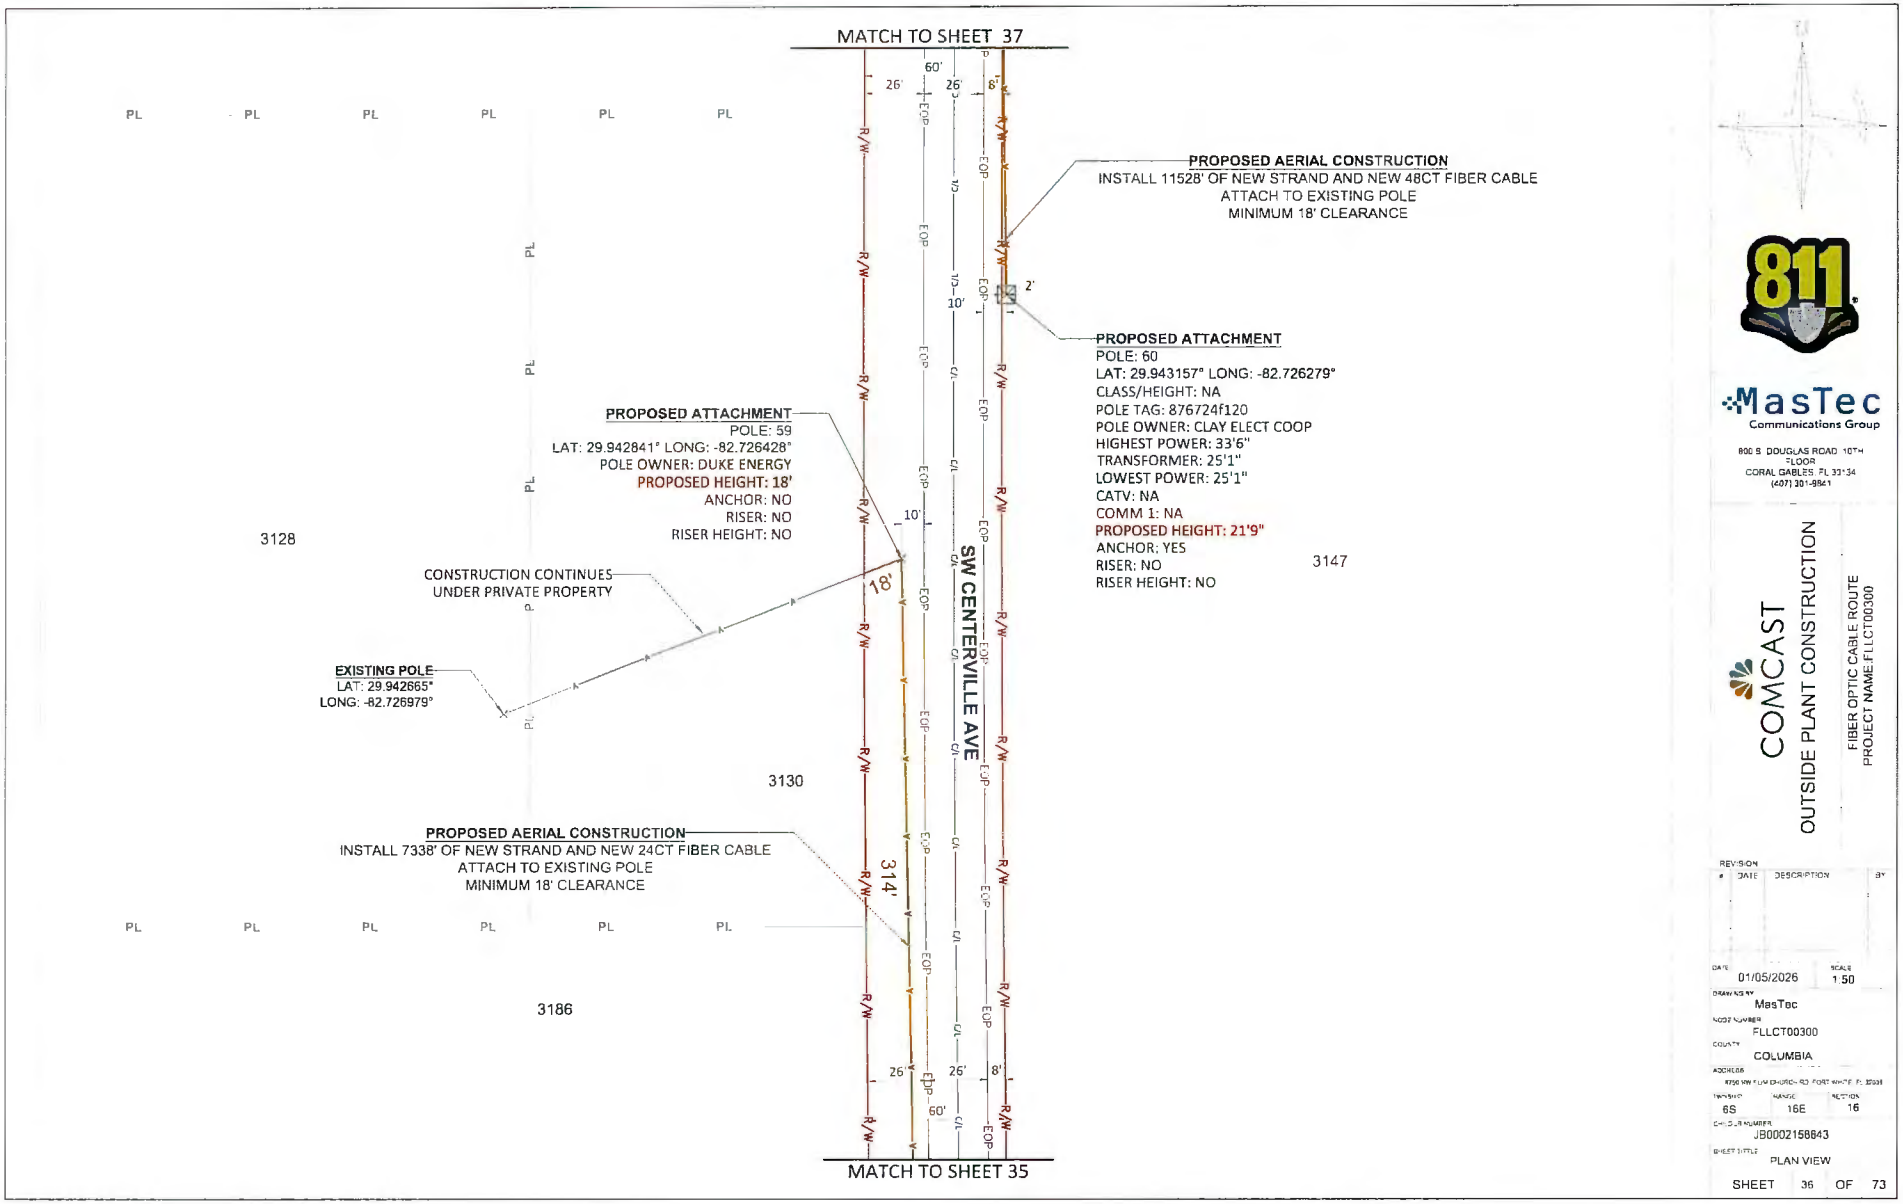

MasTec
Communications Group
800 S DOUGLAS ROAD 10TH FLOOR
CORAL GABLES FL 33134
(407) 301-9841

COMCAST
OUTSIDE PLANT CONSTRUCTION

FIBER OPTIC CABLE ROUTE
PROJECT NAME:FLLCT00300

REVISION
#	DATE	DESCRIPTION	BY

DATE	01/05/2026
SCALE	1:50
DRAWN BY	MasTec
NODE NUMBER	FLLCT00300
COUNTY	COLUMBIA
ADDRESS	8756 NW FORT WHITE RD FORT WHITE FL 32038
TOWNSHIP	6S
RANGE	16E
SECTION	16
CHILD NUMBER	JB0002158843
SHEET TITLE	PLAN VIEW

SHEET 36 OF 73

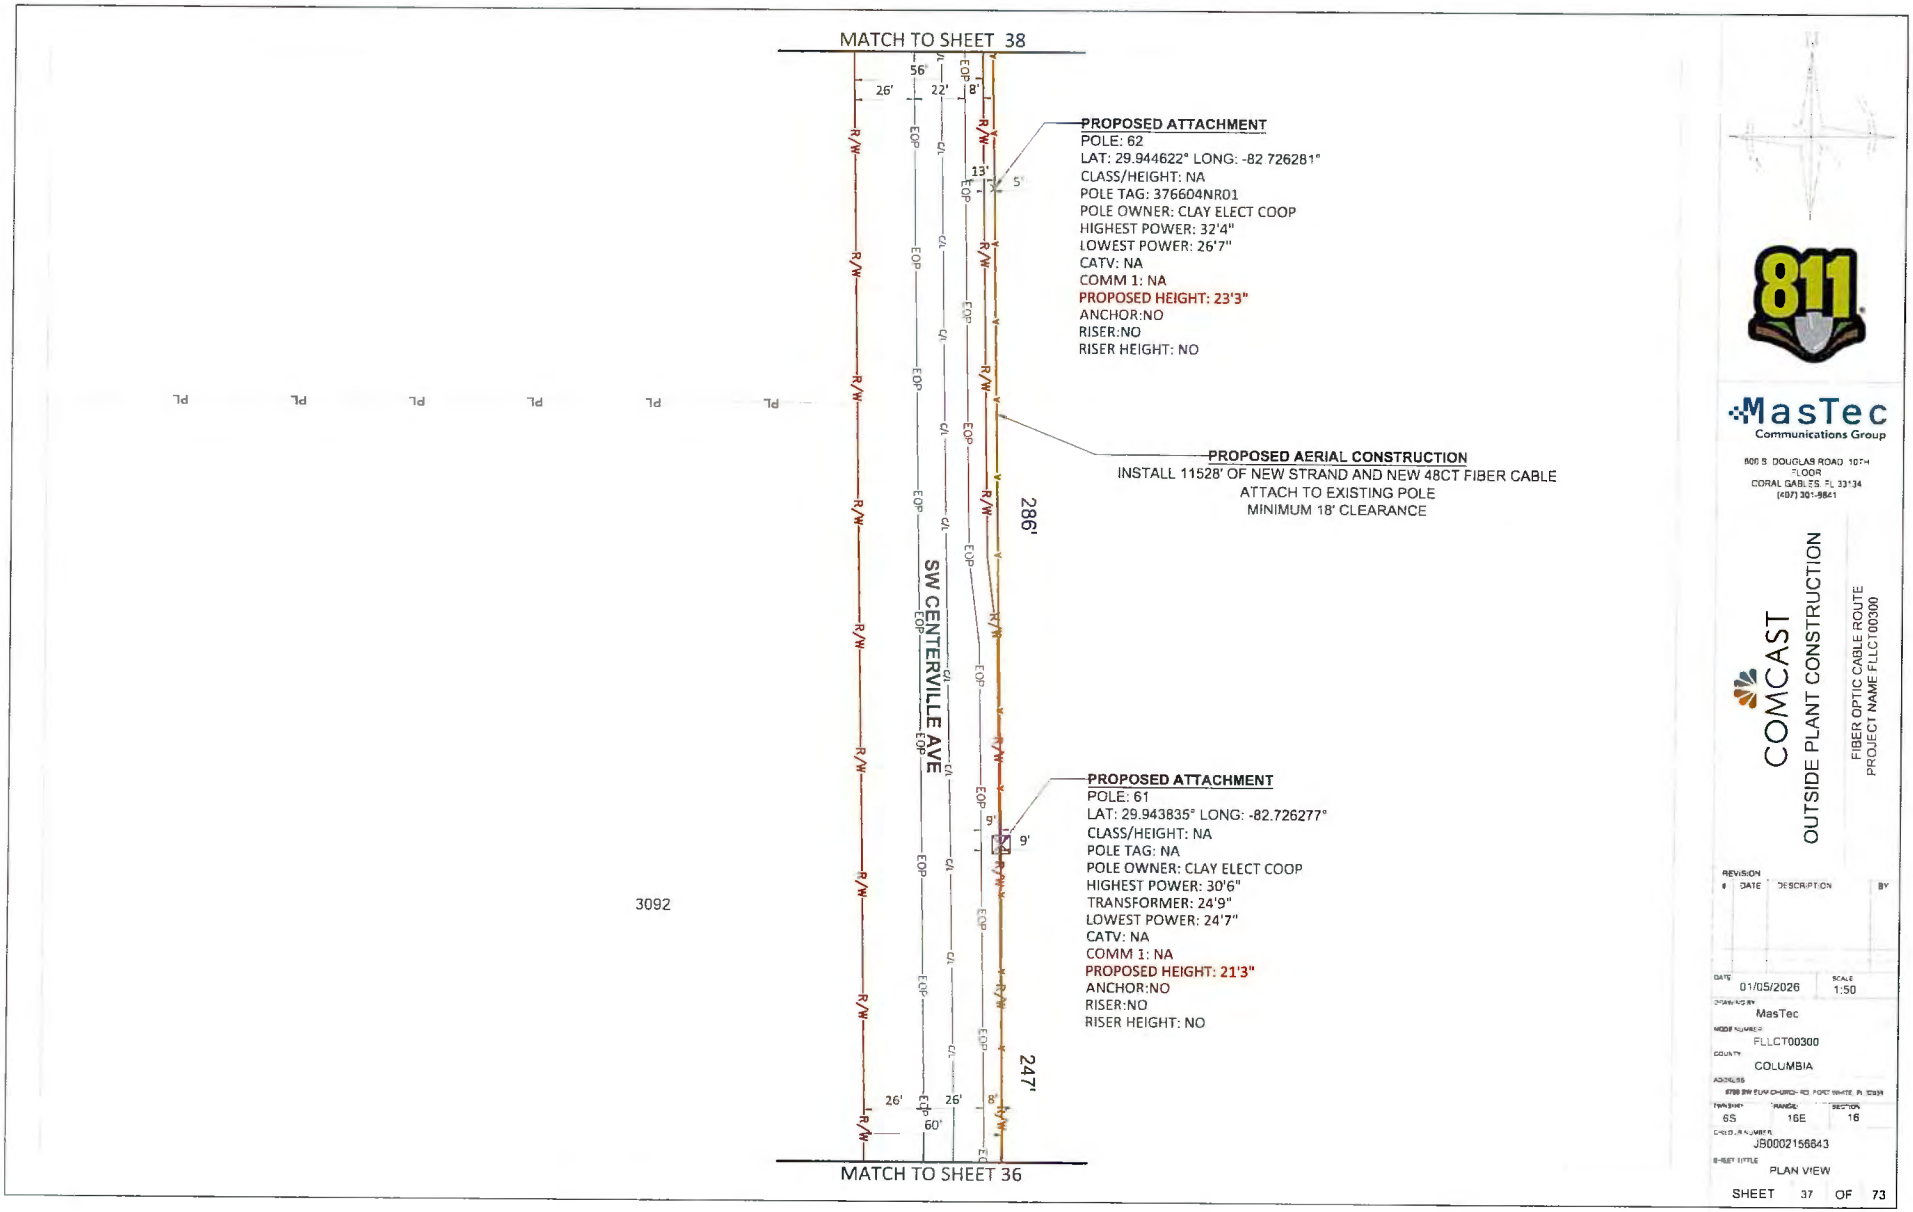

811

MasTec
Communications Group

800 S. DOUGLAS ROAD 10TH FLOOR
CORAL GABLES, FL 33134
(407) 301-8841

COMCAST
OUTSIDE PLANT CONSTRUCTION

FIBER OPTIC CABLE ROUTE
PROJECT NAME FLLCT00300

REVISION #	DATE	DESCRIPTION	BY

DATE	01/05/2026
SCALE	1:50
DRAWN BY	MasTec
MODIFY NUMBER	FLLCT00300
COUNTY	COLUMBIA
ADDRESS	8788 SW ELIM CHURCH RD, FORT WHITE, FL 32038
TOWNSHIP	6S
RANGE	16E
SECTION	16
CHILD JOB NUMBER	JB0002156843
SHEET TITLE	PLAN VIEW

SHEET 37 OF 73

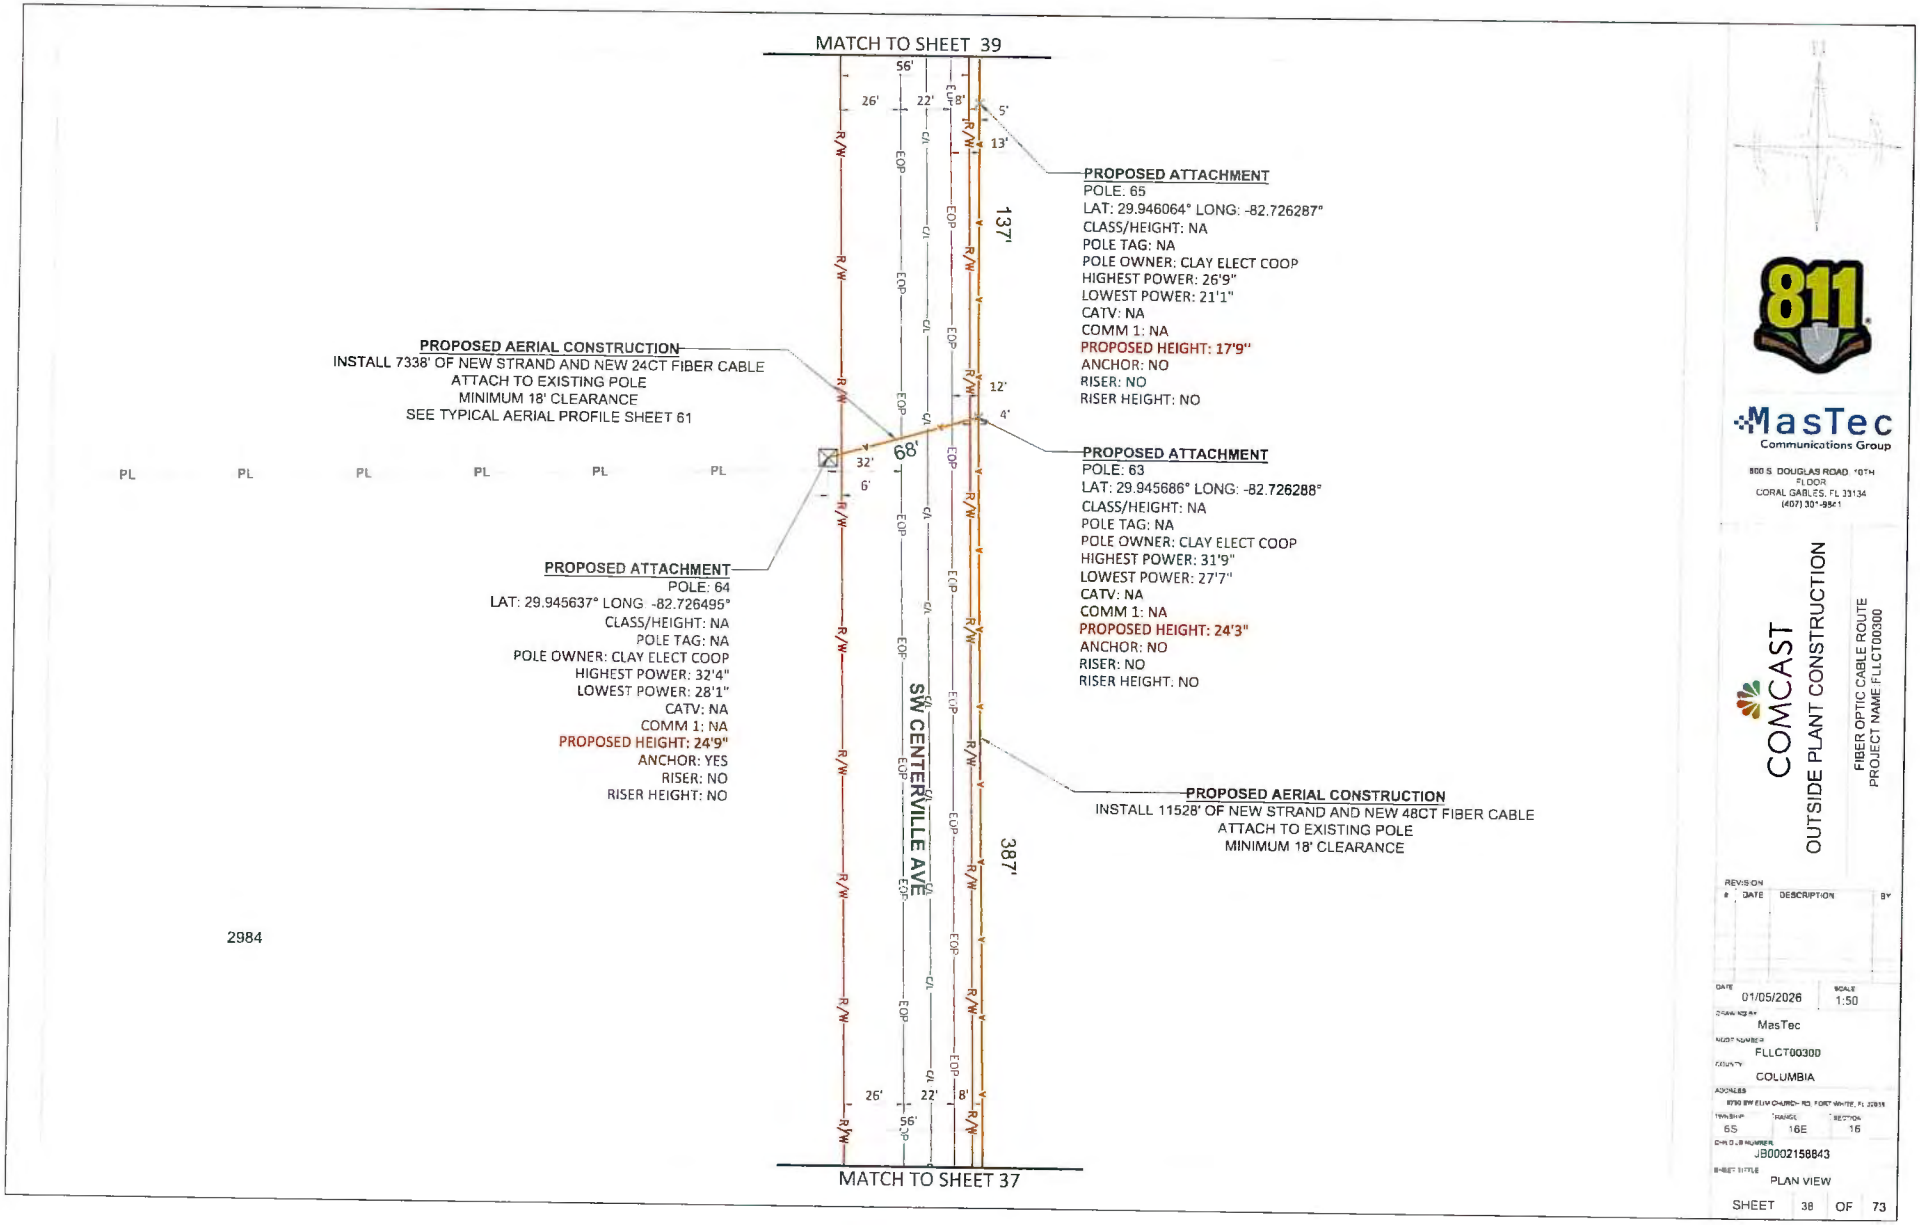
MATCH TO SHEET 39
MATCH TO SHEET 37
SW CENTERVILLE AVE
56'
26'
22'
8'
5'
13'
137'
12'
4'
68'
32'
6'
387'
PROPOSED ATTACHMENT
POLE: 65
LAT: 29.946064° LONG: -82.726287°
CLASS/HEIGHT: NA
POLE TAG: NA
POLE OWNER: CLAY ELECT COOP
HIGHEST POWER: 26'9"
LOWEST POWER: 21'1"
CATV: NA
COMM 1: NA
PROPOSED HEIGHT: 17'9"
ANCHOR: NO
RISER: NO
RISER HEIGHT: NO
PROPOSED AERIAL CONSTRUCTION
INSTALL 7338' OF NEW STRAND AND NEW 24CT FIBER CABLE
ATTACH TO EXISTING POLE
MINIMUM 18' CLEARANCE
SEE TYPICAL AERIAL PROFILE SHEET 61
PROPOSED ATTACHMENT
POLE: 63
LAT: 29.945686° LONG: -82.726288°
CLASS/HEIGHT: NA
POLE TAG: NA
POLE OWNER: CLAY ELECT COOP
HIGHEST POWER: 31'9"
LOWEST POWER: 27'7"
CATV: NA
COMM 1: NA
PROPOSED HEIGHT: 24'3"
ANCHOR: NO
RISER: NO
RISER HEIGHT: NO
PROPOSED ATTACHMENT
POLE: 64
LAT: 29.945637° LONG: -82.726495°
CLASS/HEIGHT: NA
POLE TAG: NA
POLE OWNER: CLAY ELECT COOP
HIGHEST POWER: 32'4"
LOWEST POWER: 28'1"
CATV: NA
COMM 1: NA
PROPOSED HEIGHT: 24'9"
ANCHOR: YES
RISER: NO
RISER HEIGHT: NO
PROPOSED AERIAL CONSTRUCTION
INSTALL 11528' OF NEW STRAND AND NEW 48CT FIBER CABLE
ATTACH TO EXISTING POLE
MINIMUM 18' CLEARANCE
PL
2984
811
MasTec
Communications Group
800 S. DOUGLAS ROAD 10TH FLOOR
CORAL GABLES, FL 33134
(407) 301-9561
COMCAST
OUTSIDE PLANT CONSTRUCTION
FIBER OPTIC CABLE ROUTE
PROJECT NAME FLLCT00300
REVISION
DATE DESCRIPTION BY
DATE 01/05/2026
SCALE 1:50
DRAWN BY MasTec
PROJECT NUMBER FLLCT00300
COUNTY COLUMBIA
ADDRESS
TWNSHP 6S
RANGE 16E
SECTION 16
CHARTER JOB NUMBER JB0002158843
SHEET TITLE PLAN VIEW
SHEET 38 OF 73

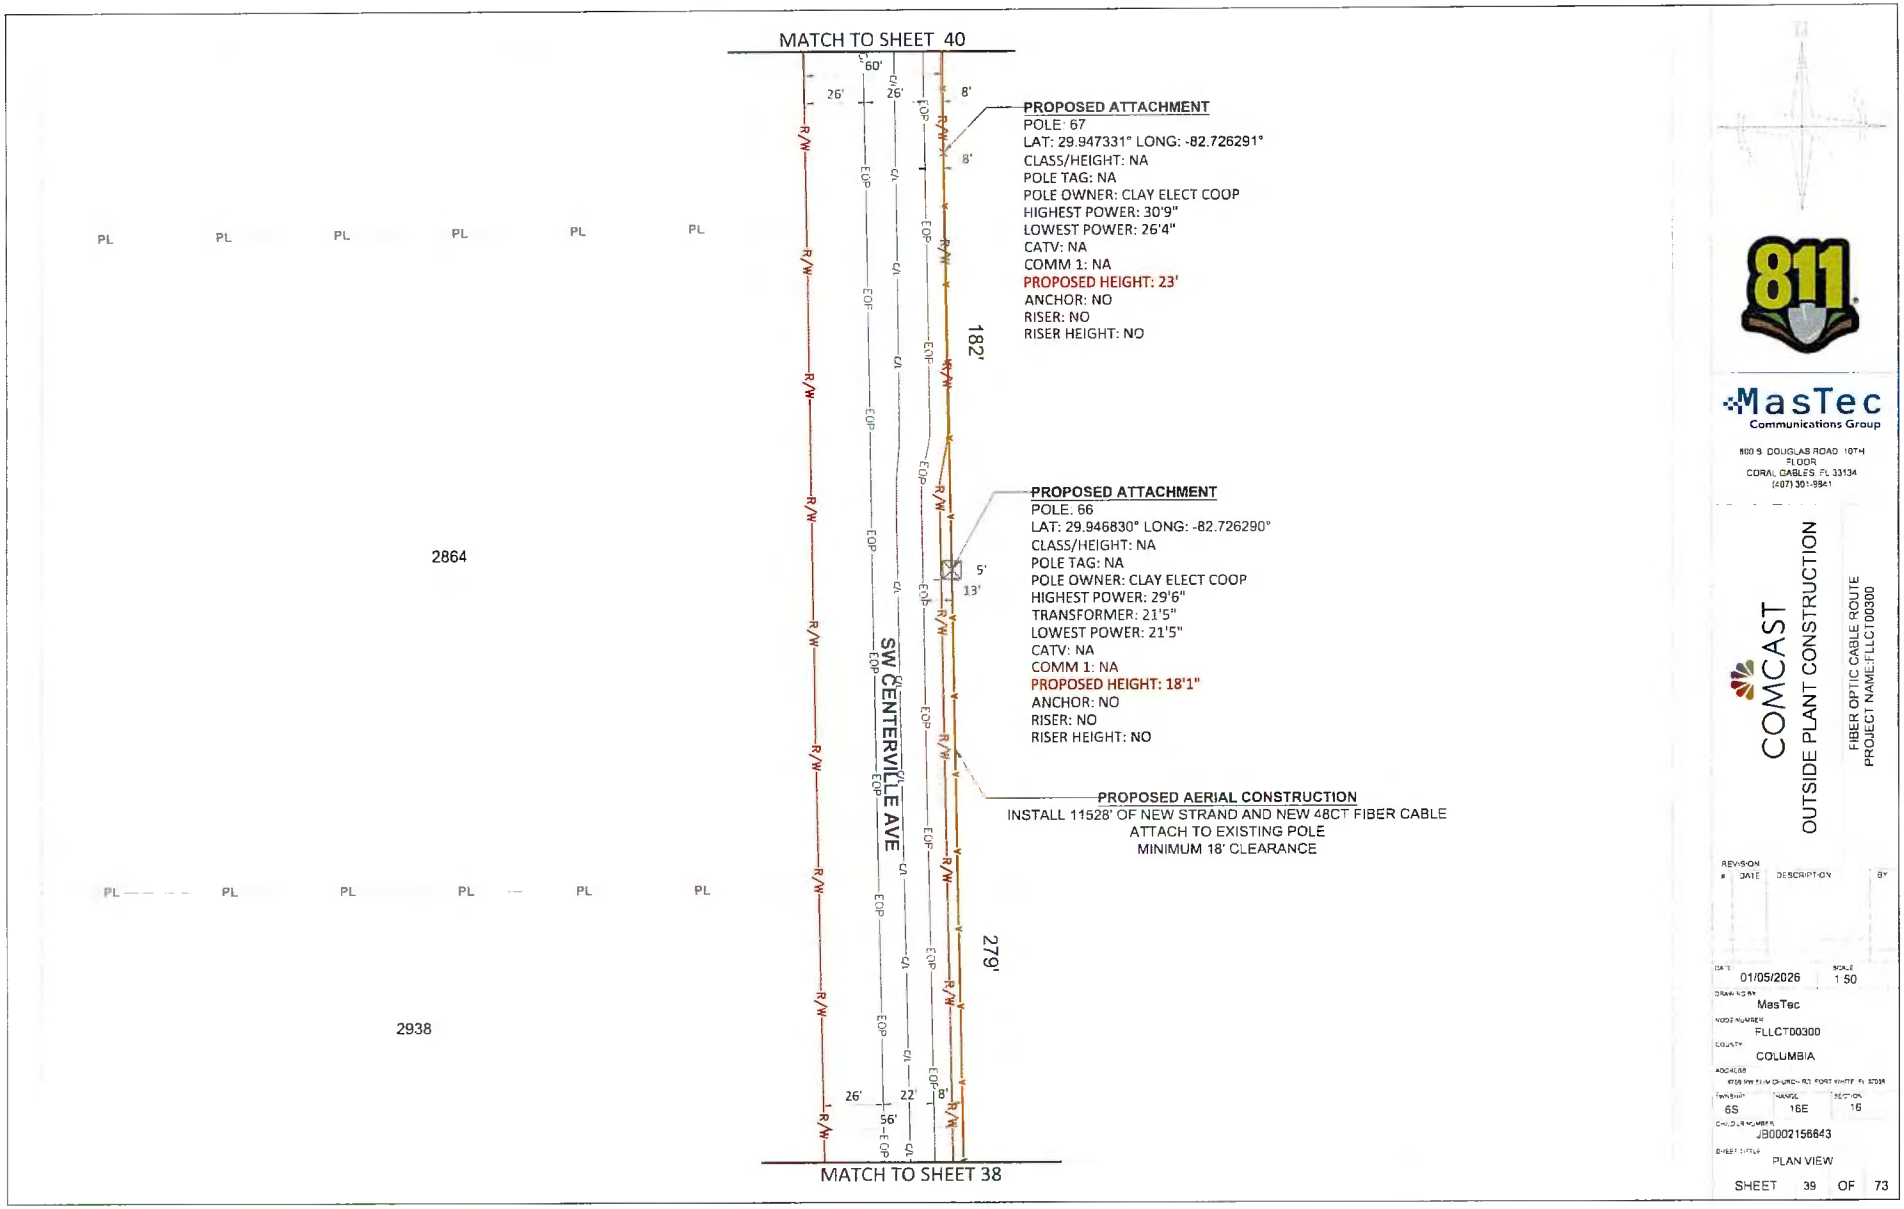
MATCH TO SHEET 40
PROPOSED ATTACHMENT
POLE: 67
LAT: 29.947331° LONG: -82.726291°
CLASS/HEIGHT: NA
POLE TAG: NA
POLE OWNER: CLAY ELECT COOP
HIGHEST POWER: 30'9"
LOWEST POWER: 26'4"
CATV: NA
COMM 1: NA
PROPOSED HEIGHT: 23'
ANCHOR: NO
RISER: NO
RISER HEIGHT: NO
182'
PROPOSED ATTACHMENT
POLE: 66
LAT: 29.946830° LONG: -82.726290°
CLASS/HEIGHT: NA
POLE TAG: NA
POLE OWNER: CLAY ELECT COOP
HIGHEST POWER: 29'6"
TRANSFORMER: 21'5"
LOWEST POWER: 21'5"
CATV: NA
COMM 1: NA
PROPOSED HEIGHT: 18'1"
ANCHOR: NO
RISER: NO
RISER HEIGHT: NO
PROPOSED AERIAL CONSTRUCTION
INSTALL 11528' OF NEW STRAND AND NEW 48CT FIBER CABLE
ATTACH TO EXISTING POLE
MINIMUM 18' CLEARANCE
279'
2864
2938
SW CENTERVILLE AVE
MATCH TO SHEET 38
MasTec
Communications Group
800 S. DOUGLAS ROAD 10TH FLOOR
CORAL GABLES, FL 33134
(407) 301-9841
COMCAST
OUTSIDE PLANT CONSTRUCTION
FIBER OPTIC CABLE ROUTE
PROJECT NAME:FLLCT00300
REVISION
DATE DESCRIPTION BY
DATE 01/05/2026
SCALE 1:50
DRAWING BY MasTec
NODE NUMBER FLLCT00300
COUNTY COLUMBIA
TOWNSHIP 6S
RANGE 16E
SECTION 16
CHILD LR NUMBER JB0002156643
SHEET TITLE PLAN VIEW
SHEET 39 OF 73

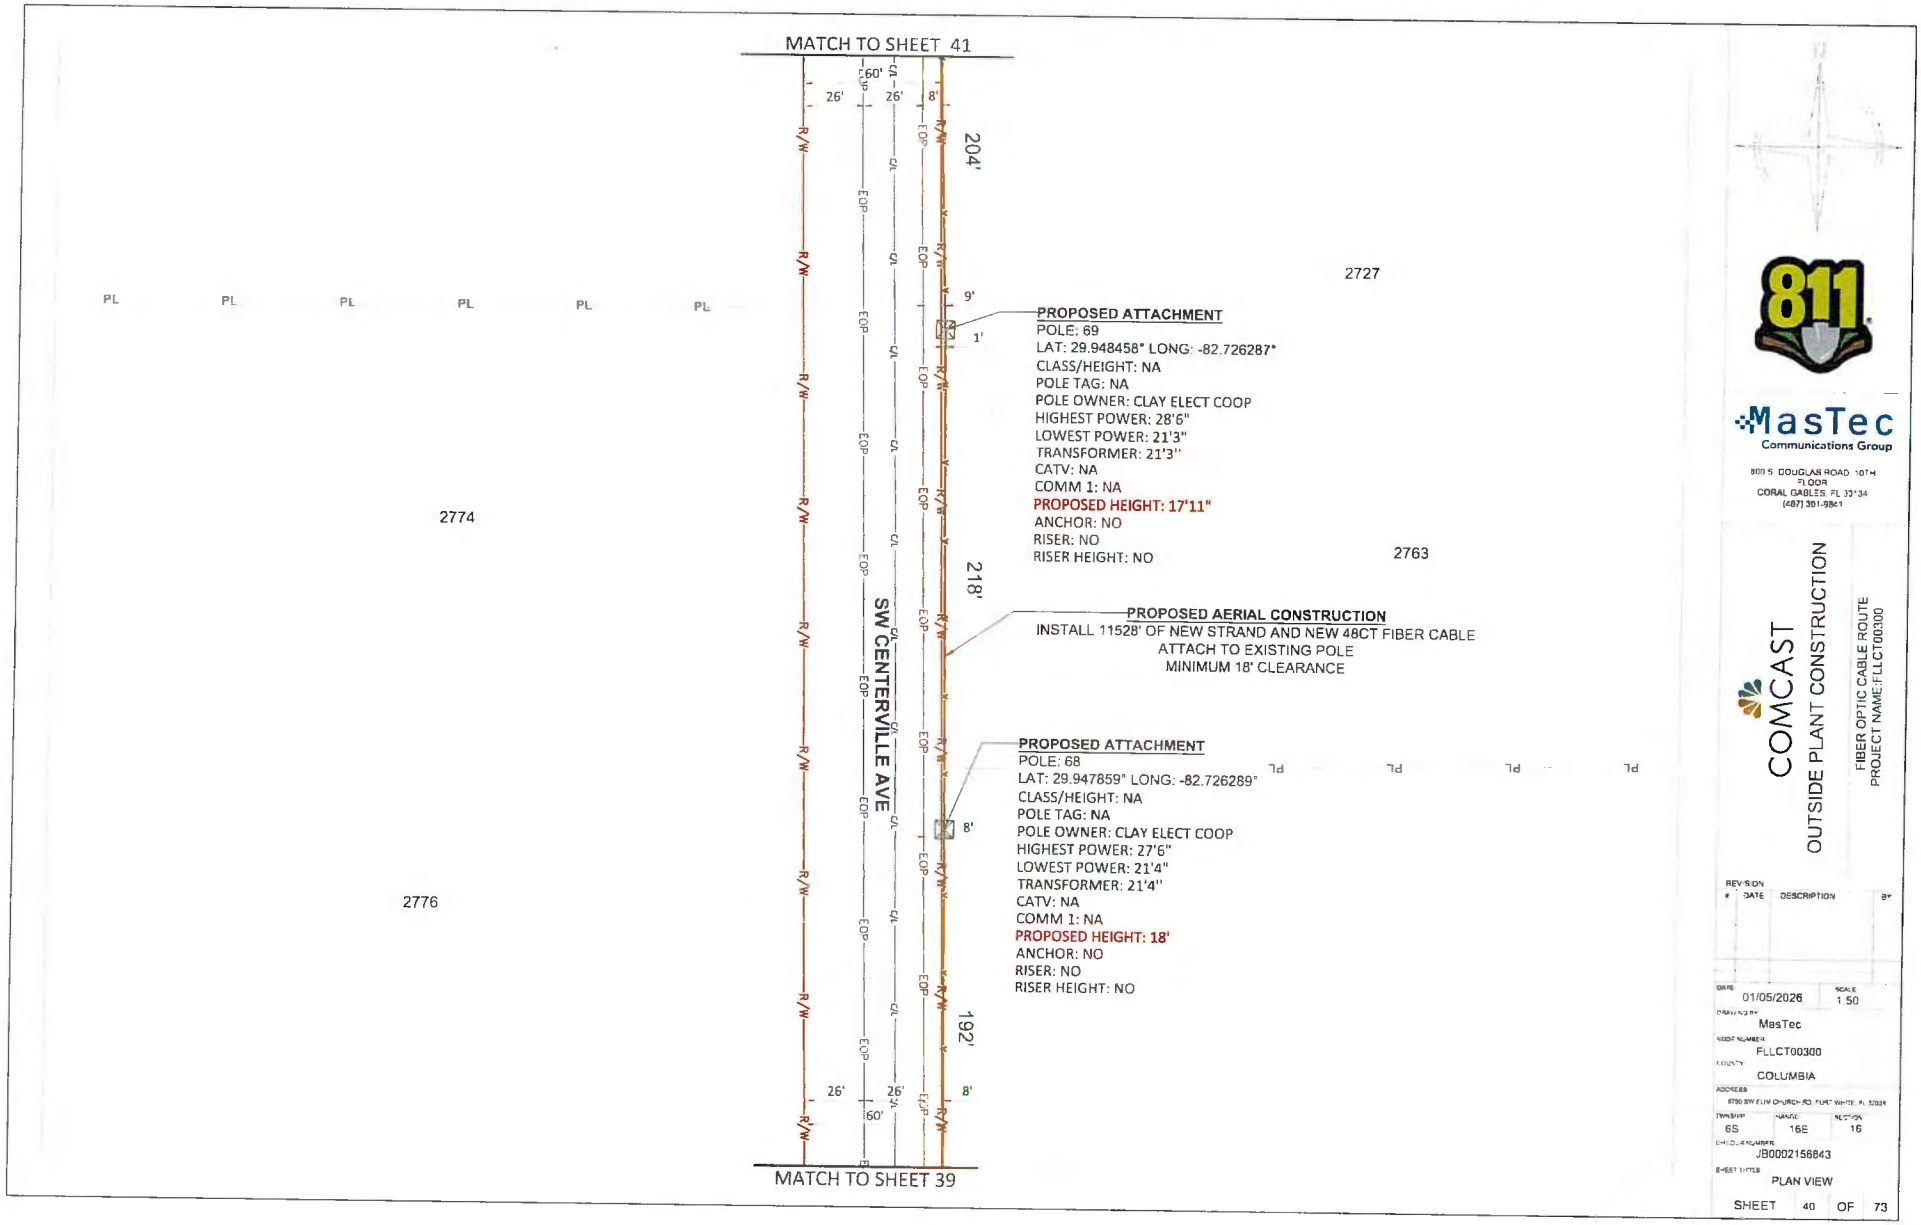

811

MasTec
Communications Group
800 S. DOUGLAS ROAD 10TH FLOOR
CORAL GABLES, FL 33134
(407) 301-5861

COMCAST
OUTSIDE PLANT CONSTRUCTION
FIBER OPTIC CABLE ROUTE
PROJECT NAME: FLLCT00300

REVISION #	DATE	DESCRIPTION	BY

DATE	01/05/2026
SCALE	1:50
DRAWN BY	MasTec
NODE NUMBER	FLLCT00300
COUNTY	COLUMBIA
ADDRESS	6780 SW FLW CHURCH RD, FORT WHITE, FL 32038
TOWNSHIP	6S
RANGE	16E
SECTION	16
CHILD JOB NUMBER	JB0002156843
SHEET TITLE	PLAN VIEW

SHEET 40 OF 73

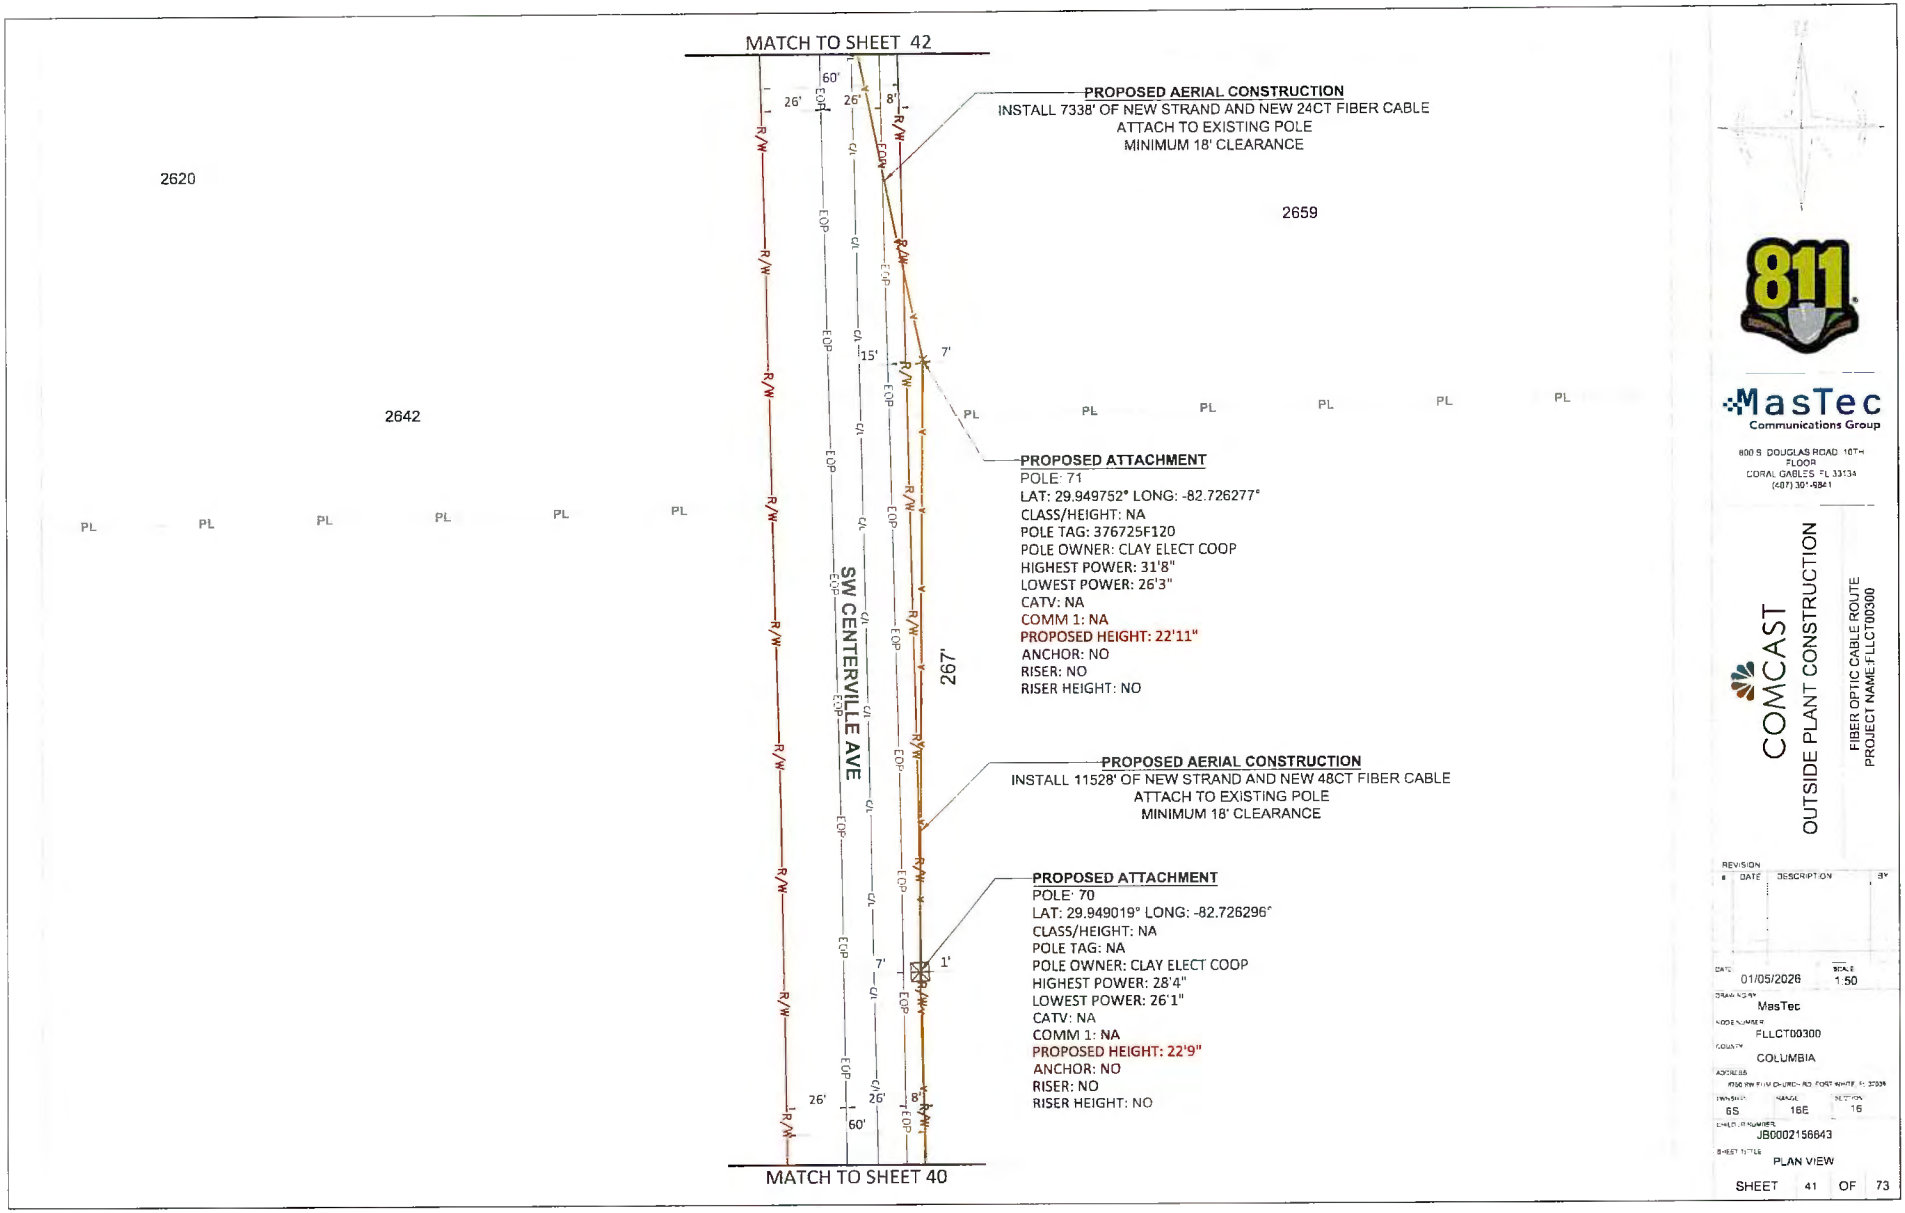

811

MasTec
Communications Group

800 S. DOUGLAS ROAD 10TH FLOOR
CORAL GABLES, FL 33134
(407) 301-4841

COMCAST
OUTSIDE PLANT CONSTRUCTION

FIBER OPTIC CABLE ROUTE
PROJECT NAME:FLLCT00300

REVISION
DATE DESCRIPTION BY

DATE 01/05/2026
SCALE 1:50
DRAWN BY MasTec
NODE NUMBER FLLCT00300
COUNTY COLUMBIA
ADDRESS
TWN/SHIP 6S
RANGE 16E
SECTION 16
CABLE ID NUMBER JB0002156643
SHEET TITLE PLAN VIEW

SHEET 41 OF 73

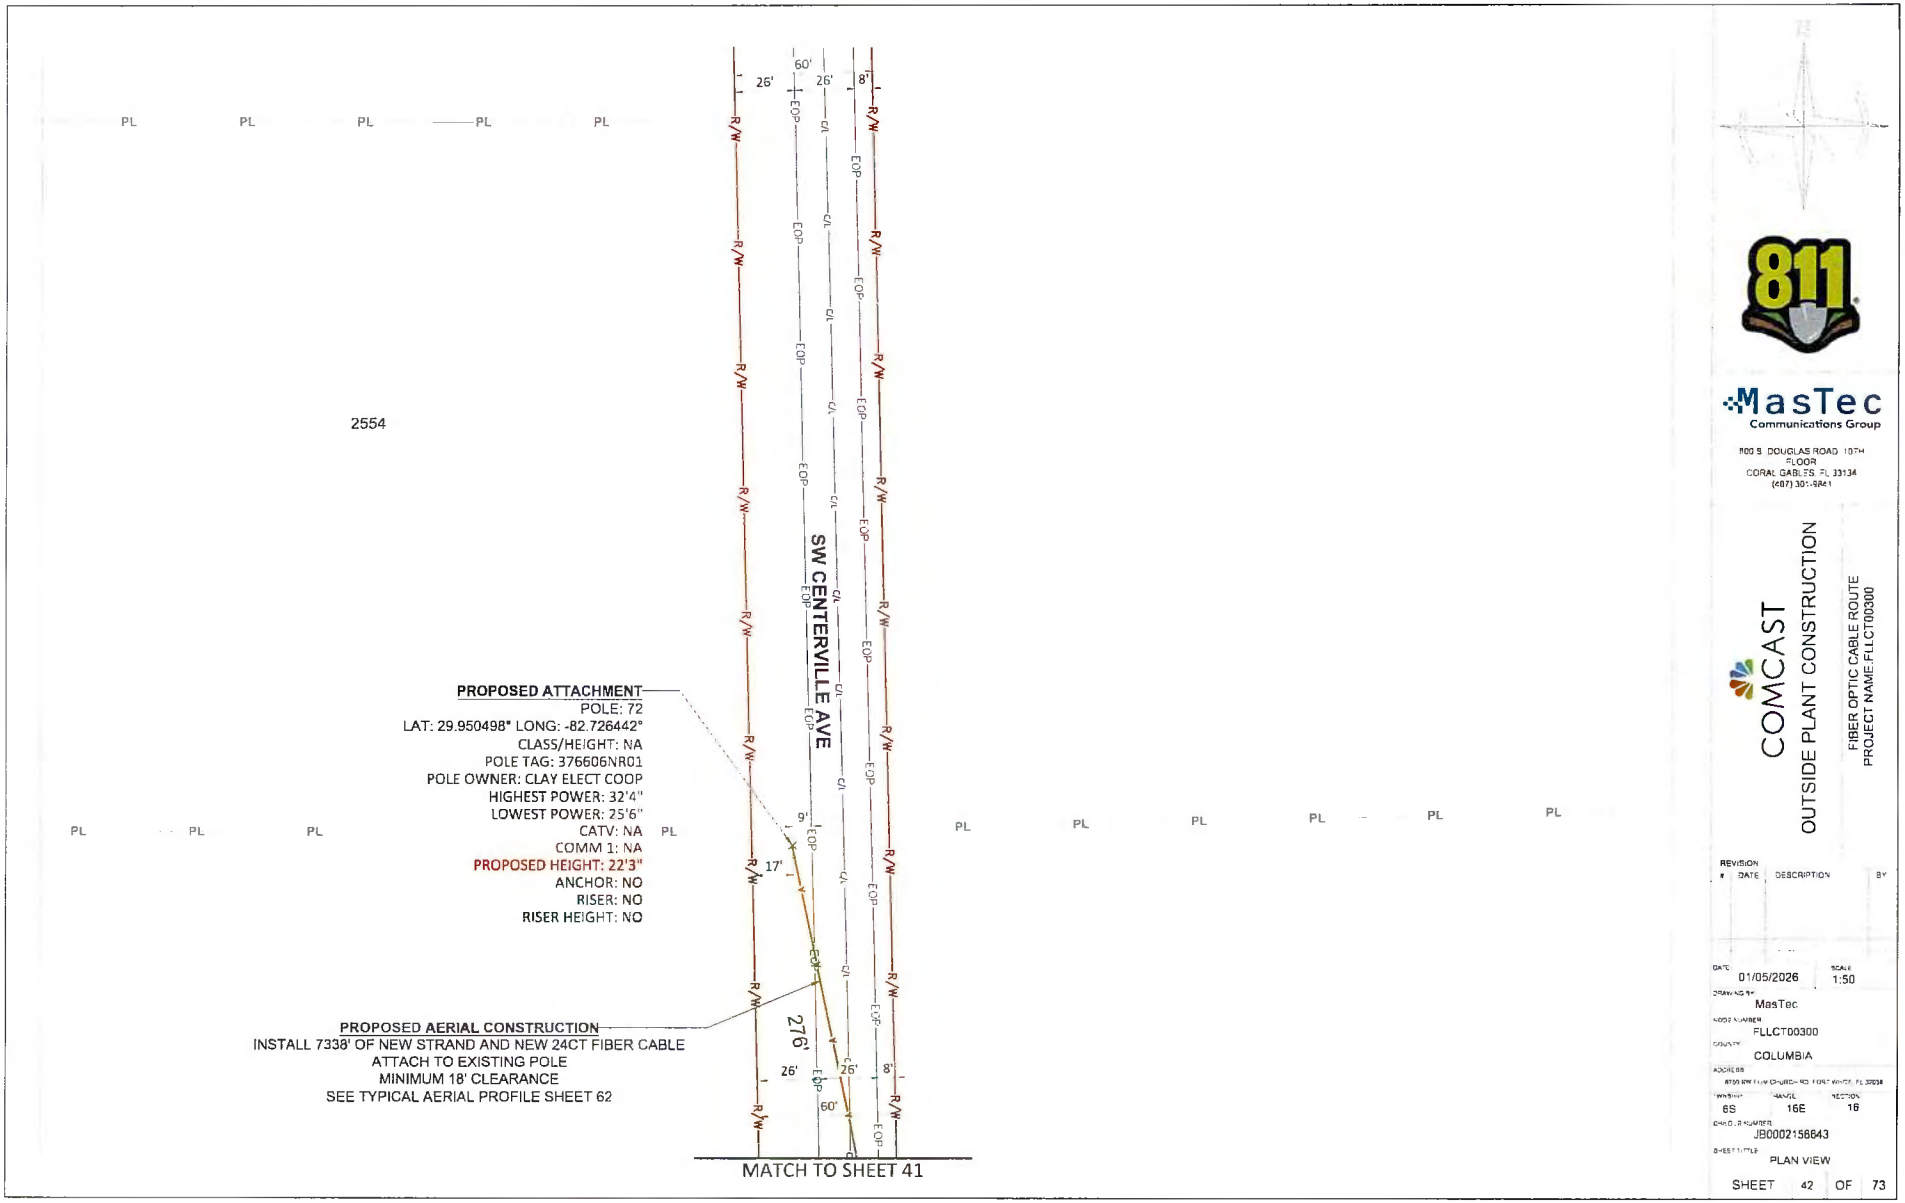

811

MasTec
Communications Group

800 S. DOUGLAS ROAD 10TH FLOOR
CORAL GABLES, FL 33134
(407) 301-5241

COMCAST
OUTSIDE PLANT CONSTRUCTION

FIBER OPTIC CABLE ROUTE
PROJECT NAME:FLLCT00300

REVISION #	DATE	DESCRIPTION	BY

DATE: 01/05/2026
SCALE: 1:50
DRAWN BY: MasTec
WORK NUMBER: FLLCT00300
COUNTY: COLUMBIA
ADDRESS: 8700 NW FLW CHURCH RD FORT WHITE, FL 32038
TOWNSHIP: 6S
RANGE: 16E
SECTION: 16
CHARGE NUMBER: JB0002156643
SHEET TITLE: PLAN VIEW

SHEET 42 OF 73

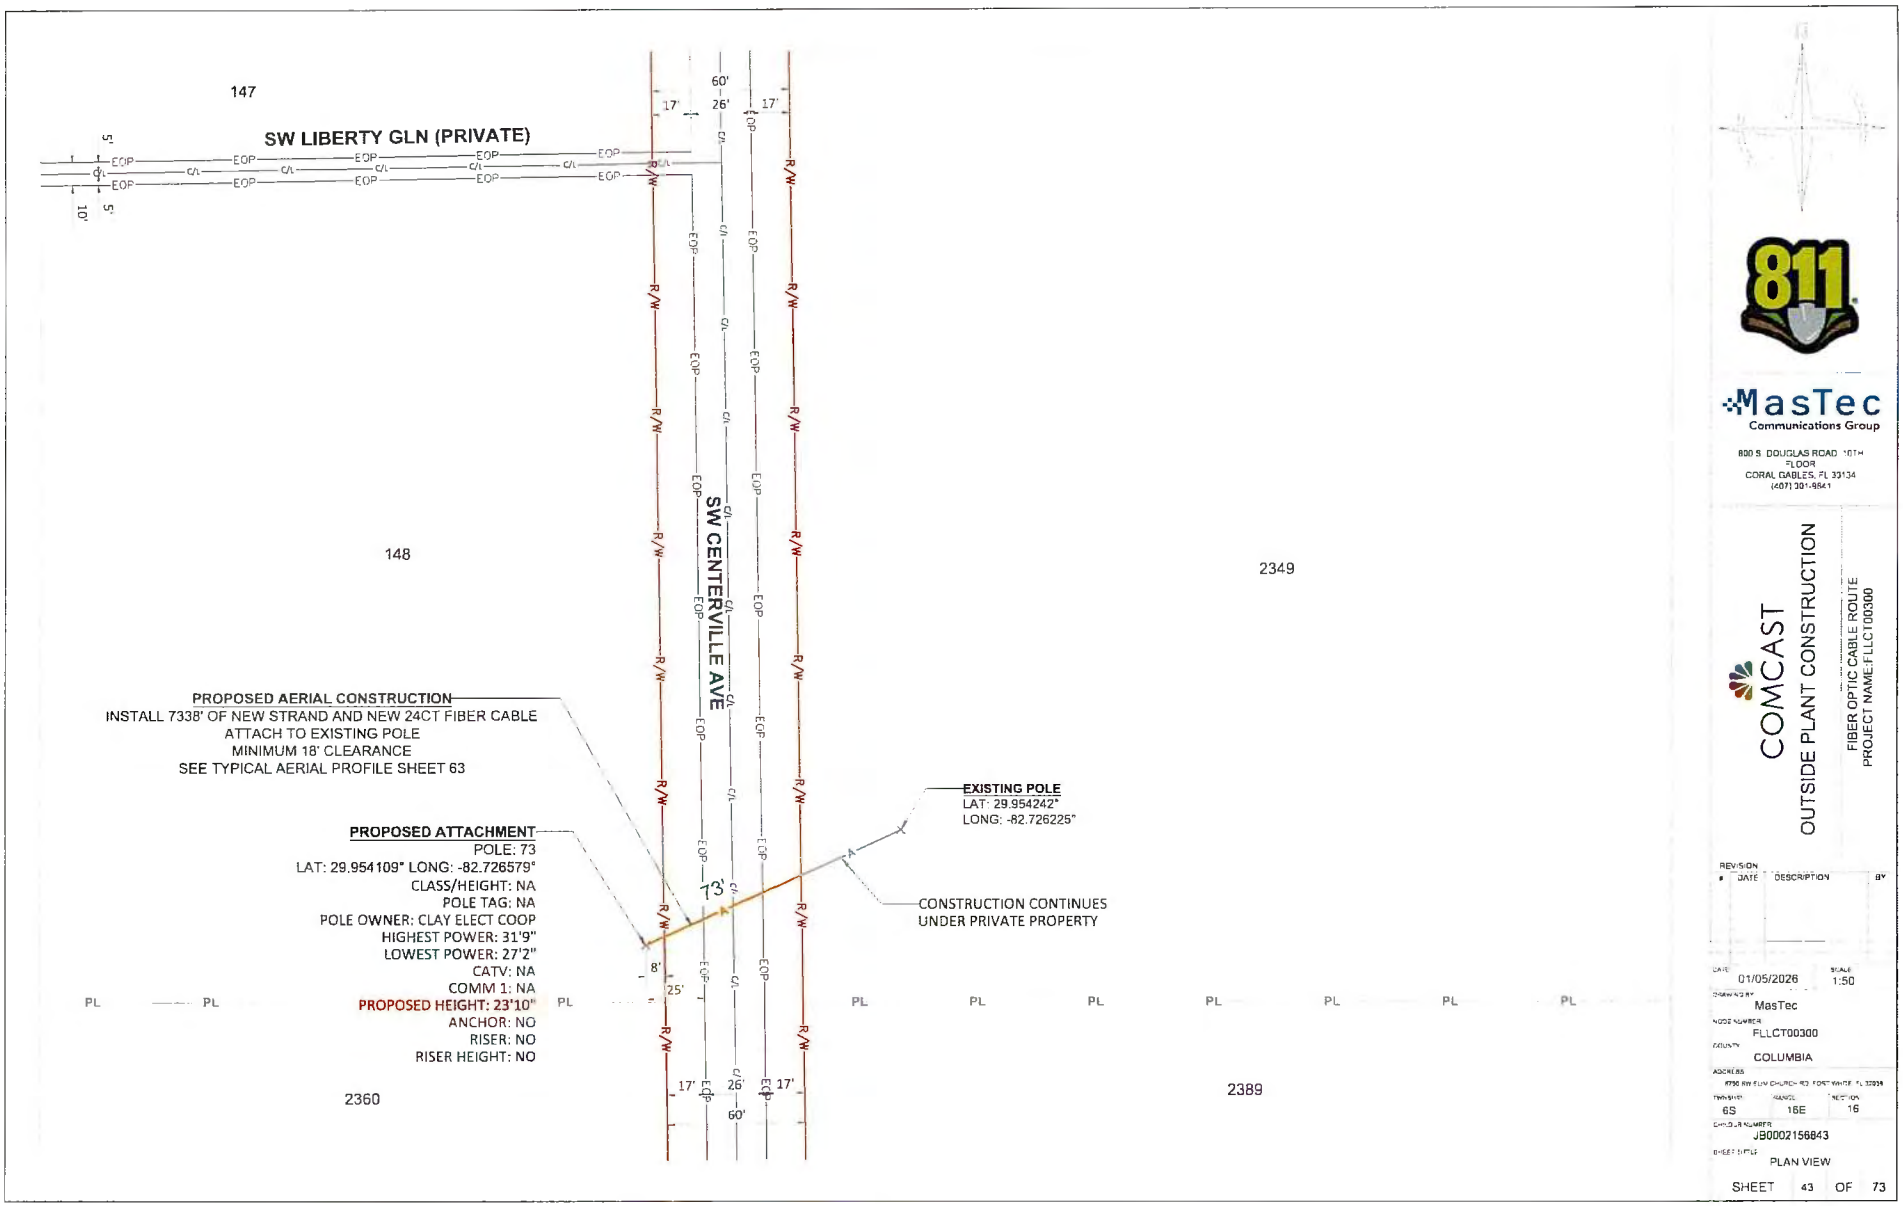

811

MasTec
Communications Group

800 S. DOUGLAS ROAD 10TH FLOOR
CORAL GABLES, FL 33134
(407) 301-9841

COMCAST

OUTSIDE PLANT CONSTRUCTION

FIBER OPTIC CABLE ROUTE
PROJECT NAME:FLLCT00300

REVISION #	DATE	DESCRIPTION	BY

DATE: 01/05/2026
SCALE: 1:50
DRAWN BY: MasTec
NODE NUMBER: FLLCT00300
COUNTY: COLUMBIA
ADDRESS: 8750 SW ELIM CHURCH RD, FORT WHITE, FL 32038
TOWNSHIP: 6S
RANGE: 16E
SECTION: 16
CMDLR NUMBER: JB0002156843
SHEET TITLE: PLAN VIEW

SHEET 43 OF 73

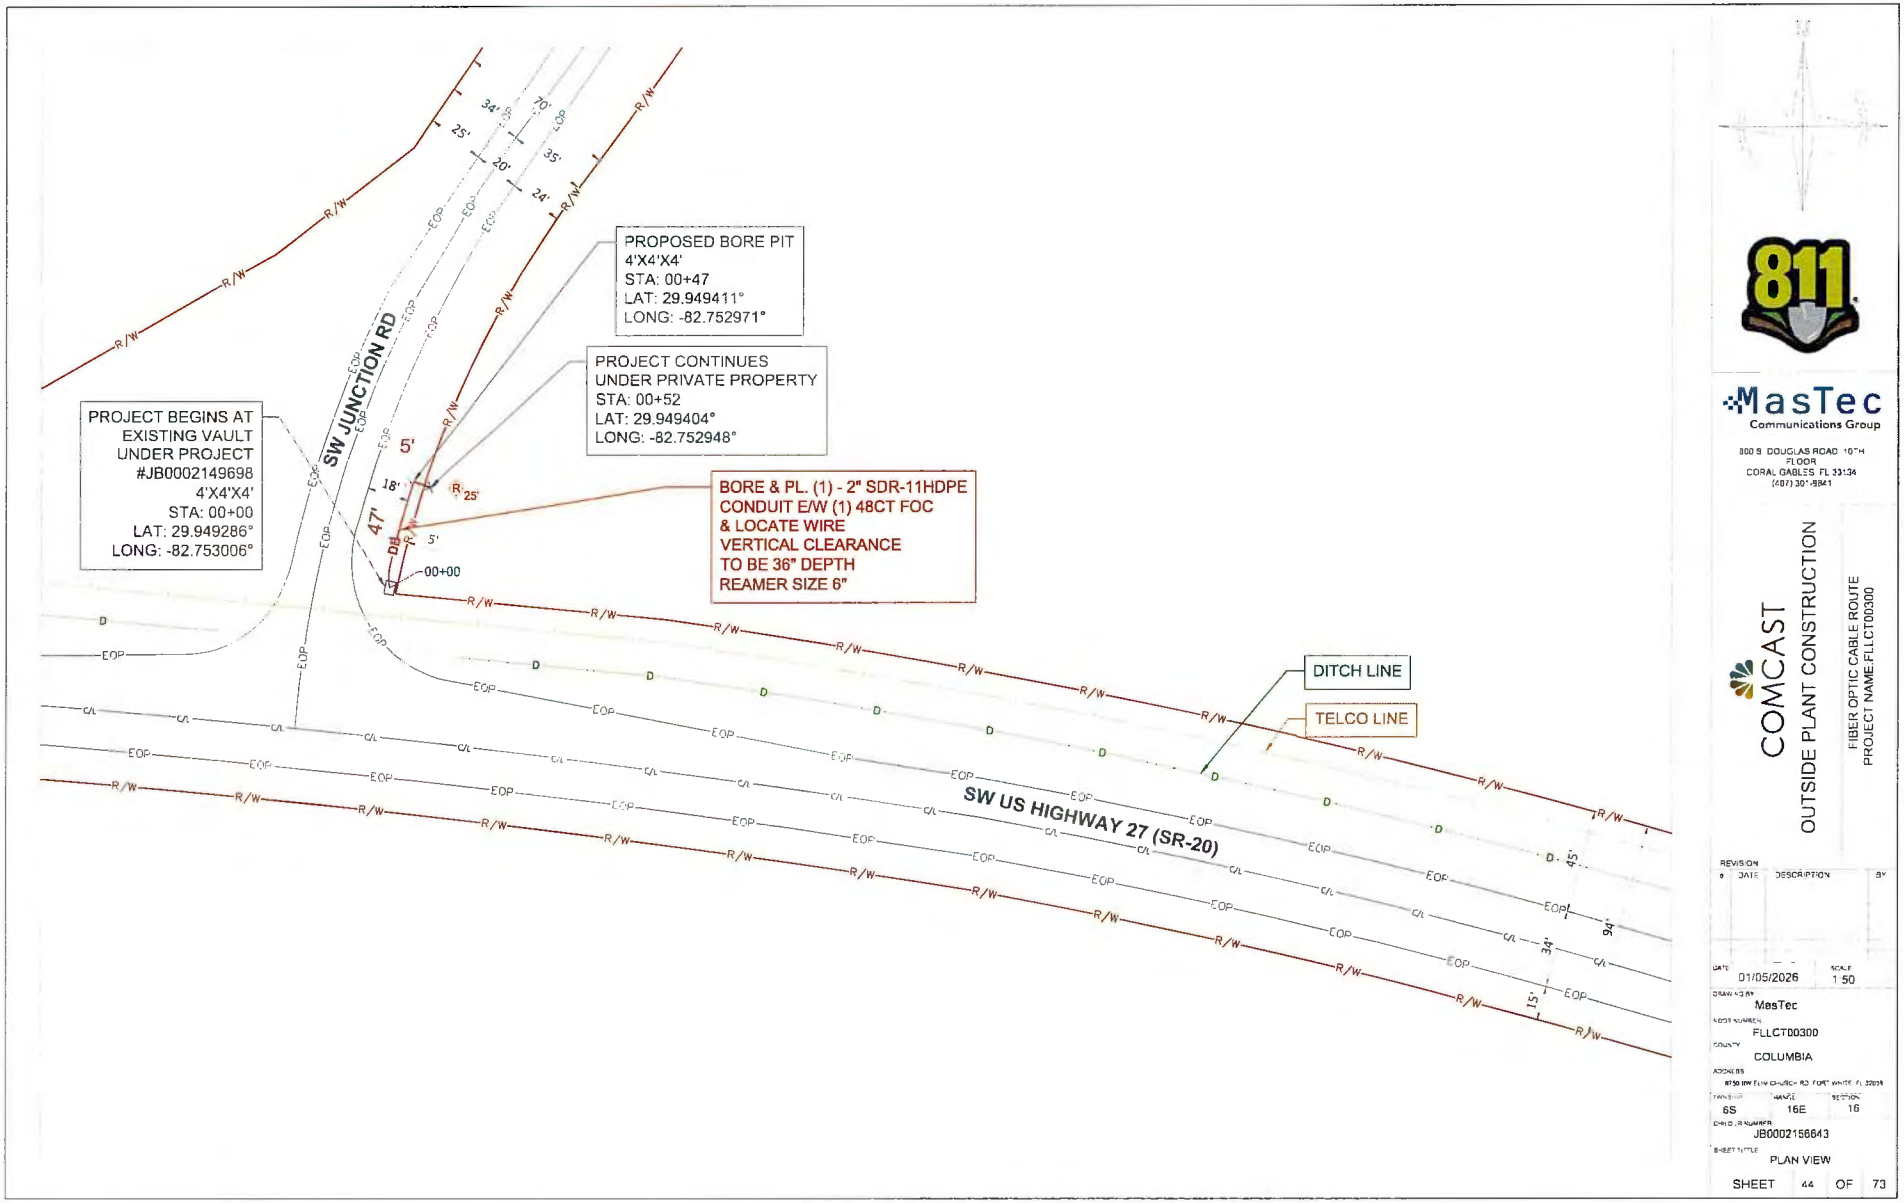

MasTec
Communications Group

800 S. DOUGLAS ROAD 10TH FLOOR
CORAL GABLES, FL 33134
(786) 307-8841

COMCAST
OUTSIDE PLANT CONSTRUCTION

FIBER OPTIC CABLE ROUTE
PROJECT NAME:FLLCT00300

REVISION			
#	DATE	DESCRIPTION	BY

DATE	01/05/2026
SCALE	1:50
DRAWN BY	MasTec
NODE NUMBER	FLLCT00300
COUNTY	COLUMBIA
ADDRESS	W50 SW FLYNN CHURCH RD FORT WHITE, FL 32038
TOWNSHIP	6S
RANGE	16E
SECTION	16
CHILD JB NUMBER	JB0002156643
SHEET TITLE	PLAN VIEW

SHEET 44 OF 73

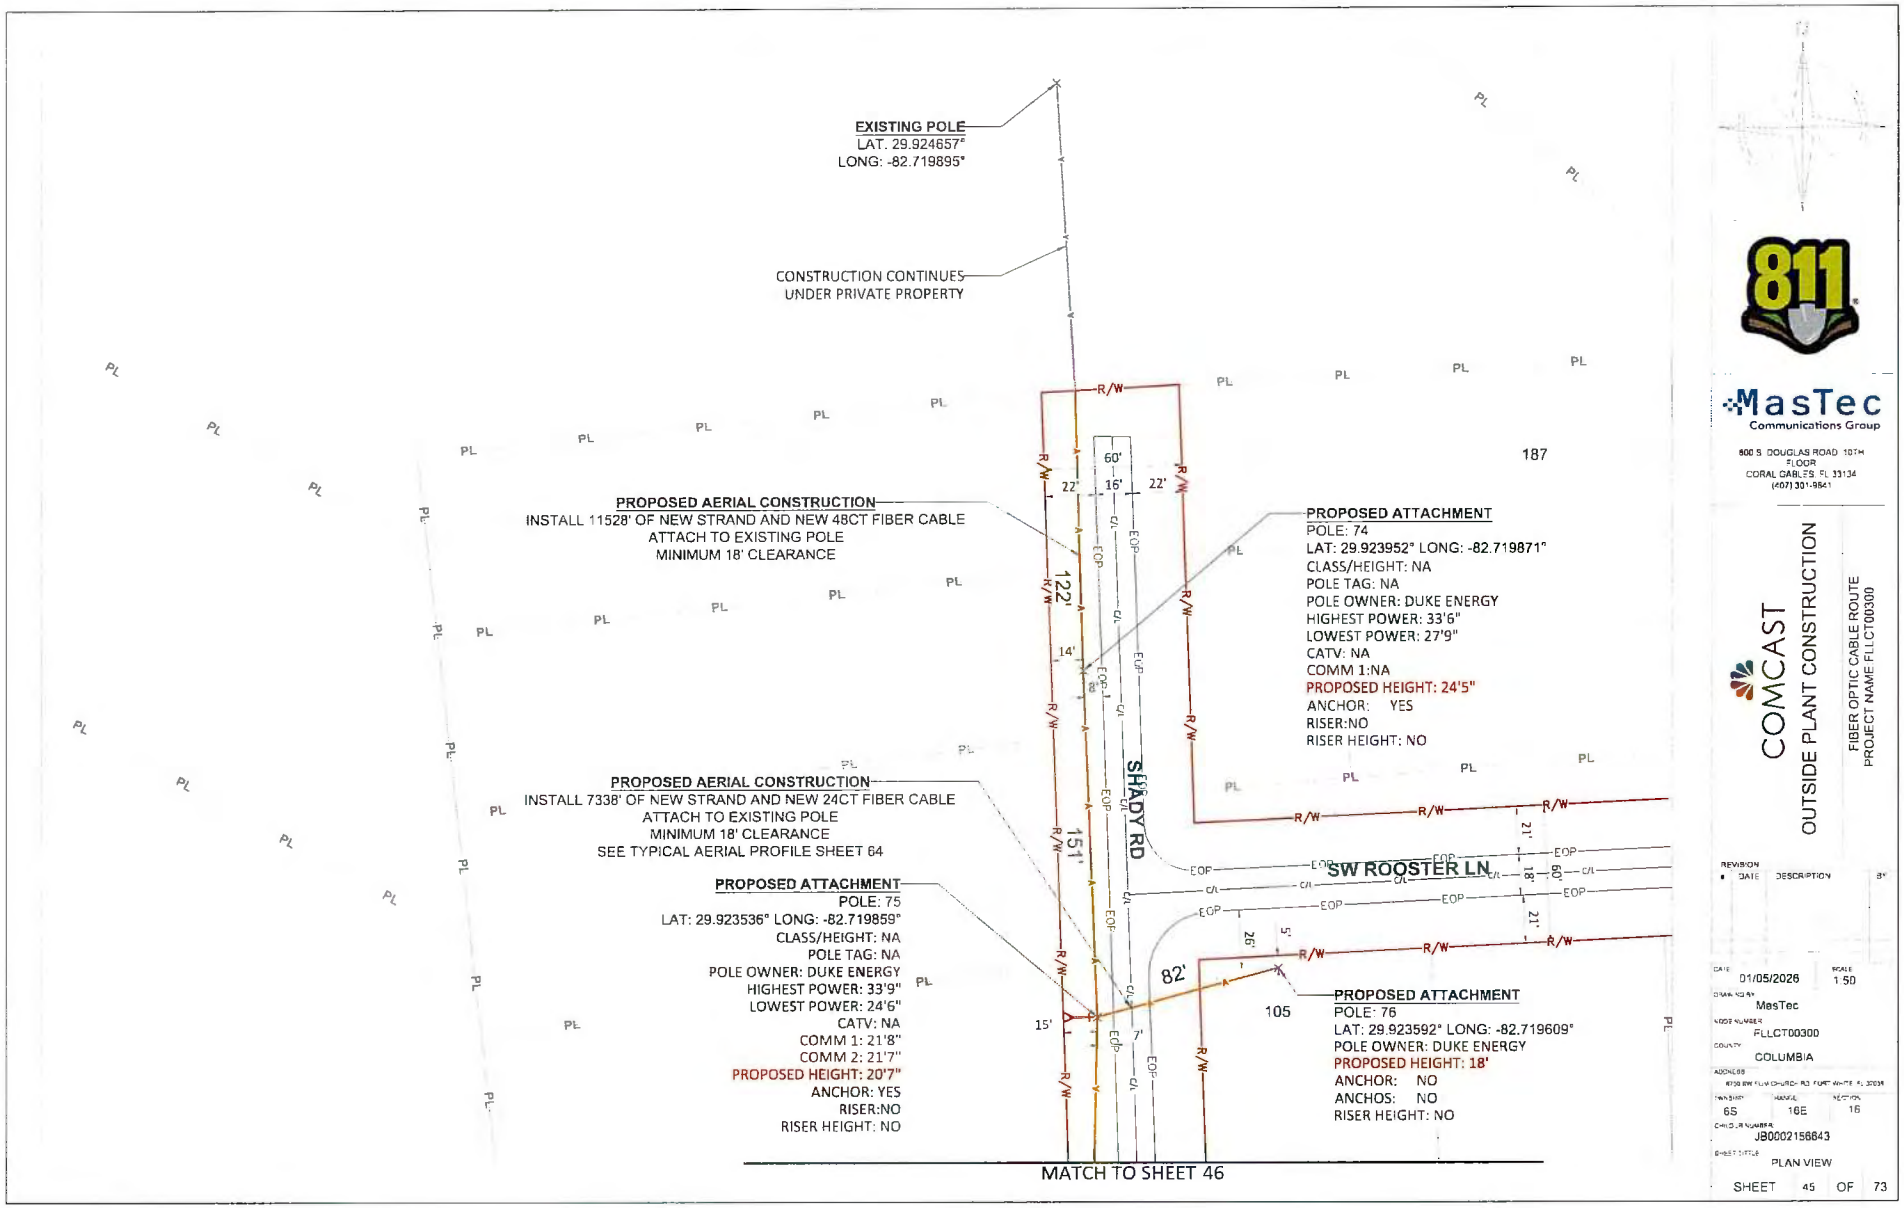

MasTec Communications Group
800 S. DOUGLAS ROAD 10TH FLOOR
CORAL GABLES, FL 33134
(407) 301-9841

COMCAST
OUTSIDE PLANT CONSTRUCTION
FIBER OPTIC CABLE ROUTE
PROJECT NAME FLLCT00300

REVISION #	DATE	DESCRIPTION	BY

DATE 01/05/2026
SCALE 1:50
DRAWN BY MasTec
NODE NUMBER FLLCT00300
COUNTY COLUMBIA
ADDRESS 4750 SW FLOYD CHURCH RD FORT WHITE, FL 32038
TWNSHP 6S
RANGE 16E
SECTION 16
CHILD JOB NUMBER JB0002156843
SHEET TITLE PLAN VIEW
SHEET 45 OF 73

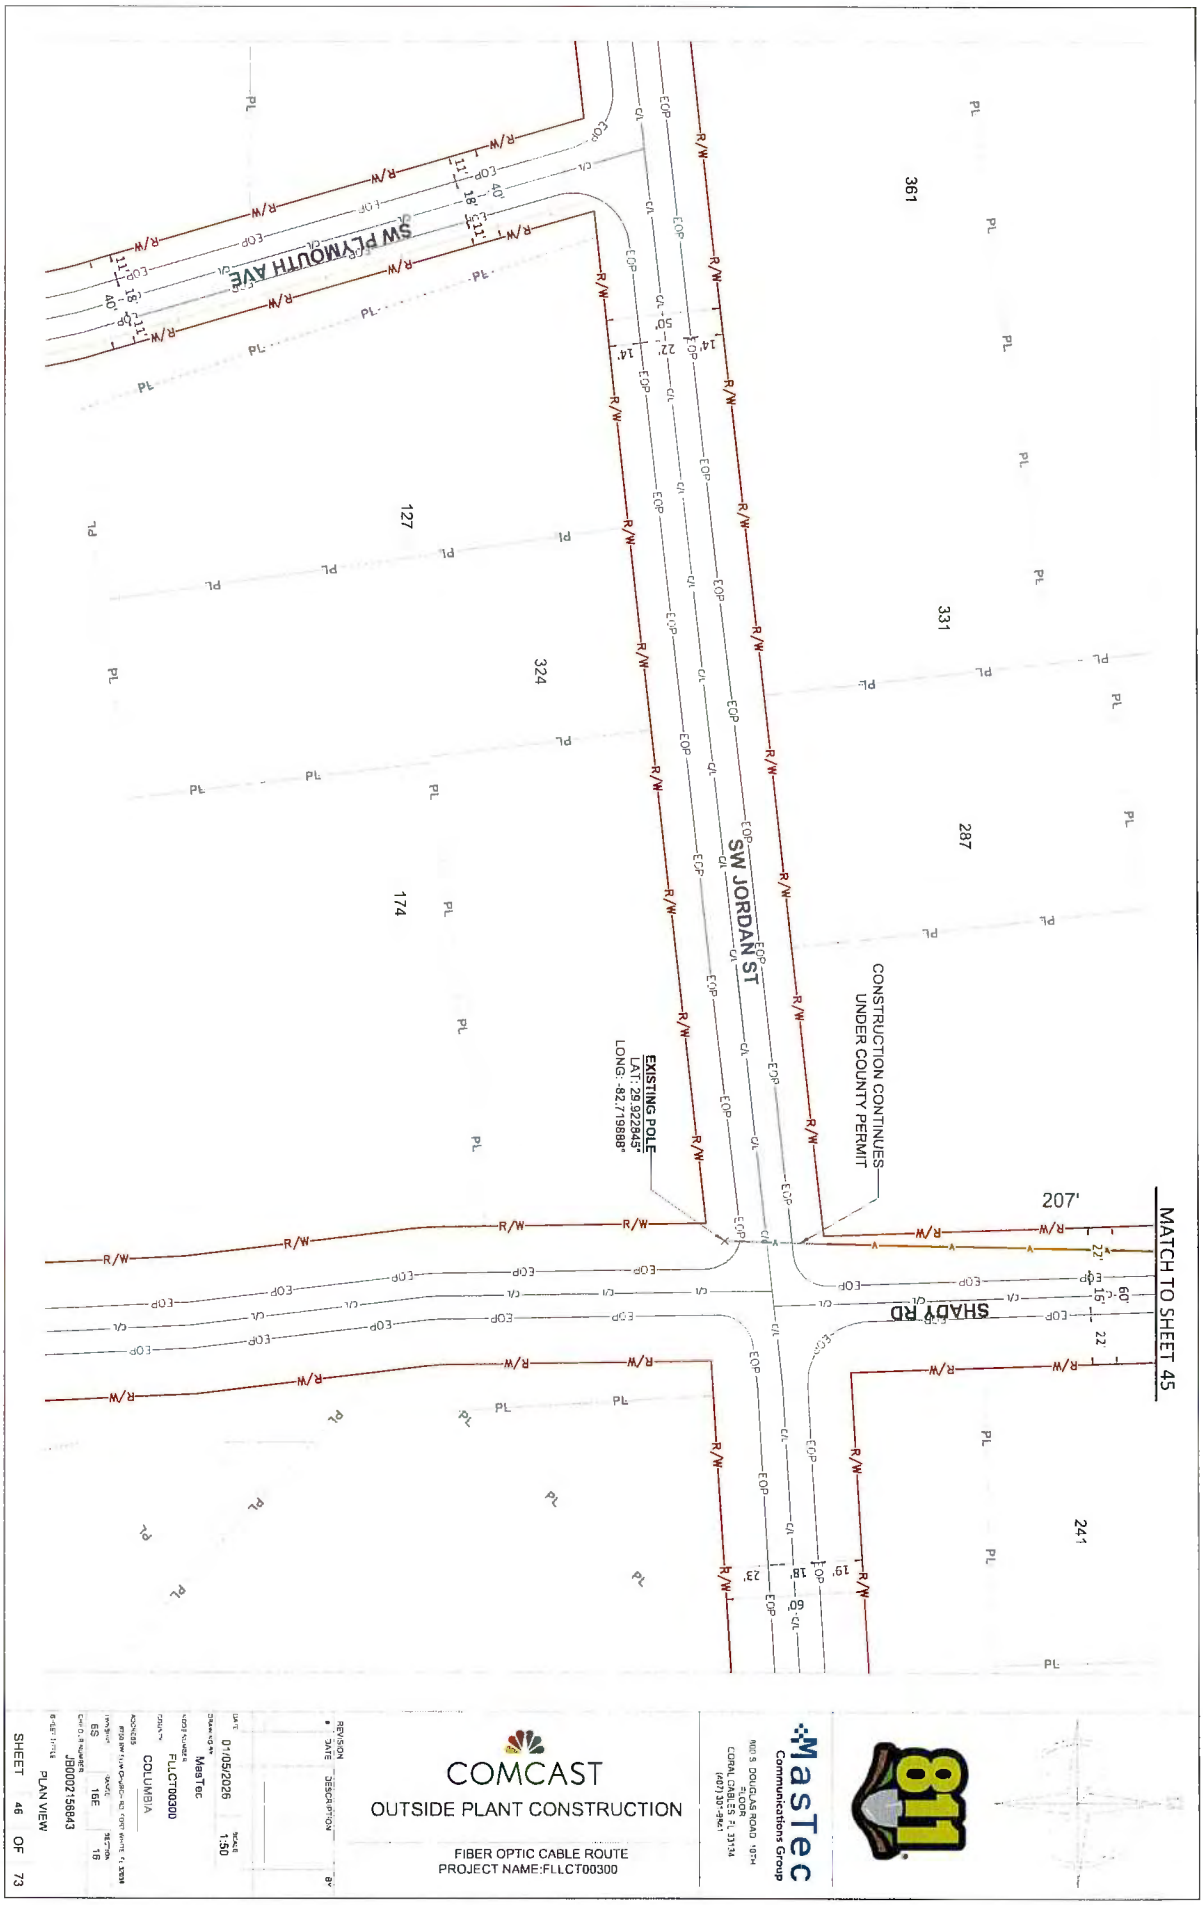
SW PLYMOUTH AVE
SW JORDAN ST
SHADY RD
EXISTING POLE
LAT.: 29.922845°
LONG.: -82.719888°
CONSTRUCTION CONTINUES
UNDER COUNTY PERMIT
MATCH TO SHEET 45
207'
361
331
287
241
324
174
127
COMCAST
OUTSIDE PLANT CONSTRUCTION
FIBER OPTIC CABLE ROUTE
PROJECT NAME:FLLCT00300
MasTec
Communications Group
811
COLUMBIA
FLLCT00300
MasTec
01/05/2026
1:50
JB00021568A3
PLAN VIEW
SHEET 46 OF 73

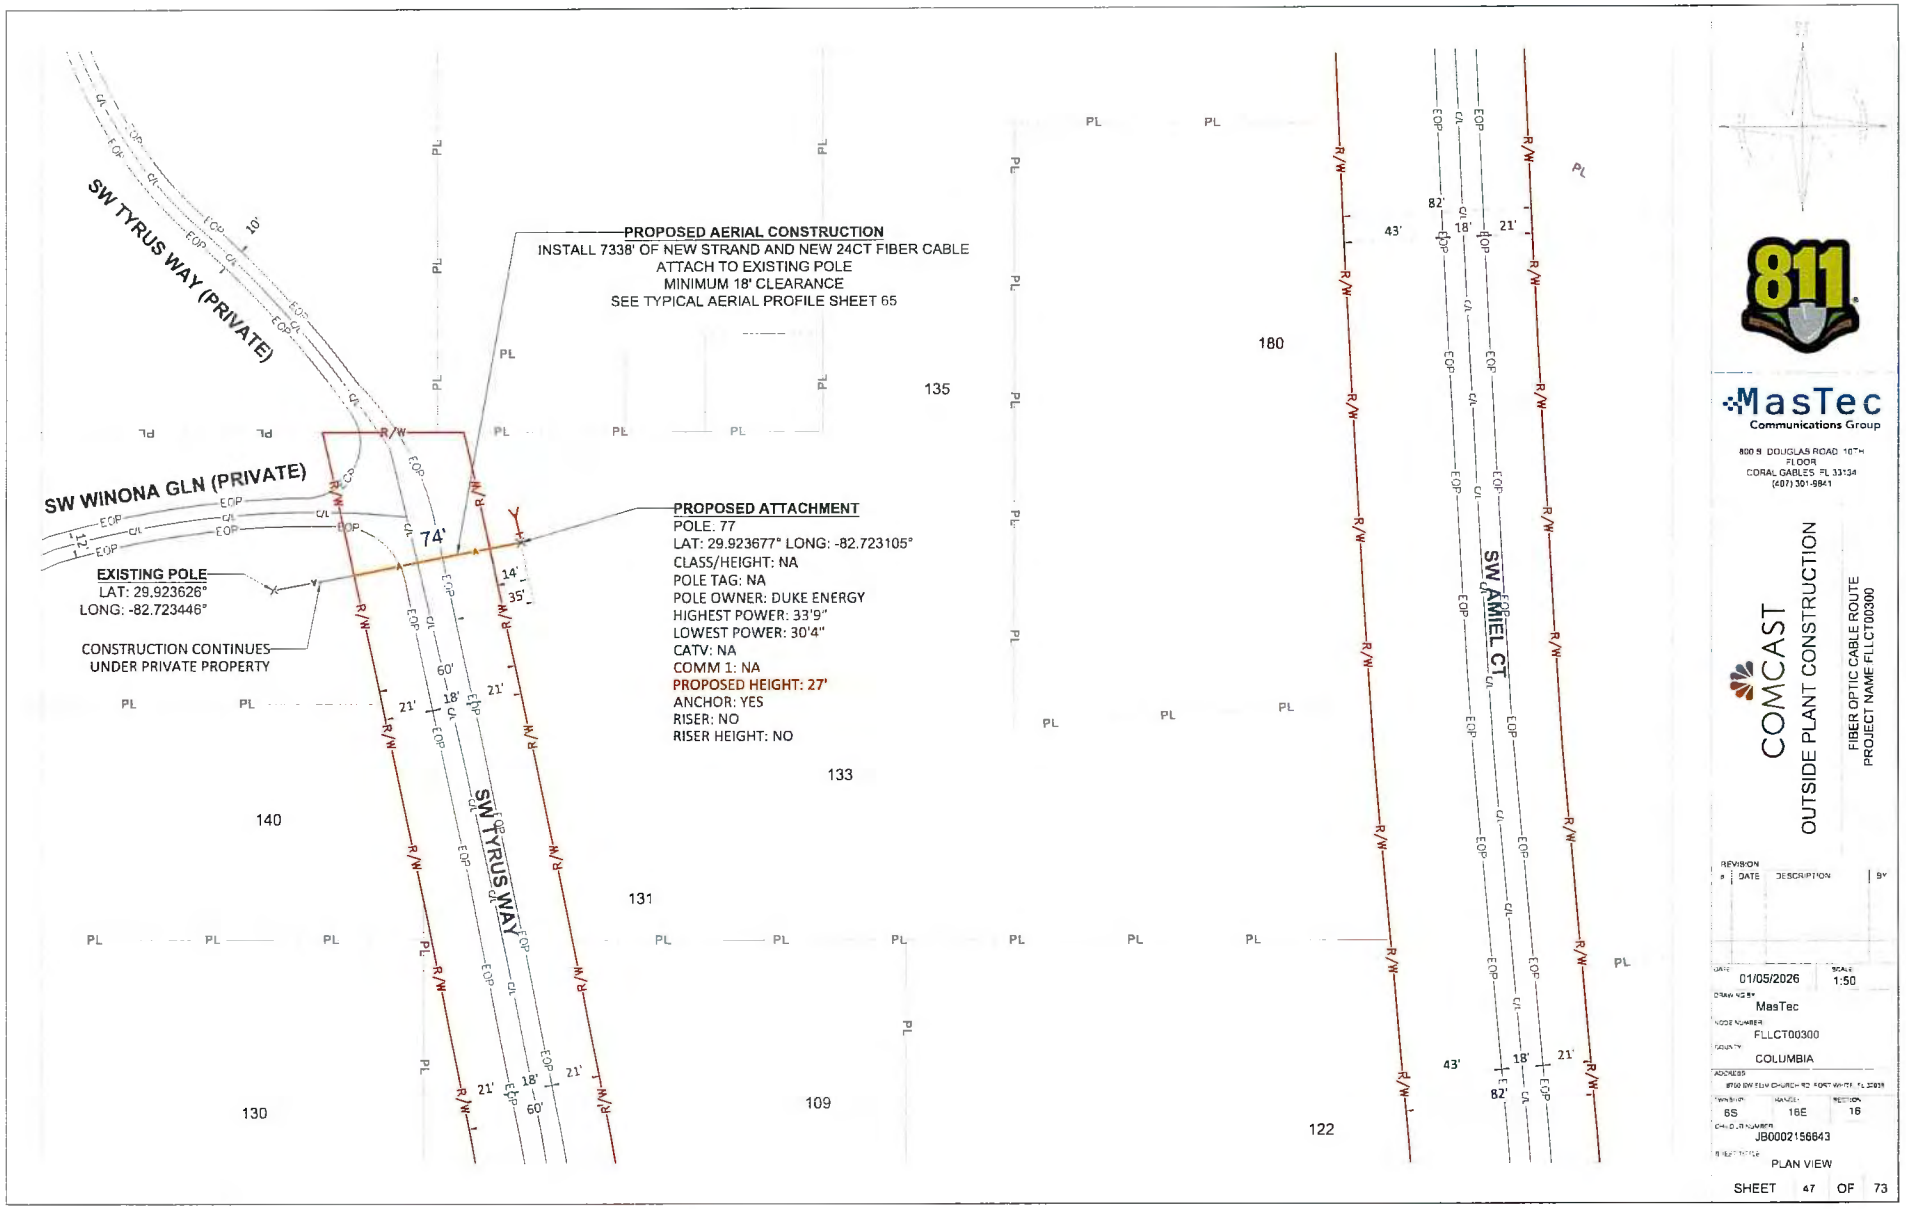
SW TYRUS WAY (PRIVATE)
SW WINONA GLN (PRIVATE)
SW TYRUS WAY
SW AMIEL CT
PROPOSED AERIAL CONSTRUCTION
INSTALL 7338' OF NEW STRAND AND NEW 24CT FIBER CABLE
ATTACH TO EXISTING POLE
MINIMUM 18' CLEARANCE
SEE TYPICAL AERIAL PROFILE SHEET 65
PROPOSED ATTACHMENT
POLE. 77
LAT: 29.923677° LONG: -82.723105°
CLASS/HEIGHT: NA
POLE TAG: NA
POLE OWNER: DUKE ENERGY
HIGHEST POWER: 33'9"
LOWEST POWER: 30'4"
CATV: NA
COMM 1: NA
PROPOSED HEIGHT: 27'
ANCHOR: YES
RISER: NO
RISER HEIGHT: NO
EXISTING POLE
LAT: 29.923626°
LONG: -82.723446°
CONSTRUCTION CONTINUES
UNDER PRIVATE PROPERTY
74'
14'
35'
60'
18'
21'
82'
43'
135
180
140
133
131
130
109
122
811
MasTec
Communications Group
800 S DOUGLAS ROAD 10TH FLOOR
CORAL GABLES FL 33134
(407) 301-9841
COMCAST
OUTSIDE PLANT CONSTRUCTION
FIBER OPTIC CABLE ROUTE
PROJECT NAME FLLCT00300
REVISION
DATE DESCRIPTION BY
DATE 01/05/2026
SCALE 1:50
DRAWN BY MasTec
NODE NUMBER FLLCT00300
COUNTY COLUMBIA
ADDRESS 8760 SW FELIX CHURCH RD, FORT WHITE, FL 32038
TOWNSHIP 6S
RANGE 16E
SECTION 16
CHILD JOB NUMBER JB0002156643
SHEET TITLE PLAN VIEW
SHEET 47 OF 73

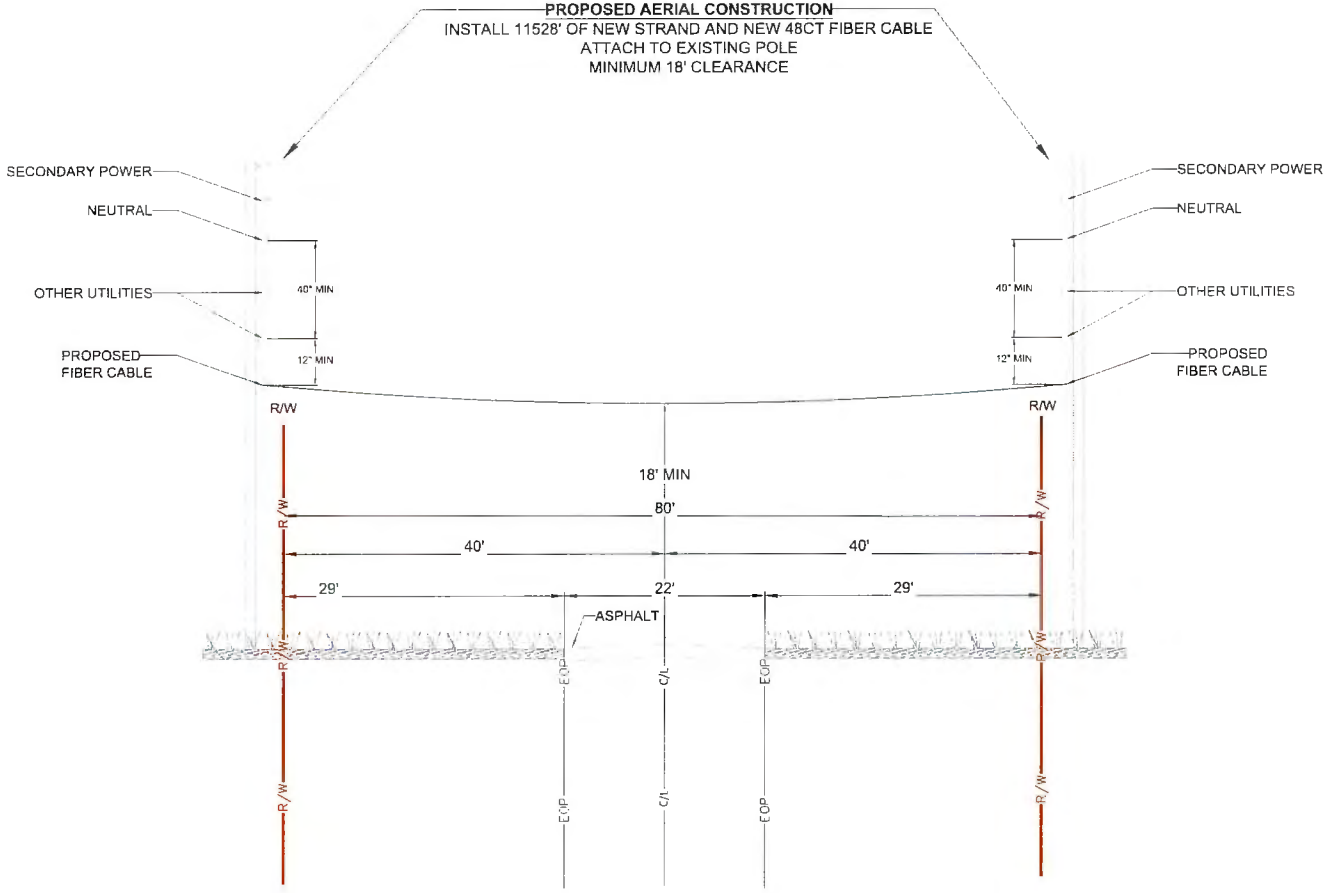

TYPICAL PROFILE
LOOKING NORTH WEST ON
SW ELIM CHURCH RD
SEE SHEET 6

811

MasTec
Communications Group

800 S. DOUGLAS ROAD 10TH FLOOR
CORAL GABLES, FL 33134
(407) 301-9841

COMCAST
OUTSIDE PLANT CONSTRUCTION

FIBER OPTIC CABLE ROUTE
PROJECT NAME:FLLCT00300

REVISION #	DATE	DESCRIPTION	BY

DATE: 01/05/2026
SCALE: NTS
DRAWING BY: MasTec
WORK NUMBER: FLLCT00300
COUNTY: COLUMBIA
ADDRESS: [illegible] SW ELIM CHURCH RD, PORT WHITE, FL 32038
TOWNSHIP: 6S
RANGE: 16E
SECTION: 16
CHILD JB NUMBER: JB0002156643
SHEET TITLE: TYPICAL PROFILE
SHEET 48 OF 73

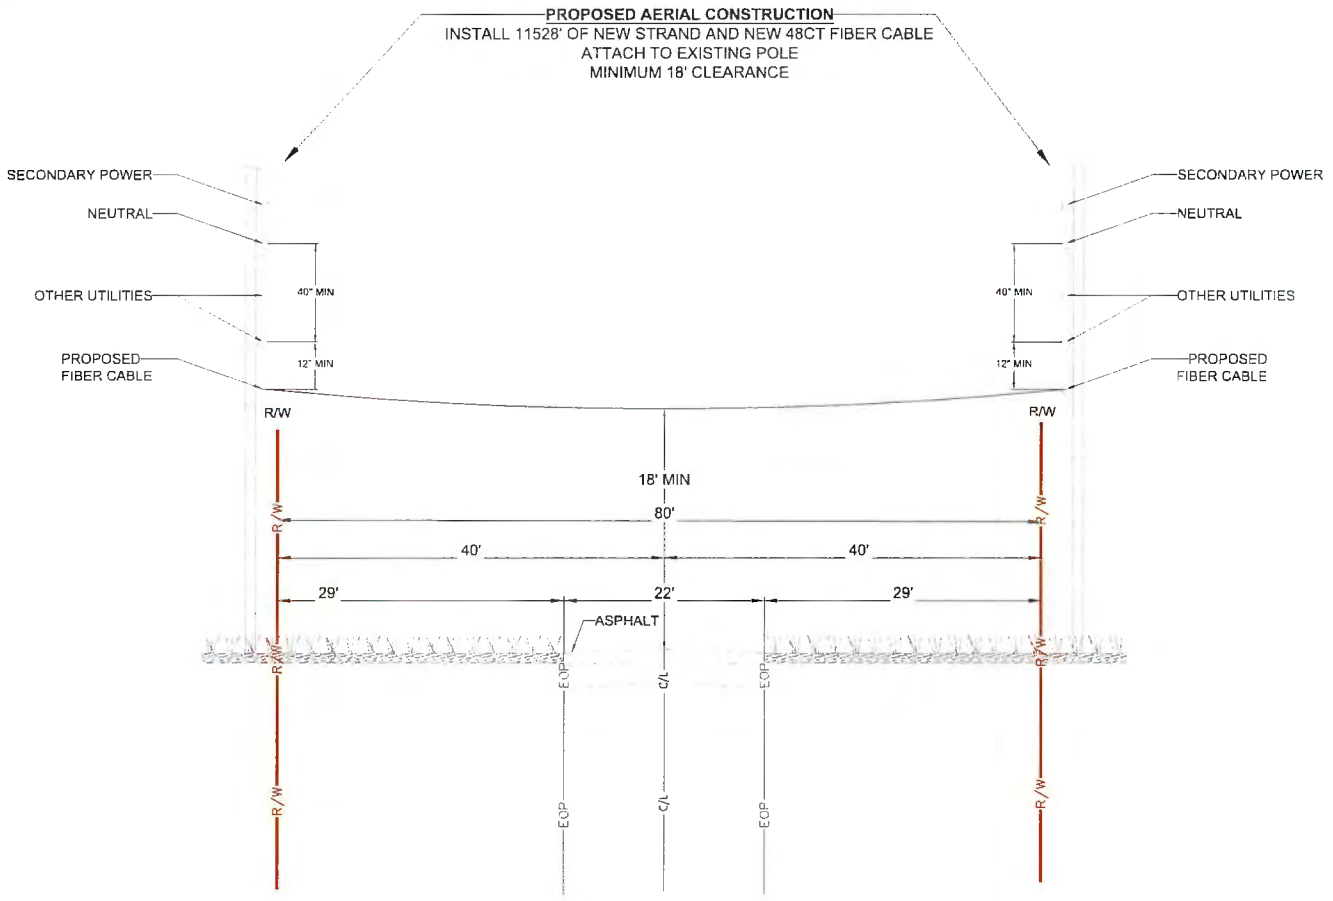

TYPICAL PROFILE
LOOKING NORTH WEST ON
SW ELIM CHURCH RD
SEE SHEET 12

811

MasTec
Communications Group

800 S DOUGLAS ROAD 10TH FLOOR
CORAL GABLES, FL 33134
(407) 301-8841

COMCAST
OUTSIDE PLANT CONSTRUCTION

FIBER OPTIC CABLE ROUTE
PROJECT NAME: FLLCT00300

REVISION #	DATE	DESCRIPTION	BY

DATE: 01/05/2026
SCALE: NTS
DRAWN BY: MasTec
MODEL NUMBER: FLLCT00300
COUNTY: COLUMBIA
ADDRESS: 9150 SW ELIM CHURCH RD, FORT WHITE, FL 32038
TWNSHP: 6S
RANGE: 18E
SECTION: 16
SHELD NUMBER: JB0002156643
SHEET TITLE: TYPICAL PROFILE

SHEET 49 OF 73

PROPOSED AERIAL CONSTRUCTION
INSTALL 11528' OF NEW STRAND AND NEW 48CT FIBER CABLE
ATTACH TO EXISTING POLE
MINIMUM 18' CLEARANCE

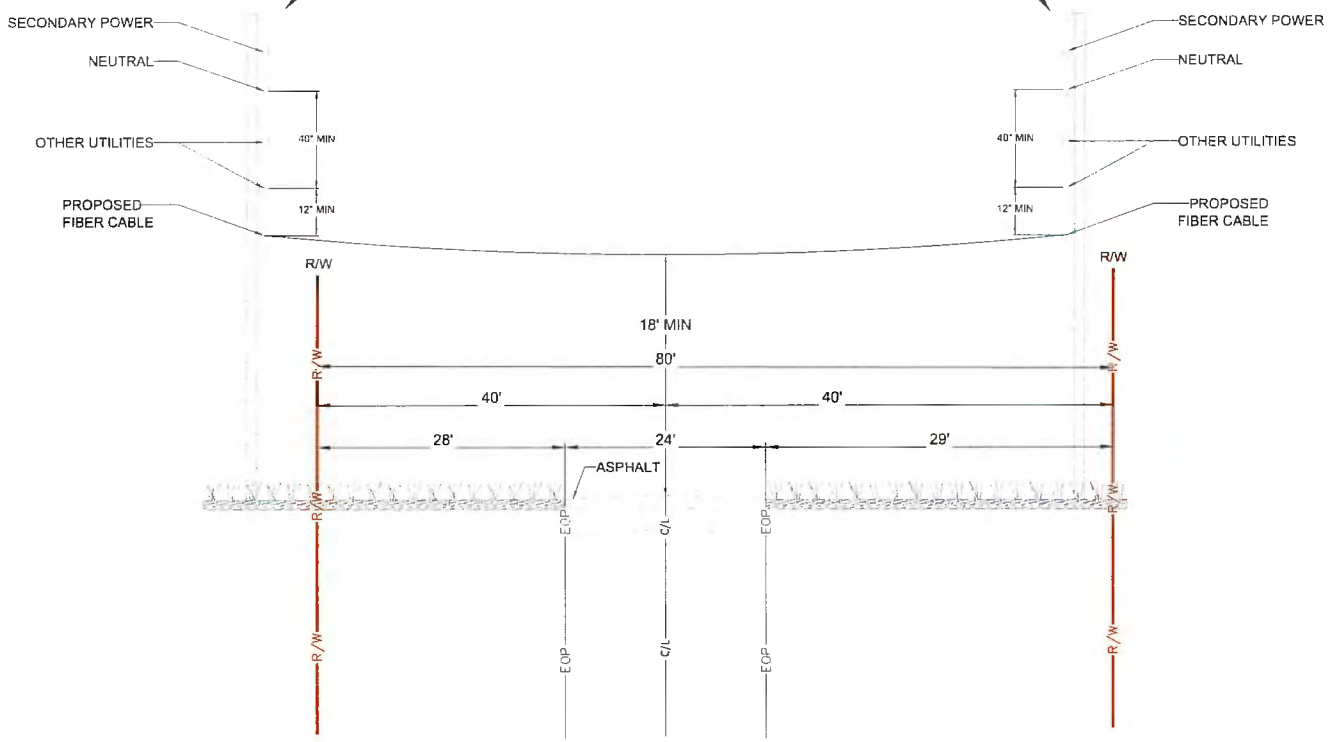

TYPICAL PROFILE
LOOKING NORTH WEST ON
SW ELIM CHURCH RD
SEE SHEET 12

811

MasTec
Communications Group

800 S. DOUGLAS ROAD 10TH FLOOR
CORAL GABLES, FL 33134
(407) 301-8841

COMCAST
OUTSIDE PLANT CONSTRUCTION

FIBER OPTIC CABLE ROUTE
PROJECT NAME:FLLCT00300

REVISION #	DATE	DESCRIPTION	BY

DATE: 01/05/2026
SCALE: NTS
DRAWN BY: MasTec
NODE NUMBER: FLLCT00300
COUNTY: COLUMBIA
ADDRESS: [illegible]
TOWNSHIP: 6S
RANGE: 16E
SECTION: 16
CHILD JOB NUMBER: JB0002156643
SHEET TITLE: TYPICAL PROFILE

SHEET 50 OF 73

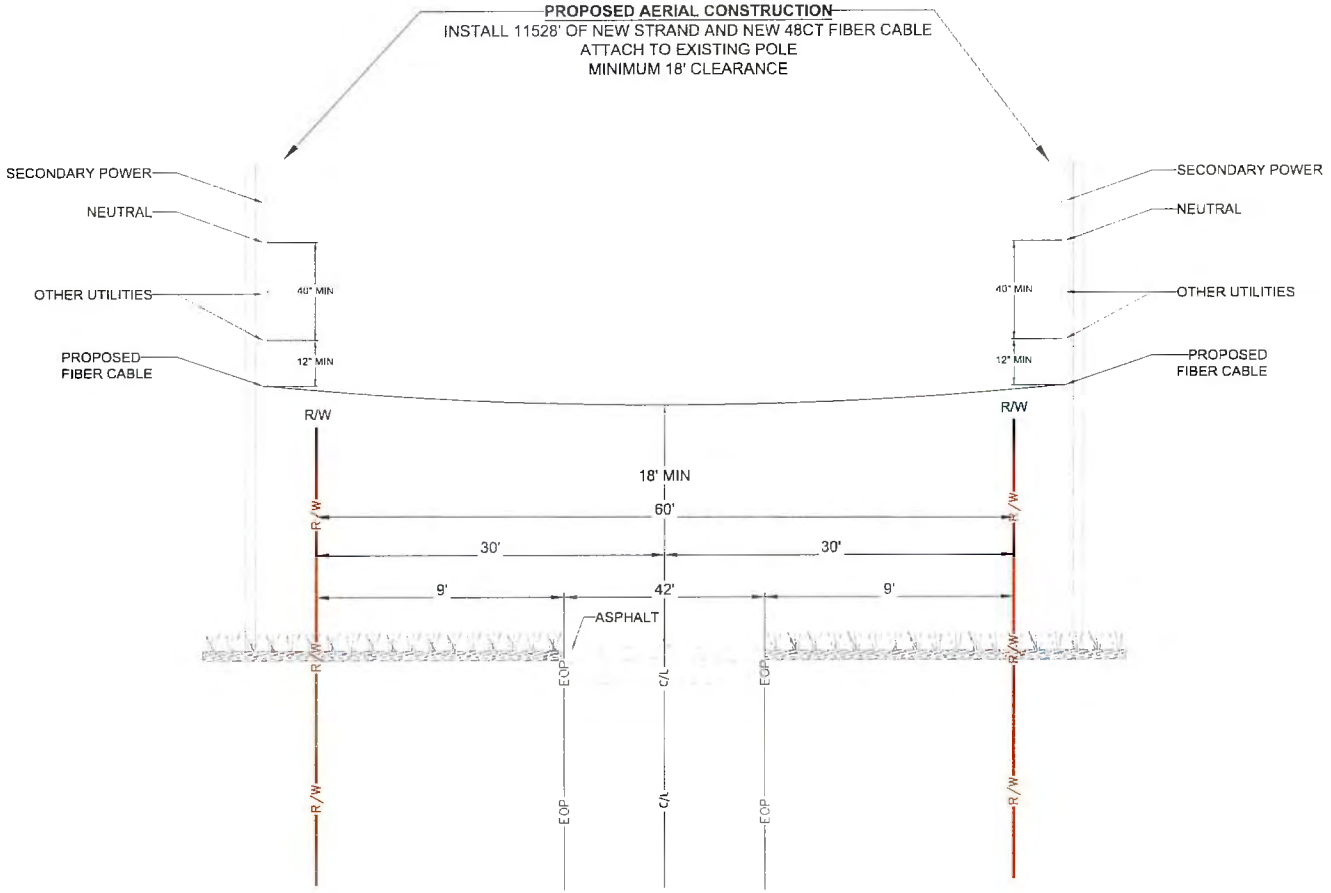

TYPICAL PROFILE
LOOKING EAST ON
SW BRECKENRIDGE LN
SEE SHEET 15

811

MasTec
Communications Group

800 S. DOUGLAS ROAD, 10TH FLOOR
CORAL GABLES, FL 33134
(407) 301-9841

COMCAST
OUTSIDE PLANT CONSTRUCTION

FIBER OPTIC CABLE ROUTE
PROJECT NAME FLLCT00300

REVISION #	DATE	DESCRIPTION	BY

DATE 01/05/2026
SCALE NTS
DRAWING BY MasTec
MODEL NUMBER FLLCT00300
COUNTY COLUMBIA
ADDRESS 4446 SW ELIM CHURCH RD, FORT WHITE, FL 32038
TOWNSHIP 6S
RANGE 16E
SECTION 16
CHILD ID NUMBER JB0002156843
SHEET TITLE TYPICAL PROFILE

SHEET 51 OF 73

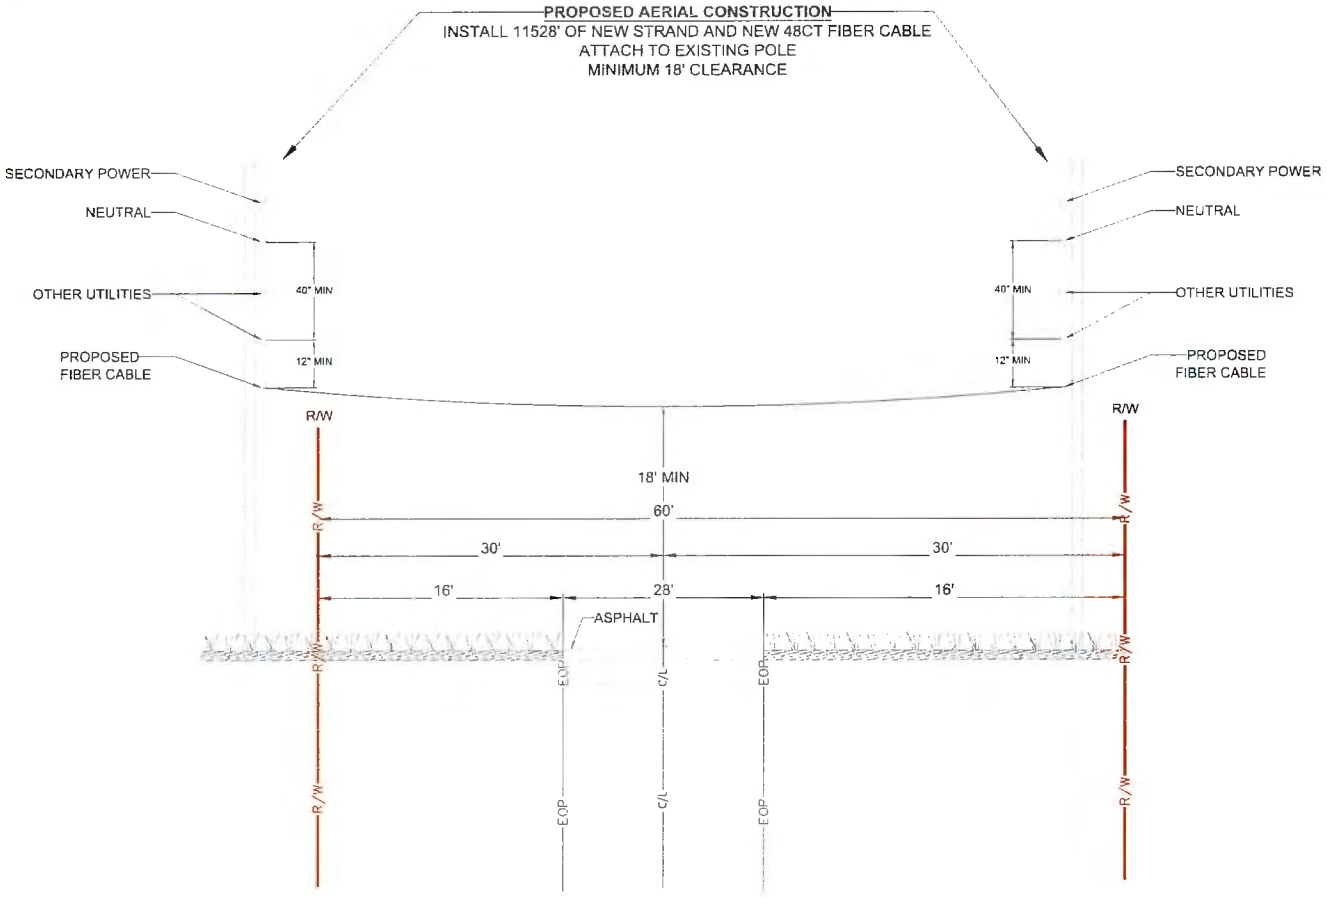

TYPICAL PROFILE
LOOKING WEST ON
SW BRECKENRIDGE LN
SEE SHEET 15

811

MasTec
Communications Group

800 S. DOUGLAS ROAD, 10TH FLOOR
CORAL GABLES, FL 33134
(407) 301-9841

COMCAST
OUTSIDE PLANT CONSTRUCTION

FIBER OPTIC CABLE ROUTE
PROJECT NAME:FLLCT00300

REVISION #	DATE	DESCRIPTION	BY

DATE: 01/05/2026
SCALE: NTS
DRAWING BY: MasTec
WORK ORDER NUMBER: FLLCT00300
COUNTY: COLUMBIA
ADDRESS: 9766 SW ELIM CHURCH RD, FORT WHITE, FL 32038
TOWNSHIP: 6S
RANGE: 18E
SECTION: 16
CABLE ID NUMBER: JB0002156643
SHEET TITLE: TYPICAL PROFILE

SHEET 52 OF 73

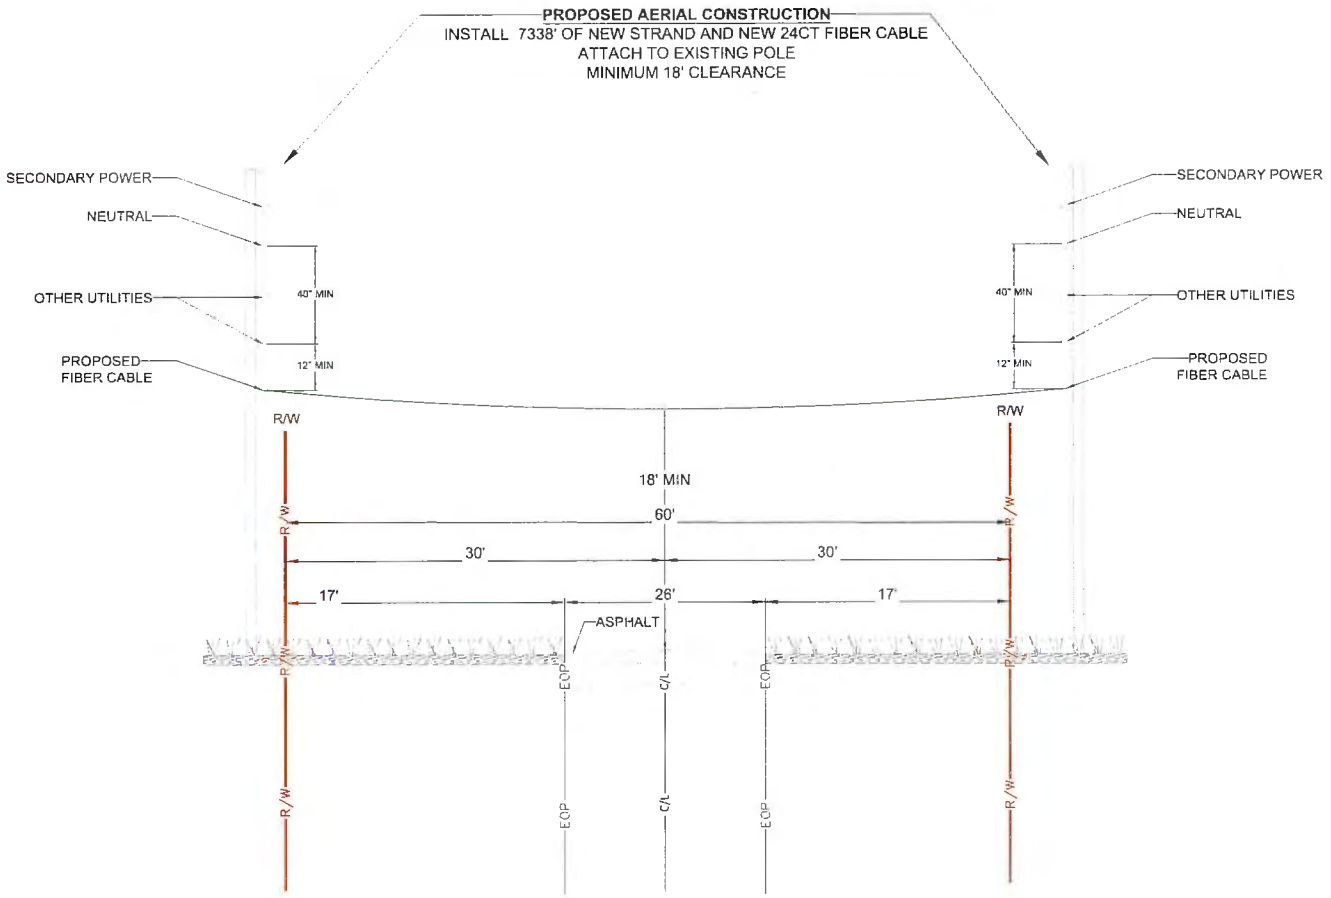

TYPICAL PROFILE
LOOKING NORTH ON
SW BRAMBLE CT
SEE SHEET 18

811

MasTec
Communications Group
800 S. DOUGLAS ROAD, 10TH FLOOR
CORAL GABLES, FL 33134
(407) 301-9841

COMCAST
OUTSIDE PLANT CONSTRUCTION

FIBER OPTIC CABLE ROUTE
PROJECT NAME:FLLCT00300

REVISION	DATE	DESCRIPTION	BY

DATE 01/05/2026
SCALE NTS
DRAWN BY MasTec
NODE NUMBER FLLCT00300
COUNTY COLUMBIA
ADDRESS 9790 SW CLAY CHASER RD, PORT WHITE, FL 32624
TOWNSHIP 6S
RANGE 16E
SECTION 16
CHILD JB NUMBER JB0002156643
SHEET TITLE TYPICAL PROFILE

SHEET 53 OF 73

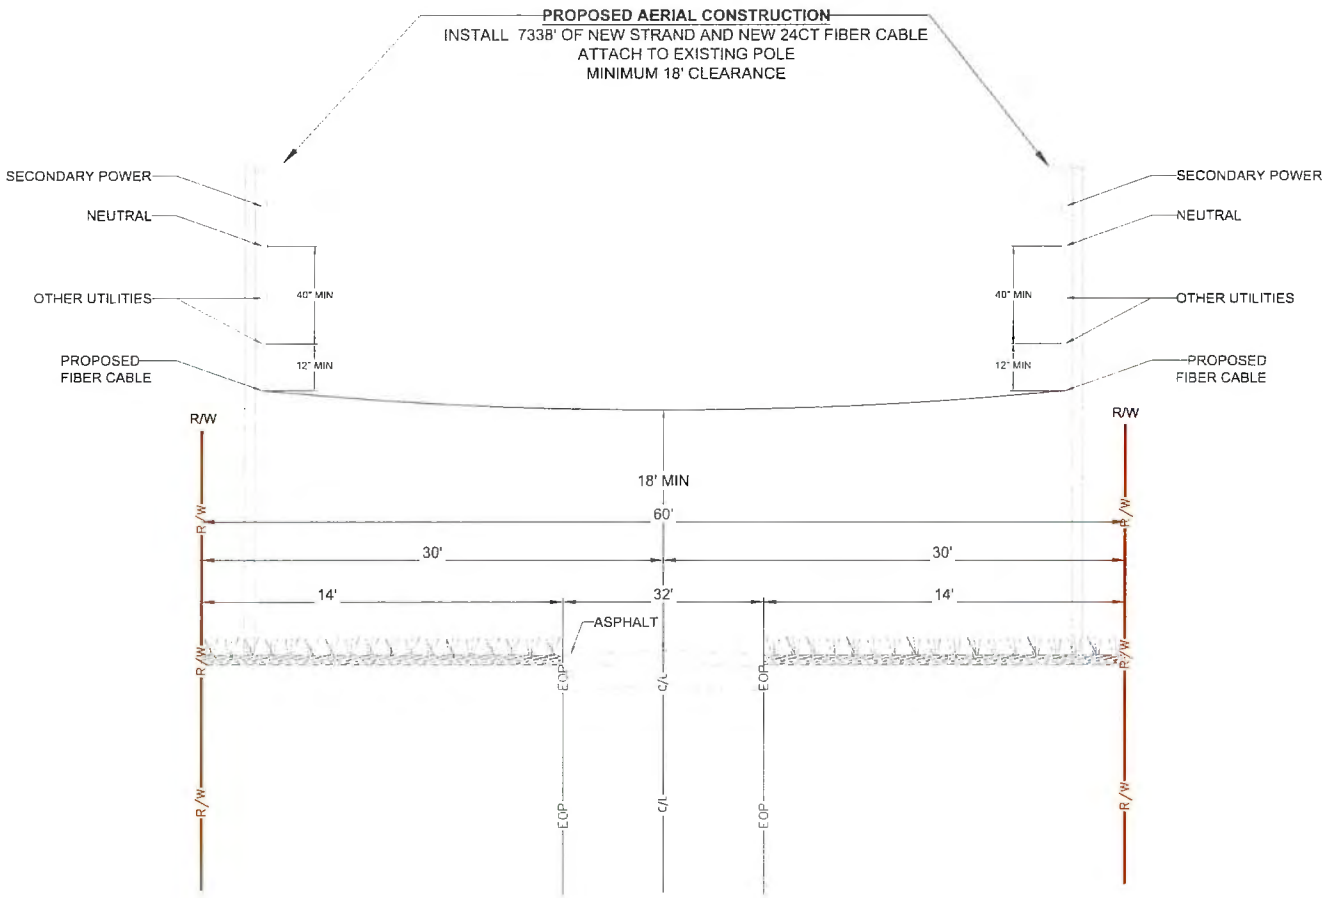

TYPICAL PROFILE
LOOKING NORTH ON
SW CENTERVILLE AVE
SEE SHEET 25

811

MasTec
Communications Group

800 S. DOUGLAS ROAD 10TH FLOOR
CORAL GABLES, FL 33134
(407) 301-8841

COMCAST
OUTSIDE PLANT CONSTRUCTION

FIBER OPTIC CABLE ROUTE
PROJECT NAME: FLLCT00300

REVISION #	DATE	DESCRIPTION	BY

DATE: 01/05/2026
SCALE: NTS
DRAWN BY: MasTec
MODEL NUMBER: FLLCT00300
COUNTY: COLUMBIA
ADDRESS: 4950 SW ELIM CHURCH RD, FORT WHITE, FL 32038
TOWNSHIP: 6S
RANGE: 16E
SECTION: 16
CHILD JOB NUMBER: JB0002156643
SHEET TITLE: TYPICAL PROFILE
SHEET 54 OF 73

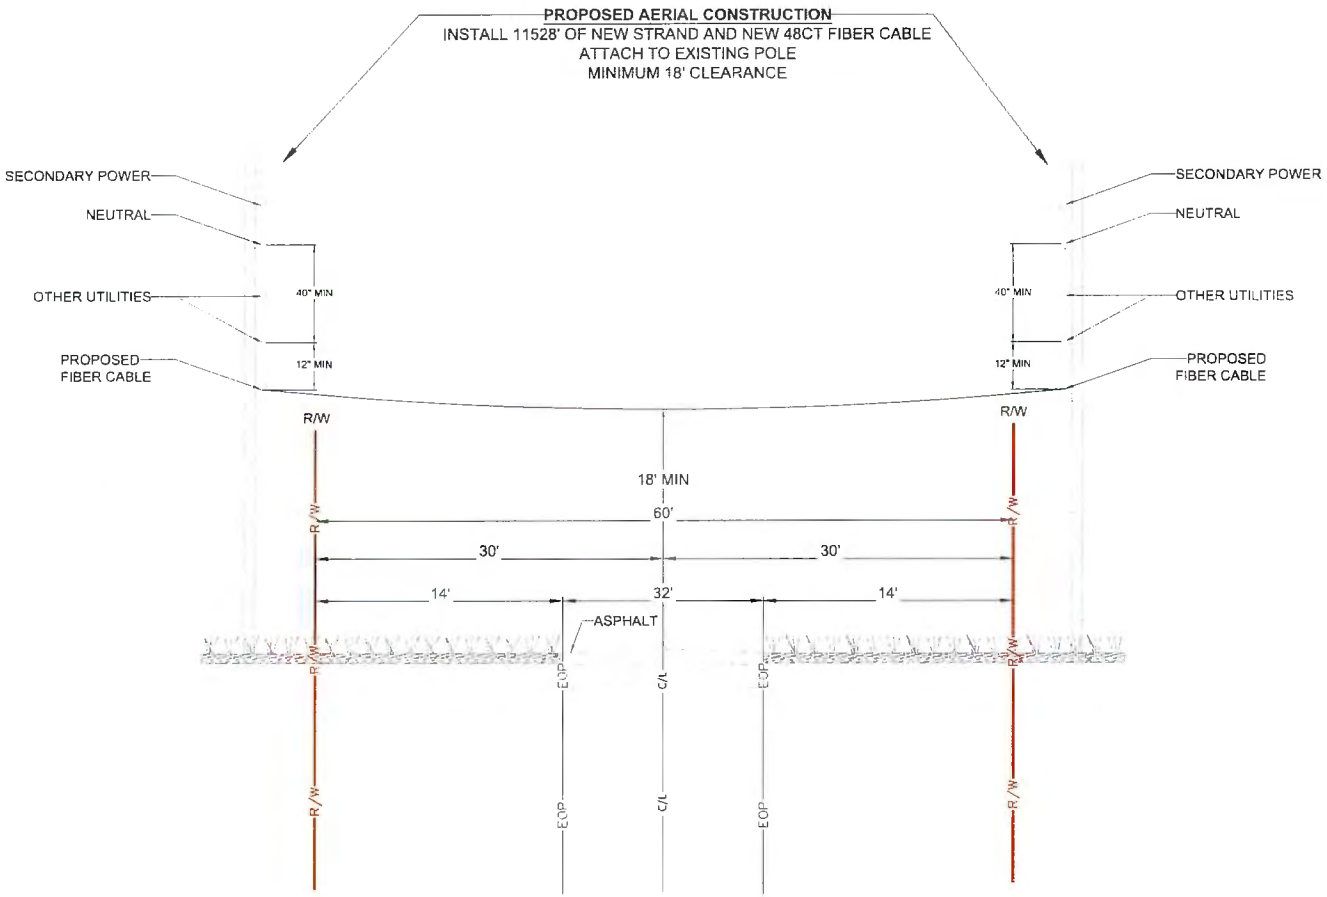

TYPICAL PROFILE
LOOKING NORTH ON
SW CENTERVILLE AVE
SEE SHEET 26

811

MasTec
Communications Group

800 S DOUGLAS ROAD 10TH FLOOR
CORAL GABLES, FL 33134
(407) 301-9841

COMCAST

OUTSIDE PLANT CONSTRUCTION

FIBER OPTIC CABLE ROUTE
PROJECT NAME:FLLCT00300

REVISION #	DATE	DESCRIPTION	BY

DATE: 01/05/2026
SCALE: NTS
DRAWN BY: MasTec
JOB NUMBER: FLLCT00300
COUNTY: COLUMBIA
ADDRESS: NW SW CLIM CHURCH RD, FORT WHITE, FL 32038

TOWNSHIP	RANGE	SECTION
6S	16E	16

CHILD JOB NUMBER: JB0002156643
SHEET TITLE: TYPICAL PROFILE

SHEET 55 OF 73

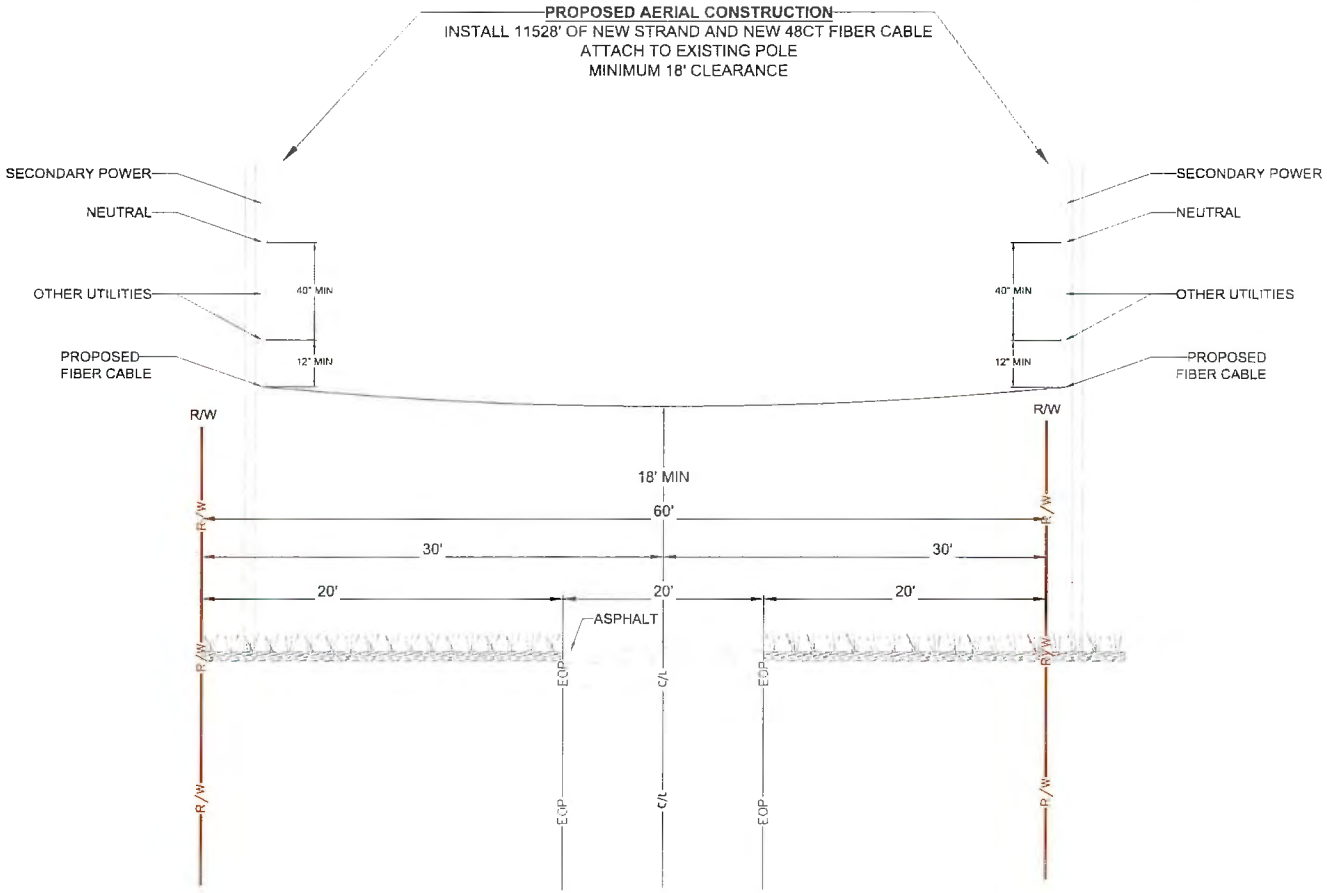

TYPICAL PROFILE
LOOKING EAST ON
SW ROLLING GLN
SEE SHEET 27

811

MasTec
Communications Group

800 S DOUGLAS ROAD 10TH FLOOR
CORAL GABLES, FL 33134
(407) 301-8841

COMCAST
OUTSIDE PLANT CONSTRUCTION

FIBER OPTIC CABLE ROUTE
PROJECT NAME FLLCT00300

REVISION #	DATE	DESCRIPTION	BY

DATE: 01/05/2026
SCALE: NTS
DRAWING BY: MasTec
NODE NUMBER: FLLCT00300
COUNTY: COLUMBIA
ADDRESS: [illegible]
TOWNSHIP: 6S
RANGE: 16E
SECTION: 16
TANGO ID NUMBER: JB0002156643
SHEET TITLE: TYPICAL PROFILE

SHEET 56 OF 73

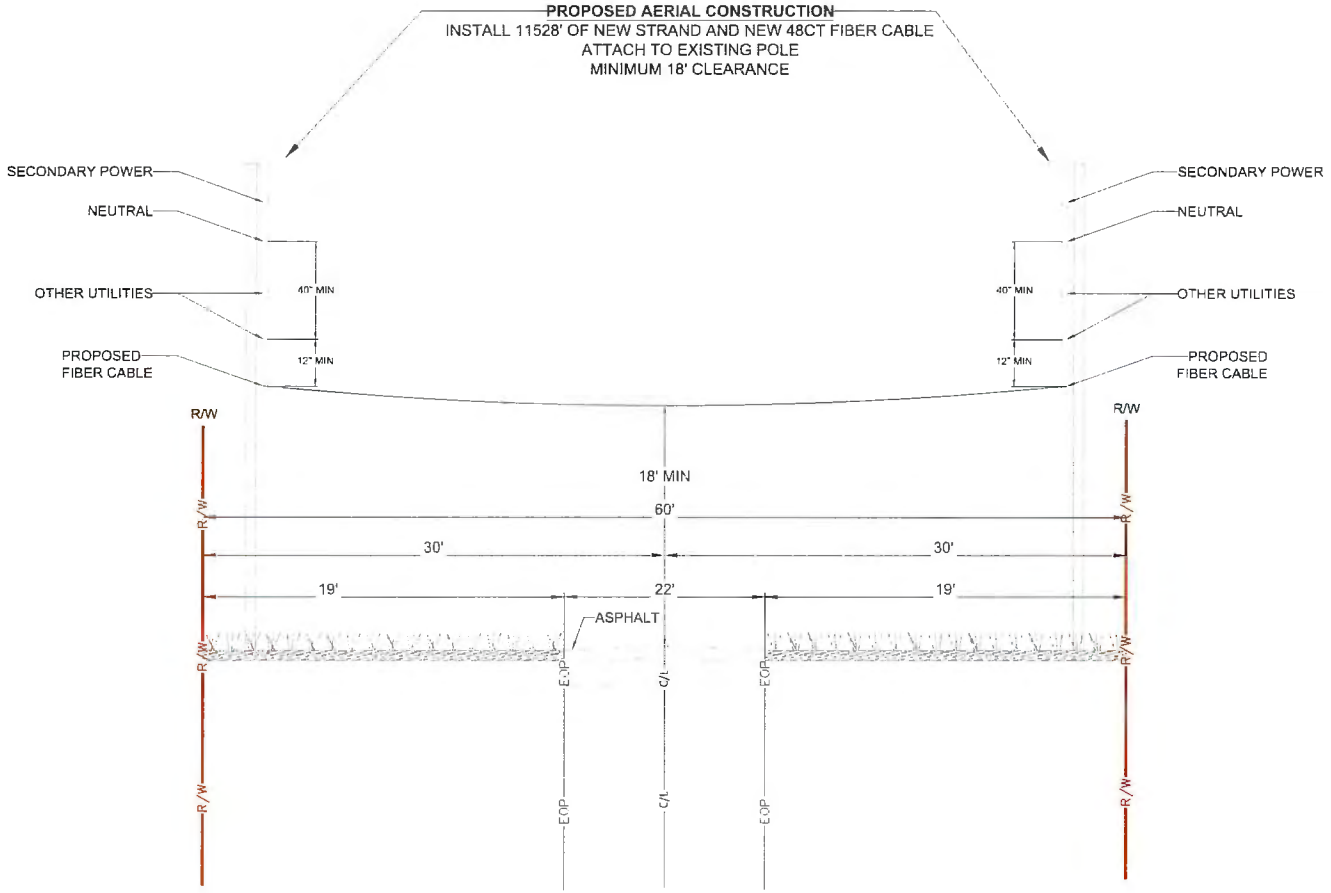

TYPICAL PROFILE
LOOKING EAST ON
SW NEWPORT PL
SEE SHEET 30

811

MasTec
Communications Group

800 S. DOUGLAS ROAD, 10TH FLOOR
CORAL GABLES, FL 33134
(407) 301-9841

COMCAST
OUTSIDE PLANT CONSTRUCTION

FIBER OPTIC CABLE ROUTE
PROJECT NAME:FLLCT00300

REVISION #	DATE	DESCRIPTION	BY

DATE: 01/05/2026
SCALE: NTS
DRAWING BY: MasTec
JOB NUMBER: FLLCT00300
COUNTY: COLUMBIA
ADDRESS: [illegible]
TOWNSHIP: 6S
RANGE: 16E
SECTION: 16
SHELD ID NUMBER: JB0002156643
SHEET TITLE: TYPICAL PROFILE
SHEET 57 OF 73

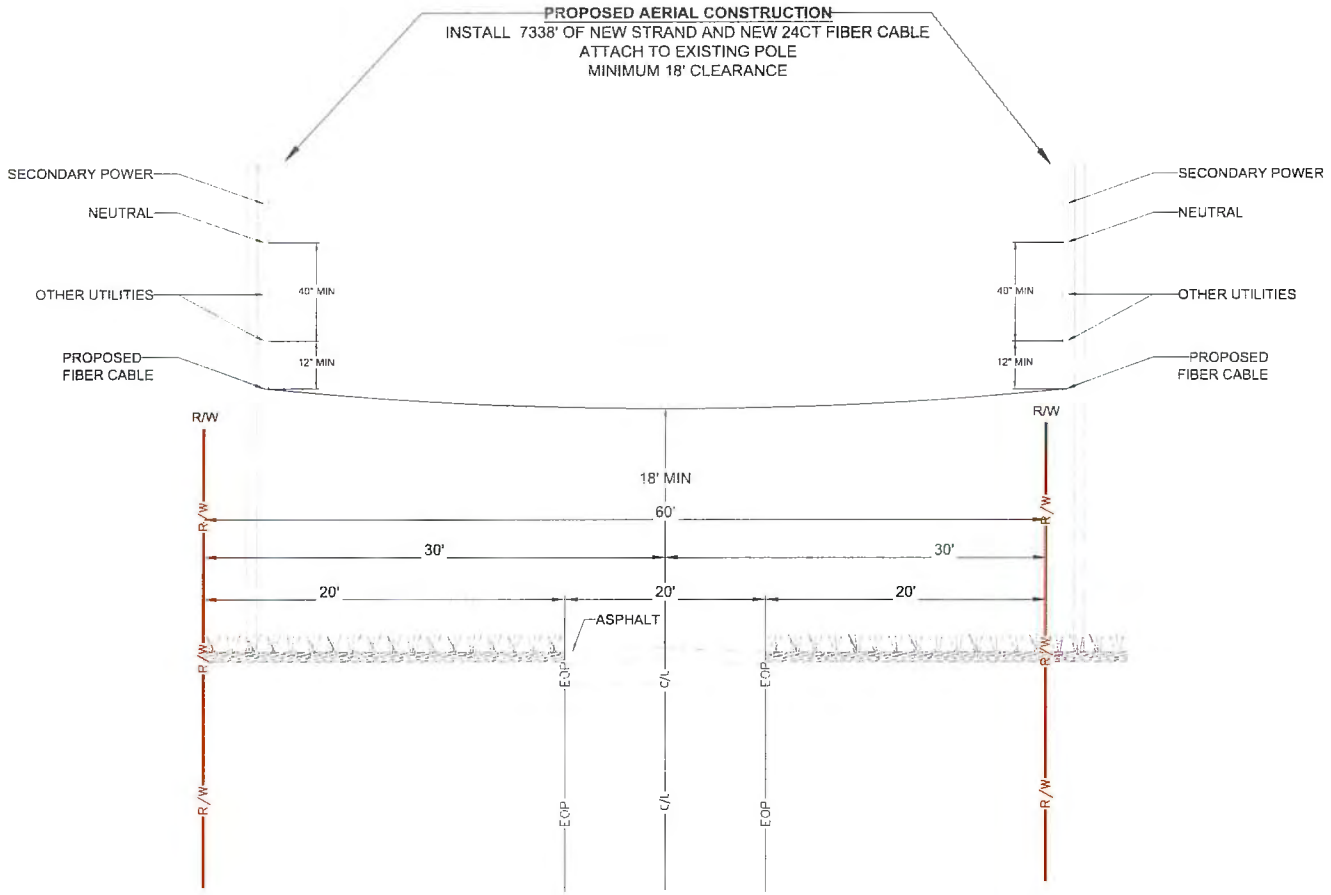

TYPICAL PROFILE
LOOKING WEST ON
SW NEWPORT PL
SEE SHEET 31

811

MasTec
Communications Group

800 S. DOUGLAS ROAD 10TH FLOOR
CORAL GABLES, FL 33134
(407) 301-9841

COMCAST
OUTSIDE PLANT CONSTRUCTION
FIBER OPTIC CABLE ROUTE
PROJECT NAME: FLLCT00300

REVISION #	DATE	DESCRIPTION	BY

DATE: 01/05/2026
SCALE: NTS
DRAWING BY: MasTec
WORK NUMBER: FLLCT00300
COUNTY: COLUMBIA
ADDRESS: 4745 NW ELM CHURCH RD, PORT WHITE, FL 32008
TOWNSHIP: 6S
RANGE: 16E
SECTION: 15
CHILD JOB NUMBER: JB0002156643
SHEET TITLE: TYPICAL PROFILE
SHEET 58 OF 73

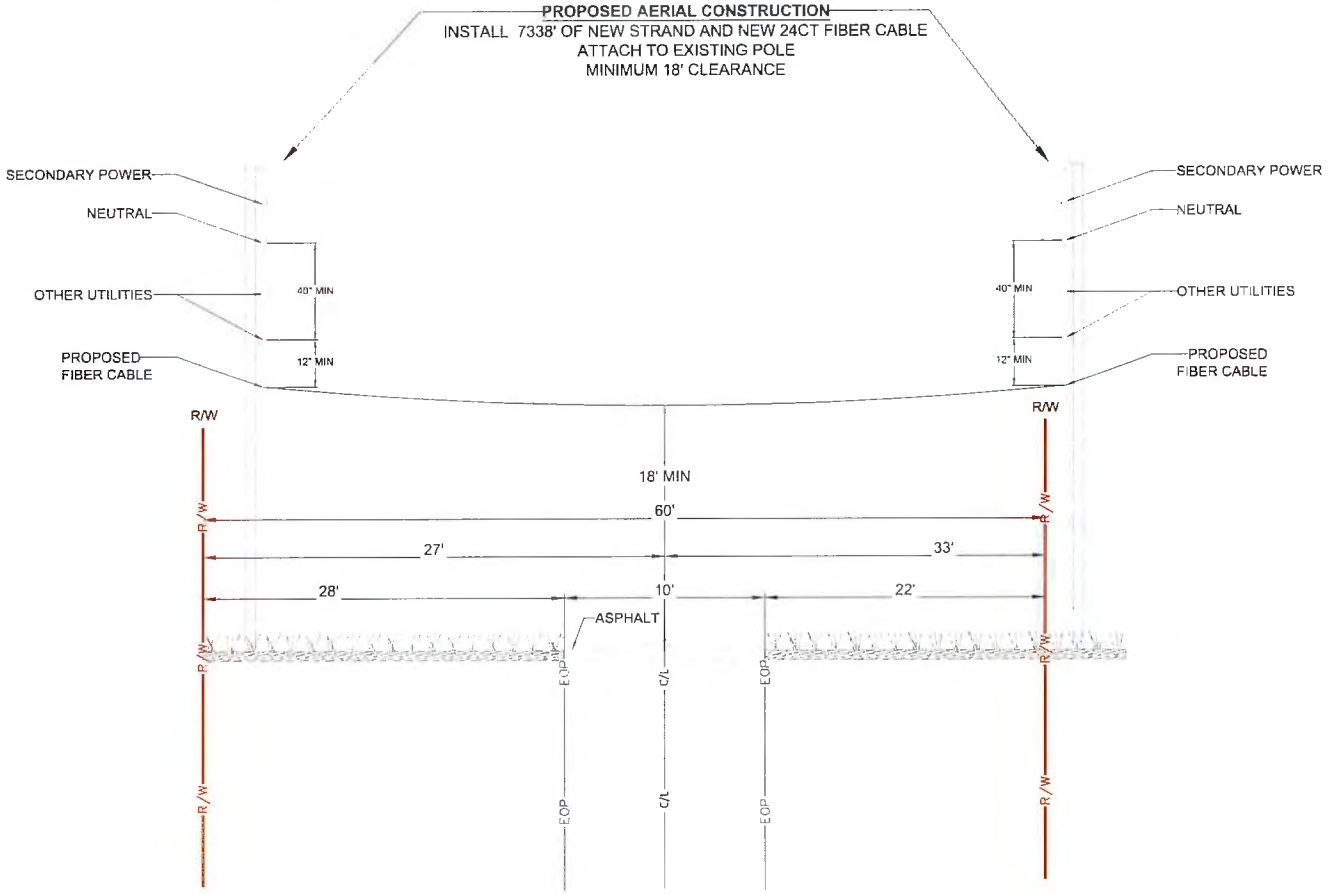

TYPICAL PROFILE
LOOKING WEST ON
SW NEWPORT PL
SEE SHEET 32

811

MasTec
Communications Group

800 S. DOUGLAS ROAD 10TH FLOOR
CORAL GABLES, FL 33134
(407) 301-9841

COMCAST
OUTSIDE PLANT CONSTRUCTION

FIBER OPTIC CABLE ROUTE
PROJECT NAME:FLLCT00300

REVISION #	DATE	DESCRIPTION	BY

DATE 01/05/2026
SCALE NTS
DRAWING BY MasTec
NODE NUMBER FLLCT00300
COUNTY COLUMBIA
ADDRESS [illegible]
TOWNSHIP 6S
RANGE 18E
SECTION 16
CHECK JB NUMBER JB0002156643
SHEET TITLE TYPICAL PROFILE
SHEET 59 OF 73

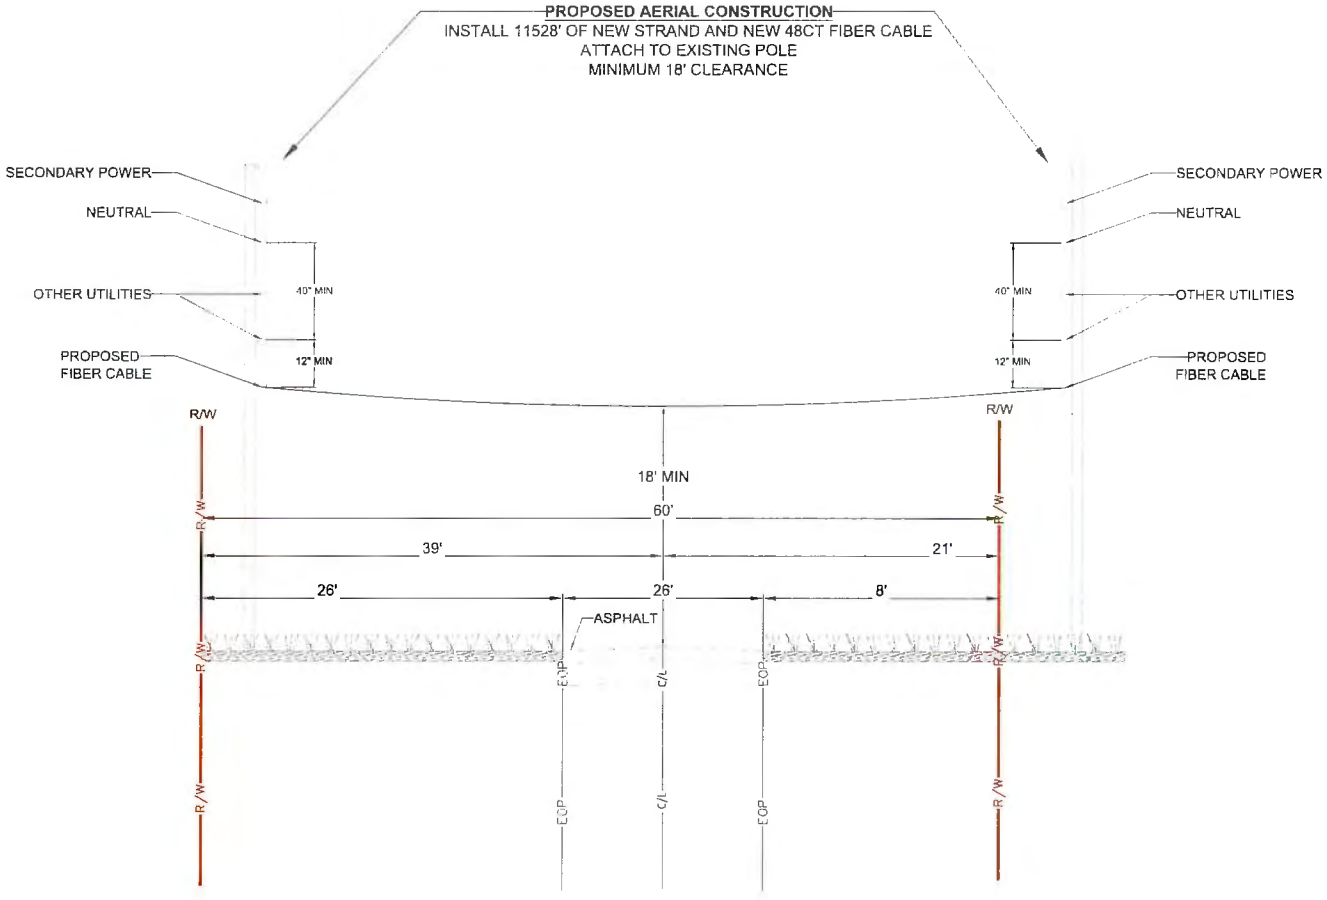

TYPICAL PROFILE
LOOKING NORTH ON
SW CENTERVILLE AVE
SEE SHEET 35

811

MasTec
Communications Group

800 S DOUGLAS ROAD 10TH FLOOR
CORAL GABLES, FL 33134
(407) 301-9841

COMCAST
OUTSIDE PLANT CONSTRUCTION

FIBER OPTIC CABLE ROUTE
PROJECT NAME FLLCT00300

REVISION #	DATE	DESCRIPTION	BY

DATE 01/05/2026
SCALE NTS
DRAWN BY MasTec
NODE NUMBER FLLCT00300
COUNTY COLUMBIA
ADDRESS 9196 SW ELIM CHURCH RD FORT WHITE, FL 32038
TOWNSHIP 6S
RANGE 16E
SECTION 18
CHILD ID NUMBER JB0002156643
SHEET TITLE TYPICAL PROFILE
SHEET 60 OF 73

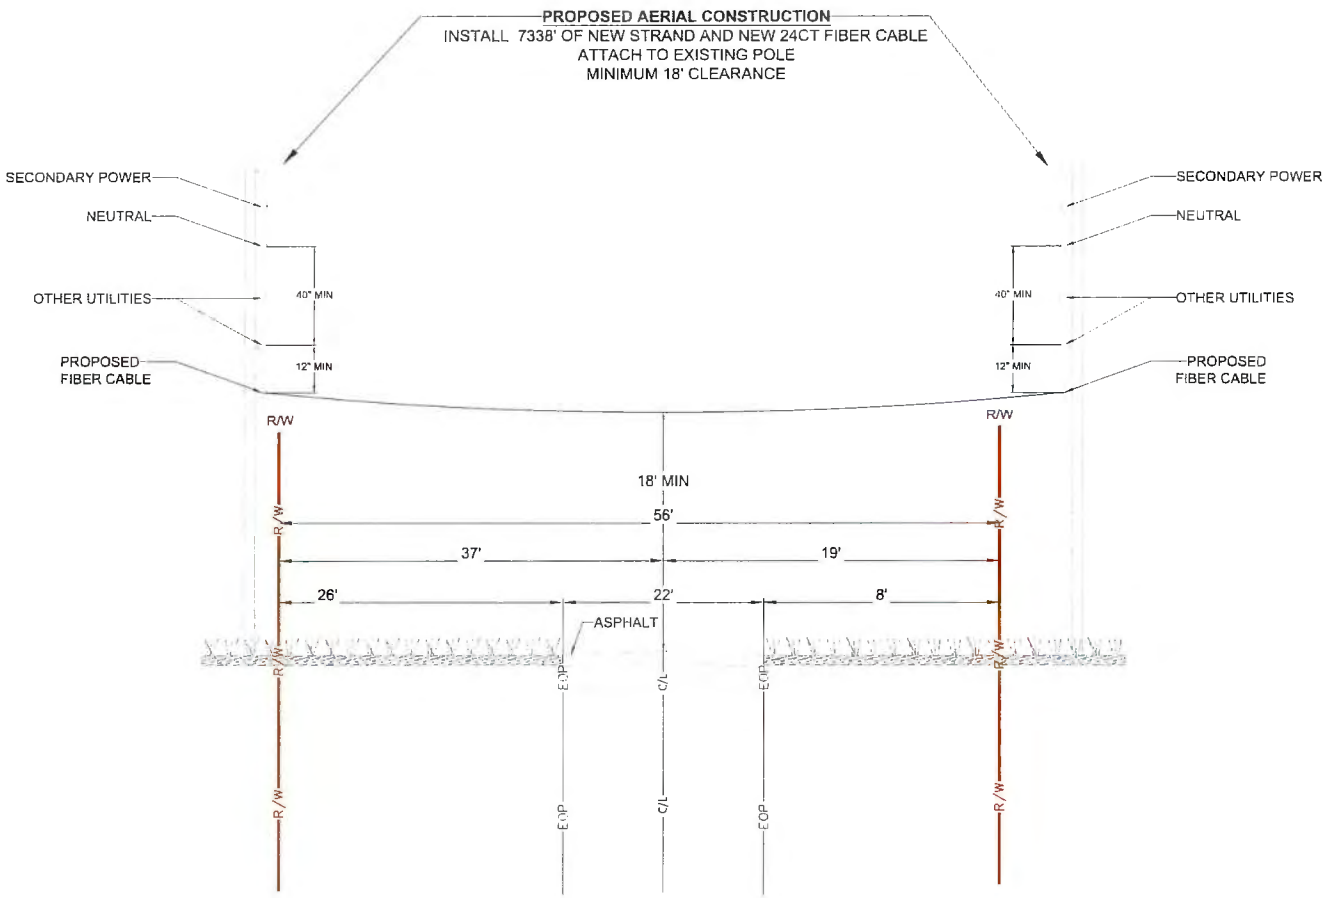

TYPICAL PROFILE
LOOKING NORTH ON
SW CENTERVILLE AVE
SEE SHEET 38

811

MasTec
Communications Group

800 S DOUGLAS ROAD 10TH FLOOR
CORAL GABLES, FL 33134
(407) 381-9841

COMCAST
OUTSIDE PLANT CONSTRUCTION

FIBER OPTIC CABLE ROUTE
PROJECT NAME:FLLCT00300

REVISION #	DATE	DESCRIPTION	BY

DATE 01/05/2026
SCALE NTS
DRAWN BY MasTec
NODE NUMBER FLLCT00300
COUNTY COLUMBIA
ADDRESS [illegible]
TOWNSHIP 6S
RANGE 18E
SECTION 16
CHILD NUMBER JB0002156643
SHEET TITLE TYPICAL PROFILE

SHEET 61 OF 73

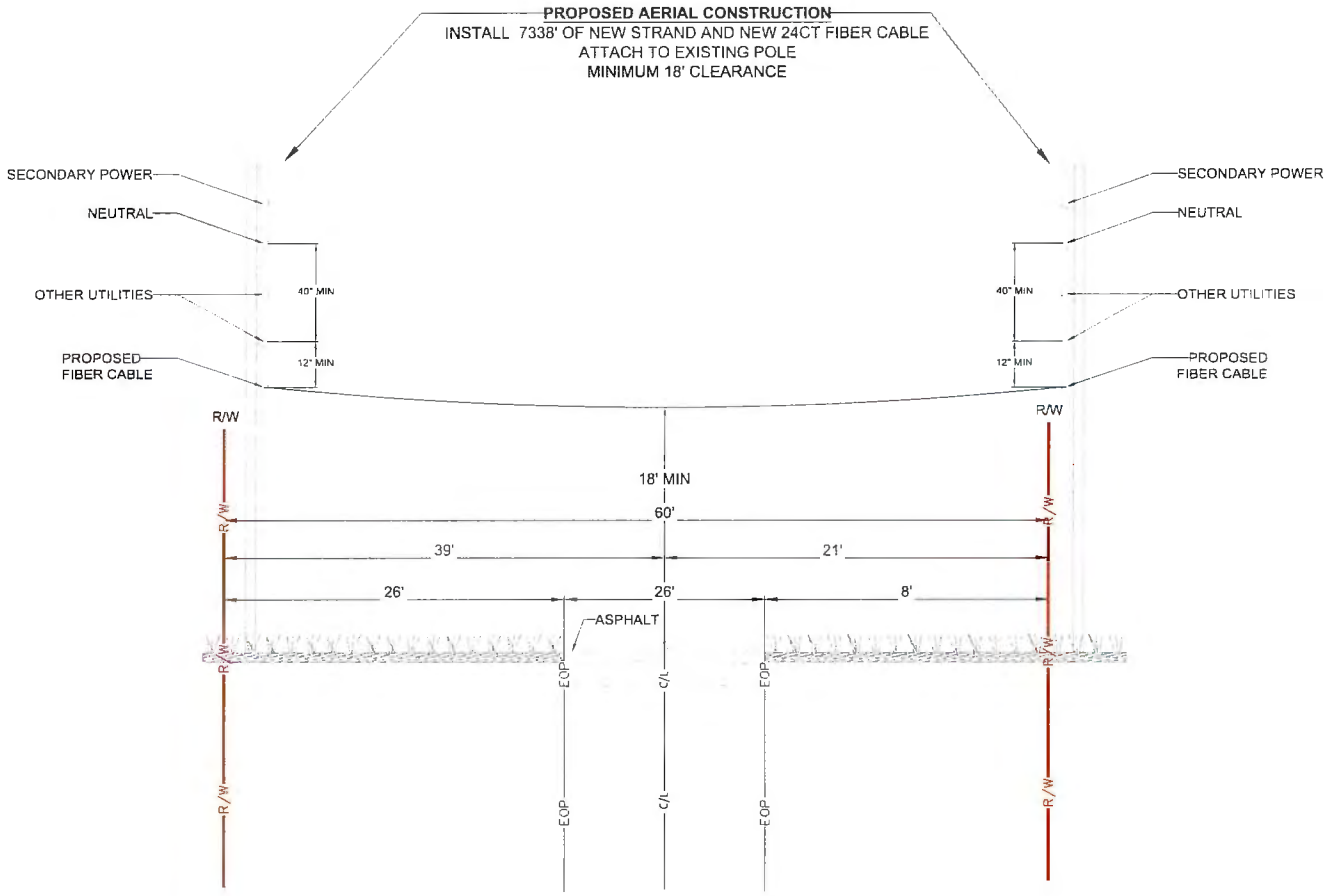

TYPICAL PROFILE
LOOKING NORTH ON
SW CENTERVILLE AVE
SEE SHEET 42

811

MasTec
Communications Group

800 S. DOUGLAS ROAD, 10TH FLOOR
CORAL GABLES, FL 33134
(407) 301-9841

COMCAST
OUTSIDE PLANT CONSTRUCTION

FIBER OPTIC CABLE ROUTE
PROJECT NAME:FLLCT00300

REVISION #	DATE	DESCRIPTION	BY

DATE: 01/05/2026
SCALE: NTS
DRAWING BY: MasTec
WORK NUMBER: FLLCT00300
COUNTY: COLUMBIA
ADDRESS: [illegible]
TOWNSHIP: 6S
RANGE: 16E
SECTION: 15
CHILD ID NUMBER: JB0002156643
SHEET TITLE: TYPICAL PROFILE

SHEET 62 OF 73

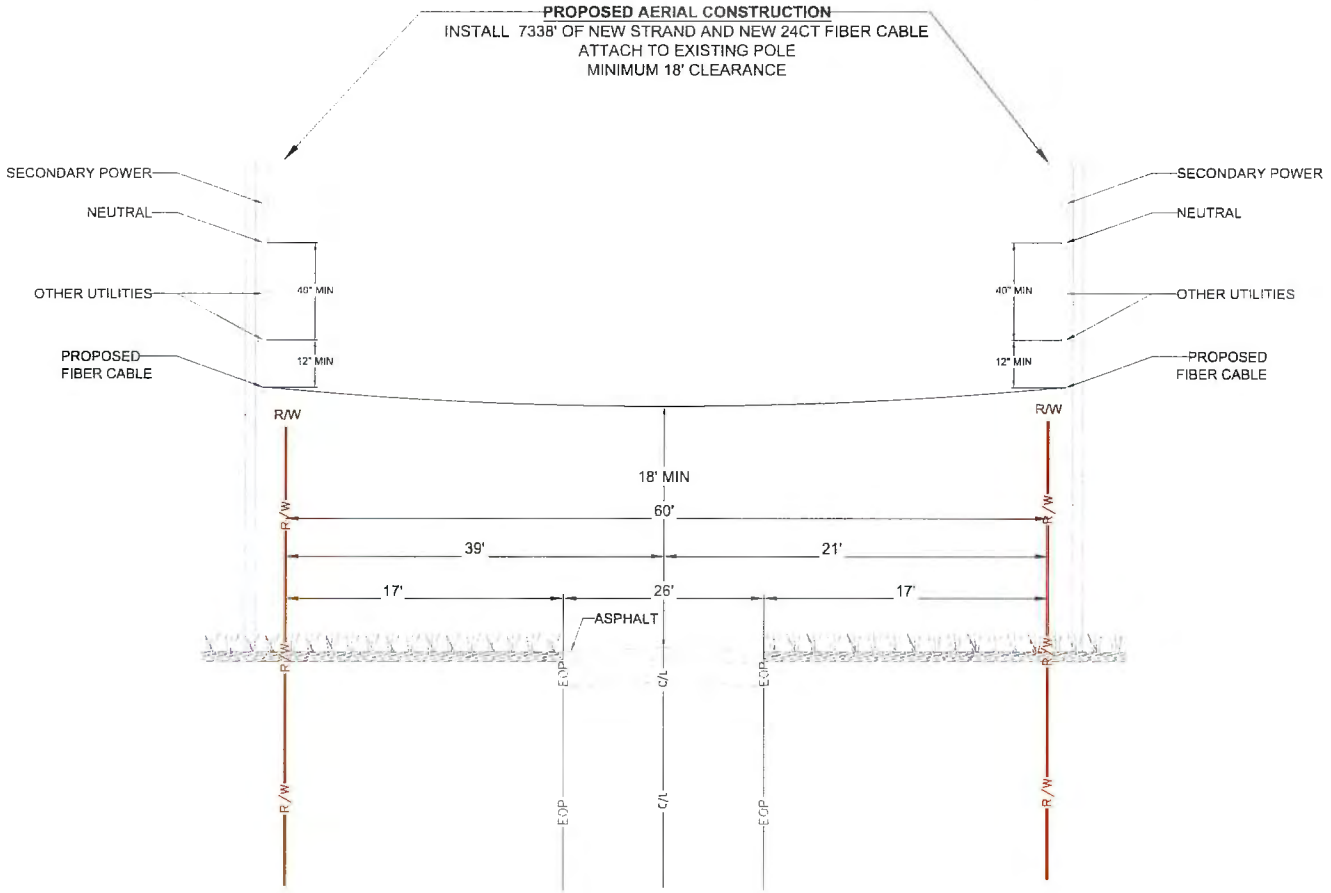

TYPICAL PROFILE
LOOKING NORTH ON
SW CENTERVILLE AVE
SEE SHEET 43

811

MasTec
Communications Group

800 S. DOUGLAS ROAD 10TH FLOOR
CORAL GABLES, FL 33134
(407) 30[illegible]8841

COMCAST
OUTSIDE PLANT CONSTRUCTION

FIBER OPTIC CABLE ROUTE
PROJECT NAME: FLLCT00300

REVISION #	DATE	DESCRIPTION	BY

DATE: 01/05/2026
SCALE: NTS
DRAWING BY: MasTec
NODE NUMBER: FLLCT00300
COUNTY: COLUMBIA
ADDRESS: [illegible]
TOWNSHIP: 6S
RANGE: 16E
SECTION: 16
FIELD ID NUMBER: JB0002156643
SHEET TITLE: TYPICAL PROFILE

SHEET 63 OF 73

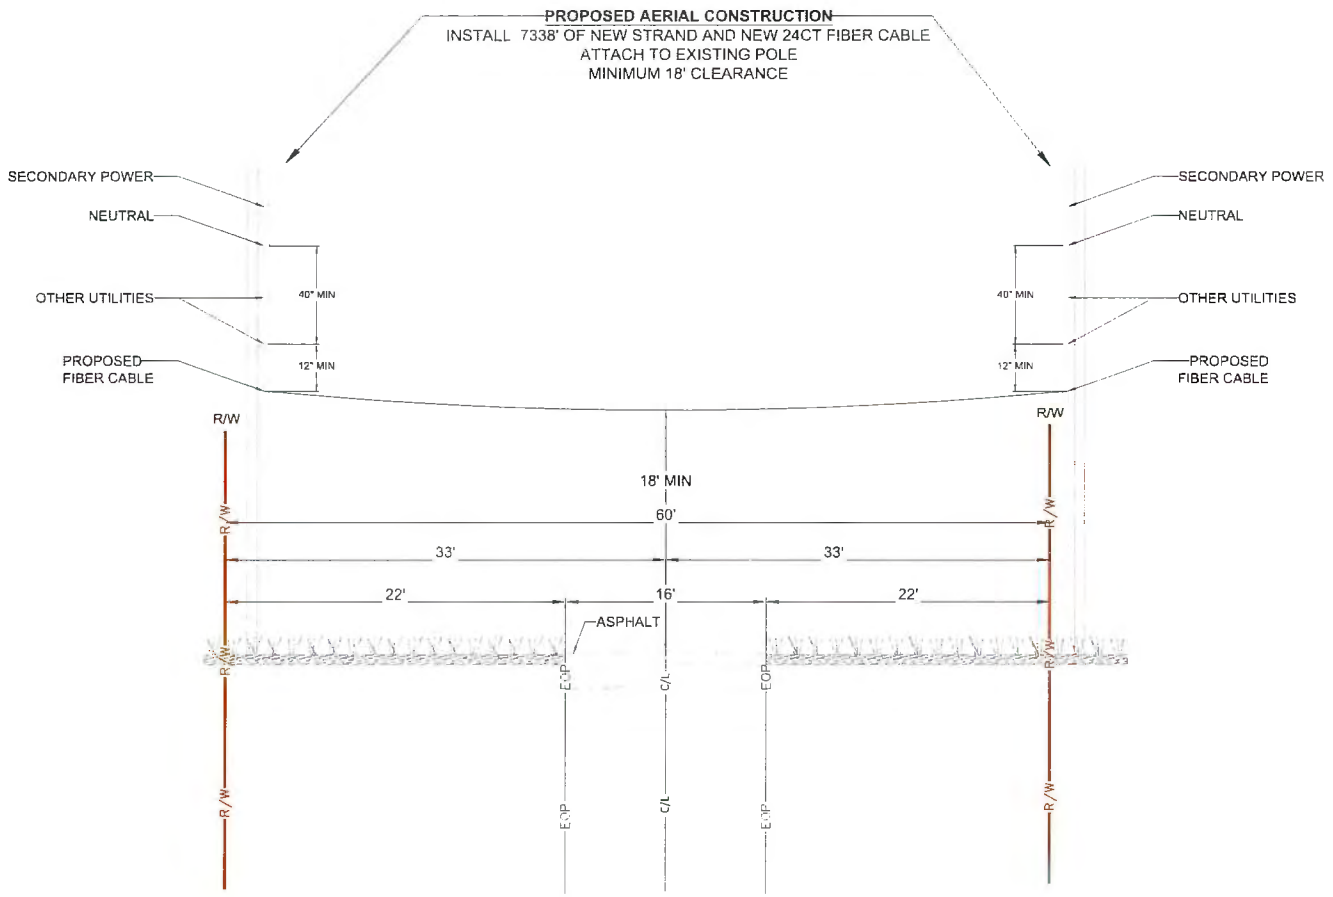

TYPICAL PROFILE
LOOKING NORTH ON
SW SHADY RD
SEE SHEET 45

811

MasTec
Communications Group

800 S DOUGLAS ROAD 10TH FLOOR
CORAL GABLES, FL 33134
(407) 301-9841

COMCAST

OUTSIDE PLANT CONSTRUCTION

FIBER OPTIC CABLE ROUTE
PROJECT NAME:FLLCT00300

REVISION #	DATE	DESCRIPTION	BY

DATE	01/05/2026
SCALE	NTS
DRAWN BY	MasTec
NODE NUMBER	FLLCT00300
COUNTY	COLUMBIA
ADDRESS	9748 NW ELIM CHURCH RD, FORT WHITE, FL 32038
TOWNSHIP	6S
RANGE	16E
BLOCK #	15
CHILD ID NUMBER	JB0002156643
SHEET TITLE	TYPICAL PROFILE

SHEET 64 OF 73

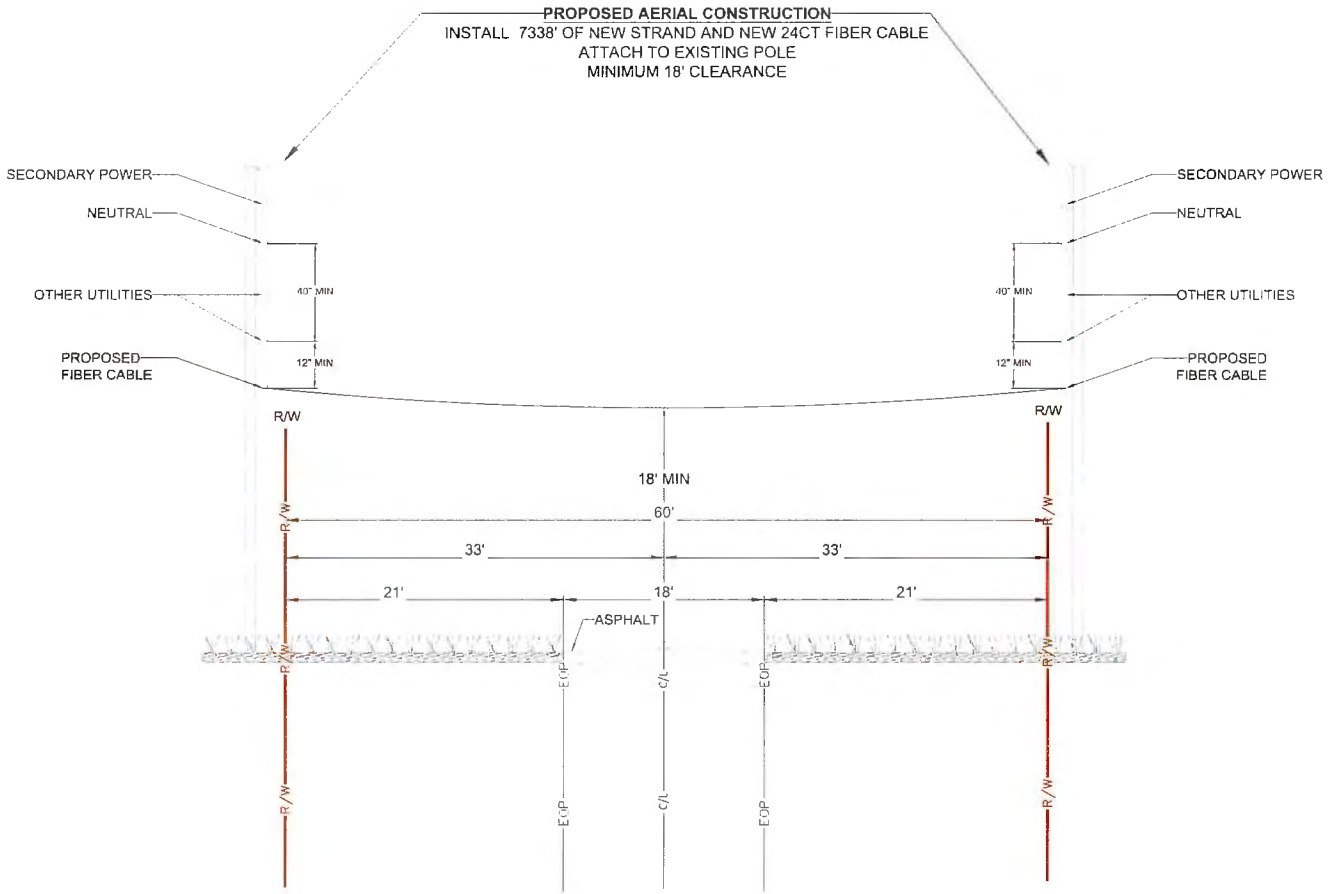

TYPICAL PROFILE
LOOKING NORTH ON
SW TYRUS WAY
SEE SHEET 46

811

MasTec
Communications Group

800 S. DOUGLAS ROAD, 10TH FLOOR
CORAL GABLES, FL 33134
(407) 301-9841

COMCAST
OUTSIDE PLANT CONSTRUCTION

FIBER OPTIC CABLE ROUTE
PROJECT NAME:FLLCT00300

REVISION	DATE	DESCRIPTION	BY

DATE 01/05/2026
SCALE NTS
DRAWING BY MasTec
MODEL NUMBER FLLCT00300
COUNTY COLUMBIA
ADDRESS 6150 SW SUM CHURCH RD, PORT WHITE, FL 32074
TOWNSHIP 6S
RANGE 16E
SECTION 16
CHILD ID NUMBER JB0002156643
SHEET TITLE TYPICAL PROFILE
SHEET 65 OF 73

CONSTRUCTION TYPICALS

MINIMUM AERIAL CLEARANCE - NESC

MINIMUM CLEARANCES AND SEPARATIONS OF POWER AND TELEPHONE FACILITIES CARRIED ON THE SAME POLE
[BASED ON NESC]

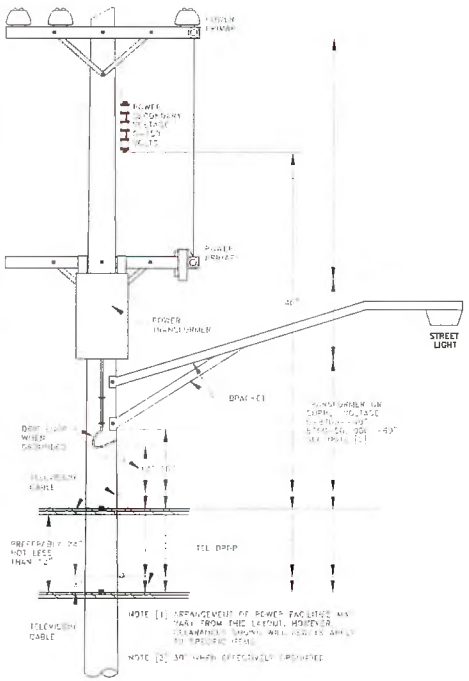

MINIMUM CLEARANCE ABOVE GROUND FOR TELEPHONE FACILITIES

ITEM	URBAN FEET	RURAL FEET
WHERE CABLES, GUYS, LINE OR DROP WIRES RUN ALONG AND WITHIN THE LIMITS OF:		
[A] PUBLIC HIGHWAYS, STREETS & ROADS	18	14
[B] PUBLIC ALLEYS	15	--
[C] WAYS ACCESSIBLE TO PEDESTRIANS ONLY	8	8
WHERE CABLES, GUYS, LINE OR DROP WIRES CROSS OVER PRIVATE PROPERTY OR GROUND:		
[A] ACCESSIBLE TO PEDESTRIANS ONLY	8	8
[B] ACCESSIBLE TO PEOPLE OR HORSES OR LOADED FARM VEHICLES	--	*18
WHERE CABLES, GUYS, LINE OR DROP WIRES CROSS OVER:		
[A] PUBLIC HIGHWAYS, STREETS & ROADS	18	18
[B] PUBLIC ALLEYS	*15	*15
[C] DRIVEWAYS IN GENERAL UNLESS HEIGHT OF LOADED VEHICLE OR EQUIPMENT USING DRIVE REQUIRES EXTRA CLEARANCE	*15	*15
[D] DRIVEWAYS--RESIDENTIAL GARAGES	10	10
[E] WAYS ACCESSIBLE TO PEDESTRIANS ONLY	8	8
[F] OBSTACLES [BILLBOARDS, ROOFS]	2	2
[G] FLAT ROOFS WHICH MAY BE USED BY TENANTS OR WORKMEN	8	8
[H] RAILROADS--CABLE OR WIRE	27	27
[I] INTERSTATE ROADS	24	24
[J] WATERWAYS [RIVERS, CANALS, ETC.]. PROVIDED CLEARANCE SPECIFIED BY PROPER AUTHORITIES AND ON WORK PLANS		

*SECURE ADDITIONAL CLEARANCE ON NEW CONSTRUCTION WHEN WARRANTED AT SPECIFIC LOCATIONS

MINIMUM CLEARANCES IN FEET AT CROSSINGS OF WIRES AND CABLES CARRIED ON DIFFERENT SUPPORTS

TYPE OF CROSSING WIRES AND CABLES	TELEPHONES OPEN WIRES, CABLES MESSENGER, DROPS AND GUYS CROSSING UNDER	CROSSING OVER
OPEN SUPPLY WIRES 0-750 VOLTS AND SUPPLY CABLES HAVING EFFECTIVELY GROUNDED SHEATH OR MESSENGER - ALL VOLTAGES		
[A] LINE WIRES	4	not USP practice
[B] SERVICE WIRES	2	4
OPEN SUPPLY, LINE OR SERVICE WIRES		
[A] 750-8700 VOLTS	*6	4 not USP
[B] 8700-50000 VOLTS	6	6 practice
FOREIGN GUYS, SPAN WIRES, LIGHTNING PROTECTION WIRES	2	2
FOREIGN COMMUNICATION WIRES, CABLES AND FIRE ALARM WIRES	2	2
TROLLEY CONTACT CONDUCTORS		
[A] 750 VOLTS OR LESS	--	4
[B] 750-8700 VOLTS	--	6

*CLEARANCE FOR [A] MAY BE REDUCED TO 4 FEET IF CROSSING IS MORE THAN 6' FROM COMMUNICATION POLE

NOTE: THE ABOVE CLEARANCES APPLY WHERE THE CROSSING SPAN LENGTH OF THE UPPER CONDUCTOR OR WIRE DOES NOT EXCEED 175 FEET. FOR GREATER SPAN LENGTHS, INCREASE CLEARANCE IN ACCORDANCE WITH NESC.

MINIMUM HORIZONTAL CLEARANCE OF POLES FROM OTHER OBJECTS

OBJECT	MINIMUM CLEARANCE
FIRE HYDRANTS CURBS	NOT LESS THAN 3 FEET--4 FEET RECOMMENDED. 6 INCHES MEASURED TO STREET SIDE OF CURB, 2 FEET ARTERIALS, 1 FOOT ON LOCALS.
RAILROAD TRACKS	12 FEET MEASURED TO NEAREST RAIL.

811

MasTec Communications Group
800 S. DOUGLAS ROAD 10TH FLOOR
CORAL GABLES, FL 33134
(407) 331-9841

COMCAST
OUTSIDE PLANT CONSTRUCTION
FIBER OPTIC CABLE ROUTE
PROJECT NAME:FLLCT00300

REVISION #	DATE	DESCRIPTION	BY

DATE: 01/05/2026
SCALE: NTS
DRAWING BY: MasTec
NODE NUMBER: FLLCT00300
COUNTY: COLUMBIA
ADDRESS: 6756 SW FLYM CHURCH RD, FORT WHITE, FL 32038
TWNSHP: 6S
RANGE: 16E
SECTION: 15
CHECKED NUMBER: JB0002156843
SHEET TITLE: AE TYPICALS
SHEET 66 OF 73

CONSTRUCTION TYPICALS

TYPICAL DETAIL "A"
POLE ARRANGEMENT FOR AERIAL TO BURIED

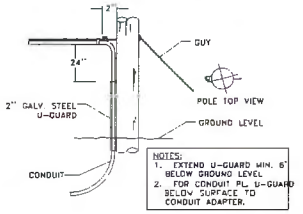

TYPICAL DETAIL "B"
POLE ARRANGEMENT FOR REPEATER OR HANDHOLE LOCATION

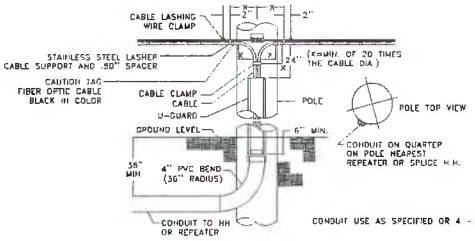

CONDUIT USE AS SPECIFIED OR 4 - 1 1/4" HDPE

TYPICAL DETAIL "C"
TYPICAL CABLE & HARDWARE INSTALLATION

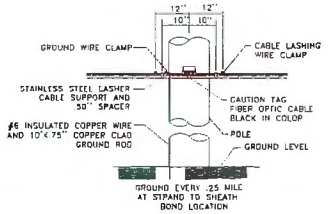

TYPICAL DETAIL "D"
SUSPENSION STRAND - PULL TOWARD POLE - LESS THAN 5 FEET

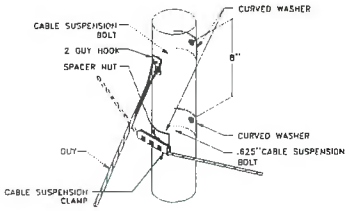

TYPICAL DETAIL "E"
SUSPENSION STRAND - PULL AWAY FROM POLE - 5 FEET OR MORE

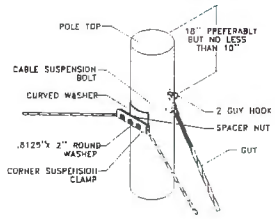

TYPICAL DETAIL "F"
TYPICAL ARRANGEMENT OF CABLE LASHER AND CABLE GUIDE

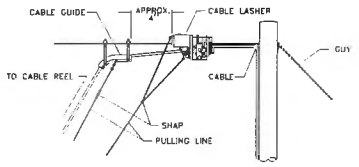

TYPICAL DETAIL "G"
JOINING 045 LASHING WIRE

FORMING WIRE OVER STUD OF CLAMP

REMOVE ANY SLACK IN THE LASHING WIRE BY MAINTAINING A PULL ON THE WIRE AND TAPPING THE STRAND SHARPLY. THEN FORM THE WIRE OVER THE STUD AND TIGHTEN THE NUT. CUT THE FREE END OF THE LASHING WIRE OFF .75" BEYOND THE END OF THE CLAMP.

FORMING LASHING WIRE AROUND STRAND

FORM THE LASHING WIRE AROUND THE STRAND AND PLACE IT BELOW THE STUD AND BETWEEN THE SECOND WASHER AND STUD SHOULDER.

TYPICAL DETAIL "H"
LASHING WIRE GRIP AND CLAMP

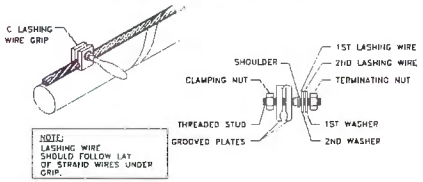

TYPICAL DETAIL "I"
ANCHOR & DOWN GUY

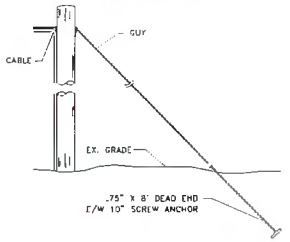

MasTec Communications Group
800 S DOUGLAS ROAD 10TH FLOOR
CORAL GABLES, FL 33134
(407) 301-8841

COMCAST
OUTSIDE PLANT CONSTRUCTION
FIBER OPTIC CABLE ROUTE
PROJECT NAME:FLLCT00300

REVISION #	DATE	DESCRIPTION	BY

DATE: 01/05/2026
SCALE: NTS
DRAWING BY: MasTec
WORK ORDER #: FLLCT00300
COUNTY: COLUMBIA
ADDRESS: 6150 SW BELL CHURCH RD FORT WHITE, FL 32038
TOWNSHIP: 6S
RANGE: 16E
SECTION: 16
CHILD JOB NUMBER: JB0002158843
SHEET TITLE: AE TYPICALS

CONSTRUCTION TYPICALS

DETAIL - SLACK STORAGE AT A SPLICE

EXCESS AERIAL CABLE SLACK STORAGE AT SPLICE POINTS

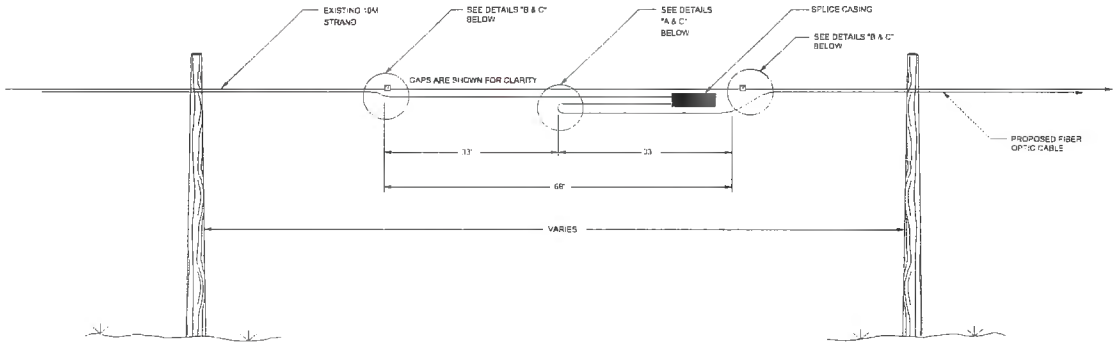

DETAIL "A"

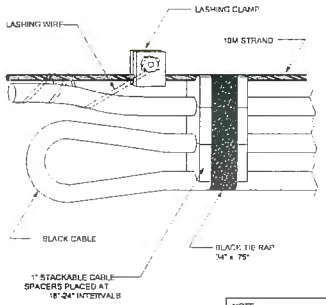

DETAIL "B"

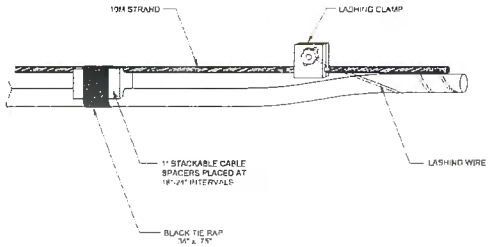

DETAIL "C"

LASHING WIRE GRIP AND CLAMP

C LASHING WIRE GRIP INSTALLED ON STRAND

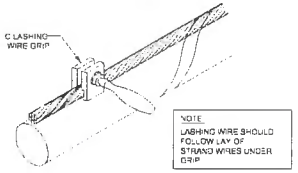

D CABLE LASHING CLAMP

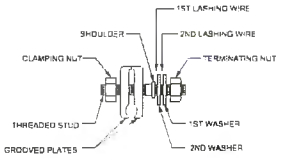

NOTE:
DO NOT EXCEED THE MANUFACTURERS SPECIFICATIONS CONCERNING MINIMUM BENDING RADIUS. THE MINIMUM BENDING RADIUS OF FIBER OPTIC CABLE UNDER TENSION WILL NOT EXCEED 20 TIMES THE CABLE DIAMETER

MasTec Communications Group
800 S. DOUGLAS ROAD 10TH FLOOR
CORAL GABLES, FL 33134
(407) 301-9841

COMCAST
OUTSIDE PLANT CONSTRUCTION

FIBER OPTIC CABLE ROUTE
PROJECT NAME:FLLCT00300

REVISION

#	DATE	DESCRIPTION	BY

DATE: 01/05/2026
SCALE: NTS
DRAWING BY: MasTec
MODEL NUMBER: FLLCT00300
COUNTY: COLUMBIA
ADDRESS: 6750 SW FT M CHURCH RD, FORT WHITE, FL 32038
TOWNSHIP: 6S
RANGE: 18E
SECTION: 16
CHILD JOB NUMBER: JB0002156643
SHEET TITLE: AE TYPICALS

SHEET 68 OF 73

CONSTRUCTION TYPICALS

CABLE SLACK STORAGE DETAILS

TYPICAL DETAIL "A"
RESERVE CABLE LENGTH
STRAND STORAGE APPLICATION

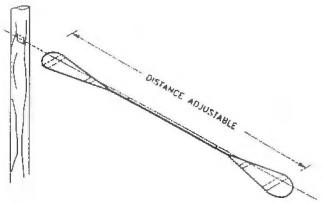

TYPICAL DETAIL "B"
IN-LINE SPLICE APPLICATION

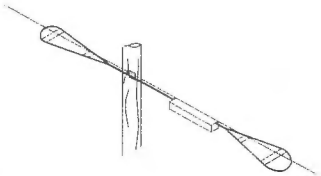

TYPICAL DETAIL "C"
BUTT SPLICE APPLICATION

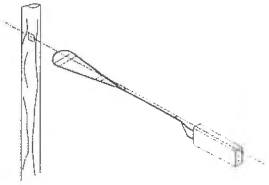

TYPICAL DETAIL "D"
LASHING WIRE GRIP AND CLAMP C-LASHING
WIRE GRIP INSTALLED ON STRAND

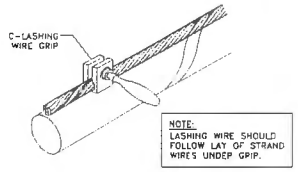

TYPICAL DETAIL "E"
HARDWARE KIT

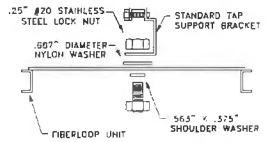

TYPICAL DETAIL "F"
SINGLE & DOUBLE FIBER LOOPS

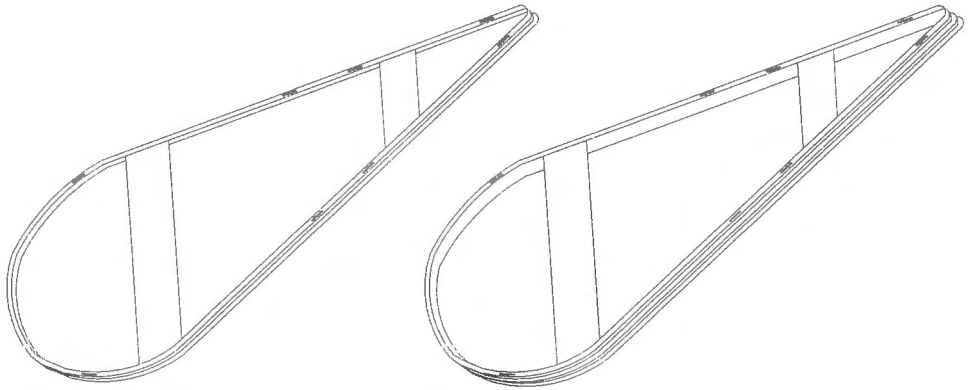

811

MasTec
Communications Group
800 S DOUGLAS ROAD 10TH FLOOR
CORAL GABLES FL 33134
(407) 301-3841

COMCAST
OUTSIDE PLANT CONSTRUCTION

FIBER OPTIC CABLE ROUTE
PROJECT NAME:FLLCT00300

REVISION #	DATE	DESCRIPTION	BY

DATE	01/05/2026
SCALE	NTS
DRAWING BY	MasTec
WORK ORDER NUMBER	FLLCT00300
COUNTY	COLUMBIA
ADDRESS	1752 NW ZUNI CHURCH RD FORT WHITE FL 32038
TOWNSHIP	6S
RANGE	16E
SECTION	15
CHILD JB NUMBER	JB0002156643
SHEET TITLE	AE TYPICALS

SHEET 69 OF 73

CONSTRUCTION TYPICALS

RISER DETAIL

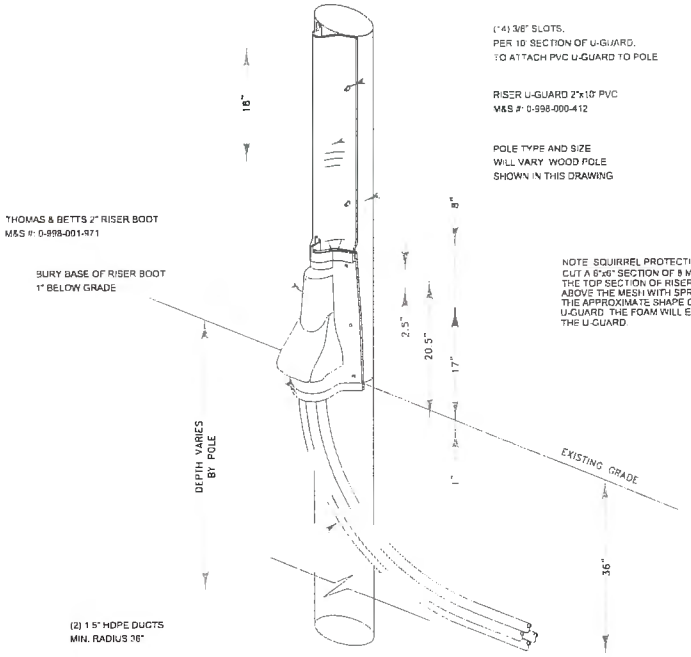

DETAIL – RISER BOOT

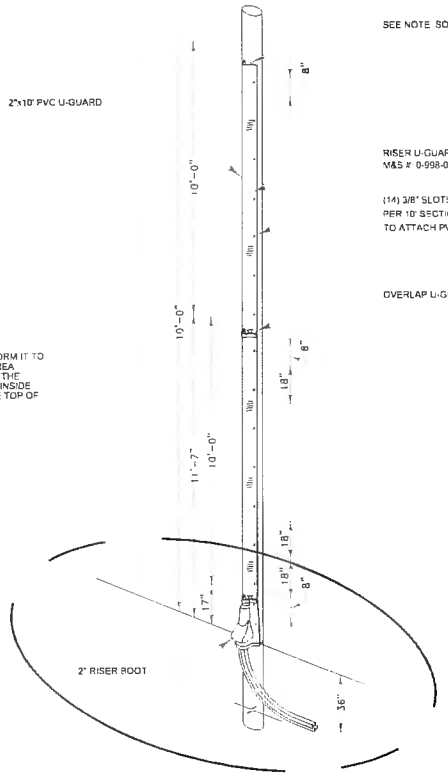

RISER DETAIL

811

MasTec
Communications Group

800 S. DOUGLAS ROAD 10TH FLOOR
CORAL GABLES, FL 33134
(407) 301-9841

COMCAST

OUTSIDE PLANT CONSTRUCTION

FIBER OPTIC CABLE ROUTE
PROJECT NAME:FLLCT00300

REVISION #	DATE	DESCRIPTION	BY

DATE: 01/05/2026
SCALE: NTS
DRAWING BY: MasTec
NODE NUMBER: FLLCT00300
COUNTY: COLUMBIA
ADDRESS: 4150 SW EL M CHURCH RD, FORT WHITE, FL 32038
TOWNSHIP: 6S
RANGE: 16E
SECTION: 18
CHILD JB NUMBER: JB0002156643
SHEET TITLE: AE TYPICALS

SHEET 70 OF 73

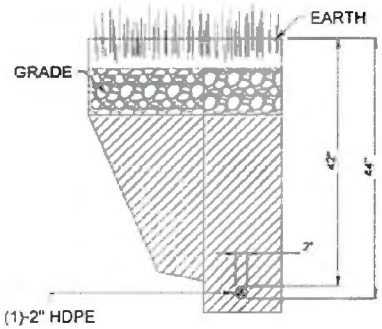

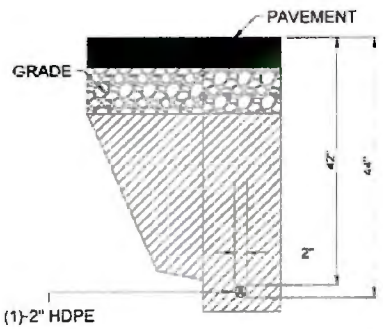

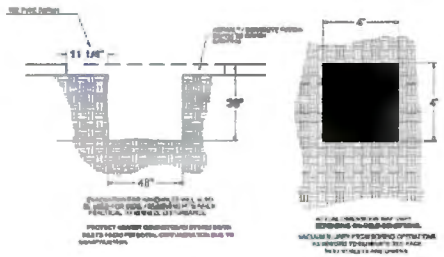

TYPICAL BORE PIT DETAIL

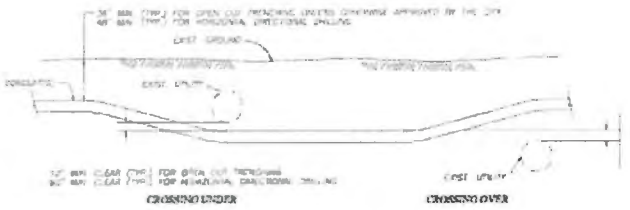

TYPICAL UTILITY CROSSING DETAIL

811

MasTec
Communications Group

800 S. DOUGLAS ROAD 10TH FLOOR
CORAL GABLES FL 33134
(407) 301-9841

COMCAST

OUTSIDE PLANT CONSTRUCTION

FIBER OPTIC CABLE ROUTE
PROJECT NAME FLLCT00300

REVISION	DATE	DESCRIPTION	BY

DATE 01/05/2026
SCALE NTS
DRAWING BY MasTec
NODE NUMBER FLLCT00300
COUNTY COLUMBIA
ADDRESS 8111 SW LAKE CITY RD - RD, LAKE WHITE, FL 32139
TOWNSHIP 6S | RANGE 16E | SECTION 16
CHARTER NUMBER JB0002156643
SHEET TITLE TYPICAL UG DETAILS
SHEET 71 OF 73

NOTE:

1 This Index applies to Two-Lane, Two-Way and Multilane Roadways, including Medians of divided roadways, with work on the shoulder.

2 L = Taper Length
X = Work Zone Sign Spacing
B = Buffer Length
See Index 102-600 for "L", "X", "B", and channelizing device spacing values.

3 Where work activities are between 2' and 15' from the edge of traveled way, the Engineer may omit signs and channelizing devices for work operations 60 minutes or less.

4 When four or more work vehicles enter the through traffic lanes in a one hour period (excluding establishing and terminating the work area), use a flagger or lane closure to accommodate work vehicle ingress and egress.

5 For work less than 2' from the traveled way and work zone speed is greater than 45 MPH, use a lane closure.

6 The "Speeding Fines Doubled When Workers Present" signs (MOT-13-06) and "End Road Work" Signs (G20-2) along with the associated work zone sign spacing distances may be omitted when the work operation is in place for 24 hours or less.

7 Temporary pavement markings may be omitted when the work operation is in place for 3 days or less.

8 Omit "Shoulder Closed" signs (W21-5a) along with associated work zone sign spacing distances for work on the median.

9 When there is no paved shoulder, the "Worker" sign (W21-1) may be used instead of the "Shoulder Closed" sign (W21-5a).

SYMBOLS:

- Work Area
- Channelizing Device (See Index 102-600)
- Work Zone Sign
- Lane Identification and Direction of Traffic

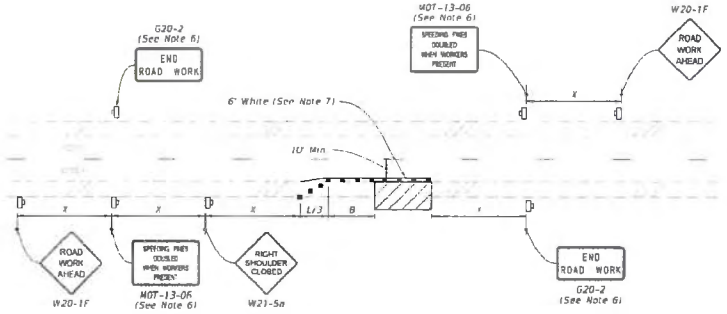

TWO-LANE ROADWAY
SHOULDER WORK LESS THAN 2' FROM THE TRAVELED WAY
WITH WORK ZONE SPEED OF 45 MPH OR LESS

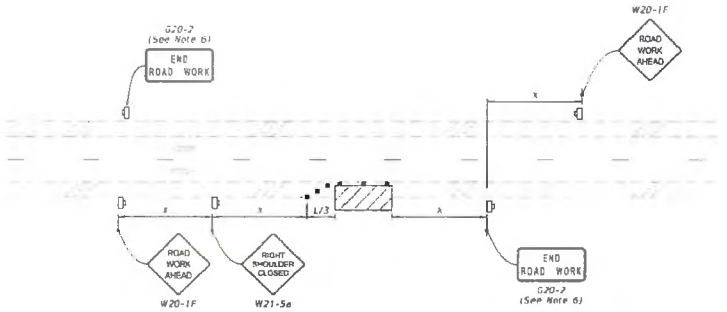

TWO-LANE ROADWAY
SHOULDER WORK BETWEEN 2' AND 15' FROM THE TRAVELED WAY

LAST REVISION	REVISION	DESCRIPTION	FDOT	FY 2025-26 STANDARD PLANS	TWO-LANE AND MULTILANE, WORK ON SHOULDER	INDEX	SHEET
11/01/21						102-602	1 of 2

811

MasTec
Communications Group
800 S. DOUGLAS ROAD 10TH FLOOR
CORAL GABLES, FL 33134
(407) 301-9841

COMCAST
OUTSIDE PLANT CONSTRUCTION
FIBER OPTIC CABLE ROUTE
PROJECT NAME:FLLCT00300

REVISION #	DATE	DESCRIPTION	BY

DATE: 01/05/2026
SCALE: NTS
DRAWING BY: MasTec
WORK NUMBER: FLLCT00300
COUNTY: COLUMBIA
ADDRESS: 6760 SW ELIM CHURCH RD, FORT WHITE, FL 32038
TOWNSHIP: 6S
RANGE: 16E
SECTION: 16
CHILD JOB NUMBER: JB0002156643
BASE TITLE: TRAFFIC CONTROL
SHEET 72 OF 73

GENERAL NOTES:

1. This Index applies to two-lane, two-way roadways with work within or near the intersection.
2. X = Work Zone Sign Spacing
   See Index 102-600 for "X" and channelizing device spacing values.
3. Optionally, use "Flagger Ahead" sign with text (W20-7A) instead of "Flagger Ahead" sign with symbol (W20-7).
4. If vehicles in a parking zone block the line of sight to TCZ signs, locate and post mount signs in accordance with Index 700-101.
5. If the work area extends across a crosswalk, close the crosswalk in accordance with Index 102-660.
6. For unsignalized intersections, use Temporary Raised Rumble Strips in accordance with Index 102-603. Placement of Rumble Strips and additional signs should begin at FLAGGER sign location.
7. The "End Road Work" signs (G20-2) along with the associated work zone sign distances may be omitted when the work zone will be in place for 24 hours or less.
8. As an option to the "STOP" sign (R1-1) and Restricted Left/Right Turning Movement sign (R3-1 or R3-2), the "SIDE ROAD INTERSECTING THE WORK ZONE" flagging operation from Index 102-600 may be used.

SYMBOLS:

- Work Area
- Channelizing Device (See Index 102-600)
- Work Zone Sign
- Type III Barricade
- Stop Bar
- Flagger
- Lane Identification and Direction of Traffic

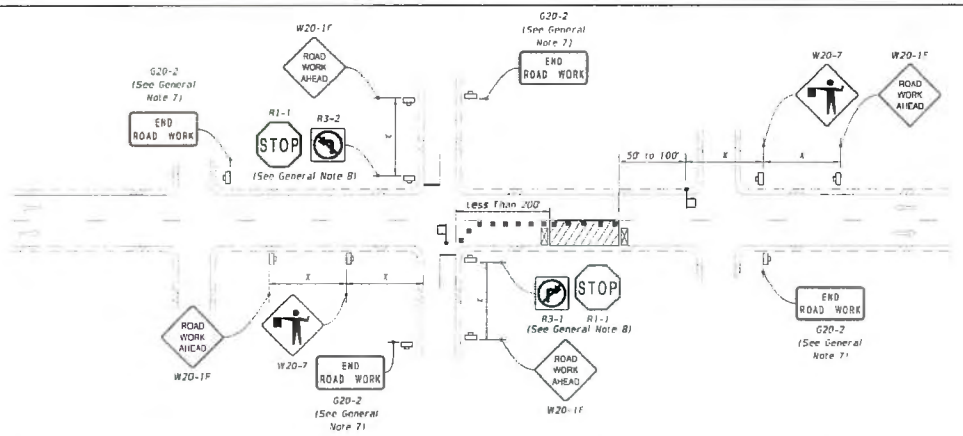

LANE CLOSURE FOR WORK LESS THAN 200' FROM INTERSECTION

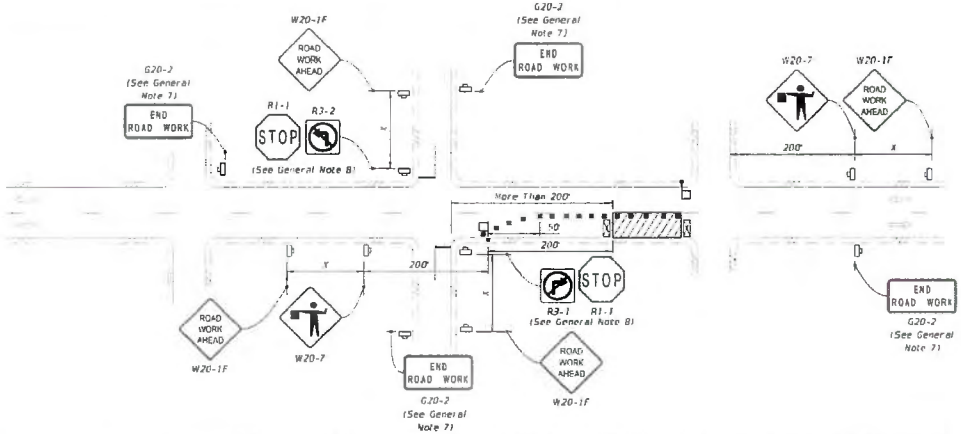

LANE CLOSURE FOR WORK MORE THAN 200' FROM INTERSECTION

LAST REVISION	REVISION	DESCRIPTION	FDOT	FY 2025-26 STANDARD PLANS	TWO-LANE, TWO-WAY, INTERSECTION WORK	INDEX	SHEET
11/01/22						102-604	1 of 2

811

MasTec Communications Group

800 S. DOUGLAS ROAD 10TH FLOOR
CORAL GABLES, FL 33134
(407) 301-9841

COMCAST
OUTSIDE PLANT CONSTRUCTION
FIBER OPTIC CABLE ROUTE
PROJECT NAME FLLCT00300

REVISION #	DATE	DESCRIPTION	BY

DATE: 01/05/2026
SCALE: NTS
DRAWN BY: MasTec
PROJECT NUMBER: FLLCT00300
COUNTY: COLUMBIA
ADDRESS: 8750 SW ELIM CHURCH RD, LAKE WHITE, FL 32058
TOWNSHIP: 6S
RANGE: 16E
SECTION: 16
DWG. ID NUMBER: JB0002156843
SHEET TITLE: TRAFFIC CONTROL
SHEET 73 OF 73

COLUMBIA COUNTY BOARD OF COUNTY COMMISSIONERS
AGENDA ITEM REQUEST FORM

The Board of County Commissioners meets the 1st and 3rd Thursday of each month in the Columbia County School Board Administrative Complex Auditorium, 372 West Duval Street, Lake City, Florida 32055.
The first meeting of every month is at 9:30AM while the second meeting of every month takes place at 5:30PM.
All agenda items are due in the Board's office one week prior to the meeting date.

Today's Date: 1/27/2026 **Meeting Date:** 2/5/2026

Department: Public Works

1. Nature and purpose of agenda item:

Utility permit from Mastec requesting to install a line at SW Tompkins Road.

2. Recommended Motion/Action:

Approve

3. Fiscal impact on current budget.

This item has no effect on the current budget.

COLUMBIA COUNTY BOARD OF COUNTY COMISSIONERS
UTILITY PERMIT

Date 01/15/2026 Permit No. 250220 County Road Tompkins Rd Section No. _____
Godbold Rd, SW Jafus Ave., SW Anderson St., SW Salem Rd

Permittee Mastec Network Solutions, on behalf of Comcast Communications

Address 1733 SW Old Spanish Rd, O'Brien, FL 32071 Telephone Number 504-231-5888

Requesting permission from Columbia County, Florida, hereinafter called the County, to contract, operate and maintain Proposed aerial fiber optic cable

FROM: _____ TO: _____

Submitted for the Utility Owner by: Jessica Zaldivar, Sr. Project Coordinator *Jessica Zaldivar* 01/15/2026
Typed Name & Title Signature Date

1. Permittee declares that prior to filing this application it has determined the location of all existing utilities, both aerial and underground and the accurate locations are shown on the plans attached hereto and made a part of this application. Proposed work is within corporate limits of Municipality: YES ( ) NO ( ). If YES: LAKE CITY ( ) FORT WHITE ( ). A letter of notification was mailed on _____ to the following utility owners _____

Locates will be done prior to start of construction

2. The Columbia County Public Works Director shall be notified twenty-four (24) hours prior to starting work and again immediately upon completion of work. The Public Works Director is Kevin Kirby, located at 607 NW Quinten St, Lake City, FL 32025 Telephone Number 386-758-1019. The PERMITTEE's employee responsible for Maintenance of Traffic is Carlos Jimenez _____ Telephone Number 305-206-3406 (This name may be provided at the time of the 24 hour notice to starting work.)

3. This PERMITTEE shall commence actual construction in good faith within 30 days after issuance of permit, and shall be completed within 90 days after permitted work has begun. If the beginning date is more than 60 days from date of permit approval, then PERMITTEE must review the permit with the Columbia County Public Works Director to make sure no changes have occurred in the transportation facility that would affect the permitted construction.

4. The construction and maintenance of such utility shall not interfere with the property and rights of a prior PERMITTEE.

5. It is expressly stipulated that this permit is a license for permissive use only and that the placing of utilities upon public property pursuant to this permit shall not operate to create or vest any property right in said holder.

6. Pursuant to Section 337-403(1), Florida Statutes, whenever necessary for the construction, repair, improvement, maintenance, safe and efficient operation, alteration or relocation of all, or any portion of said transportation facility as determined by the Columbia County Public Works Director and/or County Engineer, any or all utilities and appurtenances authorized hereunder, shall be immediately removed from said transportation facility or reset or

relocated thereon as required by the Columbia County Public Works Director and/or County Engineer and at the expense of the PERMITTEE.

7. In case of non-compliance with the County's requirements in effect as of the approval date of this permit, this permit void and the facility will have to be brought into compliance or removed from the right of way at no cost to the County.

8. It is understood and agreed that the rights and privileges herein set out are granted only to the extent of the County's right, title and interest in the land to b entered upon and used by the PERMITTEE, and the PERMITTEE will, at all times, and to the extent permitted by law, assume all risk of and indemnify, defend, and save harmless Columbia County, Florida from any and all loss, damage, cost or expense arising in any manner on account of the exercise or attempted exercise by said PERMITTEE of the aforesaid right and privileges.

9. During construction, all safety regulations of the County shall be observed and the PERMITTEE must take measures, including pacing and the display of safety devices that may be necessary in order to safely conduct the public through the project area in accordance with the Federal Manual on Uniform Traffic Control Devices, as amended for highways.

10. Should the PERMITTEE be desirous of keeping its utilities in place and out of service, the PERMITTEE, by execution of this permit acknowledges its present and continuing ownership of its utilities located between Pinemount Rd and SW County Rd 242 within the County's right of way as set forth above. PERMITTEE, as its sole expense, shall promptly remove said out of service utilities whenever Columbia County Public Works Director and/or County Engineer determines said removal is in the public interest.

11. Special instructions: Minimum cover of thirty inches (30") will be required at all locations. Columbia County will not be financially responsible for any damage to facilities with less than thirty inches (30") cover. Cables shall not be located within driveway ditches.

12. Additional Stipulations:

* This permit does not give permission for work outside of Columbia County Right of Way.

Permission must be obtained from land owner to work on private property.

* Contact Ken Sweet (386) 466-8037 before start of work onsite.

It is understand and agreed that commencement by the PERMITTEE is acknowledgment and acceptance of the binding nature of these specialist instructions.

Submitted By: Jessica Zaldivar
Permittee

Jessica Zaldivar Sr. Project Coordinator
Signature and Title

Place Corporate Seal

Attested

Recommended for Approval:

Signature: _____

Title: _____

Date: _____

Approval by Board of County Commissioners, Columbia County, Florida:

YES ( ) NO ( )

Date Approved: _____

Chairman's Signature: _____

COMCAST

MasTec

Communications Group

JB0002145535 - FLLCT00700

1384 SW BRIM ST, LAKE CITY, FL 32024

INSTALL APPROX. 22661' OF NEW STRAND AND FIBER OPTIC CABLE ATTACHING TO 85 EXISTING POLES ALONG SOUTHWEST BRIM STREET & SW TUSTENUGGEE AVE

SHEET INDEX

SHEET NUMBER	SHEET TITLE
1	COVER
2-3	LOCATION MAP
4	GENERAL NOTES
5	LEGENDS
6-42	PLAN VIEW(S)
43-57	TYPICAL PROFILE (S)
58-62	AE TYPICAL (S)
63-69	TRAFFIC CONTROL (S)

BILL OF MATERIALS

DESCRIPTION	QTY.	UNIT
DIRECTIONAL BORE	0	LFT
TRENCH	0	LFT
PULL THROUGH EXISTING CONDUIT	0	LFT
BORE PITS	0	EACH
PROPOSED VAULTS	0	EACH
EXISTING VAULTS	0	EACH
PROPOSED PEDESTALS	0	EACH
EXISTING PEDESTALS	0	EACH
AERIAL RISER	0	LFT
OVERLASH	0	LFT
NEW STRAND	22661	LFT
ANCHORS	0	EACH
EXISTING ANCHORS	20	EACH
PROPOSED POLES	0	EACH
EXISTING POLES	85	EACH
TOTAL PROJECT FOOTAGE	22661	LFT

VICINITY MAP

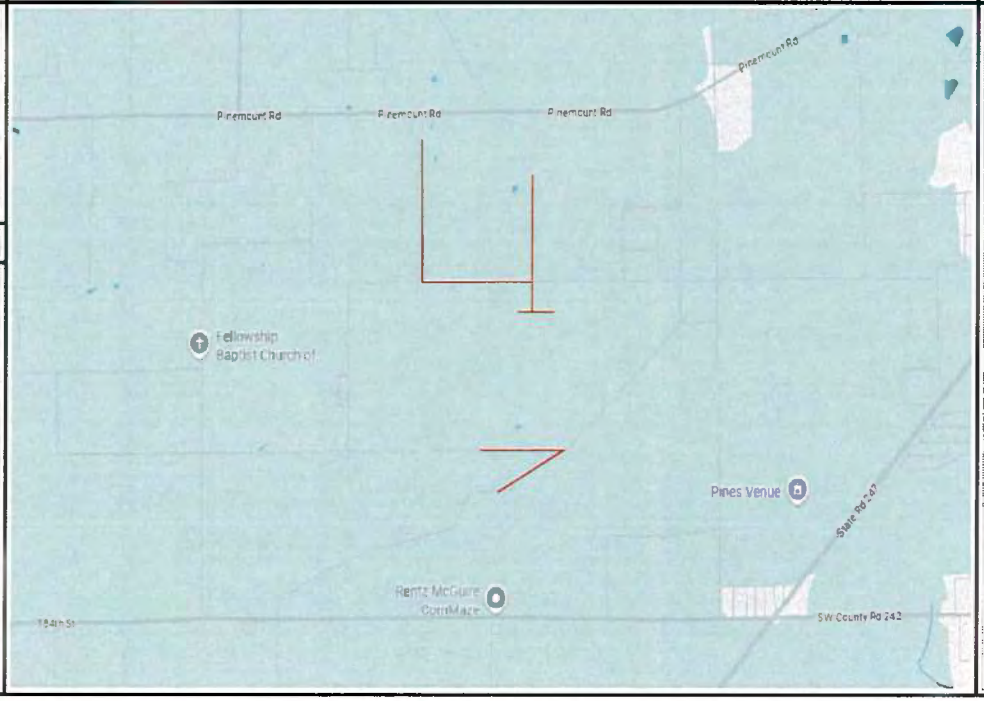

PROJECT CONTACTS

PERMITTING
MASTEC
JOSE VALDOVINOS
633 NW 250TH ST
NEWBERRY,FL 32669
(719)649-2232
JOSE.VALDOVINOS@MASTEC.COM

COMCAST COMMUNICATIONS GROUP:
MIKE FISHER (561) 815-6488
MIKE_FISHER@CABLE.COMCAST.COM

MasTec Communications Group
800 S DOUGLAS ROAD 10TH FLOOR
CORAL GABLES, FL 33134
(407) 301-9841

COMCAST
OUTSIDE PLANT CONSTRUCTION
FIBER OPTIC CABLE ROUTE
PROJECT NAME:FLLCT00700

REVISION #	DATE	DESCRIPTION	BY

DATE 12/30/2025 SCALE NTS
DRAWING BY MASTEC
NODE NUMBER FLLCT00700
COUNTY COLUMBIA
ADDRESS 1384 SW BRIM ST, FL 32024
TWNSHP 4S RANGE 17E SECTION 13
CHILD JB NUMBER JB0002145535
SHEET TITLE COVER SHEET

SHEET 1 OF 69

LOCATION MAP

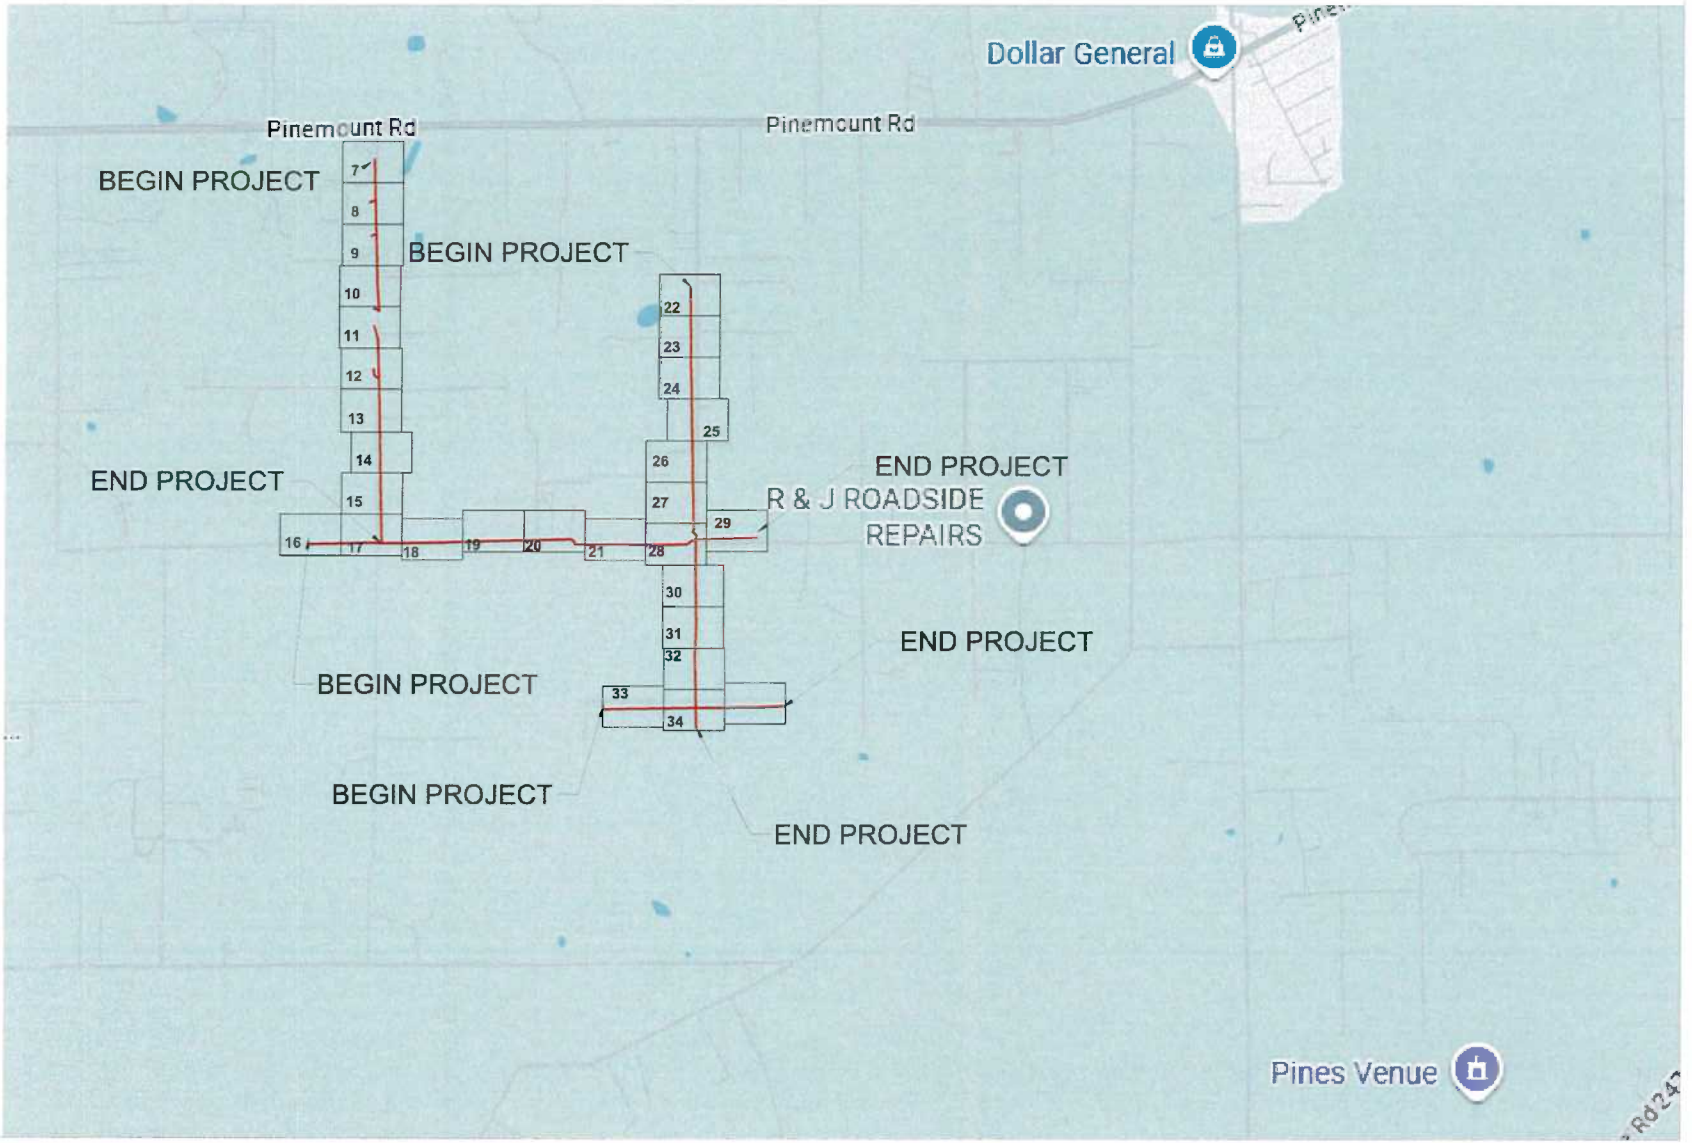

811

MasTec
Communications Group

800 S. DOUGLAS ROAD, 10TH FLOOR
CORAL GABLES, FL 33134
(407) 301-8841

COMCAST
OUTSIDE PLANT CONSTRUCTION

FIBER OPTIC CABLE ROUTE
PROJECT NAME:FLLCT00700

REVISION #	DATE	DESCRIPTION	BY

DATE: 12/30/2025
SCALE: NTS
DRAWING BY: MASTEC
NODE NUMBER: FLLCT00700
COUNTY: COLUMBIA
ADDRESS: 1384 SW BRIM ST, FL 32024
TOWNSHIP: 4S
RANGE: 17E
SECTION: 13
CABLE ID NUMBER: JB0002145535
SHEET TITLE: LOCATION MAP

SHEET 2 OF 69

LOCATION MAP

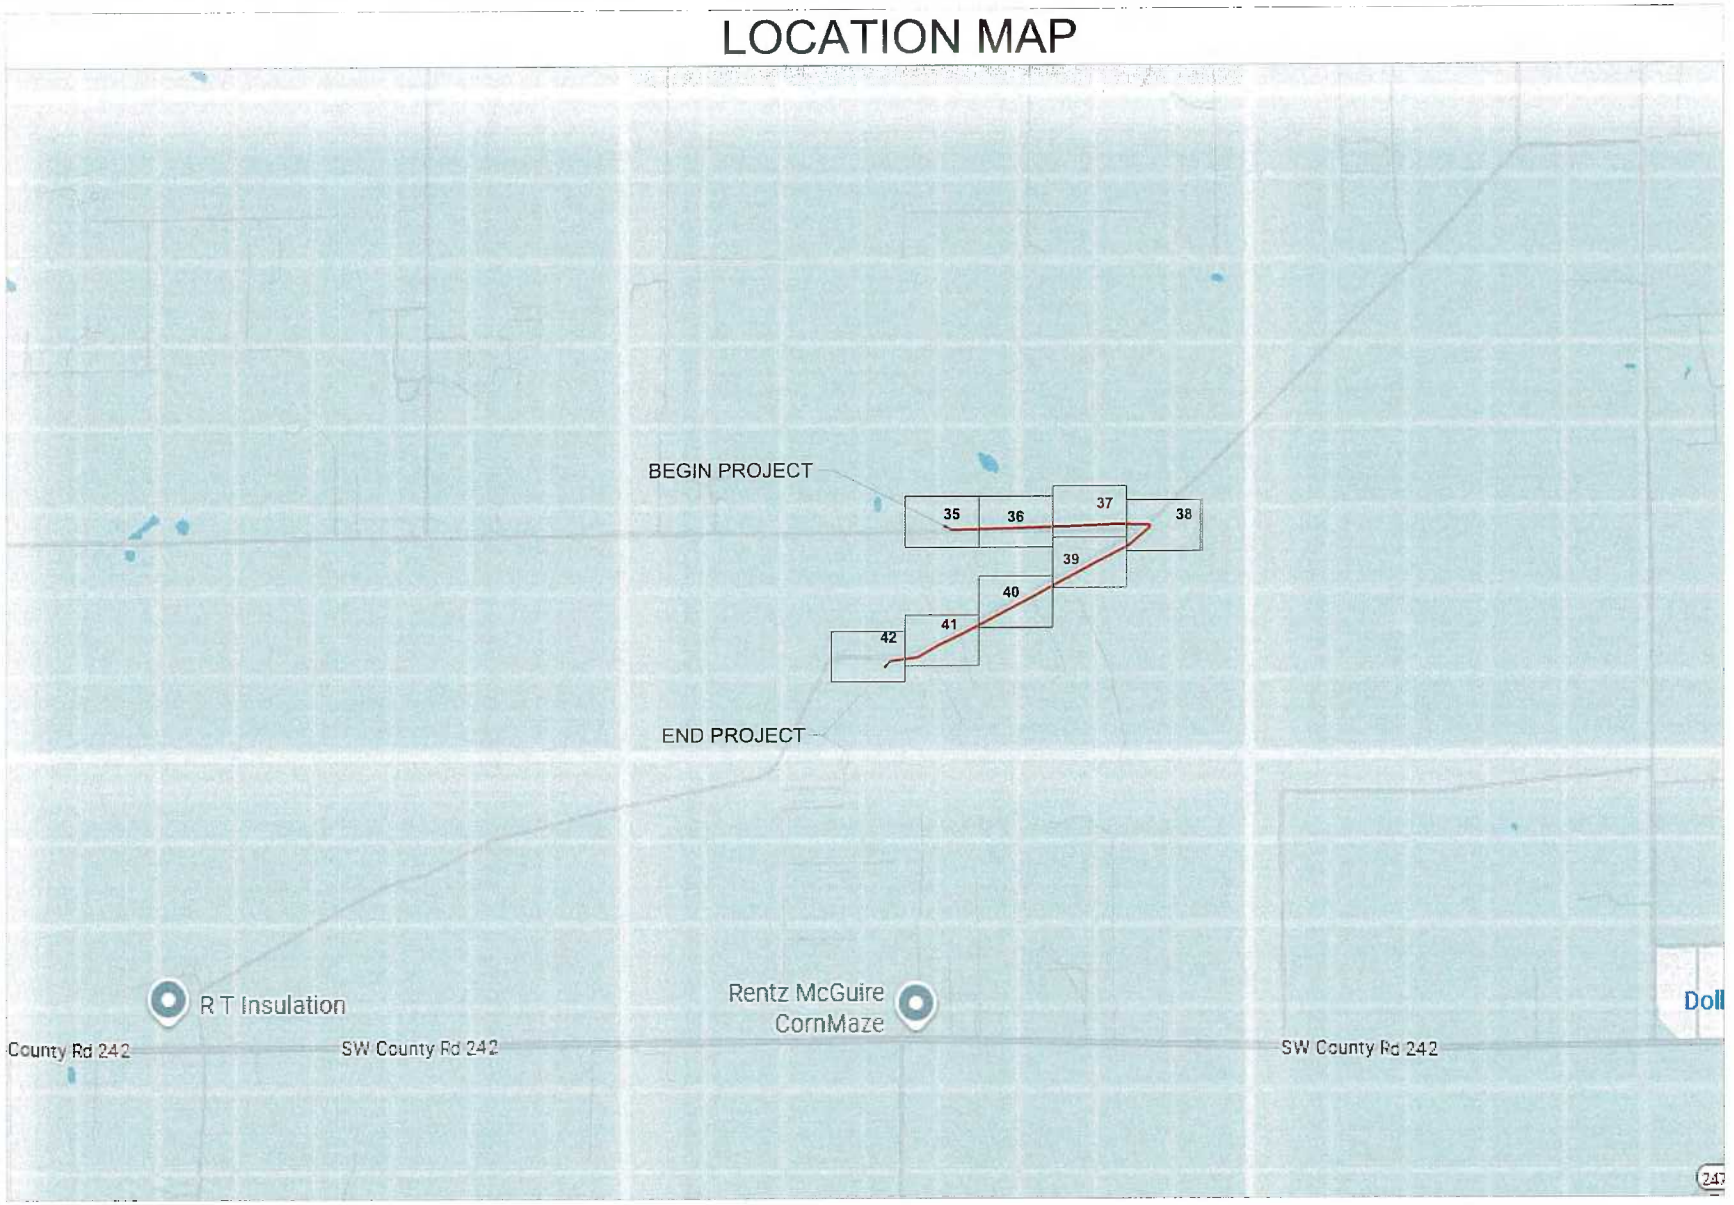

811

MasTec
Communications Group

600 S. DOUGLAS ROAD 10TH FLOOR
CORAL GABLES, FL 33134
(407) 301-9841

COMCAST
OUTSIDE PLANT CONSTRUCTION

FIBER OPTIC CABLE ROUTE
PROJECT NAME FLLCT00700

REVISION #	DATE	DESCRIPTION	BY

DATE: 12/30/2025
SCALE: NTS
DRAWING BY: MASTEC.
NODE NUMBER: FLLCT00700
COUNTY: COLUMBIA
ADDRESS: 1384 SW BRIM ST, FL 32024
TOWNSHIP: 4S
RANGE: 17E
SECTION: 13
CIRCUIT NUMBER: JB0002145535
SHEET TITLE: LOCATION MAP

SHEET 3 OF 69

GENERAL NOTES

THE LOCATIONS OF UTILITIES SHOWN ON THESE DRAWINGS ARE ONLY APPROXIMATE. MASTEC HEREBY DISCLAIMS ANY RESPONSIBILITY TO THIRD PARTIES FOR THE ACCURACY OF THIS INFORMATION. PERSONS WORKING IN THE AREA COVERED BY THIS DRAWING MUST CONTACT THE STATEWIDE CALL-BEFORE-YOU-DIG SYSTEM TO ASCERTAIN THE LOCATION OF UNDERGROUND UTILITIES PRIOR TO PERFORMING ANY EXCAVATION.

1. ALL MATERIALS, WORKMANSHIP, AND CONSTRUCTION OF UTILITY IMPROVEMENTS SHALL MEET OR EXCEED SITE WORK STANDARDS AND THE STANDARDS AND SPECIFICATIONS SET FORTH IN THE LOCAL JURISDICTION REGULATIONS AND APPLICABLE STATE AND FEDERAL REGULATIONS. WHERE THERE IS CONFLICT BETWEEN THESE PLANS AND THE SPECIFICATIONS, OR ANY APPLICABLE STANDARDS, THE HIGHER QUALITY STANDARD SHALL APPLY. ALL WORK WITHIN PUBLIC R.O.W. OR EASEMENTS MAY REQUIRE INSPECTED AND APPROVED BY THE LOCAL JURISDICTION INSPECTOR. INSPECTION SERVICES AND CONSTRUCTION CERTIFICATION TO BE PROVIDED BY DESIGNEE OF PROJECT SPONSOR/OWNER.

2. THE CONTRACTOR IS SPECIFICALLY CAUTIONED THAT THE LOCATION AND/OR ELEVATION OF EXISTING UTILITIES, AS SHOWN ON THESE PLANS, IS BASE ON RECORDS OF THE VARIOUS UTILITY COMPANIES, AND WHERE POSSIBLE, MEASUREMENTS TAKEN IN THE FIELD. THE INFORMATION IS NOT TO BE RELIED UPON AS BEING EXACT OR A COMPLETE RECORD OF ALL UTILITIES IN THE WORK AREA. THE CONTRACTOR MUST CALL THE LOCAL UTILITY LOCATION CENTER AT LEAST 48 HOURS BEFORE ANY EXCAVATION TO REQUEST EXACT FIELD LOCATIONS OF EXISTING UTILITIES. THE CONTRACTOR SHALL VERIFY PERTINENT LOCATIONS AND ELEVATIONS, ESPECIALLY AT THE CONNECTION POINTS AND AT POTENTIAL UTILITY CONFLICTS. IT SHALL BE THE RESPONSIBILITY OF THE CONTRACTOR TO RELOCATE ALL EXISTING UTILITIES THAT CONFLICT WITH THE PROPOSED IMPROVEMENTS SHOWN ON THESE PLANS.

3. THE CONTRACTOR SHALL BE RESPONSIBLE FOR OBTAINING ALL NECESSARY PERMITS FROM ALL APPLICABLE AGENCIES. THE CONTRACTOR SHALL NOTIFY THE LOCAL JURISDICTION INSPECTOR AT LEAST 48 HOURS PRIOR TO THE START OF ANY EARTH DISRUPTING ACTIVITY OR CONSTRUCTION ON ANY AND ALL PUBLIC IMPROVEMENTS IF REQUIRED.

4. THE CONTRACTOR SHALL COORDINATE AND COOPERATE WITH THE LOCAL JURISDICTION AND ALL UTILITY COMPANIES WITH REGARD TO RELOCATIONS OR ADJUSTMENTS OF EXISTING UTILITIES DURING CONSTRUCTION, TO ASSURE THAT THE WORK IS ACCOMPLISHED IN A TIMELY FASHION, AND WITH A MINIMUM DISRUPTION OF SERVICES. THE CONTRACTOR SHALL BE RESPONSIBLE FOR CONTACTING ALL PARTIES AFFECTED BY ANY DISRUPTION OF ANY UTILITY SERVICE.

5. THE CONTRACTOR SHALL HAVE ONE (1) SIGNED COPY OF THE APPROVE PLANS, ONE (1) COPY OF THE APPROPRIATE STANDARDS AND SPECIFICATIONS, AND ONE (1) COPY OF ANY PERMITS AND EXTENSION AGREEMENTS NEEDED FOR THE JOB ON-SITE AT ALL TIMES.

6. THE CONTRACTOR SHALL BE RESPONSIBLE FOR ALL ASPECTS OF SAFETY INCLUDING, BUT NOT LIMITED TO: EXCAVATION, TRENCHING, SHORING, TRAFFIC CONTROL, AND SECURITY.

7. IF, DURING THE CONSTRUCTION PROCESS, CONDITIONS ARE ENCOUNTERED BY THE CONTRACTOR, HIS SUBCONTRACTORS, OR OTHER AFFECTED PARTIES WHICH COULD INDICATE A SITUATION THAT IS NOT IDENTIFIED IN THE PLANS OR SPECIFICATIONS, THE CONTRACTOR SHALL CONTACT THE ENGINEER IMMEDIATELY.

8. ALL REFERENCES TO ANY PUBLISHED STANDARDS SHALL REFER TO THE LATEST REVISION OF SAID STANDARD, UNLESS SPECIFICALLY STATED OTHERWISE.

9. FOR WORK AFFECTING PUBLIC ROADWAYS OR IF REQUIRED BY THE LOCAL JURISDICTION, THE CONTRACTOR SHALL SUBMIT A TRAFFIC CONTROL AND PHASING PLAN IN ACCORDANCE WITH M.U.T.C.D. FOR APPROVAL. PRIOR TO ANY CONSTRUCTION ACTIVITIES WITHIN OR AFFECTING THE RIGHT-OF-WAY, THE CONTRACTOR SHALL BE RESPONSIBLE FOR PROVIDING ANY AND ALL TRAFFIC CONTROL DEVICES AS MAY BE REQUIRED BY SAID PLANS. PRIOR TO INSTALLATION A PRECONSTRUCTION CONFERENCE SHALL BE HELD WITH LOCAL JURISDICTION.

10. ALL PROPOSED AERIAL CATV CROSSING ROADWAYS WILL HAVE MINIMUM MID-SPAN HEIGHT OF 18'-0".

11. ALL PROPOSED AERIAL CATV CROSSING DRIVEWAYS WILL HAVE MINIMUM MID-SPAN HEIGHT OF 18'-0".

10. THE CONTRACTOR IS RESPONSIBLE FOR PROVIDING ALL LABOR AND MATERIALS NECESSARY FOR THE COMPLETION OF THE INTENDED IMPROVEMENTS SHOWN ON THESE DRAWINGS OR DESIGNATED TO BE PROVIDED, INSTALLED, CONSTRUCTED, REMOVED, OR RELOCATED UNLESS SPECIFICALLY NOTED OTHERWISE.

12. PER AGENCY STANDARDS, THE CONTRACTOR SHALL BE RESPONSIBLE FOR KEEPING ROADWAYS FREE AND CLEAR OF ALL CONSTRUCTION DEBRIS AND DIRT TRACKED FROM THE SITE.

13. THE CONTRACTOR SHALL BE RESPONSIBLE FOR RECORDING RECORD INFORMATION ON A SET OF RECORD DRAWINGS KEPT AT THE CONSTRUCTION SITE AND AVAILABLE TO THE LOCAL JURISDICTION INSPECTOR AT ALL TIMES.

14. DIMENSIONS FOR LAYOUT AND CONSTRUCTION ARE NOT TO BE SCALED FROM ANY DRAWING. FOR ADDITIONAL INFORMATION CONTACT THE ENGINEER FOR CLARIFICATION AND NOTE ON THE RECORD DRAWINGS.

15. ALL EROSION AND SEDIMENT CONTROL (E.S.C.) MEASURES SHALL BE INSTALLED AT THE LIMITS OF CONSTRUCTION PRIOR TO GROUND DISTURBING ACTIVITIES. ALL E.S.C. MEASURES SHALL BE MAINTAINED IN GOOD REPAIR BY THE CONTRACTOR UNTIL SUCH TIME AS THE ENTIRE DISTURBED AREAS ARE STABILIZED WITH HARD SURFACE OR LANDSCAPING.

16. ALL WORK WITHIN THE PUBLIC RIGHT-OF-WAY IS SUBJECT TO THE JURISDICTION OF THE LOCAL JURISDICTION ENGINEERING DEPARTMENT STANDARD DETAILS AND SPECIFICATIONS.

17. ALL CONSTRUCTION OPERATIONS, INCLUDING THE WARMING UP, REPAIR, ARRIVAL, DEPARTURE OR RUNNING OF TRUCKS, EARTH MOVING EQUIPMENT, CONSTRUCTION EQUIPMENT AND ANY OTHER ASSOCIATED EQUIPMENT SHALL GENERALLY BE LIMITED TO THE TIME PERIOD APPROVED BY THE LOCAL JURISDICTION.

18. CALL THE "CALL BEFORE YOU DIG" NUMBER 48 HOURS IN ADVANCE OF DIGGING AT 8.1.1.

811

MasTec
Communications Group
800 S. DOUGLAS ROAD 10TH FLOOR
CORAL GABLES, FL 33134
(407) 301-9841

COMCAST

OUTSIDE PLANT CONSTRUCTION

FIBER OPTIC CABLE ROUTE
PROJECT NAME:FLLCT00700

REVISION #	DATE	DESCRIPTION	BY

DATE	12/30/2025
SCALE	NTS
DRAWING BY	MASTEC.
WORK NUMBER	FLLCT00700
COUNTY	COLUMBIA
ADDRESS	1384 SW BRIM ST. FL 32024
TOWNSHIP	4S
RANGE	17E
SECTION	13
CHILD JB NUMBER	JB0002145535
SHEET TITLE	GENERAL NOTES

SHEET 4 OF 69

LEGENDS

SYMBOLS

SYMBOL	DESCRIPTION	SYMBOL	DESCRIPTION
	TELEPHONE POLE		POWER MANHOLE
	WOOD POLE		MILESPOST MARKER
	JOINT POLE		RAILROAD EQUIPMENT / RAILROAD SIGNAL POLE
	TRANSFORMER POLE		RAILROAD SIGN / PED CROSSING SIGNAL
	JOINT TRANSFORMER POLE		RAILROAD GATE
	CATV POLE		RAILROAD CROSSING
	STEEL POLE		MARKER POLE
	CONCRETE POLE	SC	SEWER CAP
	POLE TEMPORARY		SAN SEWER MANHOLE / SAN SEWER HANDHOLE
	FN OWNED POLE		STORM SEWER MANHOLE / STORM SEWR HANDHOLE
	TRAFFIC SIGNAL POLE		STORM DRAIN CATCH BASIN/GRATE INLET/CONCRETE SPILLWAY
	LIGHT POLE		FIRE HYDRANT
	POLES (STRAND, NON FIBER)	G	GAS VALVE
	POLES (STRAND, NON FIBER)		WATER VALVE / CONTROL VALVE/SPRINKLER VALVE
	POLES (STRAND, NON FIBER)		WATER METER
	POWER POLE	WC	WATER CAP
	POWER RISER	U	WATER VAULT
	GROUND LOCATION		WATER VALVE MARKER
	BOND LOCATION	TB	TELEPHONE BOOTH / PAY PHONE
	ANCHOR	T	TELCO BOX TELCO CAB
3/4 L 10M 12/27	CALL OUT/POLE NUMBER	P	POWER PED
	CALL OUT/POLE NUMBER/POLE ID		STORAGE
	POWER XFMER	450'	UG CONDUIT FOOTAGE
	TELCO MANHOLE	153'	STRAND FOOTAGE
T	TELCO PED		BORE PIT
CP	CONCRETE TELCO PAD	MH	FIBER MANHOLE
R	TELCO RISER		4X4X12 JUNCTION BOX
T	TELCO VAULT	U	CC PED
	TRAFFIC SIGNAL HANDHOLE		CC FDP
	TRAFFIC SIGNAL BOX	U	UNKNOWN CAP
T	TRAFFIC SIGNAL CABINET		VAULT
	ABOVE GROUND PEDESTAL		CABINET
	EXISTING FIBER VAULT		PED
	17X30 VAULT	MB	MAIL BOX
	24X36 VAULT		YARD LIGHT
	30X48 VAULT		BUILDING
	48X48 VAULT	21TH AVE	STREET NAME
	36X48 VAULT	BUS	BUS SHELTER
	36X60 VAULT		CONIFEROUS TREE PINE TREE
	MANHOLE-LEASED		DECIDUOUS TREE PALM TREE
	HANDHOLE-LEASED		DECORATIVE ROCKS
P	POWER VAULT		SHRUB HEDGE
	TELEPHONE MANHOLE		BUSH
	TELEPHONE VAULT		RISER
	FIBER VAULT		NORTH ARROW
	CULVERT		PROPOSED "FLOWERPOT"

LINETYPES

	STRAND
	PROPOSED TRENCH
OB OB OB	PROPOSED BORE
A	PROPOSED AERIAL
E	POWER
	DROP CABLE
C	BURIED COMM
	GAS
	WATER
S S	SANITARY SEWER GRAVITY MAIN
	STORM DRAIN
D	DICTH
	GUARDRAIL

	FENCE
SW SW	SIDEWALK
EOP	EDGE OF PAVEMENT
R/W	RIGHT OF WAY
BOC BOC	BACK OF CURB
	UTILITY EASEMENT
CL CL	CENTER LINE
	BUILDING
PL PL	PROPERTY LINE
	OVERHEAD GUY
	POLE TO POLE GUY
	RAILDROAD

811

MasTec
Communications Group

800 S. DOUGLAS ROAD 10TH FLOOR
CORAL GABLES, FL 33134
(407) 301-9841

COMCAST
OUTSIDE PLANT CONSTRUCTION
FIBER OPTIC CABLE ROUTE
PROJECT NAME:FLLCT00700

REVISION #	DATE	DESCRIPTION	BY

DATE 12/30/2025
SCALE NTS
DRAWN BY MASTEC
NODE NUMBER FLLCT00700
COUNTY COLUMBIA
ADDRESS 1384 SW BRIM ST, FL 32024
TOWNSHIP 4S RANGE 17E SECTION 13
CHILD JB NUMBER JB0002145535
SHEET TITLE LEGENDS

SHEET 5 OF 69

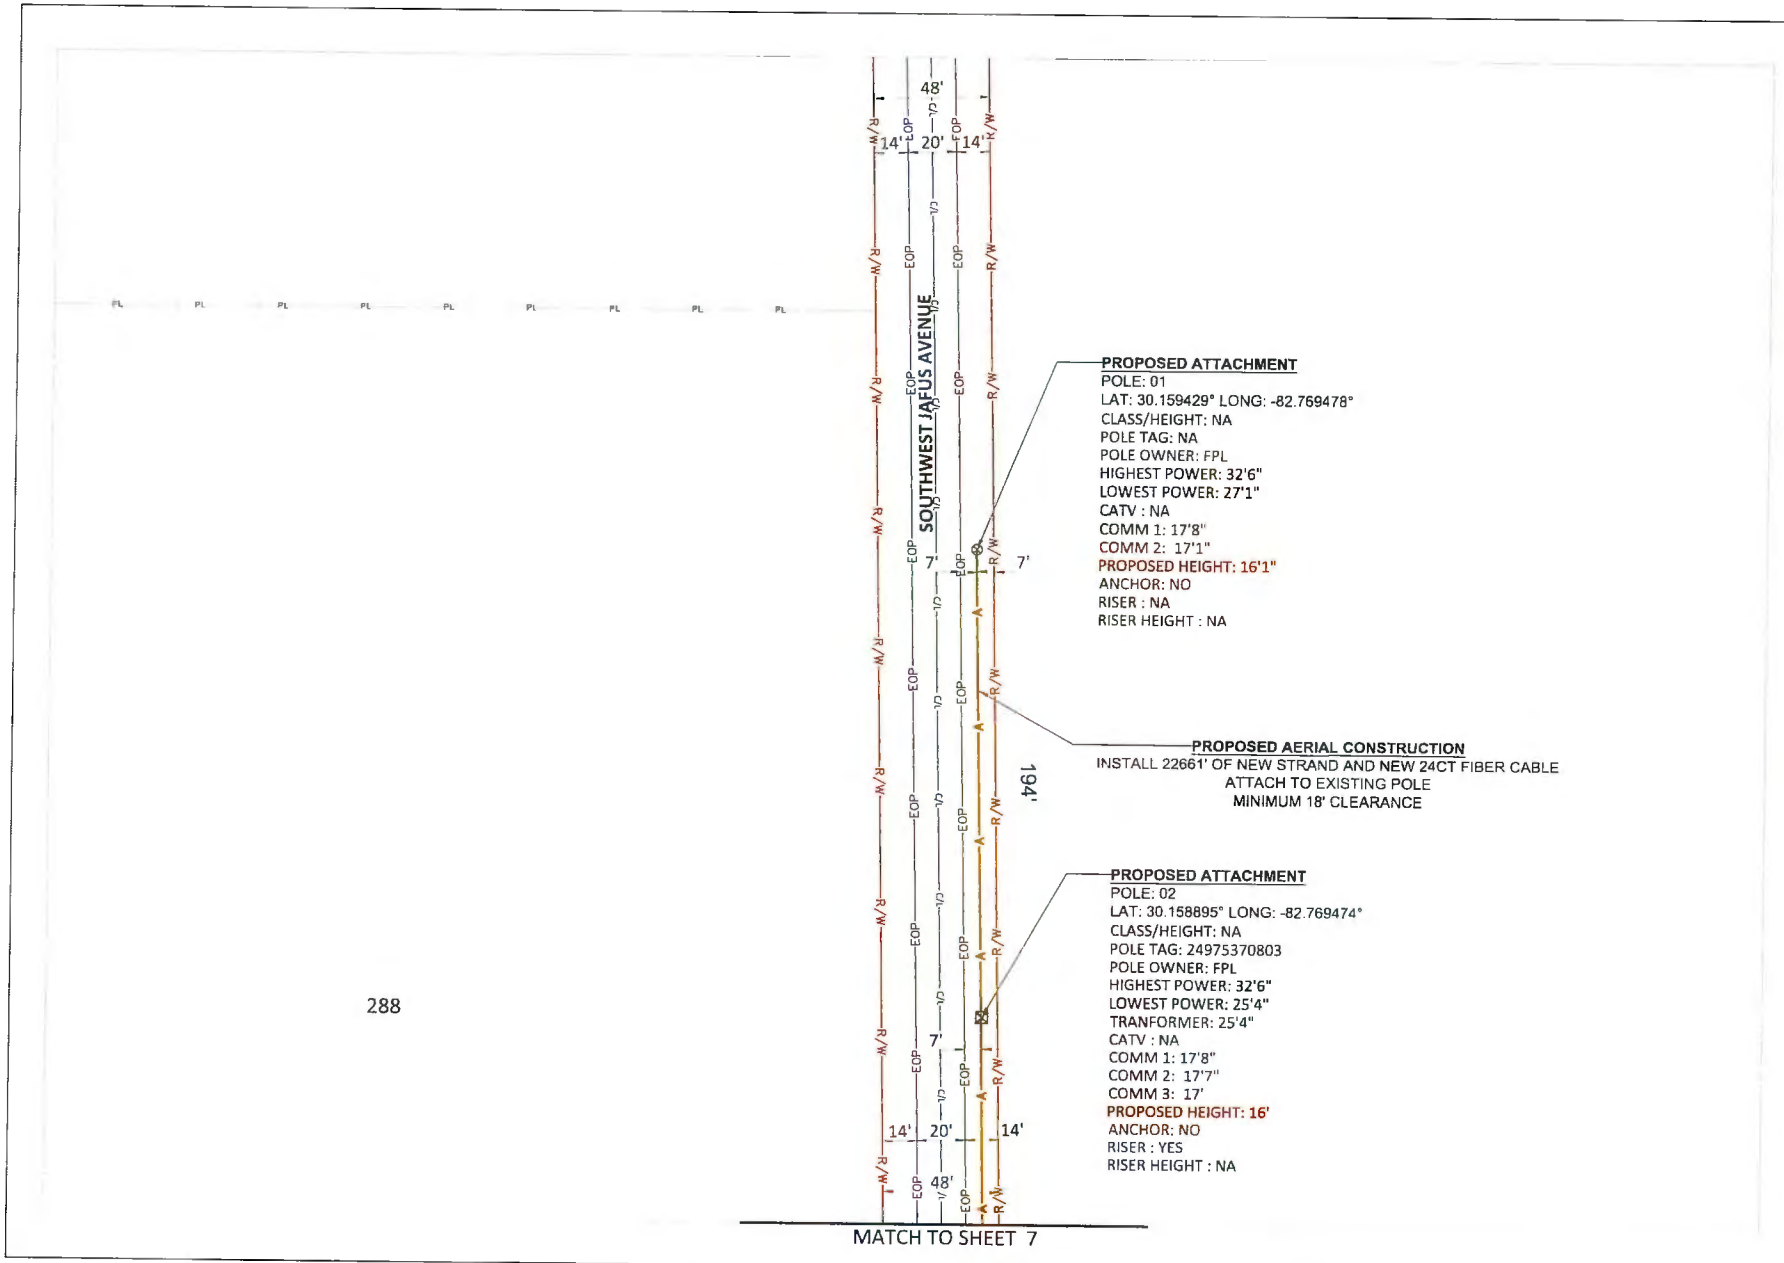

PROPOSED ATTACHMENT
POLE: 01
LAT: 30.159429° LONG: -82.769478°
CLASS/HEIGHT: NA
POLE TAG: NA
POLE OWNER: FPL
HIGHEST POWER: 32'6"
LOWEST POWER: 27'1"
CATV : NA
COMM 1: 17'8"
COMM 2: 17'1"
PROPOSED HEIGHT: 16'1"
ANCHOR: NO
RISER : NA
RISER HEIGHT : NA

PROPOSED AERIAL CONSTRUCTION
INSTALL 22661' OF NEW STRAND AND NEW 24CT FIBER CABLE
ATTACH TO EXISTING POLE
MINIMUM 18' CLEARANCE

PROPOSED ATTACHMENT
POLE: 02
LAT: 30.158895° LONG: -82.769474°
CLASS/HEIGHT: NA
POLE TAG: 24975370803
POLE OWNER: FPL
HIGHEST POWER: 32'6"
LOWEST POWER: 25'4"
TRANFORMER: 25'4"
CATV : NA
COMM 1: 17'8"
COMM 2: 17'7"
COMM 3: 17'
PROPOSED HEIGHT: 16'
ANCHOR: NO
RISER : YES
RISER HEIGHT : NA

811

MasTec
Communications Group
800 S. DOUGLAS ROAD 10TH FLOOR
CORAL GABLES, FL 33134
(407) 301-9841

COMCAST
OUTSIDE PLANT CONSTRUCTION
FIBER OPTIC CABLE ROUTE
PROJECT NAME-FLLCT00700

REVISION:
#	DATE	DESCRIPTION	BY

DATE: 12/30/2025
SCALE: 1:50
DRAWING BY: MASTEC.
NODE NUMBER: FLLCT00700
COUNTY: COLUMBIA
ADDRESS: 1384 SW BRIM ST, FL 32024
TWNSHP: 4S | RANGE: 17E | SECTION: 13
CHILD JOB NUMBER: JB0002145535
SHEET TITLE: PLAN VIEW
SHEET 6 OF 69

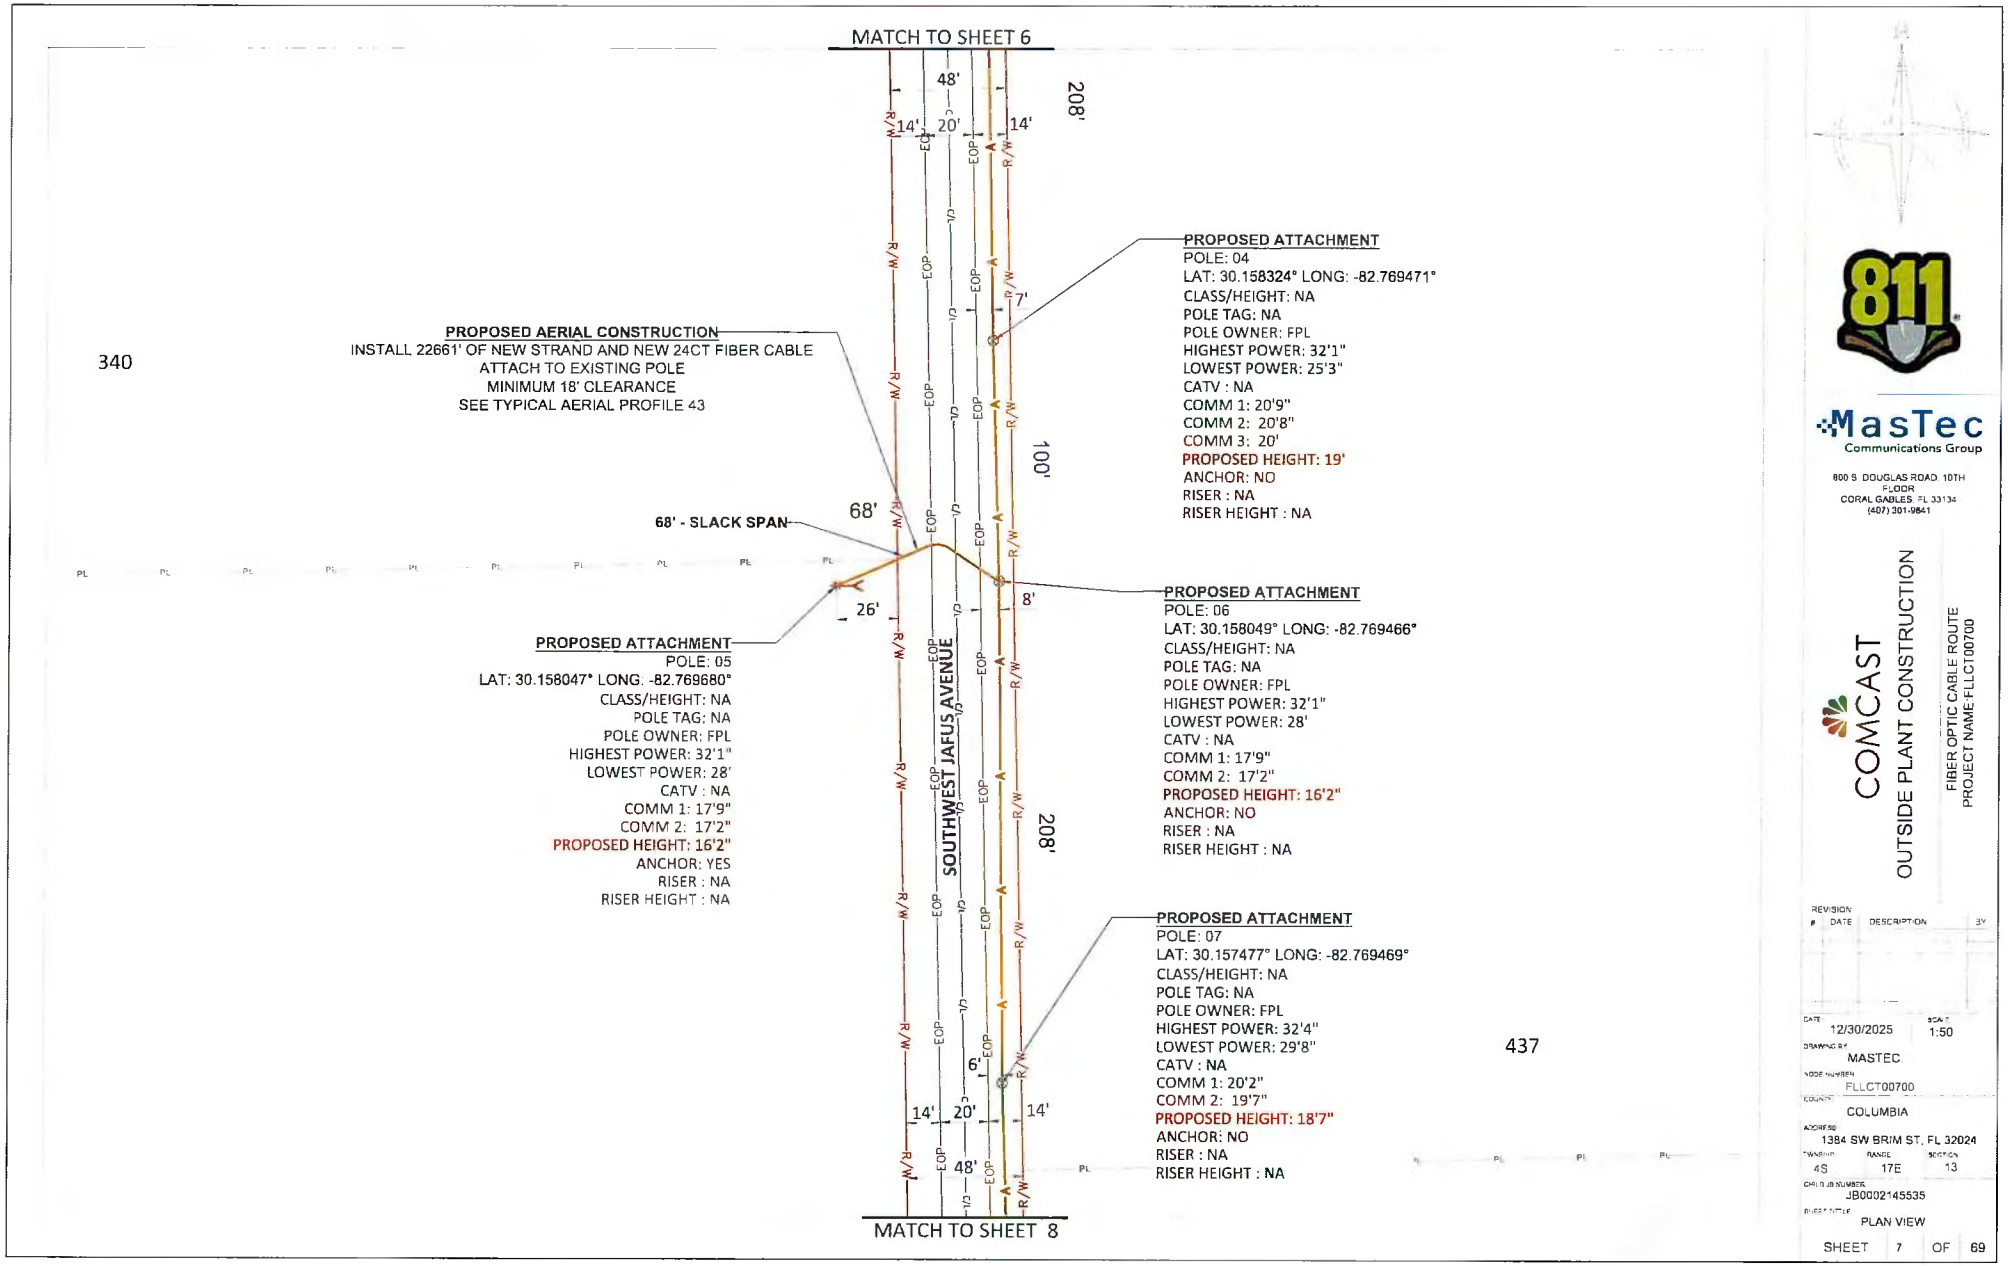

811

MasTec
Communications Group

800 S DOUGLAS ROAD 10TH FLOOR
CORAL GABLES, FL 33134
(407) 301-9841

COMCAST

OUTSIDE PLANT CONSTRUCTION

FIBER OPTIC CABLE ROUTE
PROJECT NAME:FLLCT00700

REVISION #	DATE	DESCRIPTION	BY

DATE 12/30/2025
SCALE 1:50
DRAWING BY MASTEC
NODE NUMBER FLLCT00700
COUNTY COLUMBIA
ADDRESS 1384 SW BRIM ST, FL 32024
TOWNSHIP 4S RANGE 17E SECTION 13
CHILD JB NUMBER JB0002145535
SHEET TITLE PLAN VIEW

SHEET 7 OF 69

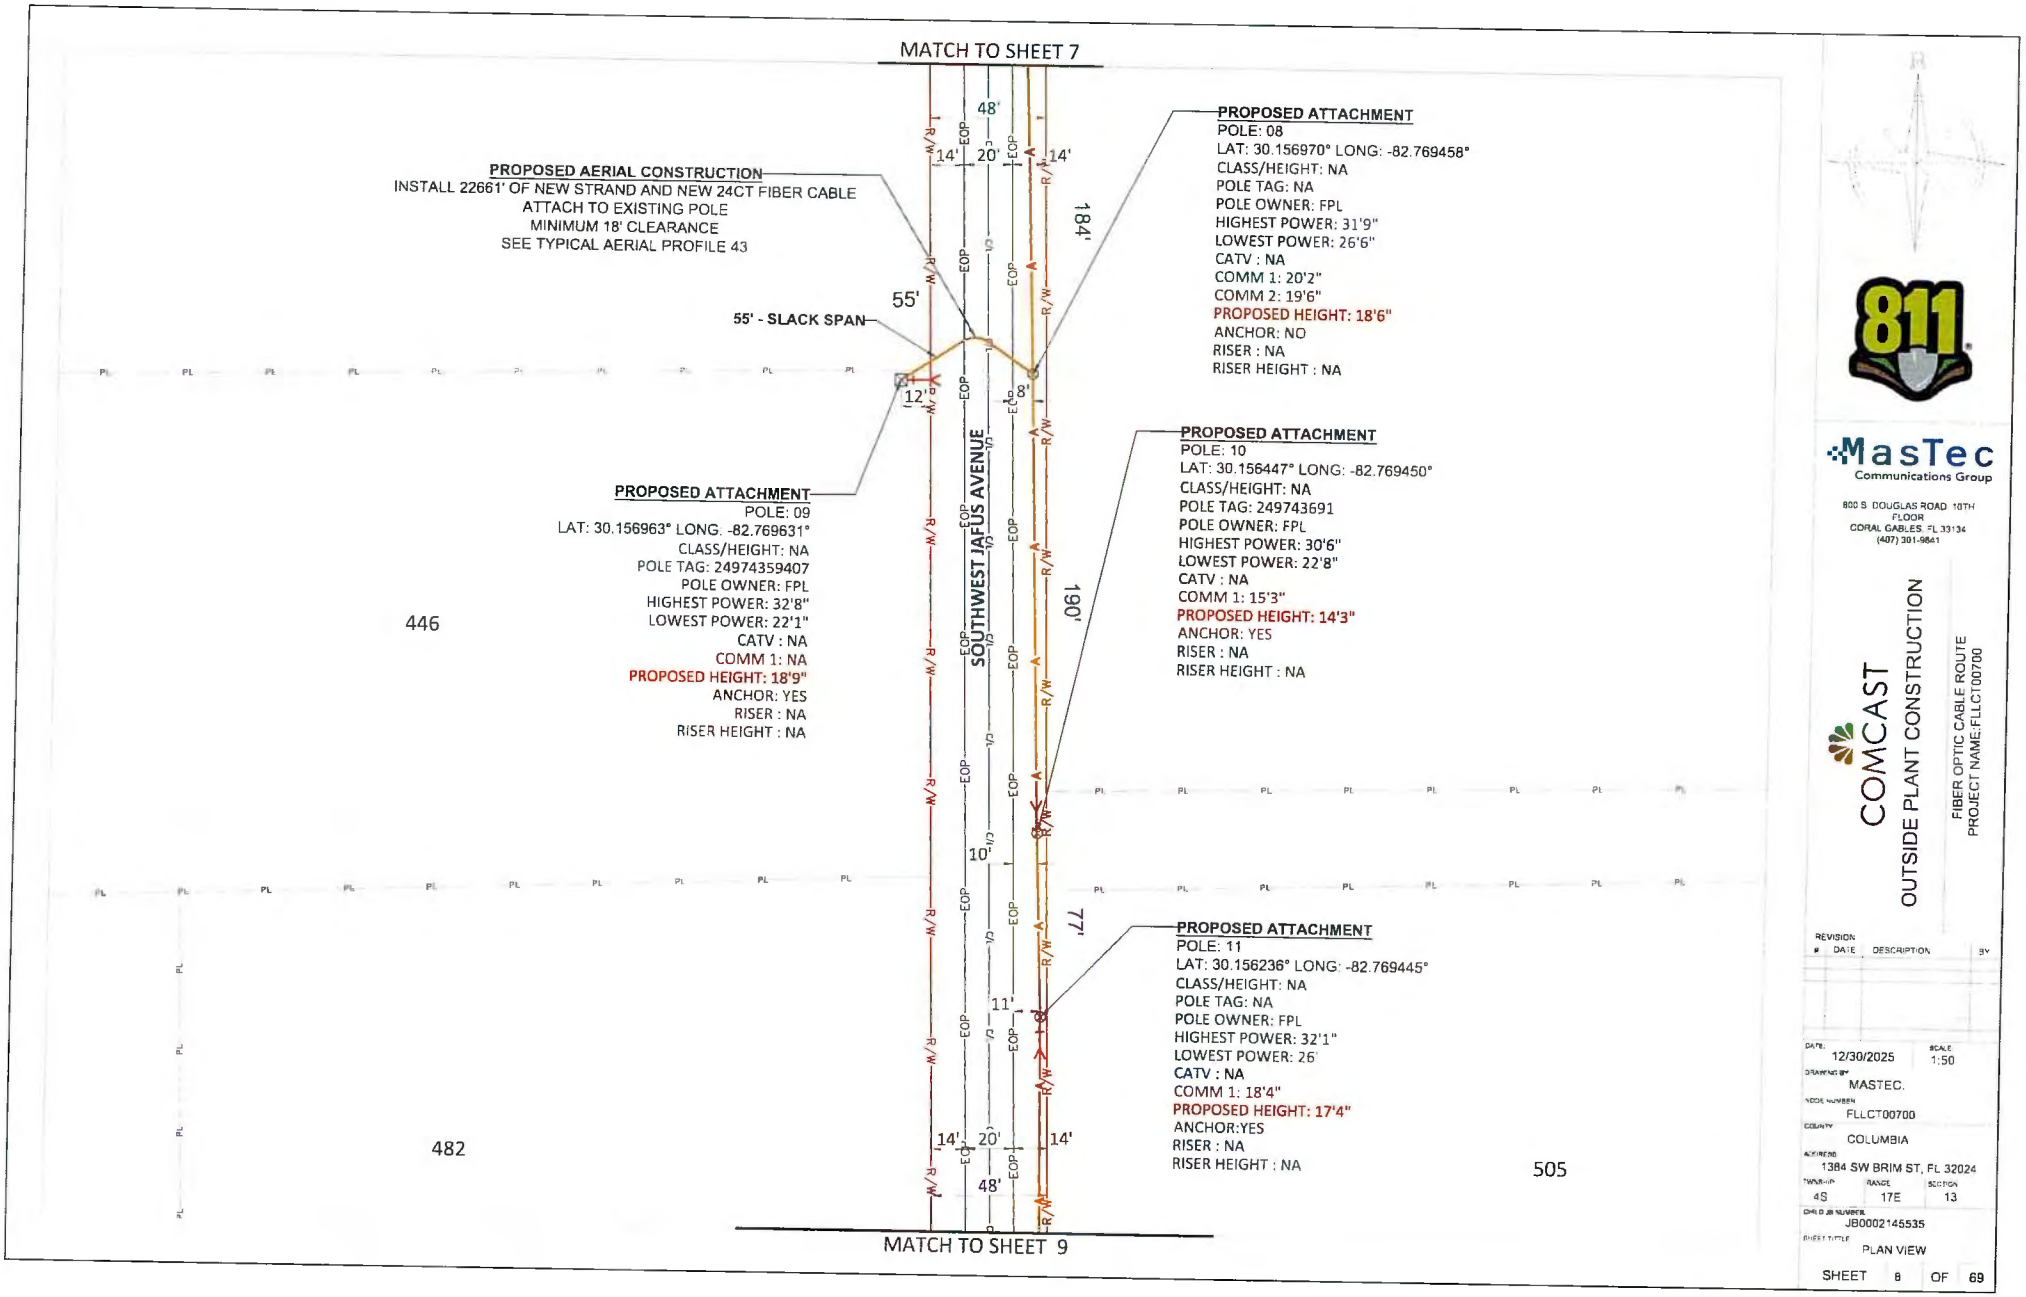

811

MasTec
Communications Group

800 S. DOUGLAS ROAD 10TH FLOOR
CORAL GABLES, FL 33134
(407) 301-9841

COMCAST
OUTSIDE PLANT CONSTRUCTION

FIBER OPTIC CABLE ROUTE
PROJECT NAME:FLLCT00700

REVISION
#	DATE	DESCRIPTION	BY

DATE:	12/30/2025
SCALE:	1:50
DRAWING BY:	MASTEC.
NODE NUMBER:	FLLCT00700
COUNTY:	COLUMBIA
ADDRESS:	1384 SW BRIM ST, FL 32024
TOWNSHIP:	4S
RANGE:	17E
SECTION:	13
CMLO JB NUMBER:	JB0002145535
SHEET TITLE:	PLAN VIEW

SHEET 8 OF 69

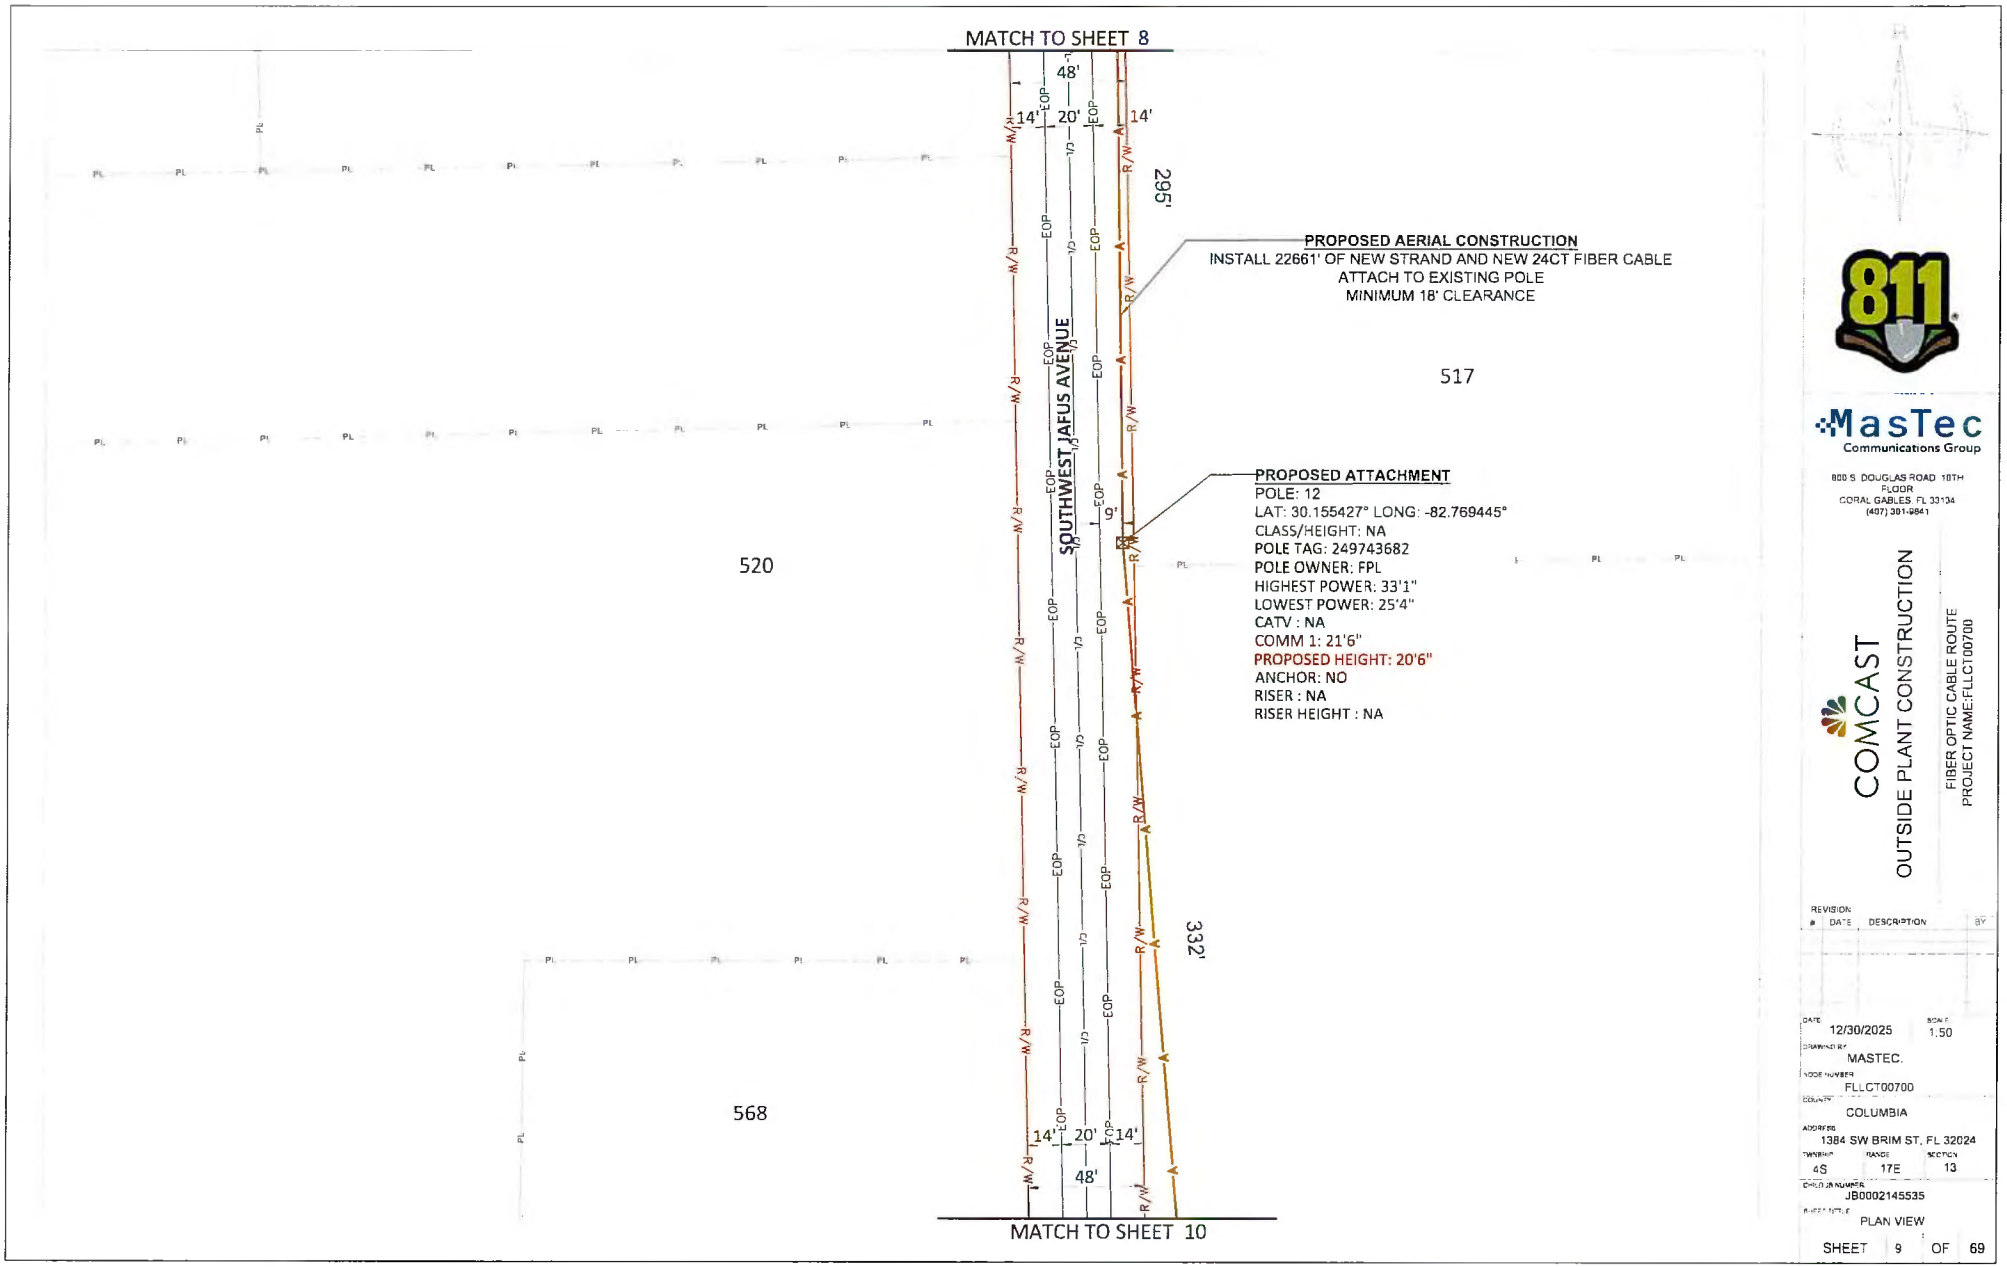

811

MasTec
Communications Group

800 S. DOUGLAS ROAD 10TH FLOOR
CORAL GABLES, FL 33134
(407) 301-9841

COMCAST

OUTSIDE PLANT CONSTRUCTION

FIBER OPTIC CABLE ROUTE
PROJECT NAME:FLLCT00700

REVISION #	DATE	DESCRIPTION	BY

DATE: 12/30/2025
SCALE: 1:50
DRAWN BY: MASTEC
NODE NUMBER: FLLCT00700
COUNTY: COLUMBIA
ADDRESS: 1384 SW BRIM ST, FL 32024
TOWNSHIP: 4S
RANGE: 17E
SECTION: 13
CHECK JB NUMBER: JB0002145535
SHEET TITLE: PLAN VIEW

SHEET 9 OF 69

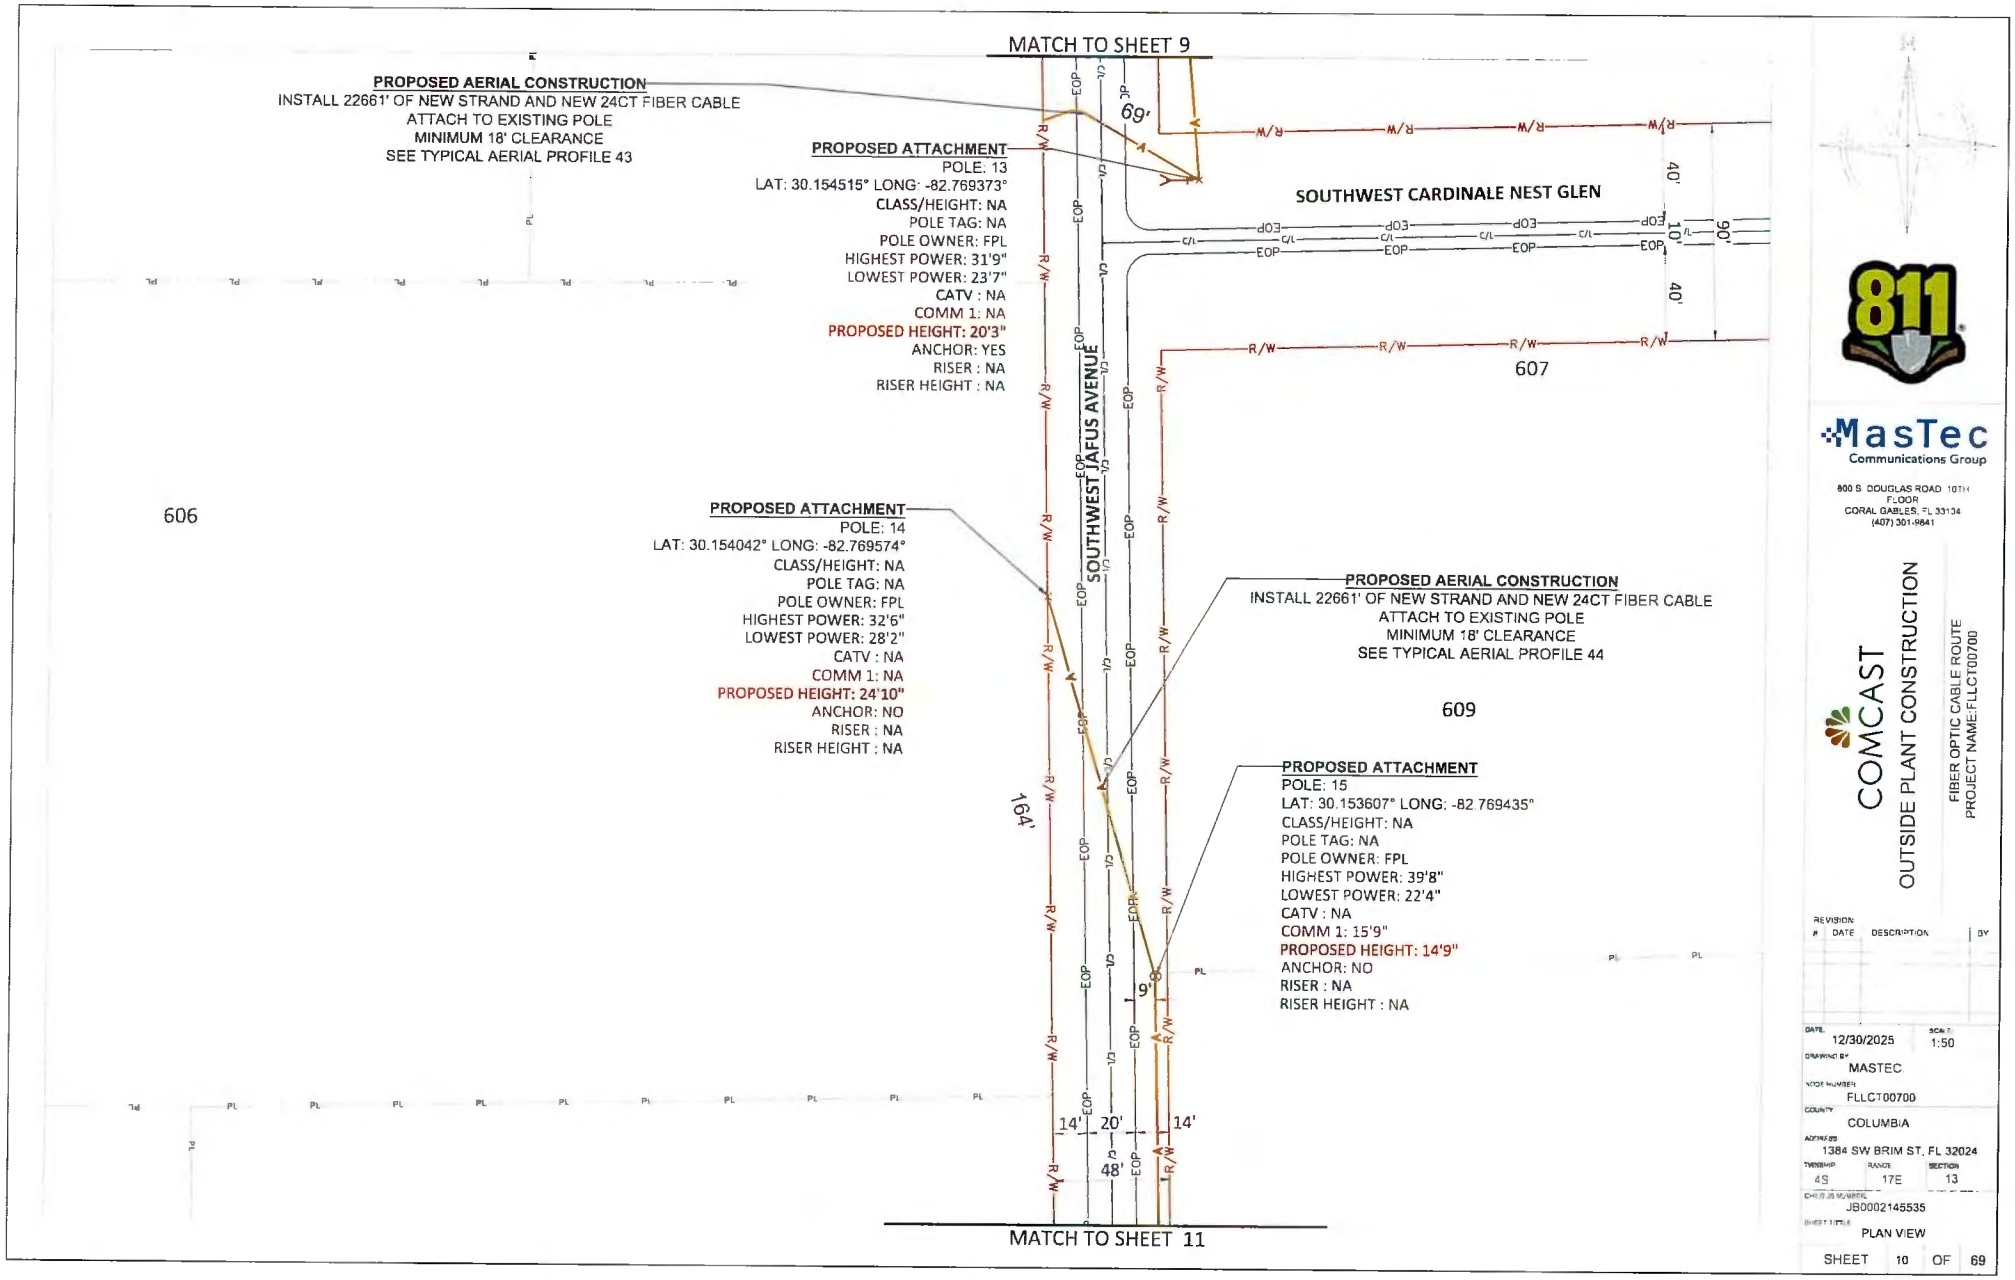
MATCH TO SHEET 9
PROPOSED AERIAL CONSTRUCTION
INSTALL 22661' OF NEW STRAND AND NEW 24CT FIBER CABLE
ATTACH TO EXISTING POLE
MINIMUM 18' CLEARANCE
SEE TYPICAL AERIAL PROFILE 43
PROPOSED ATTACHMENT
POLE: 13
LAT: 30.154515° LONG: -82.769373°
CLASS/HEIGHT: NA
POLE TAG: NA
POLE OWNER: FPL
HIGHEST POWER: 31'9"
LOWEST POWER: 23'7"
CATV : NA
COMM 1: NA
PROPOSED HEIGHT: 20'3"
ANCHOR: YES
RISER : NA
RISER HEIGHT : NA
69'
SOUTHWEST CARDINALE NEST GLEN
40'
10'
60'
40'
607
606
SOUTHWEST JAFUS AVENUE
PROPOSED ATTACHMENT
POLE: 14
LAT: 30.154042° LONG: -82.769574°
CLASS/HEIGHT: NA
POLE TAG: NA
POLE OWNER: FPL
HIGHEST POWER: 32'6"
LOWEST POWER: 28'2"
CATV : NA
COMM 1: NA
PROPOSED HEIGHT: 24'10"
ANCHOR: NO
RISER : NA
RISER HEIGHT : NA
PROPOSED AERIAL CONSTRUCTION
INSTALL 22661' OF NEW STRAND AND NEW 24CT FIBER CABLE
ATTACH TO EXISTING POLE
MINIMUM 18' CLEARANCE
SEE TYPICAL AERIAL PROFILE 44
609
PROPOSED ATTACHMENT
POLE: 15
LAT: 30.153607° LONG: -82.769435°
CLASS/HEIGHT: NA
POLE TAG: NA
POLE OWNER: FPL
HIGHEST POWER: 39'8"
LOWEST POWER: 22'4"
CATV : NA
COMM 1: 15'9"
PROPOSED HEIGHT: 14'9"
ANCHOR: NO
RISER : NA
RISER HEIGHT : NA
164'
9'
14'
20'
14'
48'
MATCH TO SHEET 11
811
MasTec
Communications Group
800 S. DOUGLAS ROAD 10TH FLOOR
CORAL GABLES, FL 33134
(407) 301-9841
COMCAST
OUTSIDE PLANT CONSTRUCTION
FIBER OPTIC CABLE ROUTE
PROJECT NAME:FLLCT00700
REVISION
DATE DESCRIPTION BY
DATE 12/30/2025
SCALE 1:50
DRAWING BY MASTEC
NODE NUMBER FLLCT00700
COUNTY COLUMBIA
ADDRESS 1384 SW BRIM ST, FL 32024
TWNSHP 4S
RANGE 17E
SECTION 13
CHARTER NUMBER JB0002145535
SHEET TITLE PLAN VIEW
SHEET 10 OF 69

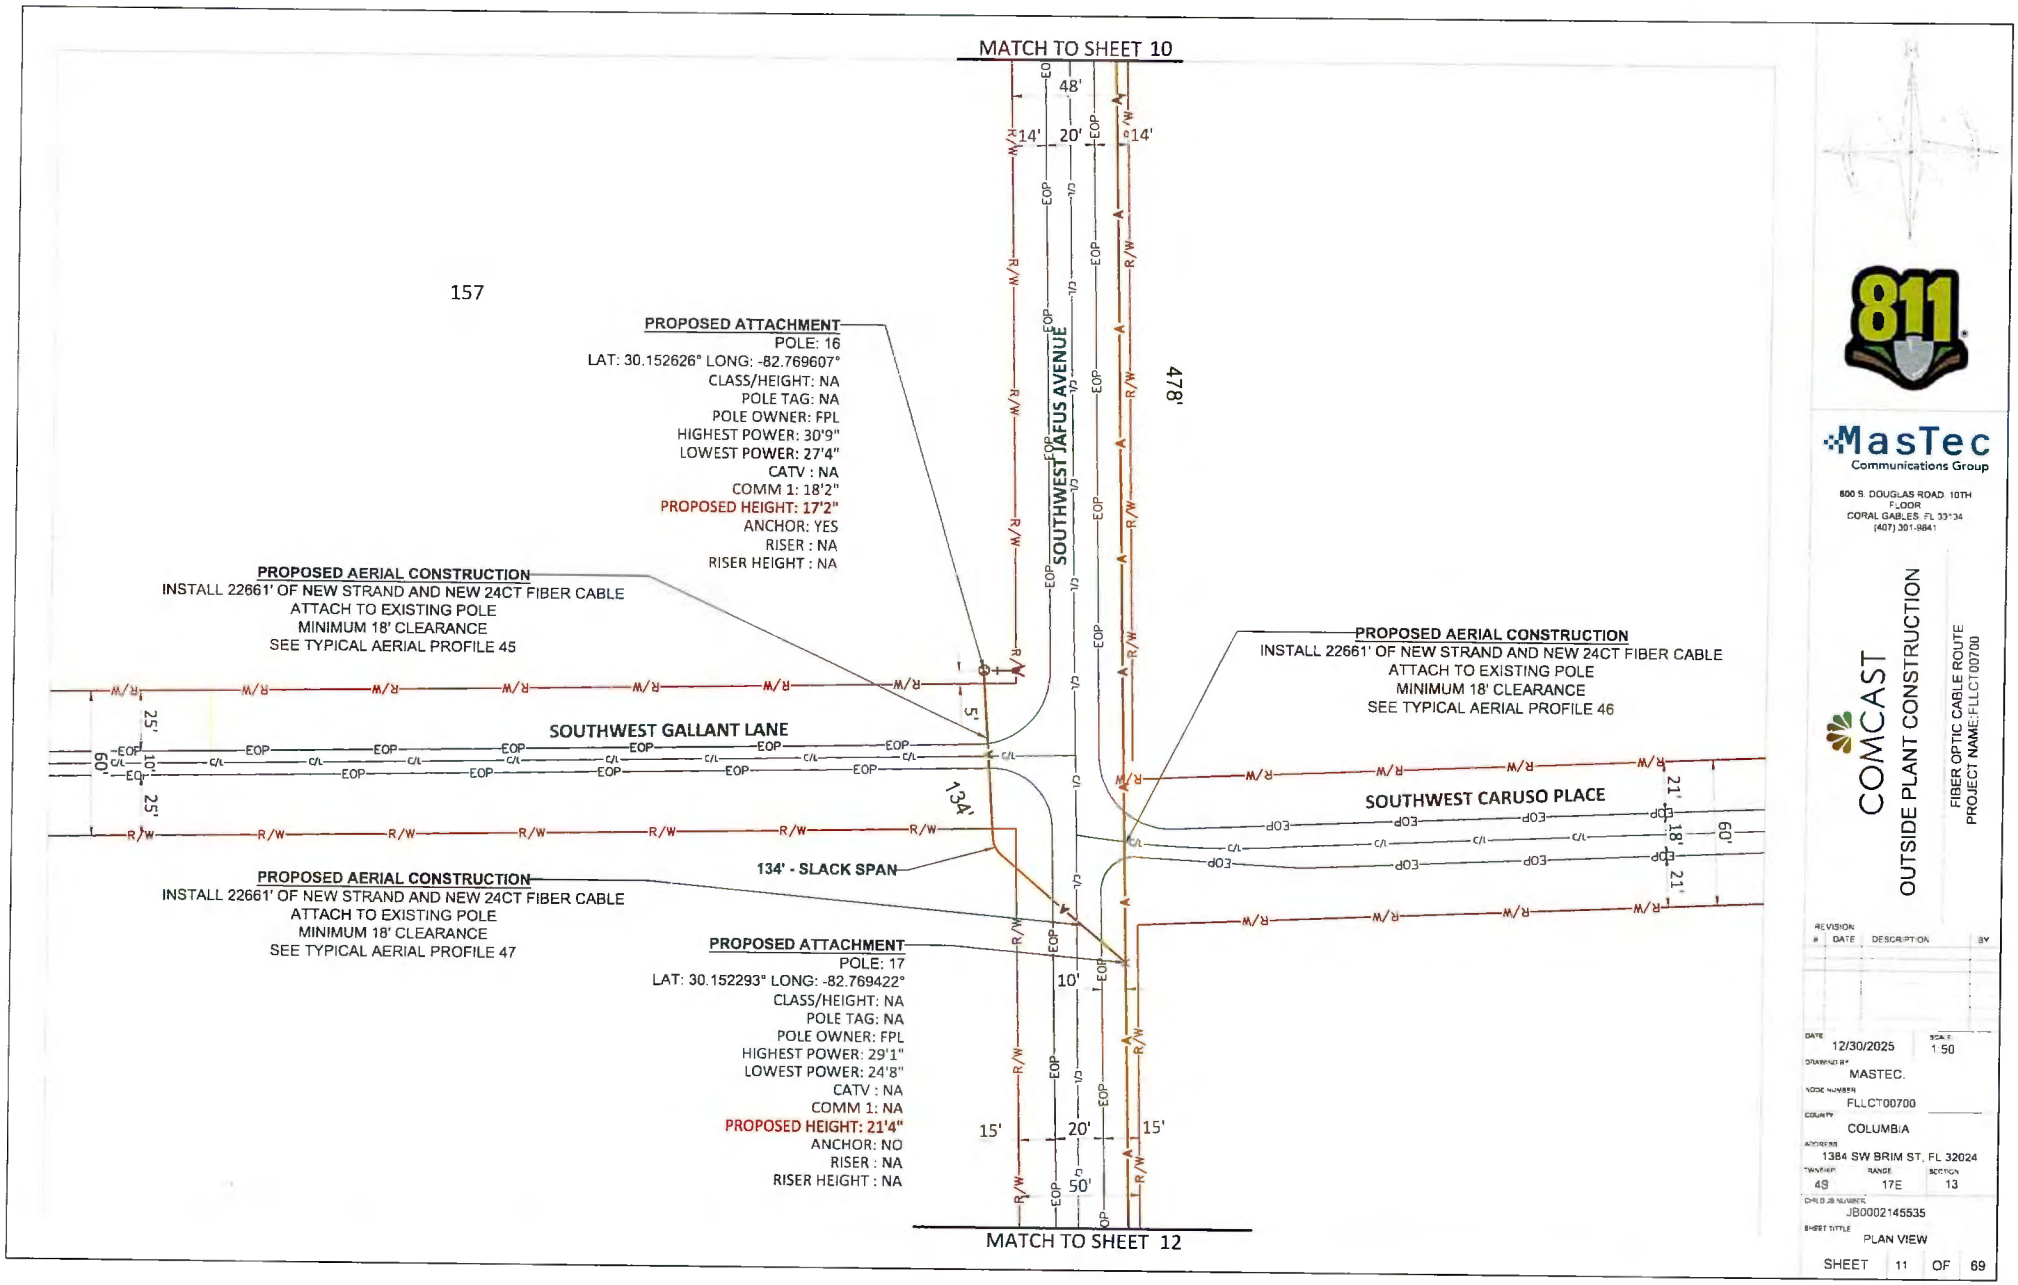
MATCH TO SHEET 10
157
PROPOSED ATTACHMENT
POLE: 16
LAT: 30.152626° LONG: -82.769607°
CLASS/HEIGHT: NA
POLE TAG: NA
POLE OWNER: FPL
HIGHEST POWER: 30'9"
LOWEST POWER: 27'4"
CATV : NA
COMM 1: 18'2"
PROPOSED HEIGHT: 17'2"
ANCHOR: YES
RISER : NA
RISER HEIGHT : NA
SOUTHWEST JAFUS AVENUE
478'
PROPOSED AERIAL CONSTRUCTION
INSTALL 22661' OF NEW STRAND AND NEW 24CT FIBER CABLE
ATTACH TO EXISTING POLE
MINIMUM 18' CLEARANCE
SEE TYPICAL AERIAL PROFILE 45
PROPOSED AERIAL CONSTRUCTION
INSTALL 22661' OF NEW STRAND AND NEW 24CT FIBER CABLE
ATTACH TO EXISTING POLE
MINIMUM 18' CLEARANCE
SEE TYPICAL AERIAL PROFILE 46
SOUTHWEST GALLANT LANE
SOUTHWEST CARUSO PLACE
134'
134' - SLACK SPAN
PROPOSED AERIAL CONSTRUCTION
INSTALL 22661' OF NEW STRAND AND NEW 24CT FIBER CABLE
ATTACH TO EXISTING POLE
MINIMUM 18' CLEARANCE
SEE TYPICAL AERIAL PROFILE 47
PROPOSED ATTACHMENT
POLE: 17
LAT: 30.152293° LONG: -82.769422°
CLASS/HEIGHT: NA
POLE TAG: NA
POLE OWNER: FPL
HIGHEST POWER: 29'1"
LOWEST POWER: 24'8"
CATV : NA
COMM 1: NA
PROPOSED HEIGHT: 21'4"
ANCHOR: NO
RISER : NA
RISER HEIGHT : NA
MATCH TO SHEET 12
811
MasTec
Communications Group
800 S. DOUGLAS ROAD 10TH FLOOR
CORAL GABLES, FL 33134
(407) 301-9841
COMCAST
OUTSIDE PLANT CONSTRUCTION
FIBER OPTIC CABLE ROUTE
PROJECT NAME:FLLCT00700
REVISION
DATE DESCRIPTION BY
DATE 12/30/2025
SCALE 1:50
DRAWING BY MASTEC
NODE NUMBER FLLCT00700
COUNTY COLUMBIA
ADDRESS 1384 SW BRIM ST, FL 32024
TOWNSHIP 4S
RANGE 17E
SECTION 13
CHILD JB NUMBER JB0002145535
SHEET TITLE PLAN VIEW
SHEET 11 OF 69

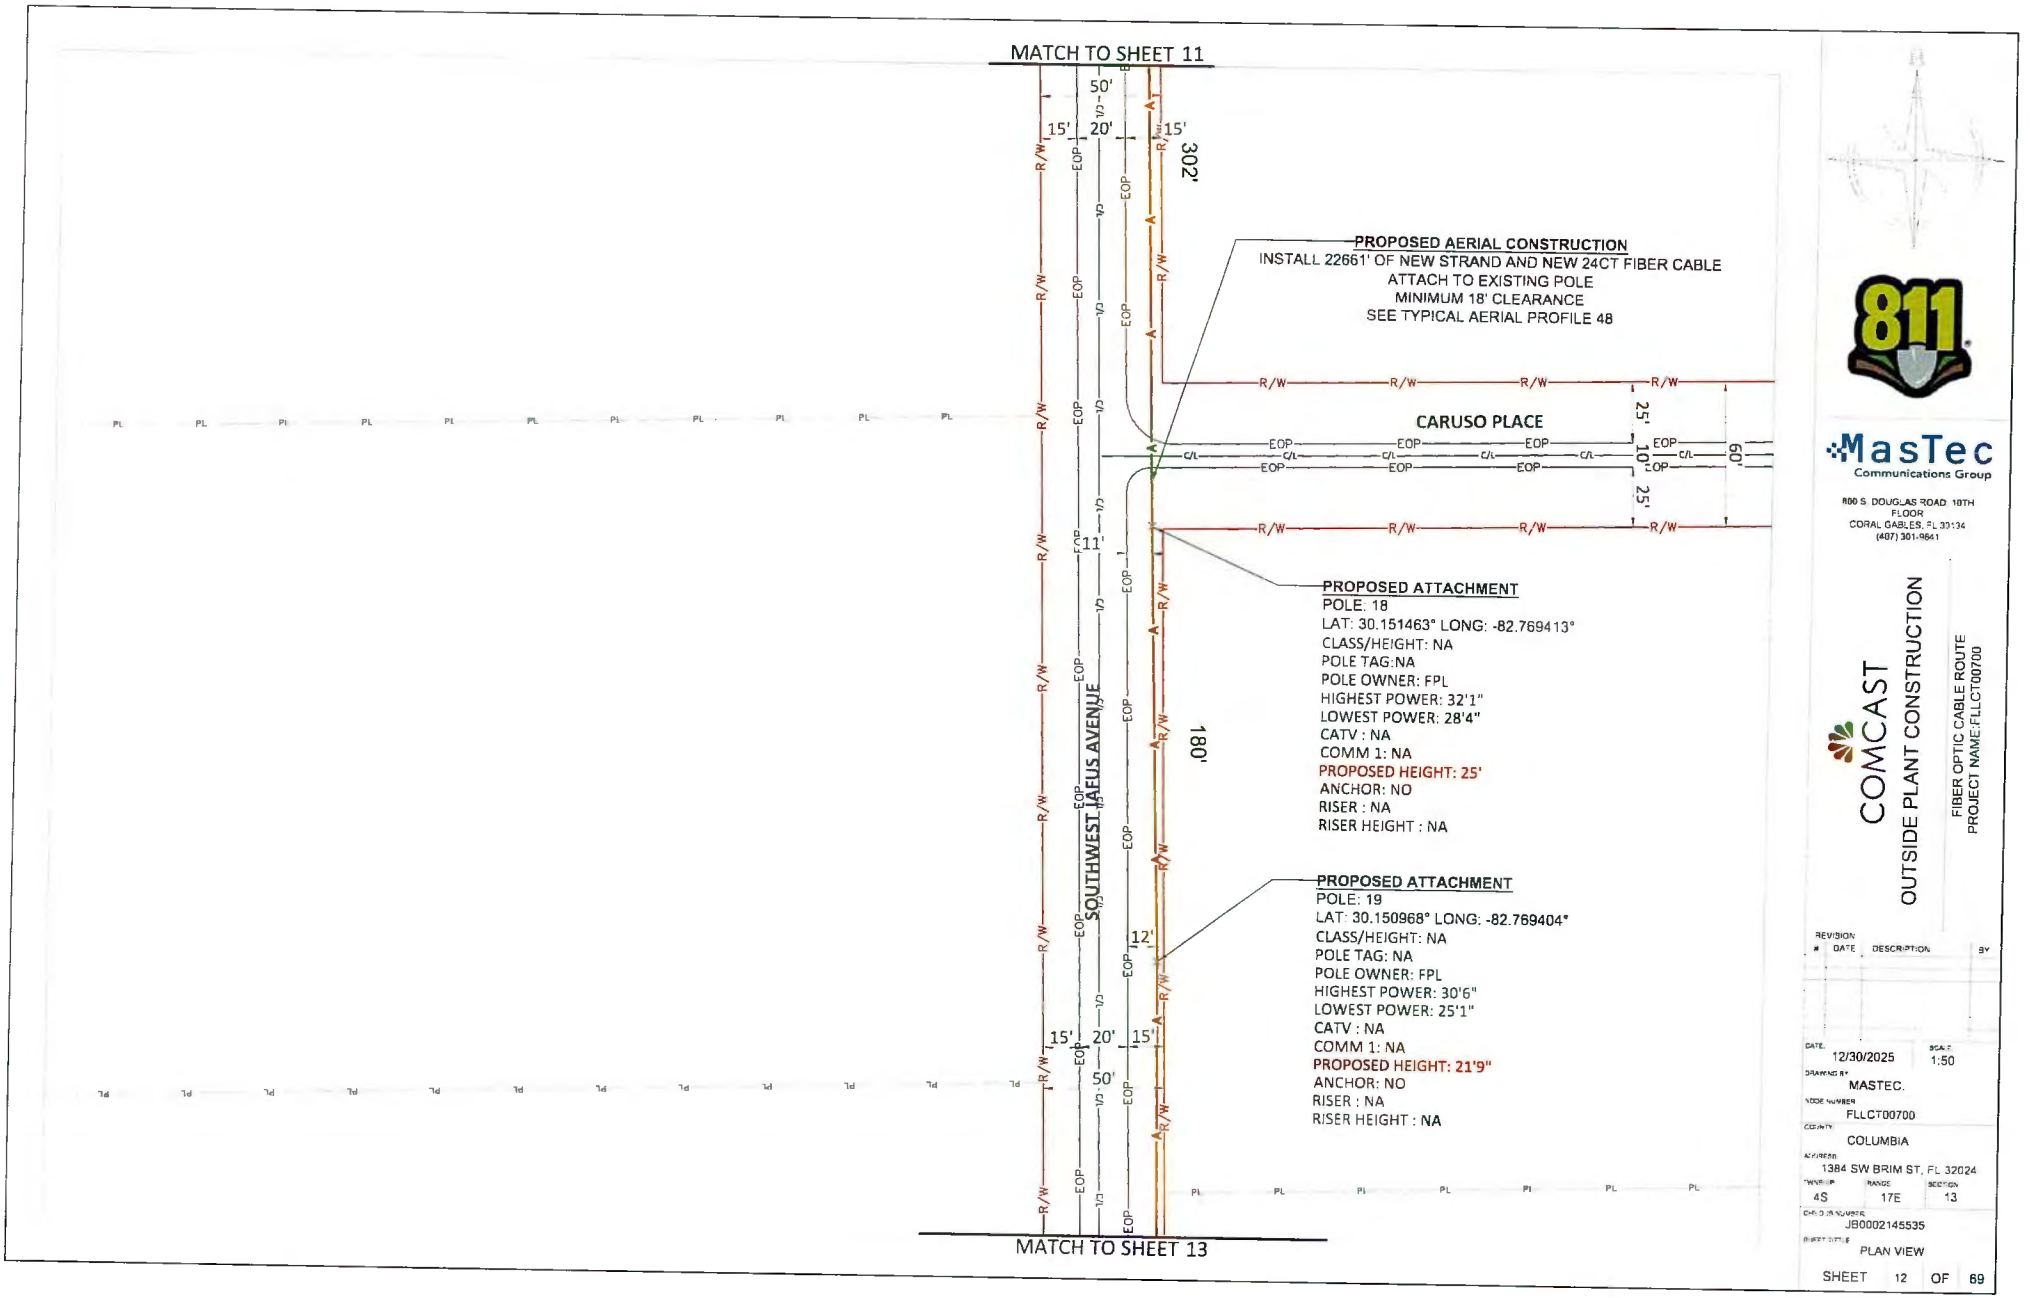

811

MasTec
Communications Group

800 S. DOUGLAS ROAD 10TH FLOOR
CORAL GABLES, FL 33134
(407) 301-9641

COMCAST

OUTSIDE PLANT CONSTRUCTION

FIBER OPTIC CABLE ROUTE
PROJECT NAME:FLLCT00700

REVISION: #	DATE	DESCRIPTION	BY

DATE: 12/30/2025
SCALE: 1:50
DRAWING BY: MASTEC.
NODE NUMBER: FLLCT00700
COUNTY: COLUMBIA
ADDRESS: 1384 SW BRIM ST, FL 32024
TOWNSHIP: 4S
RANGE: 17E
SECTION: 13
CHECK NUMBER: JB0002145535
SHEET TITLE: PLAN VIEW

SHEET 12 OF 69

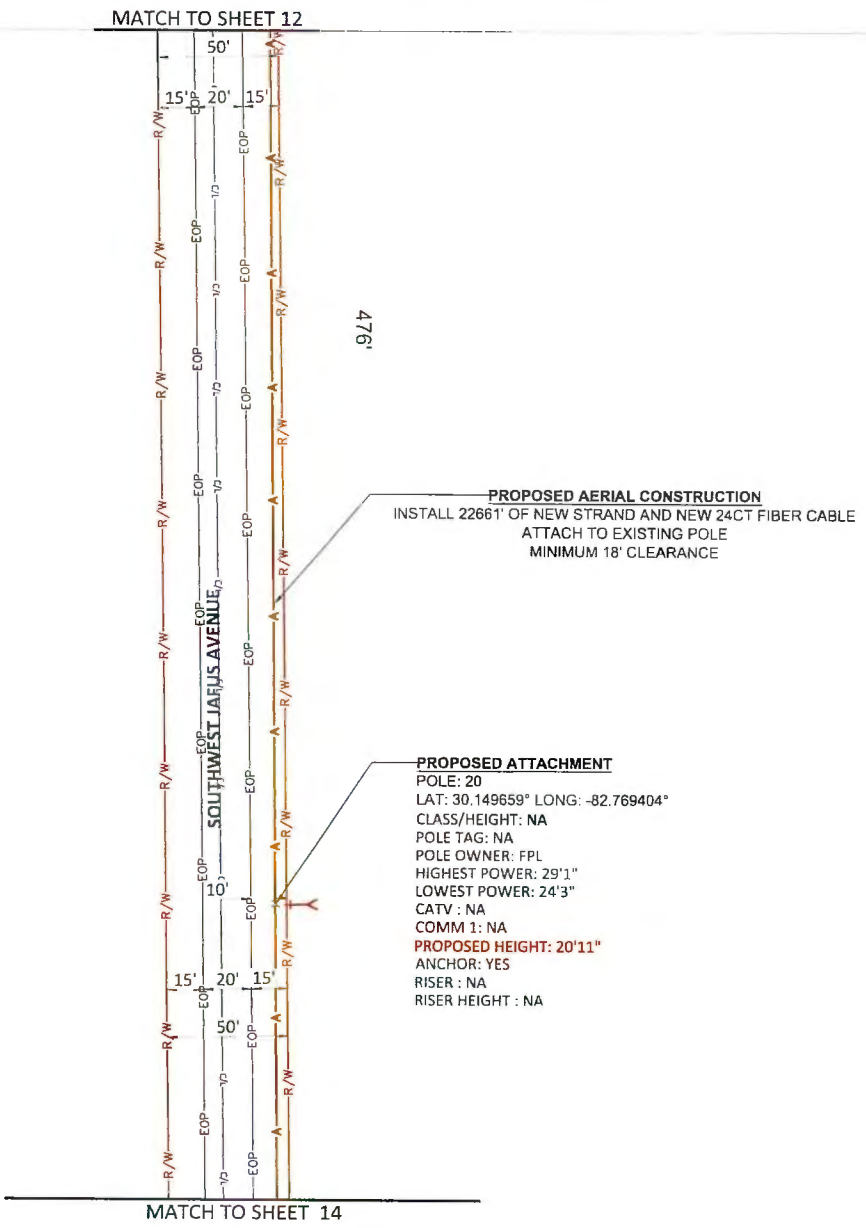

PROPOSED AERIAL CONSTRUCTION
INSTALL 22661' OF NEW STRAND AND NEW 24CT FIBER CABLE
ATTACH TO EXISTING POLE
MINIMUM 18' CLEARANCE

PROPOSED ATTACHMENT
POLE: 20
LAT: 30.149659° LONG: -82.769404°
CLASS/HEIGHT: NA
POLE TAG: NA
POLE OWNER: FPL
HIGHEST POWER: 29'1"
LOWEST POWER: 24'3"
CATV : NA
COMM 1: NA
PROPOSED HEIGHT: 20'11"
ANCHOR: YES
RISER : NA
RISER HEIGHT : NA

811

MasTec
Communications Group
800 S. DOUGLAS ROAD 10TH FLOOR
CORAL GABLES, FL 33134
(407) 301-9841

COMCAST

OUTSIDE PLANT CONSTRUCTION

FIBER OPTIC CABLE ROUTE
PROJECT NAME:FLLCT00700

REVISION #	DATE	DESCRIPTION	BY

DATE	12/30/2025
SCALE	1:50
DRAWING BY	MASTEC
NODE NUMBER	FLLCT00700
COUNTY	COLUMBIA
ADDRESS	1384 SW BRIM ST, FL 32024
TOWNSHIP	4S
RANGE	17E
SECTION	13
CHILD JB NUMBER	JB0002145535
SHEET TITLE	PLAN VIEW

SHEET 13 OF 69

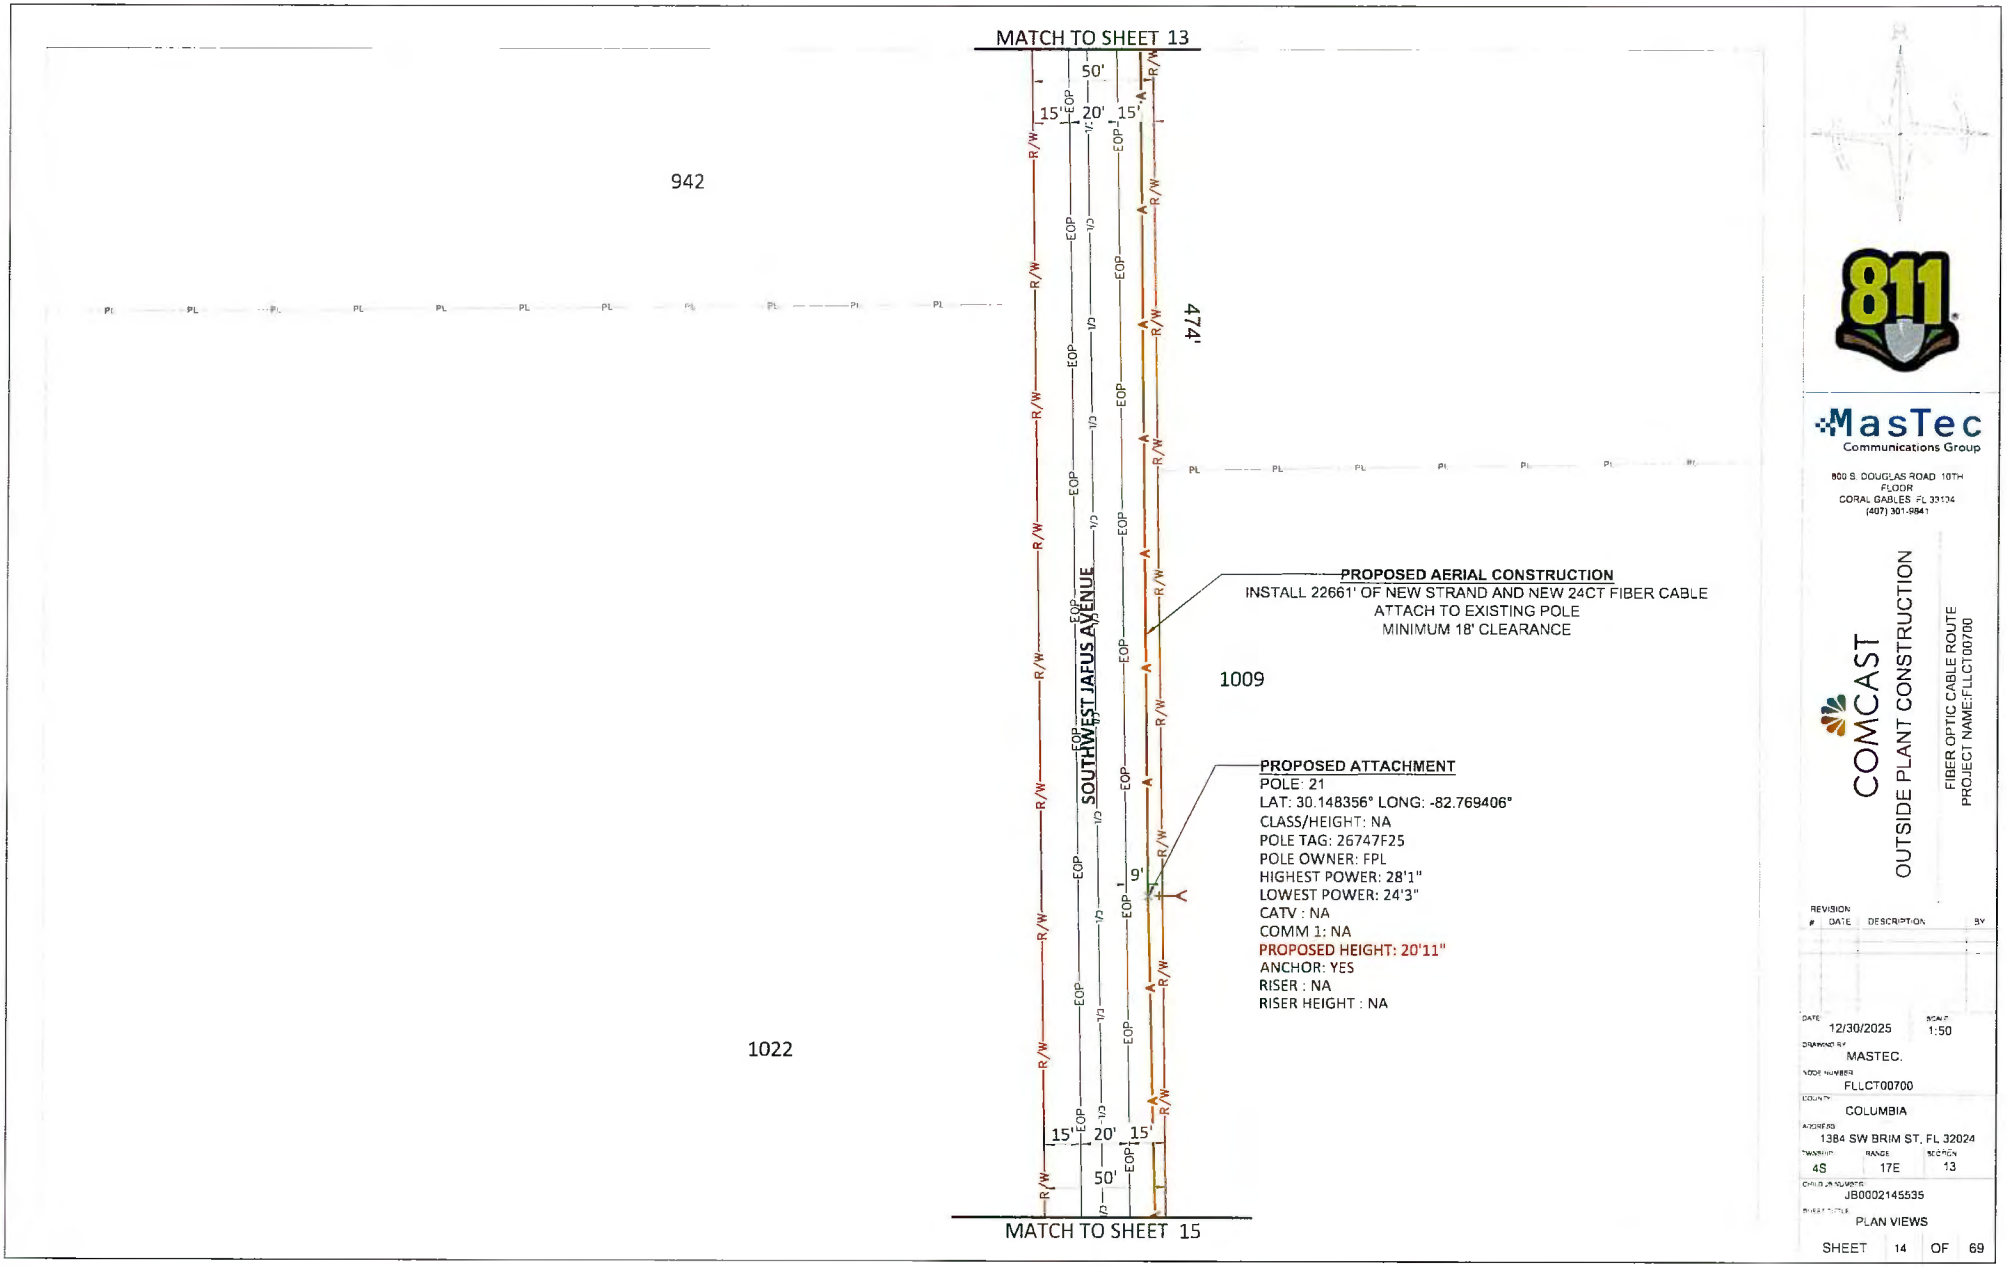

811

MasTec
Communications Group

800 S. DOUGLAS ROAD 10TH FLOOR
CORAL GABLES, FL 33134
(407) 301-9841

COMCAST

OUTSIDE PLANT CONSTRUCTION

FIBER OPTIC CABLE ROUTE
PROJECT NAME:FLLCT00700

REVISION #	DATE	DESCRIPTION	BY

DATE 12/30/2025
SCALE 1:50
DRAWN BY MASTEC
NODE NUMBER FLLCT00700
COUNTY COLUMBIA
ADDRESS 1384 SW BRIM ST, FL 32024
TOWNSHIP 4S
RANGE 17E
SECTION 13
CHILD JB NUMBER JB0002145535
SHEET TITLE PLAN VIEWS

SHEET 14 OF 69

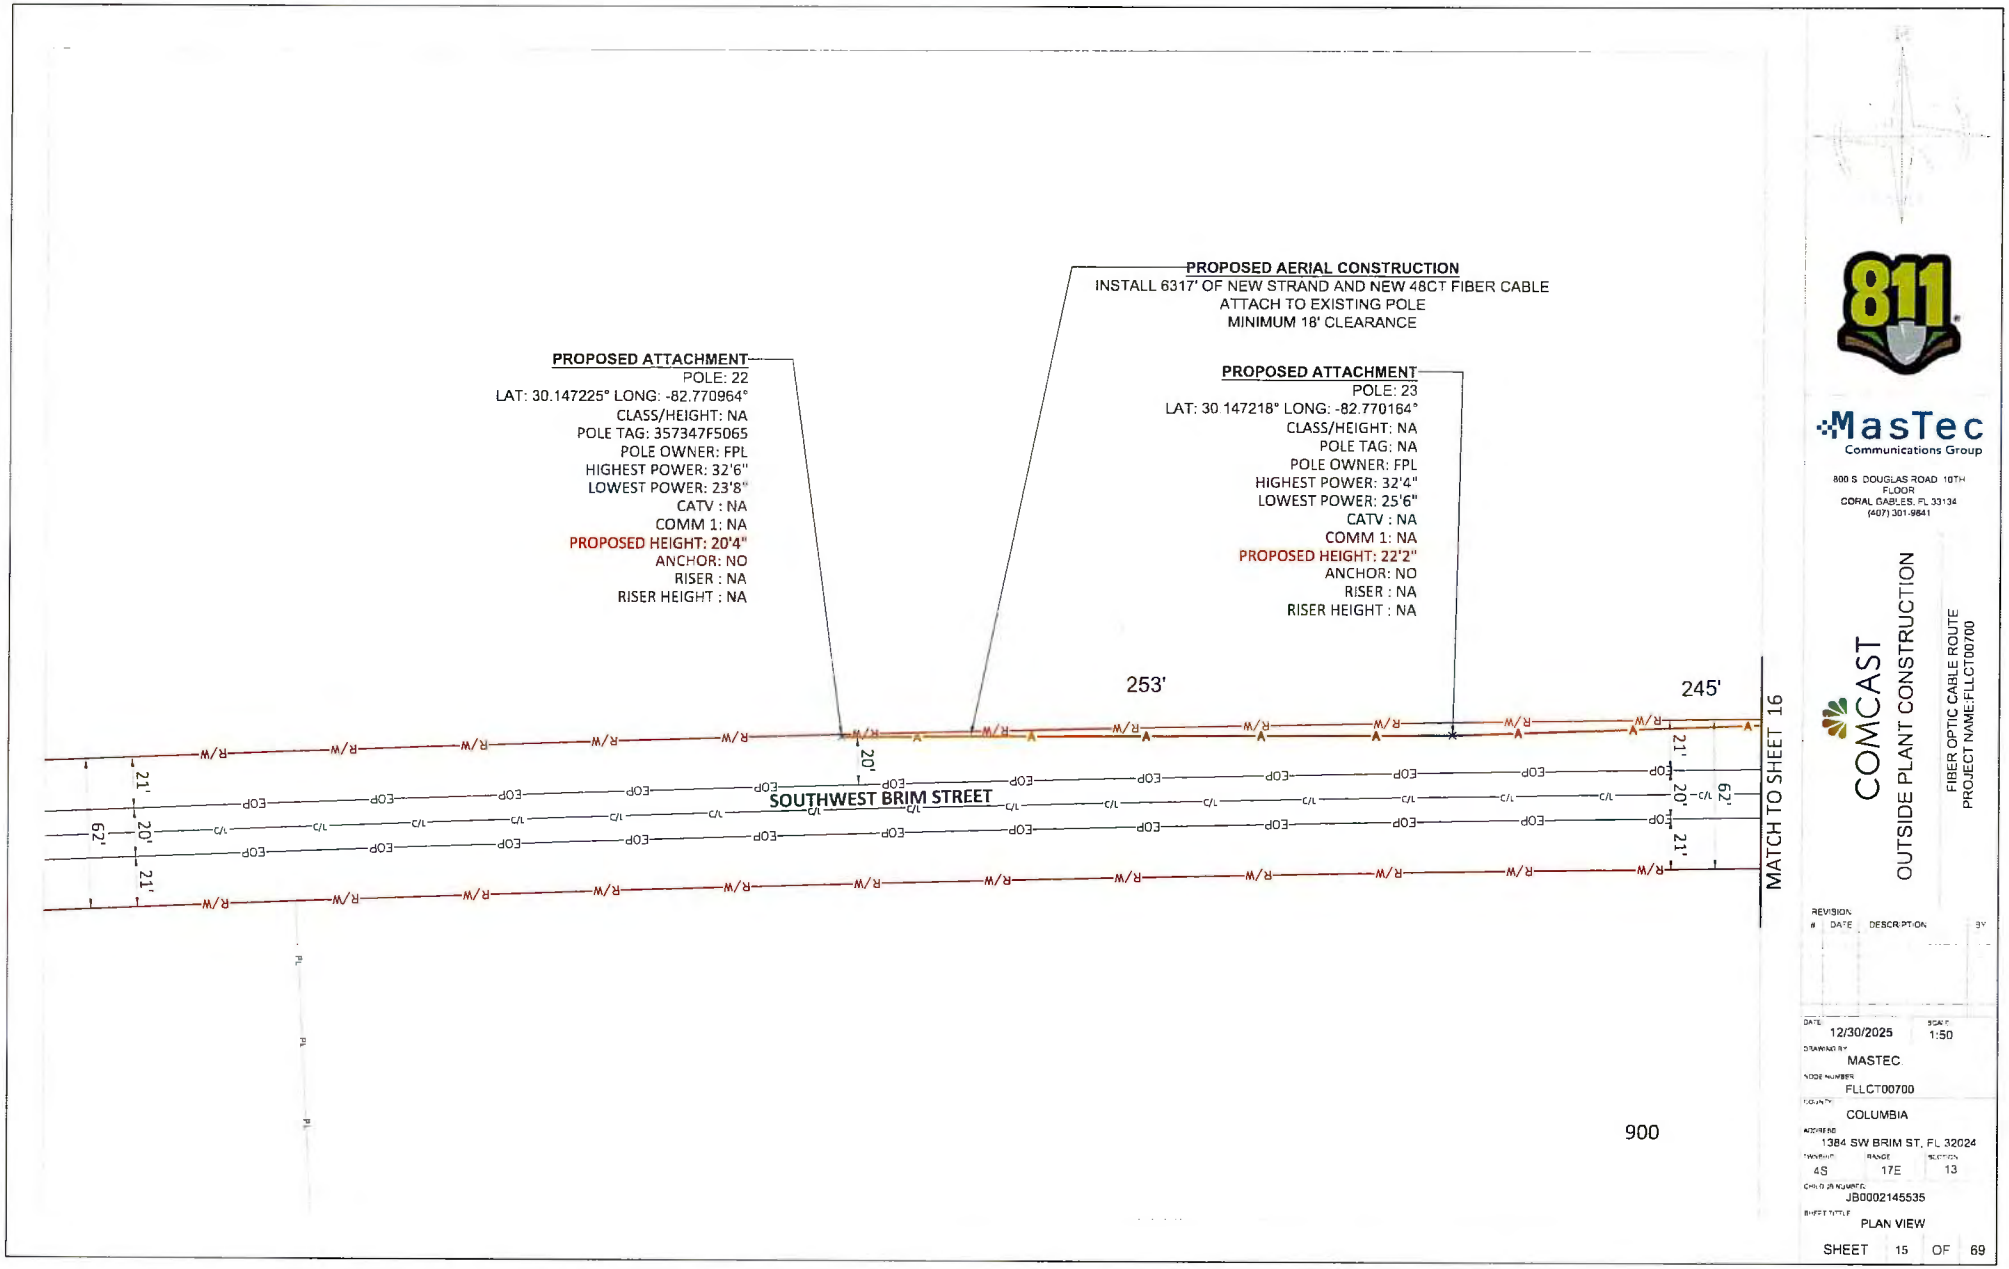

811

MasTec
Communications Group

800 S. DOUGLAS ROAD 10TH FLOOR
CORAL GABLES, FL 33134
(407) 301-9841

COMCAST

OUTSIDE PLANT CONSTRUCTION

FIBER OPTIC CABLE ROUTE
PROJECT NAME:FLLCT00700

REVISION #	DATE	DESCRIPTION	BY

DATE	12/30/2025
SCALE	1:50
DRAWN BY	MASTEC
NODE NUMBER	FLLCT00700
COUNTY	COLUMBIA
ADDRESS	1384 SW BRIM ST, FL 32024
TOWNSHIP	4S
RANGE	17E
SECTION	13
CHILD JB NUMBER	JB0002145535
SHEET TITLE	PLAN VIEW

SHEET 15 OF 69

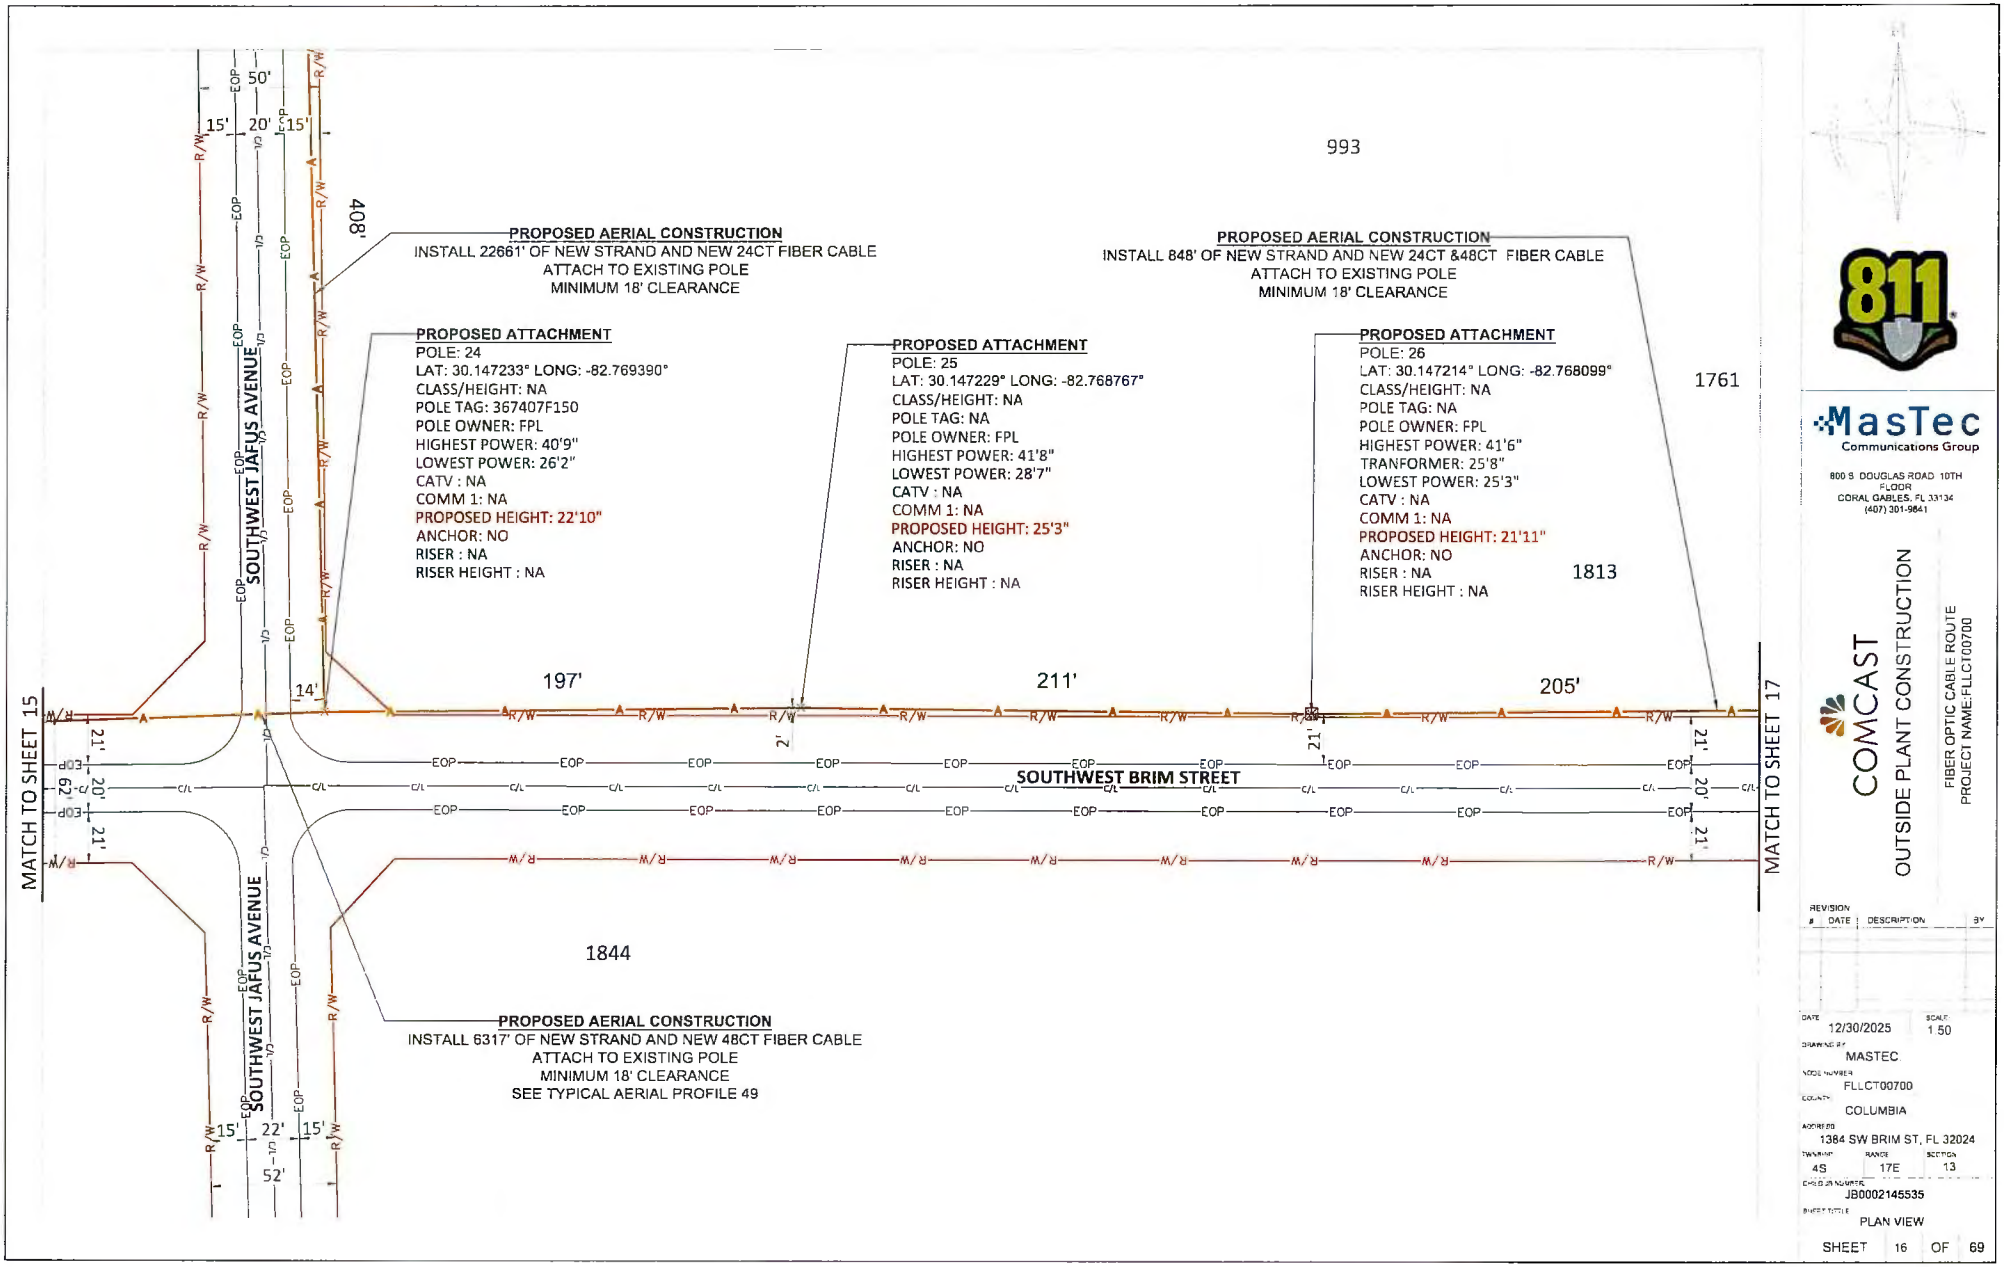
PROPOSED AERIAL CONSTRUCTION
INSTALL 22661' OF NEW STRAND AND NEW 24CT FIBER CABLE
ATTACH TO EXISTING POLE
MINIMUM 18' CLEARANCE
PROPOSED ATTACHMENT
POLE: 24
LAT: 30.147233° LONG: -82.769390°
CLASS/HEIGHT: NA
POLE TAG: 367407F150
POLE OWNER: FPL
HIGHEST POWER: 40'9"
LOWEST POWER: 26'2"
CATV : NA
COMM 1: NA
PROPOSED HEIGHT: 22'10"
ANCHOR: NO
RISER : NA
RISER HEIGHT : NA
PROPOSED ATTACHMENT
POLE: 25
LAT: 30.147229° LONG: -82.768767°
CLASS/HEIGHT: NA
POLE TAG: NA
POLE OWNER: FPL
HIGHEST POWER: 41'8"
LOWEST POWER: 28'7"
CATV : NA
COMM 1: NA
PROPOSED HEIGHT: 25'3"
ANCHOR: NO
RISER : NA
RISER HEIGHT : NA
PROPOSED AERIAL CONSTRUCTION
INSTALL 848' OF NEW STRAND AND NEW 24CT &48CT FIBER CABLE
ATTACH TO EXISTING POLE
MINIMUM 18' CLEARANCE
PROPOSED ATTACHMENT
POLE: 26
LAT: 30.147214° LONG: -82.768099°
CLASS/HEIGHT: NA
POLE TAG: NA
POLE OWNER: FPL
HIGHEST POWER: 41'6"
TRANFORMER: 25'8"
LOWEST POWER: 25'3"
CATV : NA
COMM 1: NA
PROPOSED HEIGHT: 21'11"
ANCHOR: NO
RISER : NA
RISER HEIGHT : NA
PROPOSED AERIAL CONSTRUCTION
INSTALL 6317' OF NEW STRAND AND NEW 48CT FIBER CABLE
ATTACH TO EXISTING POLE
MINIMUM 18' CLEARANCE
SEE TYPICAL AERIAL PROFILE 49
SOUTHWEST JAFUS AVENUE
SOUTHWEST BRIM STREET
MATCH TO SHEET 15
MATCH TO SHEET 17
993
1761
1813
1844
408'
197'
211'
205'
50'
52'
MasTec
Communications Group
800 S DOUGLAS ROAD 10TH FLOOR
CORAL GABLES, FL 33134
(407) 301-9841
COMCAST
OUTSIDE PLANT CONSTRUCTION
FIBER OPTIC CABLE ROUTE
PROJECT NAME-FLLC100700
REVISION
DATE DESCRIPTION BY
DATE 12/30/2025
SCALE 1:50
DRAWING BY MASTEC
NODE NUMBER FLLCT00700
COUNTY COLUMBIA
ADDRESS 1384 SW BRIM ST, FL 32024
TWNSHP 4S
RANGE 17E
SECTION 13
CMS/JOB NUMBER JB0002145535
SHEET TITLE PLAN VIEW
SHEET 16 OF 69

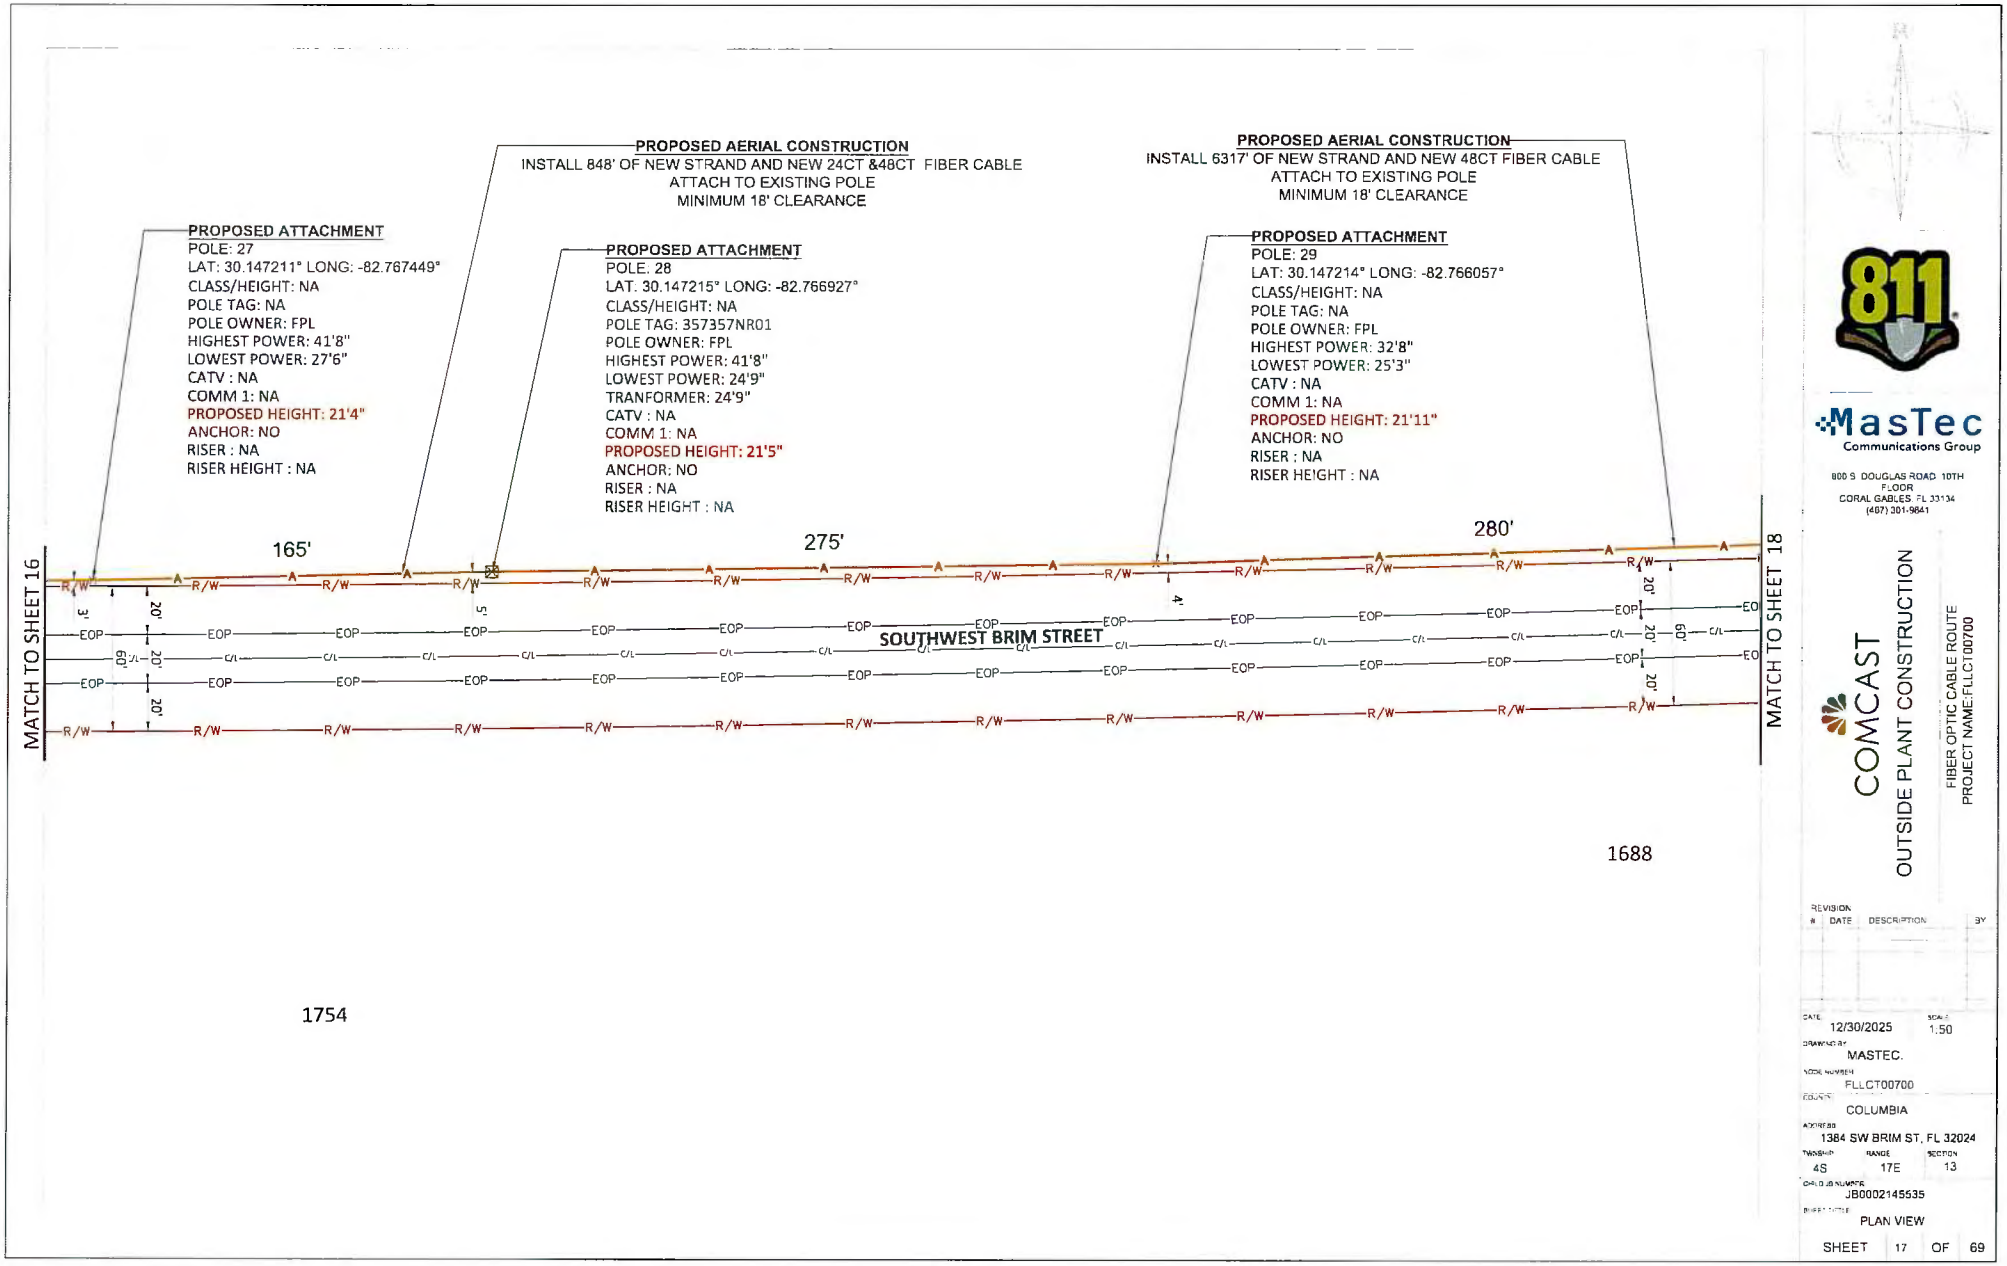

811

MasTec
Communications Group

800 S. DOUGLAS ROAD 10TH FLOOR
CORAL GABLES, FL 33134
(407) 301-9841

COMCAST

OUTSIDE PLANT CONSTRUCTION

FIBER OPTIC CABLE ROUTE
PROJECT NAME:FLLCT00700

REVISION #	DATE	DESCRIPTION	BY

DATE: 12/30/2025
SCALE: 1:50
DRAWN BY: MASTEC.
NODE NUMBER: FLLCT00700
COUNTY: COLUMBIA
ADDRESS: 1384 SW BRIM ST, FL 32024
TOWNSHIP: 4S
RANGE: 17E
SECTION: 13
CIRCUIT ID NUMBER: JB0002145535
SHEET TITLE: PLAN VIEW

SHEET 17 OF 69

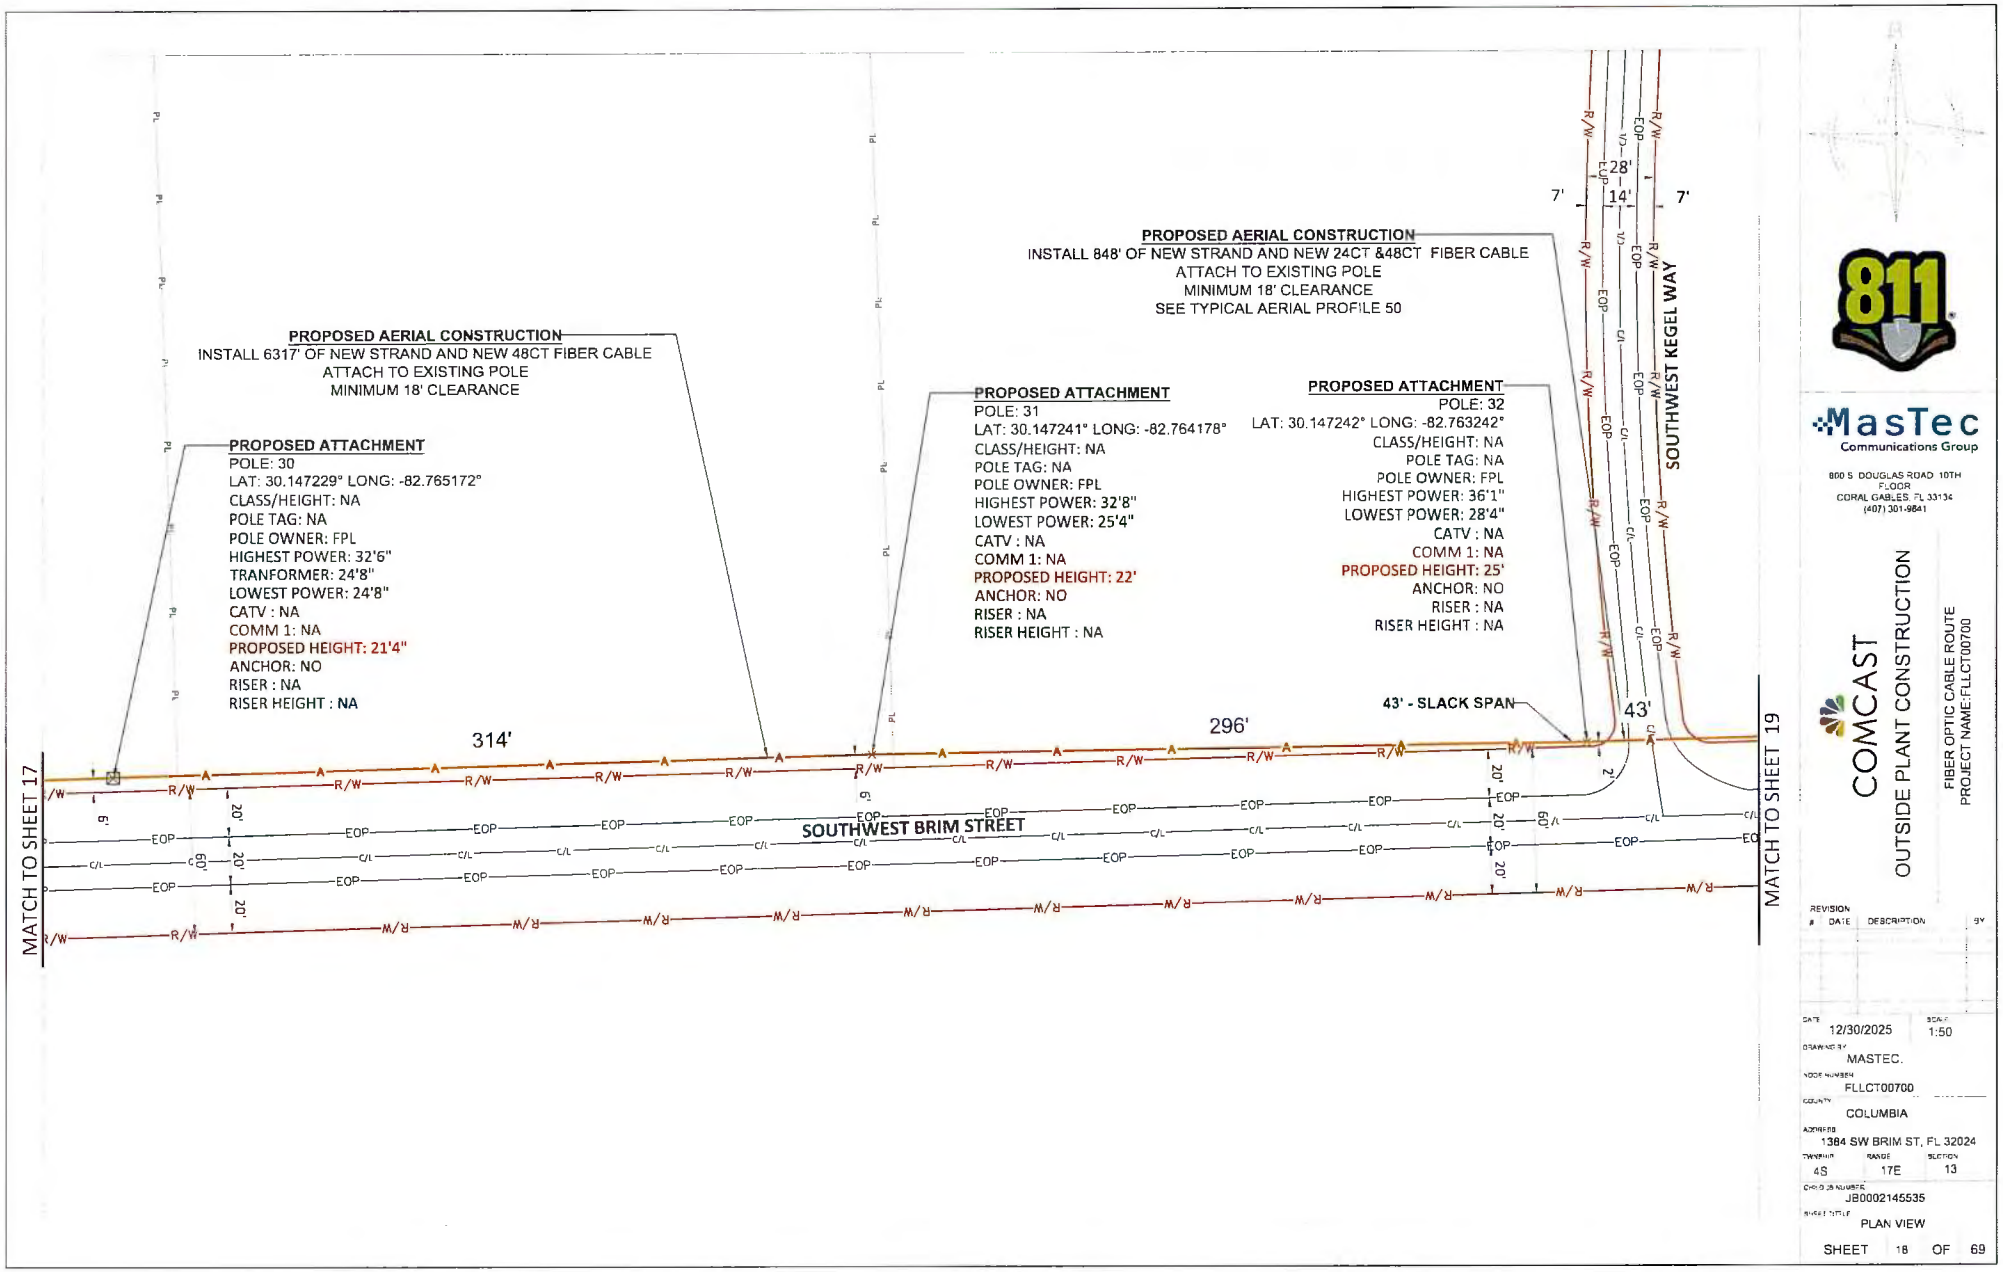

811

MasTec
Communications Group

800 S DOUGLAS ROAD 10TH FLOOR
CORAL GABLES, FL 33134
(407) 301-9841

COMCAST
OUTSIDE PLANT CONSTRUCTION
FIBER OPTIC CABLE ROUTE
PROJECT NAME:FLLCT00700

REVISION #	DATE	DESCRIPTION	BY

DATE	12/30/2025
SCALE	1:50
DRAWN BY	MASTEC.
NODE NUMBER	FLLCT00700
COUNTY	COLUMBIA
ADDRESS	1384 SW BRIM ST, FL 32024
TOWNSHIP	4S
RANGE	17E
SECTION	13
CHILD JB NUMBER	JB0002145535
SHEET TITLE	PLAN VIEW

SHEET 18 OF 69

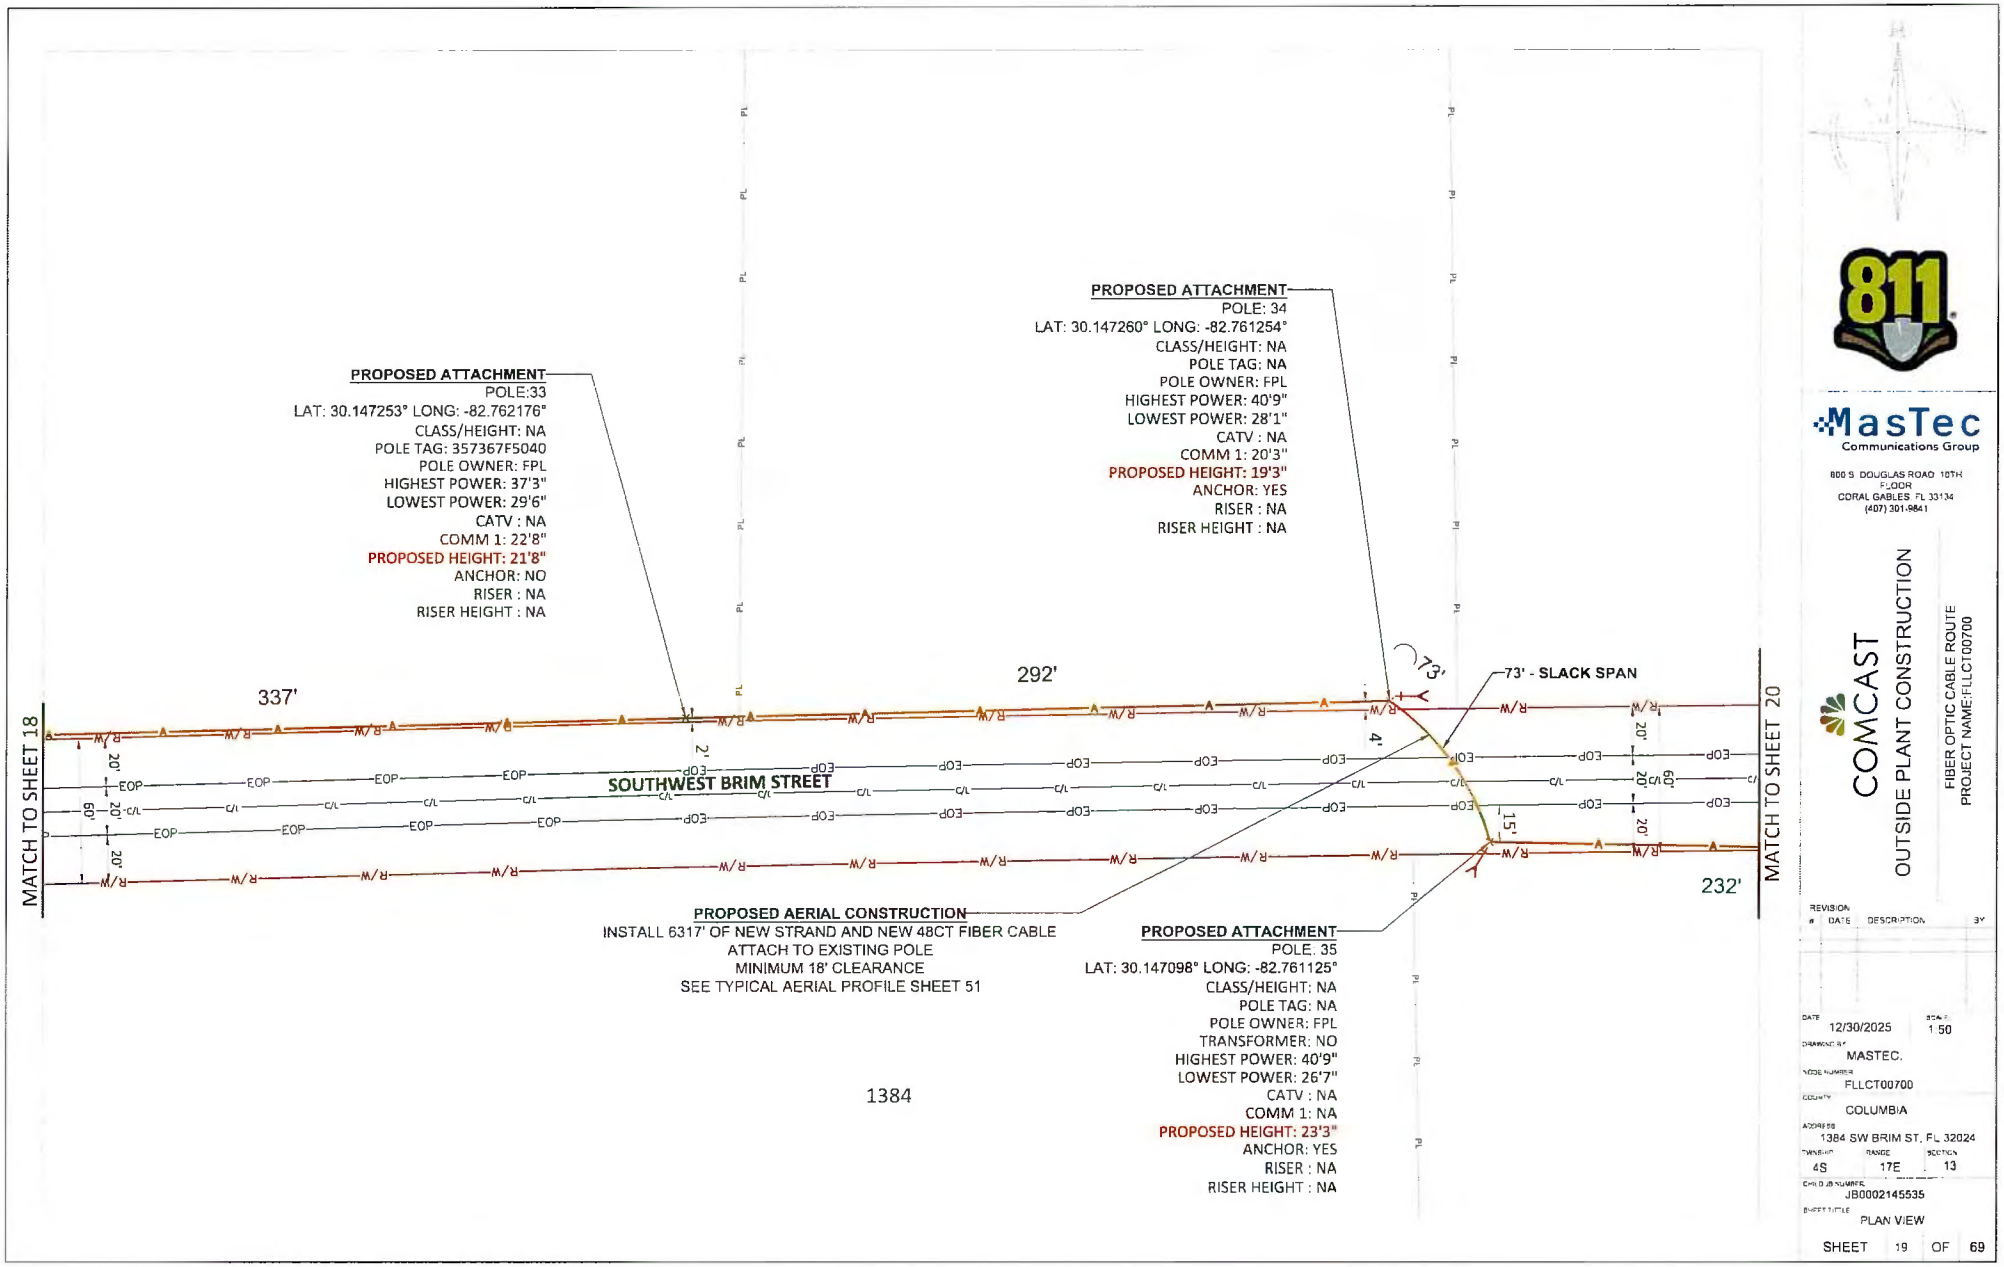
PROPOSED ATTACHMENT
POLE:33
LAT: 30.147253° LONG: -82.762176°
CLASS/HEIGHT: NA
POLE TAG: 357367F5040
POLE OWNER: FPL
HIGHEST POWER: 37'3"
LOWEST POWER: 29'6"
CATV : NA
COMM 1: 22'8"
PROPOSED HEIGHT: 21'8"
ANCHOR: NO
RISER : NA
RISER HEIGHT : NA
PROPOSED ATTACHMENT
POLE: 34
LAT: 30.147260° LONG: -82.761254°
CLASS/HEIGHT: NA
POLE TAG: NA
POLE OWNER: FPL
HIGHEST POWER: 40'9"
LOWEST POWER: 28'1"
CATV : NA
COMM 1: 20'3"
PROPOSED HEIGHT: 19'3"
ANCHOR: YES
RISER : NA
RISER HEIGHT : NA
337'
292'
232'
73'
73' - SLACK SPAN
SOUTHWEST BRIM STREET
MATCH TO SHEET 18
MATCH TO SHEET 20
PROPOSED AERIAL CONSTRUCTION
INSTALL 6317' OF NEW STRAND AND NEW 48CT FIBER CABLE
ATTACH TO EXISTING POLE
MINIMUM 18' CLEARANCE
SEE TYPICAL AERIAL PROFILE SHEET 51
PROPOSED ATTACHMENT
POLE. 35
LAT: 30.147098° LONG: -82.761125°
CLASS/HEIGHT: NA
POLE TAG: NA
POLE OWNER: FPL
TRANSFORMER: NO
HIGHEST POWER: 40'9"
LOWEST POWER: 26'7"
CATV : NA
COMM 1: NA
PROPOSED HEIGHT: 23'3"
ANCHOR: YES
RISER : NA
RISER HEIGHT : NA
1384
MasTec
Communications Group
800 S. DOUGLAS ROAD 10TH FLOOR
CORAL GABLES, FL 33134
(407) 301-9841
COMCAST
OUTSIDE PLANT CONSTRUCTION
FIBER OPTIC CABLE ROUTE
PROJECT NAME:FLLCT00700
REVISION
DATE DESCRIPTION BY
DATE 12/30/2025
SCALE 1:50
DRAWING BY MASTEC
NODE NUMBER FLLCT00700
COUNTY COLUMBIA
ADDRESS 1384 SW BRIM ST, FL 32024
TOWNSHIP 4S
RANGE 17E
SECTION 13
CMS JOB NUMBER JB0002145535
SHEET TITLE PLAN VIEW
SHEET 19 OF 69

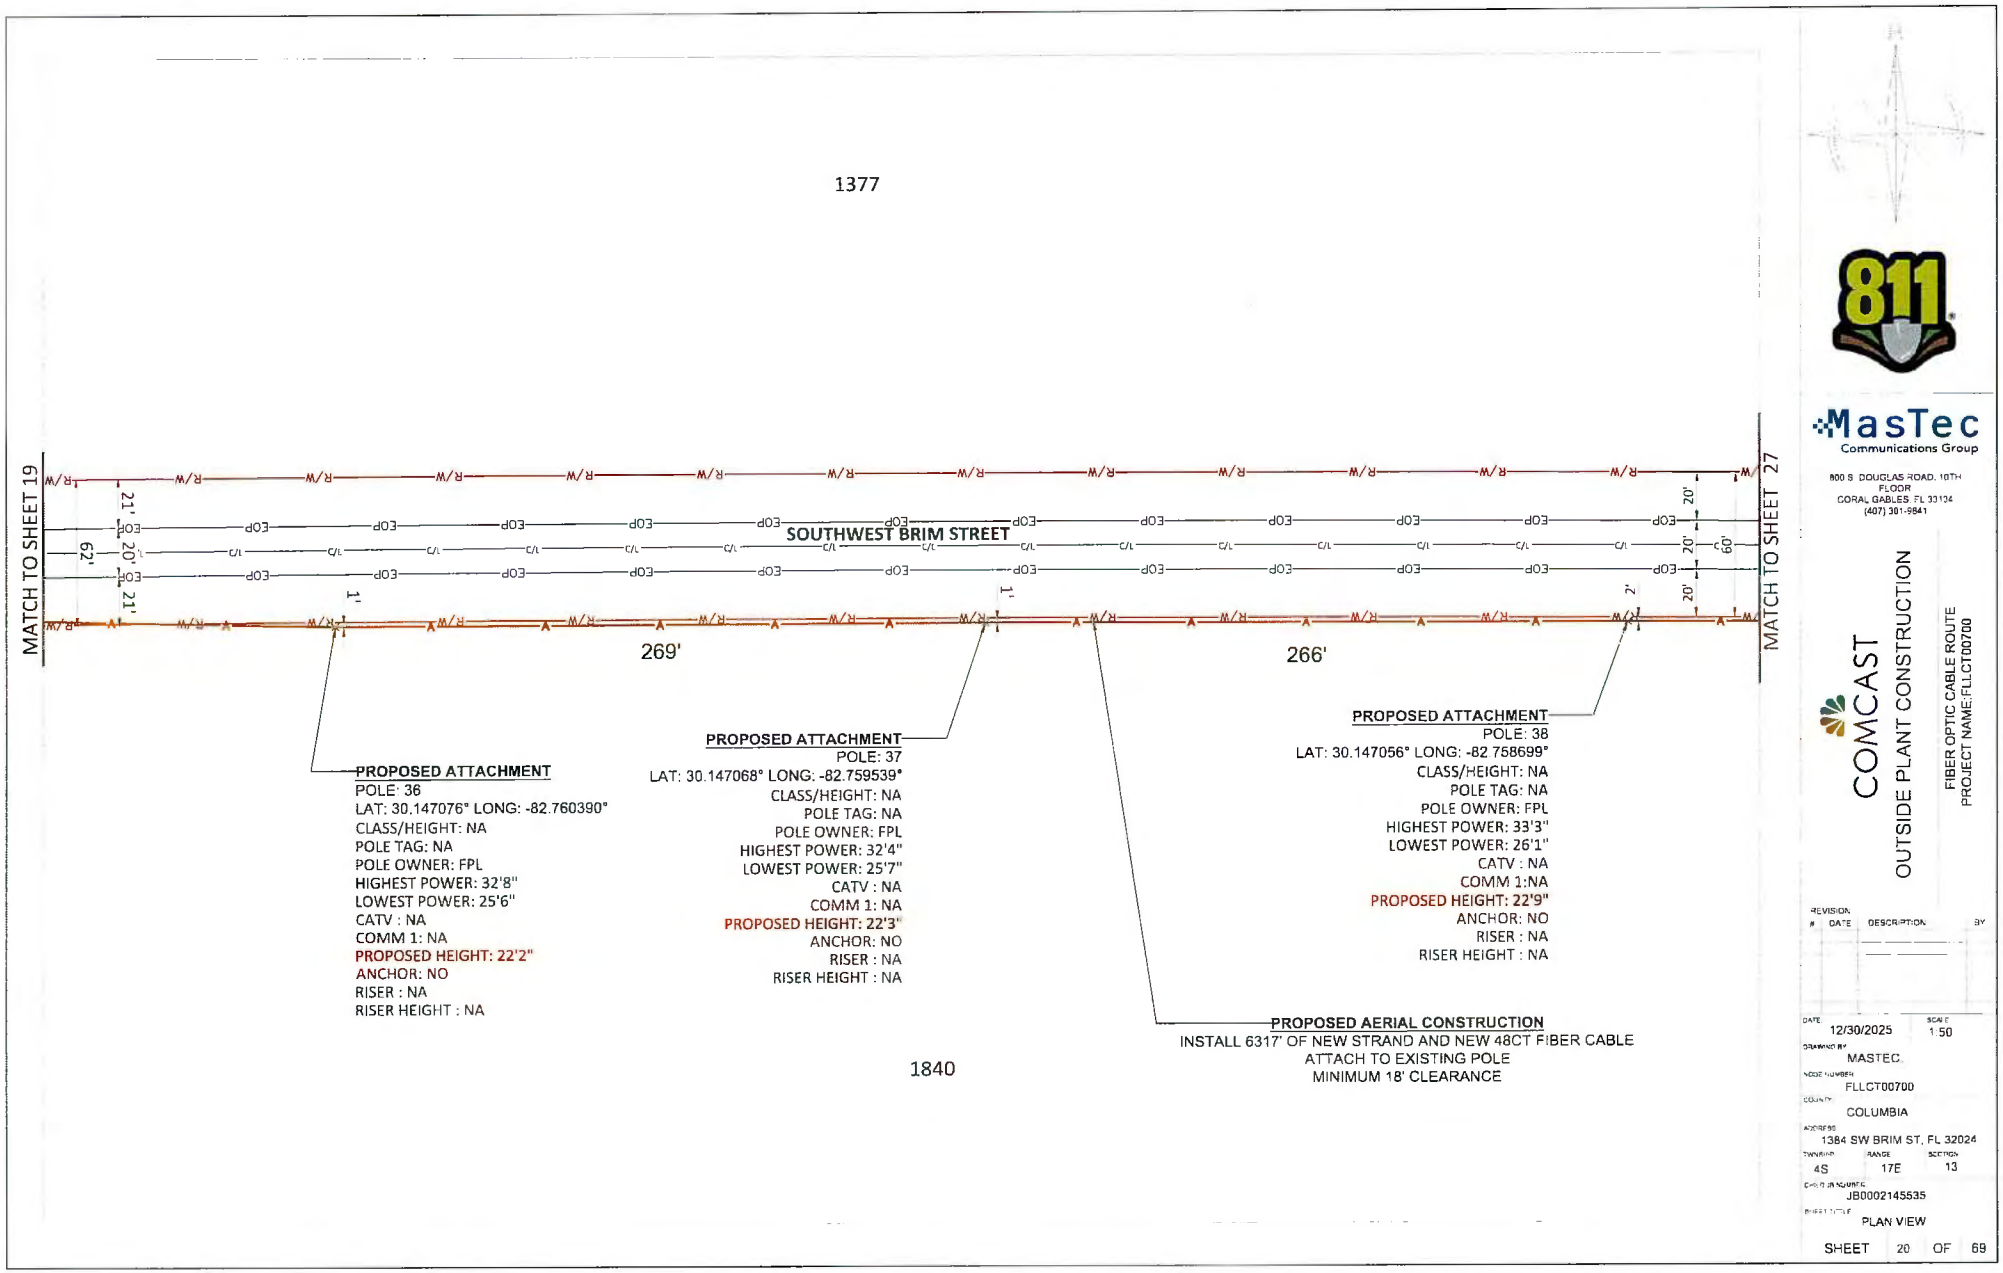

811

MasTec Communications Group

800 S. DOUGLAS ROAD, 10TH FLOOR
CORAL GABLES, FL 33134
(407) 301-9841

COMCAST

OUTSIDE PLANT CONSTRUCTION

FIBER OPTIC CABLE ROUTE
PROJECT NAME:FLLCT00700

REVISION #	DATE	DESCRIPTION	BY

DATE: 12/30/2025
SCALE: 1:50
DRAWING BY: MASTEC
NODE NUMBER: FLLCT00700
COUNTY: COLUMBIA
ADDRESS: 1384 SW BRIM ST, FL 32024
TOWNSHIP: 4S
RANGE: 17E
SECTION: 13
CROSS STREETS: JB0002145535
SHEET TITLE: PLAN VIEW

SHEET 20 OF 69

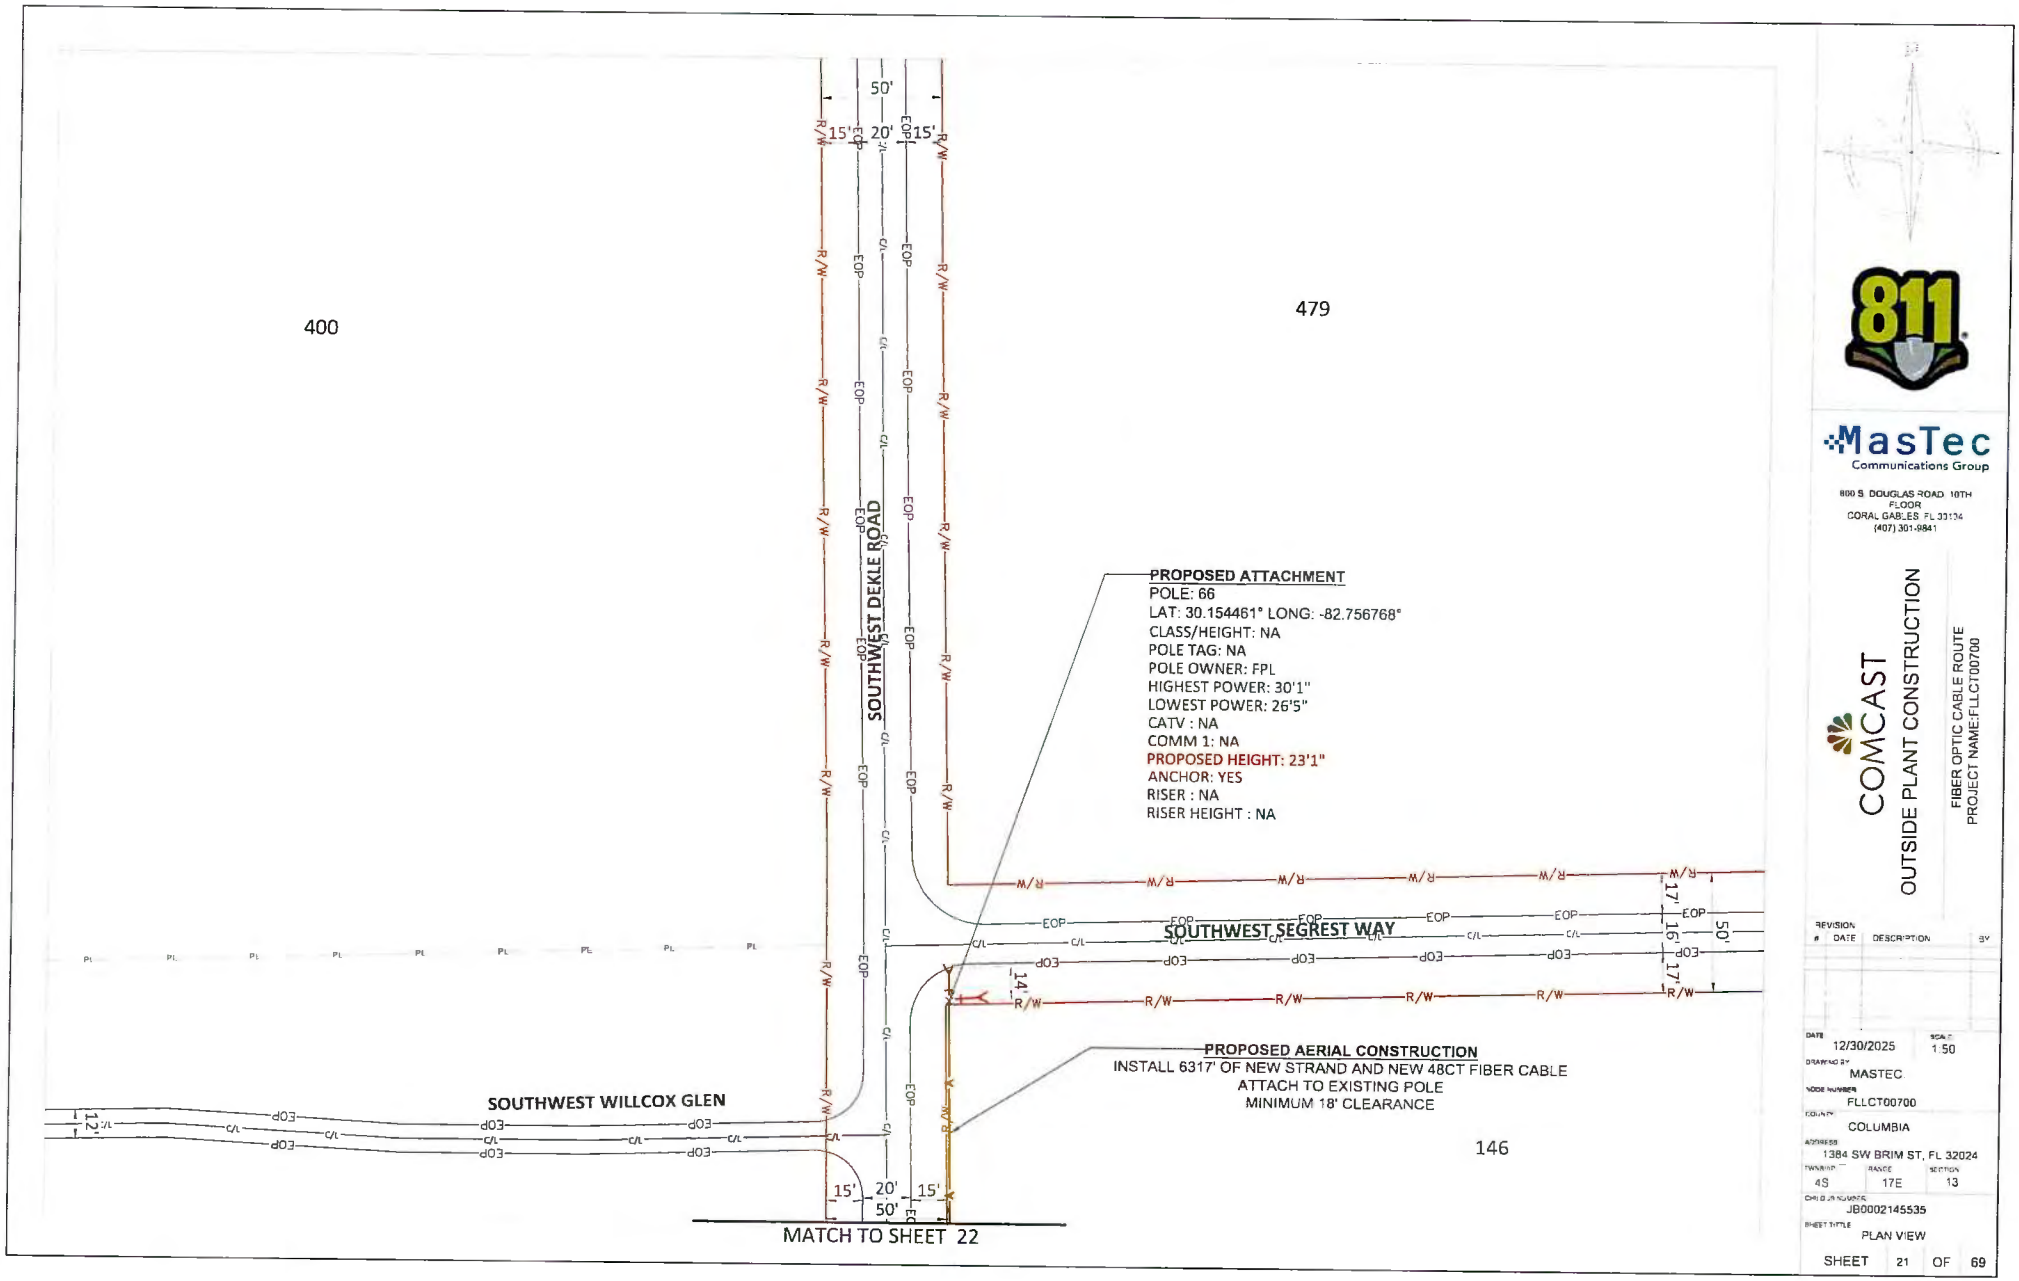
400
479
146
SOUTHWEST DEKLE ROAD
SOUTHWEST SEGREST WAY
SOUTHWEST WILLCOX GLEN
50'
15'
20'
15'
PROPOSED ATTACHMENT
POLE: 66
LAT: 30.154461° LONG: -82.756768°
CLASS/HEIGHT: NA
POLE TAG: NA
POLE OWNER: FPL
HIGHEST POWER: 30'1"
LOWEST POWER: 26'5"
CATV : NA
COMM 1: NA
PROPOSED HEIGHT: 23'1"
ANCHOR: YES
RISER : NA
RISER HEIGHT : NA
PROPOSED AERIAL CONSTRUCTION
INSTALL 6317' OF NEW STRAND AND NEW 48CT FIBER CABLE
ATTACH TO EXISTING POLE
MINIMUM 18' CLEARANCE
MATCH TO SHEET 22
811
MasTec
Communications Group
800 S. DOUGLAS ROAD, 10TH FLOOR
CORAL GABLES, FL 33134
(407) 301-9841
COMCAST
OUTSIDE PLANT CONSTRUCTION
FIBER OPTIC CABLE ROUTE
PROJECT NAME:FLLCT00700
REVISION
DATE DESCRIPTION BY
DATE 12/30/2025
SCALE 1:50
DRAWING BY MASTEC
NODE NUMBER FLLCT00700
COUNTY COLUMBIA
ADDRESS 1384 SW BRIM ST, FL 32024
TOWNSHIP 4S
RANGE 17E
SECTION 13
CHILD JOB NUMBER JB0002145535
SHEET TITLE PLAN VIEW
SHEET 21 OF 69

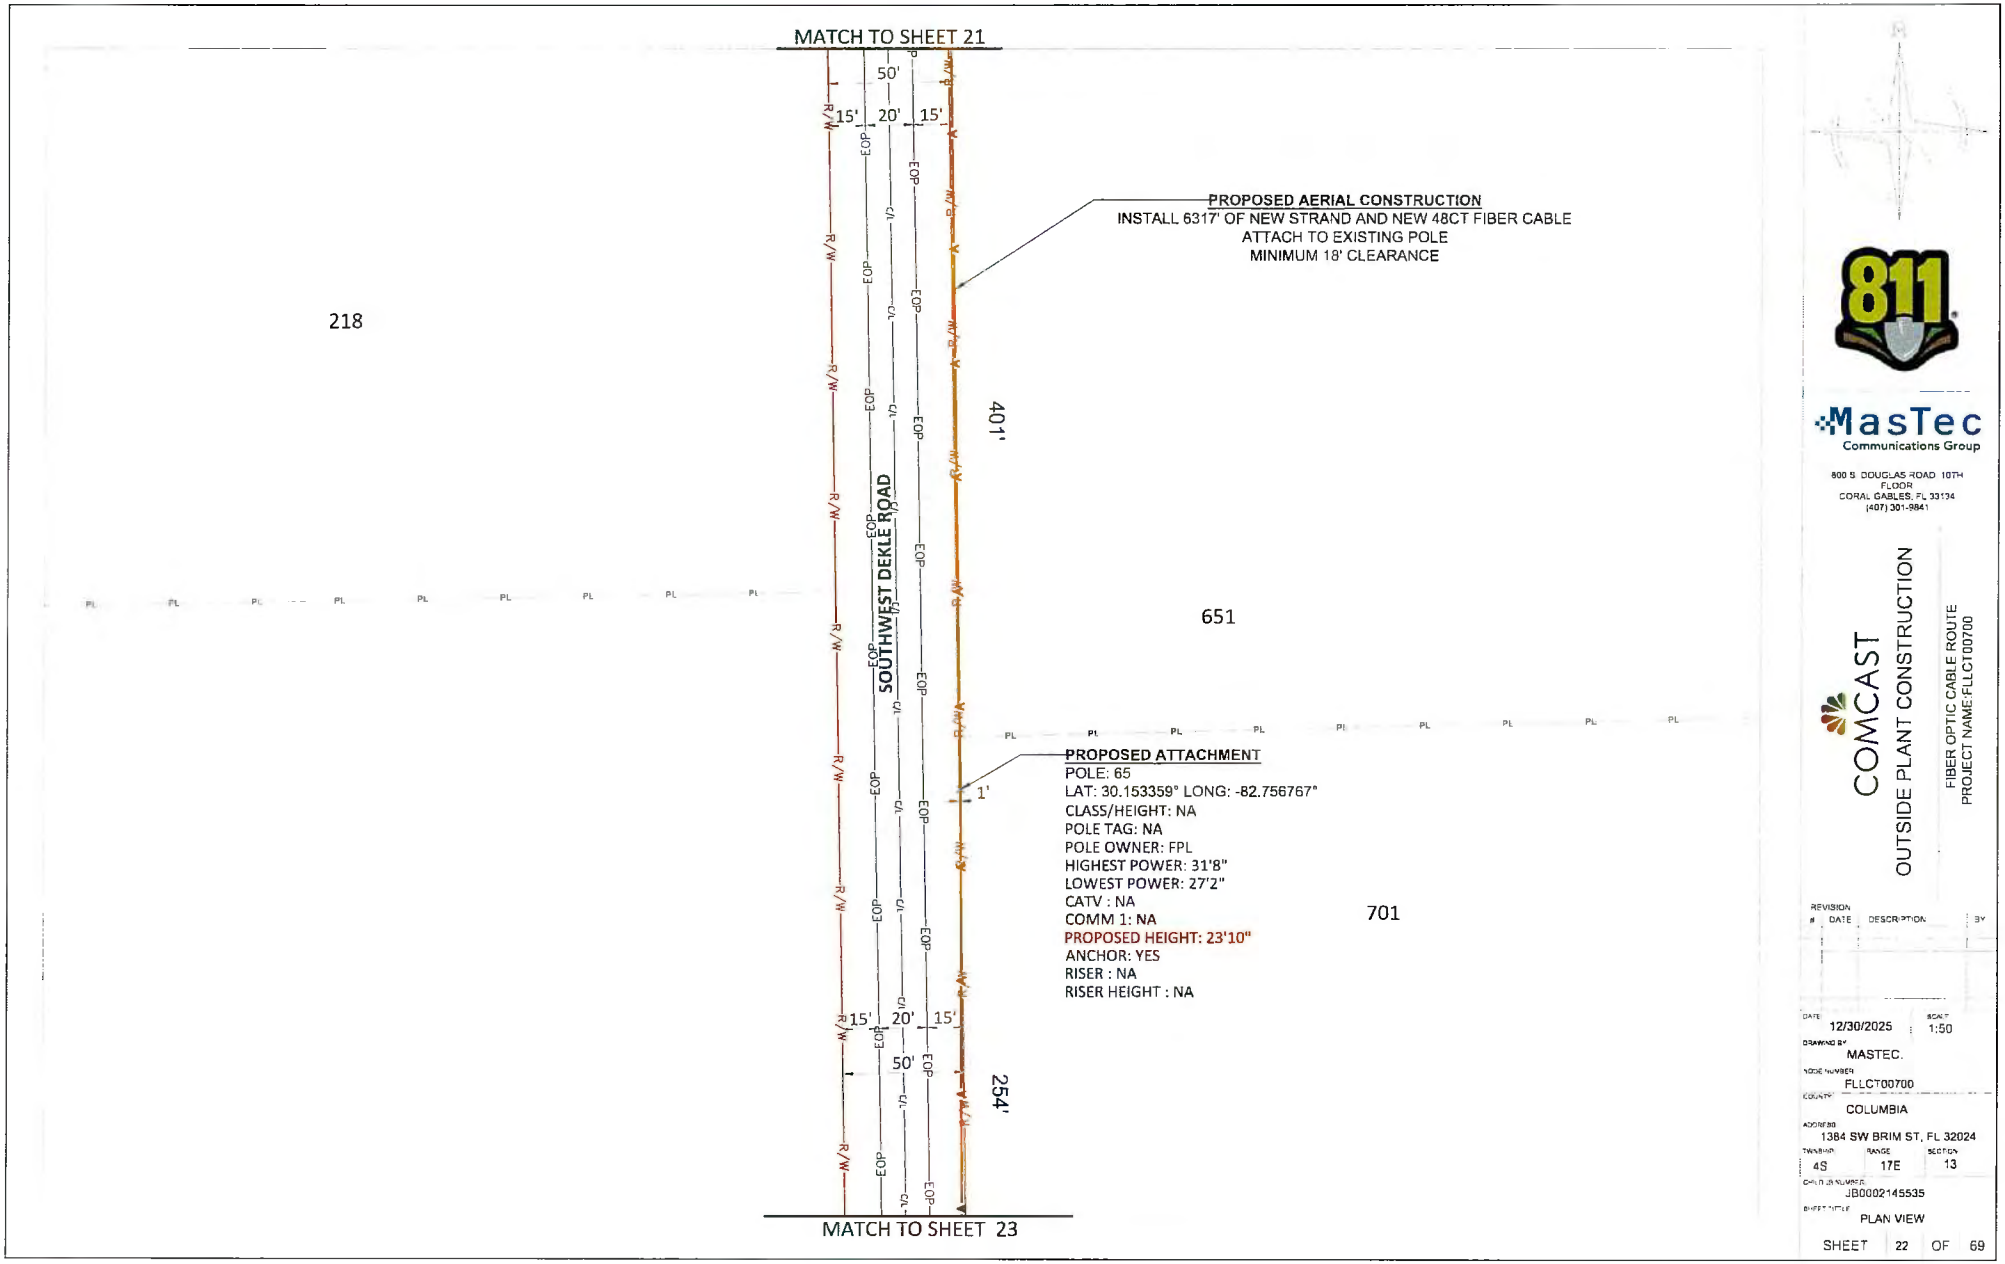

811

MasTec
Communications Group

800 S DOUGLAS ROAD 10TH FLOOR
CORAL GABLES, FL 33134
(407) 301-9841

COMCAST

OUTSIDE PLANT CONSTRUCTION

FIBER OPTIC CABLE ROUTE
PROJECT NAME:FLLCT00700

REVISION #	DATE	DESCRIPTION	BY

DATE 12/30/2025
SCALE 1:50
DRAWING BY MASTEC.
NODE NUMBER FLLCT00700
COUNTY COLUMBIA
ADDRESS 1384 SW BRIM ST, FL 32024
TOWNSHIP 4S
RANGE 17E
SECTION 13
CABLE JB NUMBER JB0002145535
SHEET TITLE PLAN VIEW

SHEET 22 OF 69

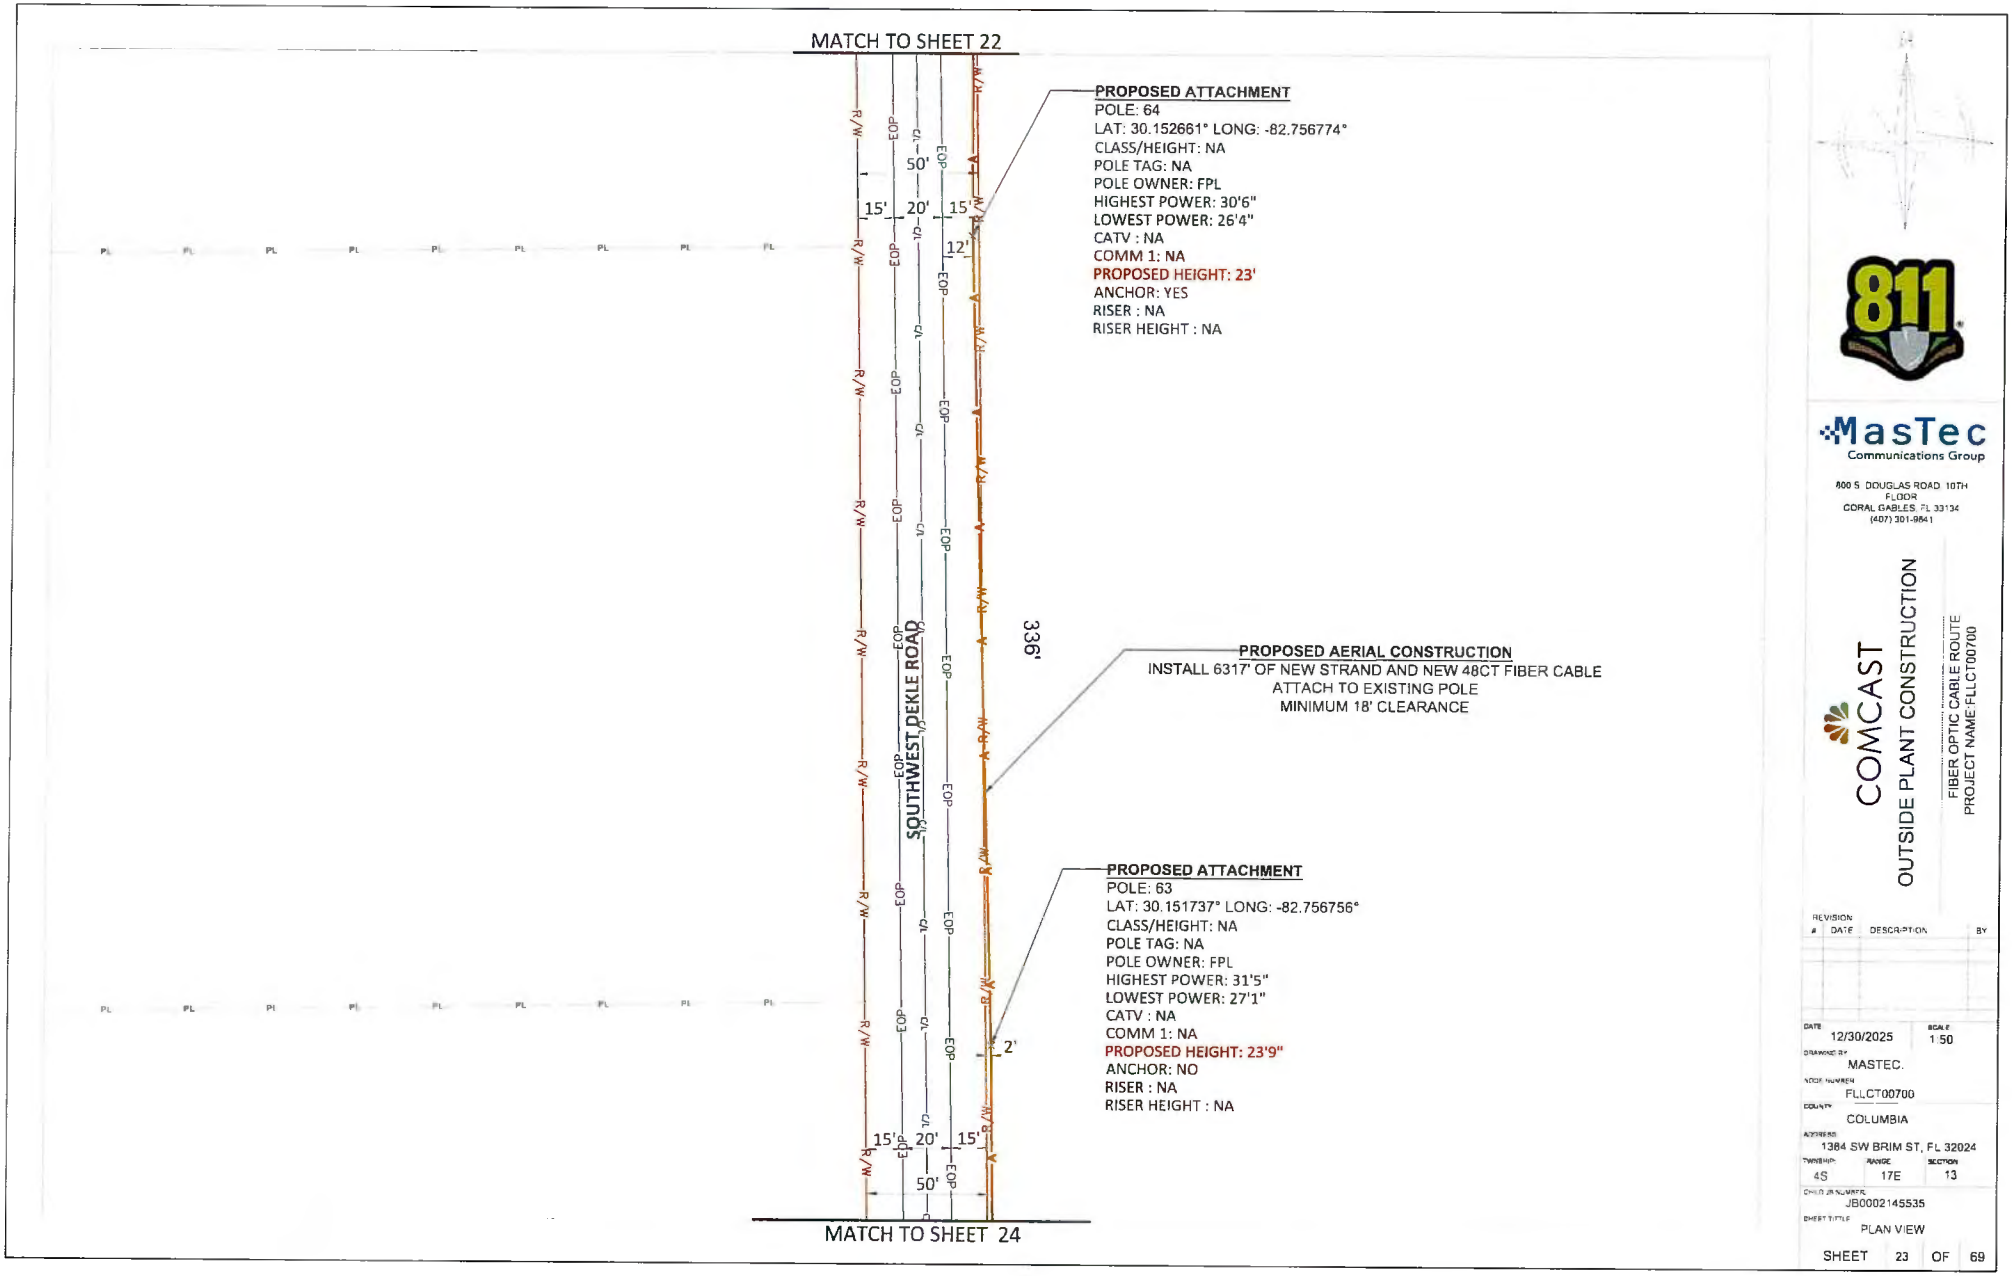

811

MasTec
Communications Group

800 S. DOUGLAS ROAD, 10TH FLOOR
CORAL GABLES, FL 33134
(407) 301-9841

COMCAST

OUTSIDE PLANT CONSTRUCTION

FIBER OPTIC CABLE ROUTE
PROJECT NAME: FLLCT00700

REVISION #	DATE	DESCRIPTION	BY

DATE: 12/30/2025
SCALE: 1:50
DRAWING BY: MASTEC.
NODE NUMBER: FLLCT00700
COUNTY: COLUMBIA
ADDRESS: 1384 SW BRIM ST, FL 32024
TOWNSHIP: 4S | RANGE: 17E | SECTION: 13
CHILD JB NUMBER: JB0002145535
SHEET TITLE: PLAN VIEW

SHEET 23 OF 69

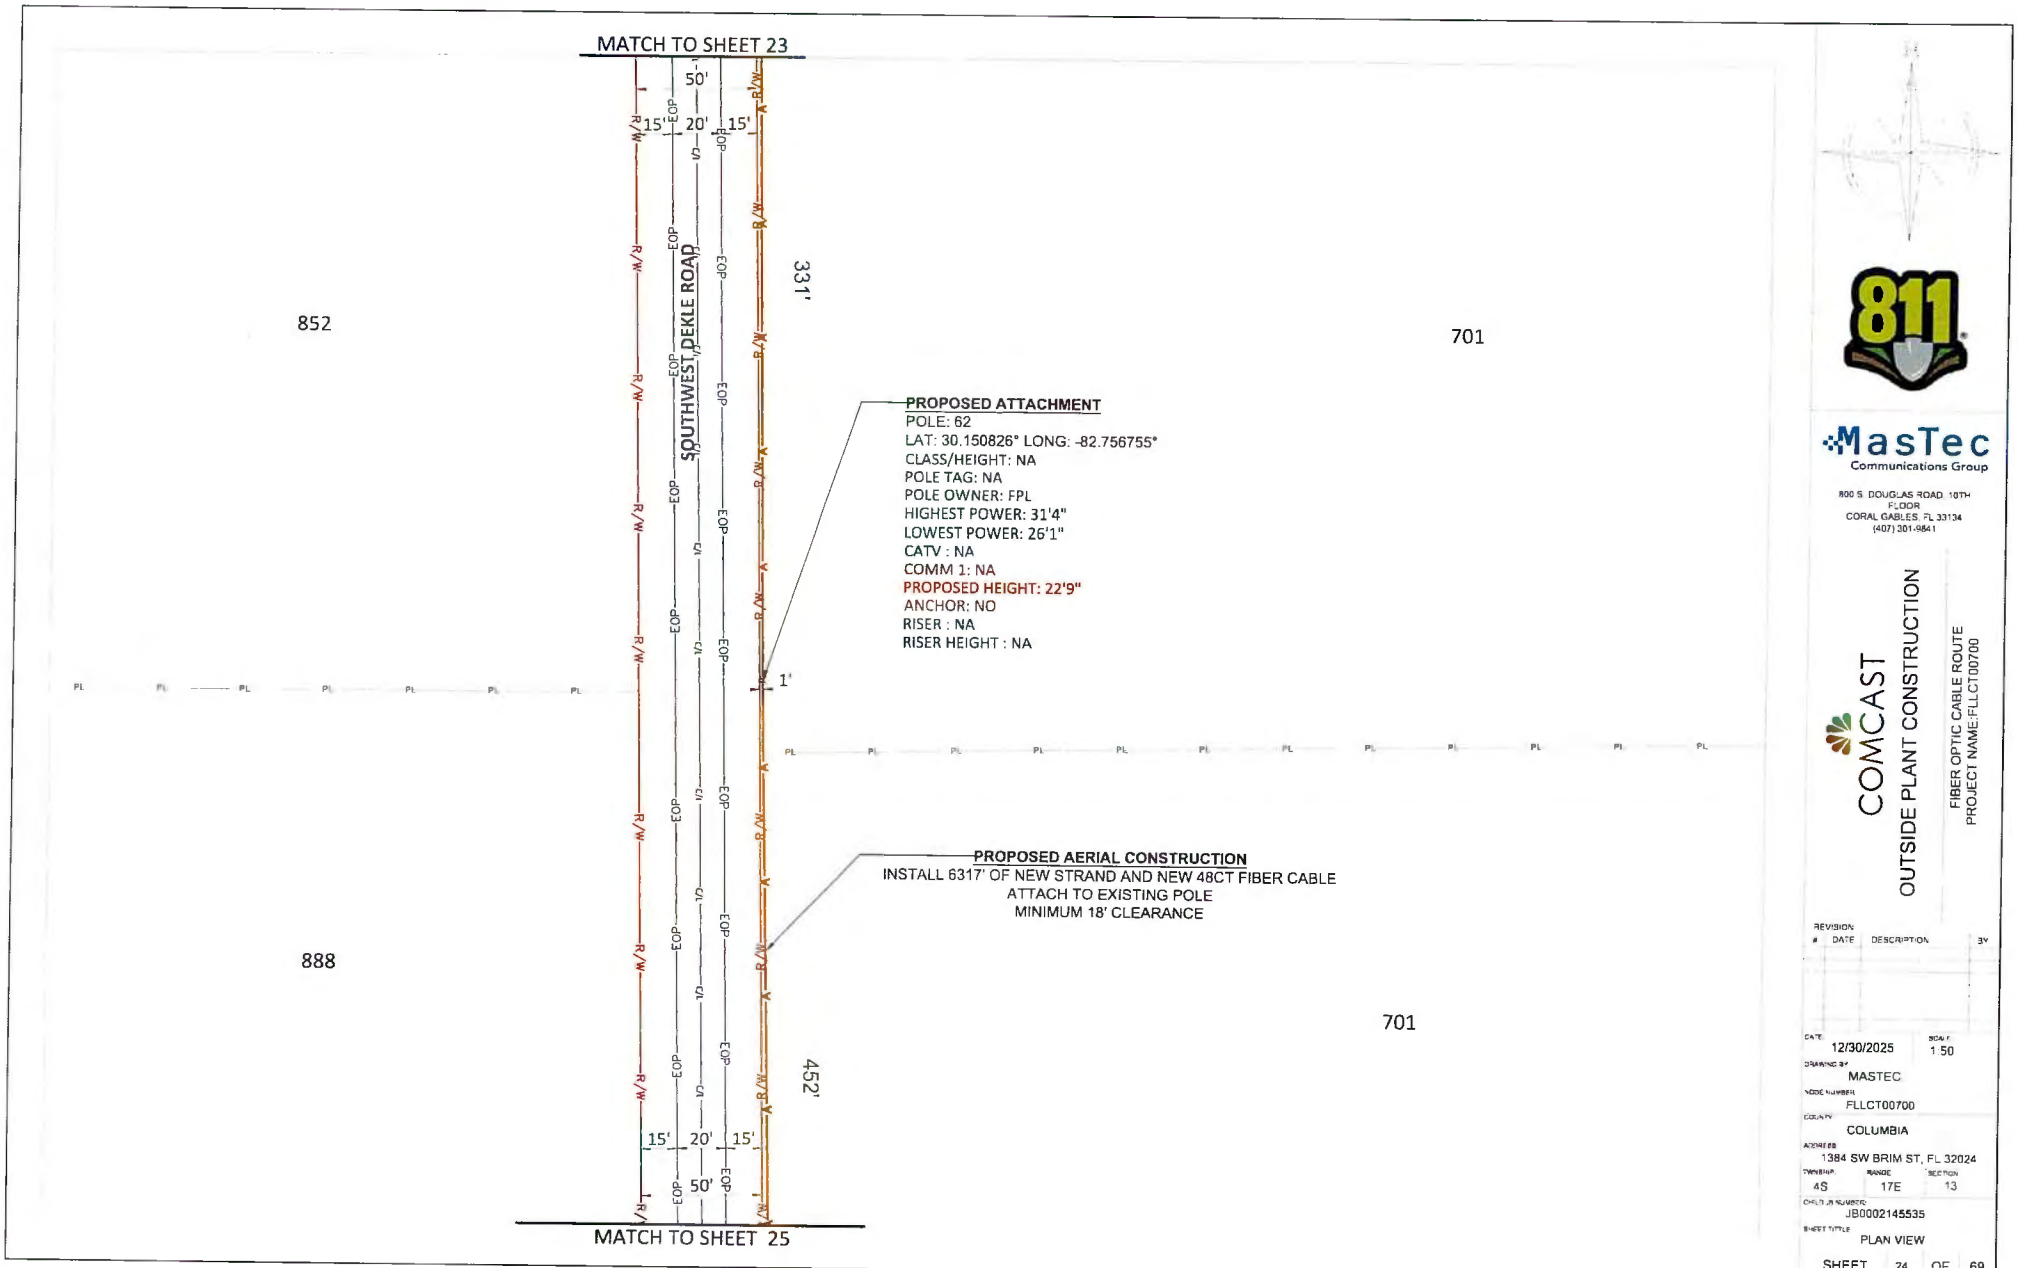

811

MasTec
Communications Group

800 S. DOUGLAS ROAD, 10TH FLOOR
CORAL GABLES, FL 33134
(407) 301-9841

COMCAST

OUTSIDE PLANT CONSTRUCTION

FIBER OPTIC CABLE ROUTE
PROJECT NAME:FLLCT00700

REVISION #	DATE	DESCRIPTION	BY

DATE: 12/30/2025
SCALE: 1:50
DRAWING BY: MASTEC
NODE NUMBER: FLLCT00700
COUNTY: COLUMBIA
ADDRESS: 1384 SW BRIM ST, FL 32024
TOWNSHIP: 4S
RANGE: 17E
SECTION: 13
CHILD JB NUMBER: JB0002145535
SHEET TITLE: PLAN VIEW

SHEET 24 OF 69

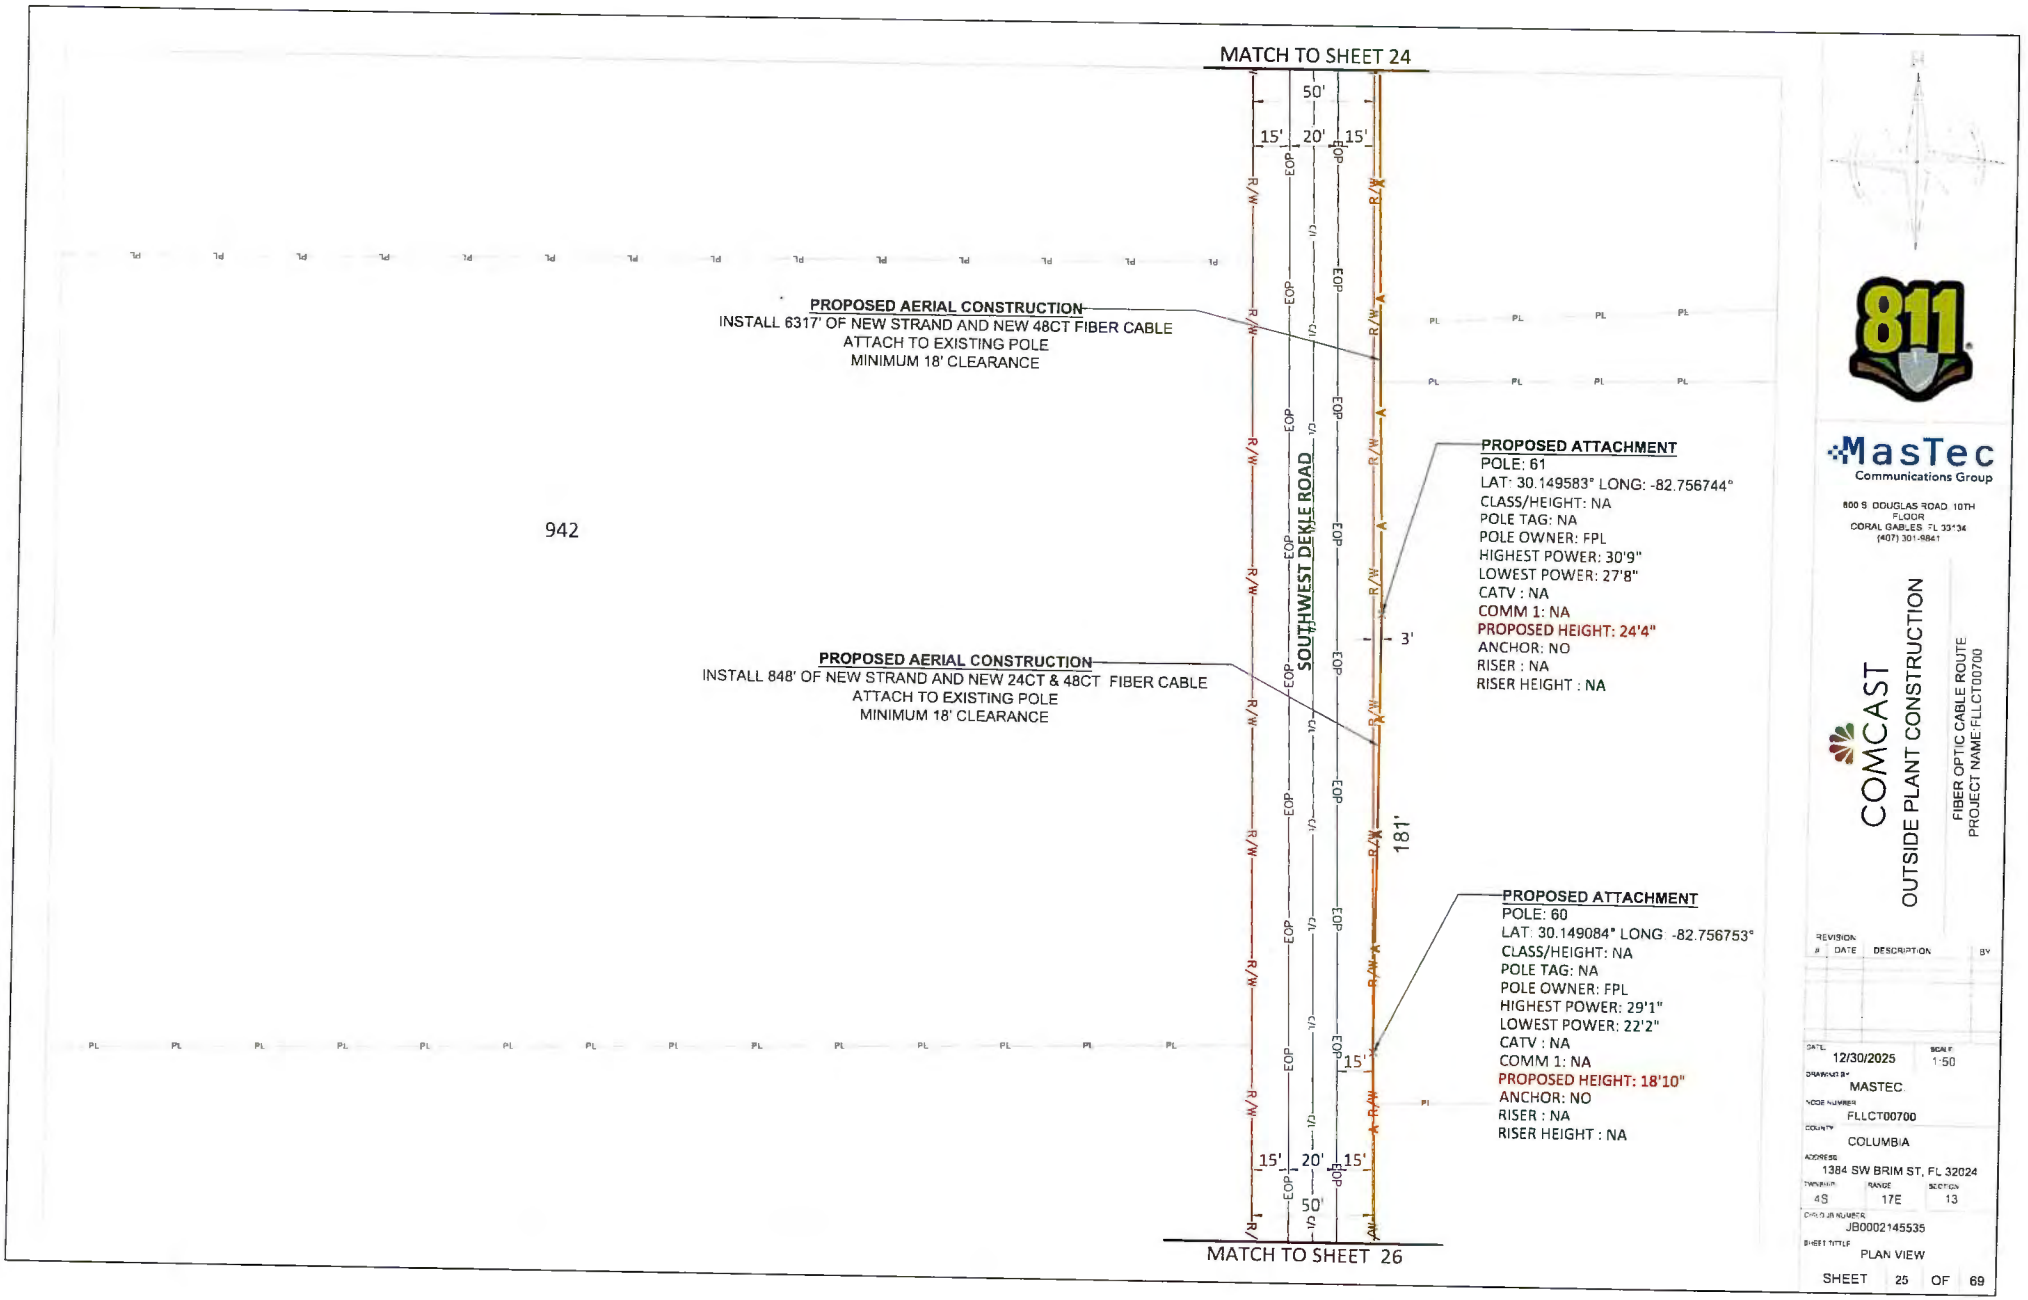
MATCH TO SHEET 24
50'
15'
20'
15'
PROPOSED AERIAL CONSTRUCTION
INSTALL 6317' OF NEW STRAND AND NEW 48CT FIBER CABLE
ATTACH TO EXISTING POLE
MINIMUM 18' CLEARANCE
942
SOUTHWEST DEKLE ROAD
PROPOSED ATTACHMENT
POLE: 61
LAT: 30.149583° LONG: -82.756744°
CLASS/HEIGHT: NA
POLE TAG: NA
POLE OWNER: FPL
HIGHEST POWER: 30'9"
LOWEST POWER: 27'8"
CATV : NA
COMM 1: NA
PROPOSED HEIGHT: 24'4"
ANCHOR: NO
RISER : NA
RISER HEIGHT : NA
3'
PROPOSED AERIAL CONSTRUCTION
INSTALL 848' OF NEW STRAND AND NEW 24CT & 48CT FIBER CABLE
ATTACH TO EXISTING POLE
MINIMUM 18' CLEARANCE
181'
PROPOSED ATTACHMENT
POLE: 60
LAT: 30.149084° LONG: -82.756753°
CLASS/HEIGHT: NA
POLE TAG: NA
POLE OWNER: FPL
HIGHEST POWER: 29'1"
LOWEST POWER: 22'2"
CATV : NA
COMM 1: NA
PROPOSED HEIGHT: 18'10"
ANCHOR: NO
RISER : NA
RISER HEIGHT : NA
15'
15'
20'
15'
50'
MATCH TO SHEET 26
811
MasTec
Communications Group
800 S. DOUGLAS ROAD, 10TH FLOOR
CORAL GABLES, FL 33134
(407) 301-9841
COMCAST
OUTSIDE PLANT CONSTRUCTION
FIBER OPTIC CABLE ROUTE
PROJECT NAME: FLLCT00700
REVISION
DATE DESCRIPTION BY
DATE 12/30/2025
SCALE 1:50
DRAWING BY MASTEC
WORK NUMBER FLLCT00700
COUNTY COLUMBIA
ADDRESS 1384 SW BRIM ST, FL 32024
TOWNSHIP 4S
RANGE 17E
SECTION 13
DESIGN NUMBER JB0002145535
SHEET TITLE PLAN VIEW
SHEET 25 OF 69

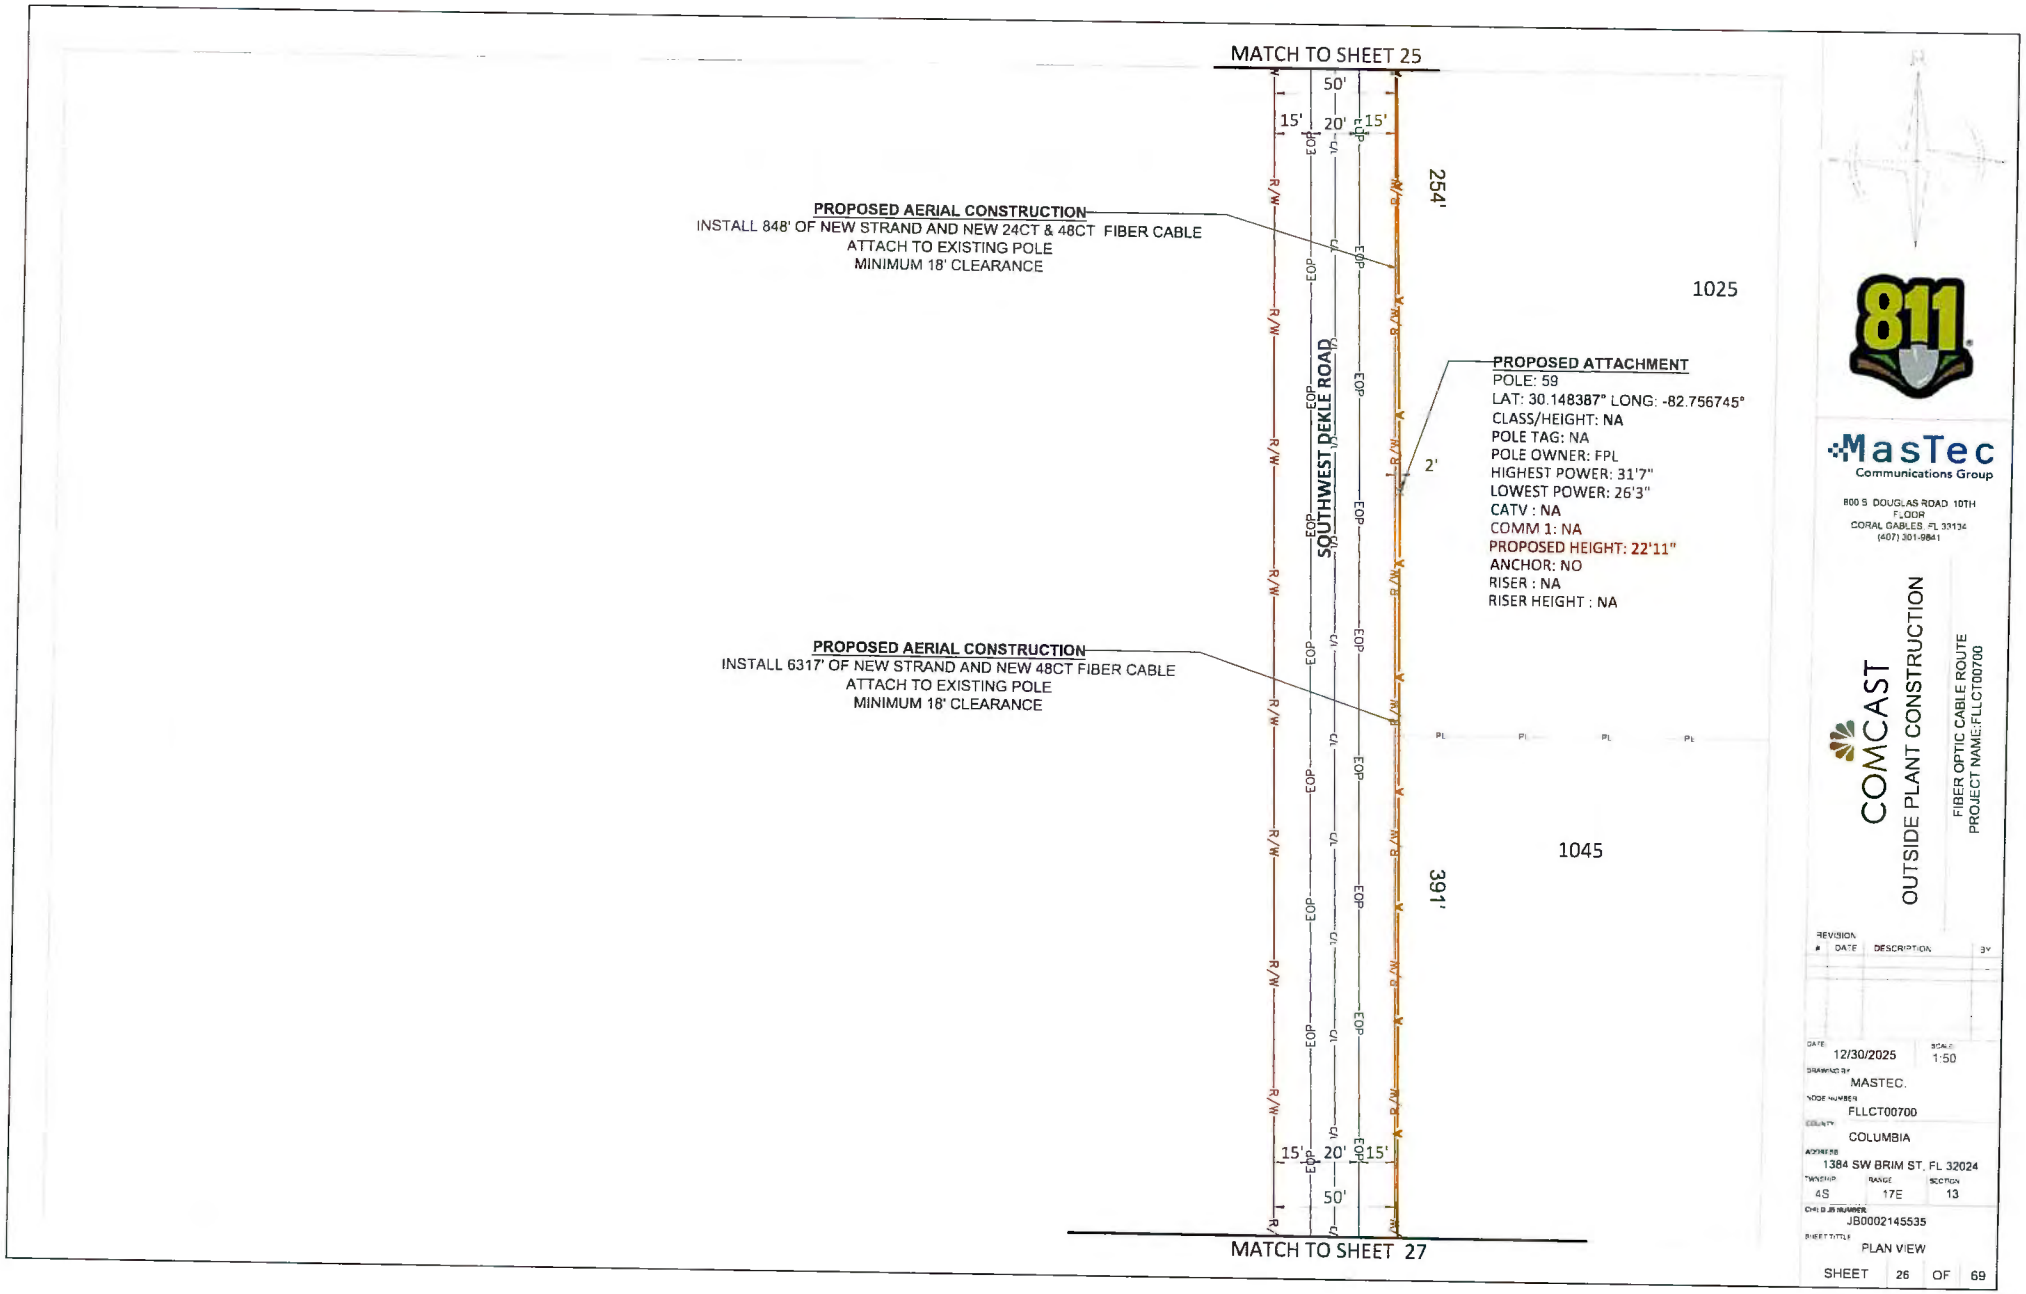

811

MasTec
Communications Group

800 S. DOUGLAS ROAD 10TH FLOOR
CORAL GABLES, FL 33134
(407) 301-9841

COMCAST

OUTSIDE PLANT CONSTRUCTION

FIBER OPTIC CABLE ROUTE
PROJECT NAME:FLLCT00700

REVISION #	DATE	DESCRIPTION	BY

DATE	12/30/2025
SCALE	1:50
DRAWING BY	MASTEC.
NODE NUMBER	FLLCT00700
COUNTY	COLUMBIA
ADDRESS	1384 SW BRIM ST, FL 32024
TWSHP	4S
RANGE	17E
SECTION	13
CHILD JOB NUMBER	JB0002145535
SHEET TITLE	PLAN VIEW

SHEET 26 OF 69

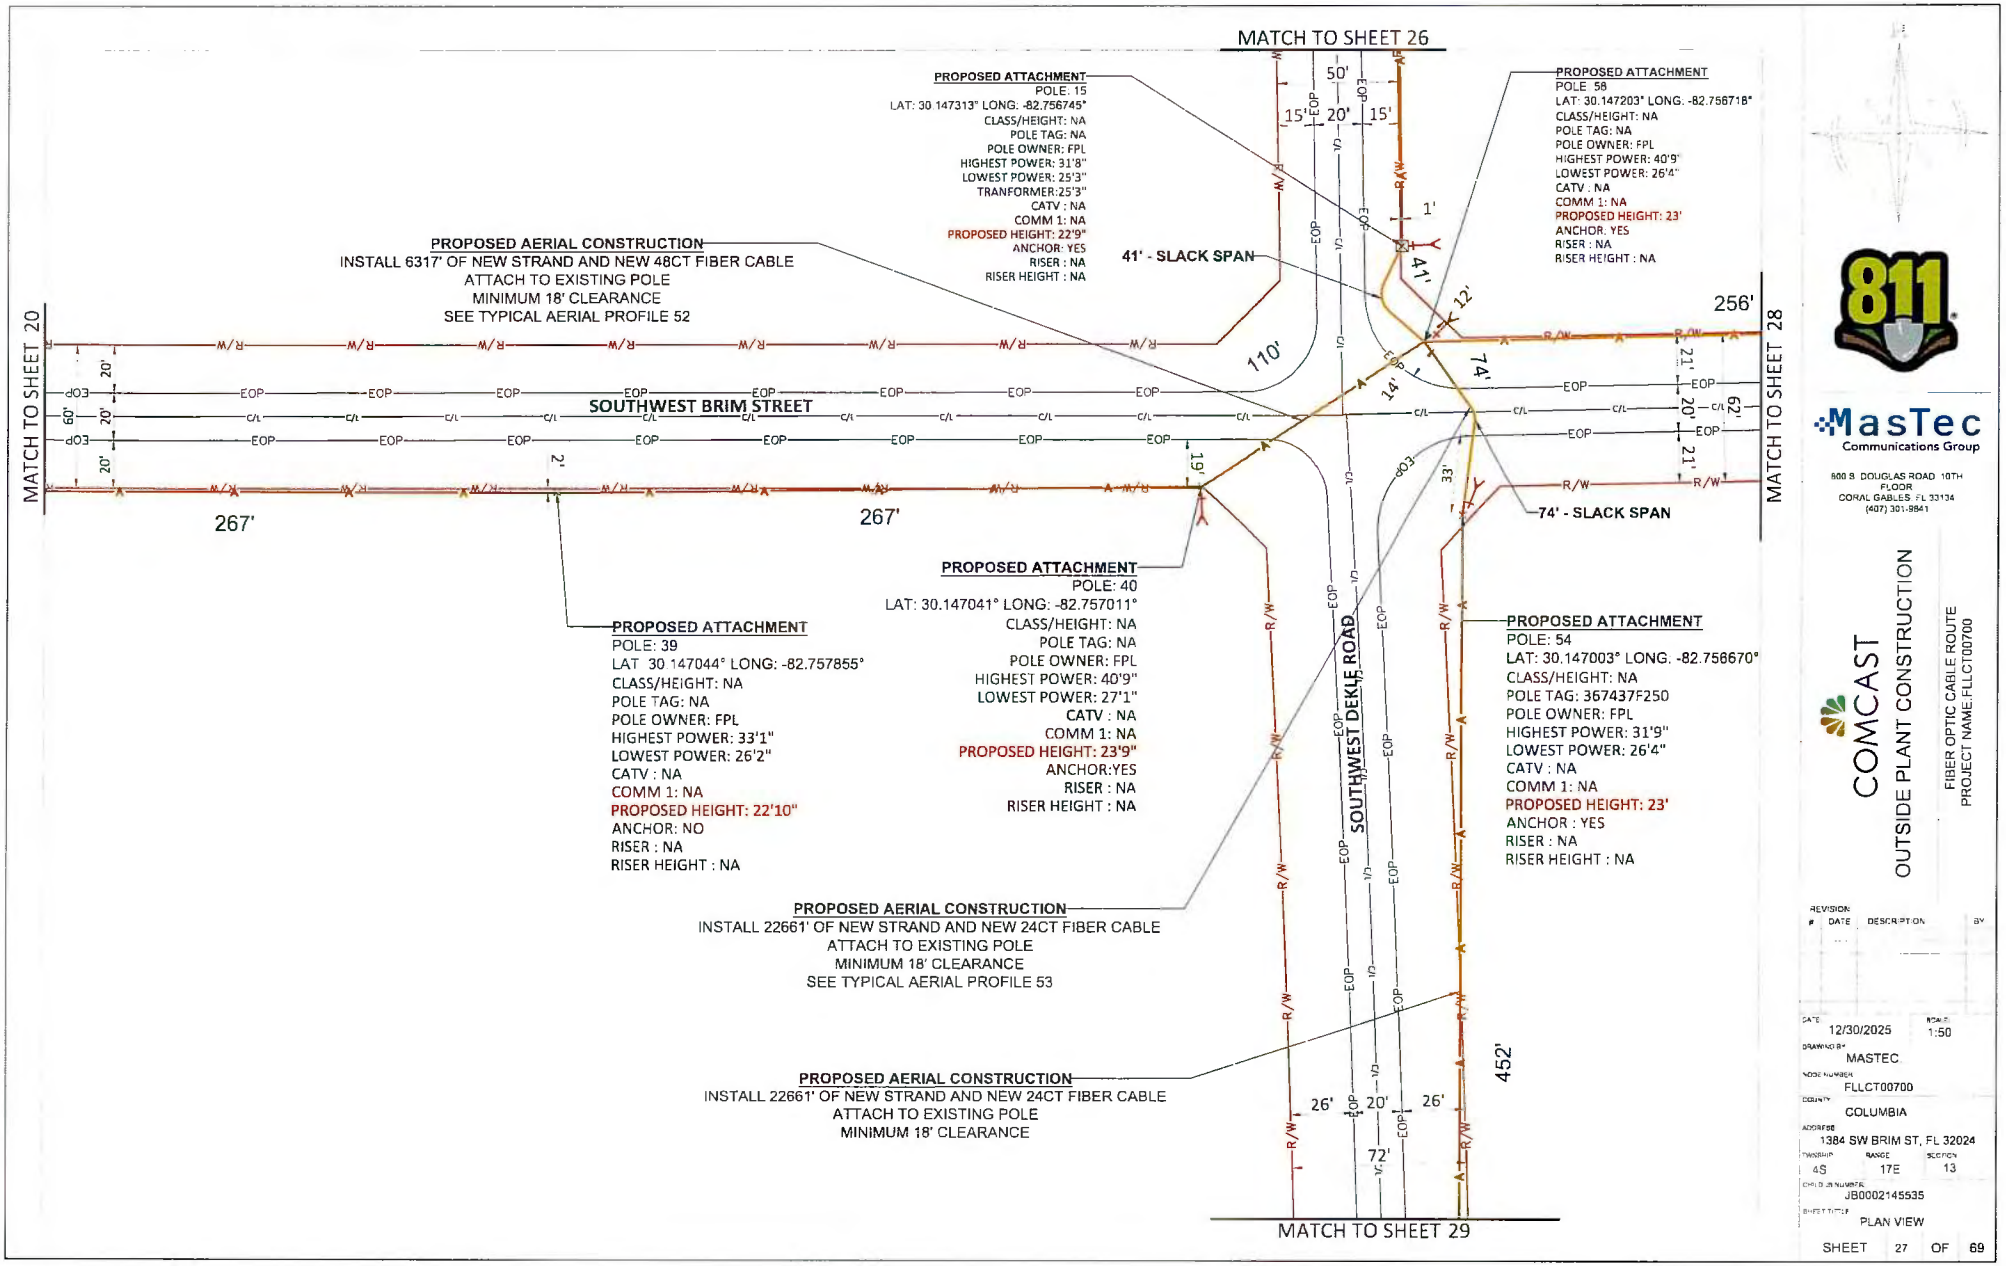
MATCH TO SHEET 26
MATCH TO SHEET 20
MATCH TO SHEET 28
MATCH TO SHEET 29
SOUTHWEST BRIM STREET
SOUTHWEST DEKLE ROAD
PROPOSED ATTACHMENT
POLE: 15
LAT: 30.147313° LONG: -82.756745°
CLASS/HEIGHT: NA
POLE TAG: NA
POLE OWNER: FPL
HIGHEST POWER: 31'8"
LOWEST POWER: 25'3"
TRANFORMER:25'3"
CATV : NA
COMM 1: NA
PROPOSED HEIGHT: 22'9"
ANCHOR: YES
RISER : NA
RISER HEIGHT : NA
PROPOSED AERIAL CONSTRUCTION
INSTALL 6317' OF NEW STRAND AND NEW 48CT FIBER CABLE
ATTACH TO EXISTING POLE
MINIMUM 18' CLEARANCE
SEE TYPICAL AERIAL PROFILE 52
41' - SLACK SPAN
PROPOSED ATTACHMENT
POLE: 58
LAT: 30.147203° LONG: -82.756718°
CLASS/HEIGHT: NA
POLE TAG: NA
POLE OWNER: FPL
HIGHEST POWER: 40'9"
LOWEST POWER: 26'4"
CATV : NA
COMM 1: NA
PROPOSED HEIGHT: 23'
ANCHOR: YES
RISER : NA
RISER HEIGHT : NA
74' - SLACK SPAN
PROPOSED ATTACHMENT
POLE: 39
LAT 30.147044° LONG: -82.757855°
CLASS/HEIGHT: NA
POLE TAG: NA
POLE OWNER: FPL
HIGHEST POWER: 33'1"
LOWEST POWER: 26'2"
CATV : NA
COMM 1: NA
PROPOSED HEIGHT: 22'10"
ANCHOR: NO
RISER : NA
RISER HEIGHT : NA
PROPOSED ATTACHMENT
POLE: 40
LAT: 30.147041° LONG: -82.757011°
CLASS/HEIGHT: NA
POLE TAG: NA
POLE OWNER: FPL
HIGHEST POWER: 40'9"
LOWEST POWER: 27'1"
CATV : NA
COMM 1: NA
PROPOSED HEIGHT: 23'9"
ANCHOR:YES
RISER : NA
RISER HEIGHT : NA
PROPOSED ATTACHMENT
POLE: 54
LAT: 30.147003° LONG. -82.756670°
CLASS/HEIGHT: NA
POLE TAG: 367437F250
POLE OWNER: FPL
HIGHEST POWER: 31'9"
LOWEST POWER: 26'4"
CATV : NA
COMM 1: NA
PROPOSED HEIGHT: 23'
ANCHOR : YES
RISER : NA
RISER HEIGHT : NA
PROPOSED AERIAL CONSTRUCTION
INSTALL 22661' OF NEW STRAND AND NEW 24CT FIBER CABLE
ATTACH TO EXISTING POLE
MINIMUM 18' CLEARANCE
SEE TYPICAL AERIAL PROFILE 53
PROPOSED AERIAL CONSTRUCTION
INSTALL 22661' OF NEW STRAND AND NEW 24CT FIBER CABLE
ATTACH TO EXISTING POLE
MINIMUM 18' CLEARANCE
267'
267'
256'
452'
110'
74'
72'
811
MasTec
Communications Group
800 S. DOUGLAS ROAD 10TH FLOOR
CORAL GABLES, FL 33134
(407) 301-9841
COMCAST
OUTSIDE PLANT CONSTRUCTION
FIBER OPTIC CABLE ROUTE
PROJECT NAME:FLLCT00700
REVISION
DATE DESCRIPTION BY
DATE 12/30/2025
SCALE 1:50
DRAWING BY MASTEC
NODE NUMBER FLLCT00700
COUNTY COLUMBIA
ADDRESS 1384 SW BRIM ST, FL 32024
TWNSHIP 4S
RANGE 17E
SECTION 13
CHILD JOB NUMBER JB0002145535
SHEET TITLE PLAN VIEW
SHEET 27 OF 69

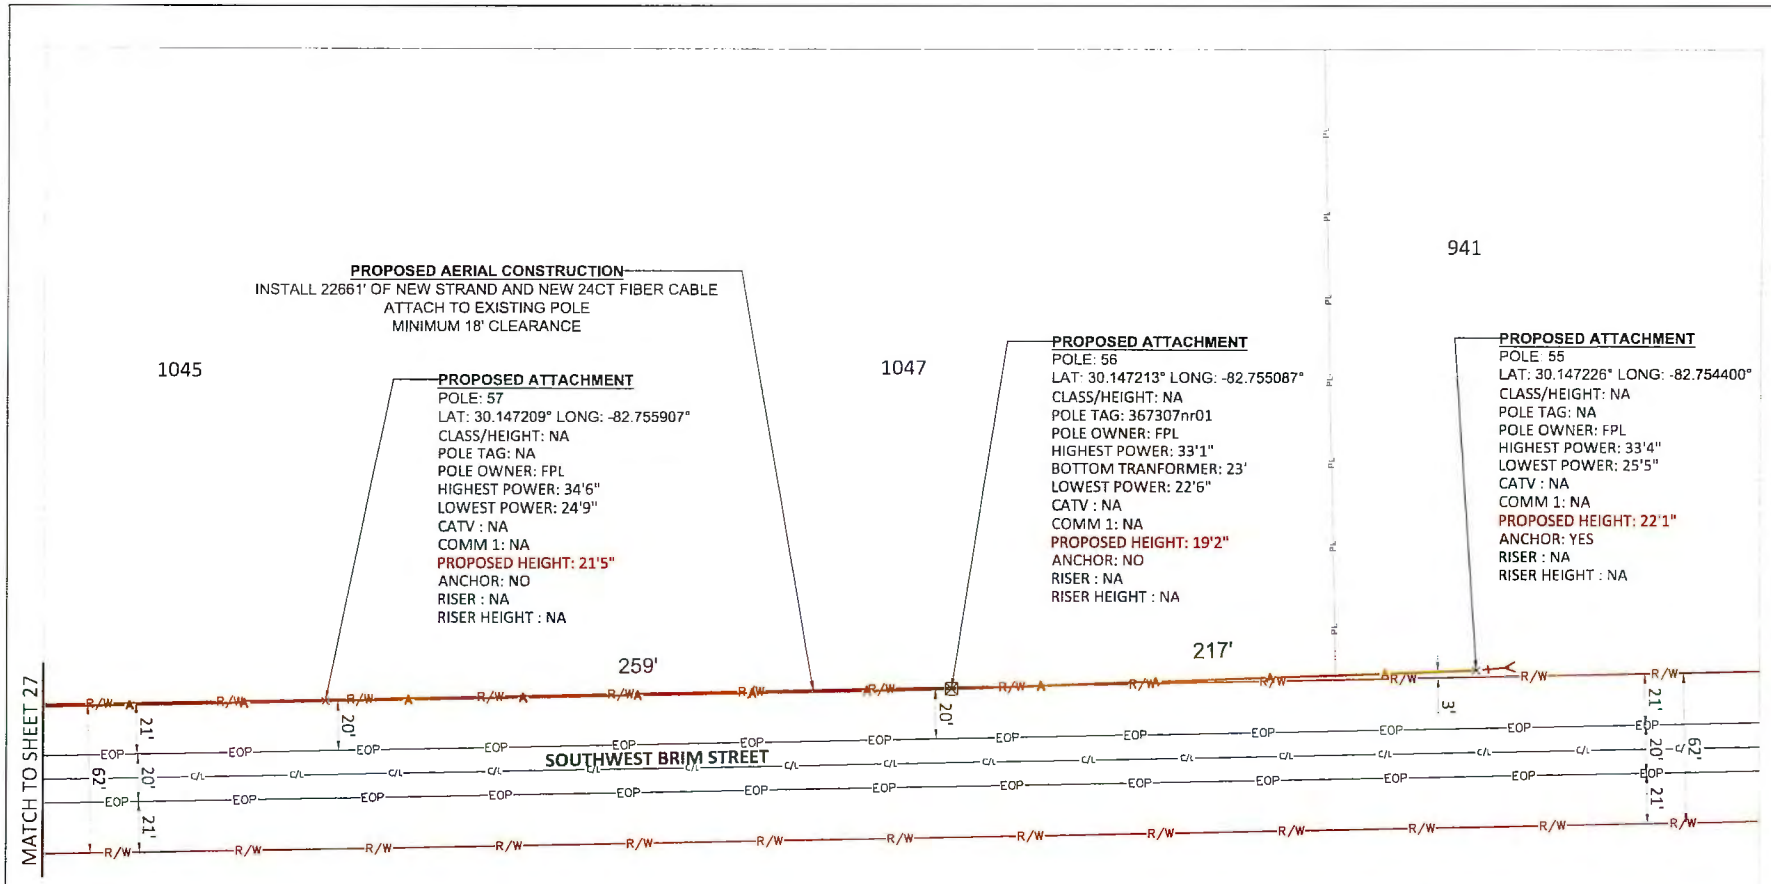

811

MasTec
Communications Group

800 S. DOUGLAS ROAD 10TH FLOOR
CORAL GABLES, FL 33134
(407) 301-9841

COMCAST
OUTSIDE PLANT CONSTRUCTION

FIBER OPTIC CABLE ROUTE
PROJECT NAME:FLLCT00700

REVISION #	DATE	DESCRIPTION	BY

DATE 12/30/2025
SCALE 1:50
DRAWING BY MASTEC
NODE NUMBER FLLCT00700
COUNTY COLUMBIA
ADDRESS 1384 SW BRIM ST, FL 32024
OWNERSHIP 4S
RANGE 17E
SECTION 13
CHARGE NUMBER JB0002145535
SHEET TITLE PLAN VIEW
SHEET 28 OF 69

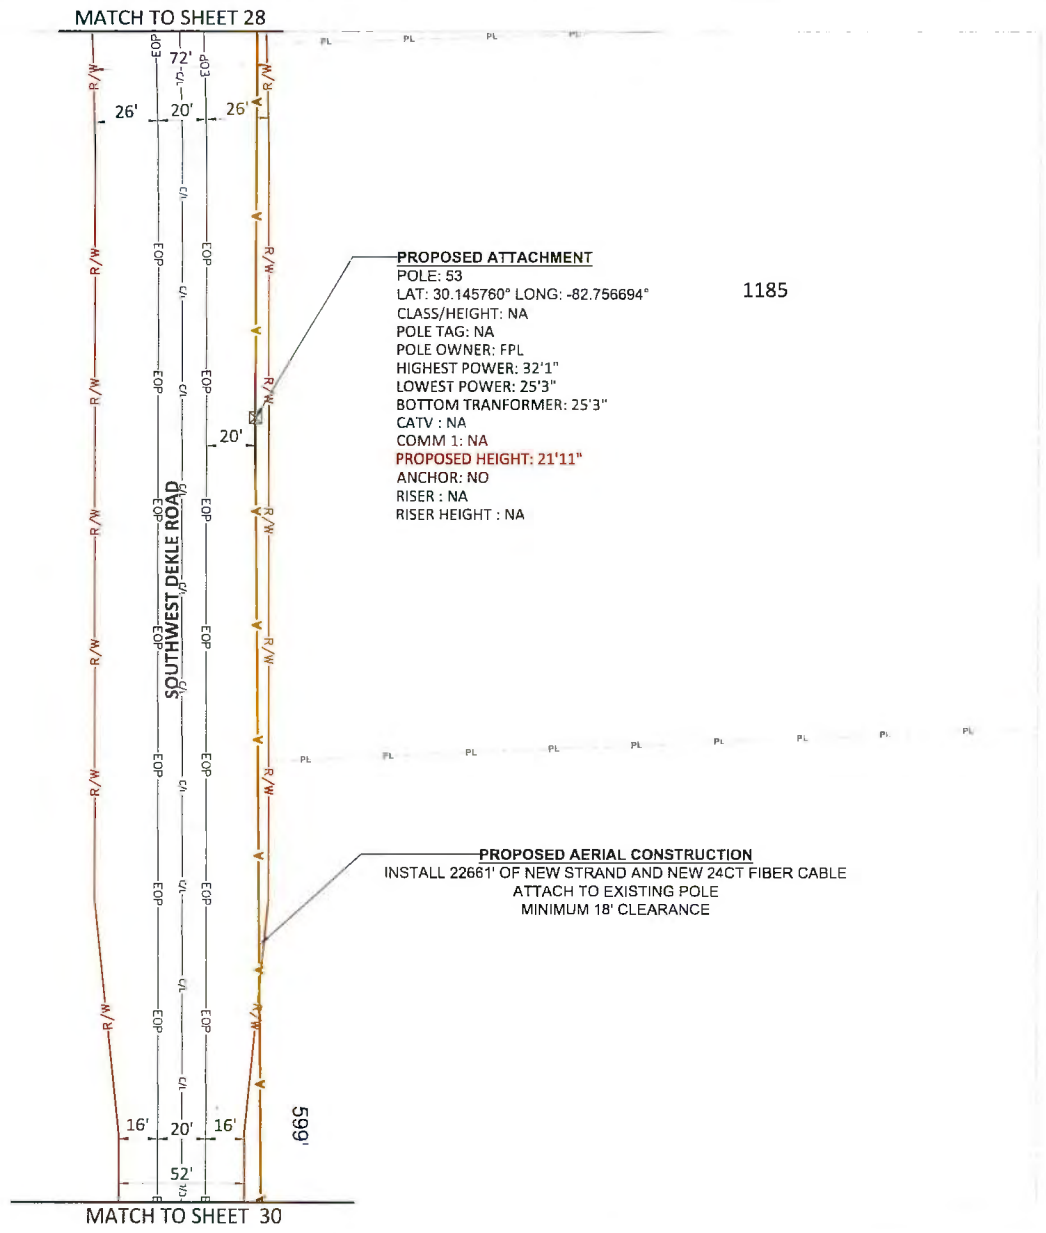

811

MasTec
Communications Group

800 S DOUGLAS ROAD 10TH FLOOR
CORAL GABLES FL 33134
(407) 301-9841

COMCAST

OUTSIDE PLANT CONSTRUCTION

FIBER OPTIC CABLE ROUTE
PROJECT NAME FLLCT00700

REVISION #	DATE	DESCRIPTION	BY

DATE	SCALE
12/30/2025	1:50

DRAWING BY: MASTEC

NODE NUMBER: FLLCT00700

COUNTY: COLUMBIA

ADDRESS: 1384 SW BRIM ST, FL 32024

TOWNSHIP	RANGE	SECTION
4S	17E	13

CIRCUIT NUMBER: JB0002145535

SHEET TITLE: PLAN VIEW

SHEET 29 OF 69

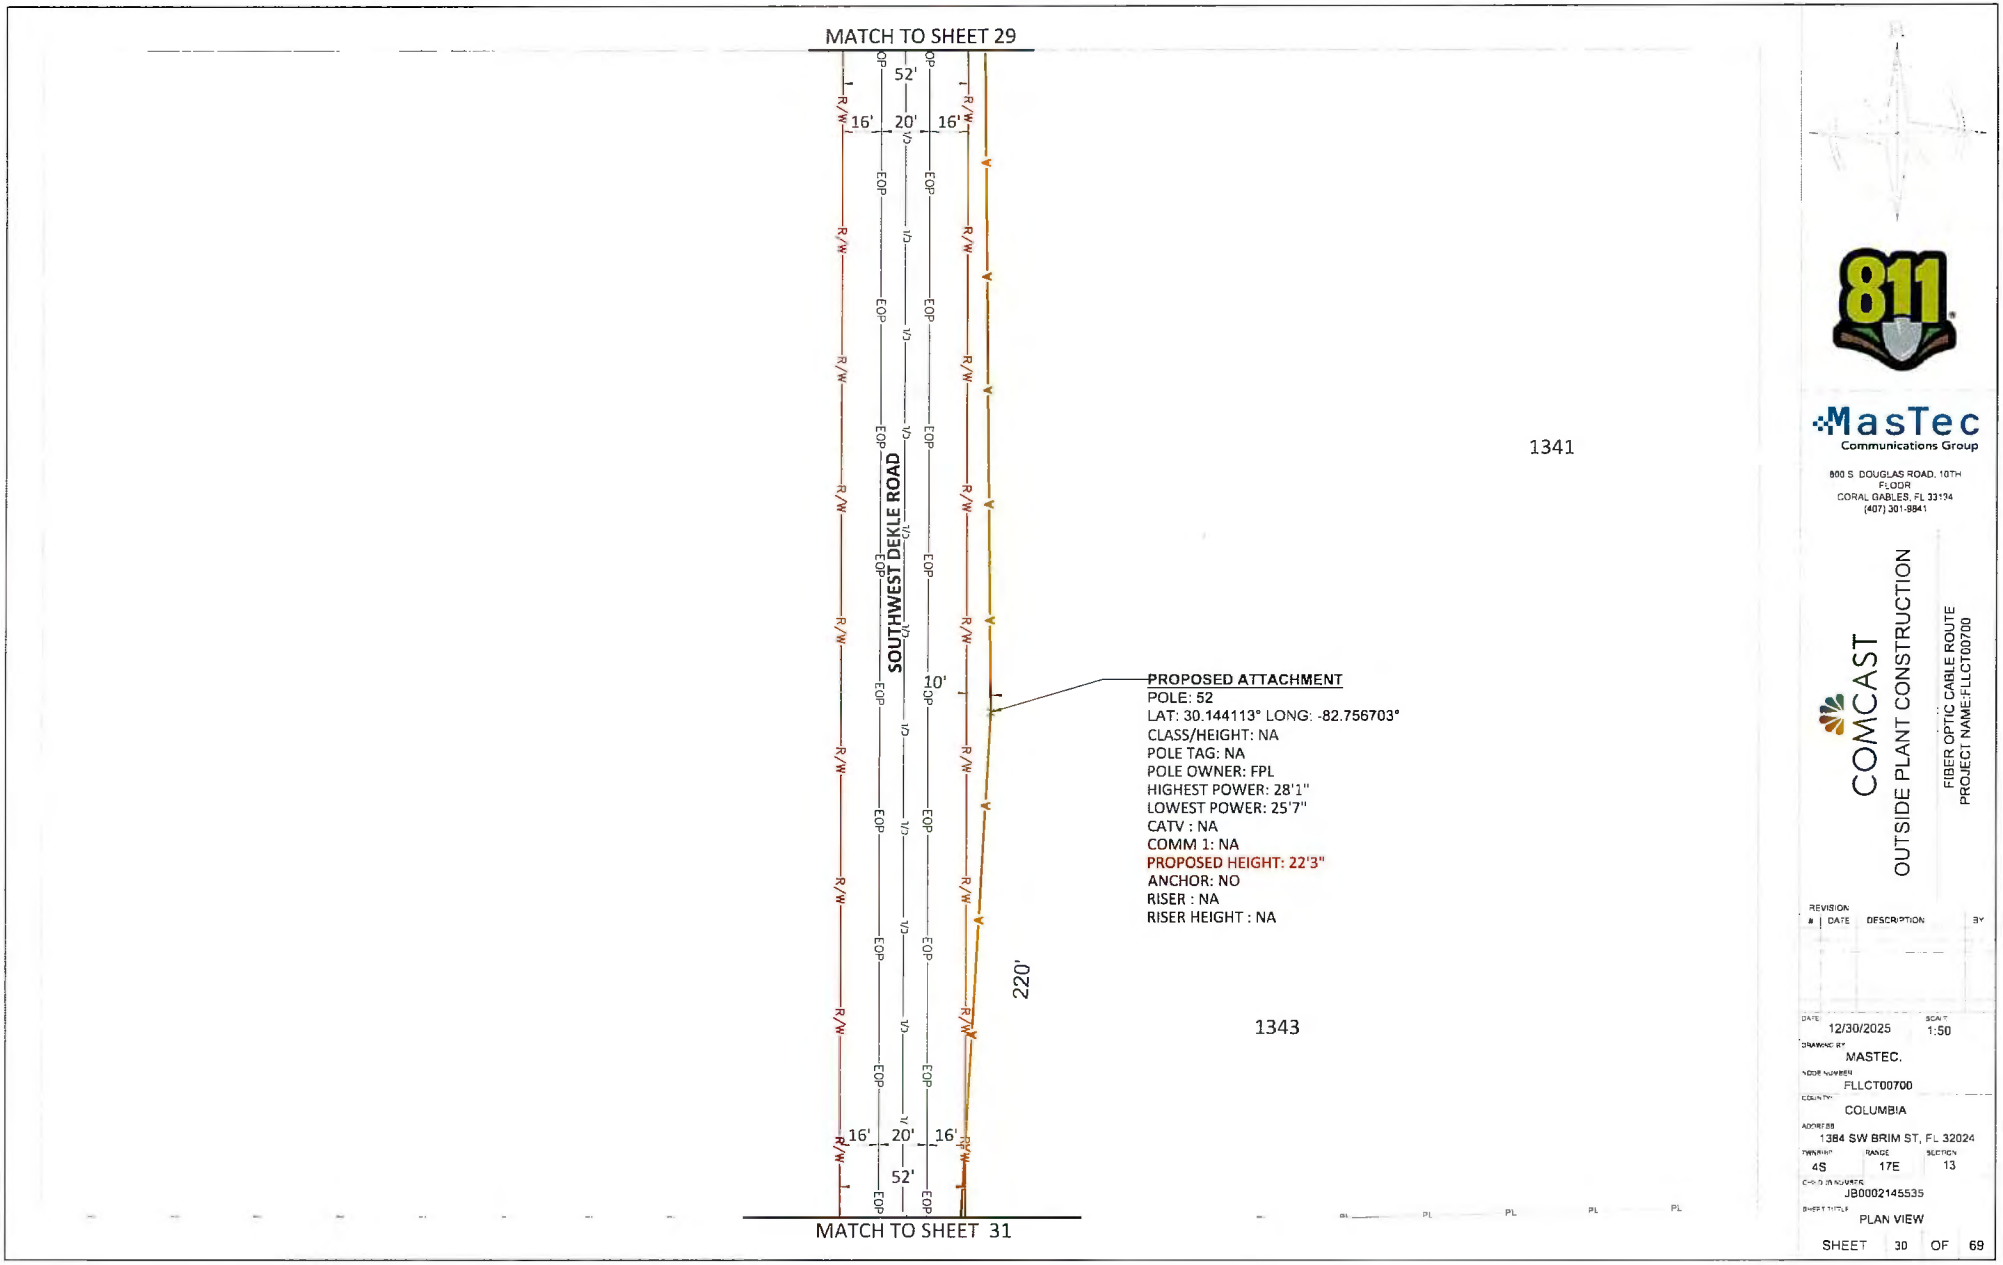

MasTec
Communications Group
800 S. DOUGLAS ROAD, 10TH FLOOR
CORAL GABLES, FL 33134
(407) 301-9841

COMCAST
OUTSIDE PLANT CONSTRUCTION
FIBER OPTIC CABLE ROUTE
PROJECT NAME:FLLCT00700

REVISION #	DATE	DESCRIPTION	BY

DATE: 12/30/2025
SCALE: 1:50
DRAWING BY: MASTEC.
NODE NUMBER: FLLCT00700
COUNTY: COLUMBIA
ADDRESS: 1384 SW BRIM ST, FL 32024
TOWNSHIP: 4S
RANGE: 17E
SECTION: 13
CROSS STREET: JB0002145535
SHEET TITLE: PLAN VIEW
SHEET 30 OF 69

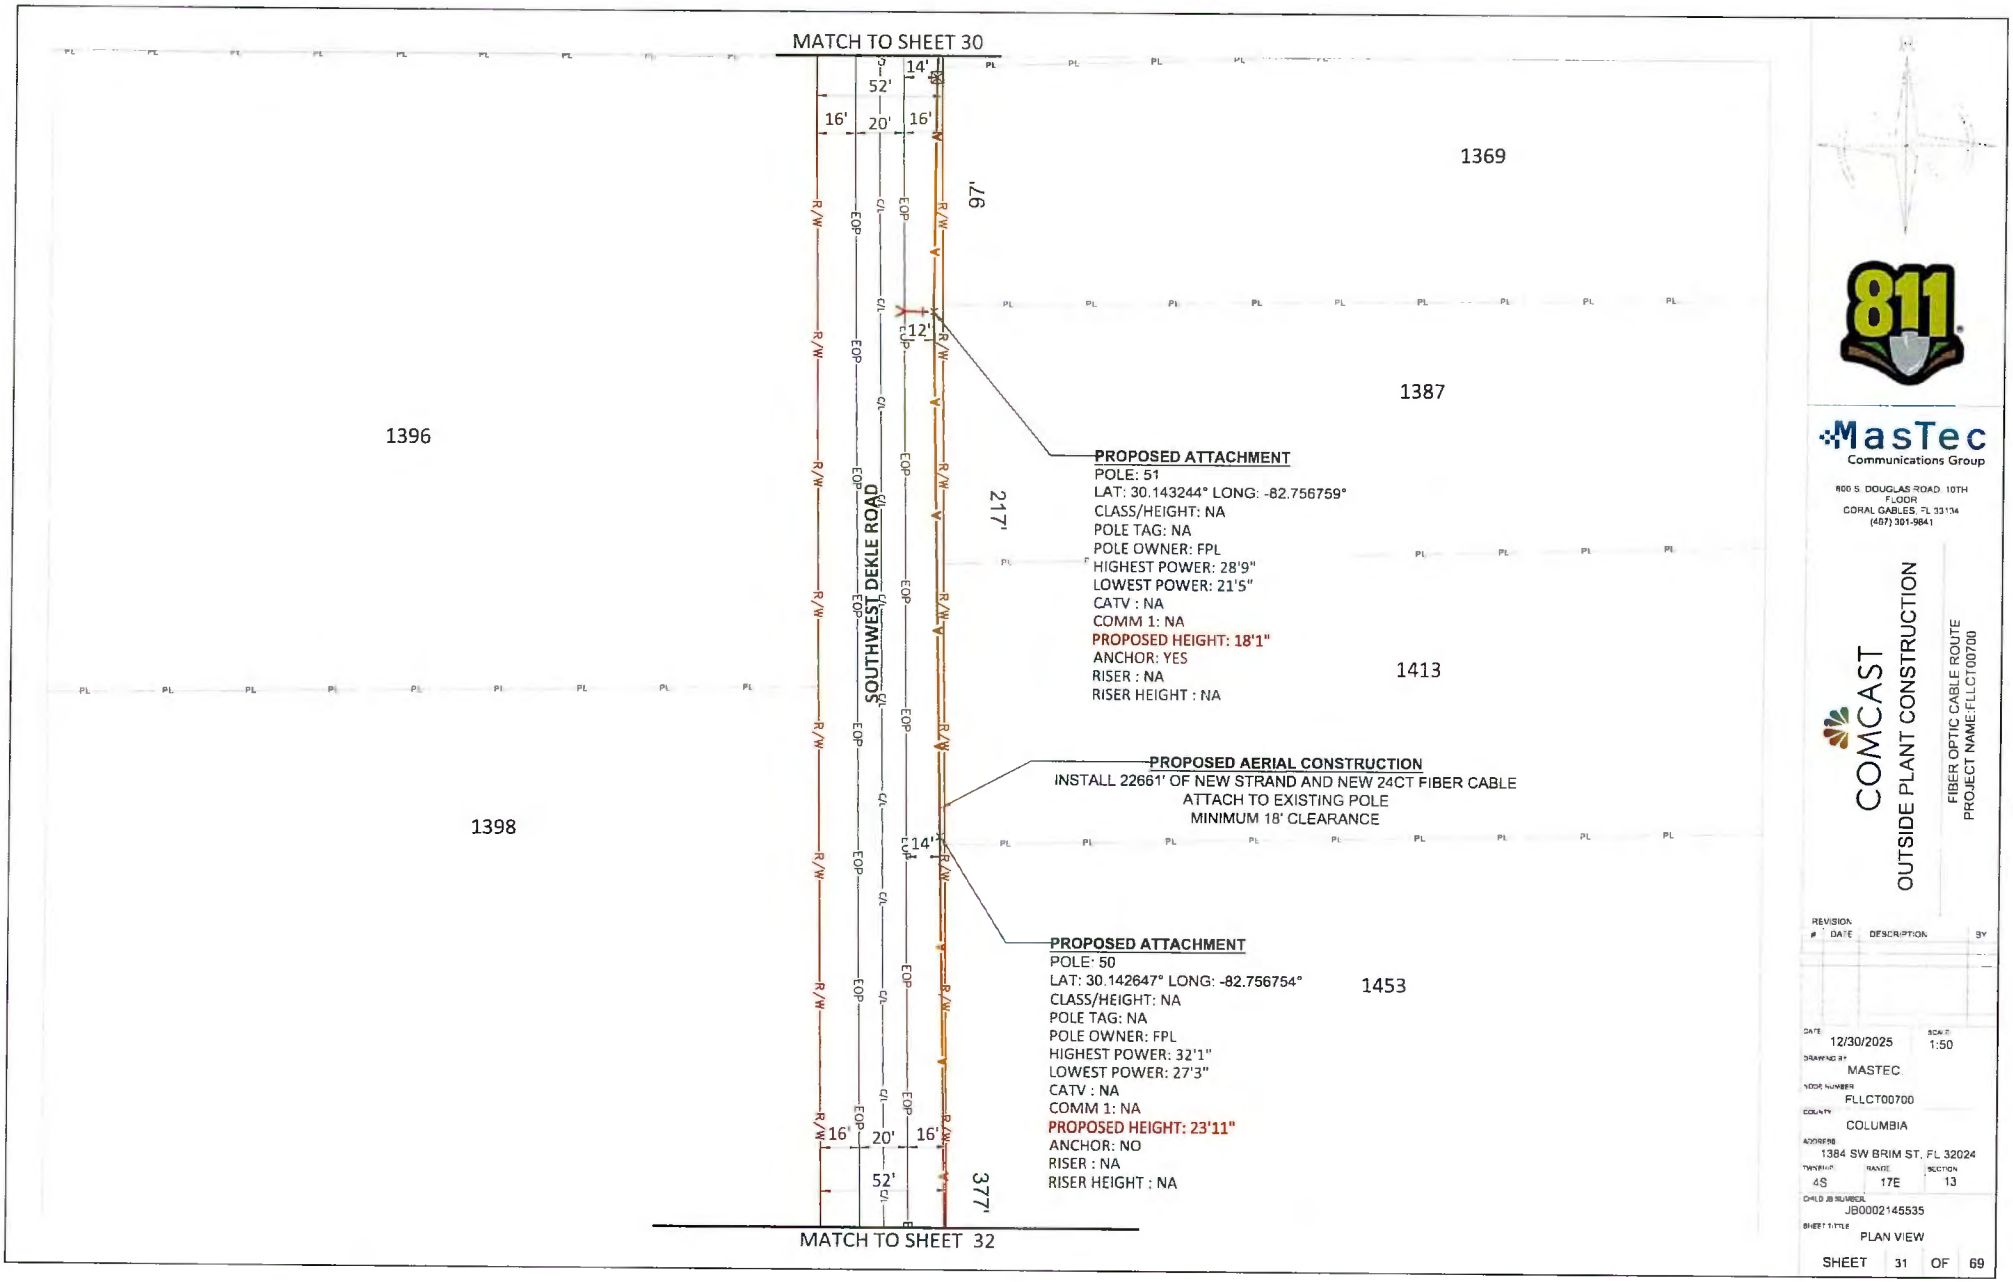

811

MasTec
Communications Group

800 S. DOUGLAS ROAD, 10TH FLOOR
CORAL GABLES, FL 33134
(407) 301-9841

COMCAST

OUTSIDE PLANT CONSTRUCTION

FIBER OPTIC CABLE ROUTE
PROJECT NAME:FLLCT00700

REVISION #	DATE	DESCRIPTION	BY

DATE: 12/30/2025
SCALE: 1:50
DRAWING BY: MASTEC
WORK NUMBER: FLLCT00700
COUNTY: COLUMBIA
ADDRESS: 1384 SW BRIM ST, FL 32024
TWNSHP: 4S
RANGE: 17E
SECTION: 13
CHILD JB NUMBER: JB0002145535
SHEET TITLE: PLAN VIEW

SHEET 31 OF 69

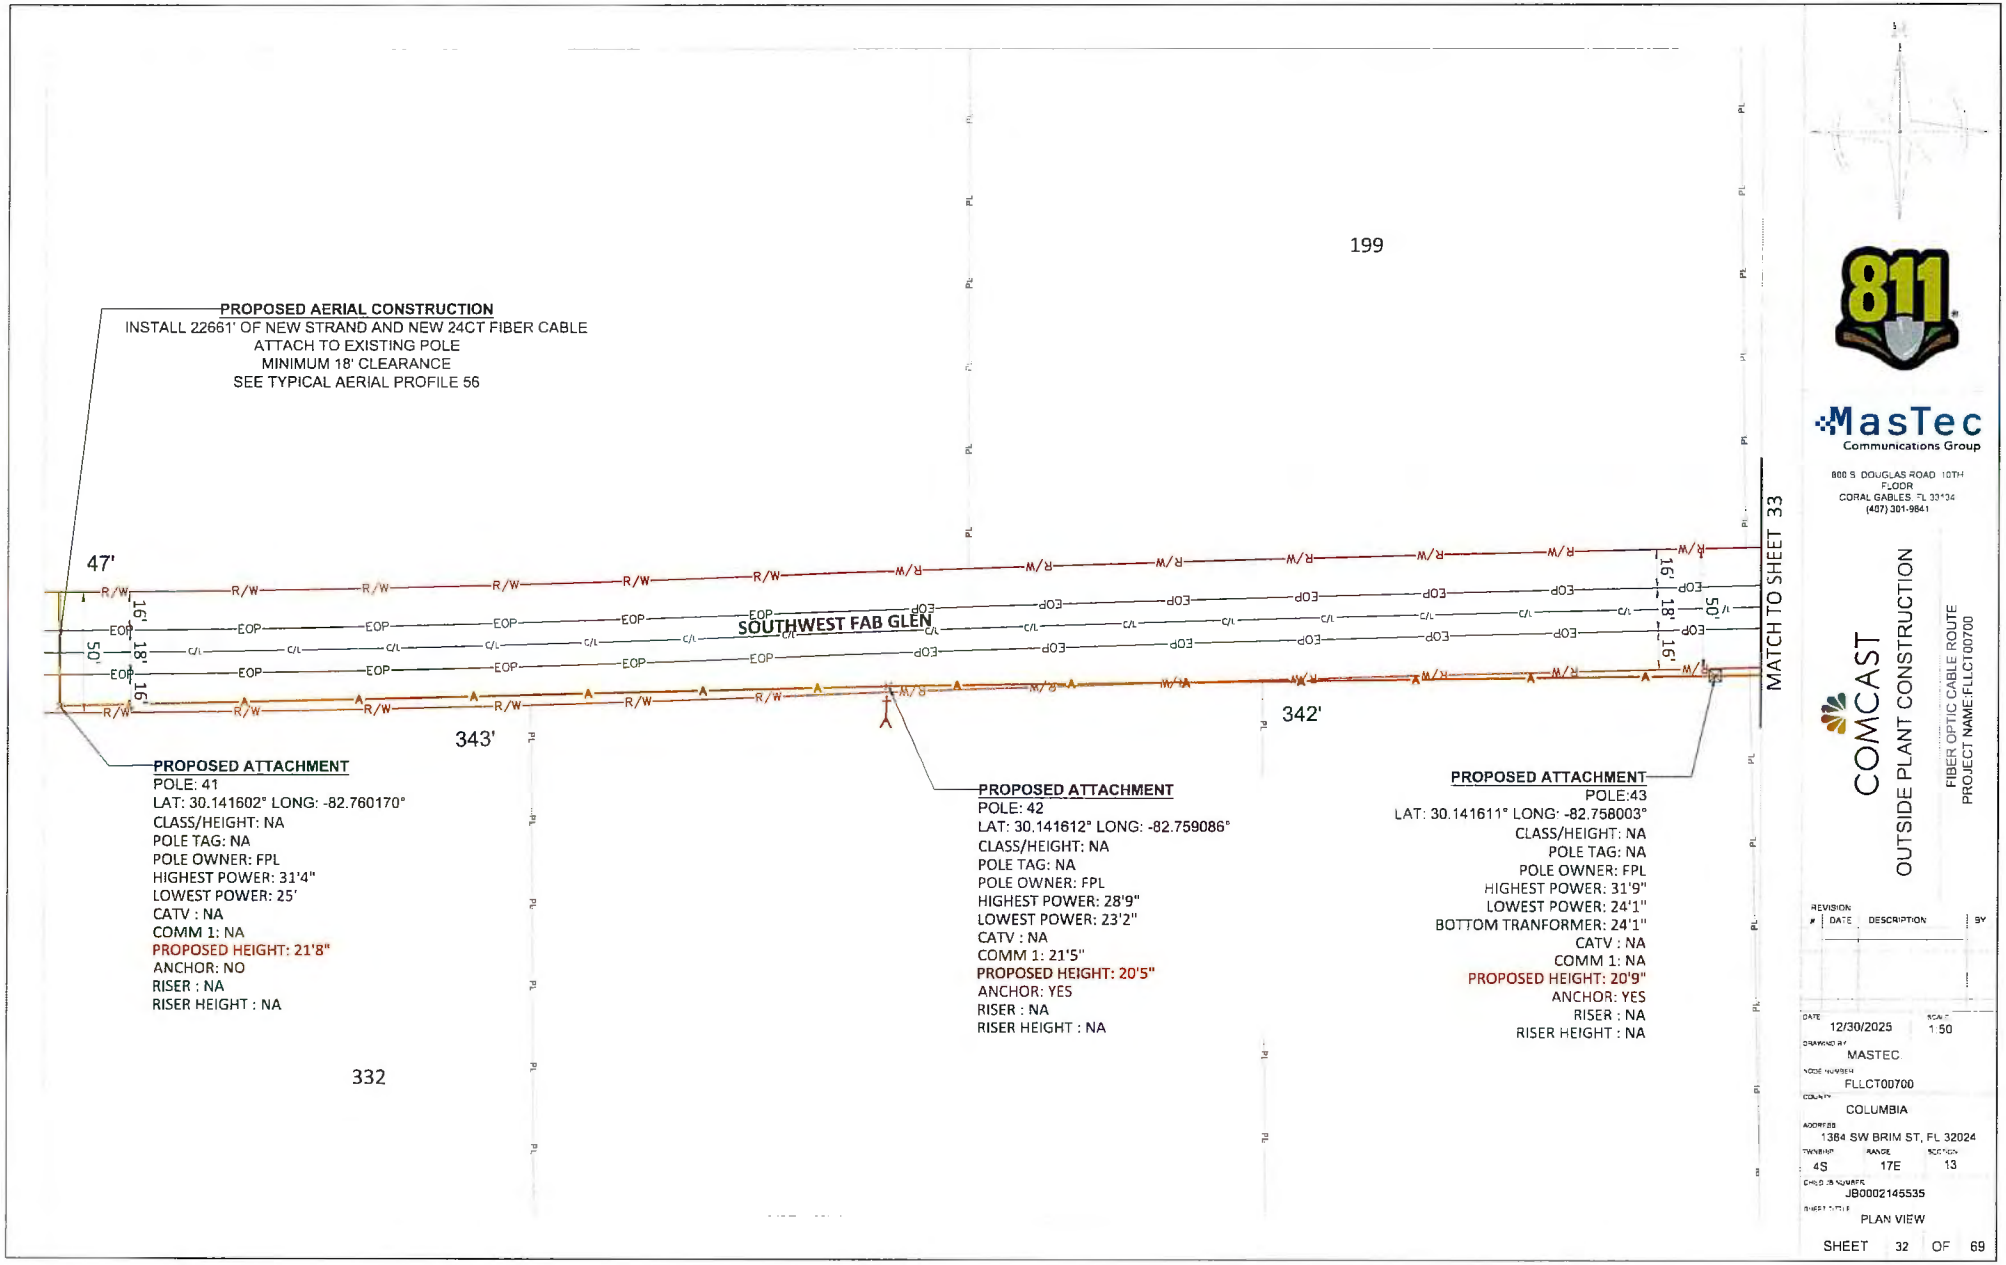
199
PROPOSED AERIAL CONSTRUCTION
INSTALL 22661' OF NEW STRAND AND NEW 24CT FIBER CABLE
ATTACH TO EXISTING POLE
MINIMUM 18' CLEARANCE
SEE TYPICAL AERIAL PROFILE 56
47'
SOUTHWEST FAB GLEN
343'
342'
MATCH TO SHEET 33
332
PROPOSED ATTACHMENT
POLE: 41
LAT: 30.141602° LONG: -82.760170°
CLASS/HEIGHT: NA
POLE TAG: NA
POLE OWNER: FPL
HIGHEST POWER: 31'4"
LOWEST POWER: 25'
CATV : NA
COMM 1: NA
PROPOSED HEIGHT: 21'8"
ANCHOR: NO
RISER : NA
RISER HEIGHT : NA
PROPOSED ATTACHMENT
POLE: 42
LAT: 30.141612° LONG: -82.759086°
CLASS/HEIGHT: NA
POLE TAG: NA
POLE OWNER: FPL
HIGHEST POWER: 28'9"
LOWEST POWER: 23'2"
CATV : NA
COMM 1: 21'5"
PROPOSED HEIGHT: 20'5"
ANCHOR: YES
RISER : NA
RISER HEIGHT : NA
PROPOSED ATTACHMENT
POLE:43
LAT: 30.141611° LONG: -82.758003°
CLASS/HEIGHT: NA
POLE TAG: NA
POLE OWNER: FPL
HIGHEST POWER: 31'9"
LOWEST POWER: 24'1"
BOTTOM TRANFORMER: 24'1"
CATV : NA
COMM 1: NA
PROPOSED HEIGHT: 20'9"
ANCHOR: YES
RISER : NA
RISER HEIGHT : NA
811
MasTec
Communications Group
800 S. DOUGLAS ROAD 10TH FLOOR
CORAL GABLES, FL 33134
(407) 301-9841
COMCAST
OUTSIDE PLANT CONSTRUCTION
FIBER OPTIC CABLE ROUTE
PROJECT NAME:FLLCT00700
REVISION
DATE DESCRIPTION BY
DATE 12/30/2025
SCALE 1:50
DRAWN BY MASTEC
NODE NUMBER FLLCT00700
COUNTY COLUMBIA
ADDRESS 1364 SW BRIM ST, FL 32024
TOWNSHIP 4S
RANGE 17E
SECTION 13
CHECKED NUMBER JB0002145535
SHEET TITLE PLAN VIEW
SHEET 32 OF 69

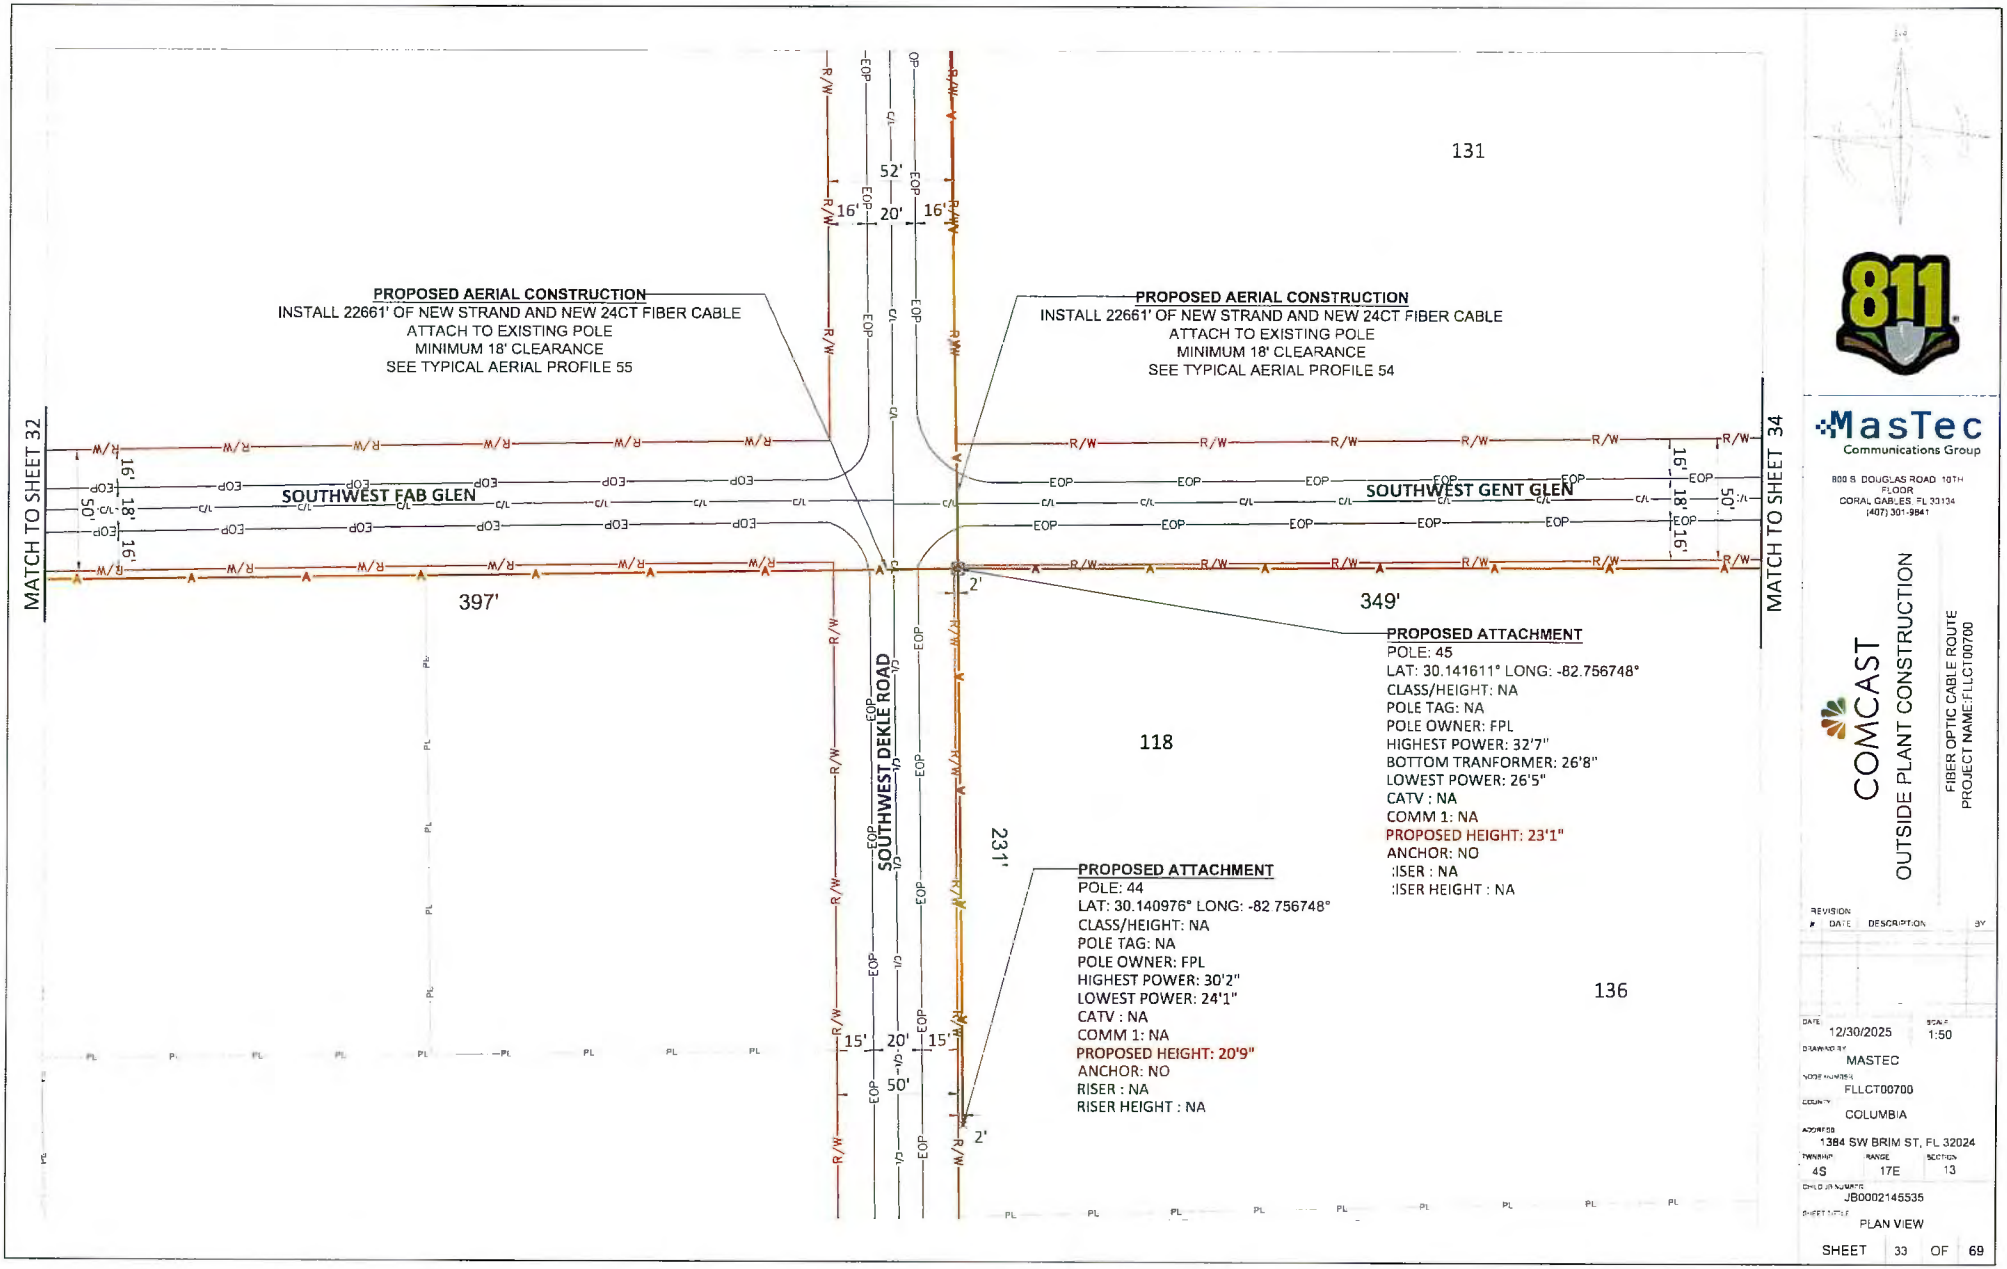

811

MasTec
Communications Group
800 S. DOUGLAS ROAD 10TH FLOOR
CORAL GABLES, FL 33134
(407) 301-9841

COMCAST
OUTSIDE PLANT CONSTRUCTION
FIBER OPTIC CABLE ROUTE
PROJECT NAME:FLLCT00700

REVISION
DATE DESCRIPTION BY

DATE 12/30/2025
SCALE 1:50
DRAWN BY MASTEC
NODE NUMBER FLLCT00700
COUNTY COLUMBIA
ADDRESS 1384 SW BRIM ST, FL 32024
TOWNSHIP 4S
RANGE 17E
SECTION 13
CHILD JOB NUMBER JB0002145535
SHEET TITLE PLAN VIEW

SHEET 33 OF 69

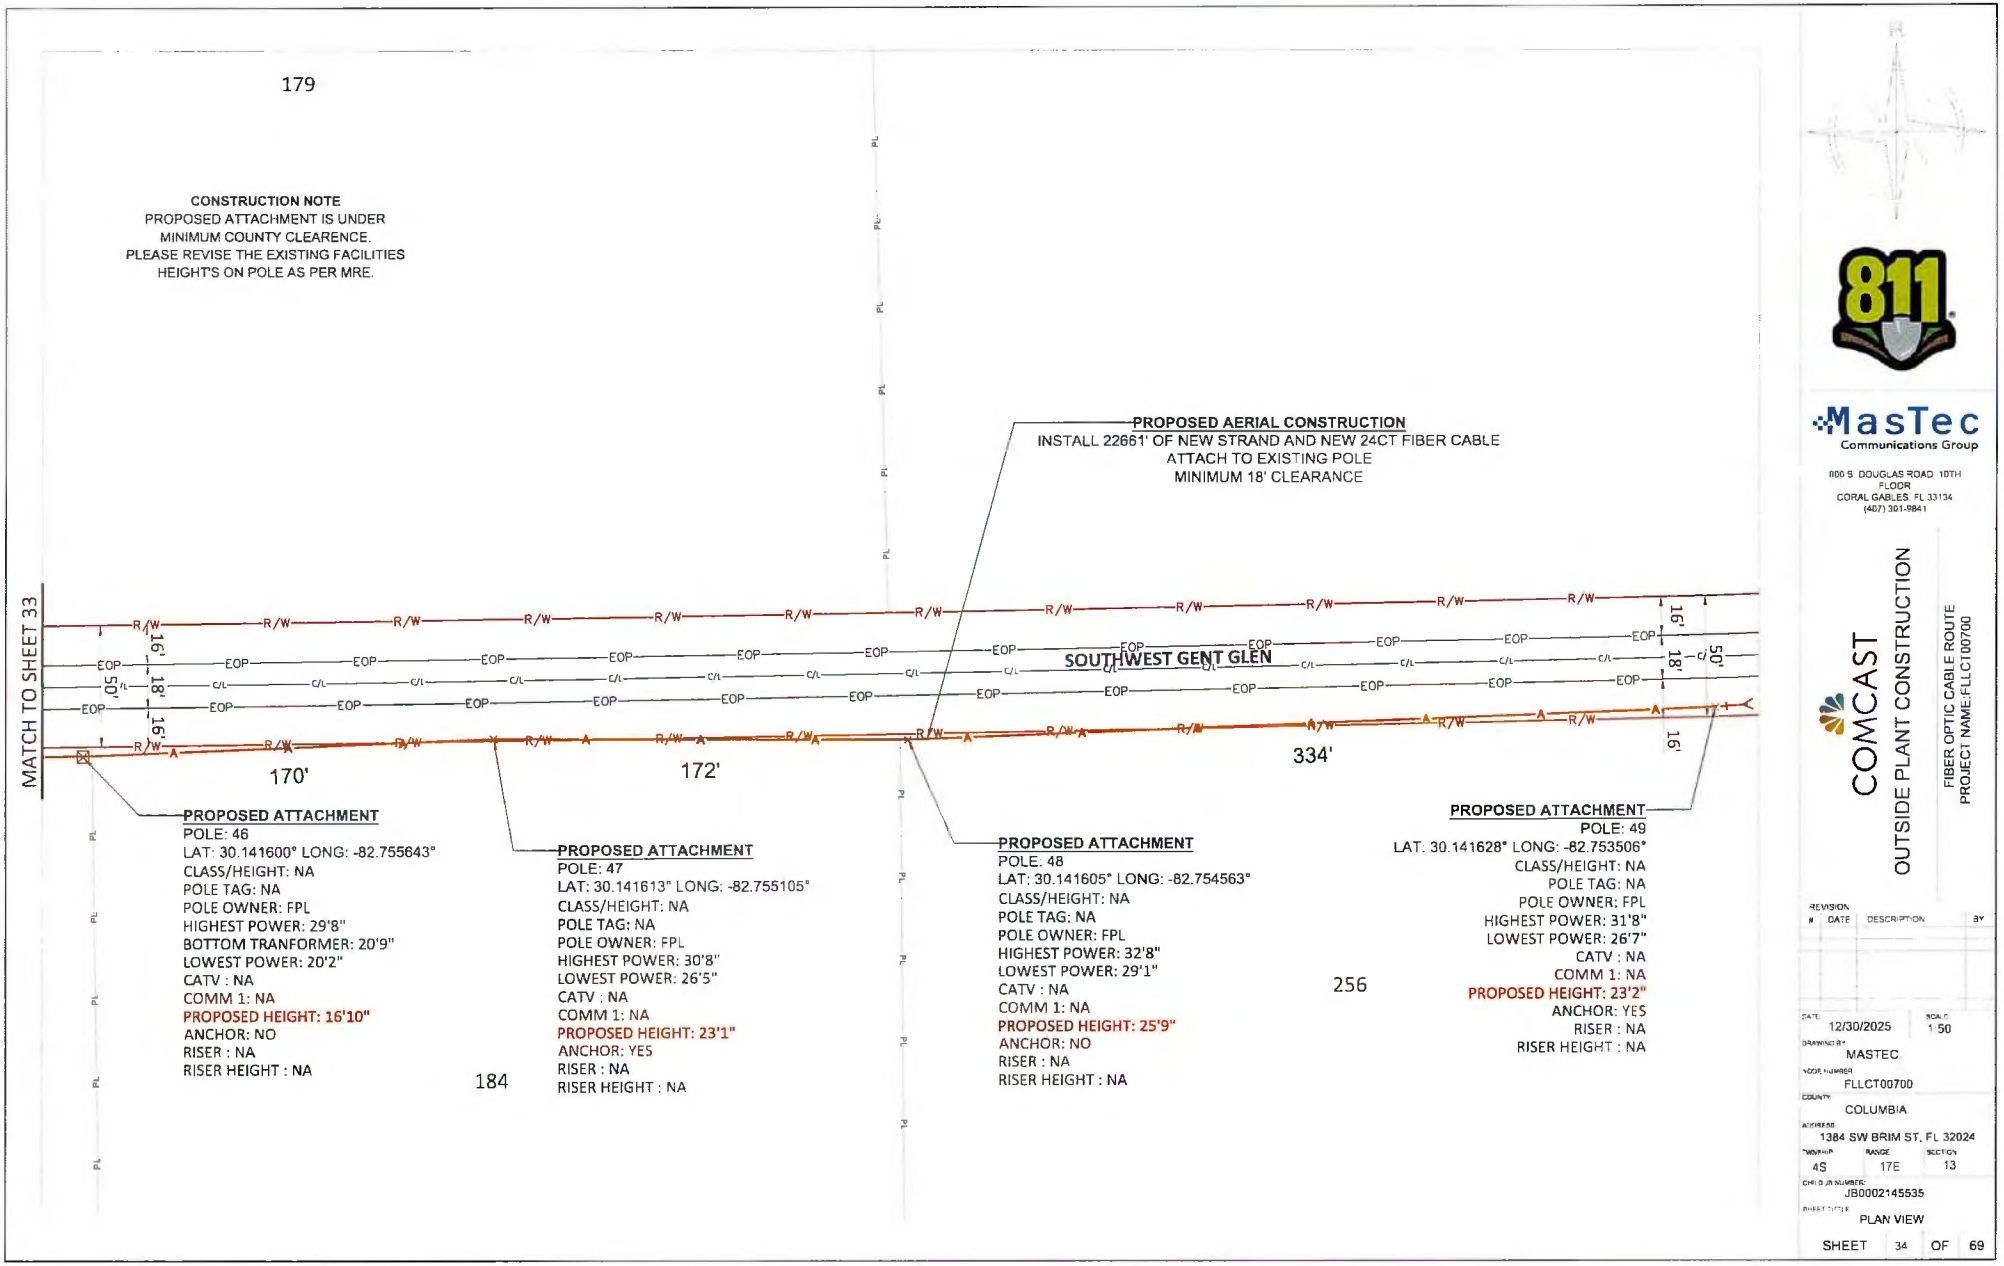
179
CONSTRUCTION NOTE
PROPOSED ATTACHMENT IS UNDER MINIMUM COUNTY CLEARENCE.
PLEASE REVISE THE EXISTING FACILITIES HEIGHT'S ON POLE AS PER MRE.
PROPOSED AERIAL CONSTRUCTION
INSTALL 22661' OF NEW STRAND AND NEW 24CT FIBER CABLE
ATTACH TO EXISTING POLE
MINIMUM 18' CLEARANCE
SOUTHWEST GENT GLEN
MATCH TO SHEET 33
170'
172'
334'
256
184
PROPOSED ATTACHMENT
POLE: 46
LAT: 30.141600° LONG: -82.755643°
CLASS/HEIGHT: NA
POLE TAG: NA
POLE OWNER: FPL
HIGHEST POWER: 29'8"
BOTTOM TRANFORMER: 20'9"
LOWEST POWER: 20'2"
CATV : NA
COMM 1: NA
PROPOSED HEIGHT: 16'10"
ANCHOR: NO
RISER : NA
RISER HEIGHT : NA
PROPOSED ATTACHMENT
POLE: 47
LAT: 30.141613° LONG: -82.755105°
CLASS/HEIGHT: NA
POLE TAG: NA
POLE OWNER: FPL
HIGHEST POWER: 30'8"
LOWEST POWER: 26'5"
CATV : NA
COMM 1: NA
PROPOSED HEIGHT: 23'1"
ANCHOR: YES
RISER : NA
RISER HEIGHT : NA
PROPOSED ATTACHMENT
POLE. 48
LAT: 30.141605° LONG: -82.754563°
CLASS/HEIGHT: NA
POLE TAG: NA
POLE OWNER: FPL
HIGHEST POWER: 32'8"
LOWEST POWER: 29'1"
CATV : NA
COMM 1: NA
PROPOSED HEIGHT: 25'9"
ANCHOR: NO
RISER : NA
RISER HEIGHT : NA
PROPOSED ATTACHMENT
POLE: 49
LAT: 30.141628° LONG: -82.753506°
CLASS/HEIGHT: NA
POLE TAG: NA
POLE OWNER: FPL
HIGHEST POWER: 31'8"
LOWEST POWER: 26'7"
CATV : NA
COMM 1: NA
PROPOSED HEIGHT: 23'2"
ANCHOR: YES
RISER : NA
RISER HEIGHT : NA
811
MasTec
Communications Group
800 S. DOUGLAS ROAD 10TH FLOOR
CORAL GABLES, FL 33134
(407) 301-8841
COMCAST
OUTSIDE PLANT CONSTRUCTION
FIBER OPTIC CABLE ROUTE
PROJECT NAME:FLLCT00700
REVISION
DATE DESCRIPTION BY
DATE: 12/30/2025
SCALE: 1:50
DRAWING BY: MASTEC
NODE NUMBER: FLLCT00700
COUNTY: COLUMBIA
ADDRESS: 1384 SW BRIM ST, FL 32024
TOWNSHIP: 4S
RANGE: 17E
SECTION: 13
CHILD JOB NUMBER: JB0002145535
SHEET TITLE: PLAN VIEW
SHEET 34 OF 69

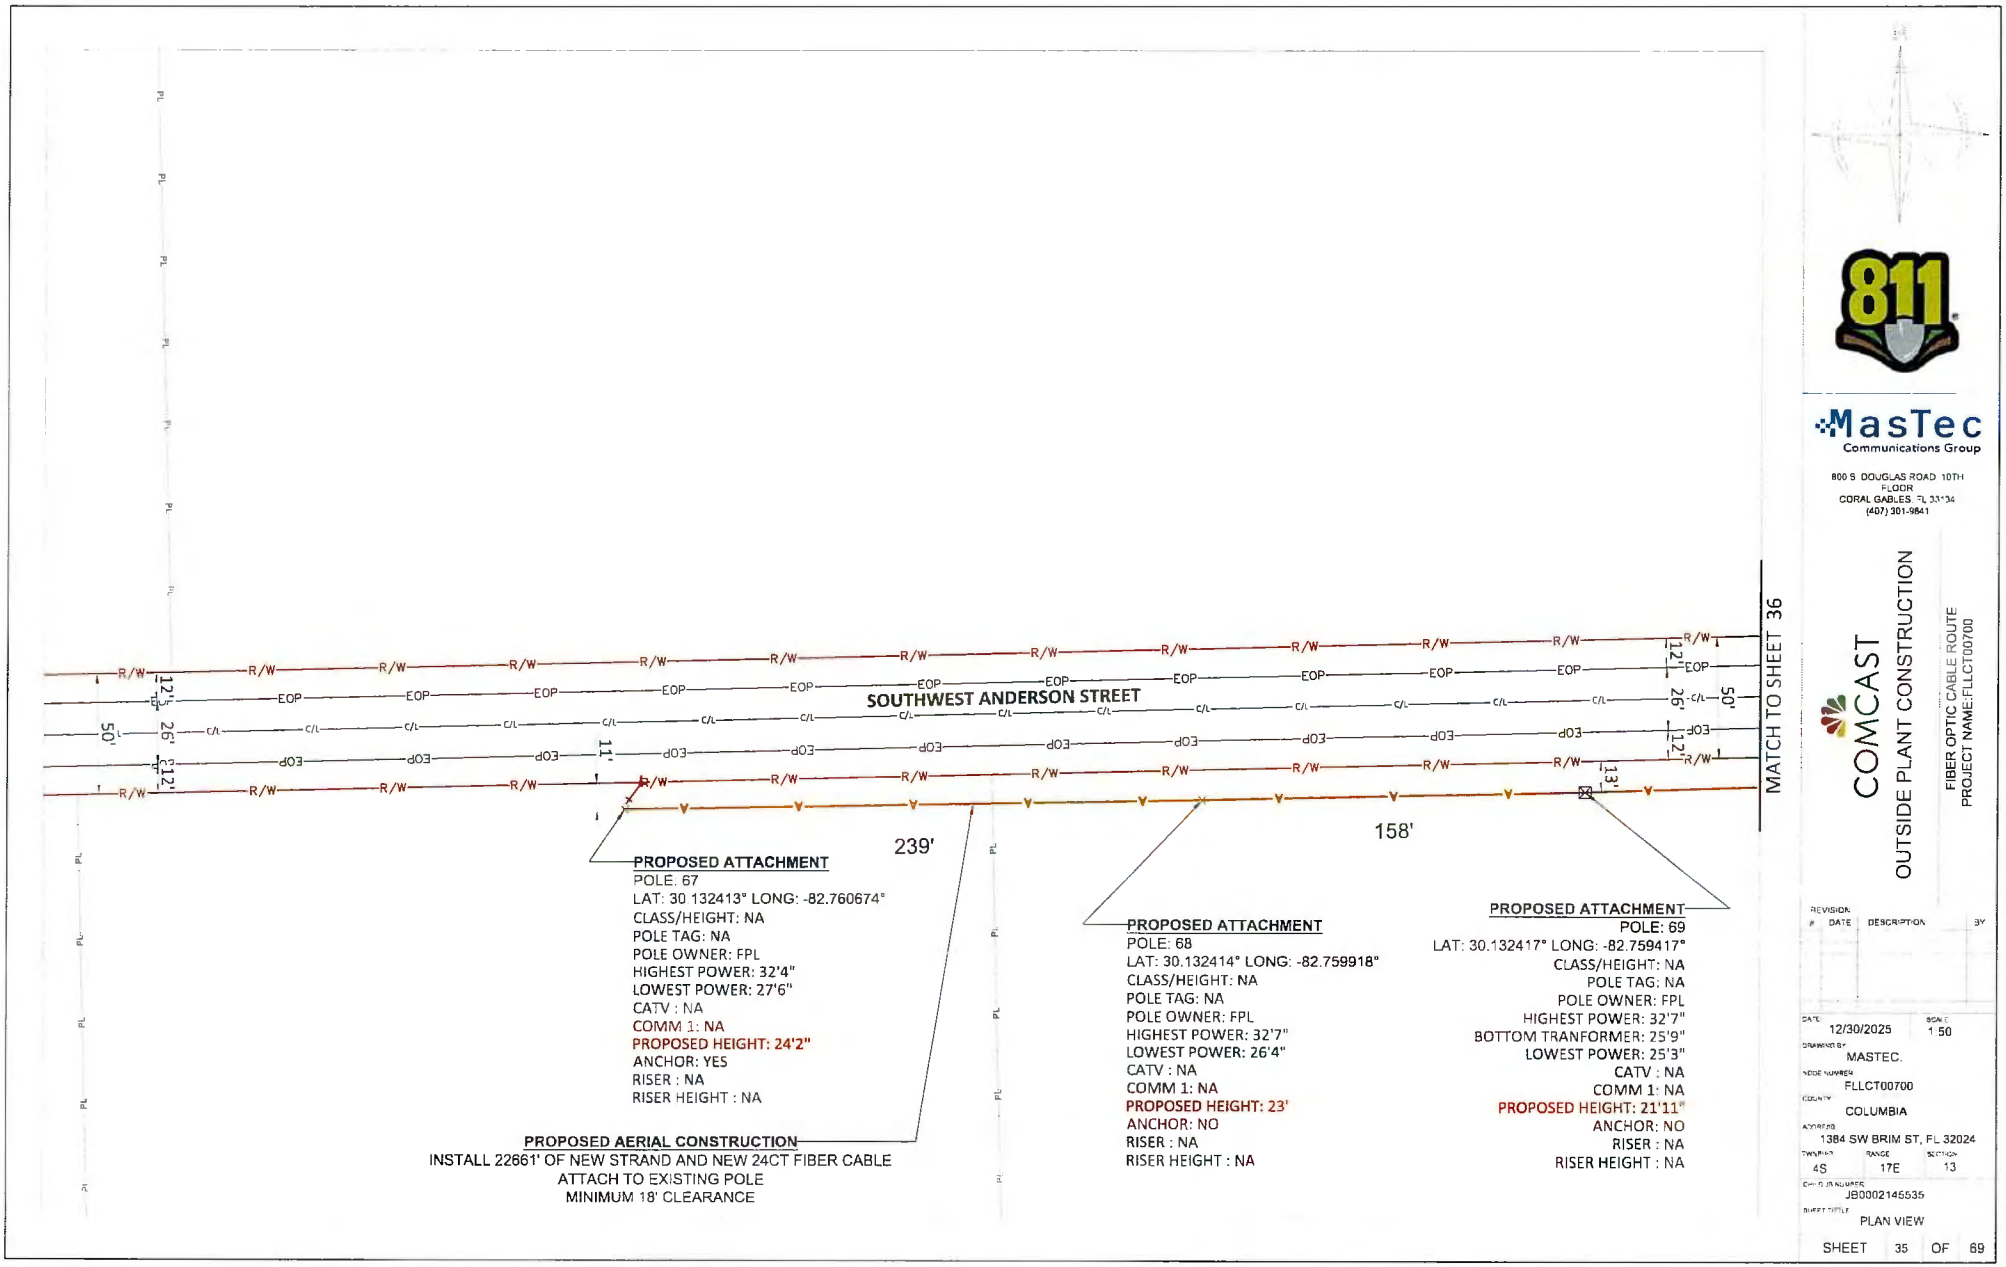

811

MasTec
Communications Group
800 S. DOUGLAS ROAD 10TH FLOOR
CORAL GABLES, FL 33134
(407) 301-9641

COMCAST

OUTSIDE PLANT CONSTRUCTION

FIBER OPTIC CABLE ROUTE
PROJECT NAME:FLLCT00700

REVISION #	DATE	DESCRIPTION	BY

DATE	12/30/2025
SCALE	1:50
DRAWN BY	MASTEC.
NODE NUMBER	FLLCT00700
COUNTY	COLUMBIA
ADDRESS	1384 SW BRIM ST, FL 32024
TOWNSHIP	4S
RANGE	17E
SECTION	13
CHECK JOB NUMBER	JB0002146535
SHEET TITLE	PLAN VIEW

SHEET 35 OF 69

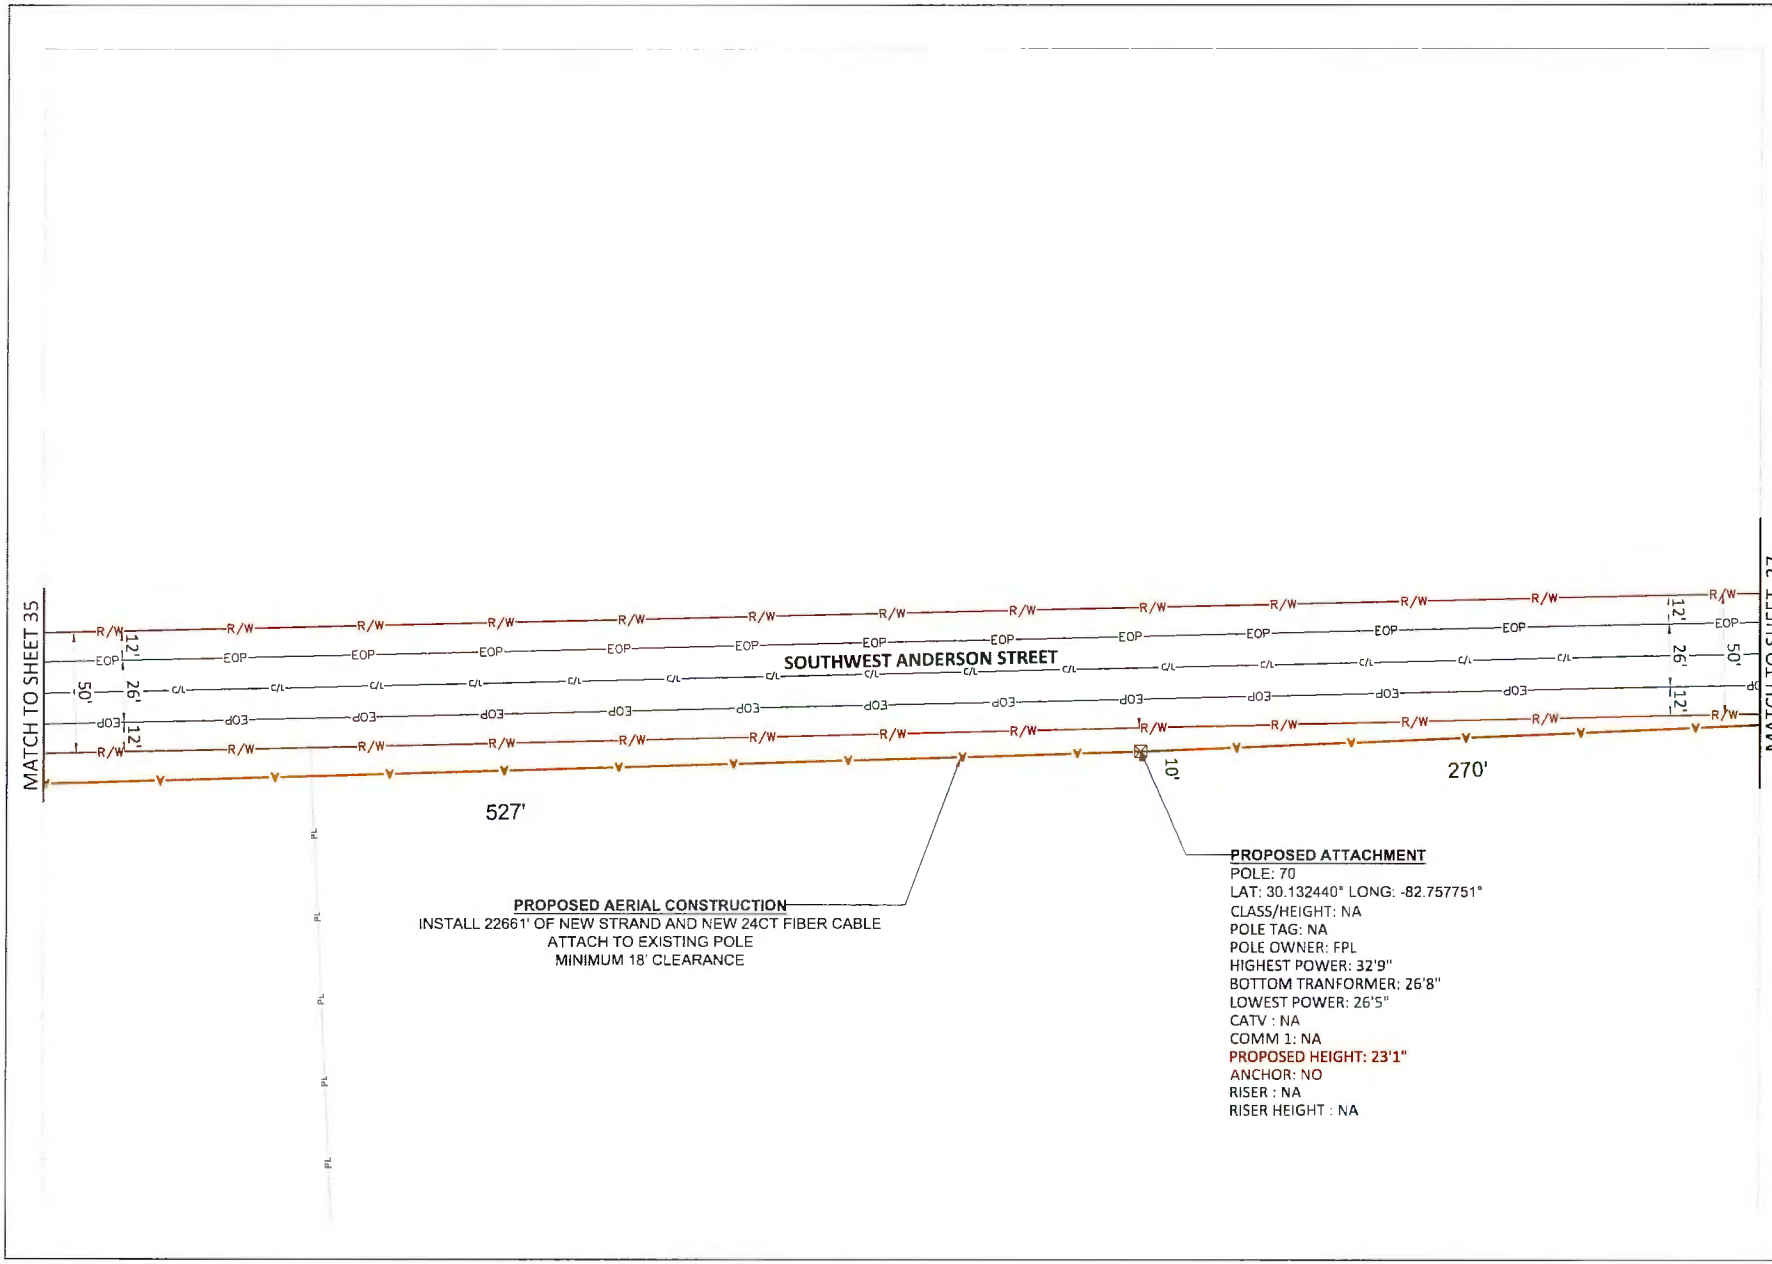

811

MasTec
Communications Group
800 S DOUGLAS ROAD 10TH FLOOR
CORAL GABLES, FL 33134
(407) 301-9841

COMCAST

OUTSIDE PLANT CONSTRUCTION

FIBER OPTIC CABLE ROUTE
PROJECT NAME:FLLCT00700

REVISION
#	DATE	DESCRIPTION	BY

DATE	12/30/2025
SCALE	1:50
DRAWN BY	MASTEC.
NODE NUMBER	FLLCT00700
COUNTY	COLUMBIA
ADDRESS	1384 SW BRIM ST, FL 32024
TOWNSHIP	4S
RANGE	17E
SECTION	13
CIRCUIT ID NUMBER	JB0002145535
SHEET TITLE	PLAN VIEW

SHEET 36 OF 69

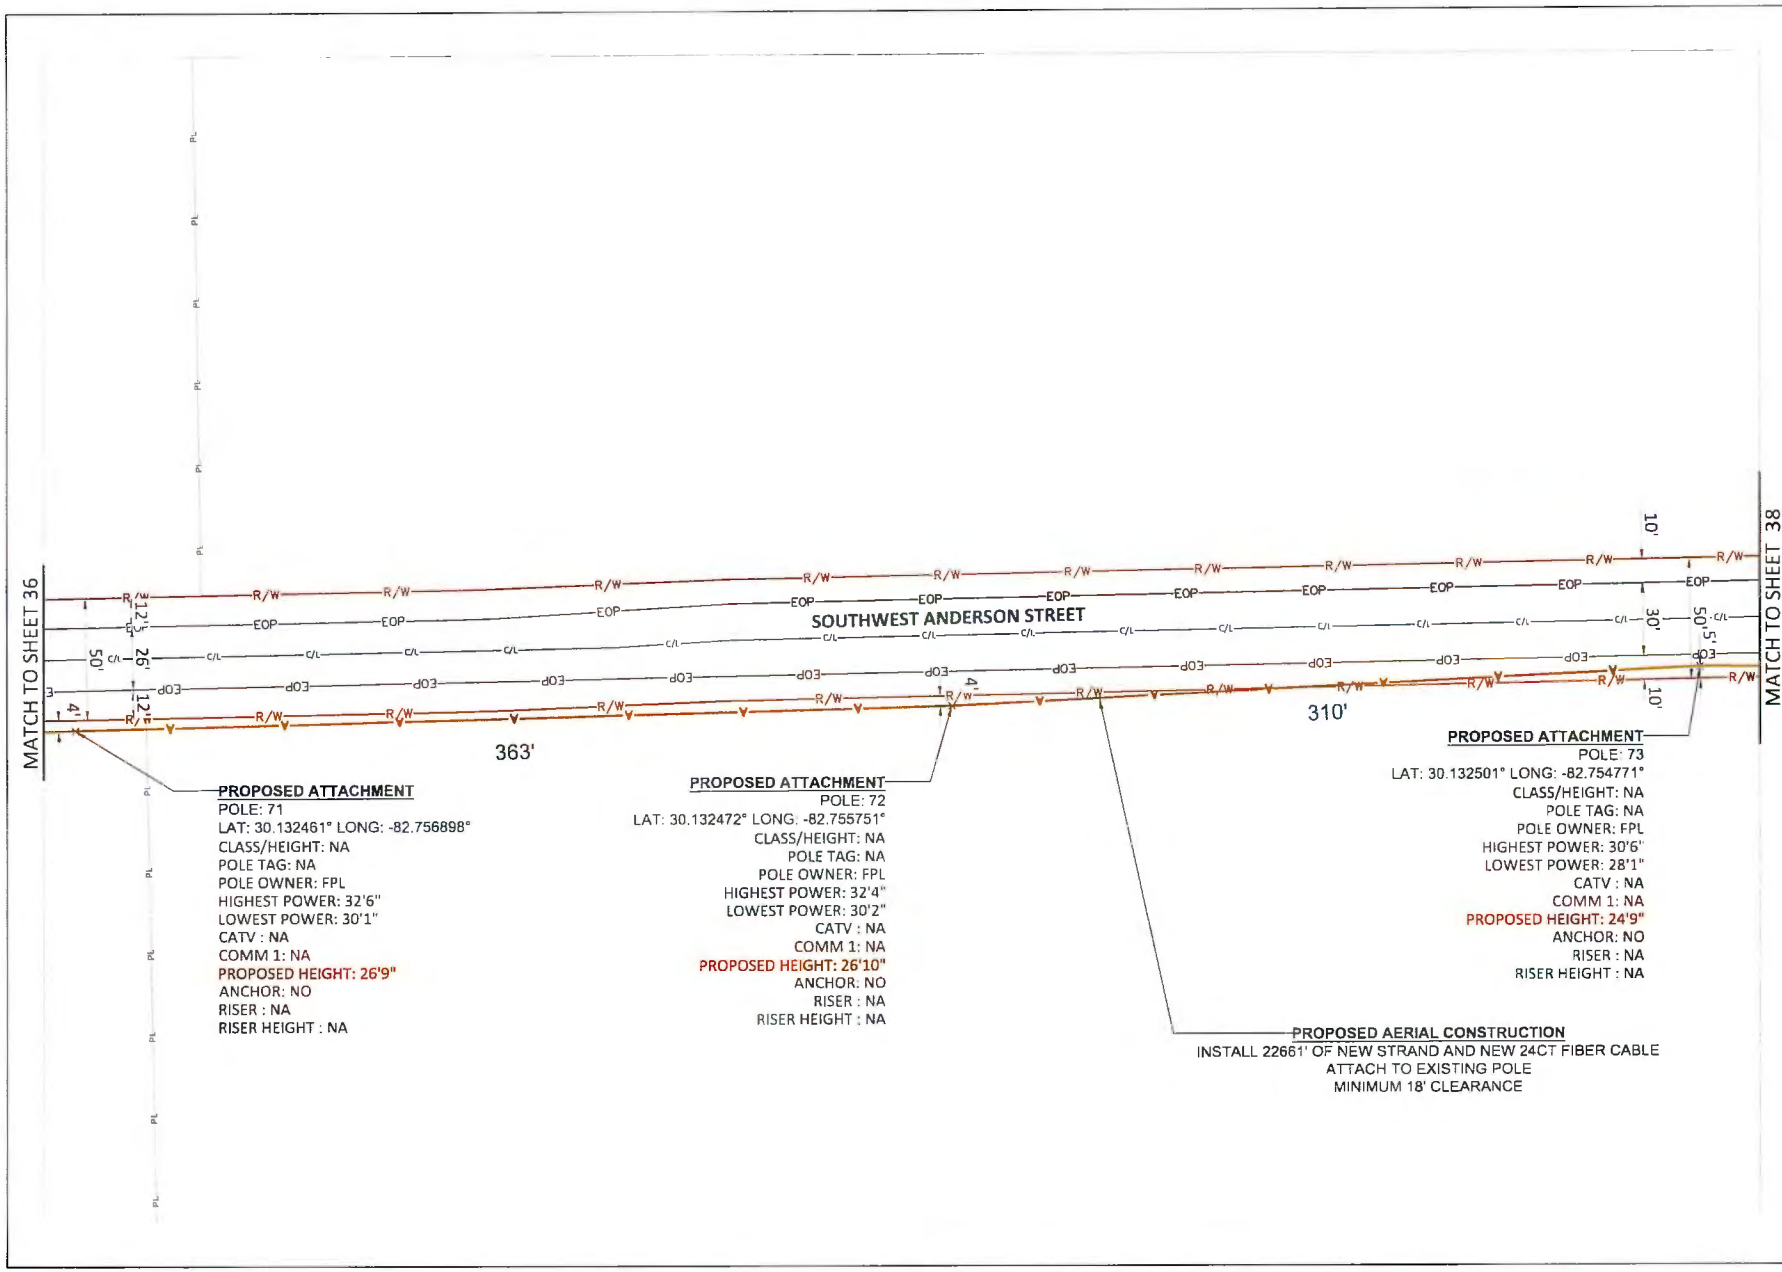

811

MasTec
Communications Group

800 S. DOUGLAS ROAD 10TH FLOOR
CORAL GABLES FL 33134
(407) 301-9841

COMCAST

OUTSIDE PLANT CONSTRUCTION

FIBER OPTIC CABLE ROUTE
PROJECT NAME:FLLCT00700

REVISION #	DATE	DESCRIPTION	BY

DATE: 12/30/2025
SCALE: 1:50
DRAWN BY: MASTEC
NODE NUMBER: FLLCT00700
COUNTY: COLUMBIA
ADDRESS: 1384 SW BRIM ST, FL 32024
TOWNSHIP: 4S
RANGE: 17E
SECTION: 13
CHILD JB NUMBER: JB0002145535
SHEET TITLE: PLAN VIEW

SHEET 37 OF 69

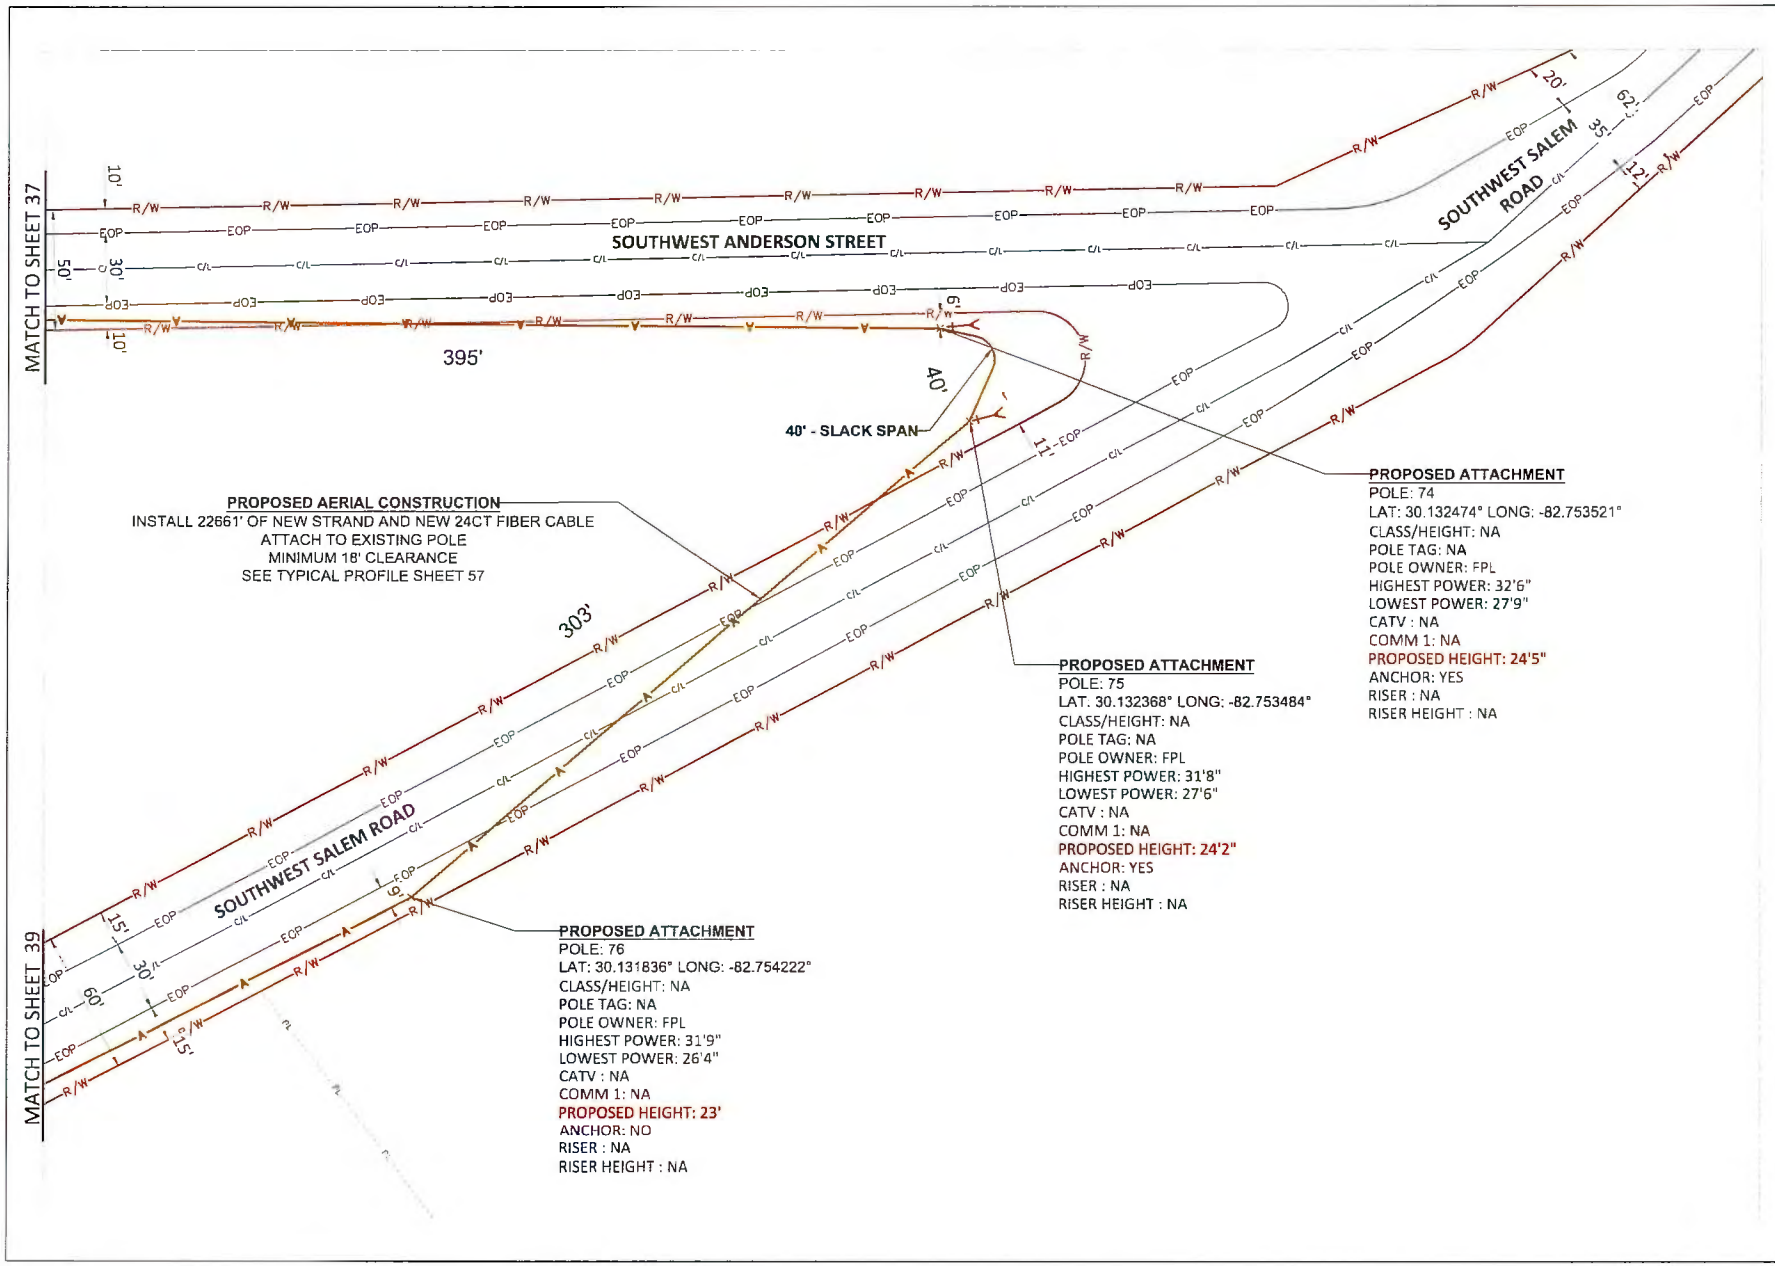

811

MasTec
Communications Group

800 S DOUGLAS ROAD 10TH FLOOR
CORAL GABLES, FL 33134
(407) 301-9841

COMCAST

OUTSIDE PLANT CONSTRUCTION

FIBER OPTIC CABLE ROUTE
PROJECT NAME FLLCT00700

REVISION #	DATE	DESCRIPTION	BY

DATE	12/30/2025
SCALE	1:50
DRAWN BY	MASTEC.
NODE NUMBER	FLLCT00700
COUNTY	COLUMBIA
ADDRESS	1384 SW BRIM ST, FL 32024
TOWNSHIP	4S
RANGE	17E
SECTION	13
DESIGN NUMBER	JB0002145535
SHEET TITLE	PLAN VIEW

SHEET 38 OF 69

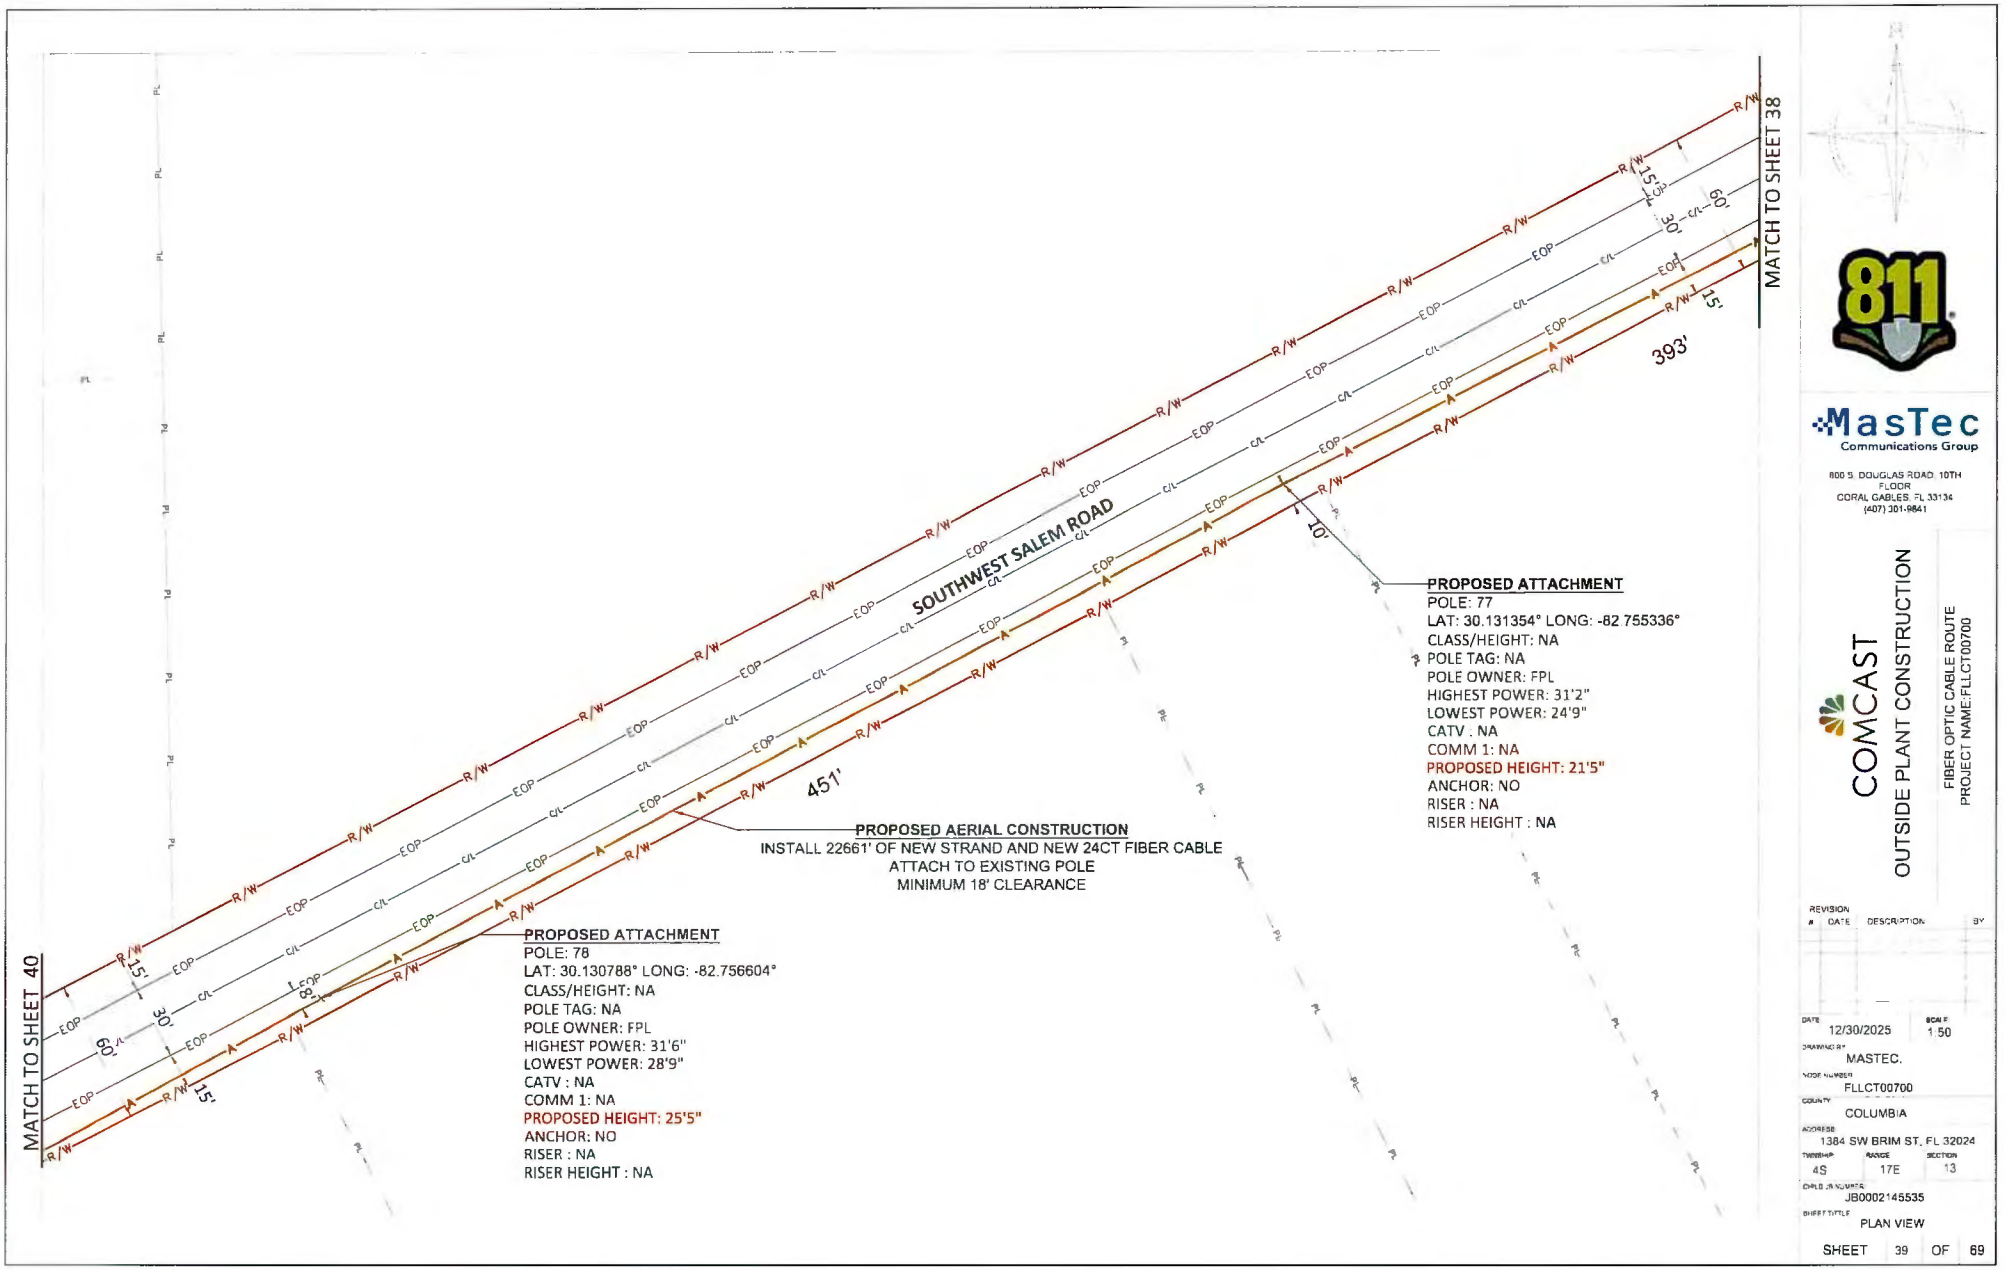

811

MasTec
Communications Group

800 S. DOUGLAS ROAD, 10TH FLOOR
CORAL GABLES, FL 33134
(407) 301-9841

COMCAST

OUTSIDE PLANT CONSTRUCTION

FIBER OPTIC CABLE ROUTE
PROJECT NAME:FLLCT00700

REVISION #	DATE	DESCRIPTION	BY

DATE: 12/30/2025
SCALE: 1:50
DRAWING BY: MASTEC.
WORK NUMBER: FLLCT00700
COUNTY: COLUMBIA
ADDRESS: 1384 SW BRIM ST, FL 32024
TOWNSHIP: 4S | RANGE: 17E | SECTION: 13
CHILD JOB NUMBER: JB0002145535
SHEET TITLE: PLAN VIEW

SHEET 39 OF 69

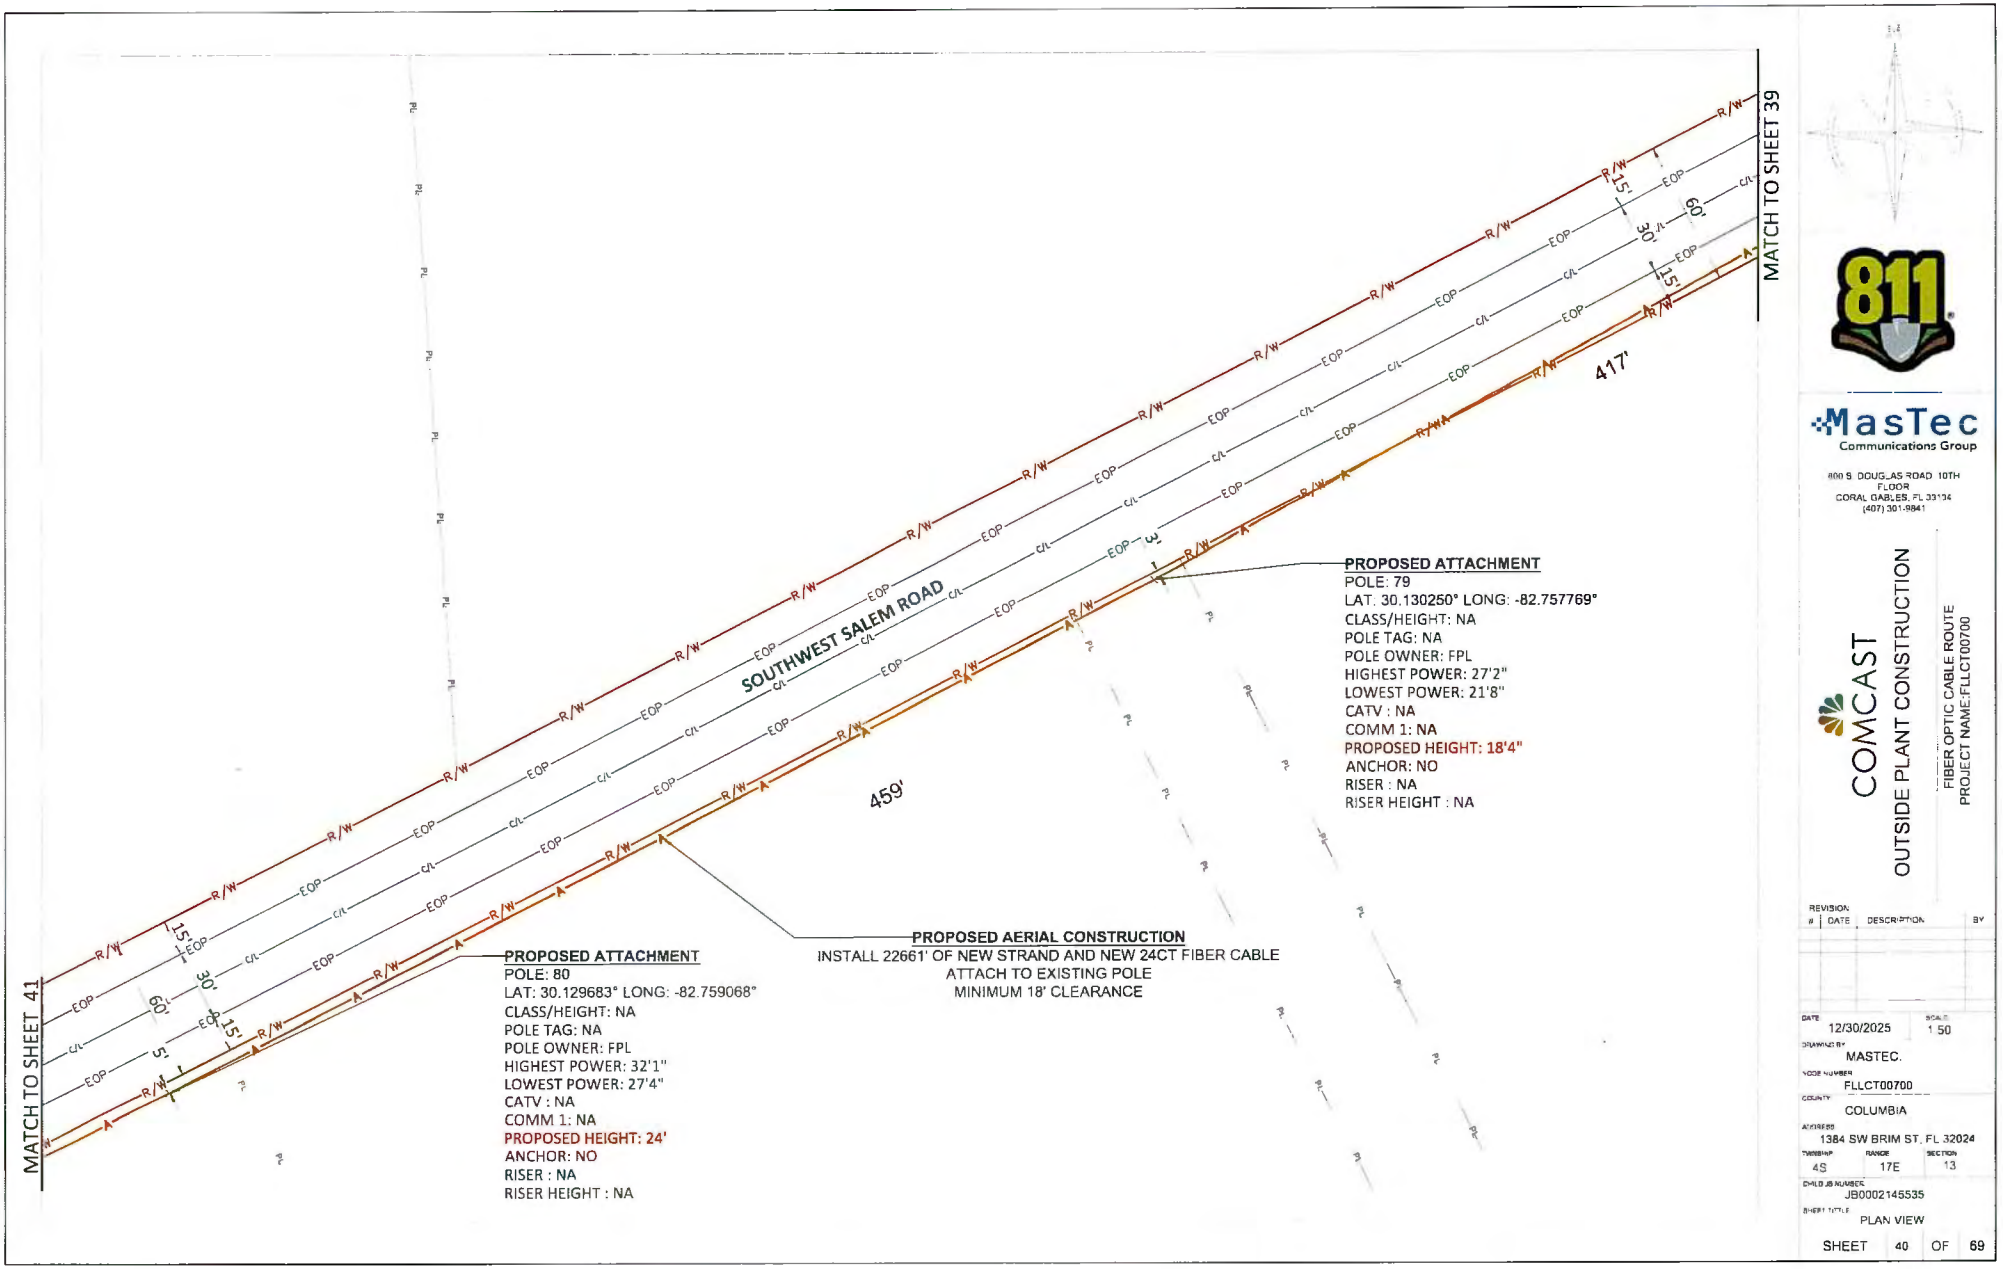

811

MasTec
Communications Group

800 S. DOUGLAS ROAD 10TH FLOOR
CORAL GABLES, FL 33134
(407) 301-9841

COMCAST
OUTSIDE PLANT CONSTRUCTION

FIBER OPTIC CABLE ROUTE
PROJECT NAME:FLLCT00700

REVISION #	DATE	DESCRIPTION	BY

DATE 12/30/2025
SCALE 1:50
DRAWING BY MASTEC.
NODE NUMBER FLLCT00700
COUNTY COLUMBIA
ADDRESS 1384 SW BRIM ST, FL 32024
TOWNSHIP 4S
RANGE 17E
SECTION 13
CMILD JB NUMBER JB0002145535
SHEET TITLE PLAN VIEW

SHEET 40 OF 69

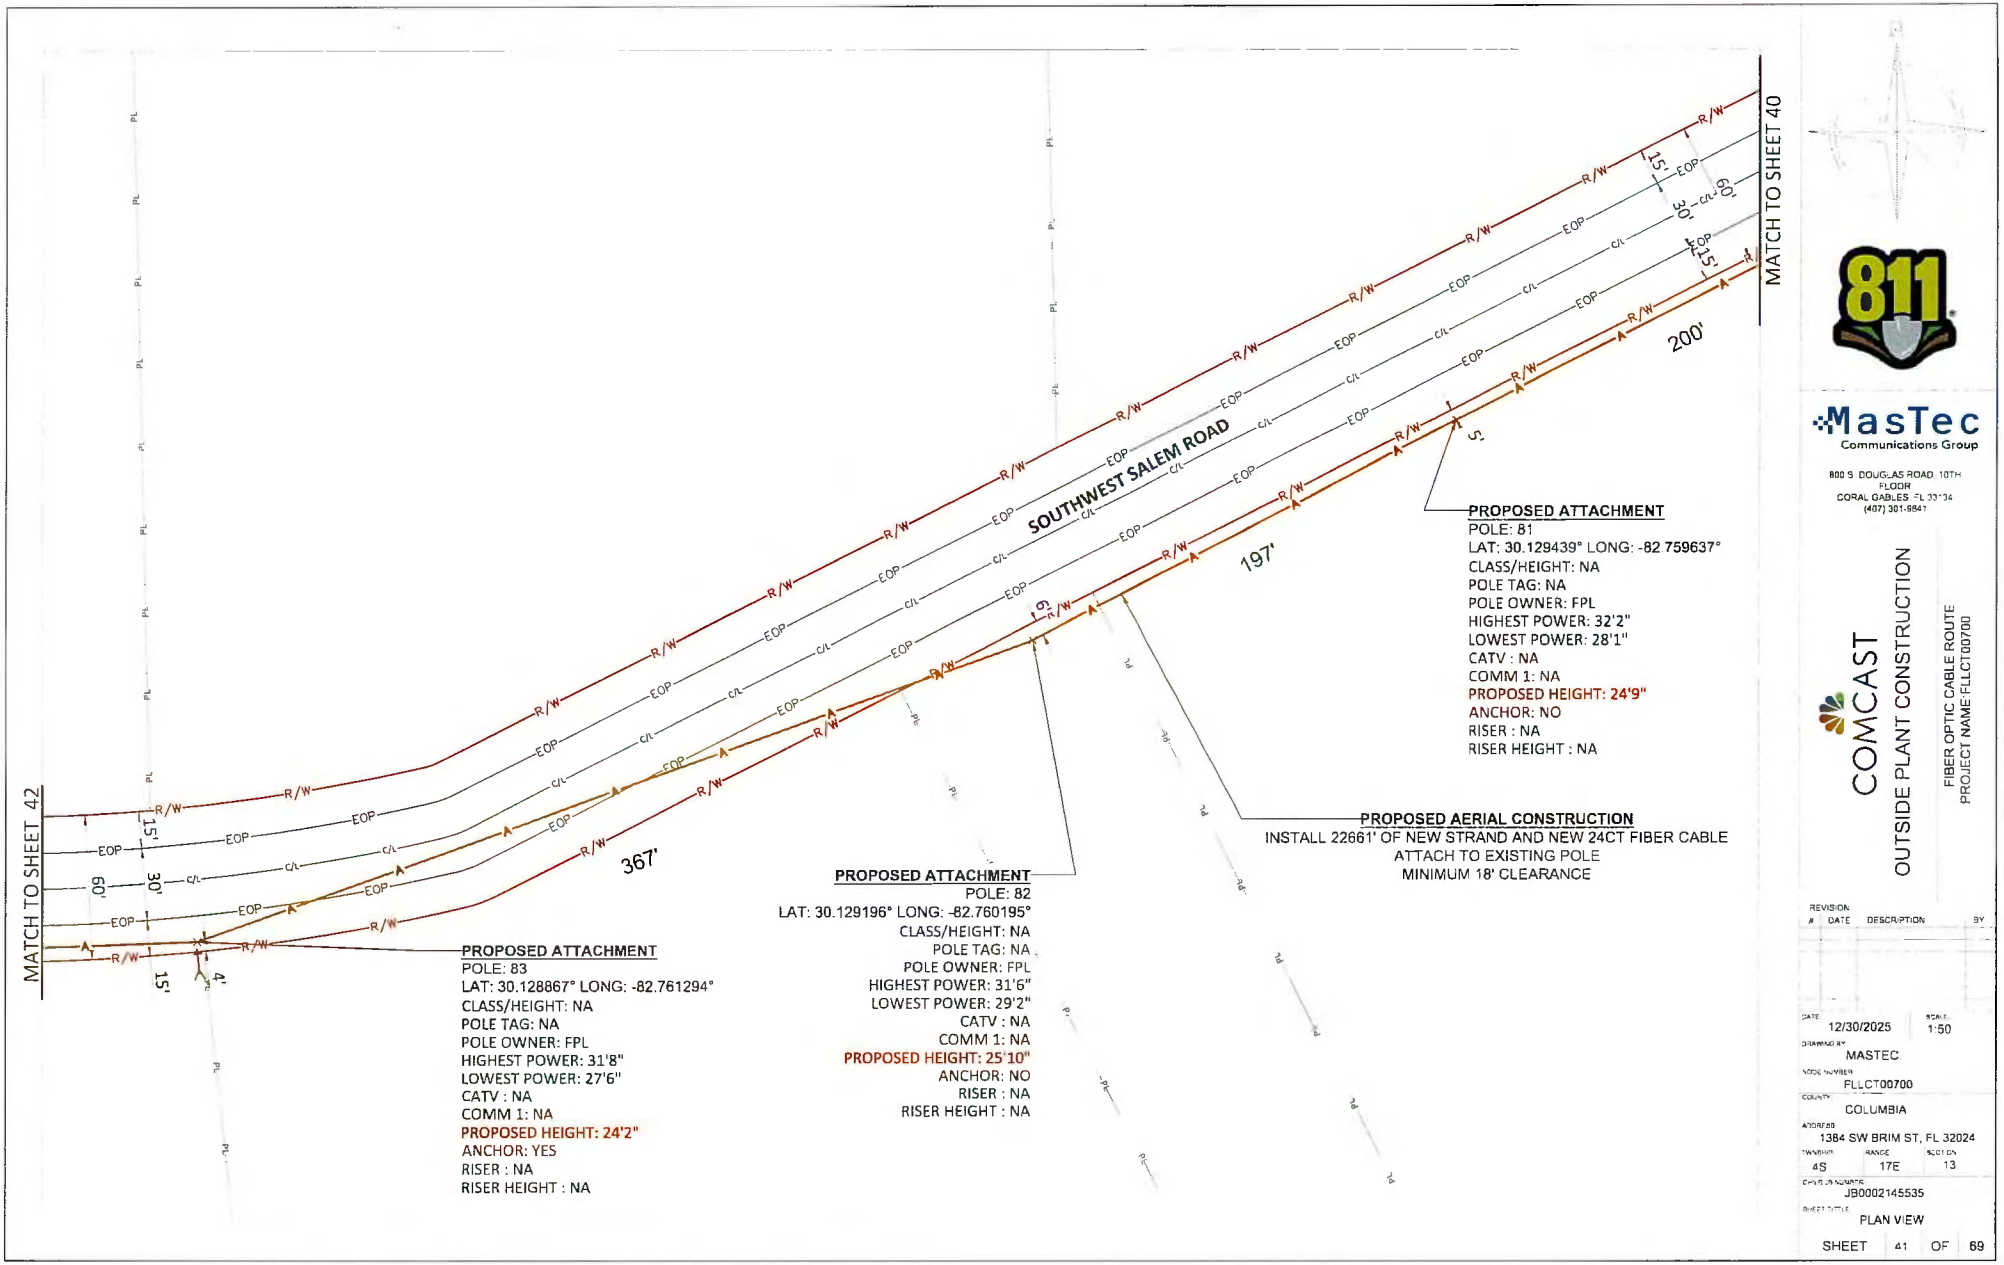

811

MasTec
Communications Group

800 S. DOUGLAS ROAD, 10TH FLOOR
CORAL GABLES, FL 33134
(407) 301-8841

COMCAST

OUTSIDE PLANT CONSTRUCTION

FIBER OPTIC CABLE ROUTE
PROJECT NAME:FLLCT00700

REVISION #	DATE	DESCRIPTION	BY

DATE: 12/30/2025
SCALE: 1:50
DRAWN BY: MASTEC
NODE NUMBER: FLLCT00700
COUNTY: COLUMBIA
ADDRESS: 1384 SW BRIM ST, FL 32024
TOWNSHIP: 4S
RANGE: 17E
SECTION: 13
CKT/JOB NUMBER: JB0002145535
SHEET TITLE: PLAN VIEW

SHEET 41 OF 69

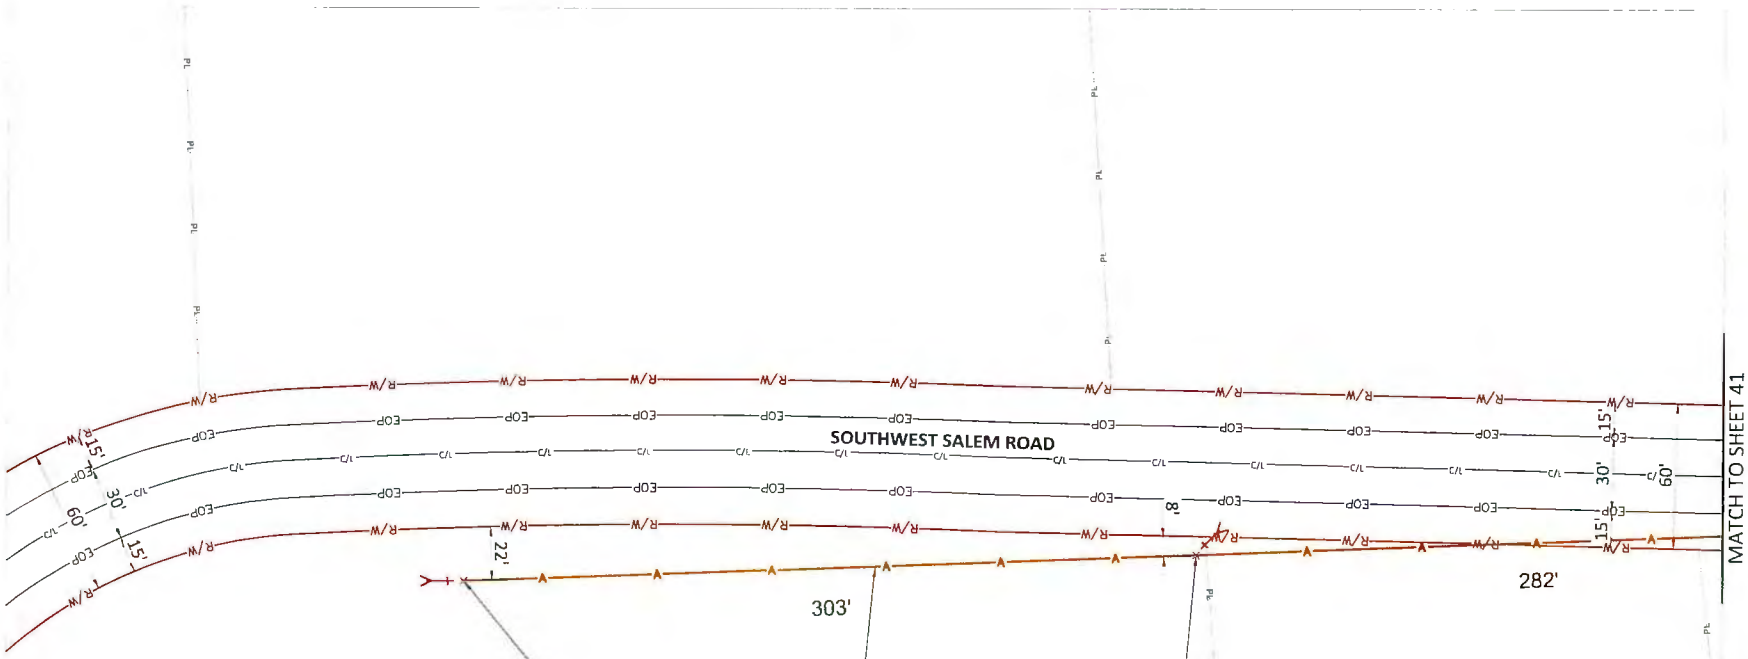

PROPOSED ATTACHMENT
POLE: 85
LAT: 30.128829° LONG: -82.763146°
CLASS/HEIGHT: NA
POLE TAG: NA
POLE OWNER: FPL
HIGHEST POWER: 28'9"
LOWEST POWER: 23'5"
CATV : NA
COMM 1: NA
PROPOSED HEIGHT: 20'1"
ANCHOR: YES
RISER : NA
RISER HEIGHT : NA

PROPOSED ATTACHMENT
POLE:84
LAT: 30.128849° LONG: -82.762186°
CLASS/HEIGHT: NA
POLE TAG: NA
POLE OWNER: FPL
HIGHEST POWER: 32'1"
LOWEST POWER: 26'8"
CATV : NA
COMM 1: NA
PROPOSED HEIGHT: 23'4"
ANCHOR: YES
RISER : NA
RISER HEIGHT : NA

PROPOSED AERIAL CONSTRUCTION
INSTALL 22661' OF NEW STRAND AND NEW 24CT FIBER CABLE
ATTACH TO EXISTING POLE
MINIMUM 18' CLEARANCE

811

MasTec
Communications Group
800 S. DOUGLAS ROAD 10TH FLOOR
CORAL GABLES, FL 33134
(407) 301-9841

COMCAST

OUTSIDE PLANT CONSTRUCTION

FIBER OPTIC CABLE ROUTE
PROJECT NAME:FLLCT00700

REVISION #	DATE	DESCRIPTION	BY

DATE	12/30/2025
SCALE	1:50
DRAWING BY	MASTEC.
NODE NUMBER	FLLCT00700
COUNTY	COLUMBIA
ADDRESS	1384 SW BRIM ST, FL 32024
TOWNSHIP	4S
RANGE	17E
SECTION	13
CHILD JB NUMBER	JB0002145535
SHEET TITLE	PLAN VIEW

SHEET 42 OF 69

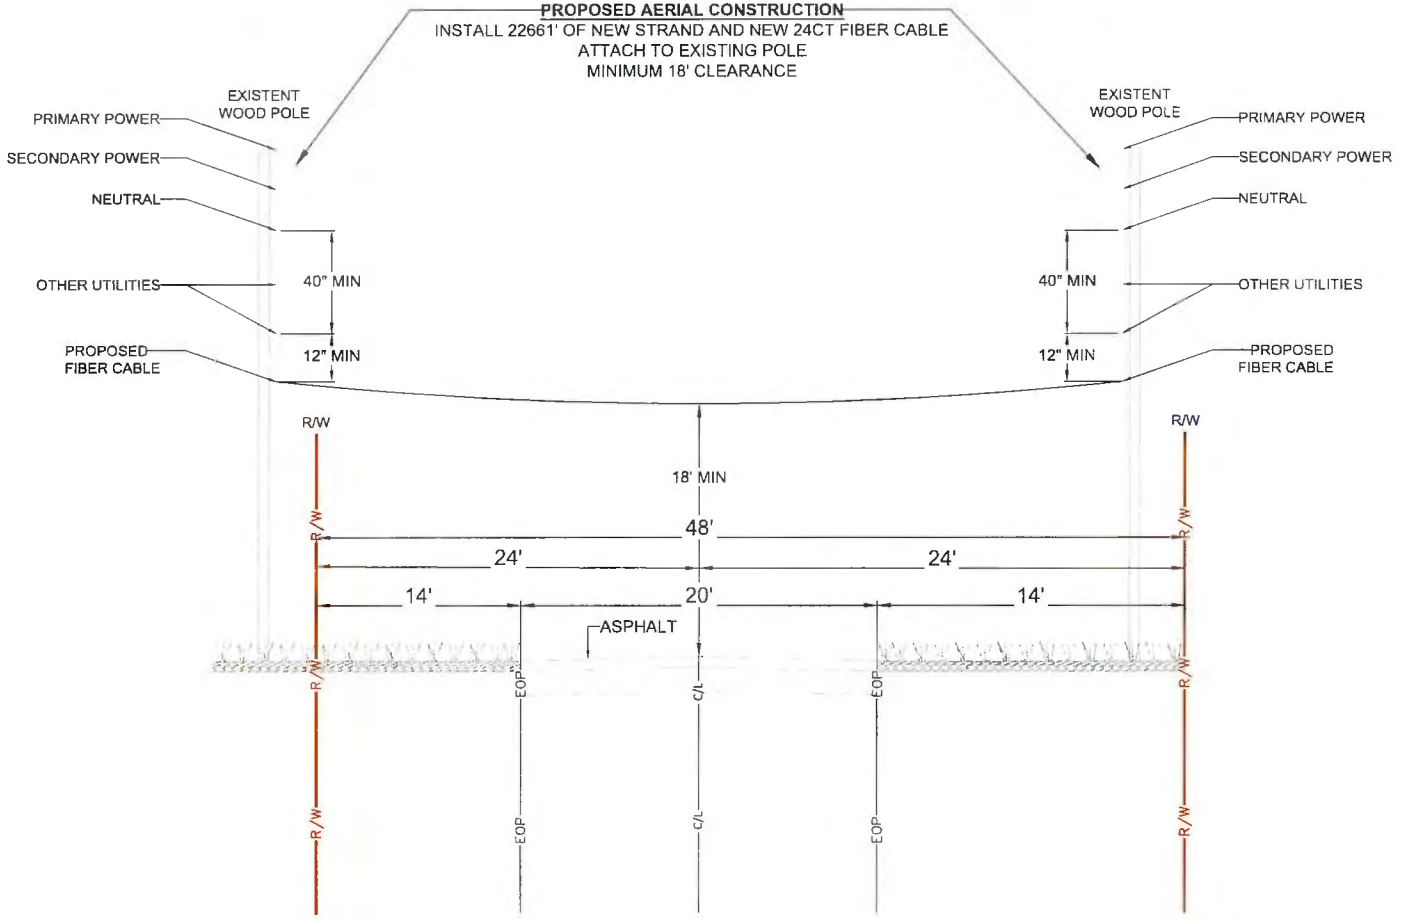

TYPICAL PROFILE
LOOKING WEST ON
SOUTHWEST GALLANT LANE

811

MasTec
Communications Group

800 S. DOUGLAS ROAD, 10TH FLOOR
CORAL GABLES, FL 33134
(407) 301-5841

COMCAST
OUTSIDE PLANT CONSTRUCTION

FIBER OPTIC CABLE ROUTE
PROJECT NAME: FLLCT00700

REVISION #	DATE	DESCRIPTION	BY

DATE: 12/30/2025
SCALE: NTS
DRAWN BY: MASTEC.
WORK NUMBER: FLLCT00700
COUNTY: COLUMBIA
ADDRESS: 1384 SW BRIM ST, FL 32024
TWP: 4S | RANGE: 17E | SECTION: 13
CHILD JB NUMBER: JB0002145535
SHEET TITLE: TYPICAL PROFILE
SHEET 43 OF 69

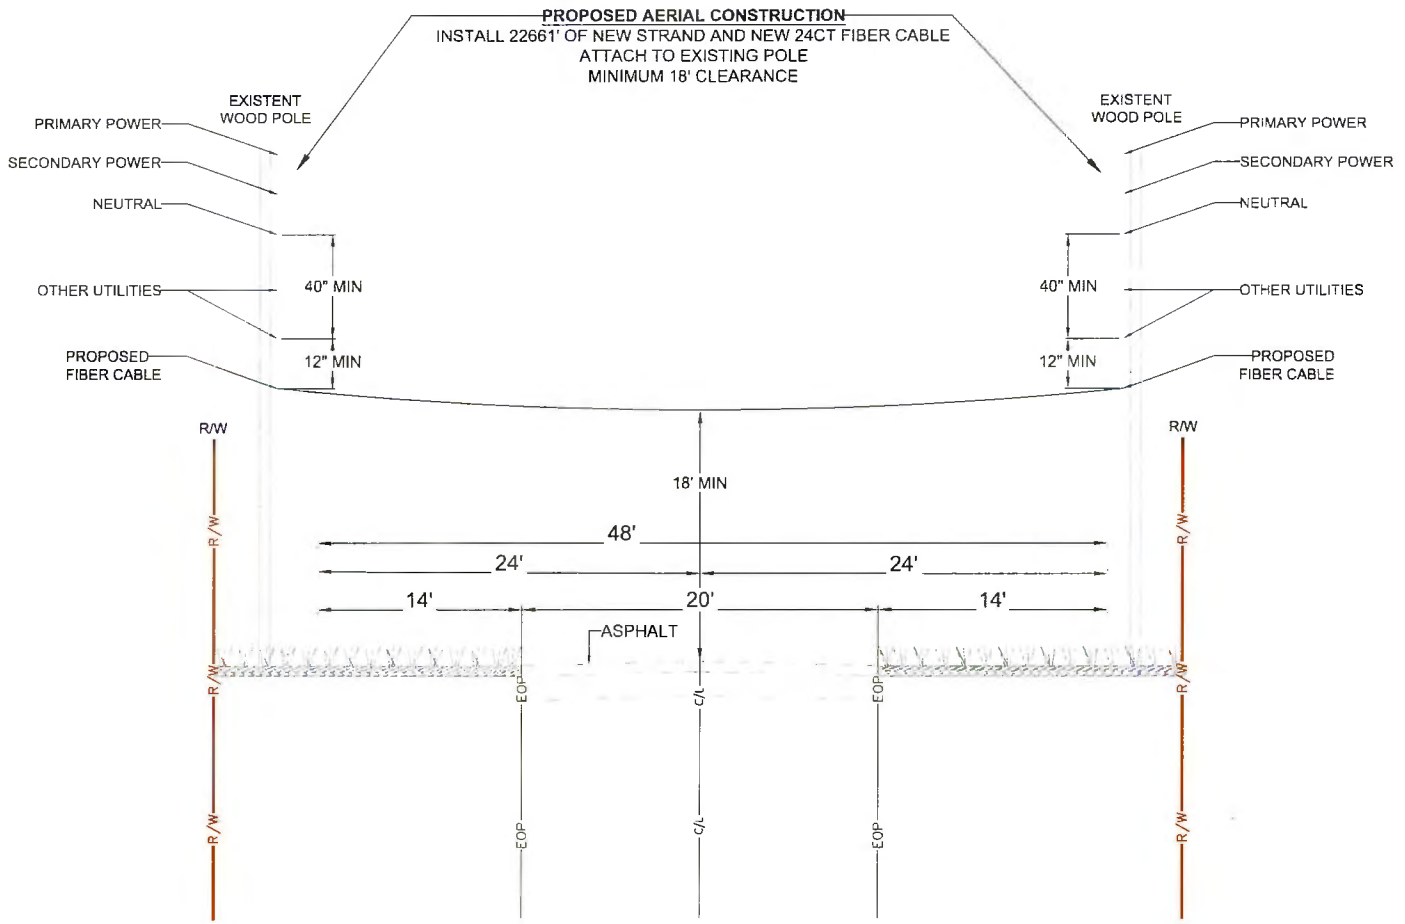

TYPICAL PROFILE
LOOKING NORTHWEST ON
SOUTHWEST JAFUS AVENUE

811

MasTec
Communications Group

800 S. DOUGLAS ROAD, 10TH FLOOR
CORAL GABLES, FL 33134
(407) 351-9841

COMCAST

OUTSIDE PLANT CONSTRUCTION

FIBER OPTIC CABLE ROUTE
PROJECT NAME:FLLCT00700

REVISION #	DATE	DESCRIPTION	BY

DATE 12/30/2025
SCALE NTS
DRAWN BY MASTEC
NODE NUMBER FLLCT00700
COUNTY COLUMBIA
ADDRESS 1384 SW BRIM ST, FL 32024
TOWNSHIP 4S
RANGE 17E
SECTION 13
CHECKED NUMBER JB0002145535
SHEET TITLE TYPICAL PROFILE

SHEET 44 OF 69

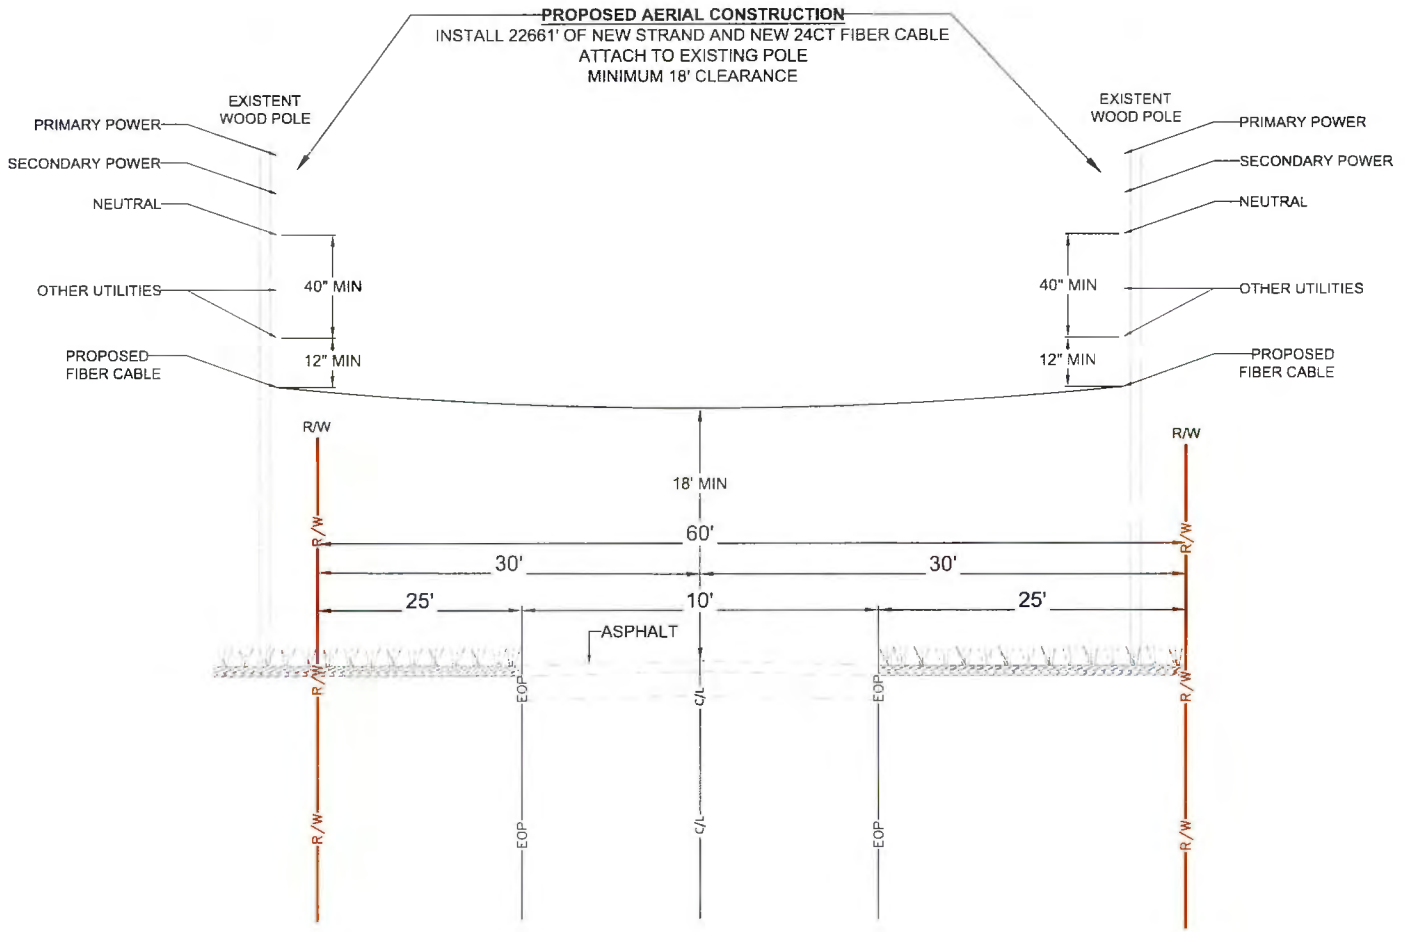

TYPICAL PROFILE
LOOKING WEST ON
SOUTHWEST GALLANT LANE

811

MasTec
Communications Group

800 S. DOUGLAS ROAD, 10TH FLOOR
CORAL GABLES, FL 33134
(407) 301-8641

COMCAST

OUTSIDE PLANT CONSTRUCTION

FIBER OPTIC CABLE ROUTE
PROJECT NAME:FLLCT00700

REVISION #	DATE	DESCRIPTION	BY

DATE: 12/30/2025
SCALE: NTS
DRAWN BY: MASTEC
WORK NUMBER: FLLCT00700
COUNTY: COLUMBIA
ADDRESS: 1384 SW BRIM ST, FL 32024
TOWNSHIP: 4S | RANGE: 17E | SECTION: 13
CHILD JB NUMBER: JB0002145535
SHEET TITLE: TYPICAL PROFILE
SHEET 45 OF 69

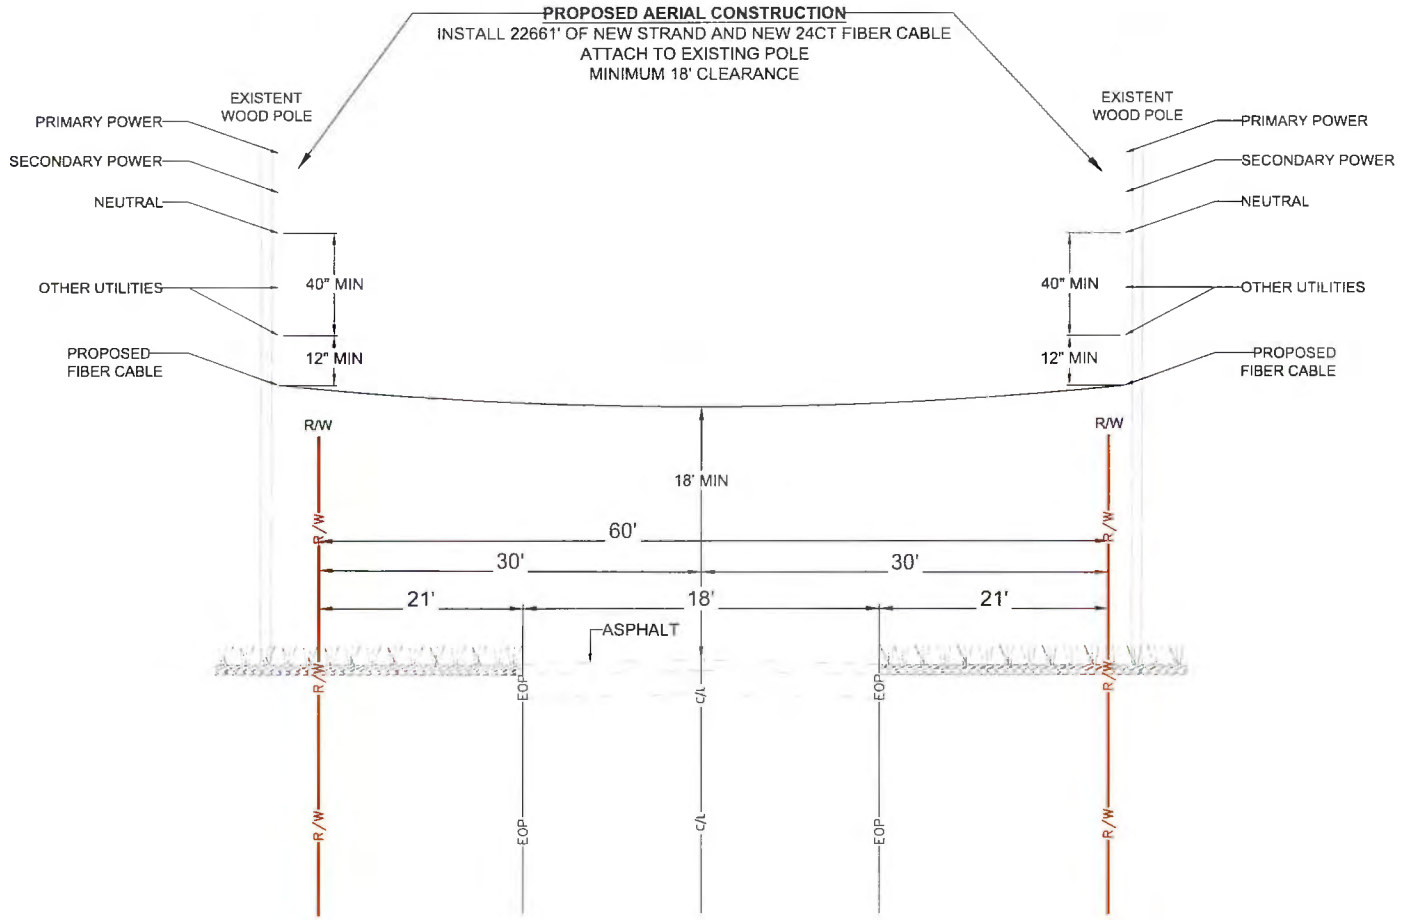

TYPICAL PROFILE
LOOKING WEST ON
SOUTHWEST GALLANT LANE

811

MasTec
Communications Group

800 S. DOUGLAS ROAD 10TH FLOOR
CORAL GABLES, FL 33134
(407) 301-9841

COMCAST

OUTSIDE PLANT CONSTRUCTION

FIBER OPTIC CABLE ROUTE
PROJECT NAME:FLLCT00700

REVISION #	DATE	DESCRIPTION	BY

DATE 12/30/2025
SCALE NTS
DRAWING BY MASTEC.
NODE NUMBER FLLCT00700
COUNTY COLUMBIA
ADDRESS 1384 SW BRIM ST, FL 32024
TOWNSHIP 4S
RANGE 17E
SECTION 13
CHILD JB NUMBER JB0002145535
SHEET TITLE TYPICAL PROFILE
SHEET 46 OF 69

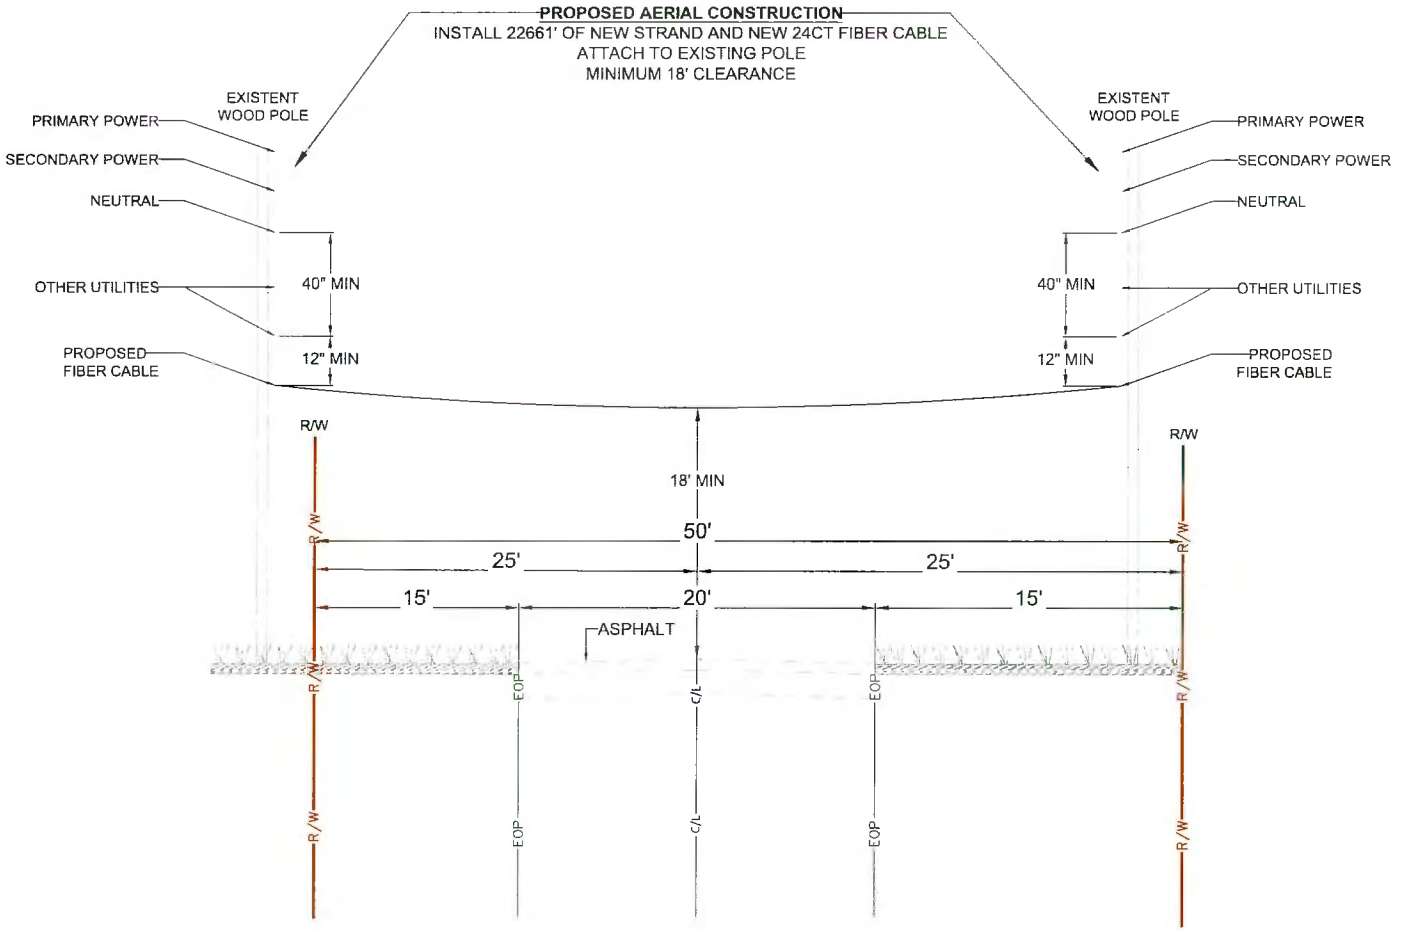

TYPICAL PROFILE
LOOKING NORTHWEST ON
SOUTHWEST JAFUS AVENUE

811

MasTec
Communications Group

800 S. DOUGLAS ROAD, 10TH FLOOR
CORAL GABLES, FL 33134
(407) 301-9841

COMCAST

OUTSIDE PLANT CONSTRUCTION

FIBER OPTIC CABLE ROUTE
PROJECT NAME: FLLCT00700

REVISION #	DATE	DESCRIPTION	BY

DATE: 12/30/2025
SCALE: NTS
DRAWING BY: MASTEC
NODE NUMBER: FLLCT00700
COUNTY: COLUMBIA
ADDRESS: 1384 SW BRIM ST, FL 32024
TOWNSHIP: 4S
RANGE: 17E
SECTION: 13
CHARGE NUMBER: JB0002145535
SHEET TITLE: TYPICAL PROFILE

SHEET 47 OF 69

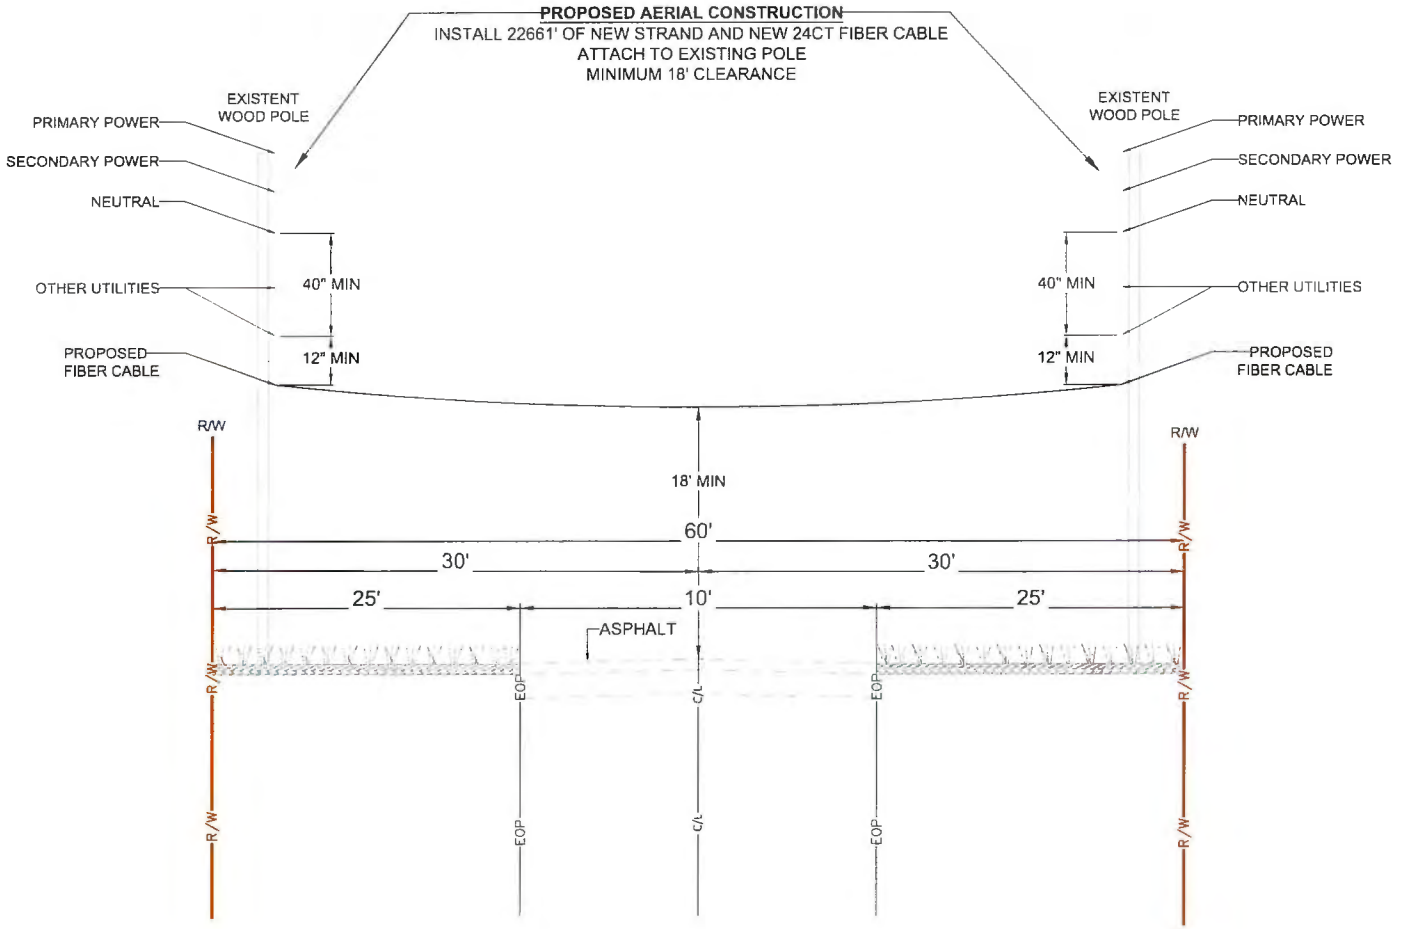

TYPICAL PROFILE
LOOKING EAST ON
CARUSO PLACE

811

MasTec
Communications Group

800 S. DOUGLAS ROAD 10TH FLOOR
CORAL GABLES, FL 33134
(407) 301-9841

COMCAST

OUTSIDE PLANT CONSTRUCTION

FIBER OPTIC CABLE ROUTE
PROJECT NAME:FLLCT00700

REVISION #	DATE	DESCRIPTION	BY

DATE: 12/30/2025
SCALE: NTS
DRAWN BY: MASTEC.
NODE NUMBER: FLLCT00700
COUNTY: COLUMBIA
ADDRESS: 1384 SW BRIM ST, FL 32024
TOWNSHIP: 4S
RANGE: 17E
SECTION: 13
CHILD JB NUMBER: JB0002145535
SHEET TITLE: TYPICAL PROFILE

SHEET 48 OF 69

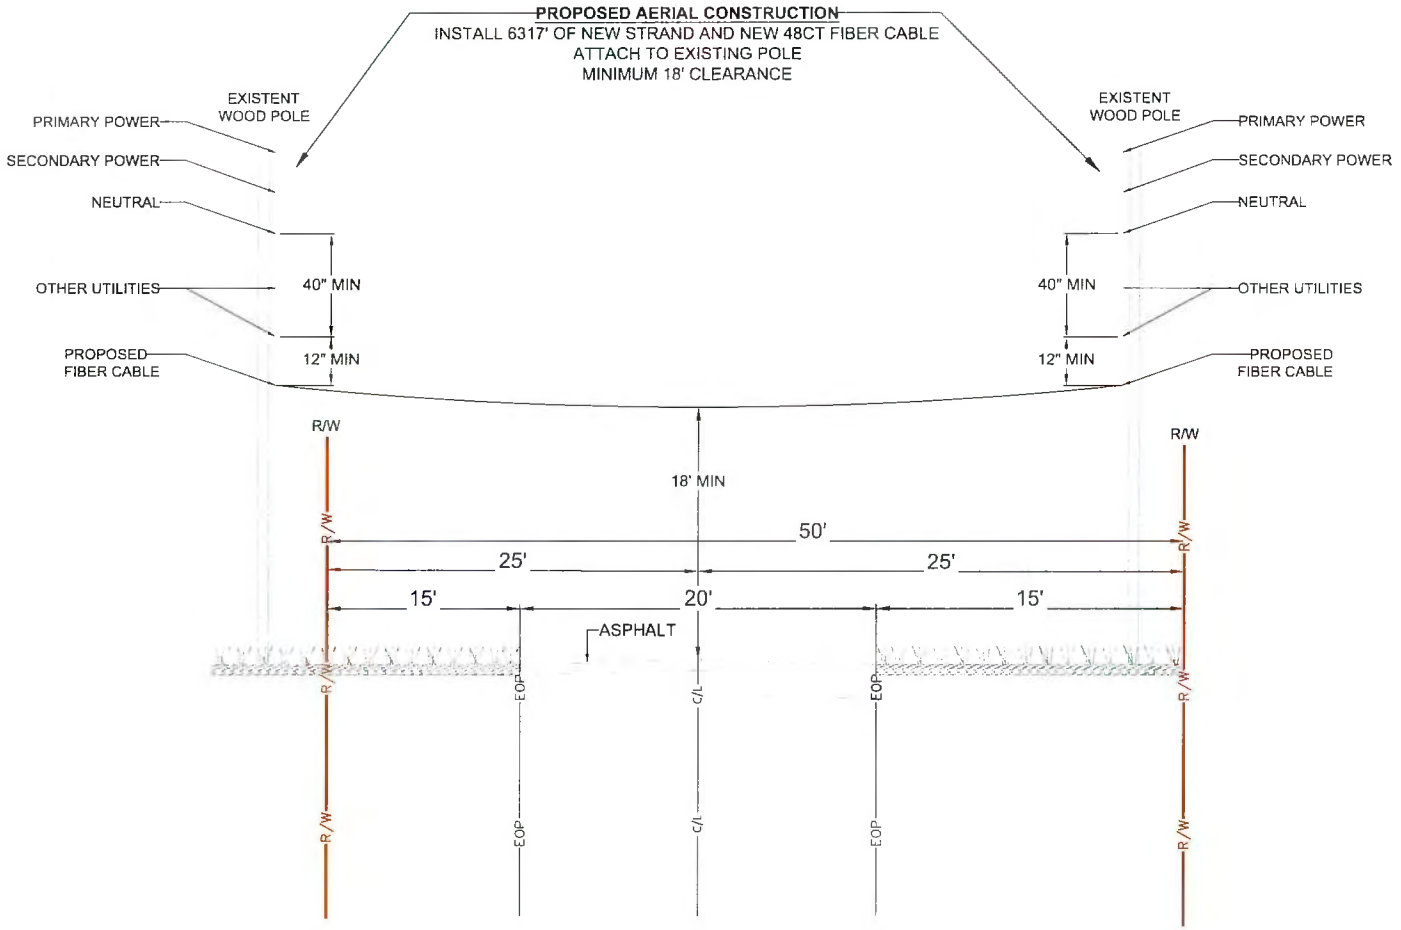

TYPICAL PROFILE
LOOKING WEST ON
SOUTHWEST JAFUS AVENUE

811

MasTec
Communications Group

800 S. DOUGLAS ROAD 10TH FLOOR
CORAL GABLES, FL 33134
(407) 301-9841

COMCAST
OUTSIDE PLANT CONSTRUCTION

FIBER OPTIC CABLE ROUTE
PROJECT NAME-FLLCT00700

REVISION #	DATE	DESCRIPTION	BY

DATE 12/30/2025
SCALE NTS
DRAWING BY MASTEC
NODE NUMBER FLLCT00700
COUNTY COLUMBIA
ADDRESS 1384 SW BRIM ST, FL 32024
TWSHP 4S
RANGE 17E
SECTION 13
CHILD JB NUMBER JB0002145535
SHEET TITLE TYPICAL PROFILE
SHEET 49 OF 69

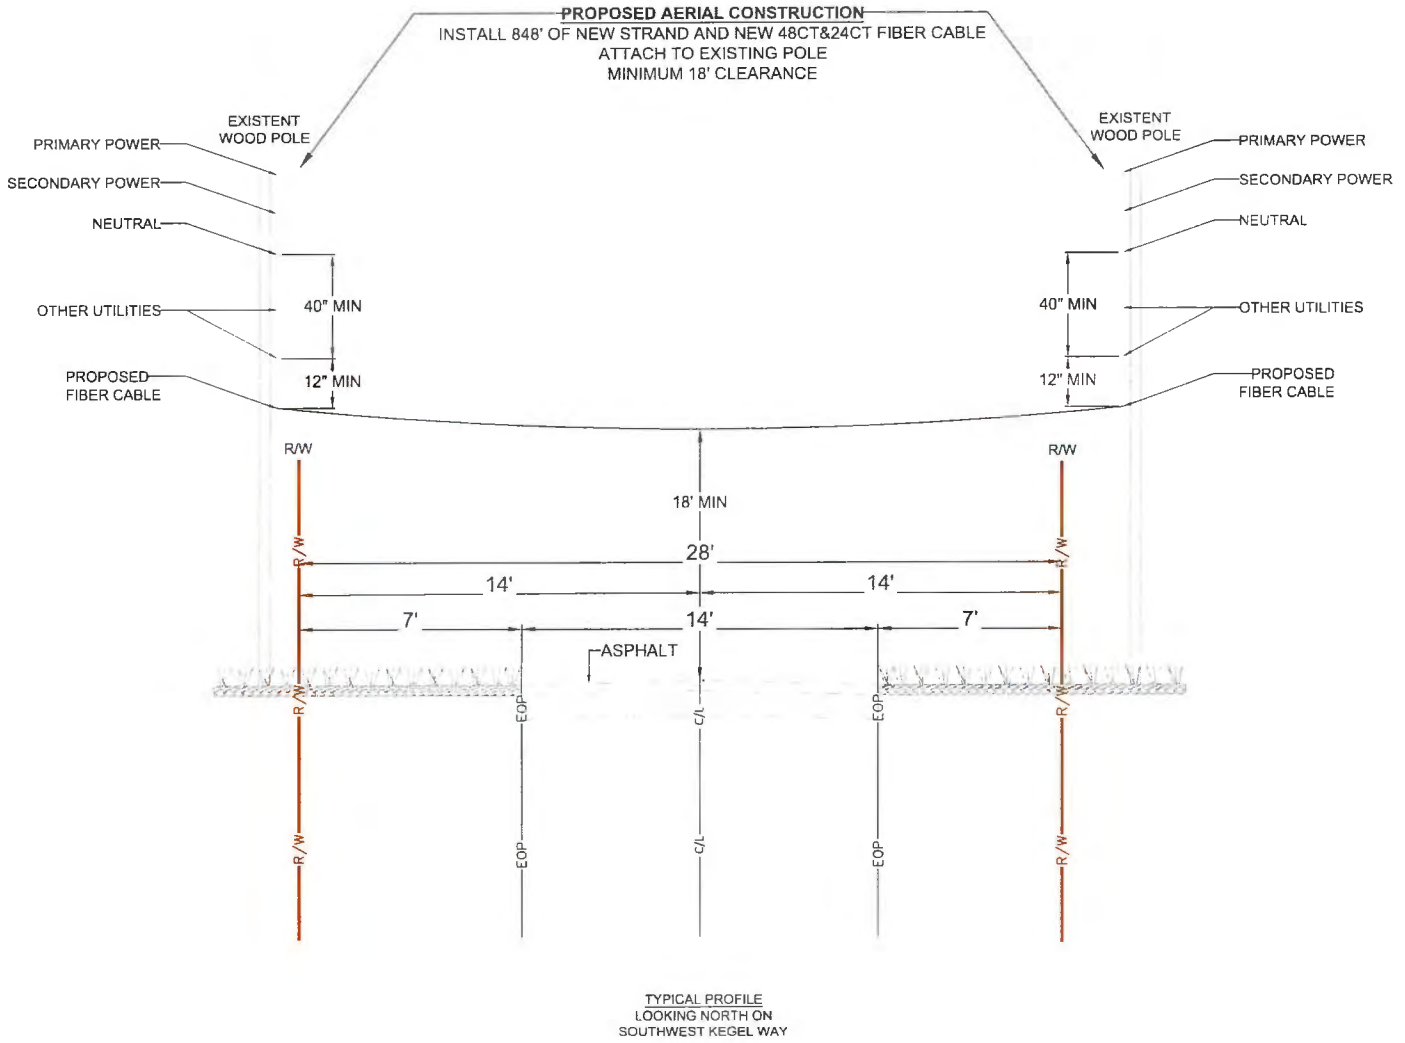

TYPICAL PROFILE
LOOKING NORTH ON
SOUTHWEST KEGEL WAY

811

MasTec
Communications Group

800 S. DOUGLAS ROAD 10TH FLOOR
CORAL GABLES, FL 33134
(407) 301-9841

COMCAST
OUTSIDE PLANT CONSTRUCTION

FIBER OPTIC CABLE ROUTE
PROJECT NAME:FLLCT00700

REVISION #	DATE	DESCRIPTION	BY

DATE: 12/30/2025
SCALE: NTS
DRAWING BY: MASTEC
WORK NUMBER: FLLCT00700
COUNTY: COLUMBIA
ADDRESS: 1384 SW BRIM ST, FL 32024
TOWNSHIP: 4S | RANGE: 17E | SECTION: 13
CHILD JB NUMBER: JB0002145535
SHEET TITLE: TYPICAL PROFILE
SHEET 50 OF 69

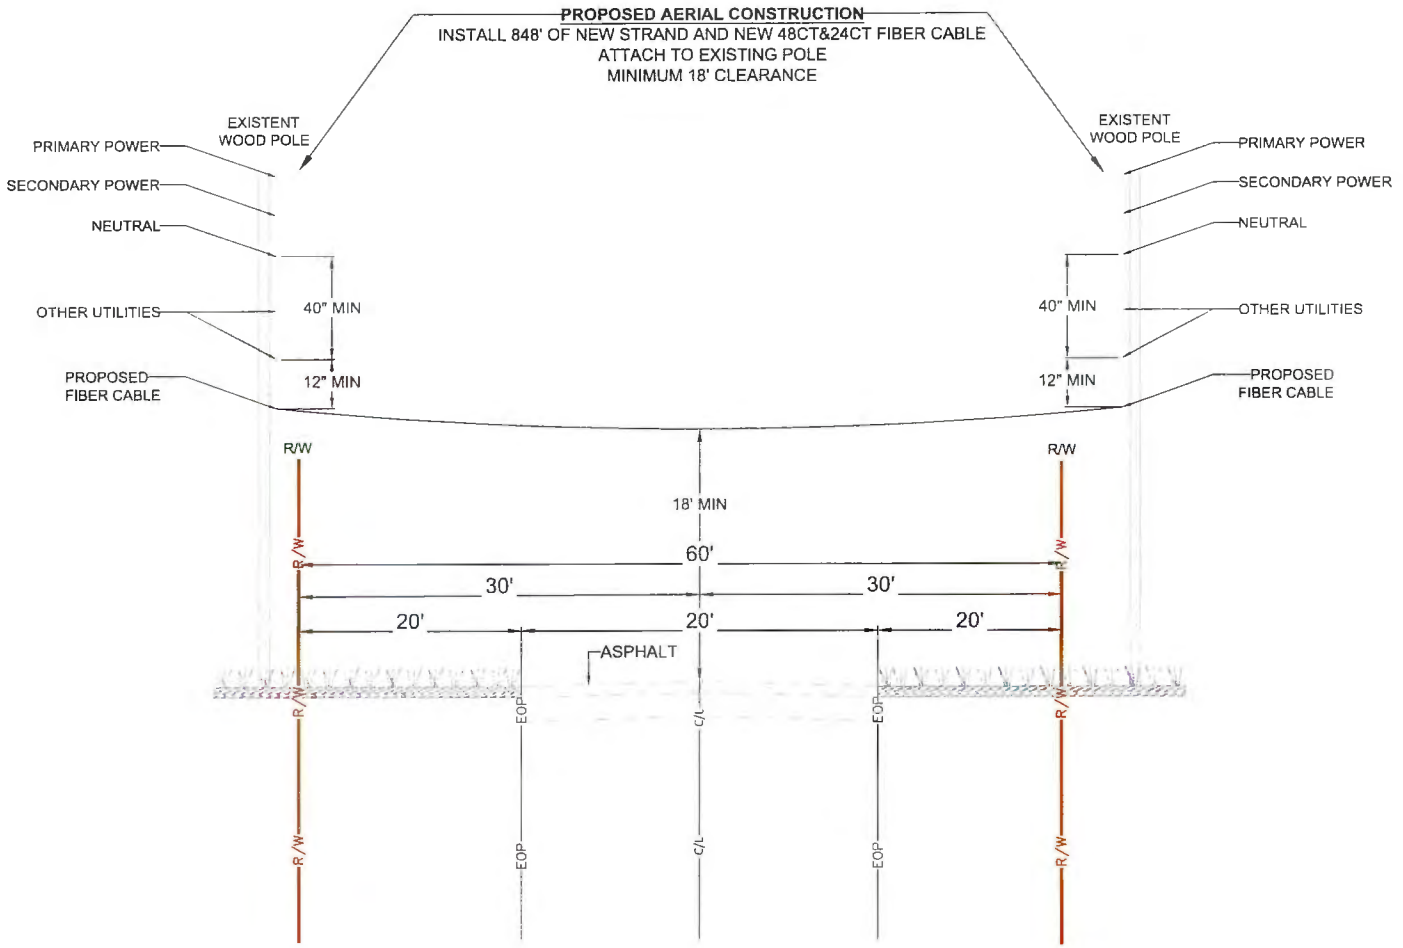

TYPICAL PROFILE
LOOKING SOUTH ON
SOUTHWEST BRIM STREET

811

MasTec
Communications Group

800 S. DOUGLAS ROAD 10TH FLOOR
CORAL GABLES, FL 33134
(407) 301-984*

COMCAST

OUTSIDE PLANT CONSTRUCTION

FIBER OPTIC CABLE ROUTE
PROJECT NAME:FLLCT00700

REVISION #	DATE	DESCRIPTION	BY

DATE 12/30/2025
SCALE NTS
DRAWING BY MASTEC
NODE NUMBER FLLCT00700
COUNTY COLUMBIA
ADDRESS 1384 SW BRIM ST, FL 32024
TWNSHP 4S
RANGE 17E
SECTION 13
CHILD JB NUMBER JB0002145535
SHEET TITLE TYPICAL PROFILE

SHEET 51 OF 69

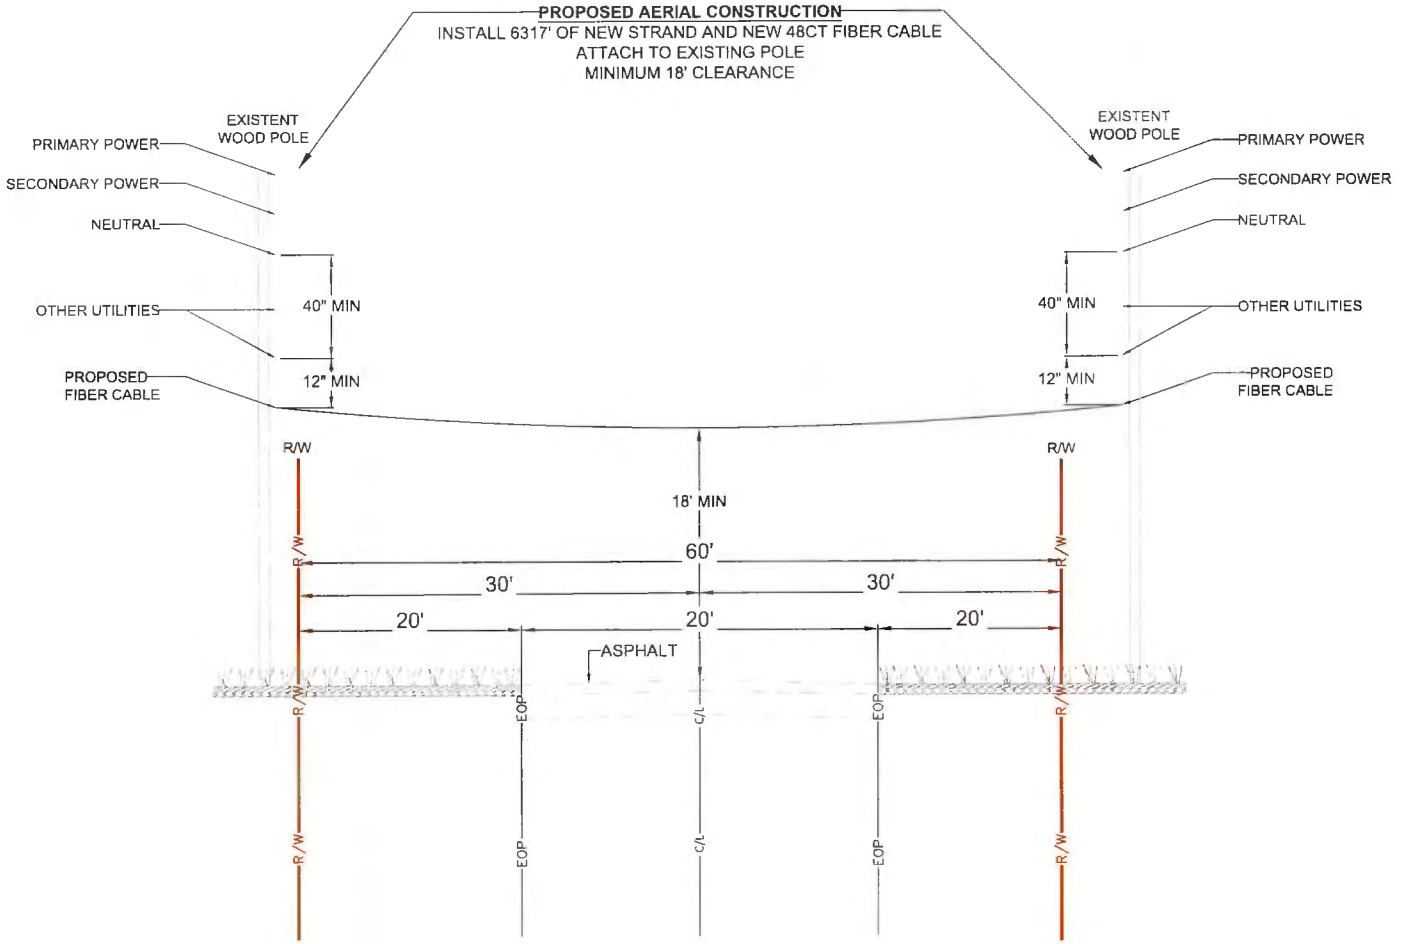

TYPICAL PROFILE
LOOKING NORTHEAST ON
SOUTHWEST BRIM STREET

811

MasTec
Communications Group

800 S. DOUGLAS ROAD 10TH FLOOR
CORAL GABLES, FL 33134
(407) 30*-864*

COMCAST

OUTSIDE PLANT CONSTRUCTION

FIBER OPTIC CABLE ROUTE
PROJECT NAME FLLCT00700

REVISION #	DATE	DESCRIPTION	BY

DATE 12/30/2025
SCALE NTS
DRAWN BY MASTEC
WORK NUMBER FLLCT00700
COUNTY COLUMBIA
ADDRESS 1384 SW BRIM ST, FL 32024
TOWNSHIP 4S
RANGE 17E
SECTION 13
CHILD JB NUMBER JB0002145535
SHEET TITLE TYPICAL PROFILE
SHEET 52 OF 69

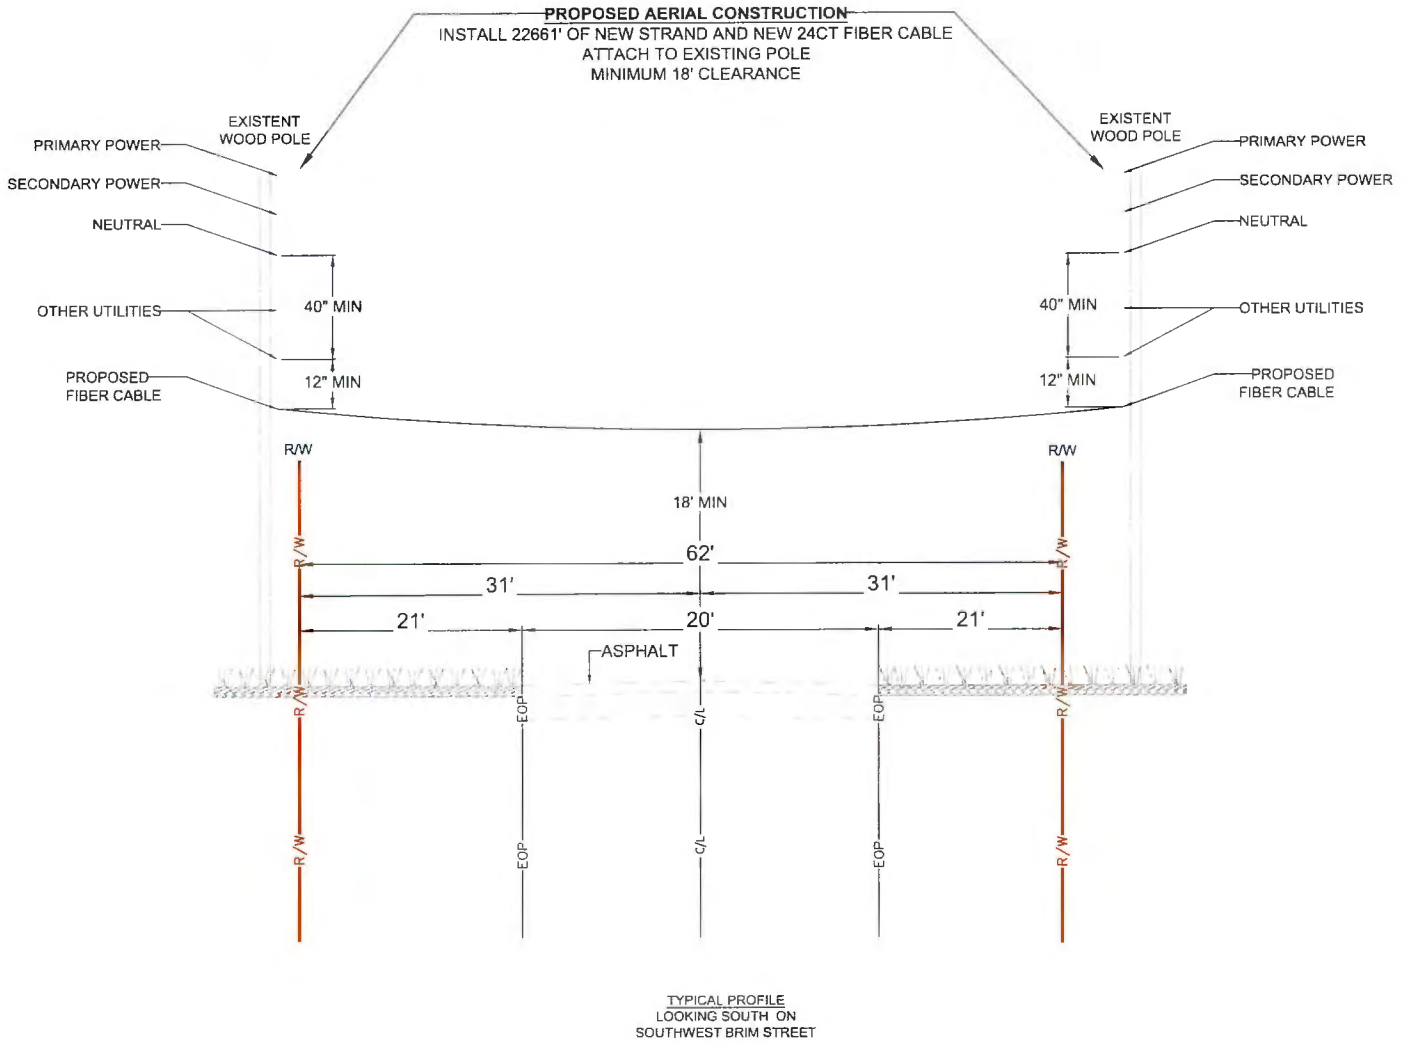

TYPICAL PROFILE
LOOKING SOUTH ON
SOUTHWEST BRIM STREET

811

MasTec
Communications Group

800 S. DOUGLAS ROAD, 10TH FLOOR
CORAL GABLES, FL 33134
(407) 301-9847

COMCAST

OUTSIDE PLANT CONSTRUCTION

FIBER OPTIC CABLE ROUTE
PROJECT NAME:FLLCT00700

REVISION #	DATE	DESCRIPTION	BY

DATE: 12/30/2025
SCALE: NTS
DRAWING BY: MASTEC
NODE NUMBER: FLLCT00700
COUNTY: COLUMBIA
ADDRESS: 1384 SW BRIM ST, FL 32024
TWNSHP: 4S | RANGE: 17E | SECTION: 13
CHILD JOB NUMBER: JB0002145535
SHEET TITLE: TYPICAL PROFILE
SHEET 53 OF 69

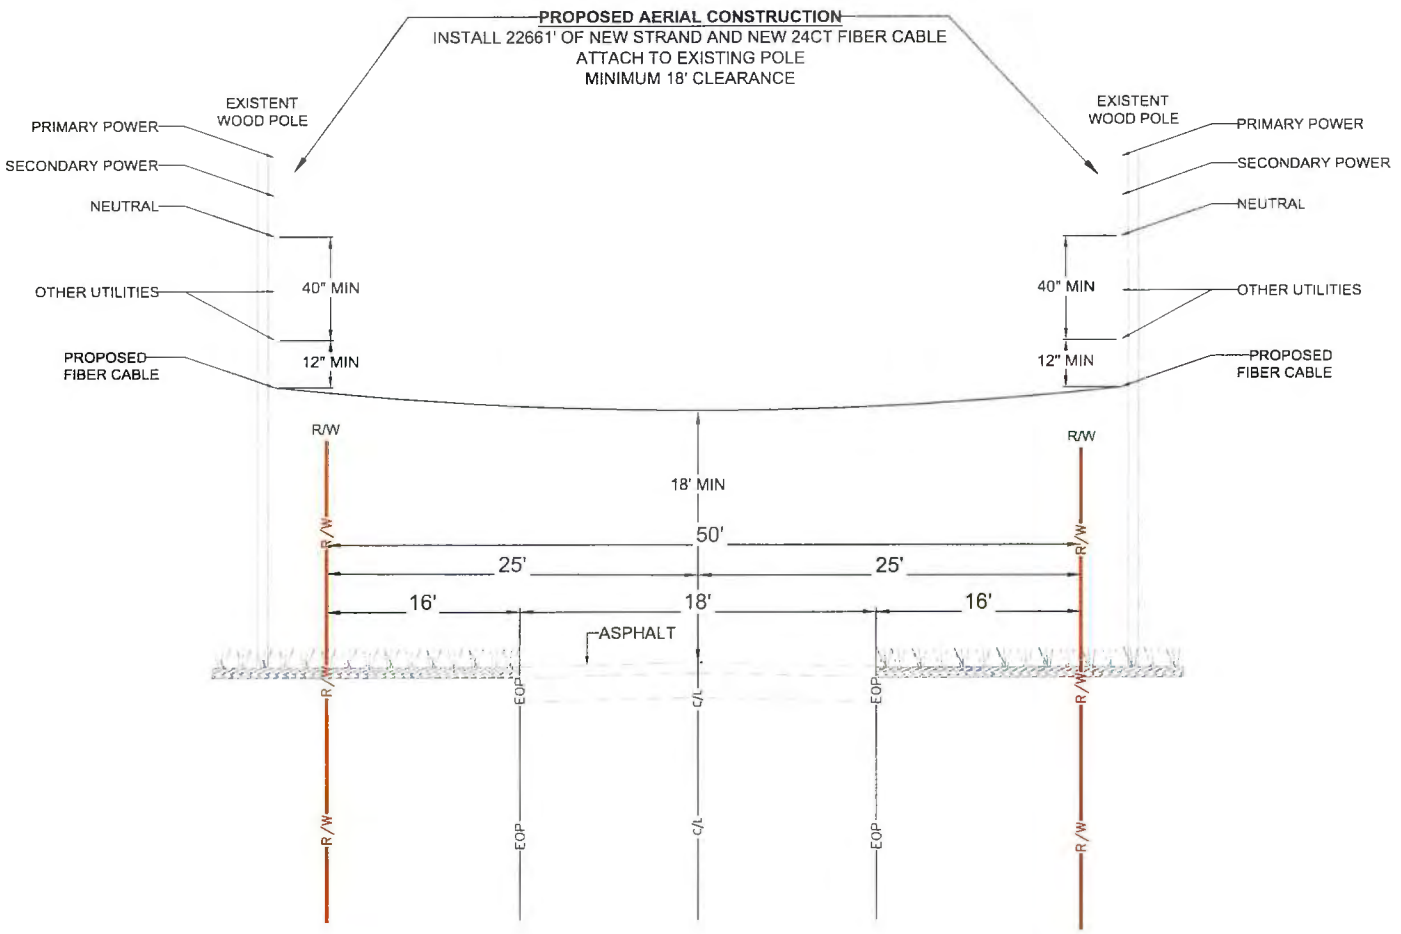

TYPICAL PROFILE
LOOKING WEST ON
SOUTHWEST GENT GLEN

811

MasTec
Communications Group

800 S. DOUGLAS ROAD 10TH FLOOR
CORAL GABLES, FL 33134
(407) 301-5841

COMCAST
OUTSIDE PLANT CONSTRUCTION

FIBER OPTIC CABLE ROUTE
PROJECT NAME:FLLCT00700

REVISION #	DATE	DESCRIPTION	BY

DATE 12/30/2025
SCALE NTS
DRAWING BY MASTEC.
NODE NUMBER FLLCT00700
COUNTY COLUMBIA
ADDRESS 1384 SW BRIM ST, FL 32024
TOWNSHIP 4S RANGE 17E SECTION 13
CHILD JB NUMBER JB0002145535
SHEET TITLE TYPICAL PROFILE
SHEET 54 OF 69

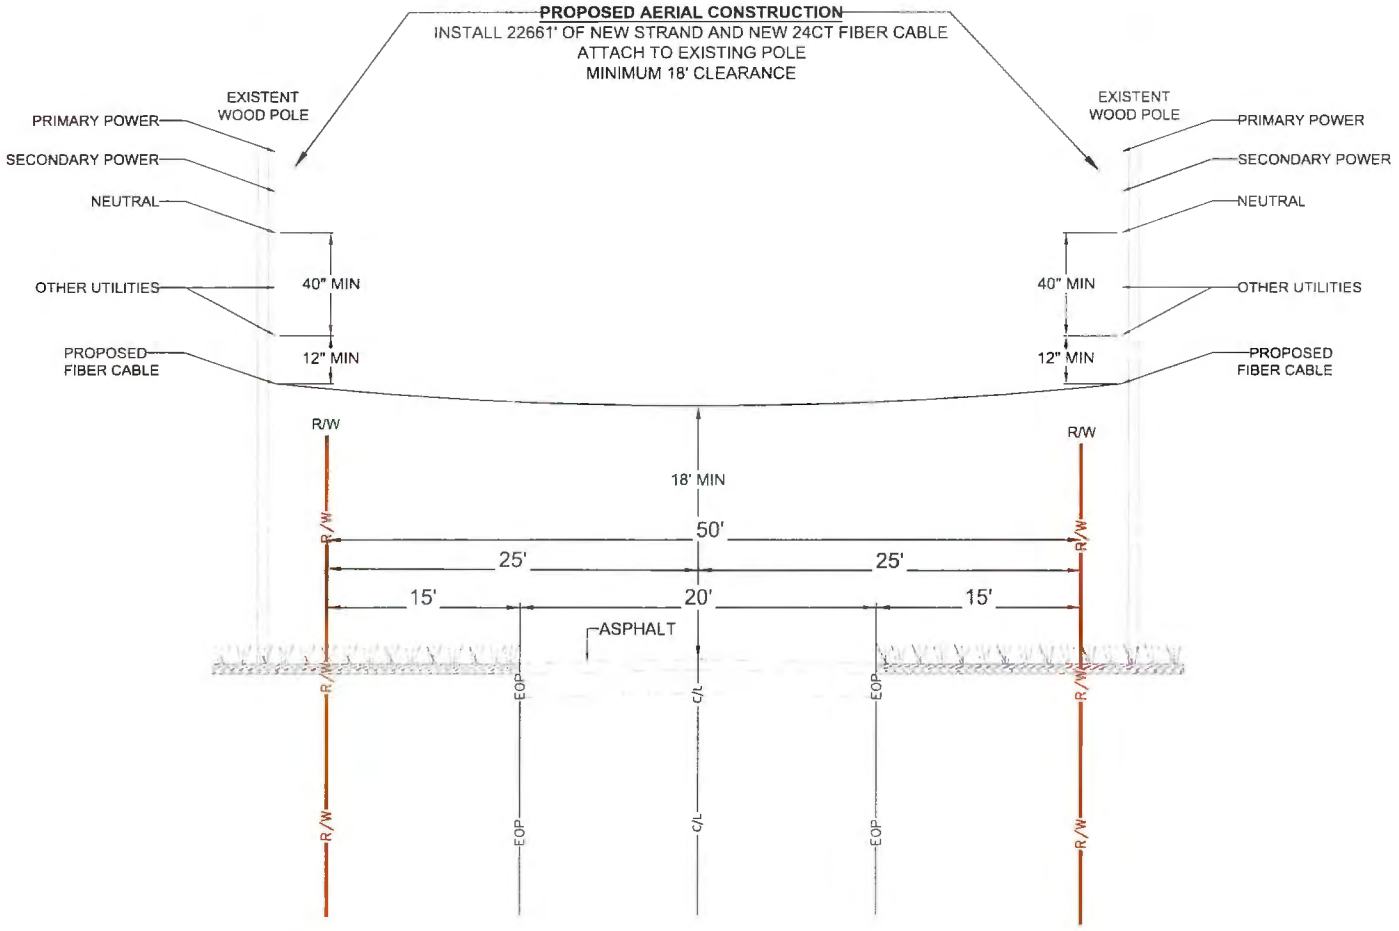

TYPICAL PROFILE
LOOKING WEST ON
SOUTHWEST DEKLE ROAD

MasTec
Communications Group
800 S. DOUGLAS ROAD, 10TH FLOOR
CORAL GABLES, FL 33134
(407) 301-984

COMCAST
OUTSIDE PLANT CONSTRUCTION
FIBER OPTIC CABLE ROUTE
PROJECT NAME: FLLCT00700

REVISION #	DATE	DESCRIPTION	BY

DATE: 12/30/2025
SCALE: NTS
DRAWING BY: MASTEC
SITE NUMBER: FLLCT00700
COUNTY: COLUMBIA
ADDRESS: 1384 SW BRIM ST, FL 32024
TWSHP: 4S
RANGE: 17E
SECTION: 13
CHILD JB NUMBER: JB0002145535
SHEET TITLE: TYPICAL PROFILE

SHEET 55 OF 69

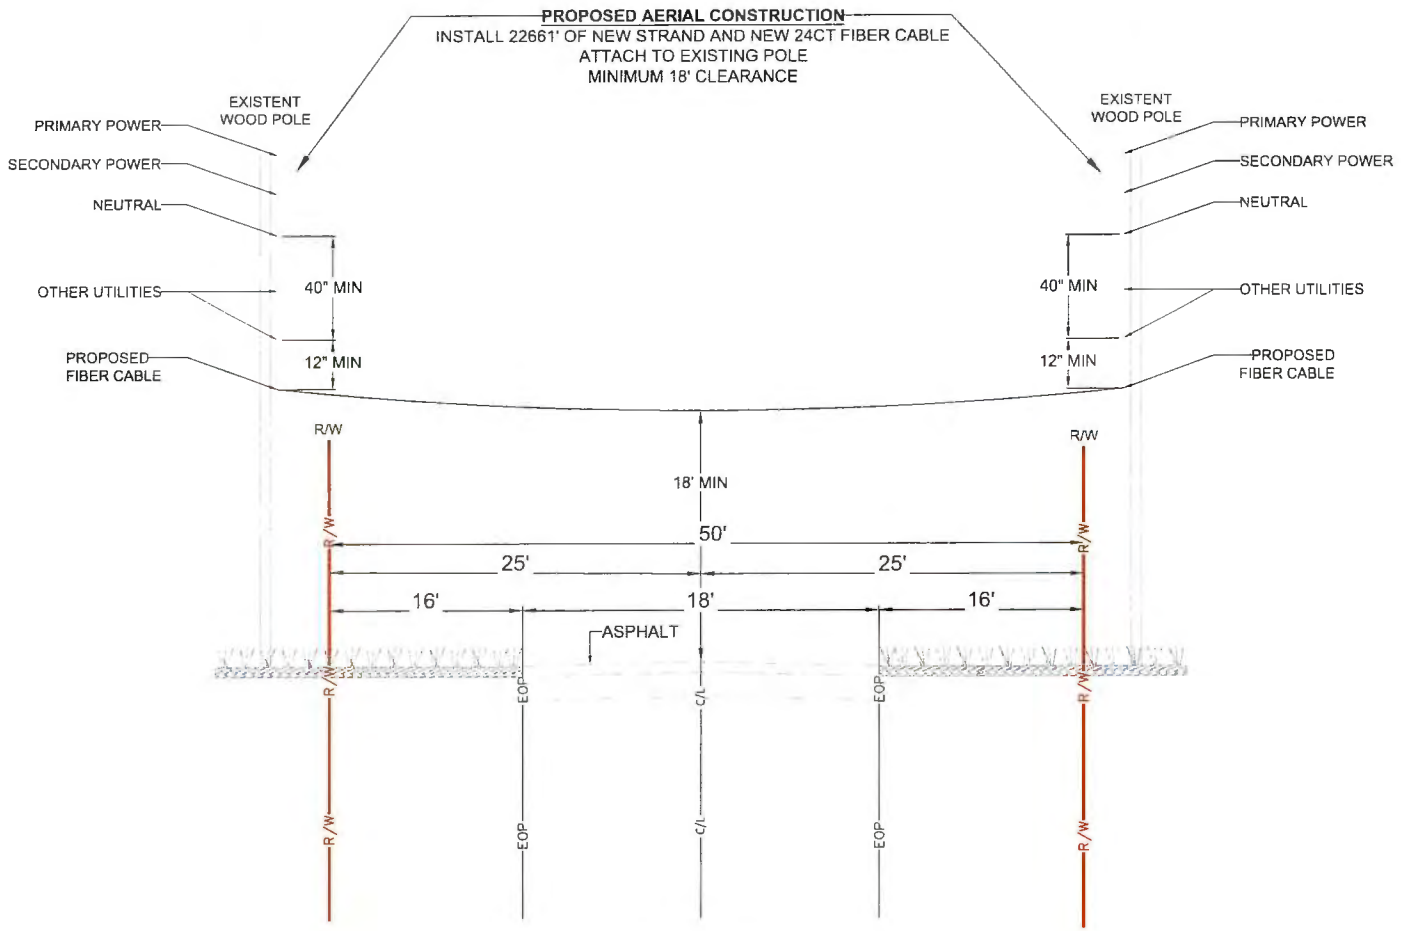

TYPICAL PROFILE
LOOKING NORTH ON
SOUTHWEST FAB GLEN

811

MasTec
Communications Group

800 S. DOUGLAS ROAD 10TH FLOOR
CORAL GABLES, FL 33134
(407) 301-9841

COMCAST
OUTSIDE PLANT CONSTRUCTION

FIBER OPTIC CABLE ROUTE
PROJECT NAME: FLLCT00700

REVISION #	DATE	DESCRIPTION	BY

DATE: 12/30/2025
SCALE: NTS
DRAWING BY: MASTEC
NODE NUMBER: FLLCT00700
COUNTY: COLUMBIA
ADDRESS: 1384 SW BRIM ST, FL 32024
TOWNSHIP: 4S
RANGE: 17E
SECTION: 13
CHILD JB NUMBER: JB0002145535
SHEET TITLE: TYPICAL PROFILE
SHEET 56 OF 69

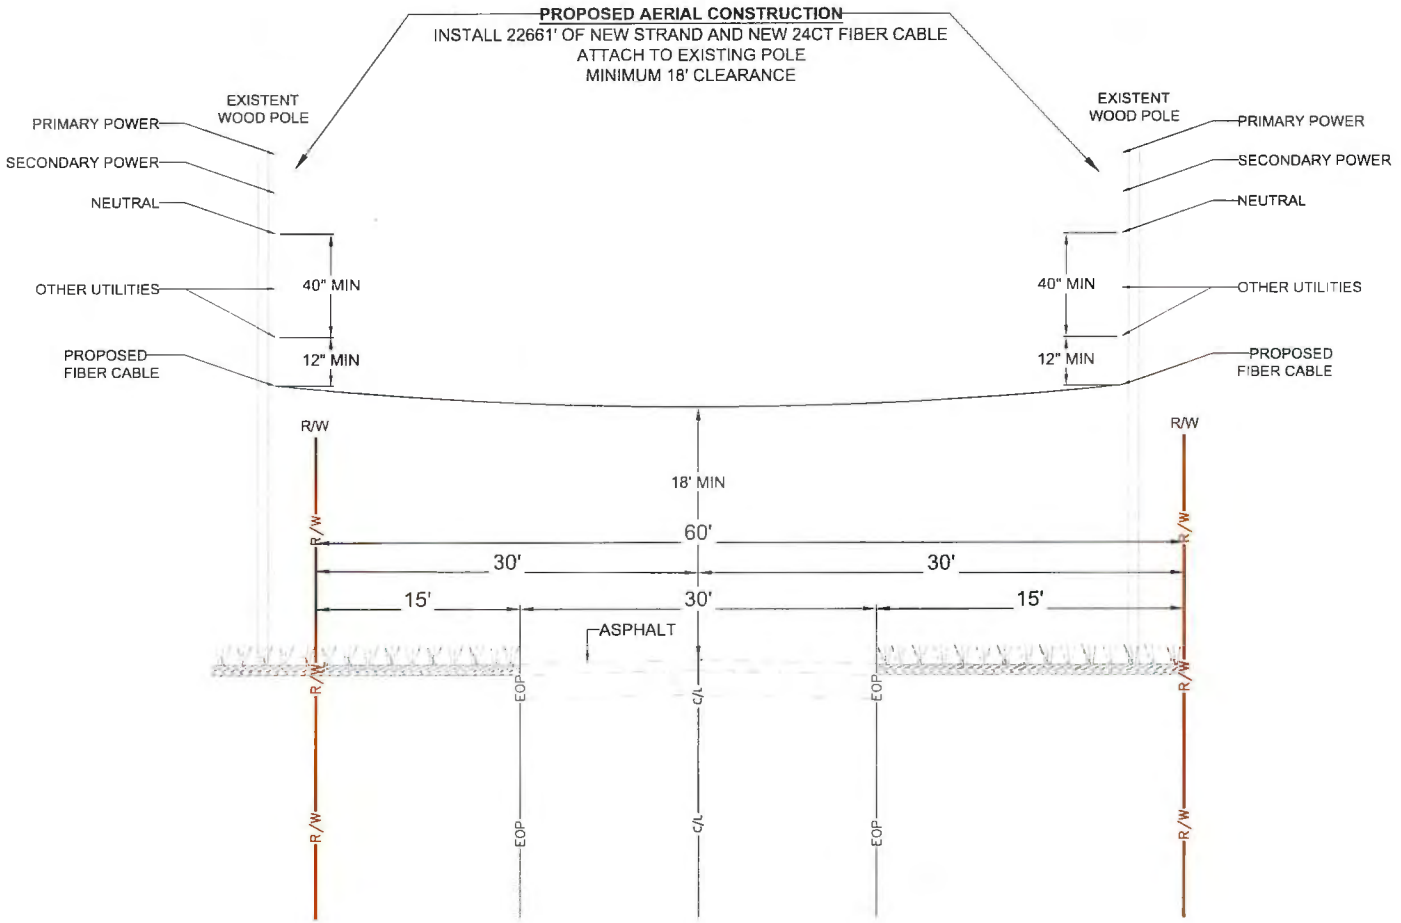

TYPICAL PROFILE
LOOKING SOUTHWEST ON
SOUTHWEST SALEM ROAD

811

MasTec
Communications Group

800 S. DOUGLAS ROAD 10TH FLOOR
CORAL GABLES, FL 33134
(407) 301-9841

COMCAST
OUTSIDE PLANT CONSTRUCTION

FIBER OPTIC CABLE ROUTE
PROJECT NAME:FLLCT00700

REVISION #	DATE	DESCRIPTION	BY

DATE: 12/30/2025
SCALE: NTS
DRAWING BY: MASTEC
NODE NUMBER: FLLCT00700
COUNTY: COLUMBIA
ADDRESS: 1384 SW BRIM ST, FL 32024
TWNSHP: 4S
RANGE: 17E
SECTION: 13
CHILD JB NUMBER: JB0002145535
SHEET TITLE: TYPICAL PROFILE
SHEET 57 OF 69

CONSTRUCTION TYPICALS

MINIMUM AERIAL CLEARANCE - NESC

MINIMUM CLEARANCES AND SEPARATIONS OF POWER AND TELEPHONE FACILITIES CARRIED ON THE SAME POLE
[BASED ON NESC]

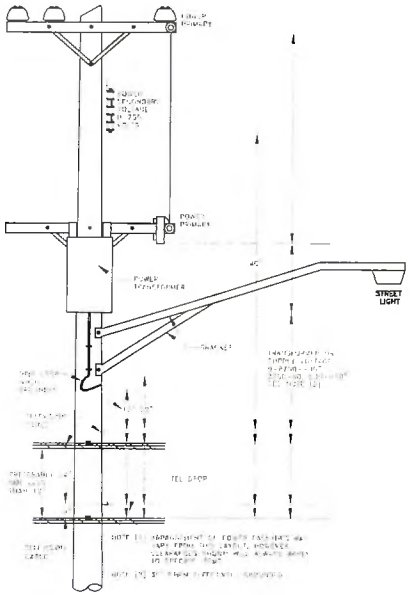

MINIMUM CLEARANCE ABOVE GROUND FOR TELEPHONE FACILITIES

ITEM	URBAN FEET	RURAL FEET
WHERE CABLES, GUYS, LINE OR DROP WIRES RUN ALONG AND WITHIN THE LIMITS OF:		
[A] PUBLIC HIGHWAYS, STREETS & ROADS	18	14
[B] PUBLIC ALLEYS	15	--
[C] WAYS ACCESSIBLE TO PEDESTRIANS ONLY	8	8
WHERE CABLES, GUYS, LINE OR DROP WIRES CROSS OVER PRIVATE PROPERTY OR GROUND:		
[A] ACCESSIBLE TO PEDESTRIANS ONLY	8	8
[B] ACCESSIBLE TO PEOPLE OR HORSES OR LOADED FARM VEHICLES	--	*18
WHERE CABLES, GUYS, LINE OR DROP WIRES CROSS OVER:		
[A] PUBLIC HIGHWAYS, STREETS & ROADS	18	18
[B] PUBLIC ALLEYS	*15	*15
[C] DRIVEWAYS IN GENERAL UNLESS HEIGHT OF LOADED VEHICLE OR EQUIPMENT USING DRIVE REQUIRES EXTRA CLEARANCE	*15	*15
[D] DRIVEWAYS--RESIDENTIAL GARAGES	10	10
[E] WAYS ACCESSIBLE TO PEDESTRIANS ONLY	8	8
[F] OBSTACLES (BILLBOARDS, ROOFS)	2	2
[G] FLAT ROOFS WHICH MAY BE USED BY TENANTS OR WORKMEN	8	8
[H] RAILROADS--CABLE OR WIRE	27	27
[I] INTERSTATE ROADS	24	24
[J] WATERWAYS (RIVERS, CANALS, ETC.), PROVIDED CLEARANCE SPECIFIED BY PROPER AUTHORITIES AND ON WORK PLANS		

*SECURE ADDITIONAL CLEARANCE ON NEW CONSTRUCTION WHEN WARRANTED AT SPECIFIC LOCATIONS

MINIMUM CLEARANCES IN FEET AT CROSSINGS OF WIRES AND CABLES CARRIED ON DIFFERENT SUPPORTS

TYPE OF CROSSING WIRES AND CABLES	TELEPHONES OPEN WIRES, CABLES MESSENGER, DROPS AND GUYS CROSSING UNDER	CROSSING OVER
OPEN SUPPLY WIRES 0-750 VOLTS AND SUPPLY CABLES HAVING EFFECTIVELY GROUNDED SHEATH OR MESSENGER - ALL VOLTAGES		
[A] LINE WIRES	4	not USP practice
[B] SERVICE WIRES	2	4
OPEN SUPPLY, LINE OR SERVICE WIRES		
[A] 750-8700 VOLTS	*6	4 not USP
[B] 8700-50000 VOLTS	6	6 practice
FOREIGN GUYS, SPAN WIRES, LIGHTNING PROTECTION WIRES	2	2
FOREIGN COMMUNICATION WIRES, CABLES AND FIRE ALARM WIRES	2	2
TROLLEY CONTACT CONDUCTORS		
[A] 750 VOLTS OR LESS	--	4
[B] 750-8700 VOLTS	--	6

*CLEARANCE FOR (A) MAY BE REDUCED TO 4 FEET IF CROSSING IS MORE THAN 6' FROM COMMUNICATION POLE

NOTE: THE ABOVE CLEARANCES APPLY WHERE THE CROSSING SPAN LENGTH OF THE UPPER CONDUCTOR OR WIRE DOES NOT EXCEED 175 FEET. FOR GREATER SPAN LENGTHS, INCREASE CLEARANCE IN ACCORDANCE WITH NESC.

MINIMUM HORIZONTAL CLEARANCE OF POLES FROM OTHER OBJECTS

OBJECT	MINIMUM CLEARANCE
FIRE HYDRANTS CURBS	NOT LESS THAN 3 FEET--4 FEET RECOMMENDED. 6 INCHES MEASURED TO STREET SIDE OF CURB, 2 FEET ARTERIALS, 1 FOOT ON LOCALS.
RAILROAD TRACKS	12 FEET MEASURED TO NEAREST RAIL

TYPICAL CONSTRUCTION DETAILS

SCALE: N.T.S.

FILENAME: 9815x2633784_2

345 INVERNESS DR
BUILDING A, SUITE 100
ENGLEWOOD, CO 80112
PHONE (720) 344-3277

14480 62ND ST N
CLEARWATER, FL 33760

REVISIONS | NO. | DATE | DESCRIPTION | BY

DRAWN BY: LPT
CHECKED BY: RH
DRAWING DATE: 9/8/2024

ROUTE ID
AERIAL
PHASE 2
183784
PERMIT #
?
SITE ADDRESS
1480 GRAPE HAMMOCK RD
LAKE WALES, FL 33898
POLK COUNTY

SHEET TITLE
AERIAL TYPICALS 1
SHEET NUMBER
19 OF 29

811

MasTec
Communications Group
800 S. DOUGLAS ROAD, 10TH FLOOR
CORAL GABLES, FL 33134
(407) 301-8841

COMCAST
OUTSIDE PLANT CONSTRUCTION
FIBER OPTIC CABLE ROUTE
PROJECT NAME:FLLCT00700

REVISION #	DATE	DESCRIPTION	BY

DATE: 12/30/2025
SCALE: NTS
DRAWING BY: MASTEC.
NODE NUMBER: FLLCT00700
COUNTY: COLUMBIA
ADDRESS: 1384 SW BRIM ST, FL 32024
TWNSHP: 4S | RANGE: 17E | SECTION: 13
CHILD JB NUMBER: JB0002145535
SHEET TITLE: AE TYPICALS

CONSTRUCTION TYPICALS

TYPICAL DETAIL "A"
POLE ARRANGEMENT FOR AERIAL TO BURIED

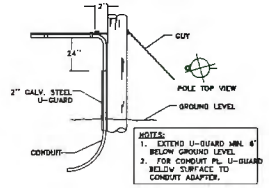

TYPICAL DETAIL "B"
POLE ARRANGEMENT FOR REPEATER OR HANDHOLE LOCATION

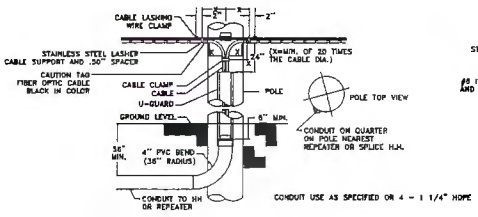

TYPICAL DETAIL "C"
TYPICAL CABLE & HARDWARE INSTALLATION

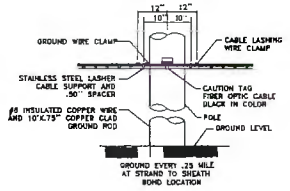

TYPICAL DETAIL "D"
SUSPENSION STRAND - PULL TOWARD POLE - LESS THAN 5 FEET

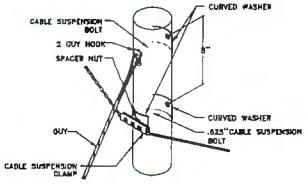

TYPICAL DETAIL "E"
SUSPENSION STRAND - PULL AWAY FROM POLE - 5 FEET OR MORE

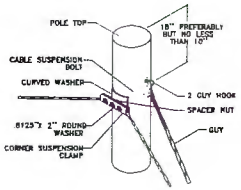

TYPICAL DETAIL "F"
TYPICAL ARRANGEMENT OF CABLE LASHER AND CABLE GUIDE

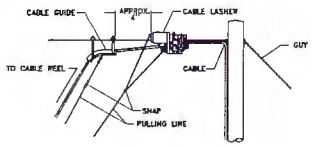

TYPICAL DETAIL "G"
JOINING 045 LASHING WIRE

FORMING WIRE OVER STUD OF CLAMP

REMOVE ANY SLACK IN THE LASHING WIRE BY MAINTAINING A PULL ON THE WIRE AND TAPPING THE STRAND SHARPLY. THEN FORM THE WIRE OVER THE STUD AND TIGHTEN THE NUT. CUT THE FREE END OF THE LASHING WIRE OFF .75" BEYOND THE END OF THE CLAMP.

FORMING LASHING WIRE AROUND STRAND

FORM THE LASHING WIRE AROUND THE STRAND AND PLACE IT BELOW THE STUD AND BETWEEN THE SECOND WASHER AND STUD SHOULDER.

TYPICAL DETAIL "H"
LASHING WIRE GRIP AND CLAMP

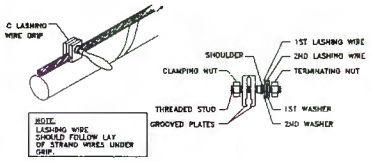

TYPICAL DETAIL "I"
ANCHOR & DOWN GUY

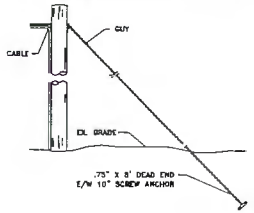

TYPICAL CONSTRUCTION DETAILS

SCALE N.T.S.

345 INVERNESS DR
BUILDING A, SUITE 201
ENGLEWOOD CO 80112
PHONE (720) 344-5677

1540 RAND ST N
CLEARWATER, FL 33760

REVISIONS

NO	DATE	DESCRIPTION	BY

DRAWN BY: MT
CHECKED BY: MH
DRAWING DATE: 12/30/25

NODE ID
ASPID
FRSW ID
PERMIT ID
2
SITE ADDRESS
1384 DRAPER HARBOR RD
LAKE WALES, FL 33898
POLK COUNTY

SHEET TITLE
AERIAL TYPICALS 2

SHEET NUMBER
20 OF 29

811

MasTec
Communications Group
800 S. DOUGLAS ROAD 10TH FLOOR
CORAL GABLES, FL 33134
(407) 301-9841

COMCAST
OUTSIDE PLANT CONSTRUCTION
FIBER OPTIC CABLE ROUTE
PROJECT NAME:FLLCT00700

REVISION #	DATE	DESCRIPTION	BY

DATE 12/30/2025
SCALE NTS
DRAWING BY MASTEC.
NODE NUMBER FLLCT00700
COUNTY COLUMBIA
ADDRESS 1384 SW BRIM ST, FL 32024
TWNSHP 4S RANGE 17E SECTION 13
CHILD JOB NUMBER JB0002145535
SHEET TITLE AE TYPICALS

SHEET 59 OF 69

CONSTRUCTION TYPICALS

DETAIL - SLACK STORAGE AT A SPLICE

EXCESS AERIAL CABLE SLACK STORAGE AT SPLICE POINTS

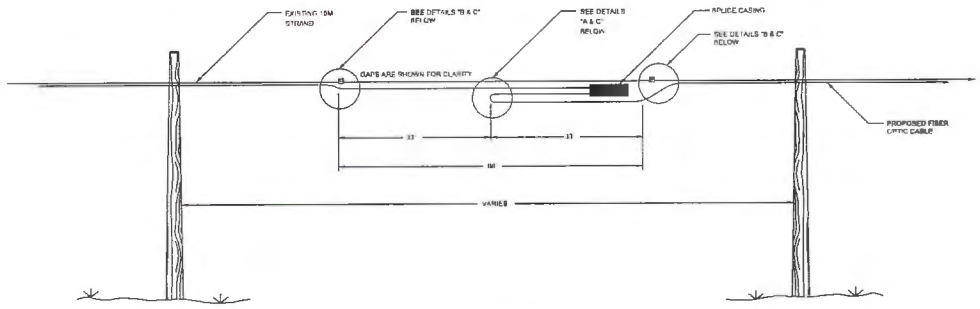

DETAIL "A"

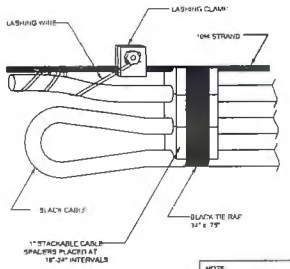

DETAIL "B"

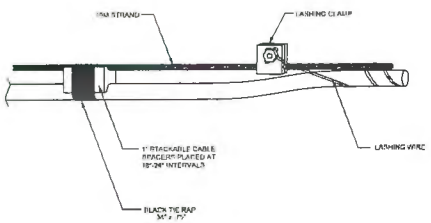

DETAIL "C"

LASHING WIRE GRIP AND CLAMP

C LASHING WIRE GRIP INSTALLED ON STRAND

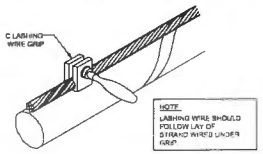

NOTE:
LASHING WIRE SHOULD FOLLOW LAY OF STRAND WHEN UNDER GRIP

D CABLE LASHING CLAMP

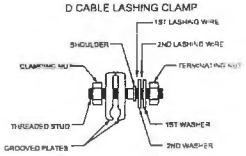

NOTE:
DO NOT EXCEED THE MANUFACTURERS SPECIFICATIONS CONCERNING MINIMUM BENDING RADIUS. THE MINIMUM BENDING RADIUS OF FIBER OPTIC CABLE UNDER TENSION WILL NOT EXCEED 20 TIMES THE CABLE DIAMETER.

SCALE N.T.S.

TYPICAL CONSTRUCTION DETAILS

PLOT DATE: 20250613T84_2

345 INVERNESS DR
BUILDING A, SUITE 100
ENGLEWOOD, CO 80112
PHONE (720) 344-3577

14480 BEND ST N
CLEARWATER, FL 33760

REVISIONS

NO	DATE	DESCRIPTION	BY

DRAWN BY: LPT
CHECKED BY: RH
DRAWING DATE: 6/6/2025

YOSE ID
KIMLEY
PROJECT ID
PROJECT ID
SITE ADDRESS
1400 DRAPE HAMMOCK RD
LAKE WALES, FL 33898
POLK COUNTY

SHEET TITLE
AERIAL TYPICALS 3
SHEET NUMBER
21 OF 23

811

MasTec
Communications Group
800 S. DOUGLAS ROAD, 10TH FLOOR
CORAL GABLES, FL 33134
(407) 301-8941

COMCAST
OUTSIDE PLANT CONSTRUCTION
FIBER OPTIC CABLE ROUTE
PROJECT NAME:FLLCT00700

REVISION #	DATE	DESCRIPTION	BY

DATE 12/30/2025
SCALE NTS
DRAWING BY MASTEC
NODE NUMBER FLLCT00700
COUNTY COLUMBIA
ADDRESS 1384 SW BRIM ST, FL 32024
TOWNSHIP 4S
RANGE 17E
SECTION 13
CHILD JB NUMBER JB0002145535
SHEET TITLE AE TYPICALS
SHEET 60 OF 69

CONSTRUCTION TYPICALS

CABLE SLACK STORAGE DETAILS

TYPICAL DETAIL "A"
RESERVE CABLE LENGTH
STRAND STORAGE APPLICATION

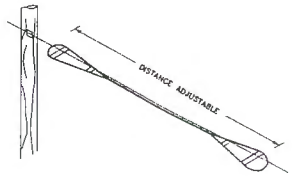

TYPICAL DETAIL "B"
IN-LINE SPLICE APPLICATION

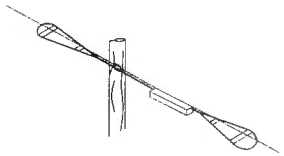

TYPICAL DETAIL "C"
BUTT SPLICE APPLICATION

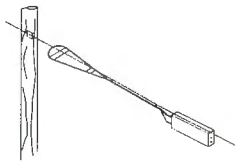

TYPICAL DETAIL "D"
LASHING WIRE GRIP AND CLAMP C-LASHING
WIRE GRIP INSTALLED ON STRAND

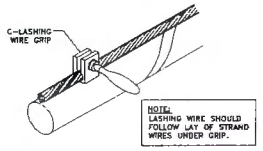

TYPICAL DETAIL "E"
HARDWARE KIT

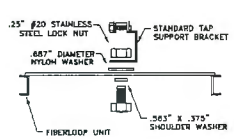

TYPICAL DETAIL "F"
SINGLE & DOUBLE FIBER LOOPS

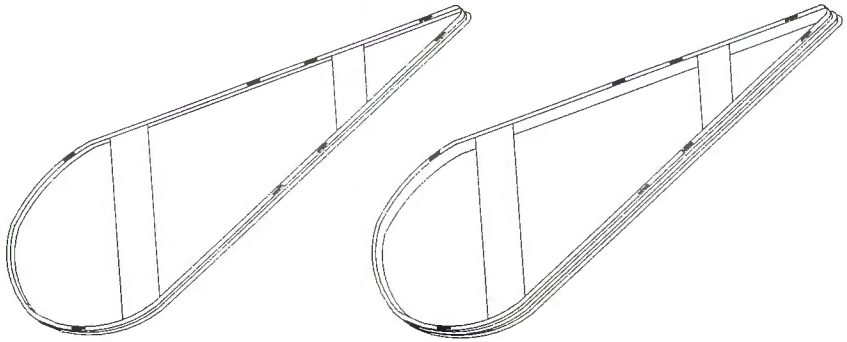

TYPICAL CONSTRUCTION DETAILS

SCALE: N.T.S

345 INVERNESS DR
BUILDING B, SUITE 100
ENGLEWOOD, CO 80112
PHONE (720) 344-5577

14480 62ND ST N
CLEARWATER, FL 33760

REVISIONS
NO | DATE | DESCRIPTION | BY

DRAWN BY: LPT
CHECKED BY: MH
DRAWING DATE: 9/9/2024

NODE ID
PRISM ID
PERMIT ID
SITE ADDRESS
1400 DRANE HANCOCK RD
LAKE WALES, FL 33898
POLK COUNTY

AERIAL TYPICALS 4

22 OF 29

MasTec
Communications Group

800 S. DOUGLAS ROAD 10TH FLOOR
CORAL GABLES, FL 33134
(407) 301-8941

COMCAST
OUTSIDE PLANT CONSTRUCTION

FIBER OPTIC CABLE ROUTE
PROJECT NAME:FLLCT00700

REVISION
| DATE | DESCRIPTION | BY

DATE: 12/30/2025
SCALE: NTS
DRAWING BY: MASTEC
NODE NUMBER: FLLCT00700
COUNTY: COLUMBIA
ADDRESS: 1384 SW BRIM ST, FL 32024
TWNSHP: 4S
RANGE: 17E
SECTION: 13
CKT ID / JOB NUMBER: JB0002145535
SHEET TITLE: AE TYPICALS

SHEET 61 OF 69

CONSTRUCTION TYPICALS

RISER DETAIL

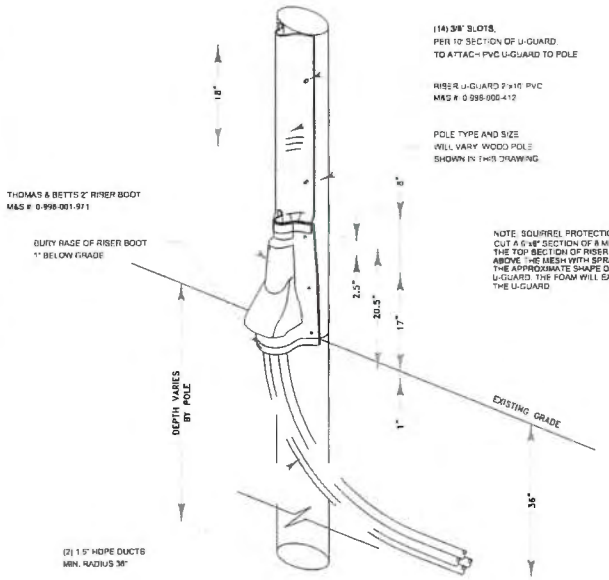

DETAIL – RISER BOOT

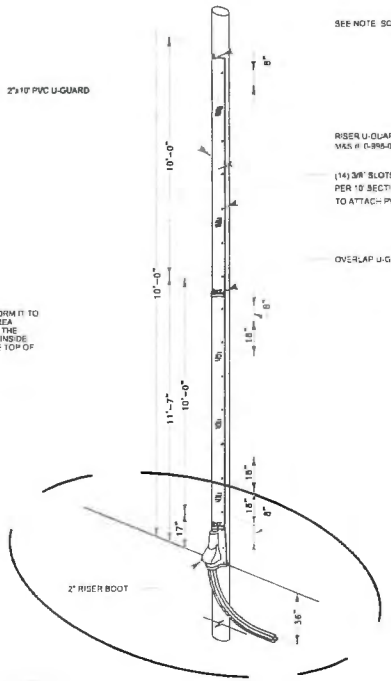

RISER DETAIL

TYPICAL CONSTRUCTION DETAILS

SCALE N.T.S

345 INVERNESS DR
BUILDING A, SUITE 100
ENGLEWOOD, CO 80112
PHONE (720) 344-5571

14480 62ND ST N
CLEARWATER, FL 33760

REVISIONS
NO. DATE DESCRIPTION BY

DRAWN BY: LPT
CHECKED BY: BH
DRAWING DATE: 9/5/2024
MODE ID
STATE
PERMIT ID
SITE ADDRESS
1420 GRAPE HAMMOCK RD
LAKE WALES, FL 33898
POLK COUNTY
SHEET TITLE
AERIAL TYPICALS 5
SHEET NUMBER
23 OF 23

811

MasTec
Communications Group
800 S. DOUGLAS ROAD 10TH FLOOR
CORAL GABLES, FL 33134
(407) 301-9841

COMCAST
OUTSIDE PLANT CONSTRUCTION
FIBER OPTIC CABLE ROUTE
PROJECT NAME:FLLCT00700

REVISION
DATE DESCRIPTION BY

DATE 12/30/2025 SCALE NTS
DRAWING BY MASTEC
NODE NUMBER FLLCT00700
COUNTY COLUMBIA
ADDRESS 1384 SW BRIM ST, FL 32024
TOWNSHIP 4S RANGE 17E SECTION 13
CMILO JA NUMBER JB0002145535
SHEET TITLE AE TYPICALS
SHEET 62 OF 69

MULTILANE ROADWAY SHOWN, TWO-LANE ROADWAY SIMILAR

NOTES:

1. This Index applies to Two-Lane, Two-Way and Multilane Roadways, including Medians of divided roadways, with work beyond the shoulder.
2. Use Index 102-602 when the work operation (excluding establishing and terminating the work area) requires that two or more work vehicles cross the Offset Zone in any one hour period.
3. Use Index 102-660 when Work Area encroaches a Sidewalk.

SYMBOLS:

Work Area

Lane Identification and Direction of Traffic

LAST REVISION	REVISION	DESCRIPTION:				
11/01/20			FDOT FY 2025-26 STANDARD PLANS	TWO-LANE AND MULTILANE ROADWAY, WORK BEYOND THE SHOULDER	INDEX 102-601	SHEET 1 of 1

811

MasTec Communications Group

800 S. DOUGLAS ROAD, 10TH FLOOR
CORAL GABLES, FL 33134
(407) 361-8841

COMCAST

OUTSIDE PLANT CONSTRUCTION

FIBER OPTIC CABLE ROUTE
PROJECT NAME:FLLCT00700

REVISION #	DATE	DESCRIPTION	BY

DATE: 12/30/2025
SCALE: NTS
DRAWING BY: MASTEC
NODE NUMBER: FLLCT00700
COUNTY: COLUMBIA
ADDRESS: 1384 SW BRIM ST, FL 32024
TOWNSHIP: 4S
RANGE: 17E
SECTION: 13
CHILD JB NUMBER: JB00021455535
SHEET TITLE: TRAFFIC CONTROL

SHEET 63 OF 69

NOTE:

1. This Index applies to Two-Lane, Two-Way and Multilane Roadways, including Medians of divided roadways, with work on the shoulder.
2. L = Taper Length
   X = Work Zone Sign Spacing
   B = Buffer Length
   See Index 102-600 for "L", "X", "B", and channelizing device spacing values.
3. Where work activities are between 2' and 15' from the edge of traveled way, the Engineer may omit signs and channelizing devices for work operations 60 minutes or less.
4. When four or more work vehicles enter the through traffic lanes in a one hour period (excluding establishing and terminating the work area), use a Flagger or lane closure to accommodate work vehicle ingress and egress.
5. For work less than 2' from the traveled way and work zone speed is greater than 45 MPH, use a lane closure.
6. The "Speeding Fines Doubled When Workers Present" signs (NOT-13-06) and "End Road Work" Signs (G20-2) along with the associated work zone sign spacing distances may be omitted when the work operation is in place for 24 hours or less.
7. Temporary pavement markings may be omitted when the work operation is in place for 3 days or less.
8. Omit "Shoulder Closed" signs (W21-5a) along with associated work zone sign spacing distances for work on the median.
9. When there is no paved shoulder, the "Worker" sign (W21-1) may be used instead of the "Shoulder Closed" sign (W21-5a).

SYMBOLS:

- Work Area
- Channelizing Device (See Index 102-600)
- Work Zone Sign
- Lane Identification and Direction of Traffic

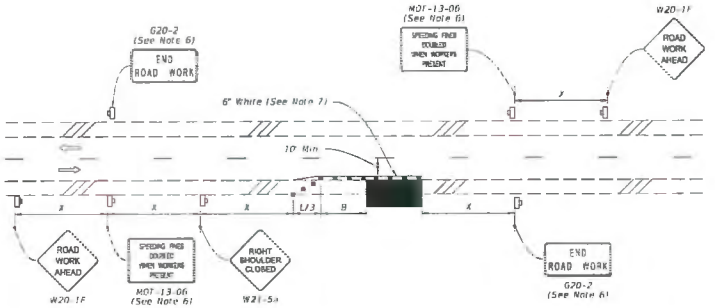

TWO-LANE ROADWAY
SHOULDER WORK LESS THAN 2' FROM THE TRAVELED WAY
WITH WORK ZONE SPEED OF 45 MPH OR LESS

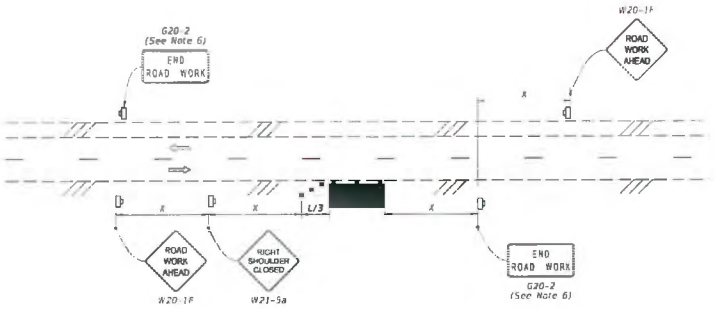

TWO-LANE ROADWAY
SHOULDER WORK BETWEEN 2' AND 15' FROM THE TRAVELED WAY

LAST REVISION 11/01/21	REVISION	DESCRIPTION:	FDOT FY 2025-26 STANDARD PLANS	TWO-LANE AND MULTILANE, WORK ON SHOULDER	INDEX 102-602	SHEET 1 of 2

811

MasTec
Communications Group
800 S. DOUGLAS ROAD, 10TH FLOOR
CORAL GABLES, FL 33134
(407) 301-9841

COMCAST
OUTSIDE PLANT CONSTRUCTION
FIBER OPTIC CABLE ROUTE
PROJECT NAME:FLLCT00700

REVISION
| DATE | DESCRIPTION | BY

DATE 12/30/2025 | SCALE NTS
DRAWING BY MASTEC
NODE NUMBER FLLCT00700
COUNTY COLUMBIA
ADDRESS 1384 SW BRIM ST, FL 32024
TOWNSHIP 4S | RANGE 17E | SECTION 13
CHILD JB NUMBER JB0002145535
SHEET TITLE TRAFFIC CONTROL
SHEET 64 OF 69

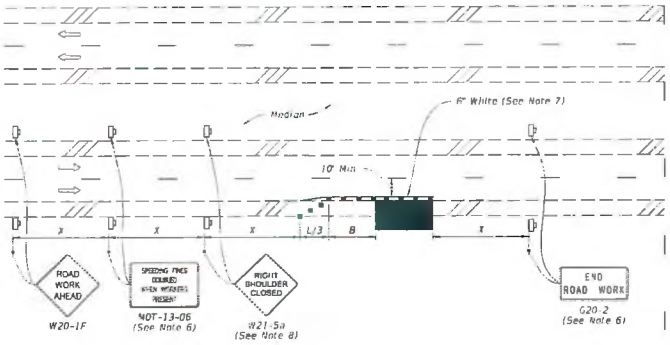

MULTILANE ROADWAY
SHOULDER WORK LESS THAN 2' FROM THE TRAVELED WAY
WITH WORK ZONE SPEED OF 45 MPH OR LESS

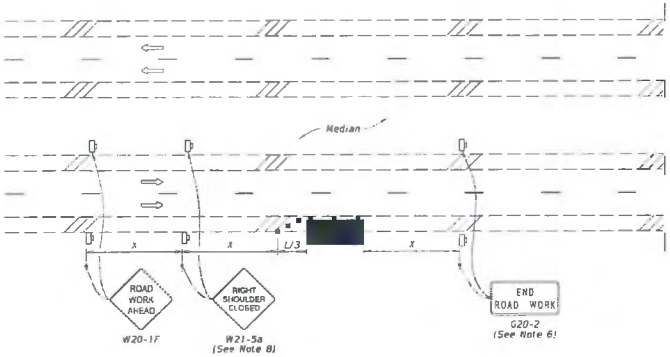

MULTILANE ROADWAY
SHOULDER WORK BETWEEN 2' AND 15' FROM THE TRAVELED WAY

SYMBOLS:
- Work Area
- Channelizing Device (See Index 102-600)
- Work Zone Sign
- Lane Identification and Direction of Traffic

LAST REVISION	REVISION	DESCRIPTION	FDOT	FY 2025-26 STANDARD PLANS	TWO-LANE AND MULTILANE, WORK ON SHOULDER	INDEX	SHEET
11/01/20						102-602	2 of 2

811

MasTec Communications Group
800 S. DOUGLAS ROAD, 10TH FLOOR
CORAL GABLES, FL 33134
(407) 301-9841

COMCAST
OUTSIDE PLANT CONSTRUCTION
FIBER OPTIC CABLE ROUTE
PROJECT NAME:FLLCT00700

REVISION
#	DATE	DESCRIPTION	BY

DATE 12/30/2025
SCALE NTS
DRAWING BY MASTEC
NODE NUMBER FLLCT00700
COUNTY COLUMBIA
ADDRESS 1384 SW BRIM ST, FL 32024
TWNSHP 4S
RANGE 17E
SECTION 13
CHILD JB NUMBER JB0002145535
SHEET TITLE TRAFFIC CONTROL
SHEET 65 OF 69

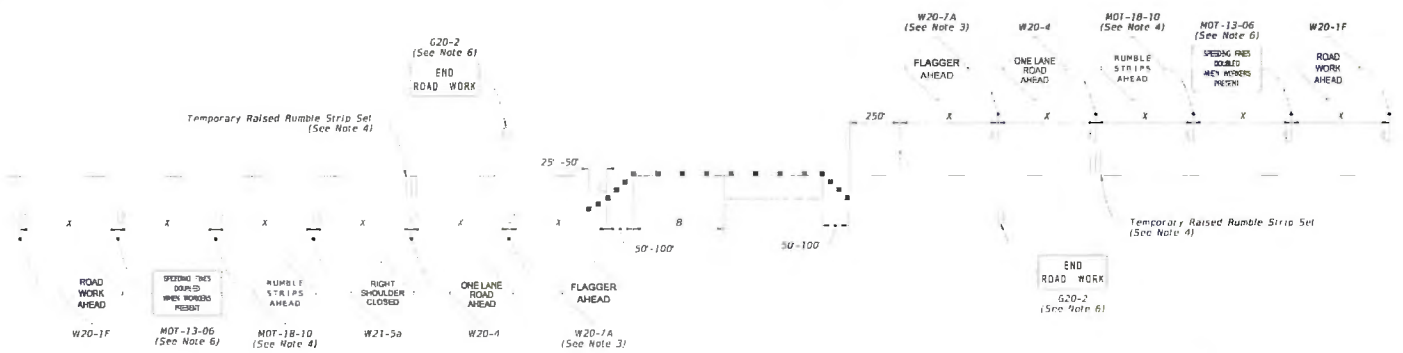

NOTES:

1. This Index applies to Two-Lane, Two-Way Roadways with work within the traveled way.

2. L = Taper Length
   B = Buffer Length
   X = Work Zone Sign Spacing
   See Index 102-600 for "L", "B", "X" and channelizing device spacing values.

3. Optionally, use "Flagger Ahead" sign with symbol (W20-7) instead of "Flagger Ahead" sign with text (W20-7A).

4. Use temporary raised rumble strips when the existing posted speed is 55 mph or greater and the work duration is greater than 60 minutes. If temporary raised rumble strips are not used, omit "Rumble Strips Ahead" signs (M01-18-10) and associated work zone sign spacing.

5. Additional one-way control may be provided by the following means:
   a. Flag-carrying vehicle
   b. Official vehicle
   c. Pilot vehicles
   d. Traffic signals

   When flaggers are the sole means of one-way control, the flaggers must be in sight of each other or in direct communication at all times.

6. The "Speeding Fines Doubled When Workers Present" signs (M01-13-06) and "End Road Work" signs (G20-2), along with associated work zone sign spacing, may be omitted when the work operation will be in place for 24 hours or less.

7. Automated Flagger Assistance Devices (AFADs) may be used in accordance with Specification Sections 102, 990 and the APL vendor drawings.

8. Railroad Crossings:

   a. If an active railroad crossing is located closer to the Work Area than the queue length plus 300 feet, extend the Buffer Space as shown on Sheet 2.

   b. If the queuing of vehicles across an active railroad crossing cannot be avoided, provide a uniformed traffic control officer or flagger at the highway-rail grade crossing to prevent vehicles from stopping within the highway-rail grade crossing, even if automatic train warning devices are in place.

SYMBOLS:

- Work Area
- Channelizing Device (See Index 102-600)
- Work Zone Sign
- Flagger
- Lane Identification and Direction of Traffic

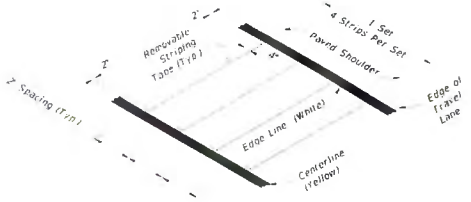

OPTION - 1
REMOVABLE STRIPING TYPE

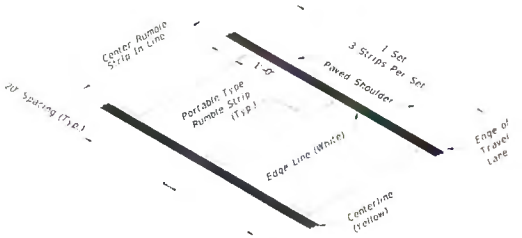

OPTION - 2
PORTABLE TYPE

RUMBLE STRIP SETS

LAST REVISION	DESCRIPTION
11/01/21	

FDOT FY 2025-26 STANDARD PLANS

TWO-LANE, TWO-WAY
WORK WITHIN THE TRAVEL WAY

INDEX 102-603 | SHEET 1 of 2

811

MasTec
Communications Group

800 S. DOUGLAS ROAD, 10TH FLOOR
CORAL GABLES, FL 33134
(407) 301-8841

COMCAST
OUTSIDE PLANT CONSTRUCTION

FIBER OPTIC CABLE ROUTE
PROJECT NAME:FLLCT00700

REVISION

#	DATE	DESCRIPTION	BY

DATE 12/30/2025 SCALE NTS
DRAWING BY MASTEC
NODE NUMBER FLLCT00700
COUNTY COLUMBIA
ADDRESS 1384 SW BRIM ST, FL 32024
TOWNSHIP 4S RANGE 17E SECTION 13
CHILD JB NUMBER JB0002145535
SHEET TITLE TRAFFIC CONTROL
SHEET 66 OF 69

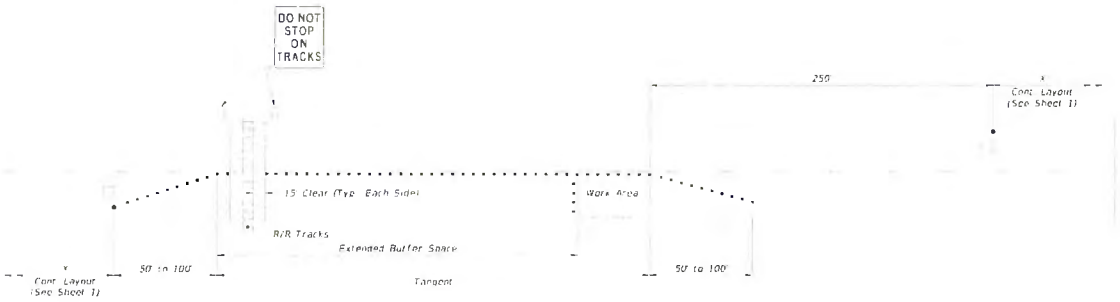

TEMPORARY RAILROAD CROSSING BUFFER SPACE EXTENSION

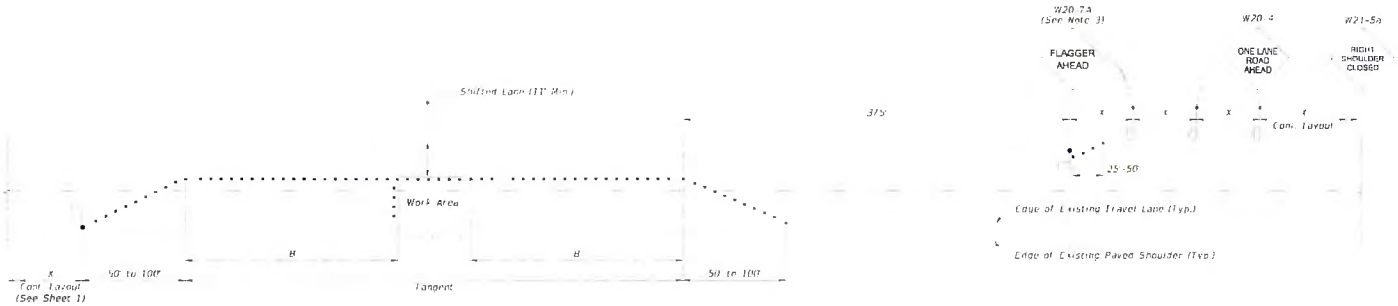

TEMPORARY LANE SHIFT TO SHOULDER WHEN WORK AREA ENCROACHES ON THE CENTERLINE
(For Work Operations In place 24 Hours or Less)

SYMBOLS:

- Work Area
- Channelizing Device (See Index 102-600)
- Work Zone Sign
- Flagger
- Lane Identification and Direction of Traffic

SPECIAL CONDITIONS

LAST REVISION	DESCRIPTION:			INDEX	SHEET
11/01/21		FY 2025-26 STANDARD PLANS	TWO-LANE, TWO-WAY WORK WITHIN THE TRAVEL WAY	102-603	2 of 2

811

MasTec Communications Group

800 S. DOUGLAS ROAD, 10TH FLOOR
CORAL GABLES, FL 33134
(407) 301-9941

COMCAST

OUTSIDE PLANT CONSTRUCTION

FIBER OPTIC CABLE ROUTE
PROJECT NAME:FLLCT00700

REVISION #	DATE	DESCRIPTION	BY

DATE: 12/30/2025
SCALE: NTS
DRAWN BY: MASTEC
NODE NUMBER: FLLCT00700
COUNTY: COLUMBIA
ADDRESS: 1384 SW BRIM ST, FL 32024
TWNSHP: 4S
RANGE: 17E
SECTION: 13
CHECKED BY: JB0002145535
SHEET TITLE: TRAFFIC CONTROL

SHEET 67 OF 69

GENERAL NOTES:

1. This Index applies to two-lane, two-way roadways with work within or near the intersection.
2. X = Work Zone Sign Spacing
   See Index 102-600 for "X" and channelizing device spacing values.
3. Optionally, use "Flagger Ahead" sign with text (W20-7A) instead of "Flagger Ahead" sign with symbol (W20-7).
4. If vehicles in a parking zone block the line of sight to TCZ signs, locate and post mount signs in accordance with Index 700-101.
5. If the work area extends across a crosswalk, close the crosswalk in accordance with Index 102-660.
6. For unsignalized intersections, use Temporary Raised Rumble Strips in accordance with Index 102-603. Placement of Rumble Strips and additional signs should begin at FLAGGER sign location.
7. The "End Road Work" signs (G20-2) along with the associated work zone sign distances may be omitted when the work zone will be in place for 24 hours or less.
8. As an option to the "STOP" sign (R1-1) and Restricted Left/Right Turning Movement sign (R3-1 or R3-2), the "SIDE ROAD INTERSECTING THE WORK ZONE" flagging operation from Index 102-600 may be used.

SYMBOLS:

- Work Area
- Channelizing Device (See Index 102-600)
- Work Zone Sign
- Type III Barricade
- Stop Bar
- Flagger
- Lane Identification and Direction of Traffic

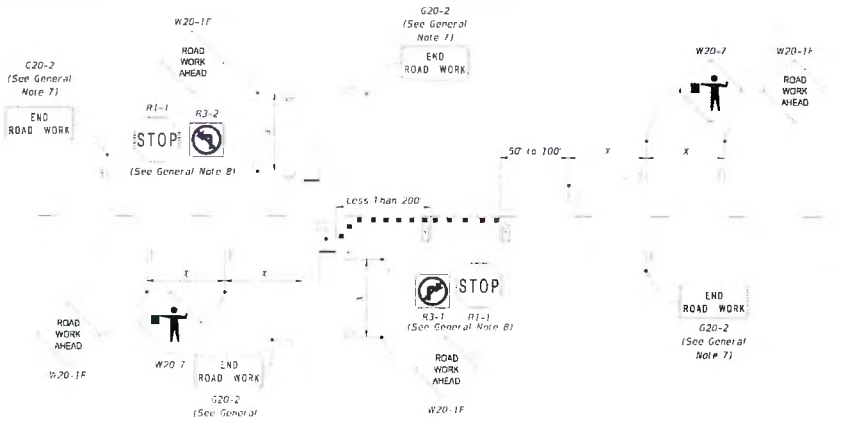

LANE CLOSURE FOR WORK LESS THAN 200' FROM INTERSECTION

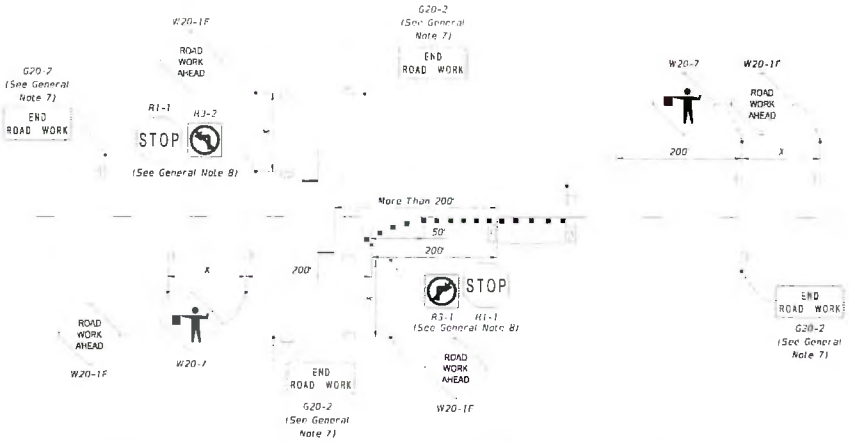

LANE CLOSURE FOR WORK MORE THAN 200' FROM INTERSECTION

LAST REVISION 11/01/22

REVISION DESCRIPTION:

FDOT FY 2025-26 STANDARD PLANS

TWO-LANE, TWO-WAY, INTERSECTION WORK

INDEX 102-604

SHEET 1 of 2

811

MasTec Communications Group
800 S. DOUGLAS ROAD 10TH FLOOR
CORAL GABLES, FL 33134
(407) 301-8941

COMCAST

OUTSIDE PLANT CONSTRUCTION

FIBER OPTIC CABLE ROUTE
PROJECT NAME:FLLCT00700

REVISION #	DATE	DESCRIPTION	BY

DATE 12/30/2025 SCALE NTS
DRAWN BY MASTEC.
NODE NUMBER FLLCT00700
COUNTY COLUMBIA
ADDRESS 1384 SW BRIM ST, FL 32024
TWN 4S RNG 17E SEC 13
FIELD BOOK NUMBER JB0002145535
SHEET TITLE TRAFFIC CONTROL
SHEET 68 OF 69

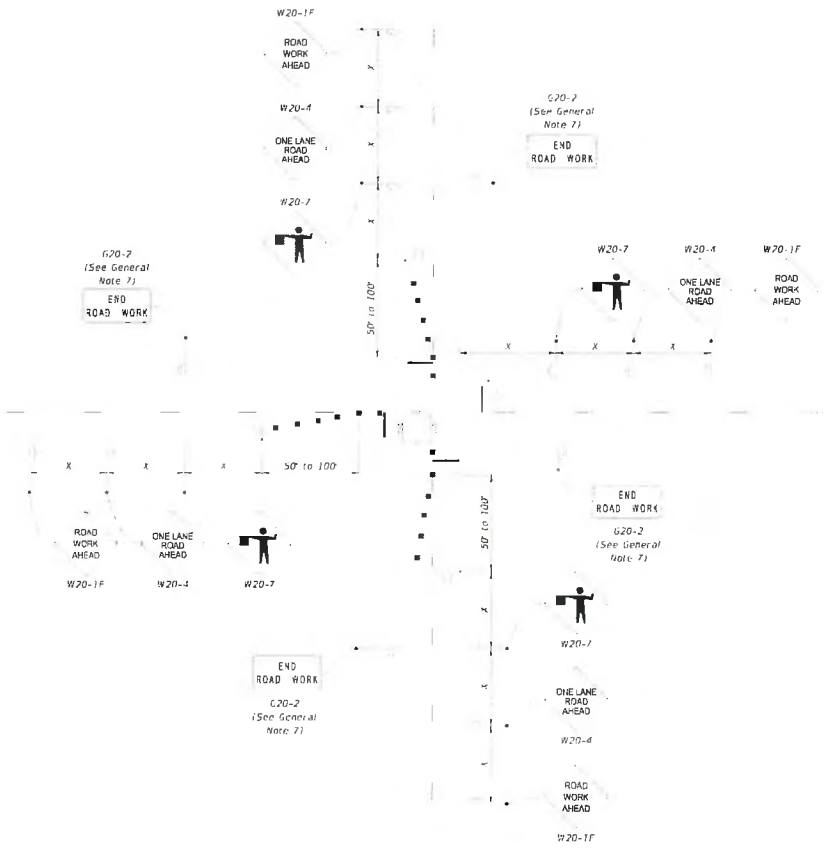

WORK IN INTERSECTION OF TWO-LANE ROADWAY

LAST REVISION 11/01/22

REVISION DESCRIPTION:

FDOT FY 2025-26 STANDARD PLANS

TWO-LANE, TWO-WAY, INTERSECTION WORK

INDEX 102-604

SHEET 2 of 2

811

MasTec Communications Group

800 S DOUGLAS ROAD 10TH FLOOR
CORAL GABLES, FL 33134
(407) 301-9841

COMCAST

OUTSIDE PLANT CONSTRUCTION

FIBER OPTIC CABLE ROUTE
PROJECT NAME:FLLCT00700

REVISION #	DATE	DESCRIPTION	BY

DATE 12/30/2025
SCALE NTS
DRAWING BY MASTEC
WORK NUMBER FLLCT00700
COUNTY COLUMBIA
ADDRESS 1384 SW BRIM ST, FL 32024
TOWNSHIP 4S
RANGE 17E
SECTION 13
CIRCUIT ID NUMBER JB0002145535
SHEET TITLE TRAFFIC CONTROL
SHEET 69 OF 69

COLUMBIA COUNTY BOARD OF COUNTY COMMISSIONERS
AGENDA ITEM REQUEST FORM

The Board of County Commissioners meets the 1st and 3rd Thursday of each month in the Columbia County School Board Administrative Complex Auditorium, 372 West Duval Street, Lake City, Florida 32055.
The first meeting of every month is at 9:30AM while the second meeting of every month takes place at 5:30PM.
All agenda items are due in the Board's office one week prior to the meeting date.

Today's Date: 1/27/2026 **Meeting Date:** 2/5/2026

Department: Public Works

1. Nature and purpose of agenda item:

Utility permit from Mastec requesting to install a line at SW Koonville Road.

2. Recommended Motion/Action:

Approve

3. Fiscal impact on current budget.

This item has no effect on the current budget.

COLUMBIA COUNTY BOARD OF COUNTY COMISSIONERS
UTILITY PERMIT

Date 01/15/2026 Permit No. 250222 County Road SW Koonville Ave Section No. _____

Permittee SW Archie Gln, SW Rabbit Ln, SW Seminole Ter, SW Hunter Rd, SW Waverly Ln, SW Mayo Rd, SW Placid Ln, SW Pinemount Rd
Mastec Network Solutions, on behalf of Comcast Communications

Address 1733 SW Old Spanish Rd, O'Brien, FL 32071 Telephone Number 504-231-5888

Requesting permission from Columbia County, Florida, hereinafter called the County, to contract, operate and maintain Proposed aerial fiber optic cable

FROM: _____ TO: _____

Submitted for the Utility Owner by: Jessica Zaldivar, Sr Project Coordinator *Jessica Zaldivar* 01/15/2026
Typed Name & Title Signature Date

1. Permittee declares that prior to filing this application it has determined the location of all existing utilities, both aerial and underground and the accurate locations are shown on the plans attached hereto and made a part of this application. Proposed work is within corporate limits of Municipality: YES ( ) NO ( ). If YES: LAKE CITY ( ) FORT WHITE ( ). A letter of notification was mailed on _____ to the following utility owners _____

Locates will be done prior to start of construction

2. The Columbia County Public Works Director shall be notified twenty-four (24) hours prior to starting work and again immediately upon completion of work. The Public Works Director is Kevin Kirby, located at 607 NW Quinten St, Lake City, FL 32025 Telephone Number 386-758-1019. The PERMITTEE's employee responsible for Maintenance of Traffic is Carlos Jimenez _____ Telephone Number 305-206-3406 (This name may be provided at the time of the 24 hour notice to starting work.)

3. This PERMITTEE shall commence actual construction in good faith within 30 days after issuance of permit, and shall be completed within 90 days after permitted work has begun. If the beginning date is more than 60 days from date of permit approval, then PERMITTEE must review the permit with the Columbia County Public Works Director to make sure no changes have occurred in the transportation facility that would affect the permitted construction.

4. The construction and maintenance of such utility shall not interfere with the property and rights of a prior PERMITTEE.

5. It is expressly stipulated that this permit is a license for permissive use only and that the placing of utilities upon public property pursuant to this permit shall not operate to create or vest any property right in said holder.

6. Pursuant to Section 337-403(1), Florida Statutes, whenever necessary for the construction, repair, improvement, maintenance, safe and efficient operation, alteration or relocation of all, or any portion of said transportation facility as determined by the Columbia County Public Works Director and/or County Engineer, any or all utilities and appurtenances authorized hereunder, shall be immediately removed from said transportation facility or reset or

relocated thereon as required by the Columbia County Public Works Director and/or County Engineer and at the expense of the PERMITTEE.

7. In case of non-compliance with the County's requirements in effect as of the approval date of this permit, this permit void and the facility will have to be brought into compliance or removed from the right of way at no cost to the County.

8. It is understood and agreed that the rights and privileges herein set out are granted only to the extent of the County's right, title and interest in the land to b entered upon and used by the PERMITTEE, and the PERMITTEE will, at all times, and to the extent permitted by law, assume all risk of and indemnify, defend, and save harmless Columbia County, Florida from any and all loss, damage, cost or expense arising in any manner on account of the exercise or attempted exercise by said PERMITTEE of the aforesaid right and privileges.

9. During construction, all safety regulations of the County shall be observed and the PERMITTEE must take measures, including pacing and the display of safety devices that may be necessary in order to safely conduct the public through the project area in accordance with the Federal Manual on Uniform Traffic Control Devices, as amended for highways.

10. Should the PERMITTEE be desirous of keeping its utilities in place and out of service, the PERMITTEE, by execution of this permit acknowledges its present and continuing ownership of its utilities located between US Hwy 90 and Pinemount Rd. within the County's right of way as set forth above. PERMITTEE, as its sole expense, shall promptly remove said out of service utilities whenever Columbia County Public Works Director and/or County Engineer determines said removal is in the public interest.

11. Special instructions: Minimum cover of thirty inches (30") will be required at all locations. Columbia County will not be financially responsible for any damage to facilities with less than thirty inches (30") cover. Cables shall not be located within driveway ditches.

12. Additional Stipulations:

* This permit does not give permission for work outside of Columbia County Right of Way

Permission must be obtained from land owner to work on private property.

* Contact Ken Sweet (386) 466-8037 before start of work onsite

It is understand and agreed that commencement by the PERMITTEE is acknowledgment and acceptance of the binding nature of these specialist instructions.

Submitted By: Jessica Zaldivar
Permittee

Jessica Zaldivar Sr. Project Coordinator
Signature and Title

Place Corporate Seal

Attested

Recommended for Approval:

Signature: _____

Title: _____

Date: _____

Approval by Board of County Commissioners, Columbia County, Florida:

YES ( ) NO ( )

Date Approved: _____

Chairman's Signature: _____

COMCAST

MasTec

Communications Group

JB0002145492_FLLCT00P00

9670 W US HWY 90, LAKE CITY, FL 32055

INSTALL APPROX. 57281' OF NEW STRAND AND FIBER OPTIC CABLE ATTACHING TO 265 EXISTING POLES ALONG SW KOONVLLE AVE

SHEET INDEX

SHEET NUMBER	SHEET TITLE
1	COVER
2-3	LOCATION MAP
4	GENERAL NOTES
5	LEGENDS
6-111	PLAN VIEW(S)
112-131	TYPICAL PROFILE (S)
132-137	AER TYPICAL
138-143	TRAFFIC CONTROL PLAN (S)

BILL OF MATERIALS

DESCRIPTION	QTY	UNIT
DIRECTIONAL BORE	1553	LFT
TRENCH	0	LFT
PULL THROUGH EXISTING CONDUIT	0	LFT
BORE PITS	0	EACH
PROPOSED VAULTS	0	EACH
EXISTING VAULTS	4	EACH
PROPOSED PEDESTALS	0	EACH
EXISTING PEDESTALS	0	EACH
AERIAL RISER	0	LFT
OVERLASH	0	LFT
NEW STRAND	55718	LFT
ANCHORS	78	EACH
EXISTING ANCHORS	0	EACH
PROPOSED POLES	0	EACH
EXISTING POLES	265	EACH
TOTAL PROJECT FOOTAGE	57281	LFT

VICINITY MAP

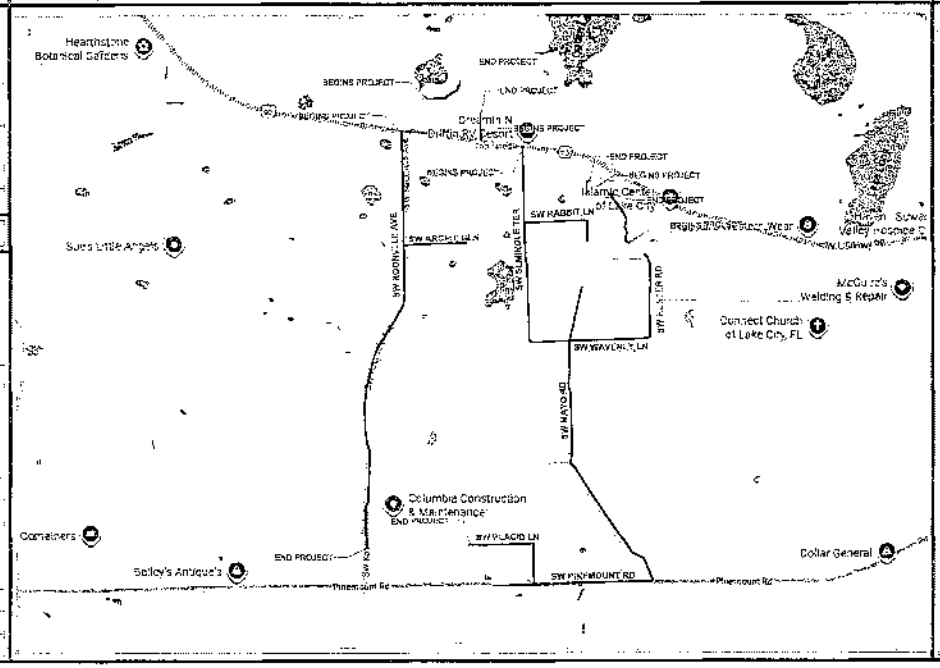

PROJECT CONTACTS

PERMITTING

MASTEC
JOSE VALDOVINOS
633 NW 250TH ST
NEWBERRY, FL 32669
(719) 649-2232
JOSE.VALDOVINOS@MASTEC.COM

MASTEC COMMUNICATIONS GROUP

MIKE FISHER (561) 815-6488
MIKE_FISHER@CABLE.COMCAST.COM

811

MasTec Communications Group

COMCAST

OUTSIDE PLANT CONSTRUCTION

FIBER OPTIC CABLE ROUTE
PROJECT NAME: FLLCT00P00

07/22/2026	N.T.S.	
MASTEC		
FLLCT00P00		
COLUMBIA		
9670 W US HWY 90, LAKE CITY, FL 32055		
3S	SE	26
JB0002145492		
COVER		

SHEET 1 OF 143

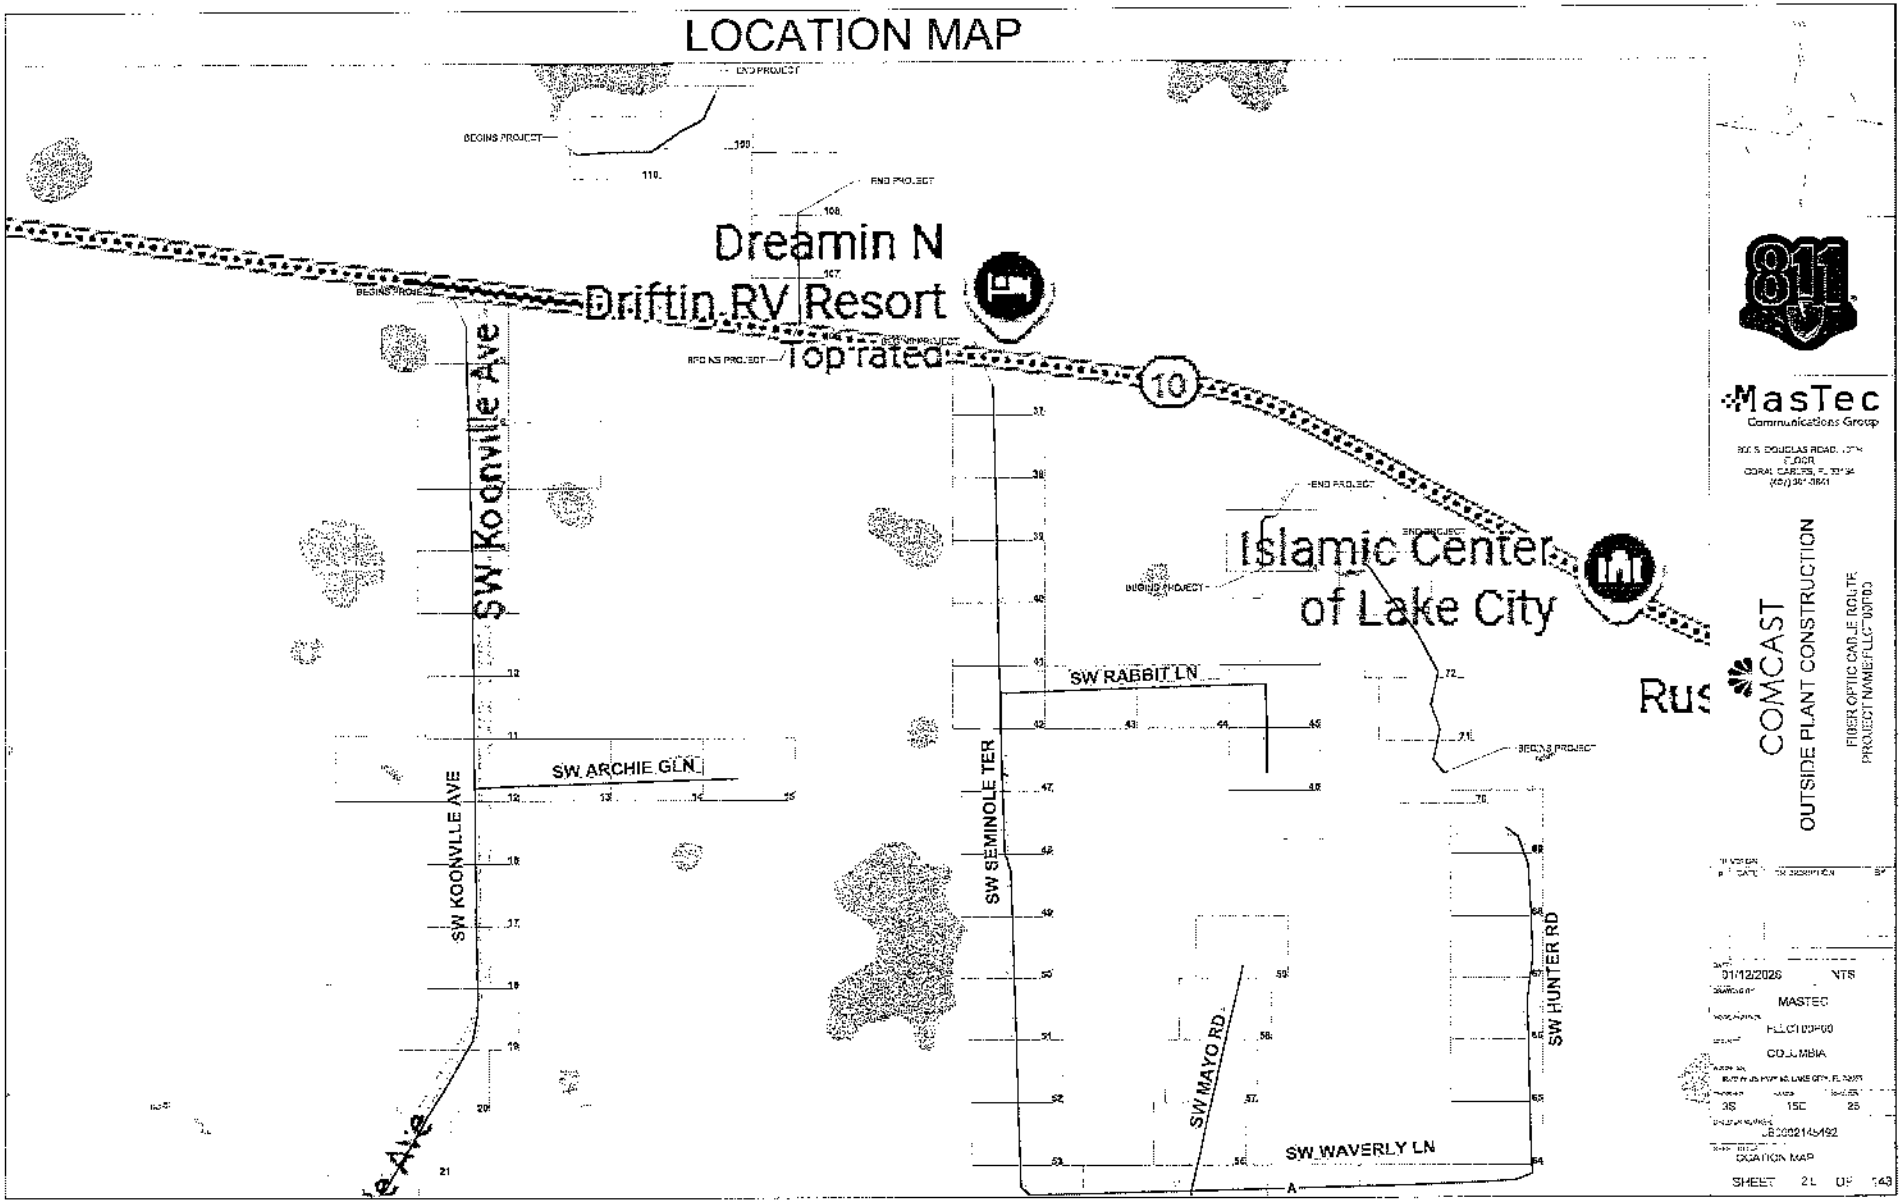
LOCATION MAP
Dreamin N
Driftin RV Resort
Top Rated
Islamic Center
of Lake City
SW Koonville Ave
SW KOONVILLE AVE
SW ARCHIE GLN
SW RABBIT LN
SW SEMINOLE TER
SW MAYO RD
SW HUNTER RD
SW WAVERLY LN
10
811
MasTec
Communications Group
COMCAST
OUTSIDE PLANT CONSTRUCTION
FIBER OPTIC CABLE ROUTE
PROJECT NAME: FLLC100700
01/12/2026
NTS
MASTEC
COLUMBIA
LOCATION MAP
SHEET 21 OF 143

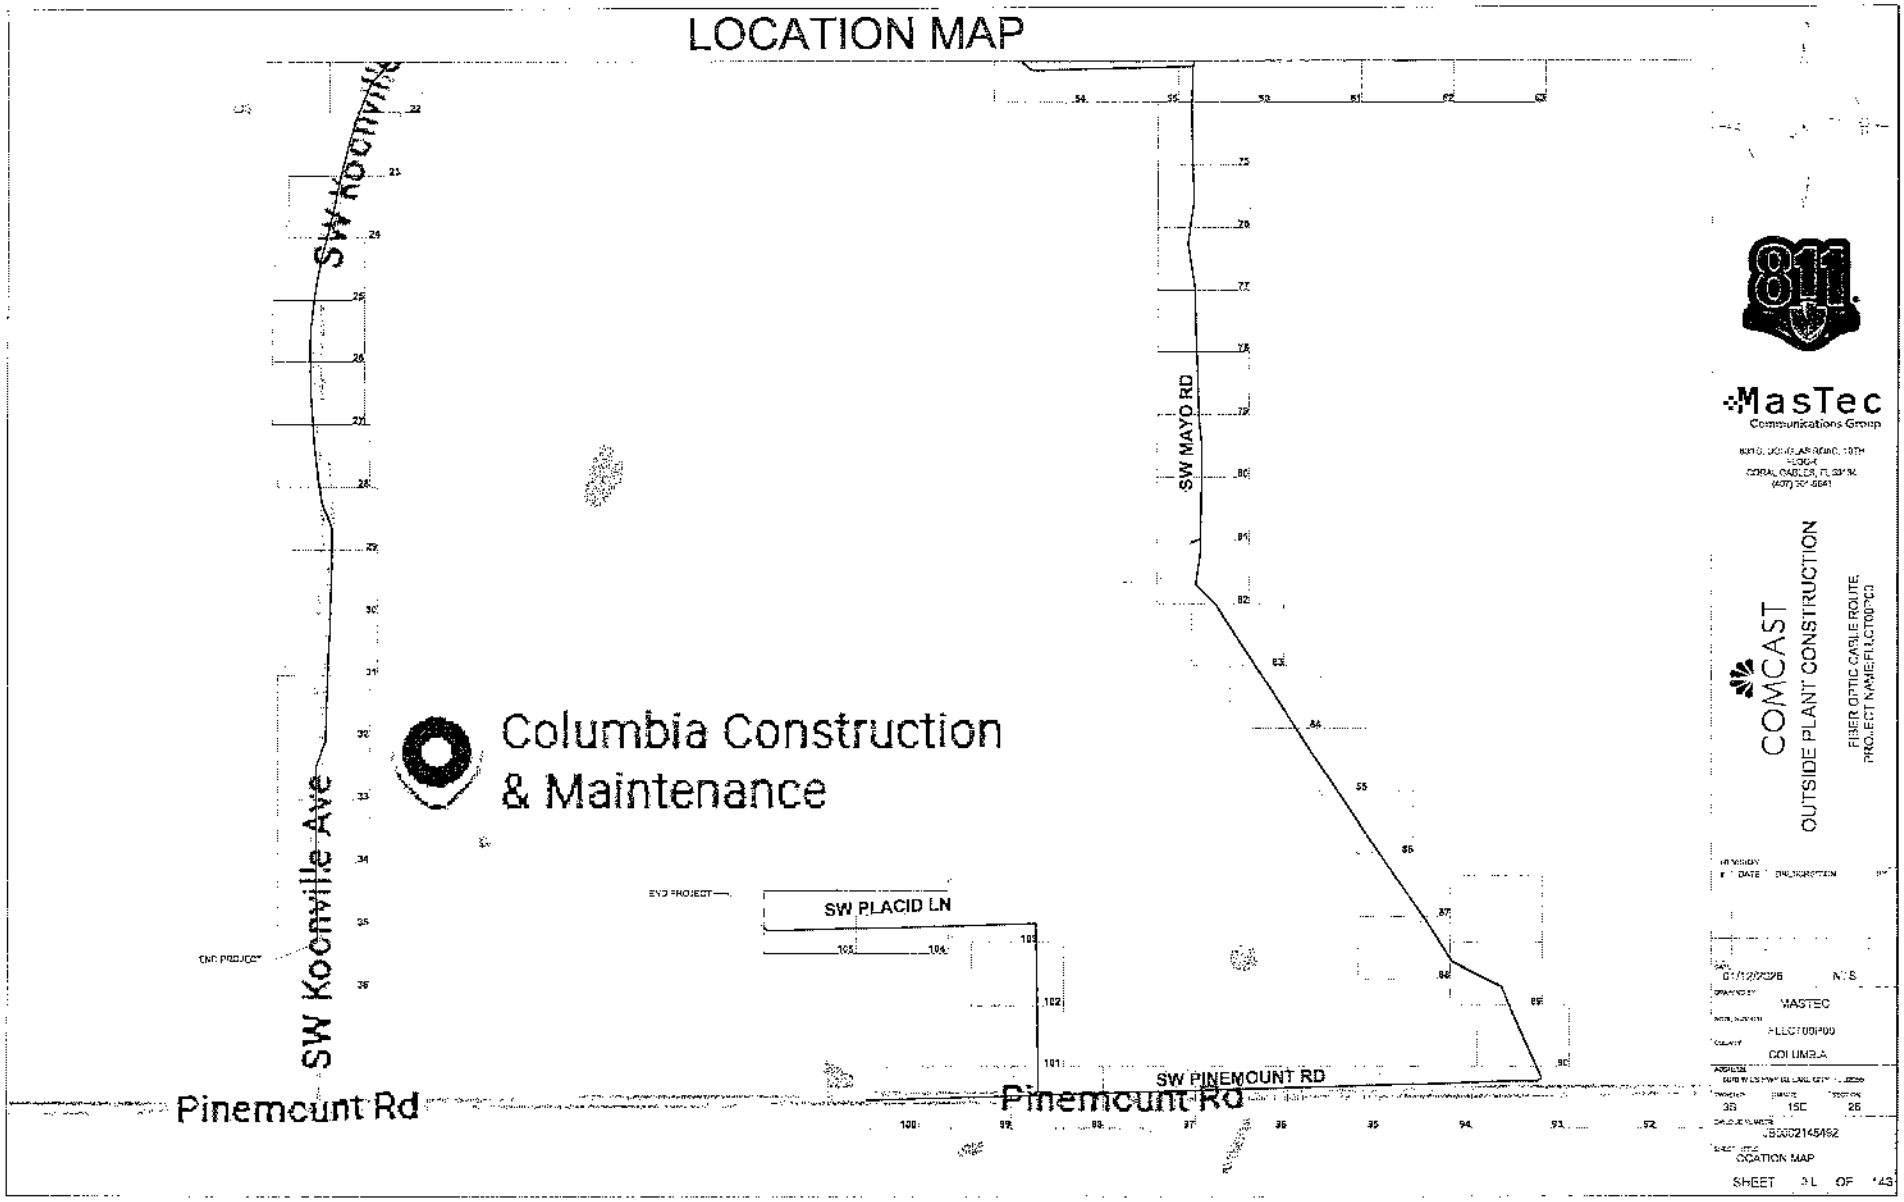
LOCATION MAP
SW Koonville Ave
SW MAYO RD
SW PLACID LN
SW PINEMOUNT RD
Pinemount Rd
Pinemount Rd
END PROJECT
Columbia Construction
& Maintenance
811
MasTec
Communications Group
COMCAST
OUTSIDE PLANT CONSTRUCTION
FIBER OPTIC CABLE ROUTE
MASTEC
COLUMBIA
LOCATION MAP

THE LOCATIONS OF UTILITIES SHOWN ON THESE DRAWINGS ARE ONLY APPROXIMATE. MASTEC HEREBY DISCLAIMS ANY RESPONSIBILITY TO THIRD PARTIES FOR THE ACCURACY OF THIS INFORMATION. PERSONS WORKING IN THE AREA COVERED BY THIS DRAWING MUST CONTACT THE STATEWIDE CALL-BEFORE-YOU-DIG SYSTEM TO ASCERTAIN THE LOCATION OF UNDERGROUND UTILITIES PRIOR TO PERFORMING ANY EXCAVATION

1. ALL MATERIALS, WORKMANSHIP, AND CONSTRUCTION OF UTILITY IMPROVEMENTS SHALL MEET OR EXCEED SITE WORK STANDARDS AND THE STANDARDS AND SPECIFICATIONS SET FORTH IN THE LOCAL JURISDICTION REGULATIONS AND APPLICABLE STATE AND FEDERAL REGULATIONS WHERE THERE IS CONFLICT BETWEEN THESE PLANS AND THE SPECIFICATIONS, OR ANY APPLICABLE STANDARDS THE HIGHER QUALITY STANDARD SHALL APPLY. ALL WORK WITHIN PUBLIC R.O.W. OR EASEMENTS MAY REQUIRE INSPECTED AND APPROVED BY THE LOCAL JURISDICTION INSPECTOR. INSPECTION SERVICES AND CONSTRUCTION CERTIFICATION TO BE PROVIDED BY DESIGNEE OF PROJECT SPONSOR/OWNER.

2. THE CONTRACTOR IS SPECIFICALLY CAUTIONED THAT THE LOCATION AND/OR ELEVATION OF EXISTING UTILITIES, AS SHOWN ON THESE PLANS IS BASE ON RECORDS OF THE VARIOUS UTILITY COMPANIES, AND WHERE POSSIBLE, MEASUREMENTS TAKEN IN THE FIELD. THE INFORMATION IS NOT TO BE RELIED UPON AS BEING EXACT OR A COMPLETE RECORD OF ALL UTILITIES IN THE WORK AREA. THE CONTRACTOR MUST CALL THE LOCAL UTILITY LOCATION CENTER AT LEAST 48 HOURS BEFORE ANY EXCAVATION TO REQUEST EXACT FIELD LOCATIONS OF EXISTING UTILITIES. THE CONTRACTOR SHALL VERIFY PERTINENT LOCATIONS AND ELEVATIONS ESPECIALLY AT THE CONNECTION POINTS AND AT POTENTIAL UTILITY CONFLICTS. IT SHALL BE THE RESPONSIBILITY OF THE CONTRACTOR TO RELOCATE ALL EXISTING UTILITIES THAT CONFLICT WITH THE PROPOSED IMPROVEMENTS SHOWN ON THESE PLANS

3. THE CONTRACTOR SHALL BE RESPONSIBLE FOR OBTAINING ALL NECESSARY PERMITS FROM ALL APPLICABLE AGENCIES. THE CONTRACTOR SHALL NOTIFY THE LOCAL JURISDICTION INSPECTOR AT LEAST 48 HOURS PRIOR TO THE START OF ANY EARTH DISRUPTING ACTIVITY OR CONSTRUCTION ON ANY AND ALL PUBLIC IMPROVEMENTS IF REQUIRED

4. THE CONTRACTOR SHALL COORDINATE AND COOPERATE WITH THE LOCAL JURISDICTION AND ALL UTILITY COMPANIES WITH REGARD TO RELOCATIONS OR ADJUSTMENTS OF EXISTING UTILITIES DURING CONSTRUCTION, TO ASSURE THAT THE WORK IS ACCOMPLISHED IN A TIMELY FASHION AND WITH A MINIMUM DISRUPTION OF SERVICES. THE CONTRACTOR SHALL BE RESPONSIBLE FOR CONTACTING ALL PARTIES AFFECTED BY ANY DISRUPTION OF ANY UTILITY SERVICE.

5. THE CONTRACTOR SHALL HAVE ONE (1) SIGNED COPY OF THE APPROVE PLANS, ONE (1) COPY OF THE APPROPRIATE STANDARDS AND SPECIFICATIONS, AND ONE (1) COPY OF ANY PERMITS AND EXTENSION AGREEMENTS NEEDED FOR THE JOB ON-SITE AT ALL TIMES.

6. THE CONTRACTOR SHALL BE RESPONSIBLE FOR ALL ASPECTS OF SAFETY INCLUDING BUT NOT LIMITED TO: EXCAVATION, TRENCHING, SHORING, TRAFFIC CONTROL, AND SECURITY

7. IF, DURING THE CONSTRUCTION PROCESS, CONDITIONS ARE ENCOUNTERED BY THE CONTRACTOR, HIS SUBCONTRACTORS, OR OTHER AFFECTED PARTIES WHICH COULD INDICATE A SITUATION THAT IS NOT IDENTIFIED IN THE PLANS OR SPECIFICATIONS THE CONTRACTOR SHALL CONTACT THE ENGINEER IMMEDIATELY

8. ALL REFERENCES TO ANY PUBLISHED STANDARDS SHALL REFER TO THE LATEST REVISION OF SAID STANDARD, UNLESS SPECIFICALLY STATED OTHERWISE.

9. FOR WORK AFFECTING PUBLIC ROADWAYS OR IF REQUIRED BY THE LOCAL JURISDICTION THE CONTRACTOR SHALL SUBMIT A TRAFFIC CONTROL AND PHASING PLAN IN ACCORDANCE WITH M.U.T.C.D. FOR APPROVAL. PRIOR TO ANY CONSTRUCTION ACTIVITIES WITHIN OR AFFECTING THE RIGHT-OF-WAY, THE CONTRACTOR SHALL BE RESPONSIBLE FOR PROVIDING ANY AND ALL TRAFFIC CONTROL DEVICES AS MAY BE REQUIRED BY SAID PLANS. PRIOR TO INSTALLATION A PRECONSTRUCTION CONFERENCE SHALL BE HELD WITH LOCAL JURISDICTION

10. ALL PROPOSED AERIAL CATV CROSSING ROADWAYS WILL HAVE MINIMUM MID-SPAN HEIGHT OF 18'-0"

11. ALL PROPOSED AERIAL CATV CROSSING DRIVEWAYS WILL HAVE MINIMUM MID-SPAN HEIGHT OF 18'-0"

10 THE CONTRACTOR IS RESPONSIBLE FOR PROVIDING ALL LABOR AND MATERIALS NECESSARY FOR THE COMPLETION OF THE INTENDED IMPROVEMENTS SHOWN ON THESE DRAWINGS OR DESIGNATED TO BE PROVIDED, INSTALLED, CONSTRUCTED, REMOVED OR RELOCATED UNLESS SPECIFICALLY NOTED OTHERWISE

12. PER AGENCY STANDARDS, THE CONTRACTOR SHALL BE RESPONSIBLE FOR KEEPING ROADWAYS FREE AND CLEAR OF ALL CONSTRUCTION DEBRIS AND DIRT TRACKED FROM THE SITE.

13 THE CONTRACTOR SHALL BE RESPONSIBLE FOR RECORDING RECORD INFORMATION ON A SET OF RECORD DRAWINGS KEPT AT THE CONSTRUCTION SITE AND AVAILABLE TO THE LOCAL JURISDICTION INSPECTOR AT ALL TIMES

14. DIMENSIONS FOR LAYOUT AND CONSTRUCTION ARE NOT TO BE SCALED FROM ANY DRAWING. FOR ADDITIONAL INFORMATION CONTACT THE ENGINEER FOR CLARIFICATION AND NOTE ON THE RECORD DRAWINGS.

15 ALL EROSION AND SEDIMENT CONTROL (E.S.C.) MEASURES SHALL BE INSTALLED AT THE LIMITS OF CONSTRUCTION PRIOR TO GROUND DISTURBING ACTIVITIES. ALL E.S.C. MEASURES SHALL BE MAINTAINED IN GOOD REPAIR BY THE CONTRACTOR UNTIL SUCH TIME AS THE ENTIRE DISTURBED AREAS ARE STABILIZED WITH HARD SURFACE OR LANDSCAPING.

16. ALL WORK WITHIN THE PUBLIC RIGHT-OF-WAY IS SUBJECT TO THE JURISDICTION OF THE LOCAL JURISDICTION ENGINEERING DEPARTMENT STANDARD DETAILS AND SPECIFICATIONS

17 ALL CONSTRUCTION OPERATIONS, INCLUDING THE WARMING UP, REPAIR, ARRIVAL, DEPARTURE OR RUNNING OF TRUCKS, EARTH MOVING EQUIPMENT, CONSTRUCTION EQUIPMENT AND ANY OTHER ASSOCIATED EQUIPMENT SHALL GENERALLY BE LIMITED TO THE TIME PERIOD APPROVED BY THE LOCAL JURISDICTION

18 CALL THE "CALL BEFORE YOU DIG" NUMBER 48 HOURS IN ADVANCE OF DIGGING AT 811

811

MasTec
Communications Group
800 E. DOUGLAS ROAD, 10TH FLOOR
CORAL GABLES, FL 33134
(407) 307-4841

COMCAST

OUTSIDE PLANT CONSTRUCTION

FIBER OPTIC CABLE ROUTE
PROJECT NAME: FLCOT00700

REVISION	DATE	DESCRIPTION	BY
0			

DATE: 01/12/2026 NTS
DRAWN BY: MASTEC
WORK ORDER #: FLCOT00700
DESIGN BY: COLUMBIA
ADDRESS: 6800 W. JEWELL ST. LAKE CITY, FL 32055
TOWNSHIP: 3S RANGE: 16E SECTION: 26
CAD FILE NAME: JB0002145462
SHEET TITLE: GENERAL NOTES
SHEET 4 OF 143

LEGENDS

SYMBOLS

SYMBOL	DESCRIPTION	SYMBOL	DESCRIPTION
	TELEPHONE POLE		POWER MANHOLE
	WOOD POLE	MP	MILESPOST MARKER
	JOINT POLE	RR	RAILROAD EQUIPMENT / RAILROAD SIGNAL POLE
	TRANSFORMER POLE		RAILROAD SIGN / PED CROSSING SIGNAL
	JOINT TRANSFORMER POLE		RAILROAD GATE
	CATV POLE		RAILROAD CROSSING
	STEEL POLE		MARKER POLE
	CONCRETE POLE	SC	SEWER CAP
	POLE TEMPORARY		SAN SEWER MANHOLE / SAN SEWER HANDHOLE
	FPL OWNED POLE		STORM SEWER MANHOLE / STORM SEWR HANDHOLE
	TRAFFIC SIGNAL POLE		STORM DRAIN CATCH BASIN/GRATE INLET/CONCRETE SPILLWAY
	LIGHT POLE		FIRE HYDRANT
	POLES (STRAND, NON FIBER)	GV	GAS VALVE
	POLES (STRAND, XCEN FIBER)		WATER VALVE / CONTROL VALVE/SPRINKLER VALVE
	POLES (STRAND, NON FIBER)		WATER METER
	POWER POLE	WC	WATER CAP
	POWER RISER		WATER VAULT
	GROUND LOCATION		WATER VALVE MARKER
	BOND LOCATION		TELEPHONE BOOTH / PAY PHONE
	ANCHOR	T	TELCO BOX TELCO CAB
	CALL OUT/POLE NUMBER	P	POWER PED
	CALL OUT/POLE NUMBER/POLE ID		STORAGE
	POWER XFMER	450'	UG CONDUIT FOOTAGE
	TELCO MANHOLE	153'	STRAND FOOTAGE
T	TELCO PED		BORE PIT
CP	CONCRETE TELCO PAD	MH	FIBER MANHOLE
R	TELCO RISER		AXXYZ JUNCTION BOX
	TELCO VAULT	U	CC PED
	TRAFFIC SIGNAL HANDHOLE		CC PDP
	TRAFFIC SIGNAL BOX	U	UNKNOWN CAP
	TRAFFIC SIGNAL CABINET		VAULT
	ABOVE GROUND PEDESTAL		CABINET
	EXISTING FIBER VAULT		PED
	17X30 VAULT		MAIL BOX
	24X36 VAULT		YARD LIGHT
	30X48 VAULT		BUILDING
	48X48 VAULT	STREET	STREET NAME
	36X48 VAULT	BS	BUS SHELTER
	36X60 VAULT		CONIFEROUS TREE PINE TREE
	MANHOLE-LEASED		DECIDUOUS TREE PALM TREE
	HANDHOLE-LEASED		DECORATIVE ROCKS
P	POWER VAULT		SHRUB HEDGE
	TELEPHONE MANHOLE		BUSH
	TELEPHONE VAULT		RISER
	FIBER VAULT		NORTH ARROW
	CULVERT		PROPOSED "FLOWERPOT"

LINETYPES

T T	STRAND
CD CD CD	PROPOSED TRENCH
A	PROPOSED DORE
P	PROPOSED AERIAL
	POWER
	DROP CABLE
	TELCO LINE
	GAS
W	WATER
S S	STORM DRAIN GRAVITY MAIN
	STORM DRAIN
D	DITCH
	GUARDRAIL

	FENCE
SW SW	SIDEWALK
EOP	EDGE OF PAVEMENT
R/W	RIGHT OF WAY
BOC BOC	BACK OF CURB
	UTILITY EASEMENT
CL	CENTERLINE
	BUILDING
PL PL	PROPERTY LINE
	OVERHEAD GUY
	POLE TO POLE GUY
	RAILROAD
	COUNTY DIVISION

811

MasTec
Communications Group

COMCAST

OUTSIDE PLANT CONSTRUCTION

FIBER OPTIC CABLE ROUTE
PROJECT NAME:FLLCTD0P00

DATE	01/12/2026 NTS
DRAWING BY	MASTEC
PROJECT NUMBER	FLLCTD0P00
COUNTY	COLUMBIA
ADDRESS	
TOWNSHIP	3S
RANGE	16E
SECTION	26
EXCLUSIVE AREA	JE0302145492
SHEET TITLE	LEGENDS

SHEET 6 OF 143

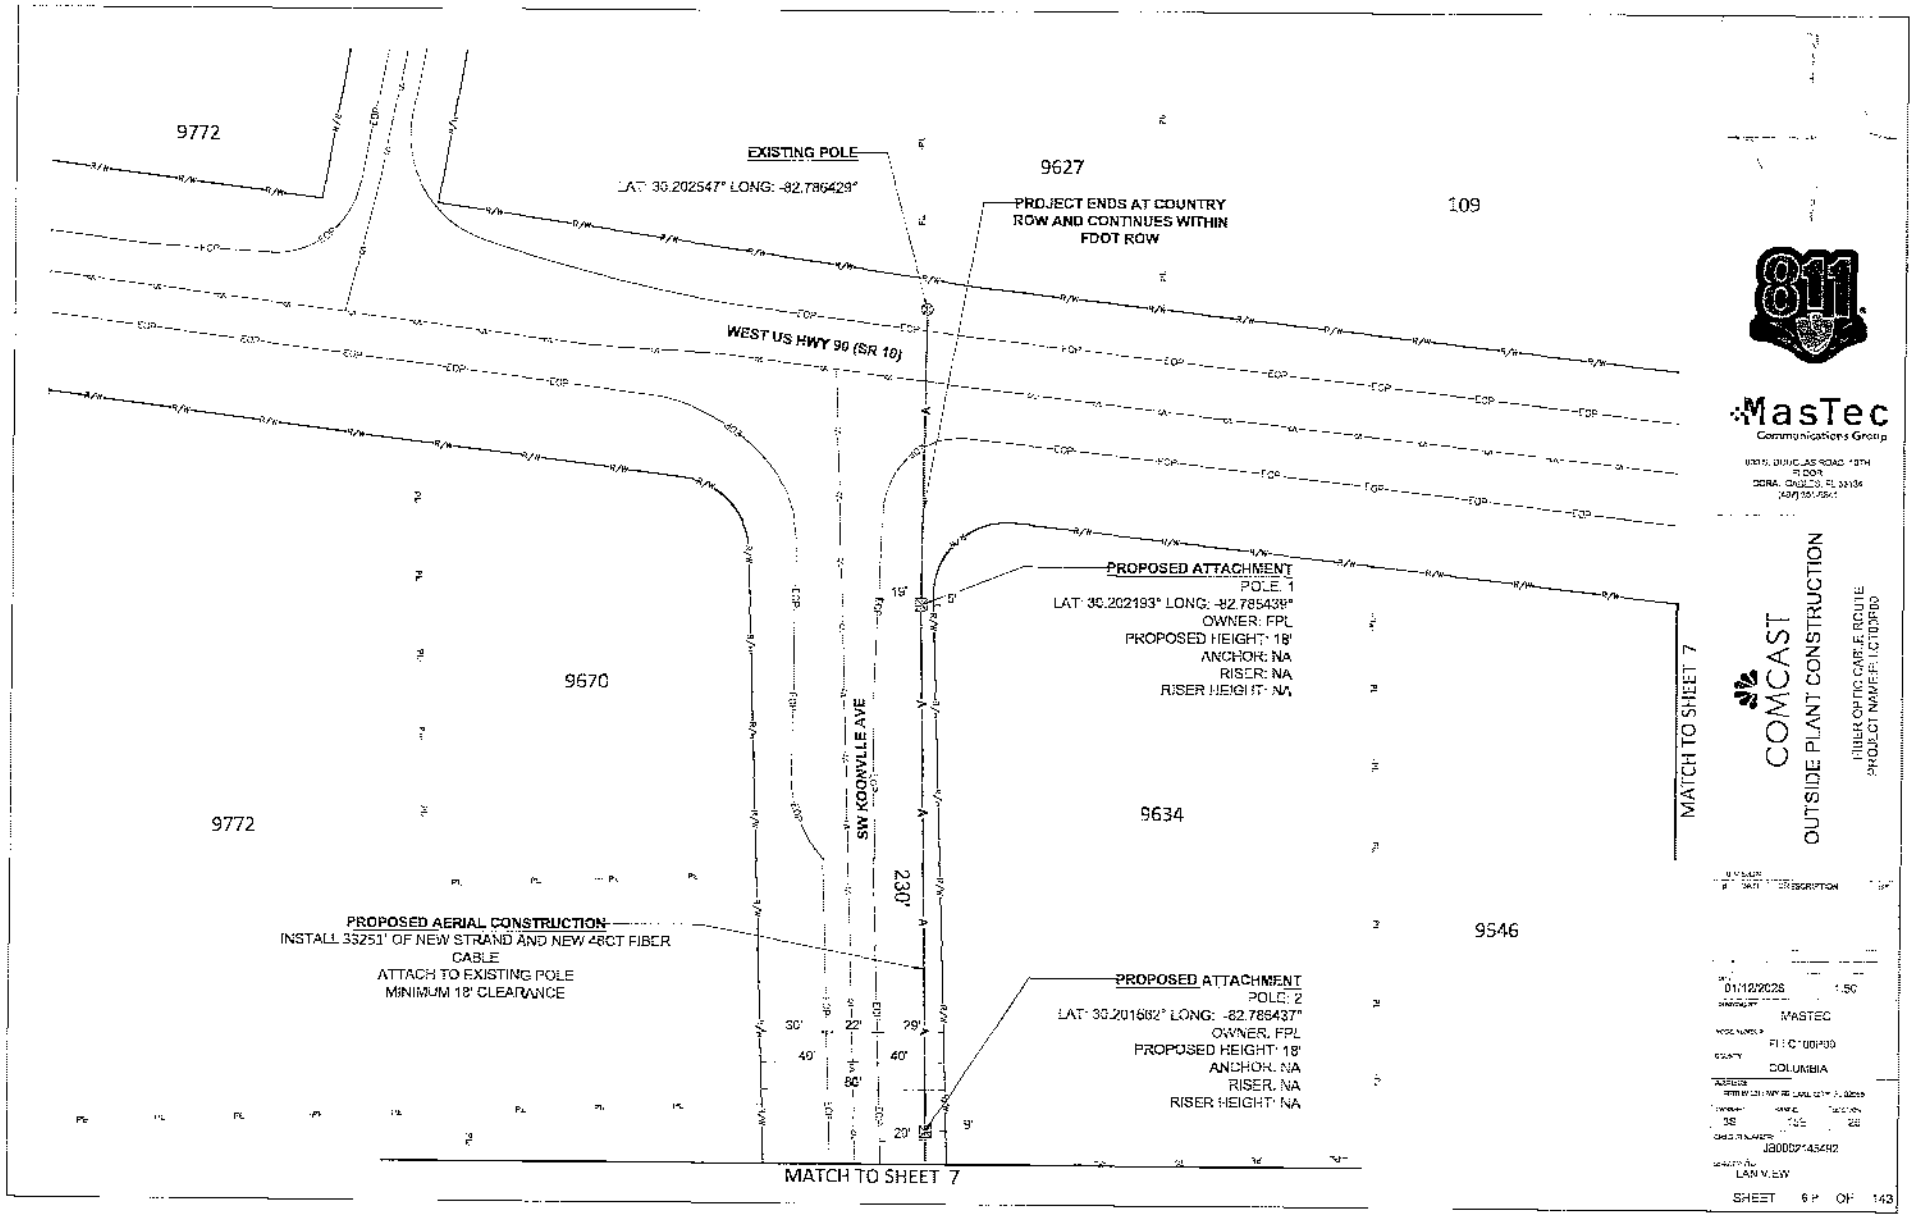
9772
EXISTING POLE
LAT: 30.202547° LONG: -82.786429°
9627
PROJECT ENDS AT COUNTRY ROW AND CONTINUES WITHIN FDOT ROW
109
WEST US HWY 90 (SR 10)
PROPOSED ATTACHMENT
POLE: 1
LAT: 30.202193° LONG: -82.785439°
OWNER: FPL
PROPOSED HEIGHT: 18'
ANCHOR: NA
RISER: NA
RISER HEIGHT: NA
9670
SW KOONVILLE AVE
230'
MATCH TO SHEET 7
9772
9634
9546
PROPOSED AERIAL CONSTRUCTION
INSTALL 33251' OF NEW STRAND AND NEW 48CT FIBER CABLE
ATTACH TO EXISTING POLE
MINIMUM 18' CLEARANCE
PROPOSED ATTACHMENT
POLE: 2
LAT: 30.201682° LONG: -82.785437°
OWNER: FPL
PROPOSED HEIGHT: 18'
ANCHOR: NA
RISER: NA
RISER HEIGHT: NA
MATCH TO SHEET 7
811
MasTec
Communications Group
COMCAST
OUTSIDE PLANT CONSTRUCTION
FIBER OPTIC CABLE ROUTE
PROJECT NAME: FLCTDOF00
01/12/2026
1:50
MASTEC
COLUMBIA
J80002145492
LAN VIEW
SHEET 6 P OF 143

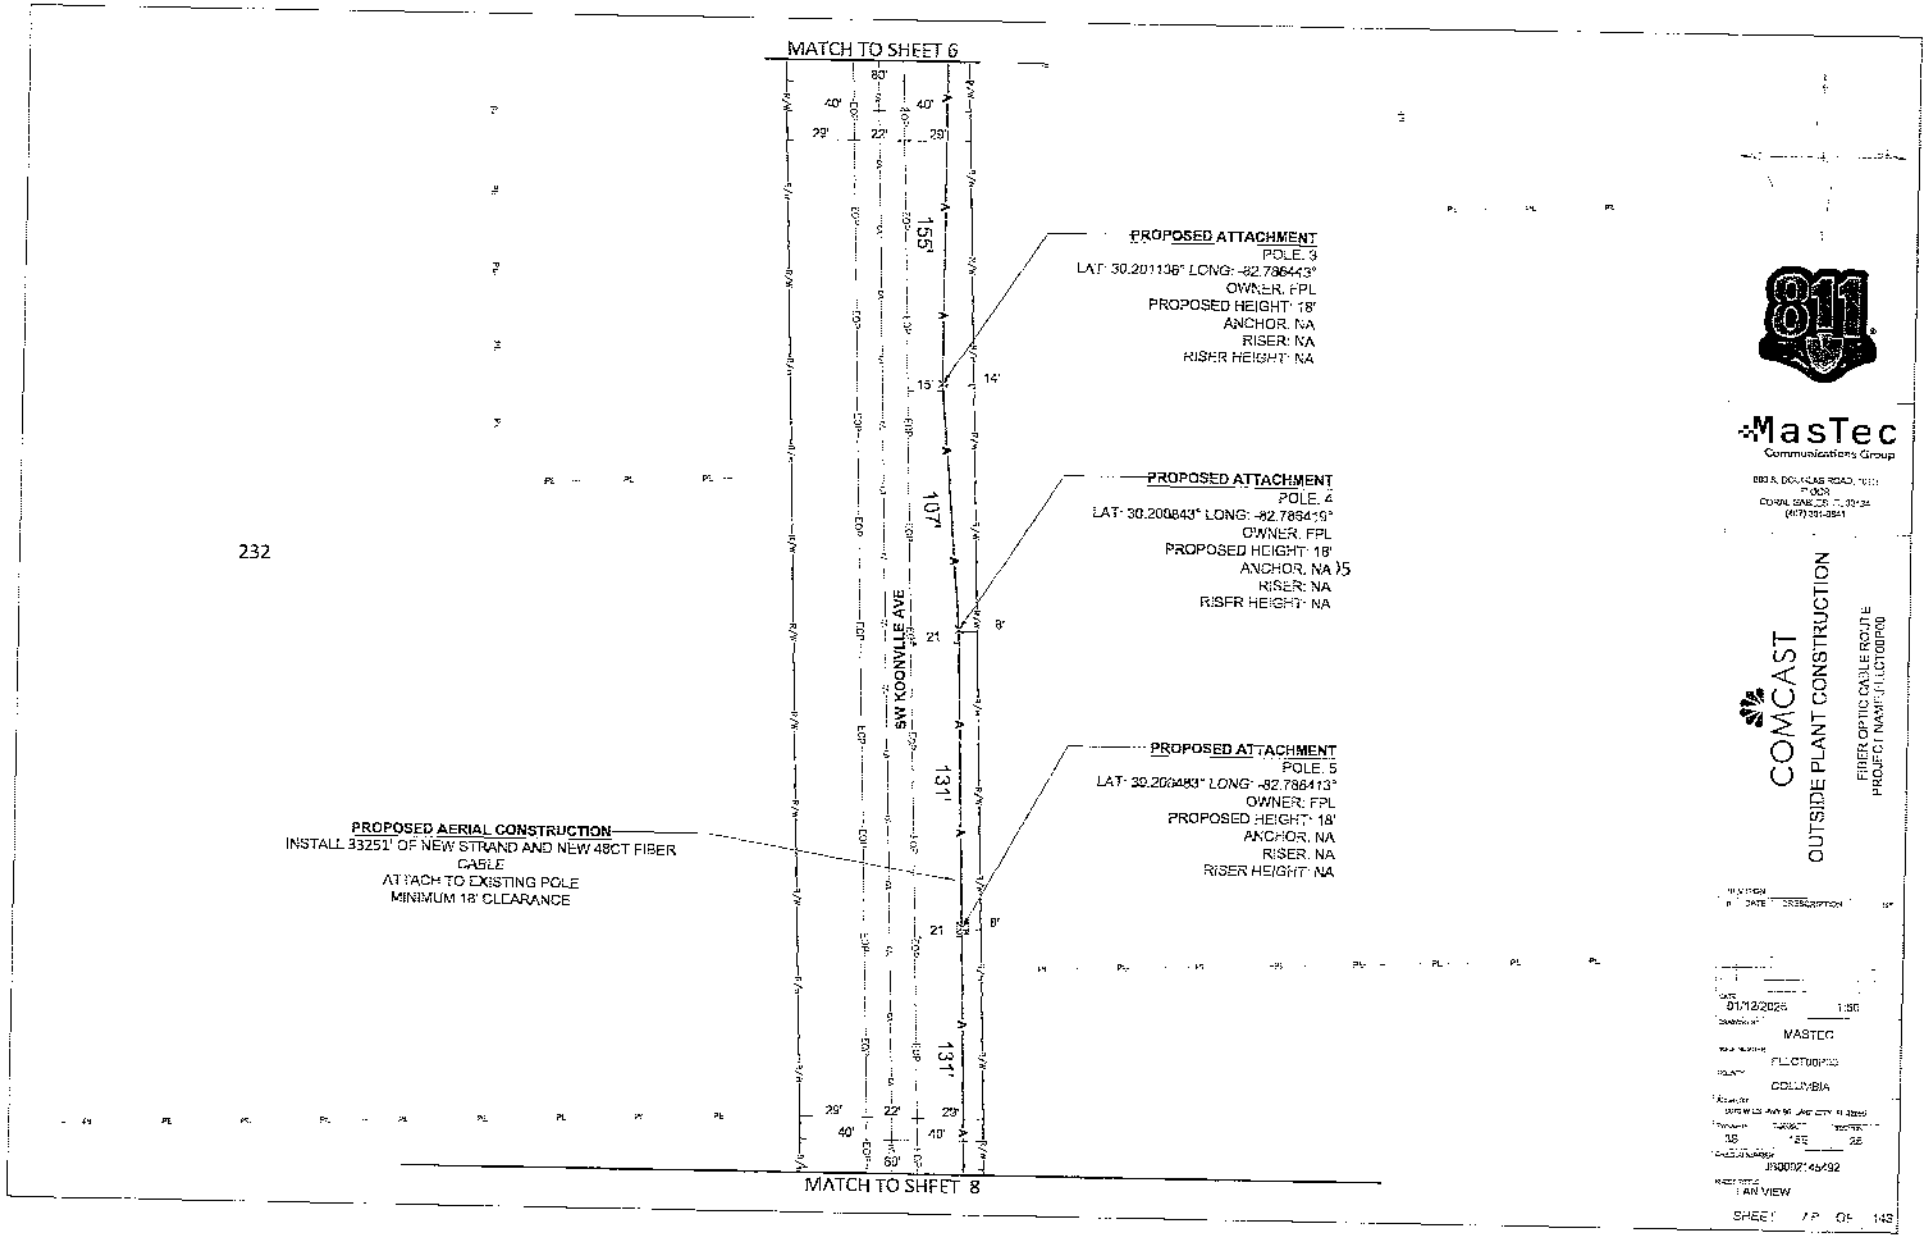

811

MasTec
Communications Group

COMCAST

OUTSIDE PLANT CONSTRUCTION

FIBER OPTIC CABLE ROUTE
PROJECT NAME: FLCOT00P00

DATE: 01/12/2026 1:50

MASTEC

FLCOT00P00

COLUMBIA

JR00021462492

PLAN VIEW

SHEET NO. 05

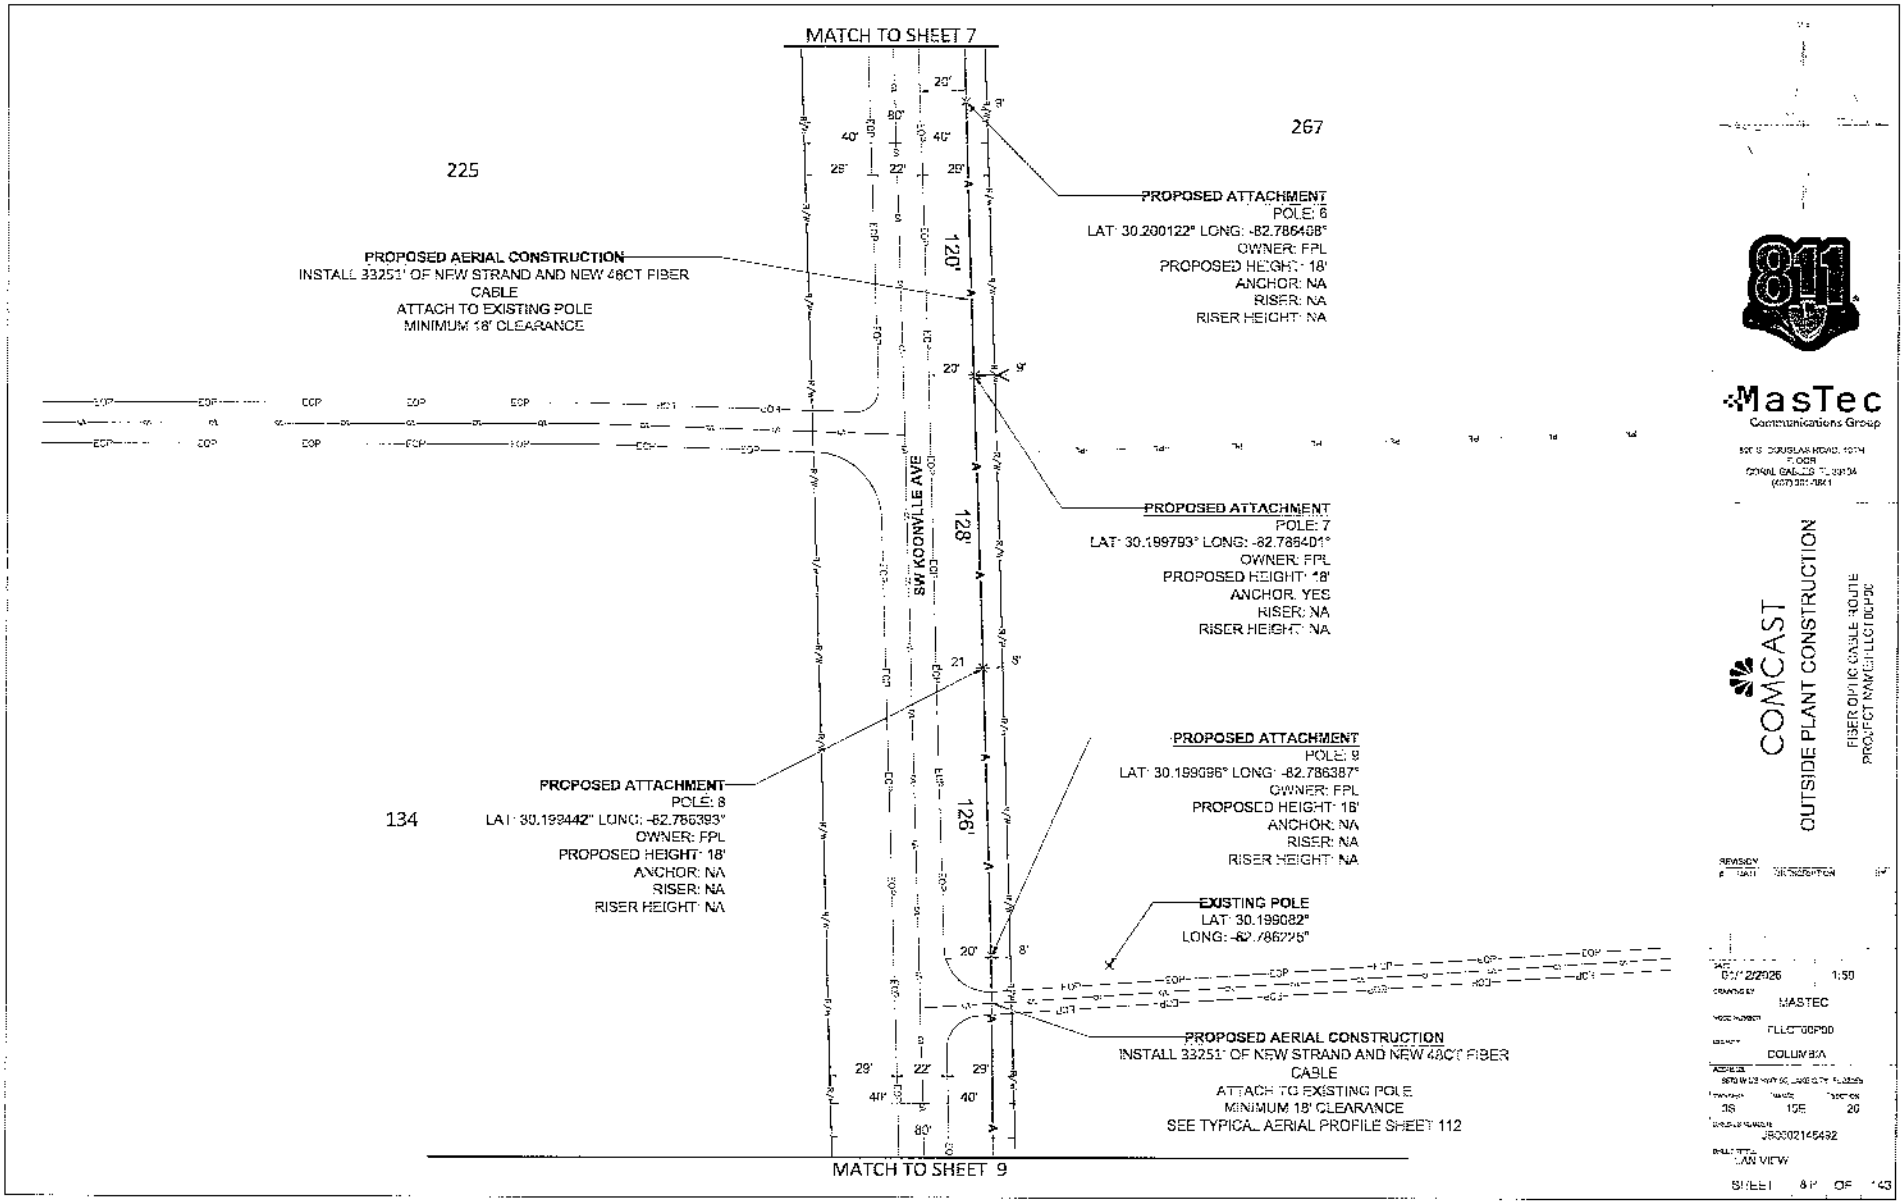
MATCH TO SHEET 7
225
267
PROPOSED AERIAL CONSTRUCTION
INSTALL 33251' OF NEW STRAND AND NEW 48CT FIBER CABLE
ATTACH TO EXISTING POLE
MINIMUM 18' CLEARANCE
PROPOSED ATTACHMENT
POLE: 6
LAT: 30.200122° LONG: -82.786408°
OWNER: FPL
PROPOSED HEIGHT: 18'
ANCHOR: NA
RISER: NA
RISER HEIGHT: NA
PROPOSED ATTACHMENT
POLE: 7
LAT: 30.199793° LONG: -82.786401°
OWNER: FPL
PROPOSED HEIGHT: 18'
ANCHOR: YES
RISER: NA
RISER HEIGHT: NA
SW KOONVILLE AVE
120'
128'
126'
PROPOSED ATTACHMENT
POLE: 8
LAT: 30.199442° LONG: -82.786393°
OWNER: FPL
PROPOSED HEIGHT: 18'
ANCHOR: NA
RISER: NA
RISER HEIGHT: NA
134
PROPOSED ATTACHMENT
POLE: 9
LAT: 30.199086° LONG: -82.786387°
OWNER: FPL
PROPOSED HEIGHT: 18'
ANCHOR: NA
RISER: NA
RISER HEIGHT: NA
EXISTING POLE
LAT: 30.199082°
LONG: -82.786295°
PROPOSED AERIAL CONSTRUCTION
INSTALL 33251' OF NEW STRAND AND NEW 48CT FIBER CABLE
ATTACH TO EXISTING POLE
MINIMUM 18' CLEARANCE
SEE TYPICAL AERIAL PROFILE SHEET 112
MATCH TO SHEET 9
811
MasTec
Communications Group
COMCAST
OUTSIDE PLANT CONSTRUCTION
FIBER OPTIC CABLE ROUTE
PROJECT NAME: FLLGT00P00
REVISION
DESCRIPTION
DATE
01/22/2026
1:50
DRAWN BY
MASTEC
FLLGT00P00
COLUMBIA
3S
10E
20
JB0302145492
PLAN VIEW
SHEET 81 OF 143

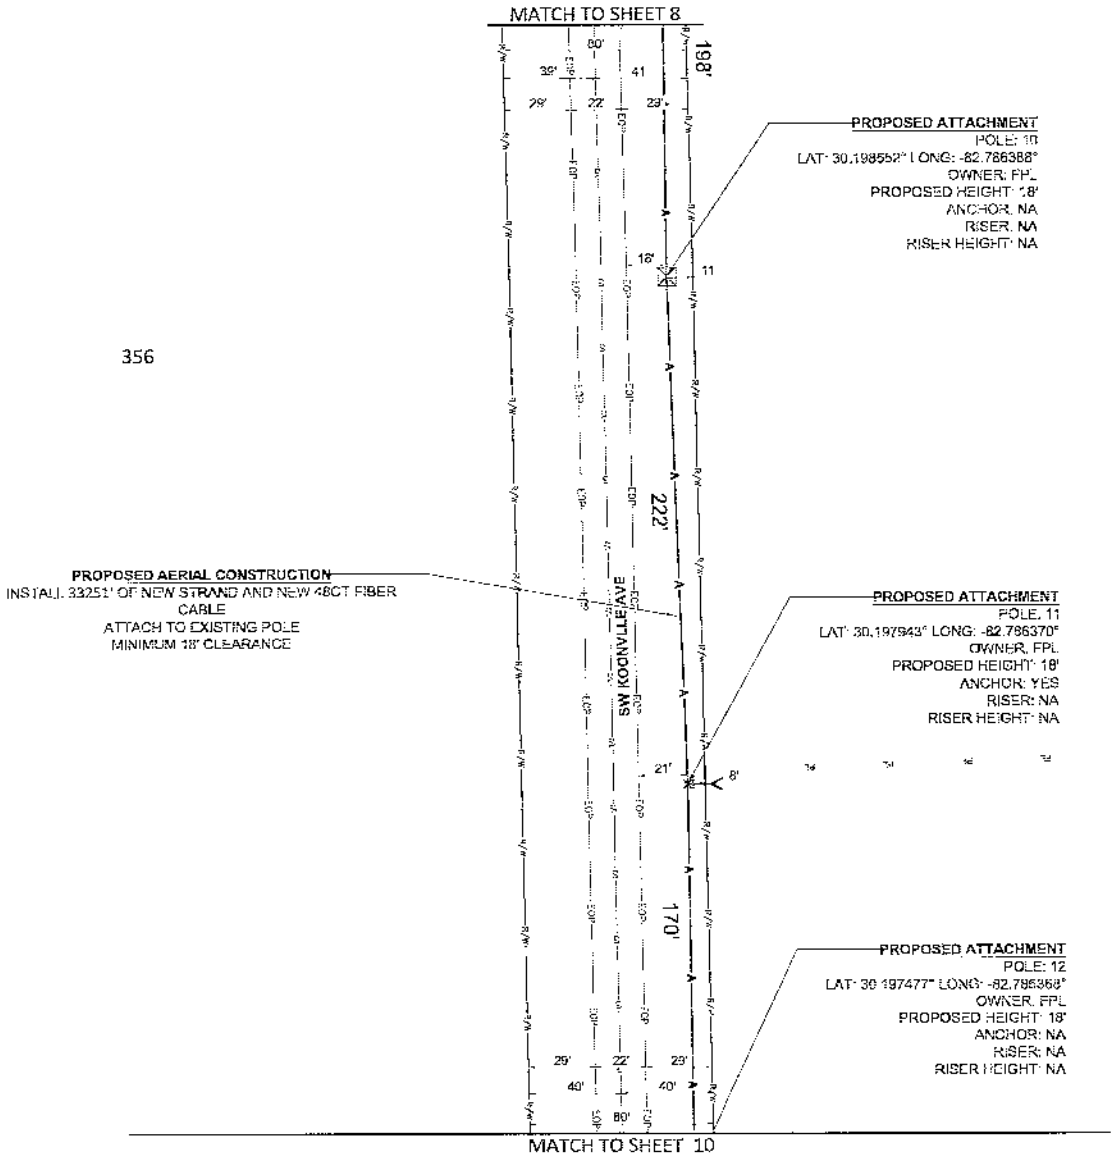

811

MasTec
Communications Group

COMCAST

OUTSIDE PLANT CONSTRUCTION

FIBER OPTIC CABLE ROUTE
PROJECT NAME: FLCT00P00

01/19/2026 1:50

MASTEC

FLCT00P00

COLUMBIA

33 15E 25

JO 30021454 92

DAN VIEW

SHEET: 9 P OF 143

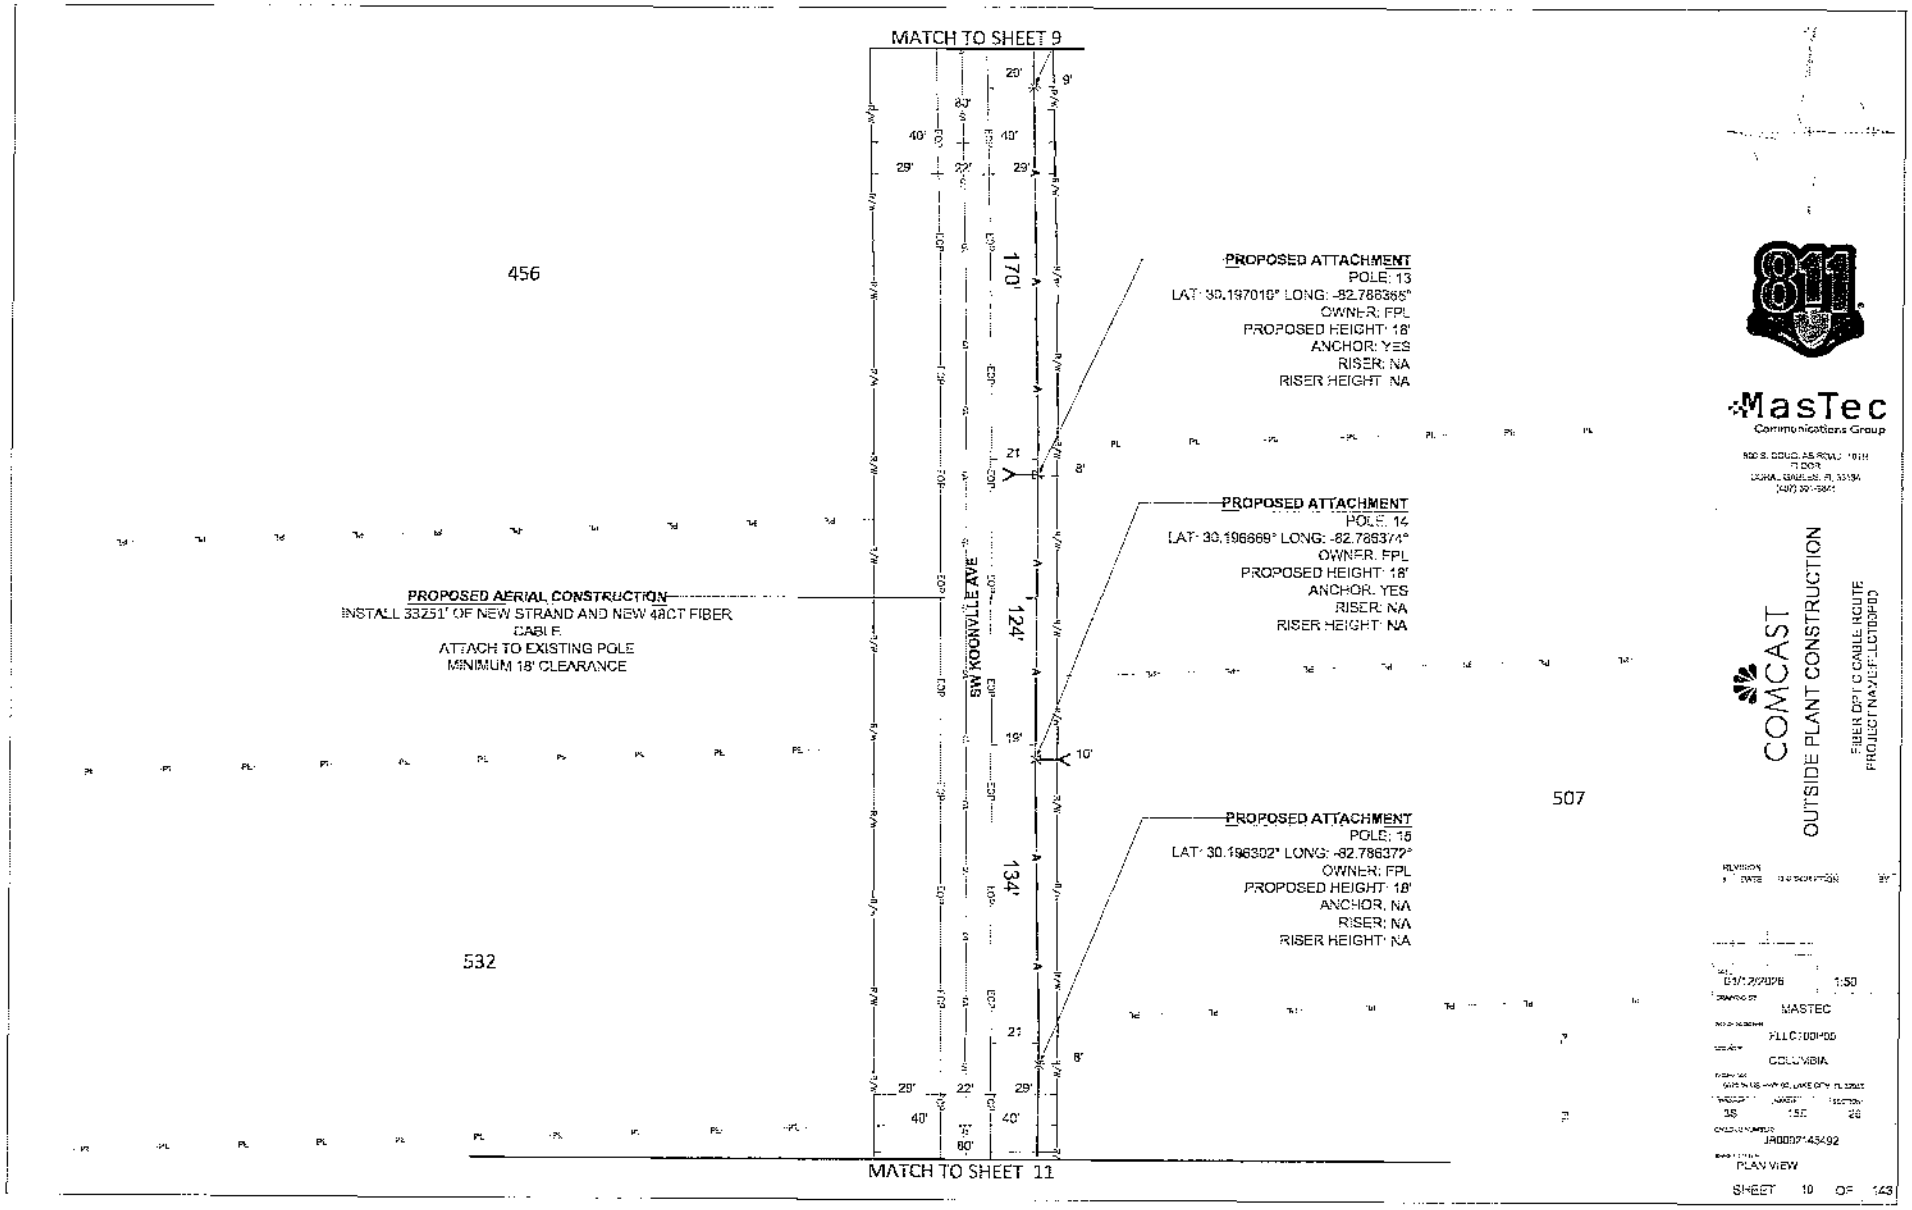
MATCH TO SHEET 9
456
PROPOSED AERIAL CONSTRUCTION
INSTALL 33251' OF NEW STRAND AND NEW 48CT FIBER CABLE
ATTACH TO EXISTING POLE
MINIMUM 18' CLEARANCE
SW KOONVILLE AVE
PROPOSED ATTACHMENT
POLE: 13
LAT: 30.197016° LONG: -82.786365°
OWNER: FPL
PROPOSED HEIGHT: 18'
ANCHOR: YES
RISER: NA
RISER HEIGHT: NA
PROPOSED ATTACHMENT
POLE: 14
LAT: 30.196869° LONG: -82.786374°
OWNER: FPL
PROPOSED HEIGHT: 18'
ANCHOR: YES
RISER: NA
RISER HEIGHT: NA
PROPOSED ATTACHMENT
POLE: 15
LAT: 30.196302° LONG: -82.786377°
OWNER: FPL
PROPOSED HEIGHT: 18'
ANCHOR: NA
RISER: NA
RISER HEIGHT: NA
507
532
MATCH TO SHEET 11
811
MasTec
Communications Group
COMCAST
OUTSIDE PLANT CONSTRUCTION
FIBER OPTIC CABLE ROUTE
PROJECT NAME: FLCT00P0D
MASTEC
FLLC100P0D
COLUMBIA
JA00007.43492
PLAN VIEW
SHEET 10 OF 143

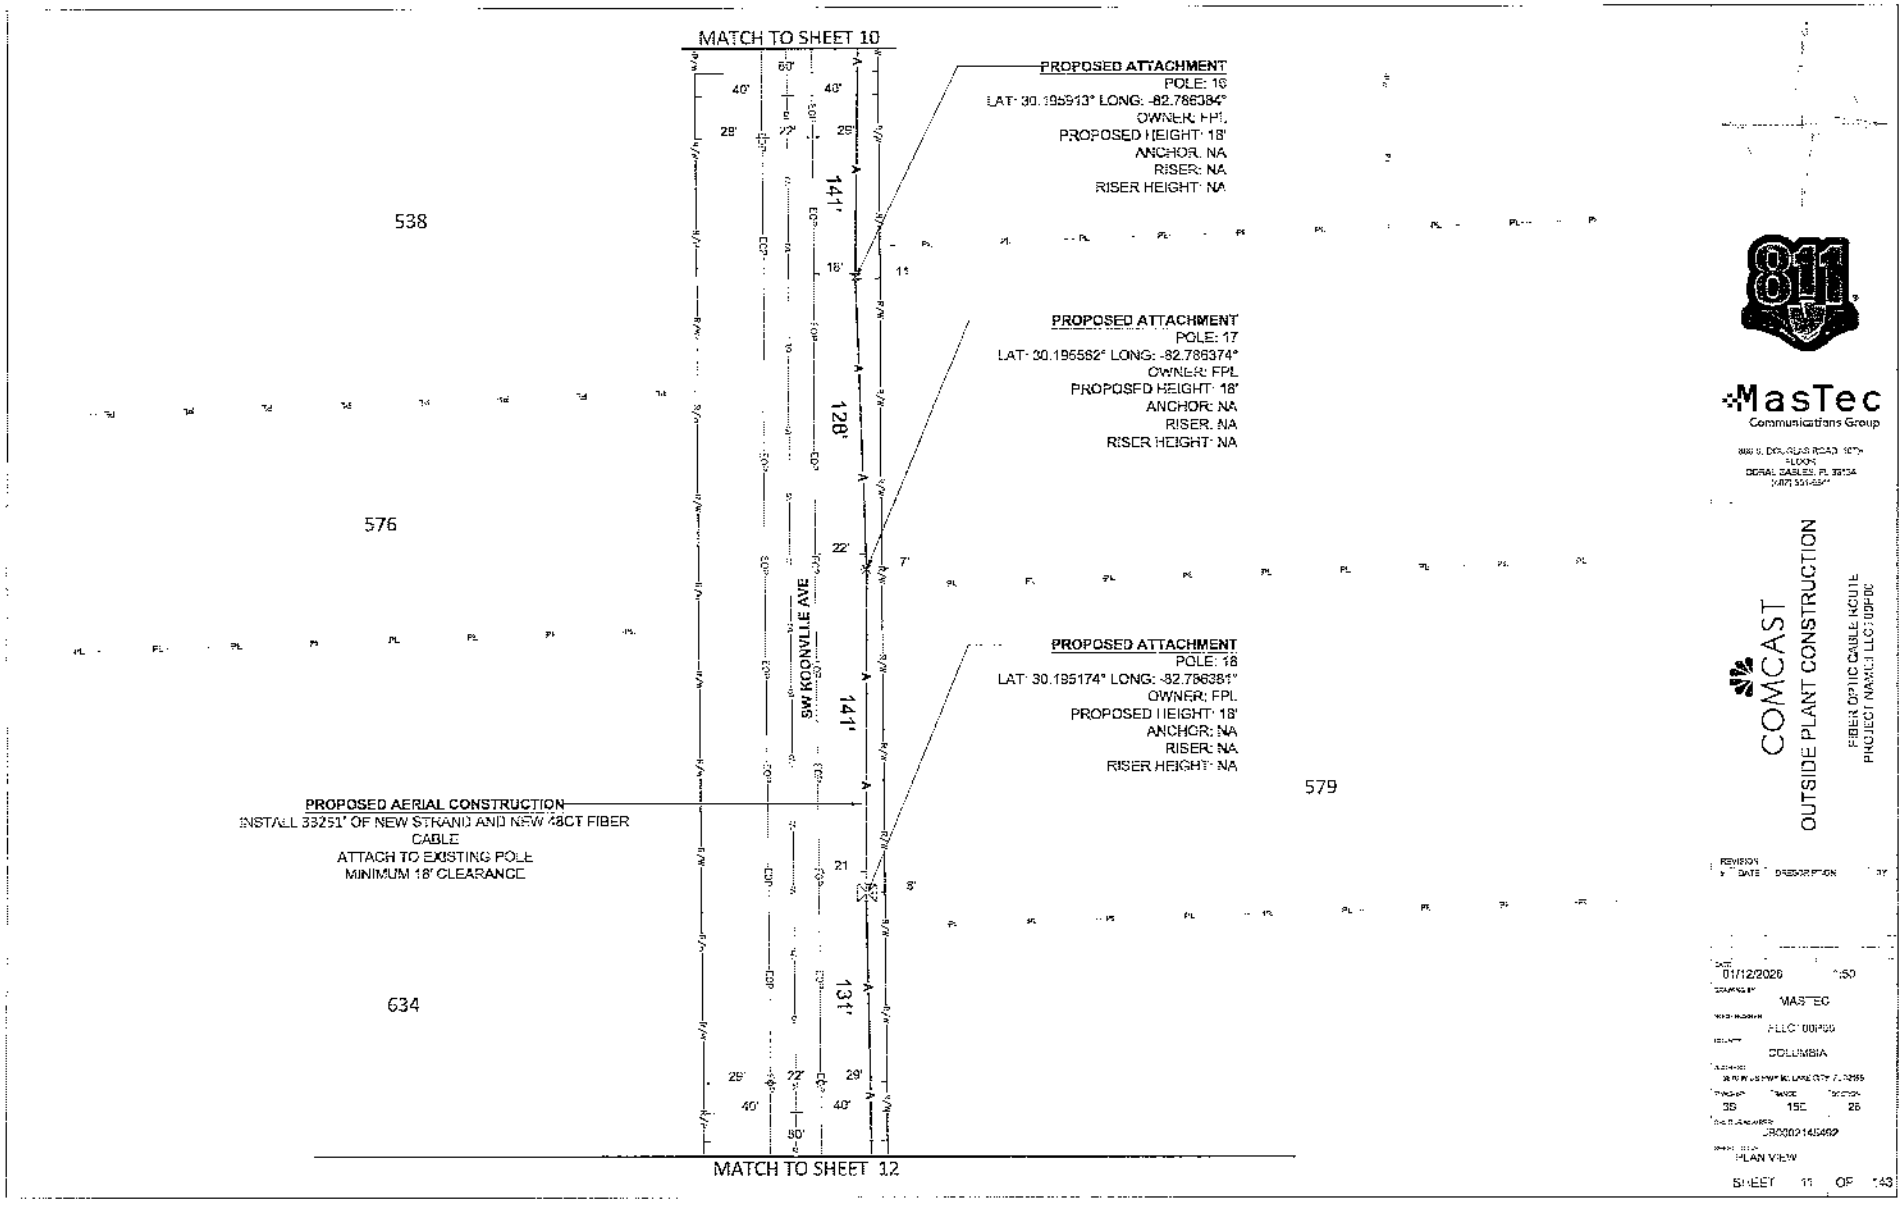

811

MasTec
Communications Group

COMCAST

OUTSIDE PLANT CONSTRUCTION

FIBER OPTIC CABLE ROUTE
PROJECT NAME: LLC 100P0C

REVISION
DATE DESCRIPTION BY

DATE 01/12/2026 SCALE NTS
DRAWN BY MASTEC
FILE # LLC 100P0C
COUNTY COLUMBIA
TOWNSHIP 3S RANGE 15E SECTION 28
JOB # JR0002145462
SHEET TITLE PLAN VIEW

SHEET 11 OF 143

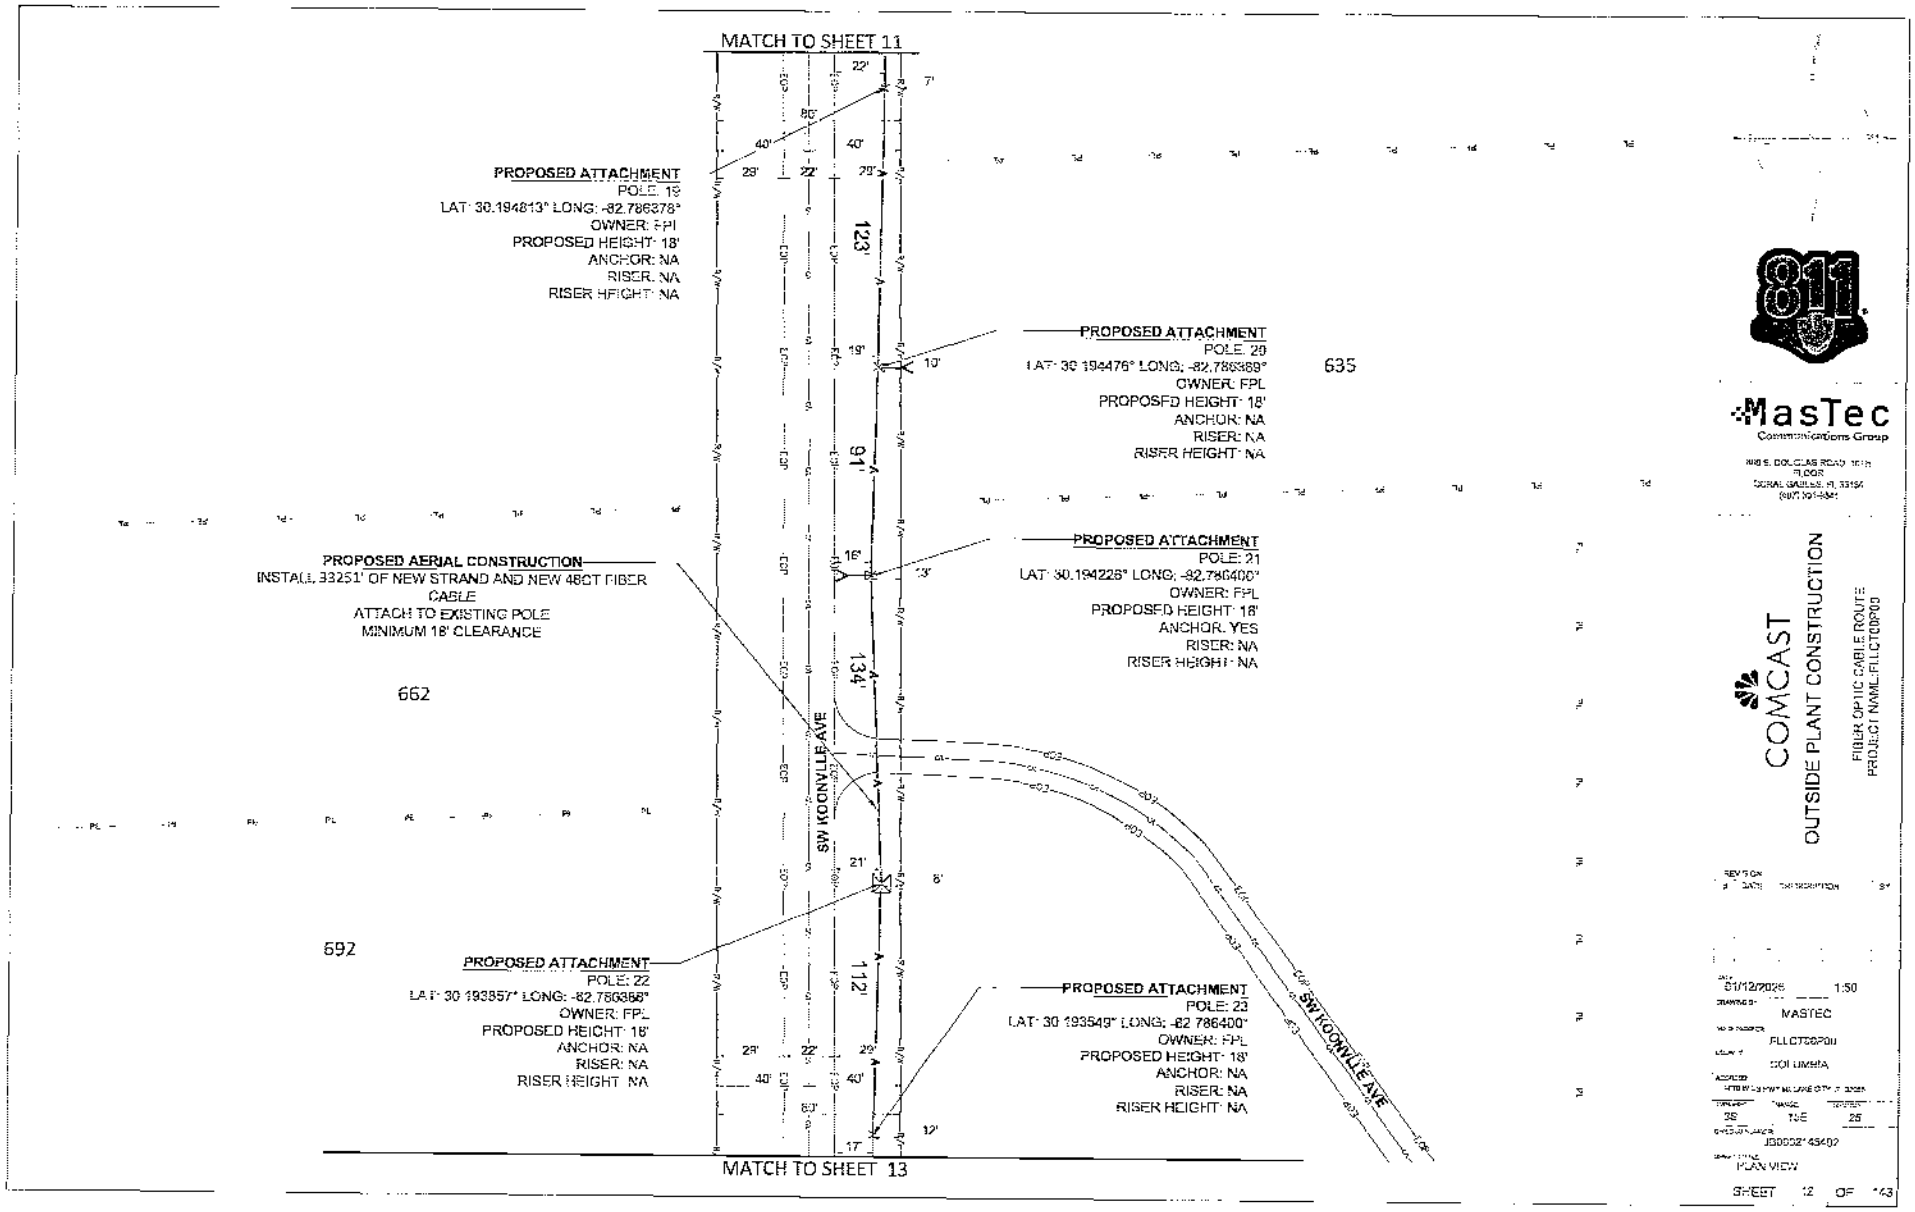

811

MasTec
Communications Group

COMCAST
OUTSIDE PLANT CONSTRUCTION
FIBER OPTIC CABLE ROUTE
PROJECT NAME: FLLCTC0P00

01/12/2026 1:50
MASTEC
FLLCTC0P00
COLUMBIA
35 TWP 25
JB0002* 45402
PLAN VIEW
SHEET 12 OF 143

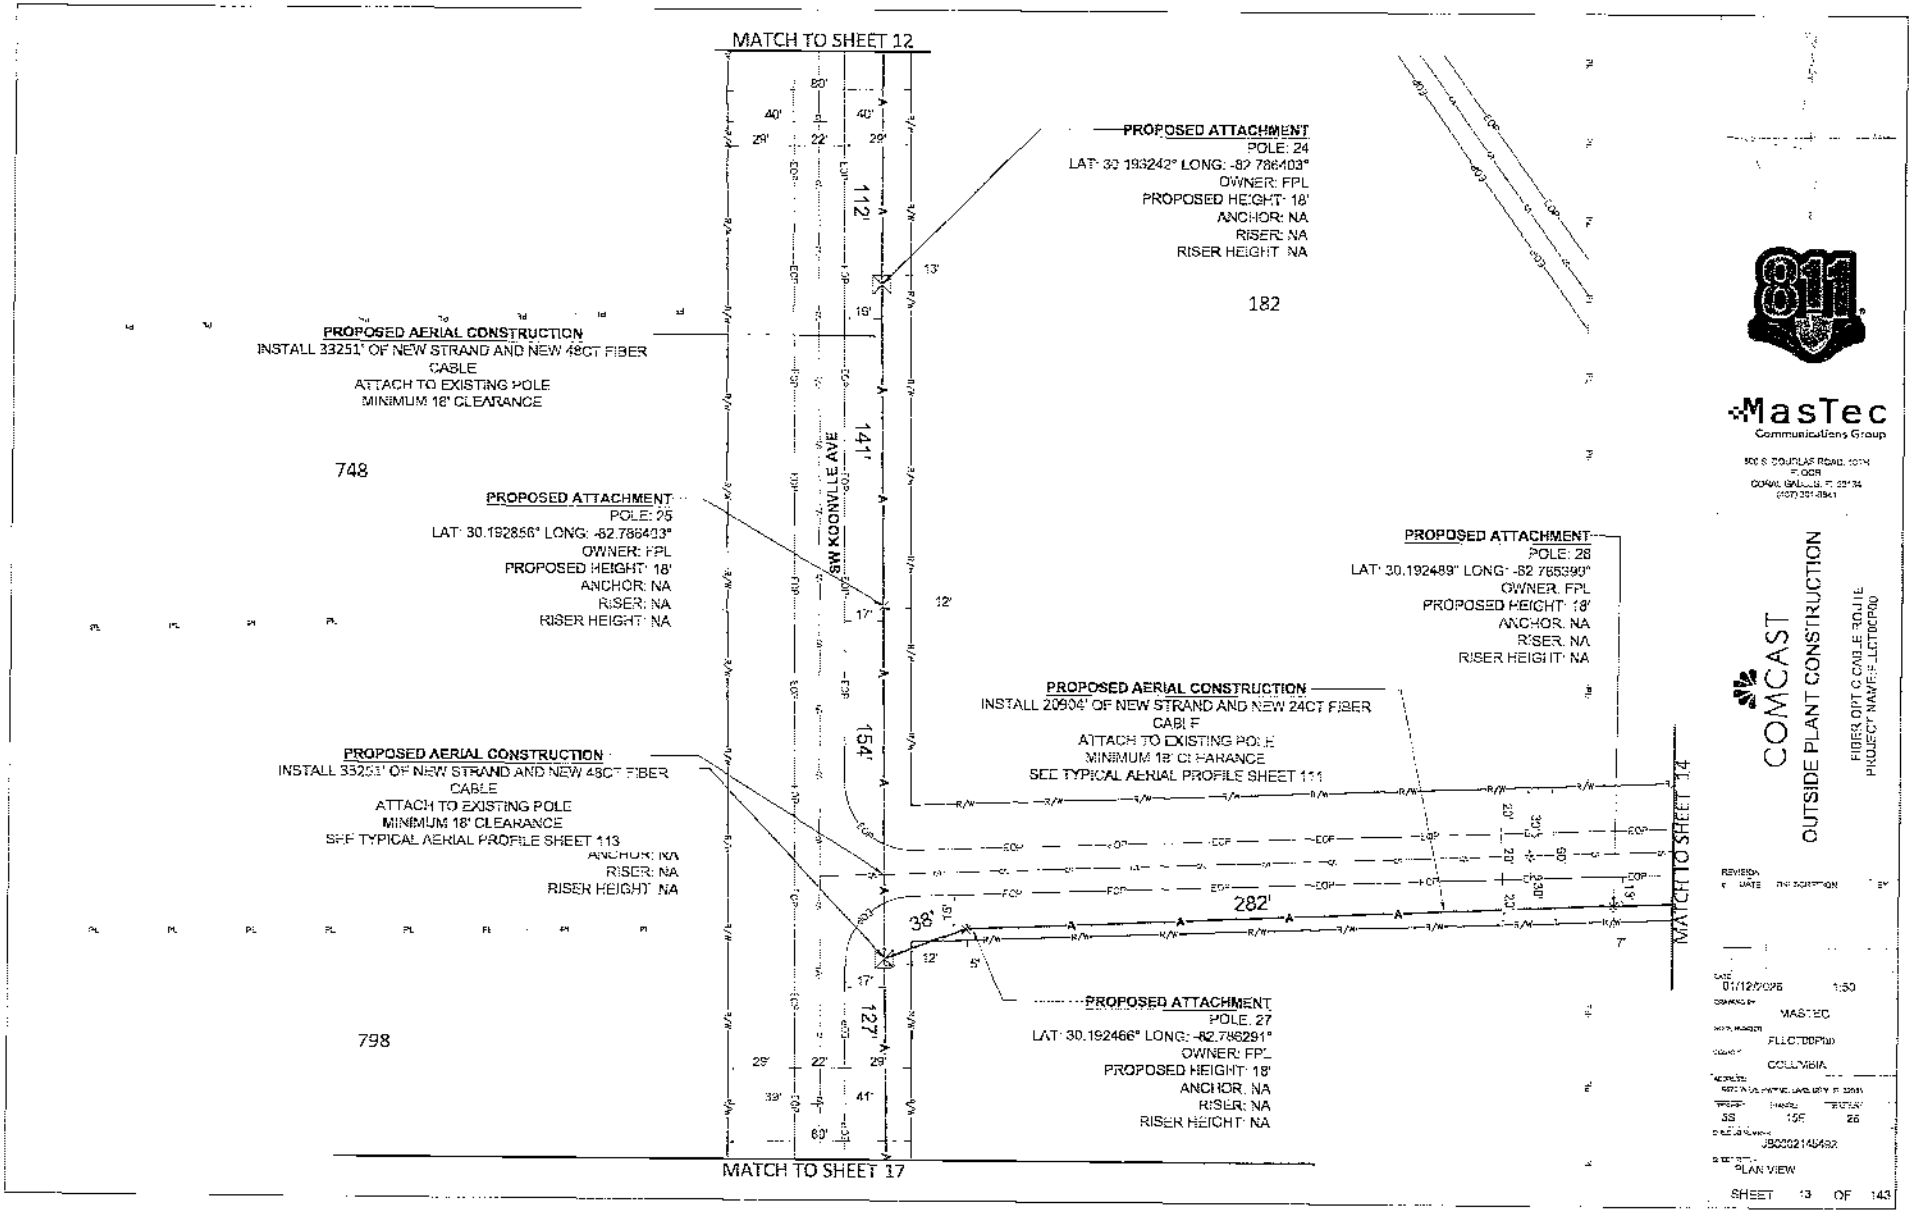
MATCH TO SHEET 12
PROPOSED ATTACHMENT
POLE: 24
LAT: 30.193242° LONG: -82.786403°
OWNER: FPL
PROPOSED HEIGHT: 18'
ANCHOR: NA
RISER: NA
RISER HEIGHT: NA
182
PROPOSED AERIAL CONSTRUCTION
INSTALL 33251' OF NEW STRAND AND NEW 48CT FIBER CABLE
ATTACH TO EXISTING POLE
MINIMUM 18' CLEARANCE
748
PROPOSED ATTACHMENT
POLE: 25
LAT: 30.192856° LONG: -82.786403°
OWNER: FPL
PROPOSED HEIGHT: 18'
ANCHOR: NA
RISER: NA
RISER HEIGHT: NA
SW KOONVILLE AVE
PROPOSED ATTACHMENT
POLE: 28
LAT: 30.192489° LONG: -82.785390°
OWNER: FPL
PROPOSED HEIGHT: 18'
ANCHOR: NA
RISER: NA
RISER HEIGHT: NA
PROPOSED AERIAL CONSTRUCTION
INSTALL 20904' OF NEW STRAND AND NEW 24CT FIBER CABLE
ATTACH TO EXISTING POLE
MINIMUM 18' CLEARANCE
SEE TYPICAL AERIAL PROFILE SHEET 111
PROPOSED AERIAL CONSTRUCTION
INSTALL 33251' OF NEW STRAND AND NEW 48CT FIBER CABLE
ATTACH TO EXISTING POLE
MINIMUM 18' CLEARANCE
SEE TYPICAL AERIAL PROFILE SHEET 113
ANCHOR: NA
RISER: NA
RISER HEIGHT: NA
MATCH TO SHEET 14
PROPOSED ATTACHMENT
POLE: 27
LAT: 30.192466° LONG: -82.786291°
OWNER: FPL
PROPOSED HEIGHT: 18'
ANCHOR: NA
RISER: NA
RISER HEIGHT: NA
798
MATCH TO SHEET 17
MasTec
Communications Group
COMCAST
OUTSIDE PLANT CONSTRUCTION
FIBER OPTIC CABLE ROUTE
PROJECT NAME: LEITOCP00
01/12/2026
1:50
MASTEC
COLUMBIA
JB0302148492
PLAN VIEW
SHEET 13 OF 143

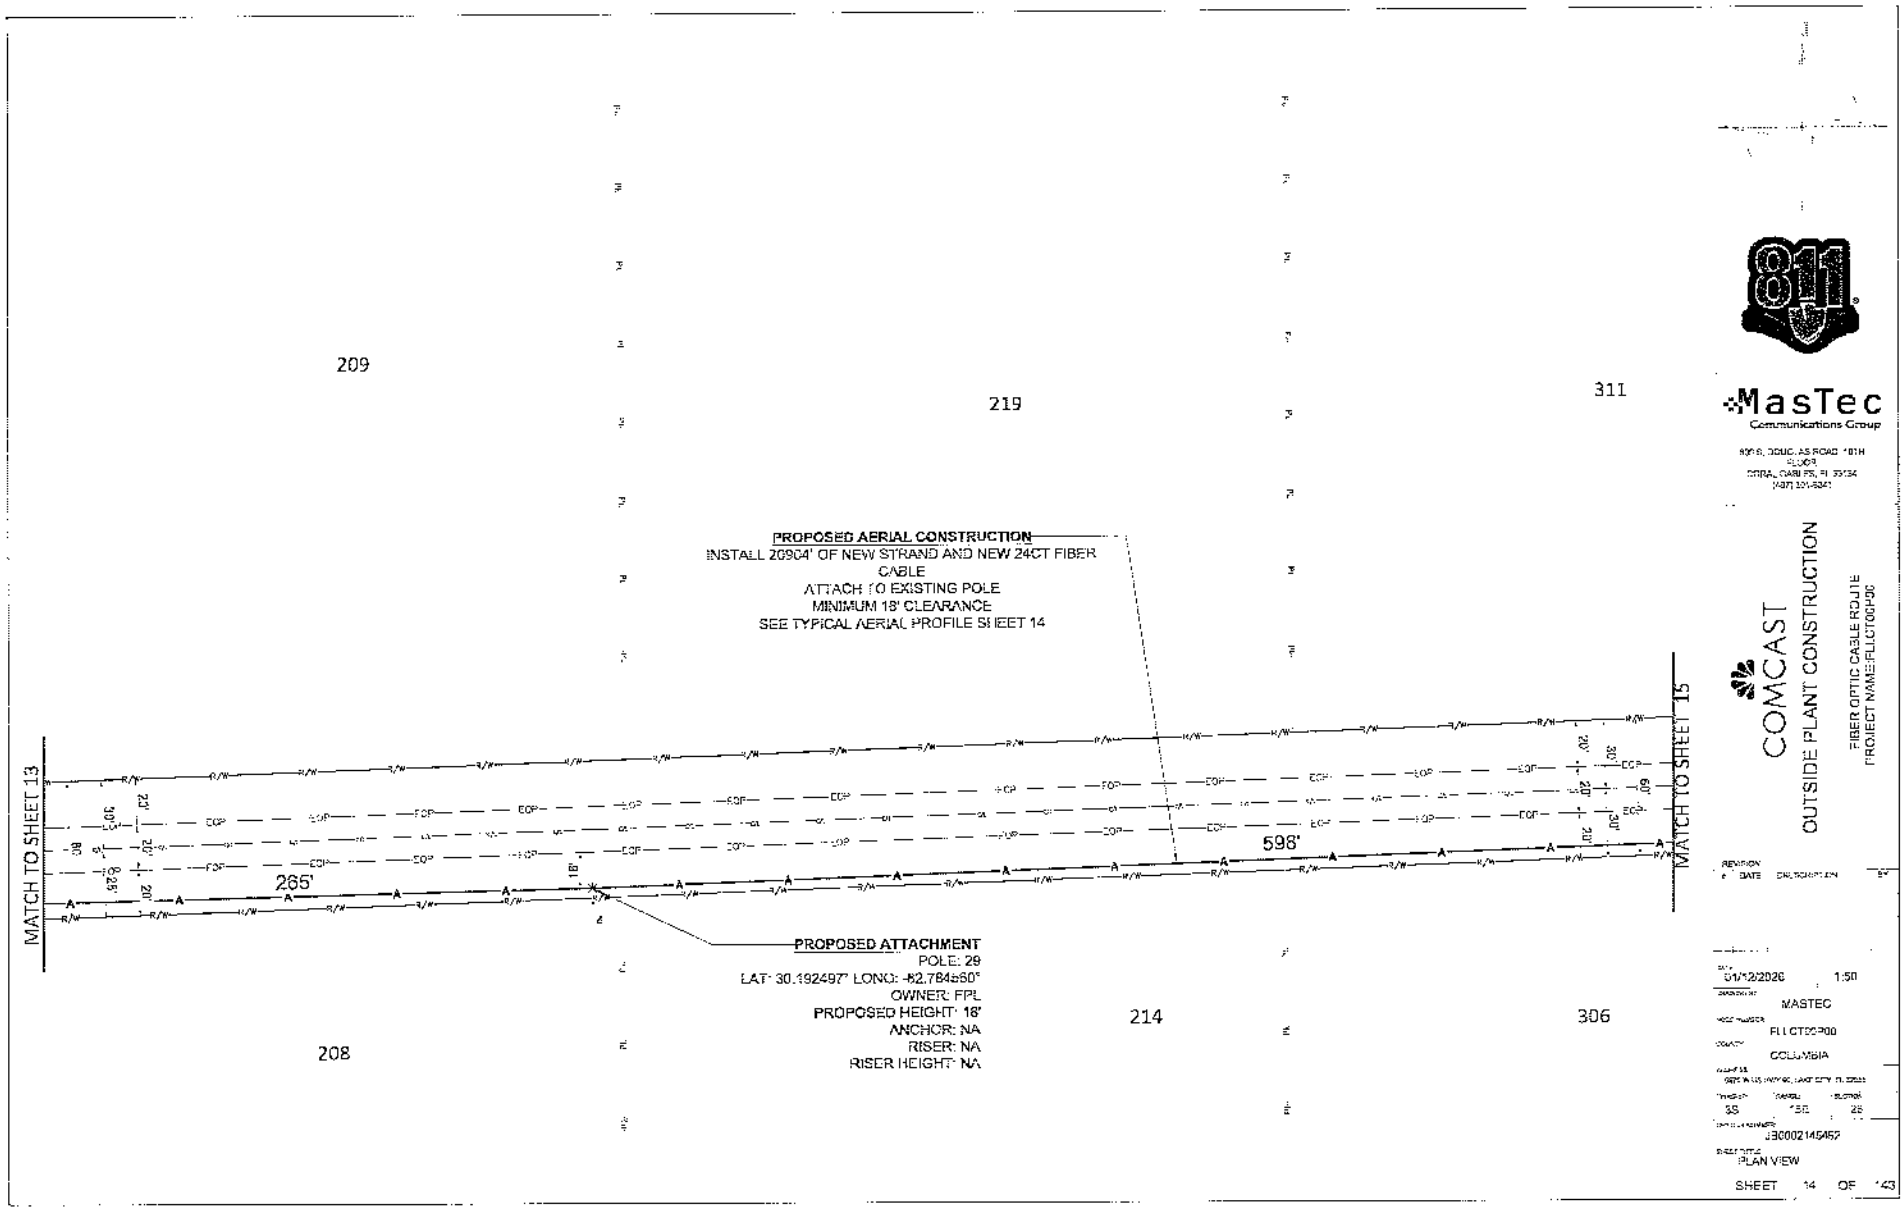
209
219
311
214
306
208
MATCH TO SHEET 13
MATCH TO SHEET 15
265'
598'
PROPOSED AERIAL CONSTRUCTION
INSTALL 26904' OF NEW STRAND AND NEW 24CT FIBER CABLE
ATTACH TO EXISTING POLE
MINIMUM 18' CLEARANCE
SEE TYPICAL AERIAL PROFILE SHEET 14
PROPOSED ATTACHMENT
POLE: 29
LAT: 30.192497° LONG: -82.784850°
OWNER: FPL
PROPOSED HEIGHT: 18'
ANCHOR: NA
RISER: NA
RISER HEIGHT: NA
MasTec
Communications Group
COMCAST
OUTSIDE PLANT CONSTRUCTION
FIBER OPTIC CABLE ROUTE
PROJECT NAME: FLLCTCOPSC
REVISION
DATE DESCRIPTION
01/12/2026
1:50
MASTEC
FLLCTCOPSC
COLUMBIA
38
J30002145452
PLAN VIEW
SHEET 14 OF 143

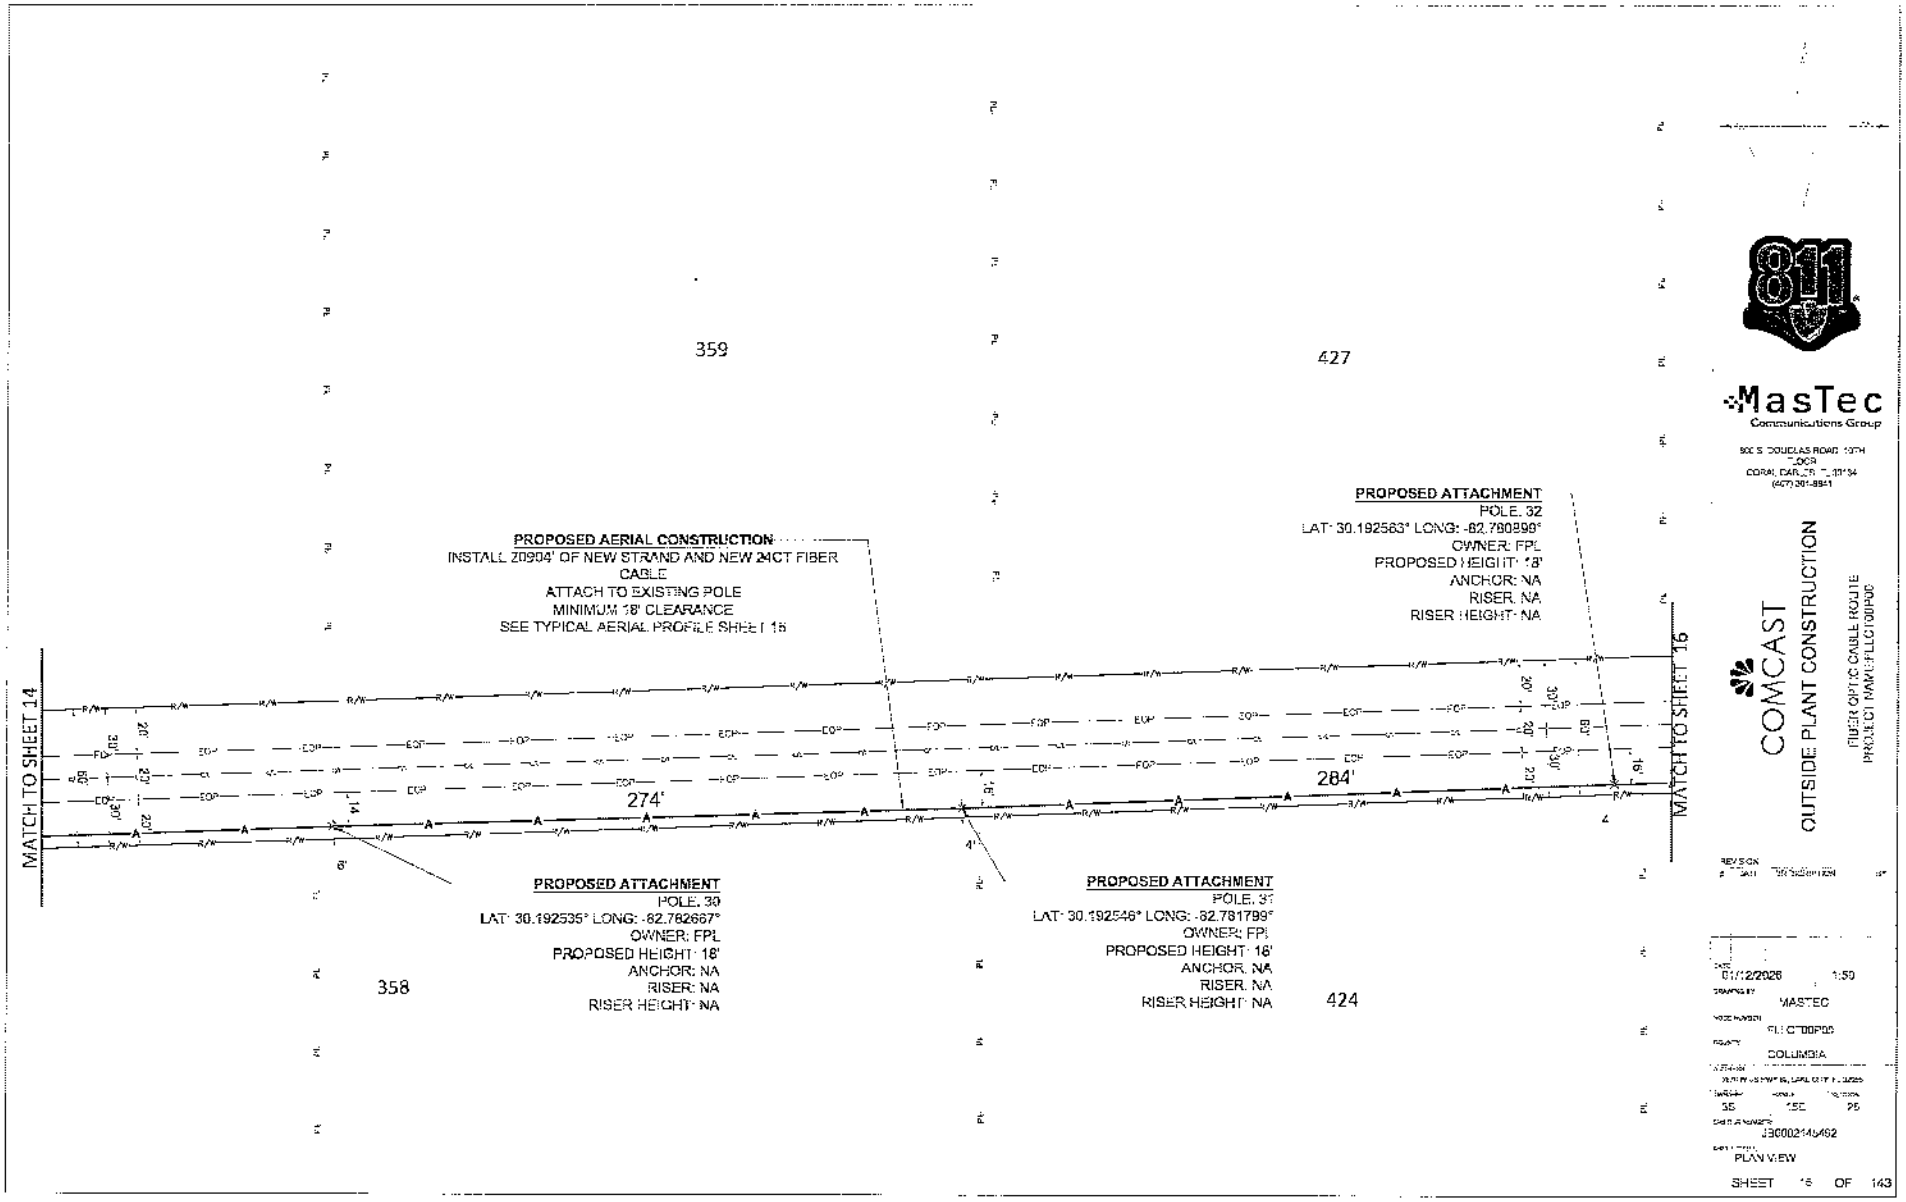
359
427
PROPOSED AERIAL CONSTRUCTION
INSTALL Z0904' OF NEW STRAND AND NEW 24CT FIBER CABLE
ATTACH TO EXISTING POLE
MINIMUM 18' CLEARANCE
SEE TYPICAL AERIAL PROFILE SHEET 15
PROPOSED ATTACHMENT
POLE: 32
LAT: 30.192563° LONG: -82.780999°
OWNER: FPL
PROPOSED HEIGHT: 18'
ANCHOR: NA
RISER: NA
RISER HEIGHT: NA
MATCH TO SHEET 14
274'
284'
MATCH TO SHEET 16
PROPOSED ATTACHMENT
POLE: 30
LAT: 30.192535° LONG: -82.782667°
OWNER: FPL
PROPOSED HEIGHT: 18'
ANCHOR: NA
RISER: NA
RISER HEIGHT: NA
PROPOSED ATTACHMENT
POLE: 31
LAT: 30.192546° LONG: -82.781799°
OWNER: FPL
PROPOSED HEIGHT: 18'
ANCHOR: NA
RISER: NA
RISER HEIGHT: NA
358
424
811
MasTec
Communications Group
COMCAST
OUTSIDE PLANT CONSTRUCTION
FIBER OPTIC CABLE ROUTE
PROJECT NAME: FLLCTOOP005
01/12/2026
1:50
MASTEC
FLLCTOOP005
COLUMBIA
55
150
25
J3C0021A462
PLAN VIEW
SHEET 15 OF 143

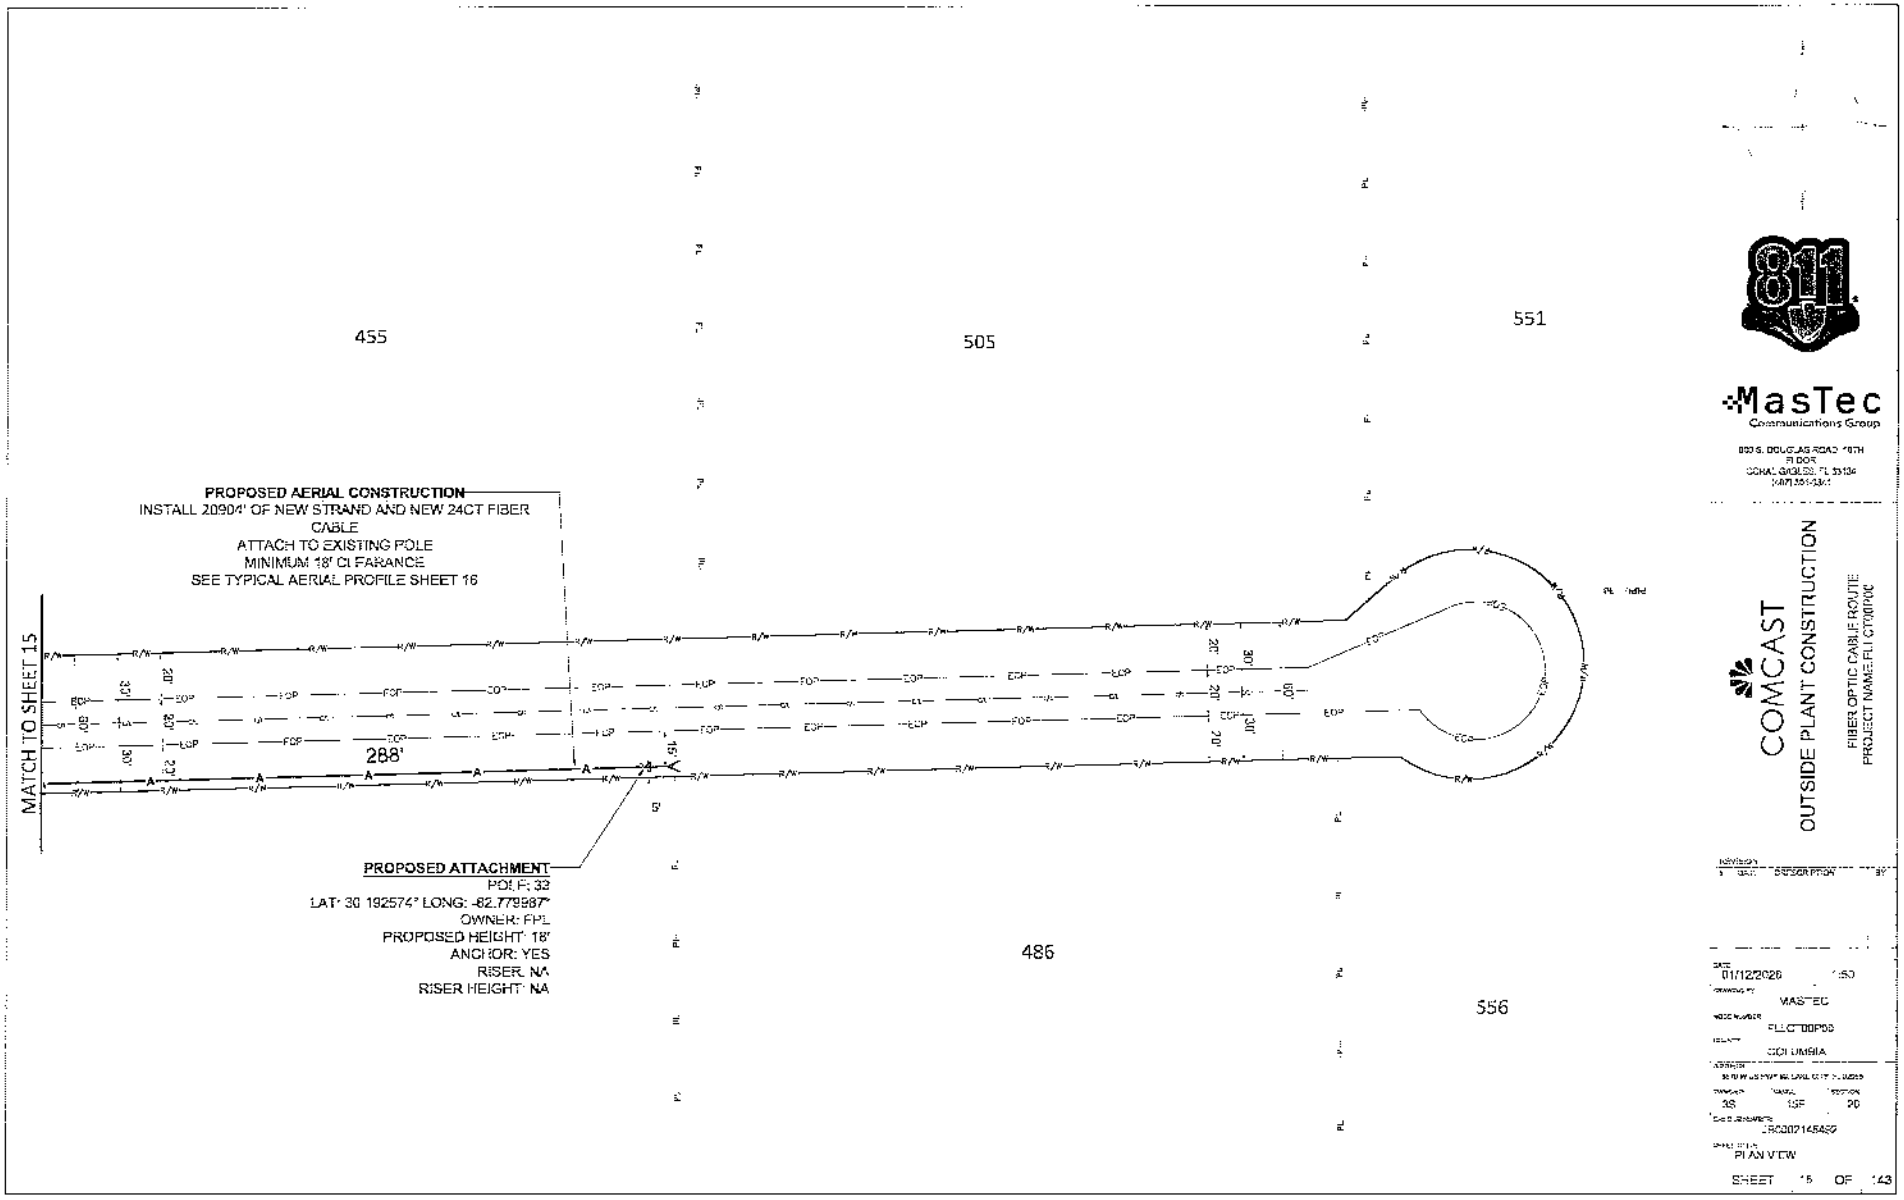
455
505
551
486
556
MATCH TO SHEET 15
PROPOSED AERIAL CONSTRUCTION
INSTALL 20904' OF NEW STRAND AND NEW 24CT FIBER CABLE
ATTACH TO EXISTING POLE
MINIMUM 18' CLEARANCE
SEE TYPICAL AERIAL PROFILE SHEET 16
288'
PROPOSED ATTACHMENT
POLE: 32
LAT: 30.192574° LONG: -82.779987°
OWNER: FPL
PROPOSED HEIGHT: 18'
ANCHOR: YES
RISER: NA
RISER HEIGHT: NA
MasTec
Communications Group
COMCAST
OUTSIDE PLANT CONSTRUCTION
FIBER OPTIC CABLE ROUTE
PROJECT NAME: FLCTOOP00C
DATE
01/12/2026
MASTEC
FLLCTOOP00
COLUMBIA
PLAN VIEW
SHEET 15 OF 143

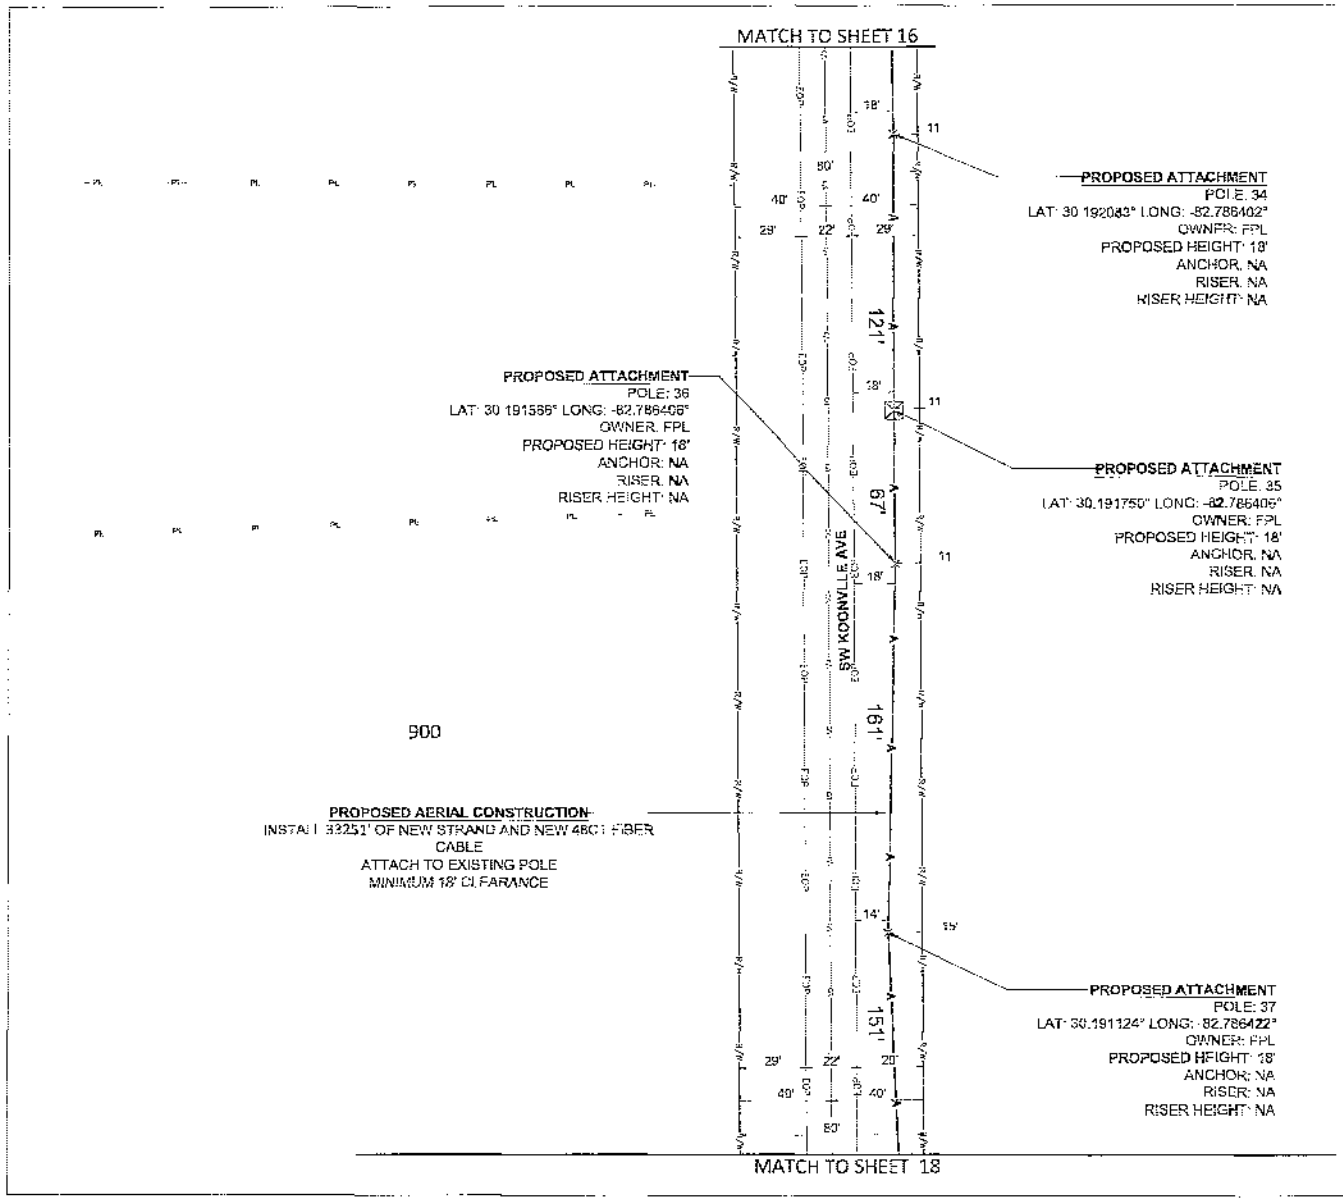

811

MasTec
Communications Group

COMCAST
OUTSIDE PLANT CONSTRUCTION
FIBER OPTIC CABLE ROUTE
PROJECT NAME: FLLC190P00

NO.	DATE	DESCRIPTION

DATE: 01/12/2020 SCALE: 1:50
DRAWN BY: MASTEC
JOB NUMBER: FLLC190P00
DESIGNED BY: COLUMBIA
ADDRESS:
TOWNSHIP: 3S RANGE: 15E SECTION: 26
CAD FILENAME: JB0002145492
SHEET TITLE: PLAN VIEW

SHEET 17 OF 143

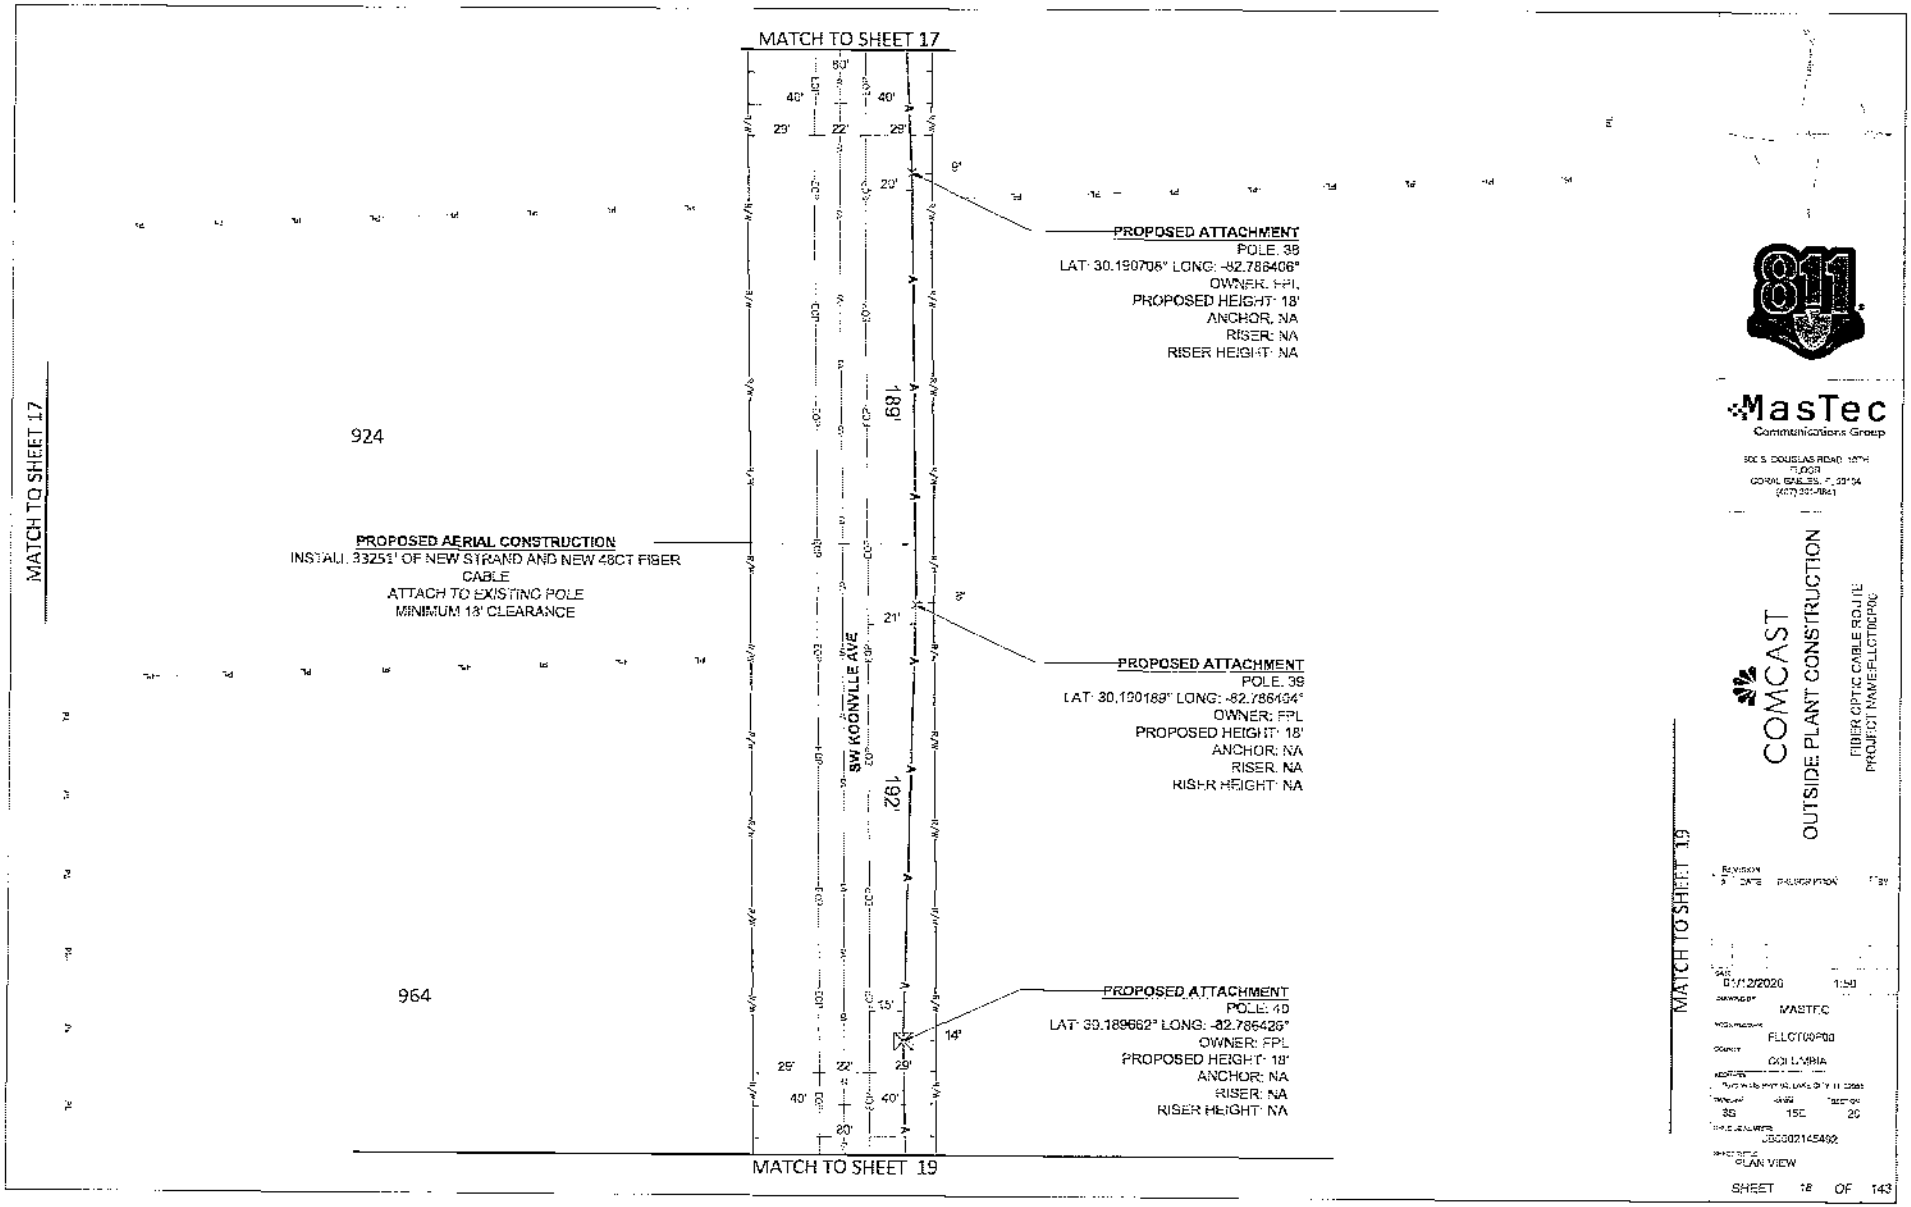
MATCH TO SHEET 17
MATCH TO SHEET 17
924
964
SW KOONVILLE AVE
189'
192'
PROPOSED ATTACHMENT
POLE: 38
LAT: 30.190706° LONG: -82.786406°
OWNER: FPL
PROPOSED HEIGHT: 18'
ANCHOR: NA
RISER: NA
RISER HEIGHT: NA
PROPOSED ATTACHMENT
POLE: 39
LAT: 30.190189° LONG: -82.786434°
OWNER: FPL
PROPOSED HEIGHT: 18'
ANCHOR: NA
RISER: NA
RISER HEIGHT: NA
PROPOSED ATTACHMENT
POLE: 40
LAT: 30.189662° LONG: -82.786426°
OWNER: FPL
PROPOSED HEIGHT: 18'
ANCHOR: NA
RISER: NA
RISER HEIGHT: NA
PROPOSED AERIAL CONSTRUCTION
INSTALL 3325' OF NEW STRAND AND NEW 48CT FIBER CABLE
ATTACH TO EXISTING POLE
MINIMUM 18' CLEARANCE
MATCH TO SHEET 19
MasTec
Communications Group
COMCAST
OUTSIDE PLANT CONSTRUCTION
FIBER OPTIC CABLE ROUTE
PROJECT NAME:FLLGT06P00
DATE: 9/1/2/2020
DRAWN BY: MASTEC
WORK PACKAGE: FLLGT06P00
COUNTY: COLUMBIA
TWP: 3S RNG: 15E SEC: 20
JOB#302145492
SHEET TITLE: PLAN VIEW
SHEET 18 OF 143

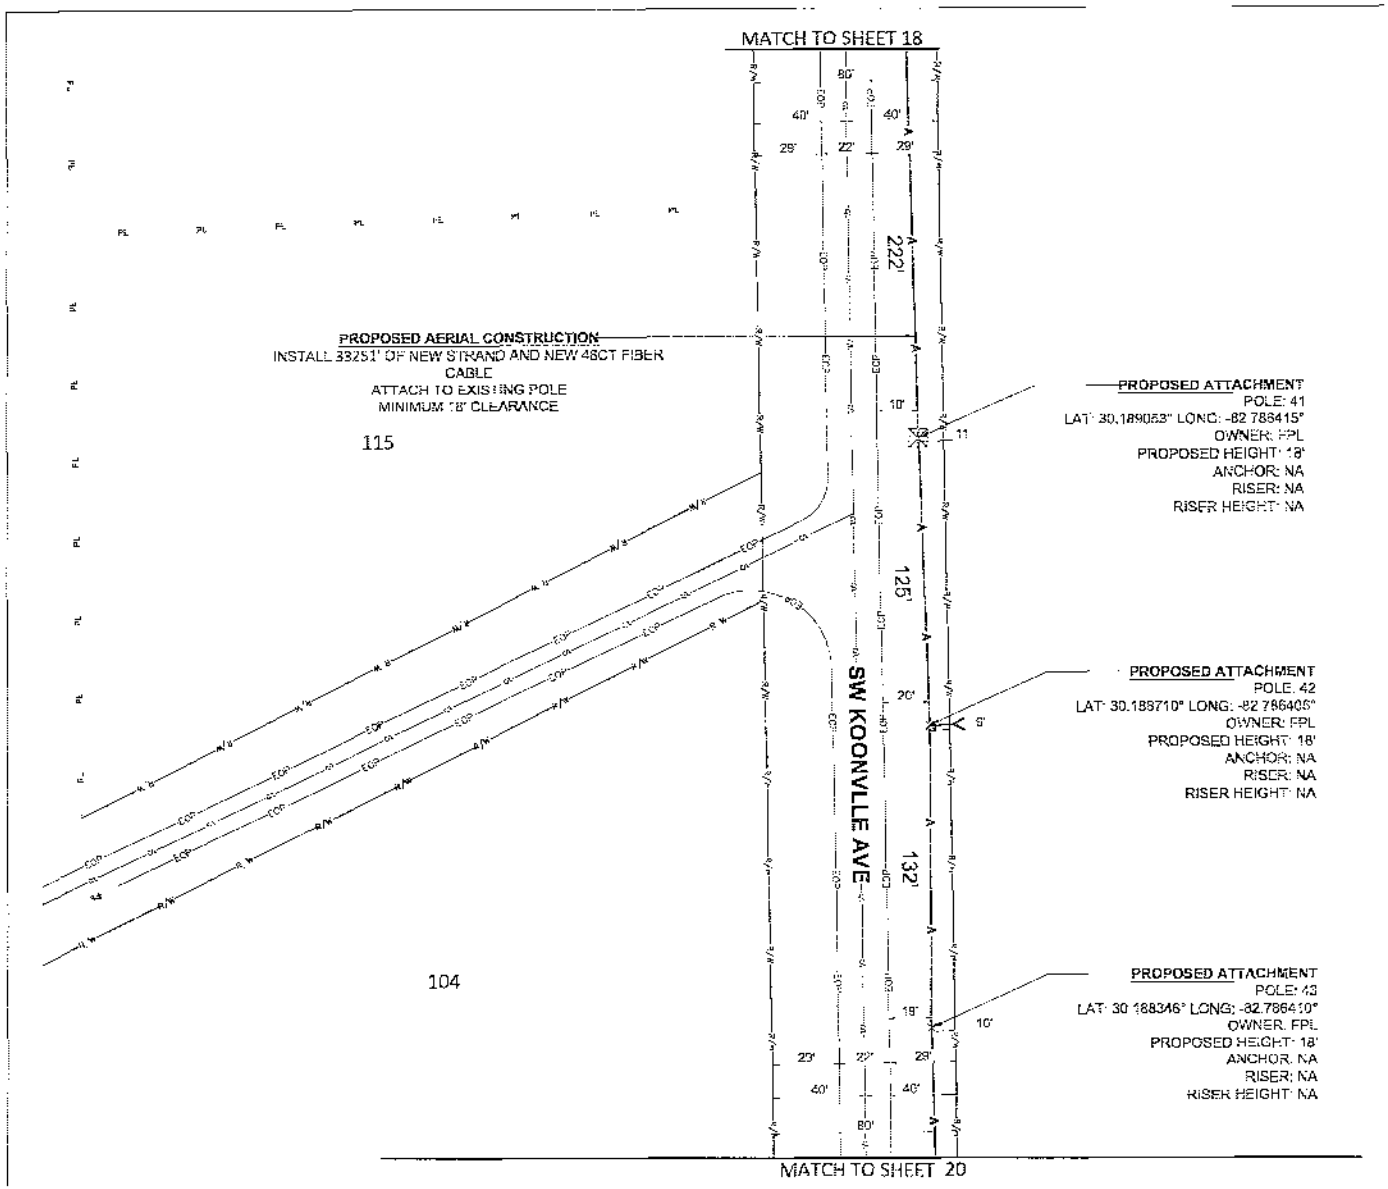

811

MasTec
Communications Group

8600 S. DOUGLAS ROAD, 12TH FLOOR
CORAL GABLES, FL 33134
(305) 307-4554

COMCAST
OUTSIDE PLANT CONSTRUCTION
FIBER OPTIC CABLE ROUTE
PROJECT NAME:FLLGT00F00

REVISION #	DATE	DESCRIPTION	BY

DATE: 01/12/2026 1:50
DRAWN BY: MASTEC
WORK NUMBER: FLLGT00F00
COUNTY: COLUMBIA
ADDRESS: SW KOONVILLE AVE LAKE CITY, FL 32025
TOWNSHIP: 3S RANGE: 16E SECTION: 25
SHEET NUMBER: SEC002145492
SHEET TITLE: PLAN VIEW

SHEET 19 OF 143

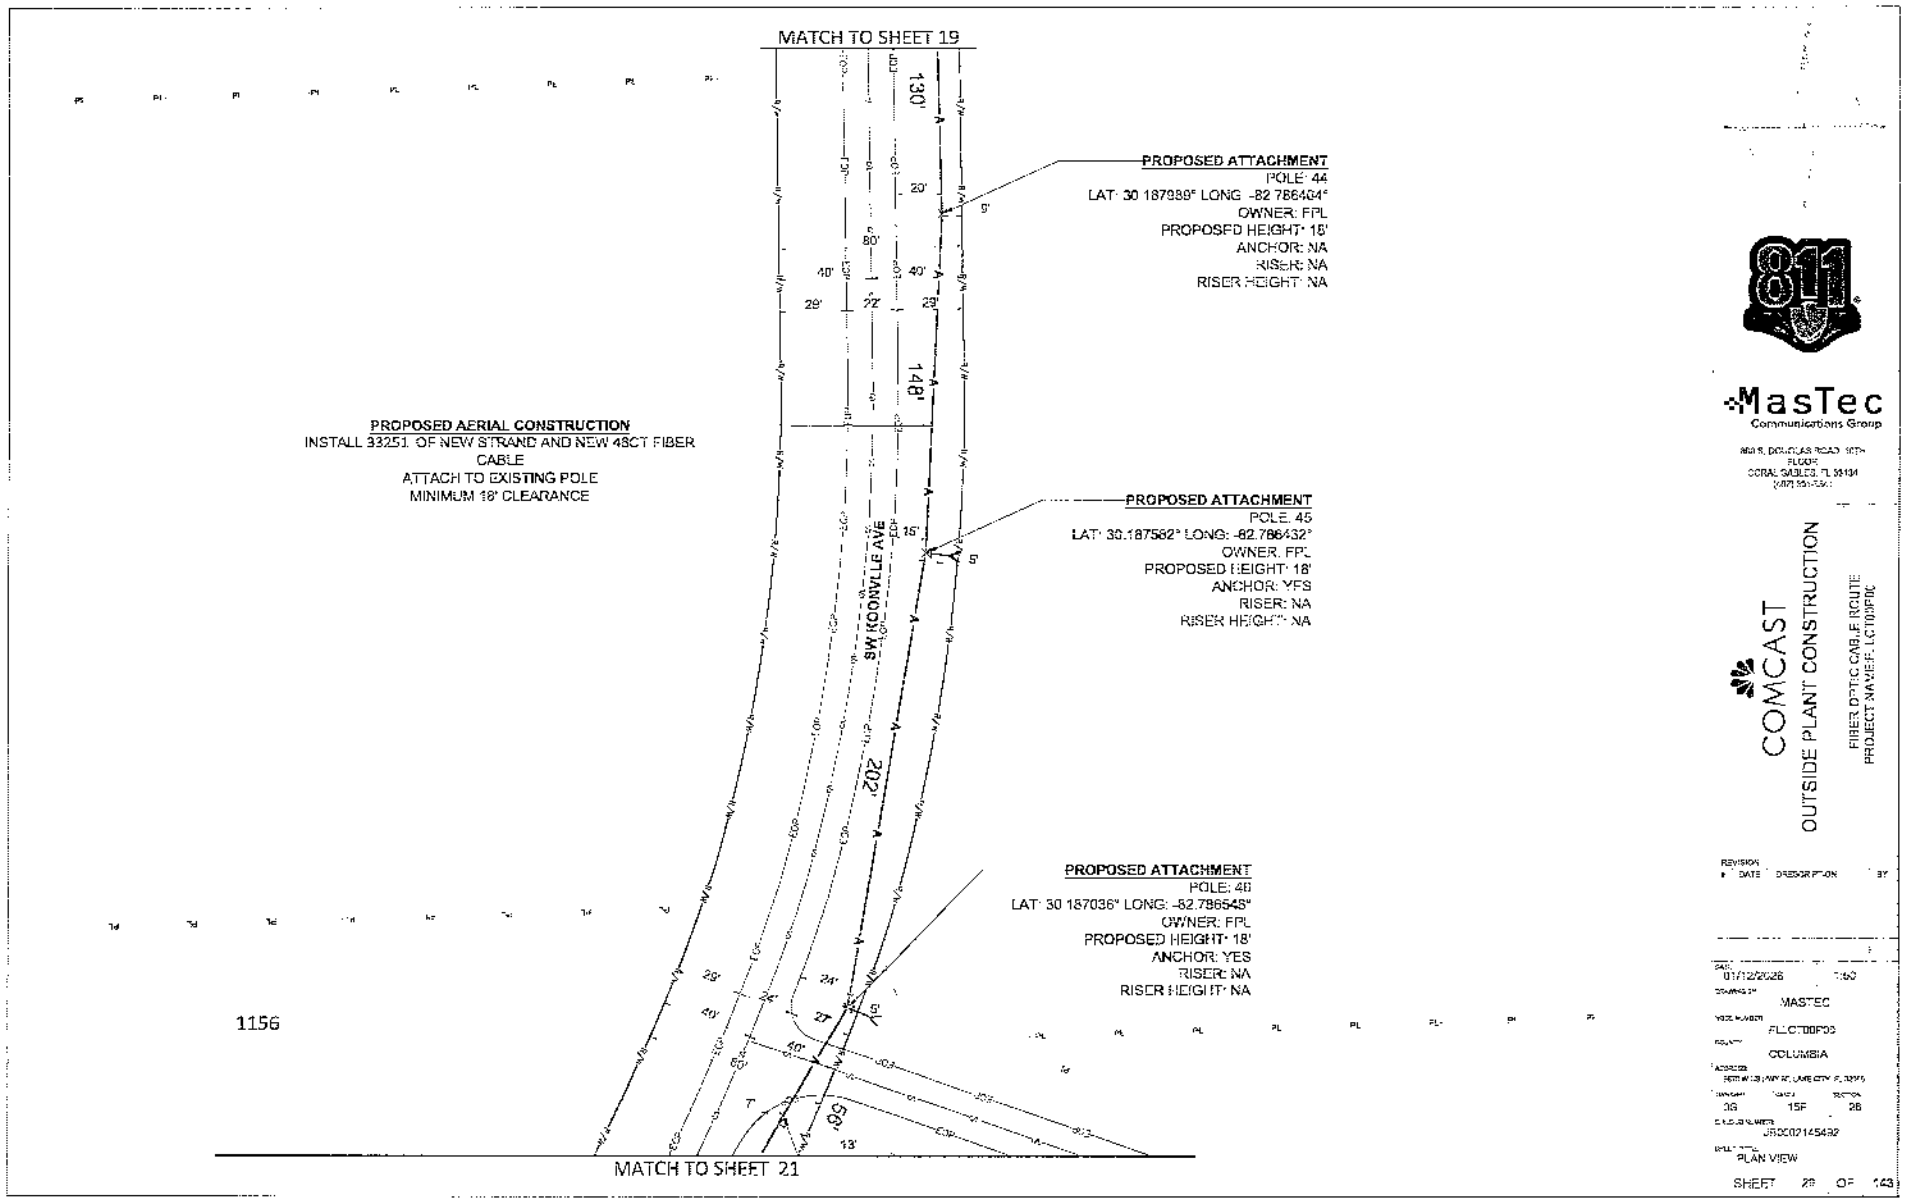

811

MasTec
Communications Group

8505 S. DOUGLAS ROAD, 10TH FLOOR
CORAL GABLES, FL 33134
(305) 551-7301

COMCAST

OUTSIDE PLANT CONSTRUCTION

FIBER OPTIC CABLE ROUTE
PROJECT NAME: FL LCT0IMPDC

REVISION #	DATE	DESCRIPTION	BY

DATE: 01/12/2026 SIZE: 11x17
DRAWN BY: MASTEC
WORK NUMBER: FLLCT00P03
COUNTY: COLUMBIA
ADDRESS: 8670 W US HWY 90, LAKE CITY, FL 32055
TOWNSHIP: 3S RANGE: 15E SECTION: 26
CLASSIFICATION NUMBER: JR0002145492
DRAWING TITLE: PLAN VIEW

SHEET 28 OF 143

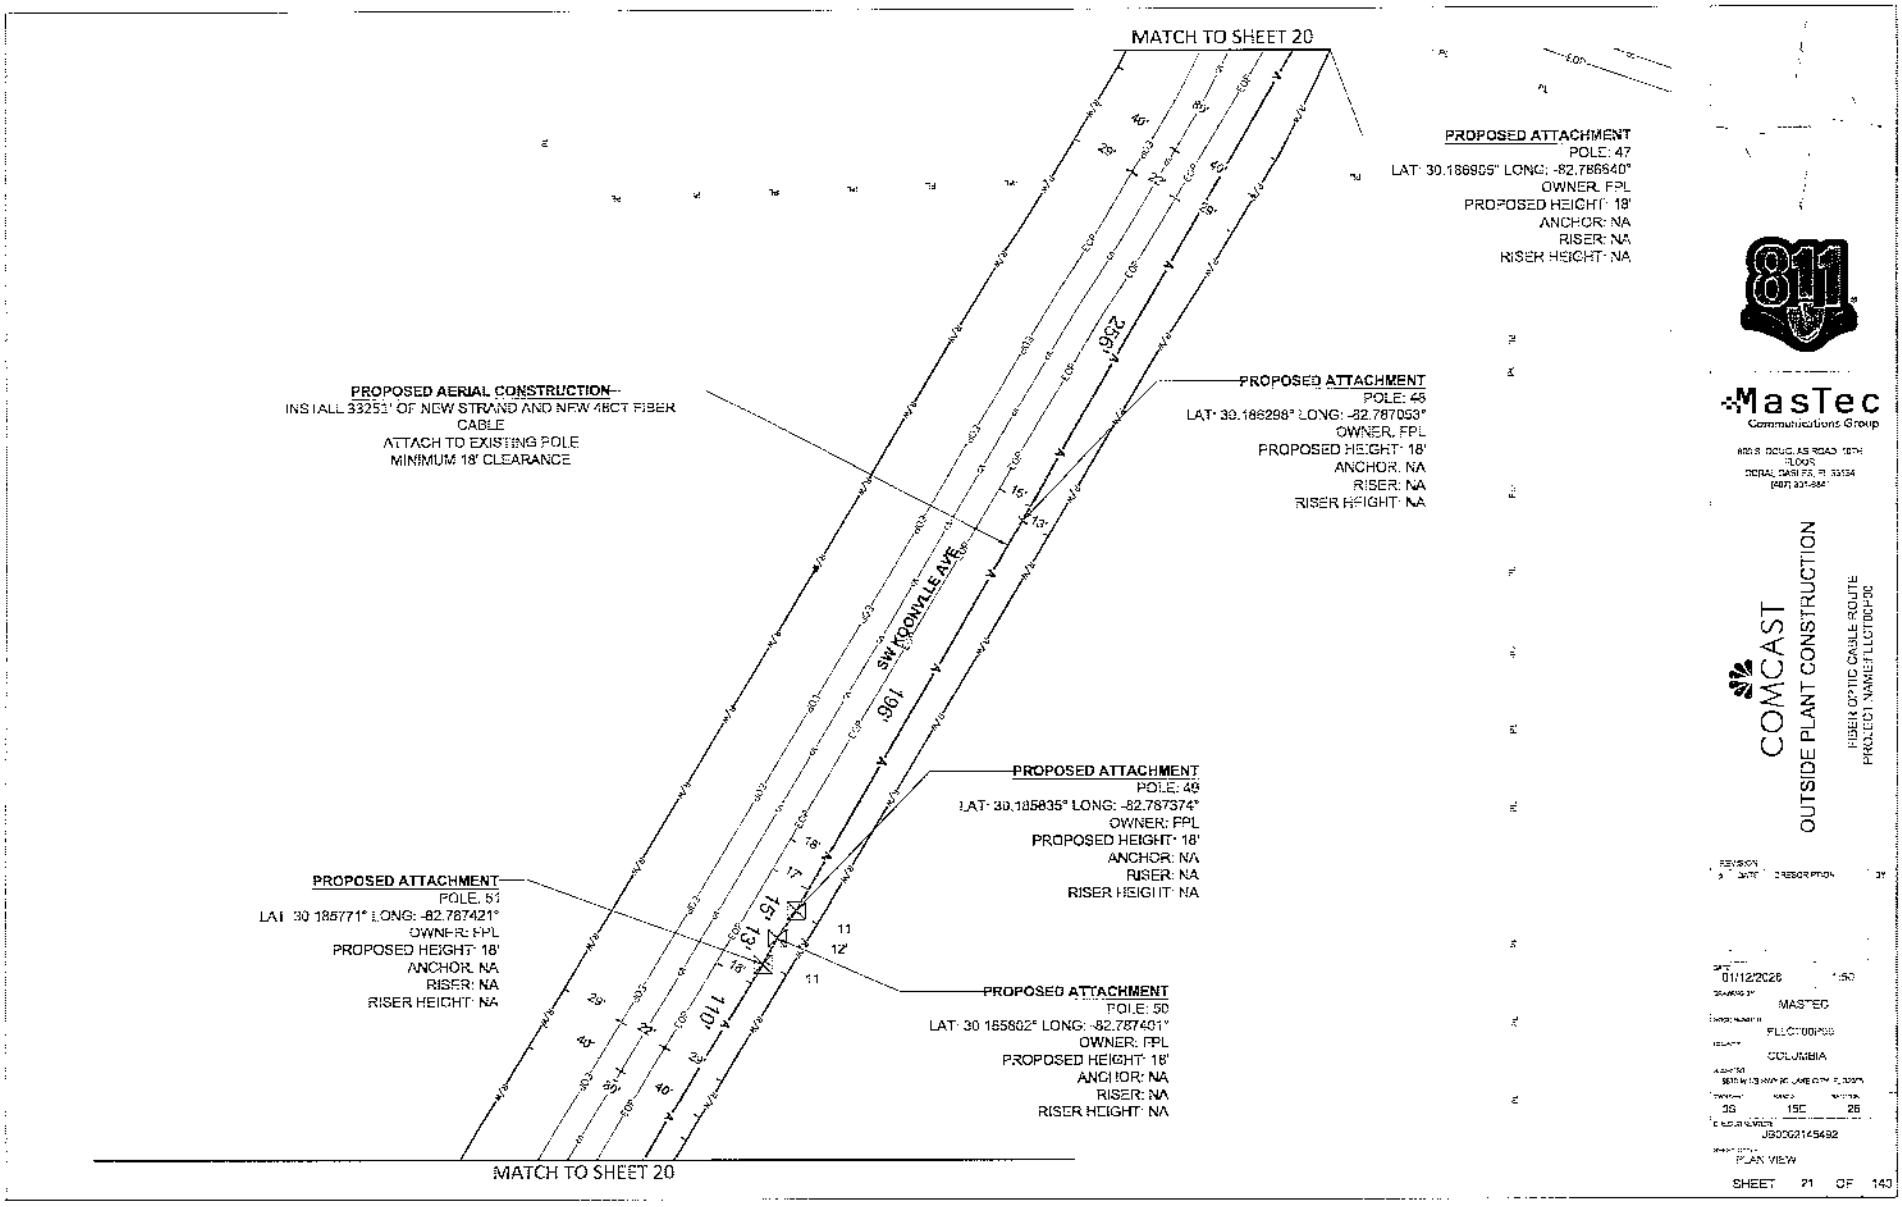

811

MasTec
Communications Group

COMCAST
OUTSIDE PLANT CONSTRUCTION
FIBER OPTIC CABLE ROUTE
PROJECT NAME: FLLCTDCP00

REVISION
NO. DATE DESCRIPTION BY

DATE 01/12/2026 1:50
DRAWING BY MASTEC
PROJECT NUMBER FLLCTDCP00
DISTRICT COLUMBIA
ADDRESS
SECTION TOWNSHIP RANGE
36 15S 16
E-SIGN NUMBER J80062145492
DRAWING TITLE PLAN VIEW

SHEET 21 OF 140

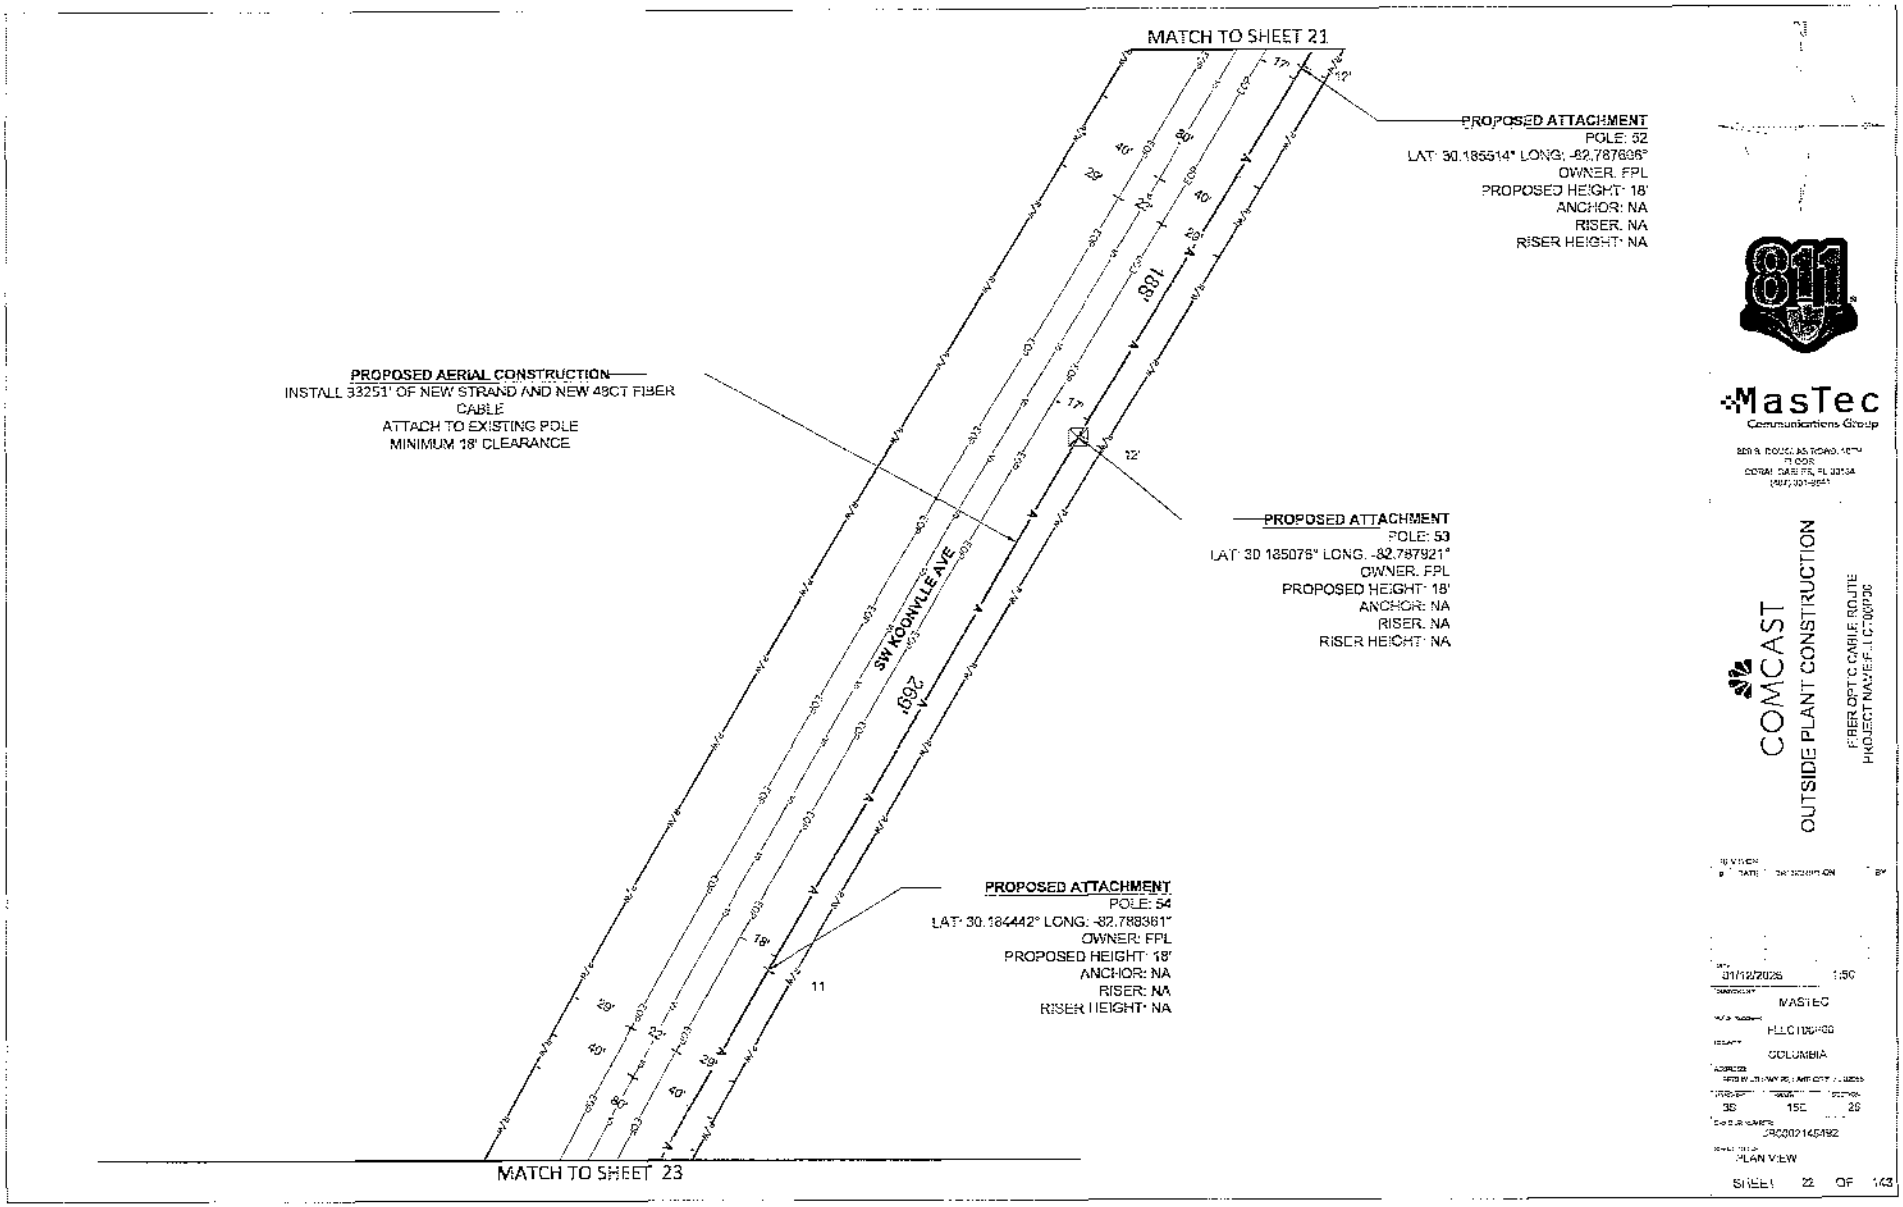
MATCH TO SHEET 21
PROPOSED ATTACHMENT
POLE: 52
LAT: 30.185514° LONG: -82.787696°
OWNER: FPL
PROPOSED HEIGHT: 18'
ANCHOR: NA
RISER: NA
RISER HEIGHT: NA
PROPOSED AERIAL CONSTRUCTION
INSTALL 33251' OF NEW STRAND AND NEW 48CT FIBER CABLE
ATTACH TO EXISTING POLE
MINIMUM 18' CLEARANCE
PROPOSED ATTACHMENT
POLE: 53
LAT: 30.185076° LONG: -82.787921°
OWNER: FPL
PROPOSED HEIGHT: 18'
ANCHOR: NA
RISER: NA
RISER HEIGHT: NA
SW KOONVILLE AVE
697
PROPOSED ATTACHMENT
POLE: 54
LAT: 30.184442° LONG: -82.788361°
OWNER: FPL
PROPOSED HEIGHT: 18'
ANCHOR: NA
RISER: NA
RISER HEIGHT: NA
MATCH TO SHEET 23
811
MasTec
Communications Group
COMCAST
OUTSIDE PLANT CONSTRUCTION
FIBER OPTIC CABLE ROUTE
PROJECT NAME: FLCT00P00
31/12/2025
1:50
MASTEC
COLUMBIA
PLAN VIEW
SHEET 22 OF 143

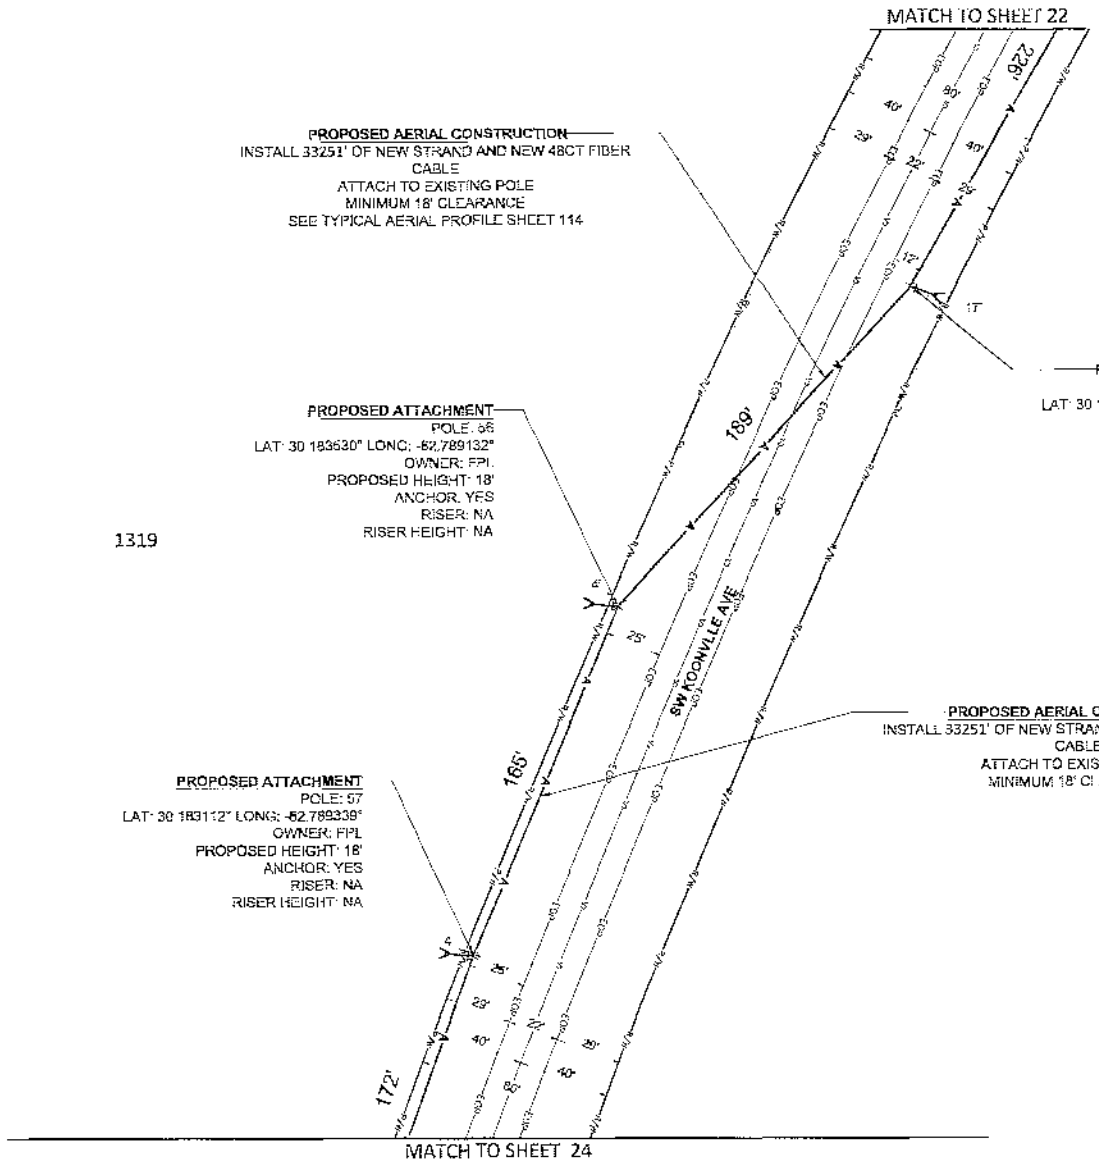

811

MasTec
Communications Group

COMCAST
OUTSIDE PLANT CONSTRUCTION
FIBER OPTIC CABLE ROUTE
PROJECT NAME: FL_CTCOP000

REVISION | DESCRIPTION

DATE 01/12/2026 1:50
DRAWING BY MASTEC
PROJ. NUMBER FL_CTCOP000
COUNTY COLUMBIA
ADDRESS
TOWNSHIP 3S RANGE 15E SECTION 20
DESIGN NUMBER FRC0012145492
DRAWING TITLE PLAN VIEW

SHEET 23 OF 143

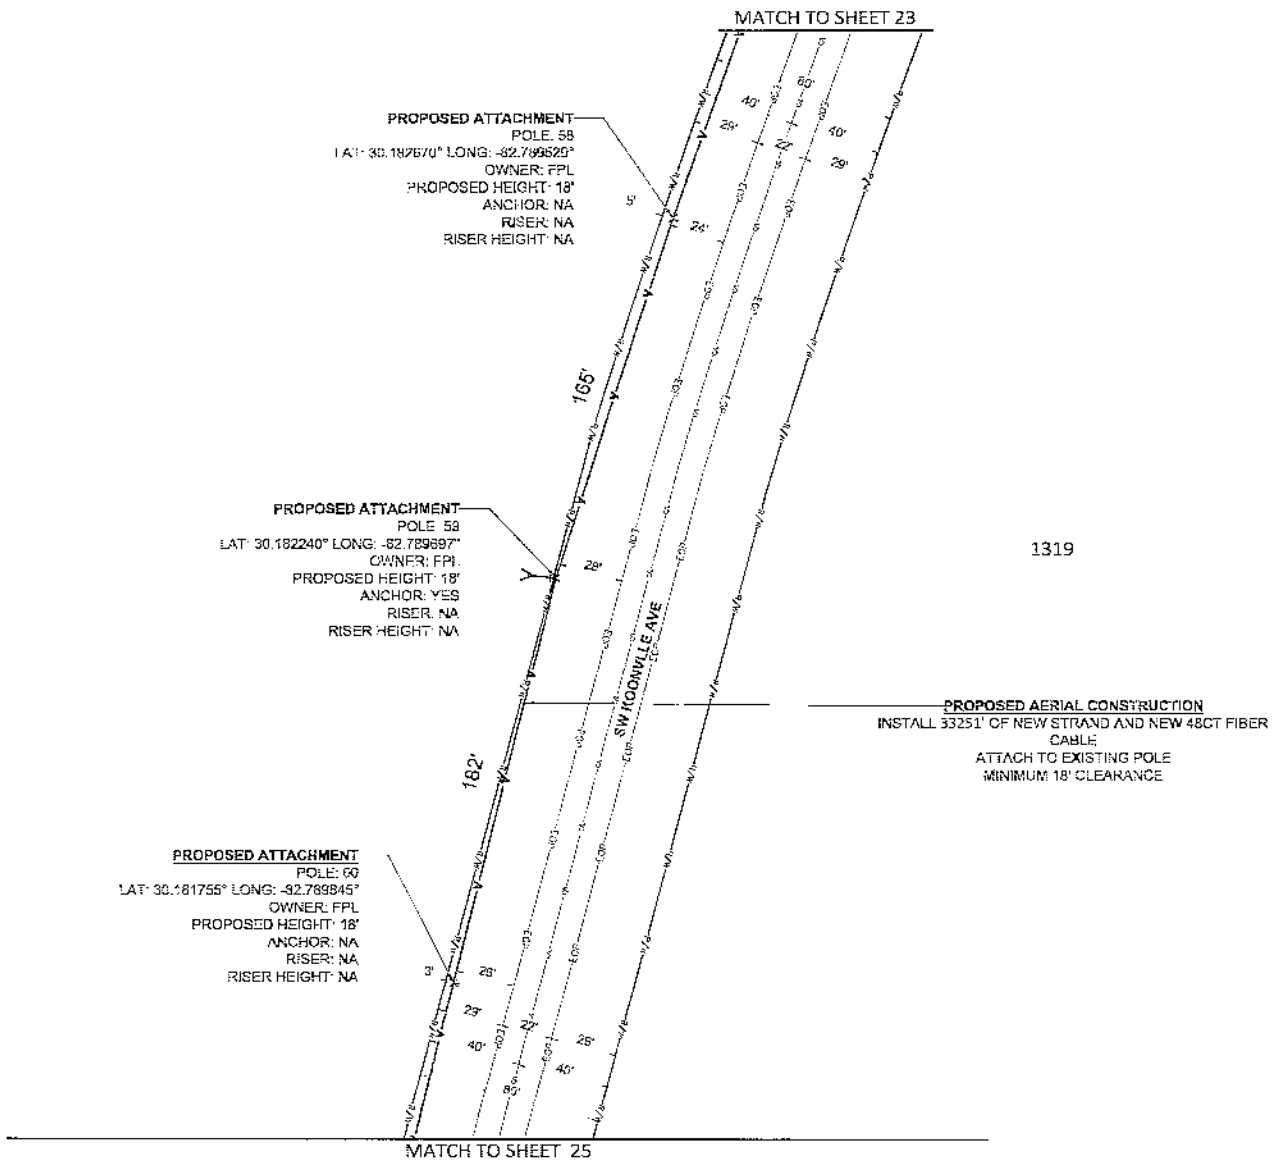

811

MasTec
Communications Group

COMCAST

OUTSIDE PLANT CONSTRUCTION

FIBER OPTIC CABLE ROUTE
PROJECT NAME: FLLCTC0P00

REVISION		
#	DATE	DESCRIPTION

DATE	01/12/2026 1:50
DESIGNER	MASTEC
WORK NUMBER	FLLCTC0P00
MARKET	COLUMBIA
ADDRESS	
TOWNSHIP	RANGE SECTION
	3S 18E 28
CHECKED BY	
	J800021 46492
SHEET TITLE	PLAN VIEW

SHEET 24 OF 143

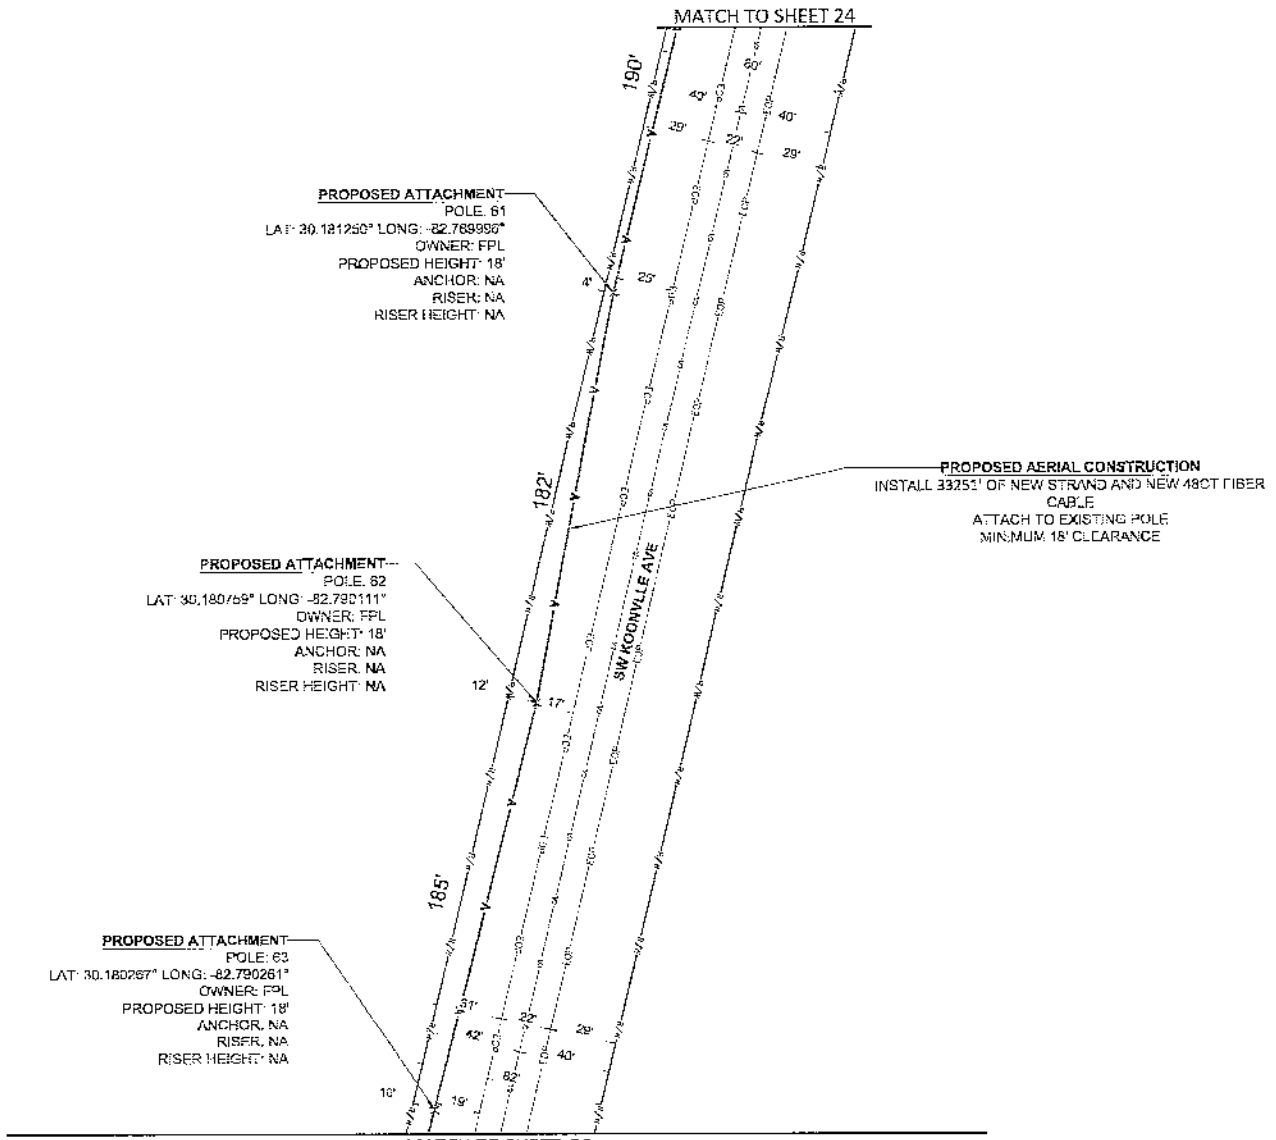

811

MasTec
Communications Group

COMCAST

OUTSIDE PLANT CONSTRUCTION

FIBER OPTIC CABLE ROUTE

DATE	01/12/2026
SCALE	1:50
DRAWN BY	MASTEC
JOB NUMBER	FLLCTT0200
COUNTY	COLUMBIA
TOWNSHIP	3S
RANGE	16E
SECTION	25
CBC#	CBC002145492

PLAN VIEW

SHEET 25 OF 143

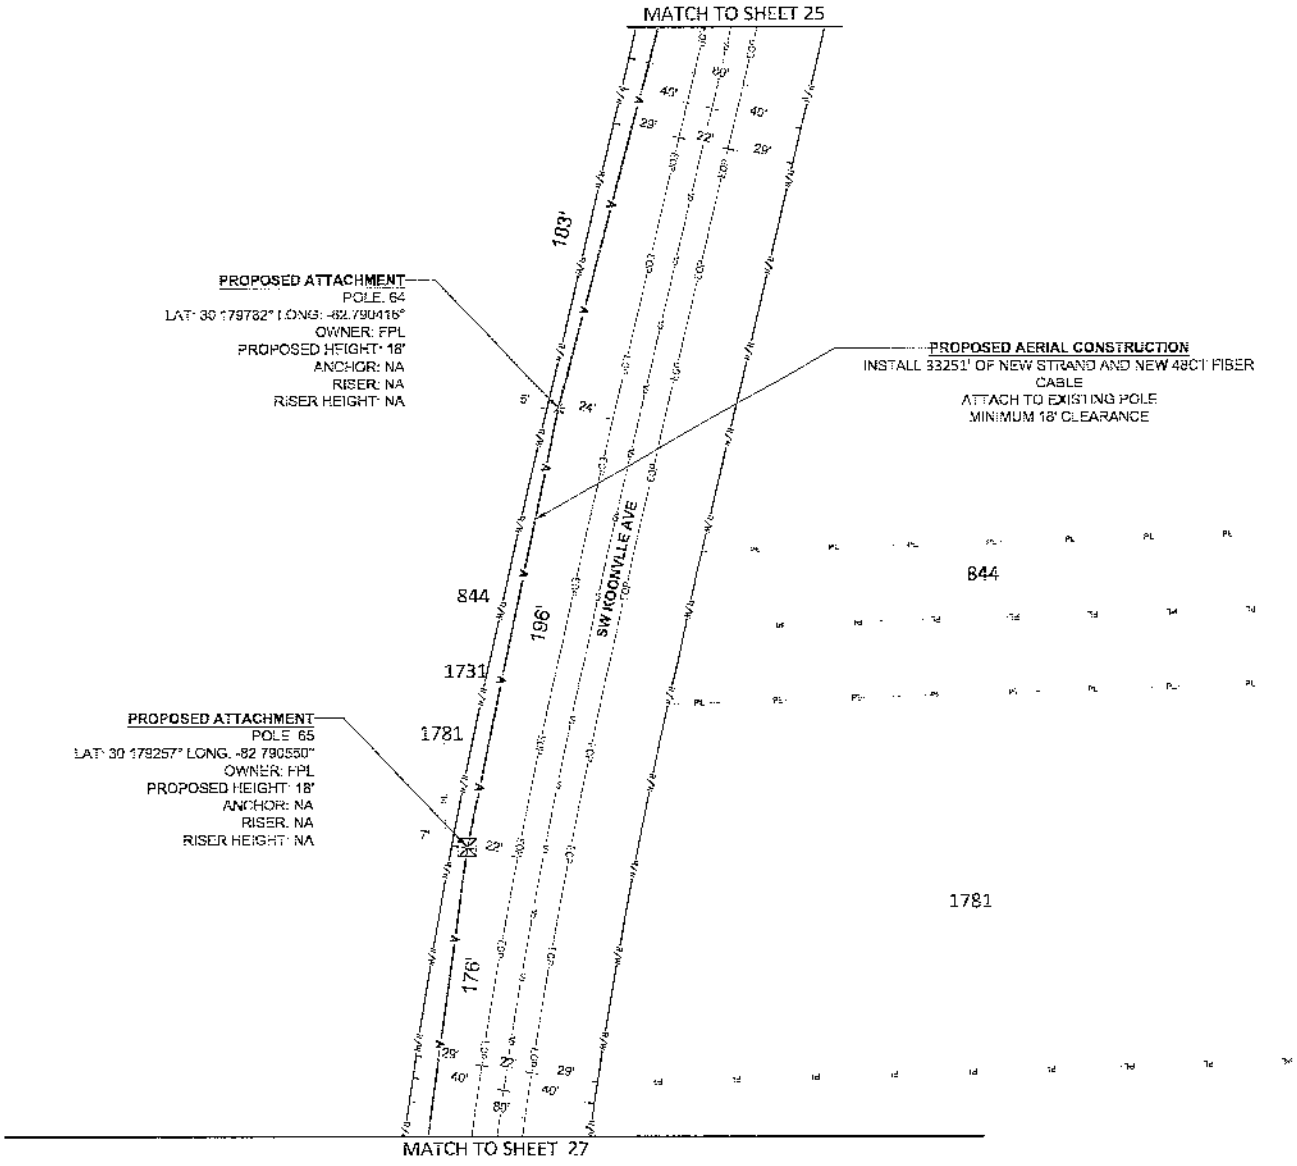

811

MasTec Communications Group

COMCAST

OUTSIDE PLANT CONSTRUCTION

FIBER OPTIC CABLE ROUTE

PROJECT NAME: FLLCTOPOD

DATE: 01/12/2026 1:50

DRAWN BY: MASTEC

JOB NO: FLLC10OPOD

COUNTY: COLUMBIA

ADDRESS:

TWP: 3S RGE: 16E SEC: 26

JB0092146492

SHEET TITLE: PLAN VIEW

SHEET 26 OF 143

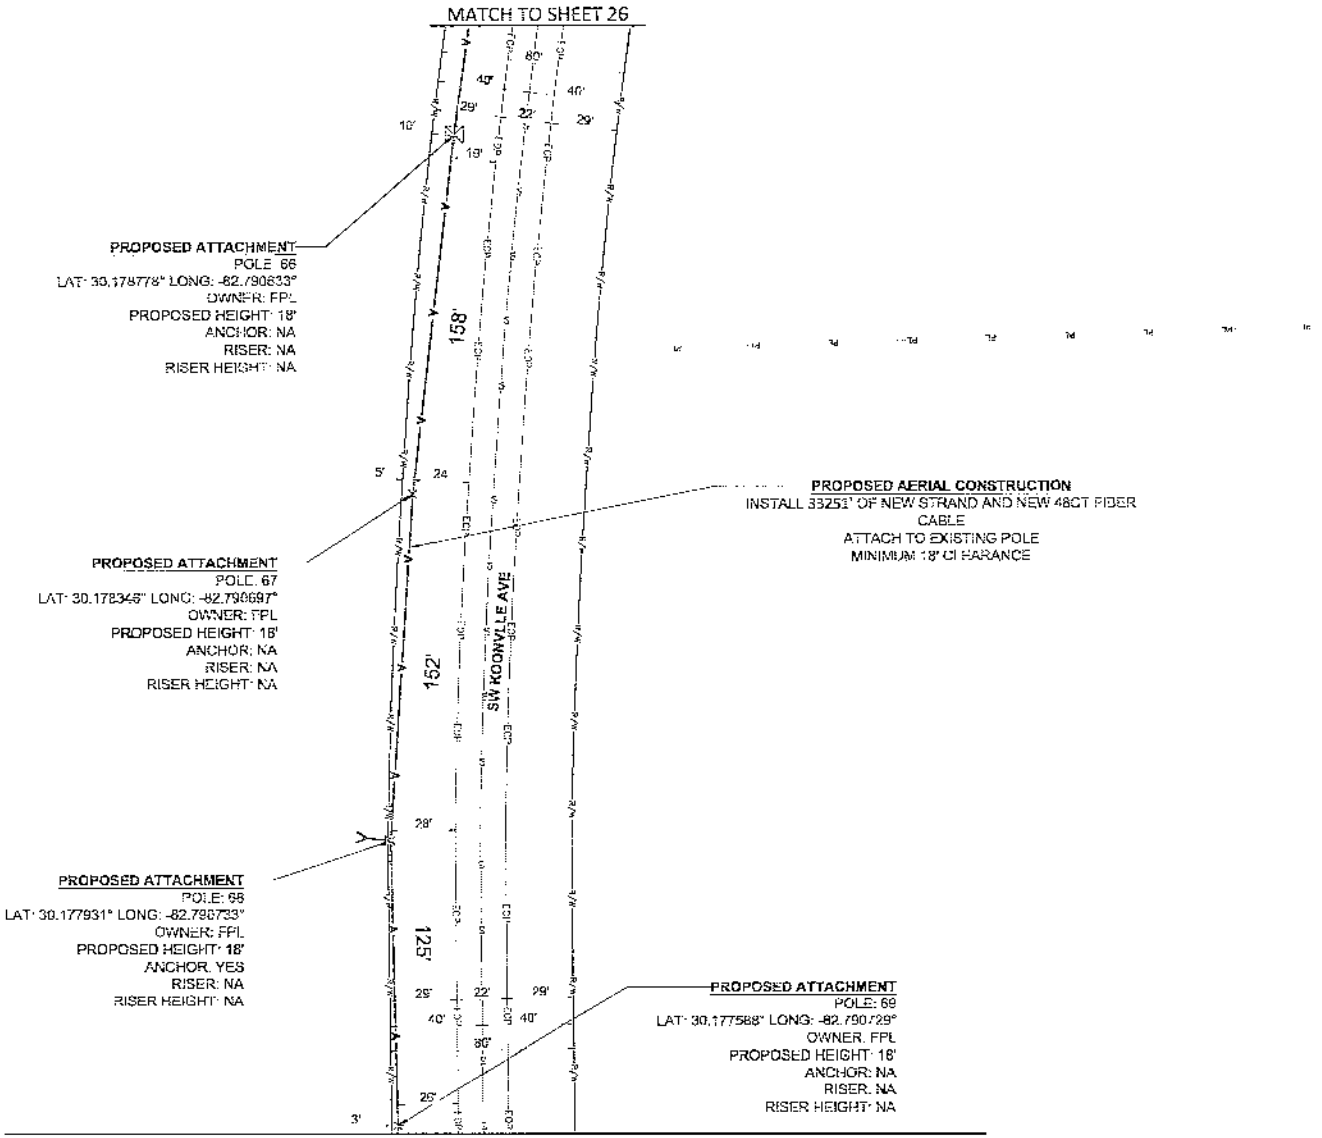

811

MasTec
Communications Group

COMCAST

OUTSIDE PLANT CONSTRUCTION

FIBER OPTIC CABLE ROUTE
PROJECT NAME:FLLCT00P00

REVISION
DATE DESCRIPTION BY

01/12/2026 1:50

MASTEC

FLLCT00P00

COLUMBIA

3S 16E 26

JB00021/48492

PLAN VIEW

SHEET 27 OF 143

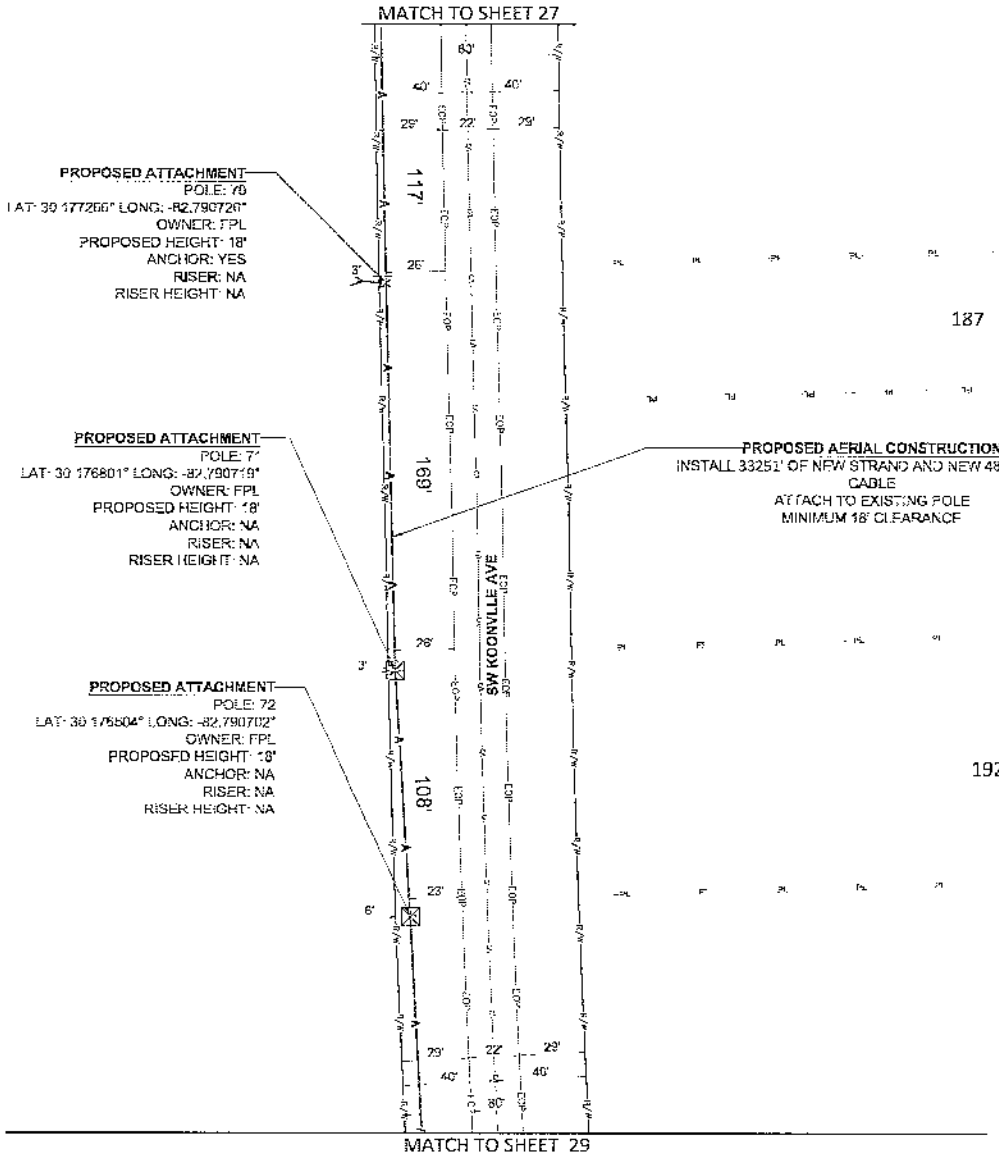

811

MasTec
Communications Group

COMCAST

OUTSIDE PLANT CONSTRUCTION

FIBER OPTIC CABLE ROUTE
PROJECT NAME: FLCO100P00

01/12/2026 1:50

MASTEC

COLUMBIA

JD0002143492

PLAN VIEW

SHEET 28 OF 143

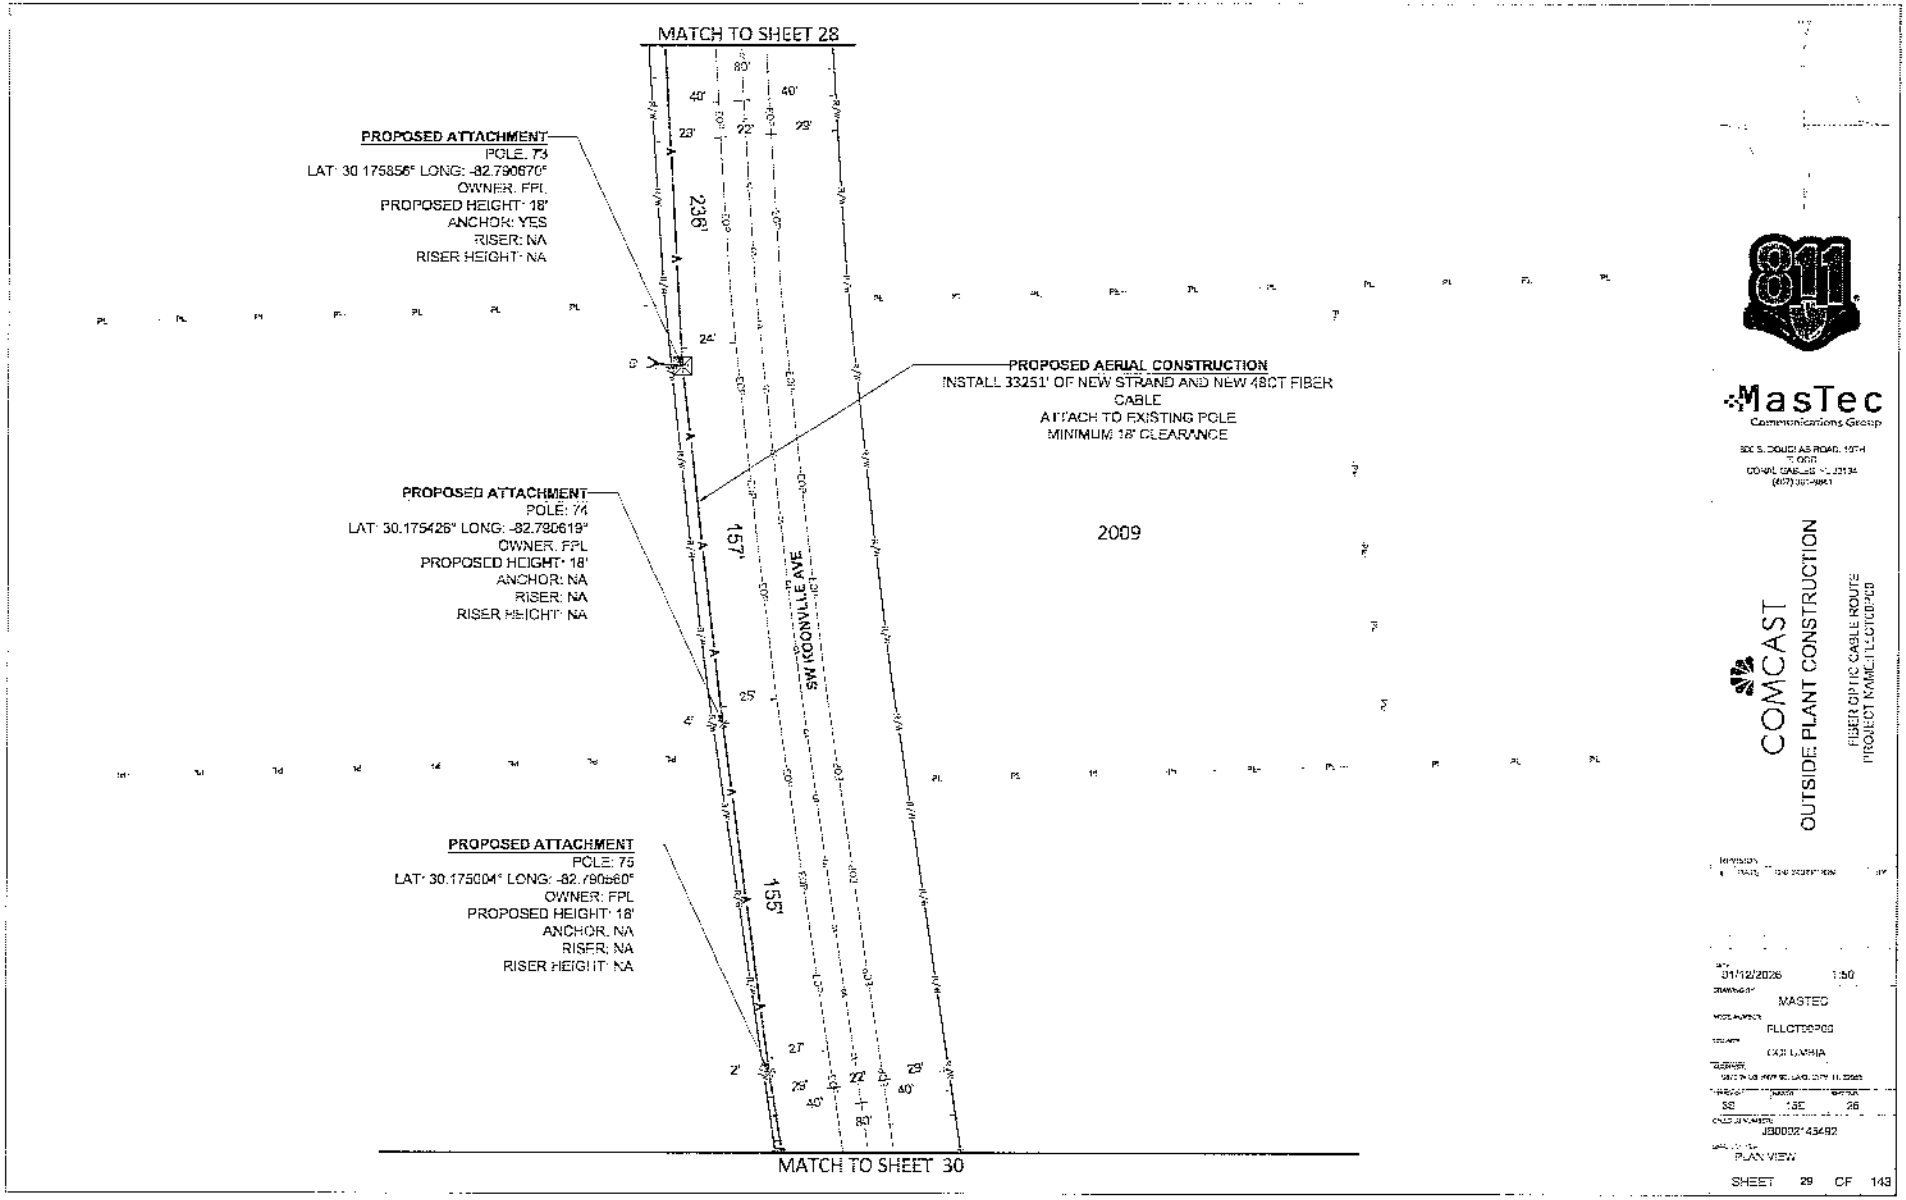

811

MasTec
Communications Group

COMCAST

OUTSIDE PLANT CONSTRUCTION

FIBER OPTIC CABLE ROUTE
PROJECT NAME: FLGTCD0903

01/12/2026 1:50

MASTEC

FLLGTCD0903

GAINESVILLE

52 13E 26

JB00021 43492

PLAN VIEW

SHEET 29 OF 143

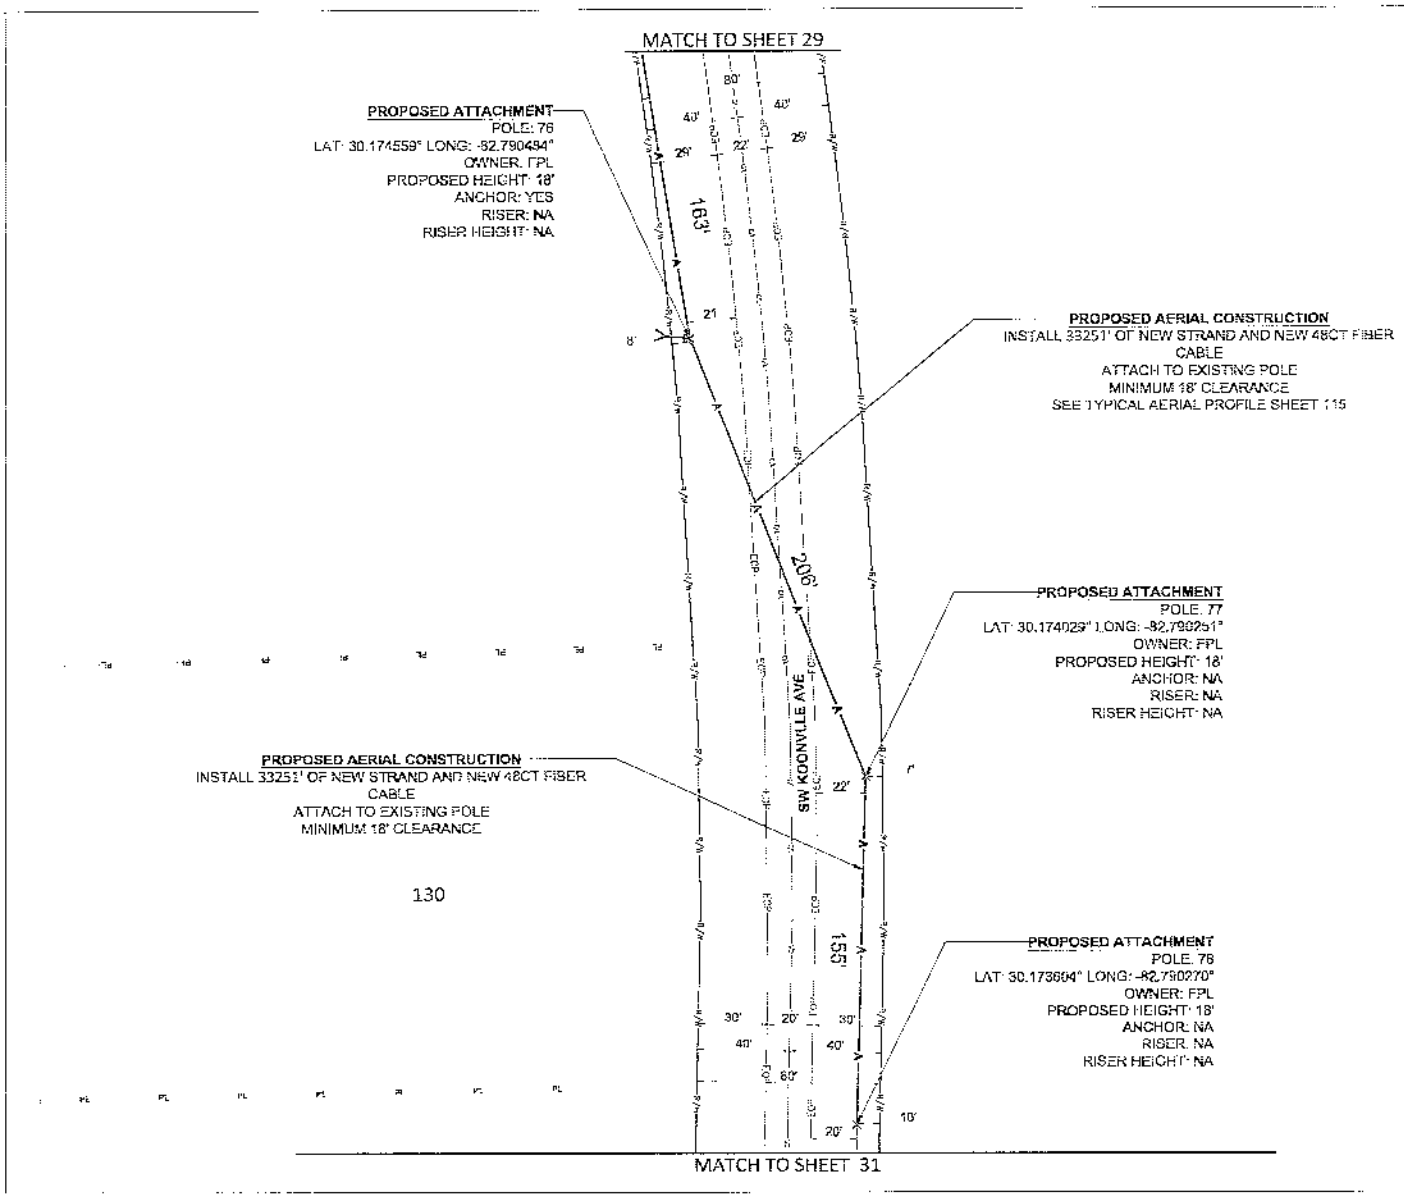

811

MasTec
Communications Group

800 S. DOUGLAS ROAD, 10TH FLOOR
CORAL GABLES, FL 33134
(305) 307-5511

COMCAST
OUTSIDE PLANT CONSTRUCTION
FIBER OPTIC CABLE ROUTE
PROJECT NAME: FLLCTCDP00

REVISION	DATE	DESCRIPTION	BY

DATE: 01/12/2026 SCALE: 1:50
DRAWING BY: MASTEC
WORK NUMBER: FLLCTCDP00
COUNTY: COLUMBIA
BUSINESS ADDRESS: 1663 W US HWY 90, LAKE CITY, FL 32055
TOWNSHIP: 3S RANGE: 16E SECTION: 28
CONSTRUCTION NUMBER: JB0002*45402
SHEET TITLE: PLAN VIEW

SHEET 30 OF 143

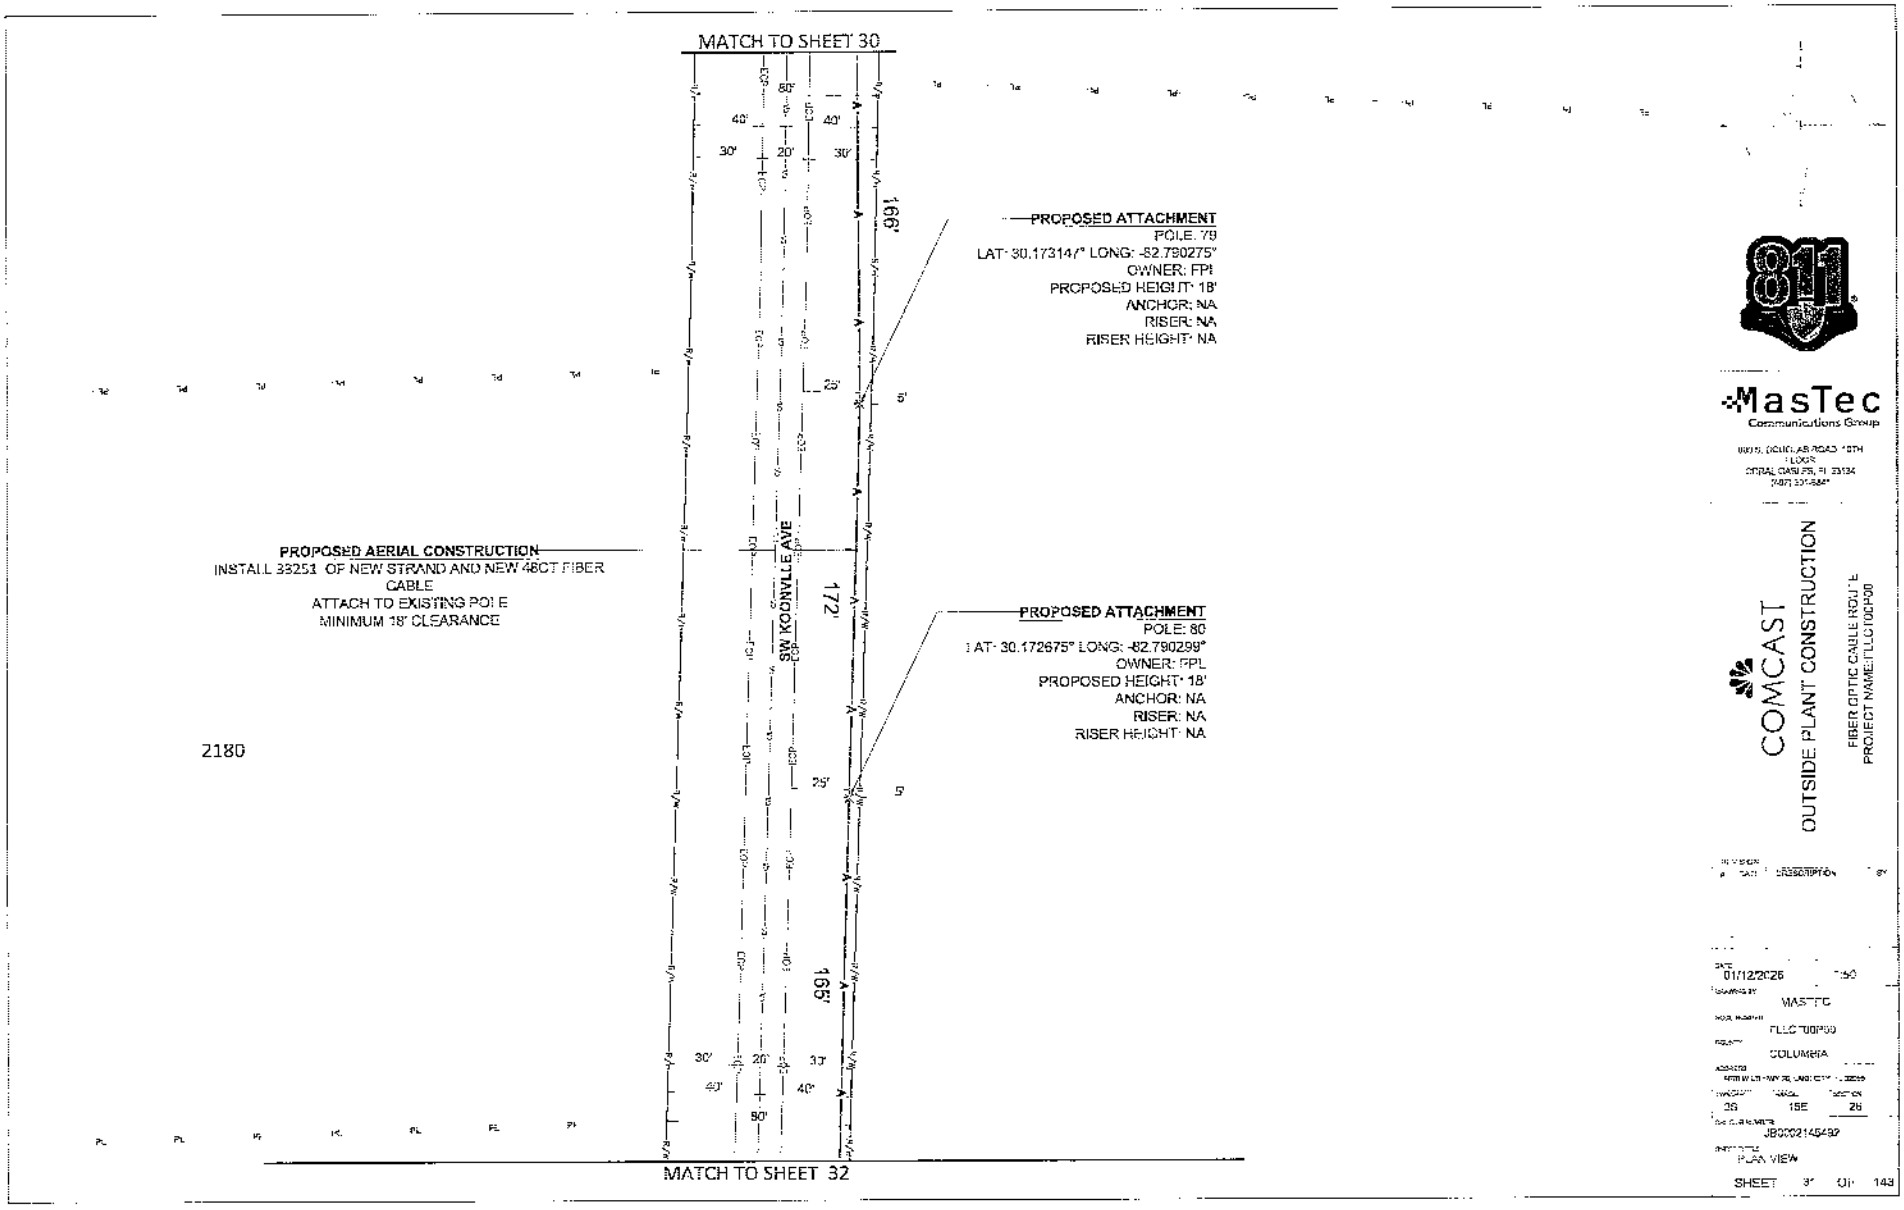

811

MasTec
Communications Group

COMCAST

OUTSIDE PLANT CONSTRUCTION

FIBER OPTIC CABLE ROUTE
PROJECT NAME: FLLC100P00

DESCRIPTION

DATE: 01/12/2026
DRAWING BY: MASTEC
PROJECT NUMBER: FLLC100P00
COUNTY: COLUMBIA
TWP: 3S RGE: 15E SEC: 26
JOB CLARIFICATION: JB0002145492
PAGE TITLE: PLAN VIEW

SHEET 31 OF 143

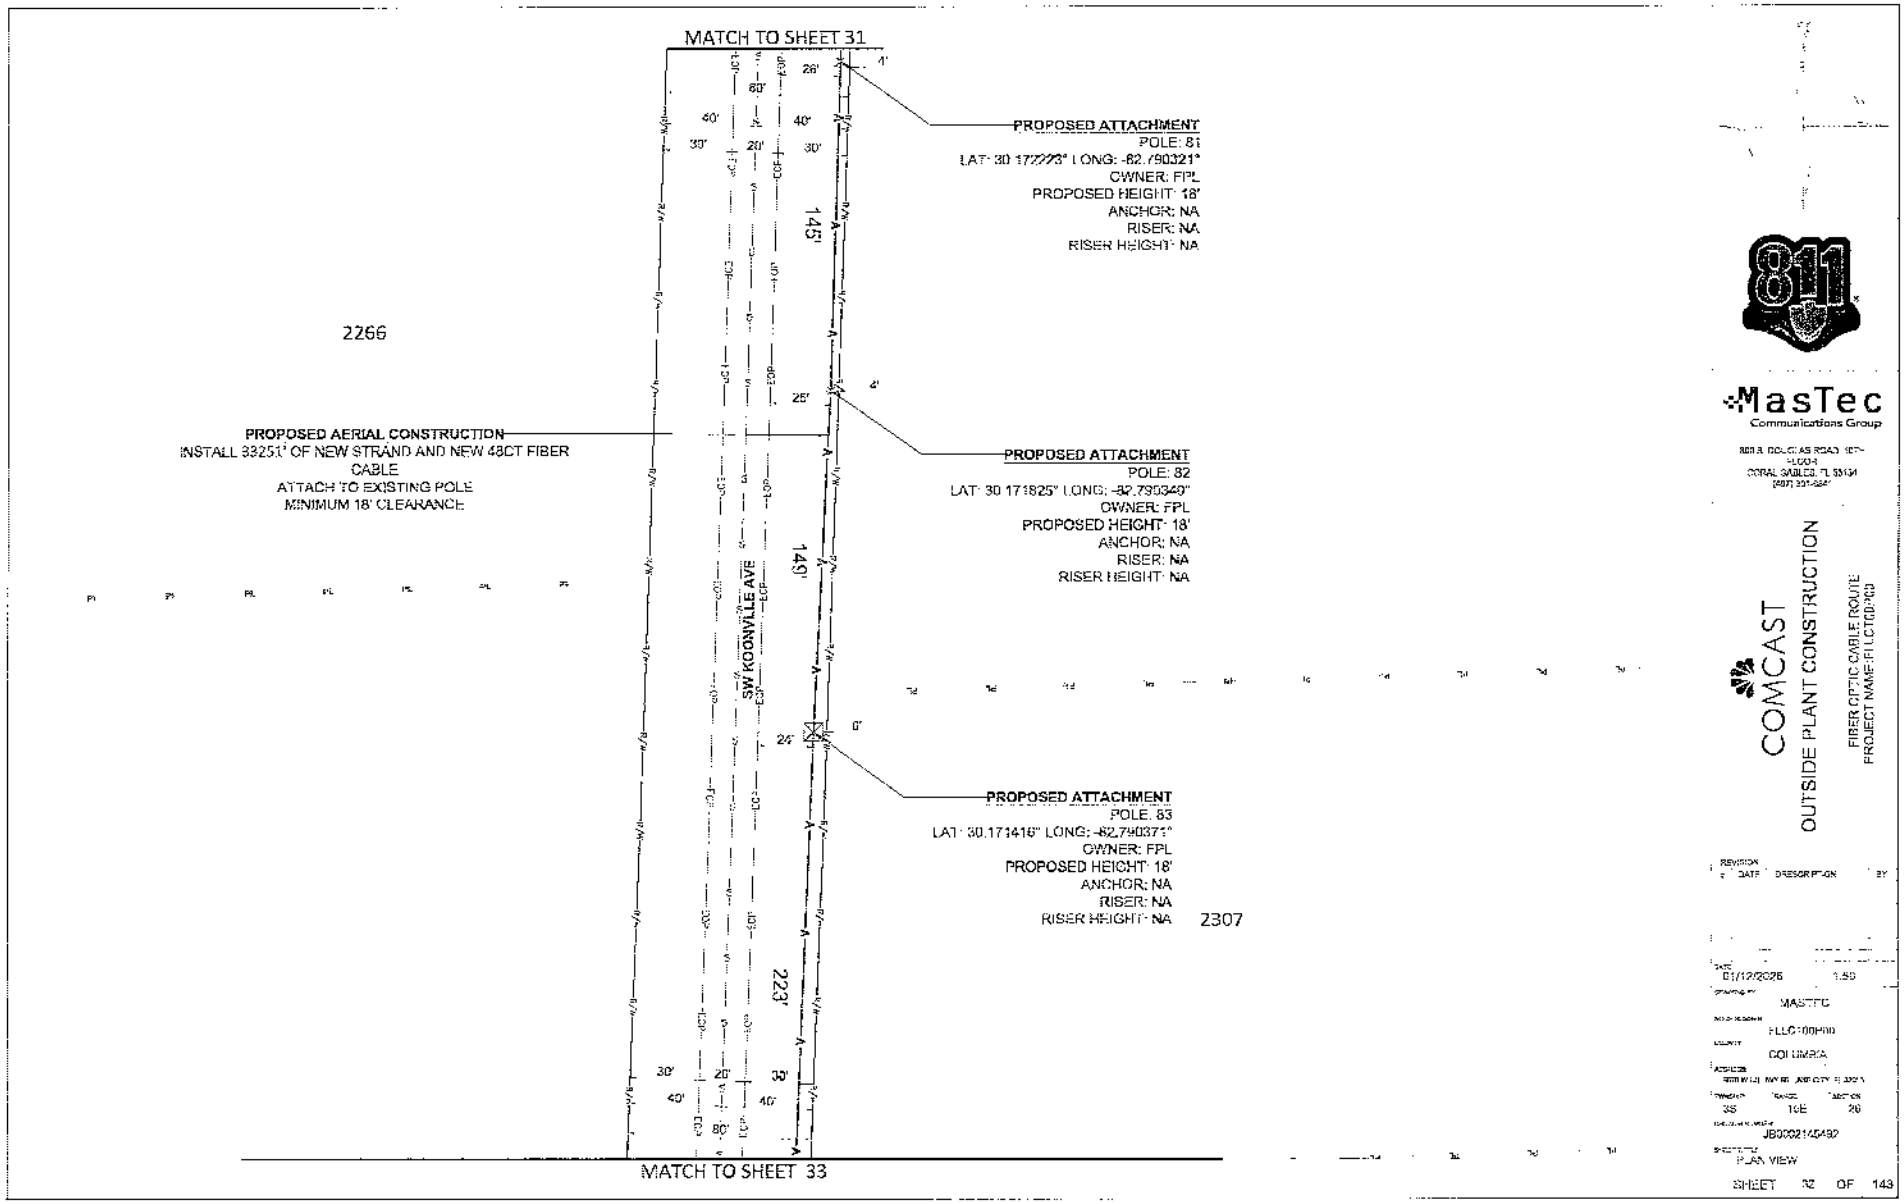

811

MasTec
Communications Group

COMCAST
OUTSIDE PLANT CONSTRUCTION

FIBER OPTIC CABLE ROUTE
PROJECT NAME: FLLCT00P00

REVISION
NO. DATE DESCRIPTION BY

DATE: 01/12/2026 1:50
DRAWING BY: MASTEC
PROJECT NUMBER: FLLCT00P00
COUNTY: COLUMBIA
ADDRESS: SW KOONVILLE AVE, LAKE CITY, FL 32024
TOWNSHIP: 3S RANGE: 16E SECTION: 26
DESIGN NUMBER: JB00021454S2
SHEET TITLE: PLAN VIEW

SHEET 32 OF 143

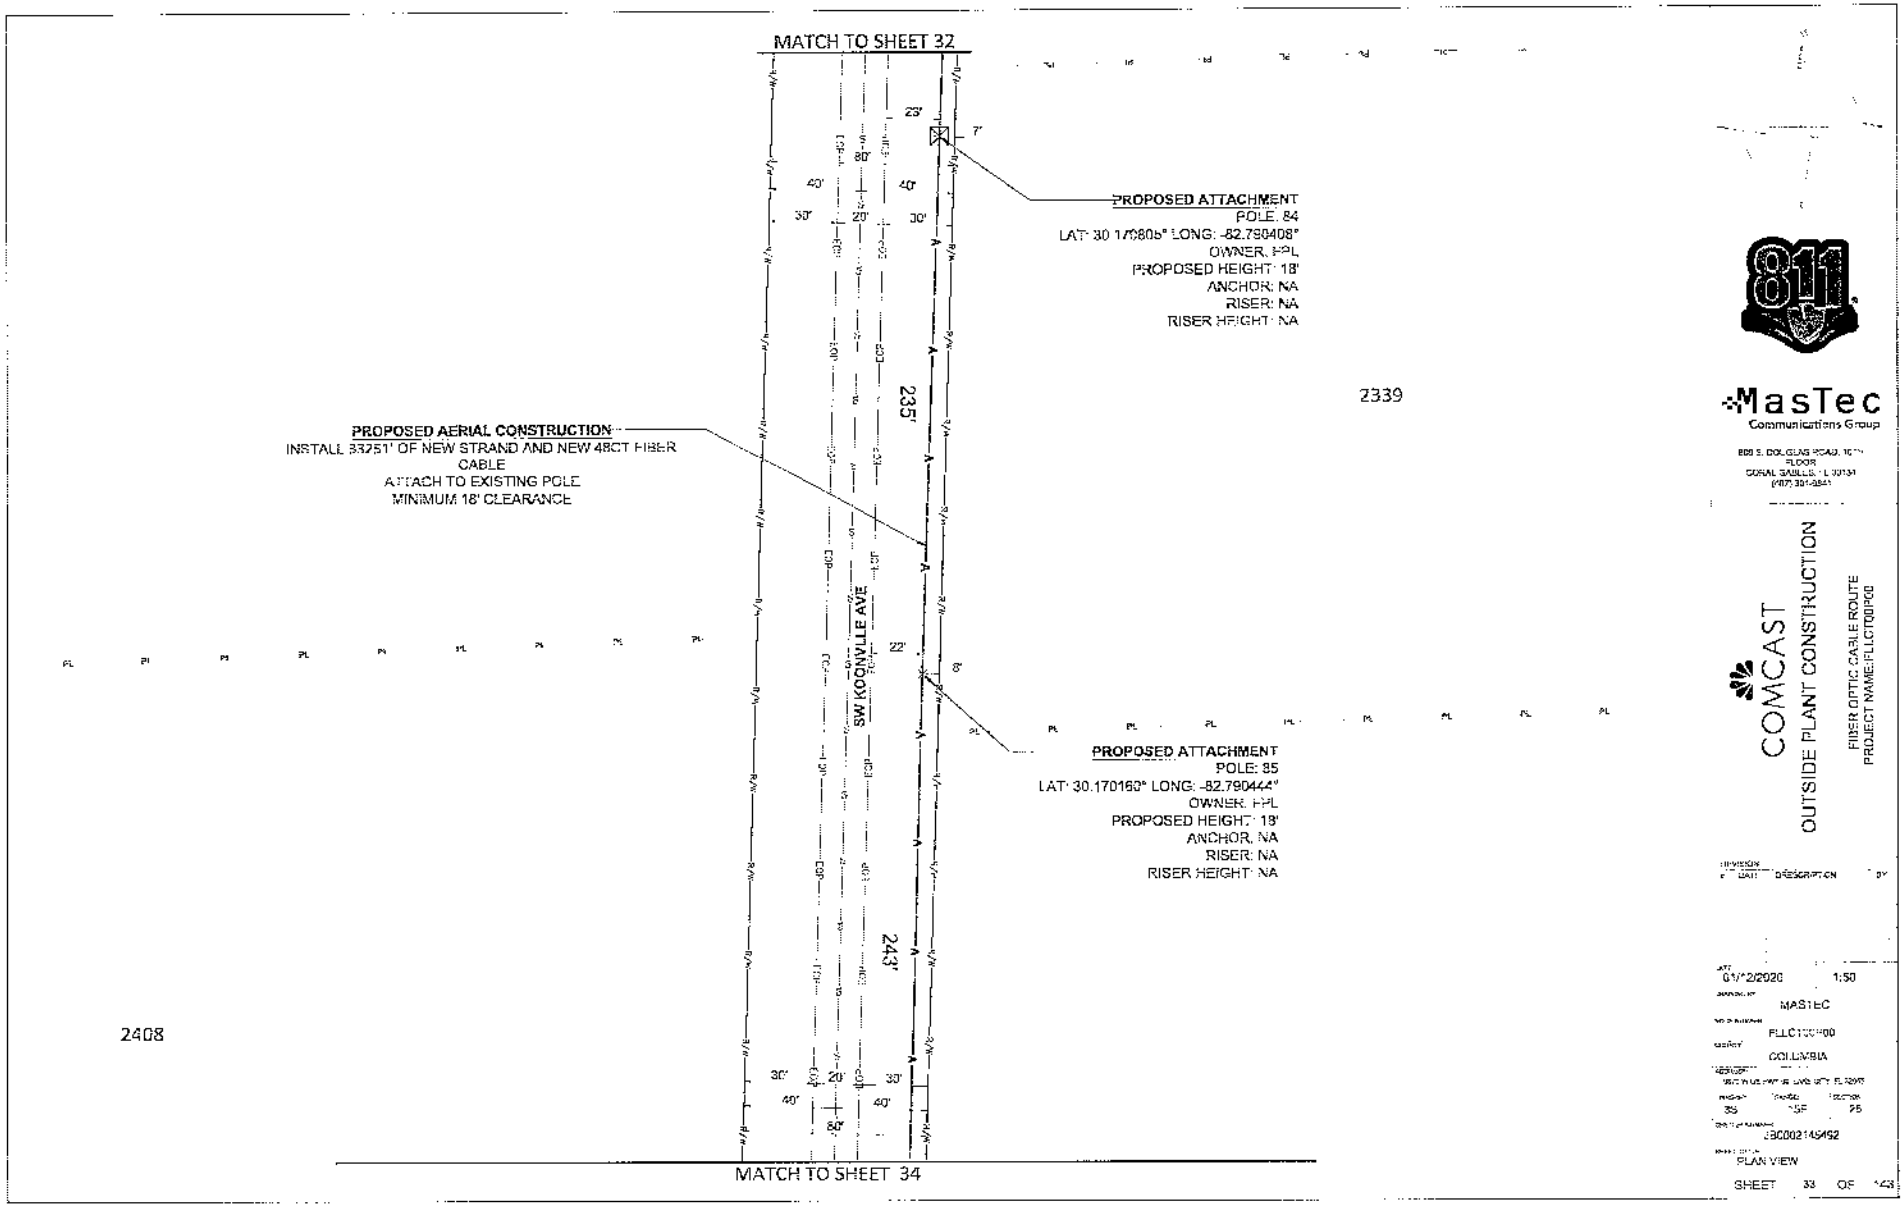

811

MasTec
Communications Group

COMCAST
OUTSIDE PLANT CONSTRUCTION

FIBER OPTIC CABLE ROUTE
PROJECT NAME:FLLCT00P00

DESCRIPTION

01/22/2020 1:50
MASTEC
COLUMBIA
35 SF 25
EBC00214S492
PLAN VIEW
SHEET 33 OF 143

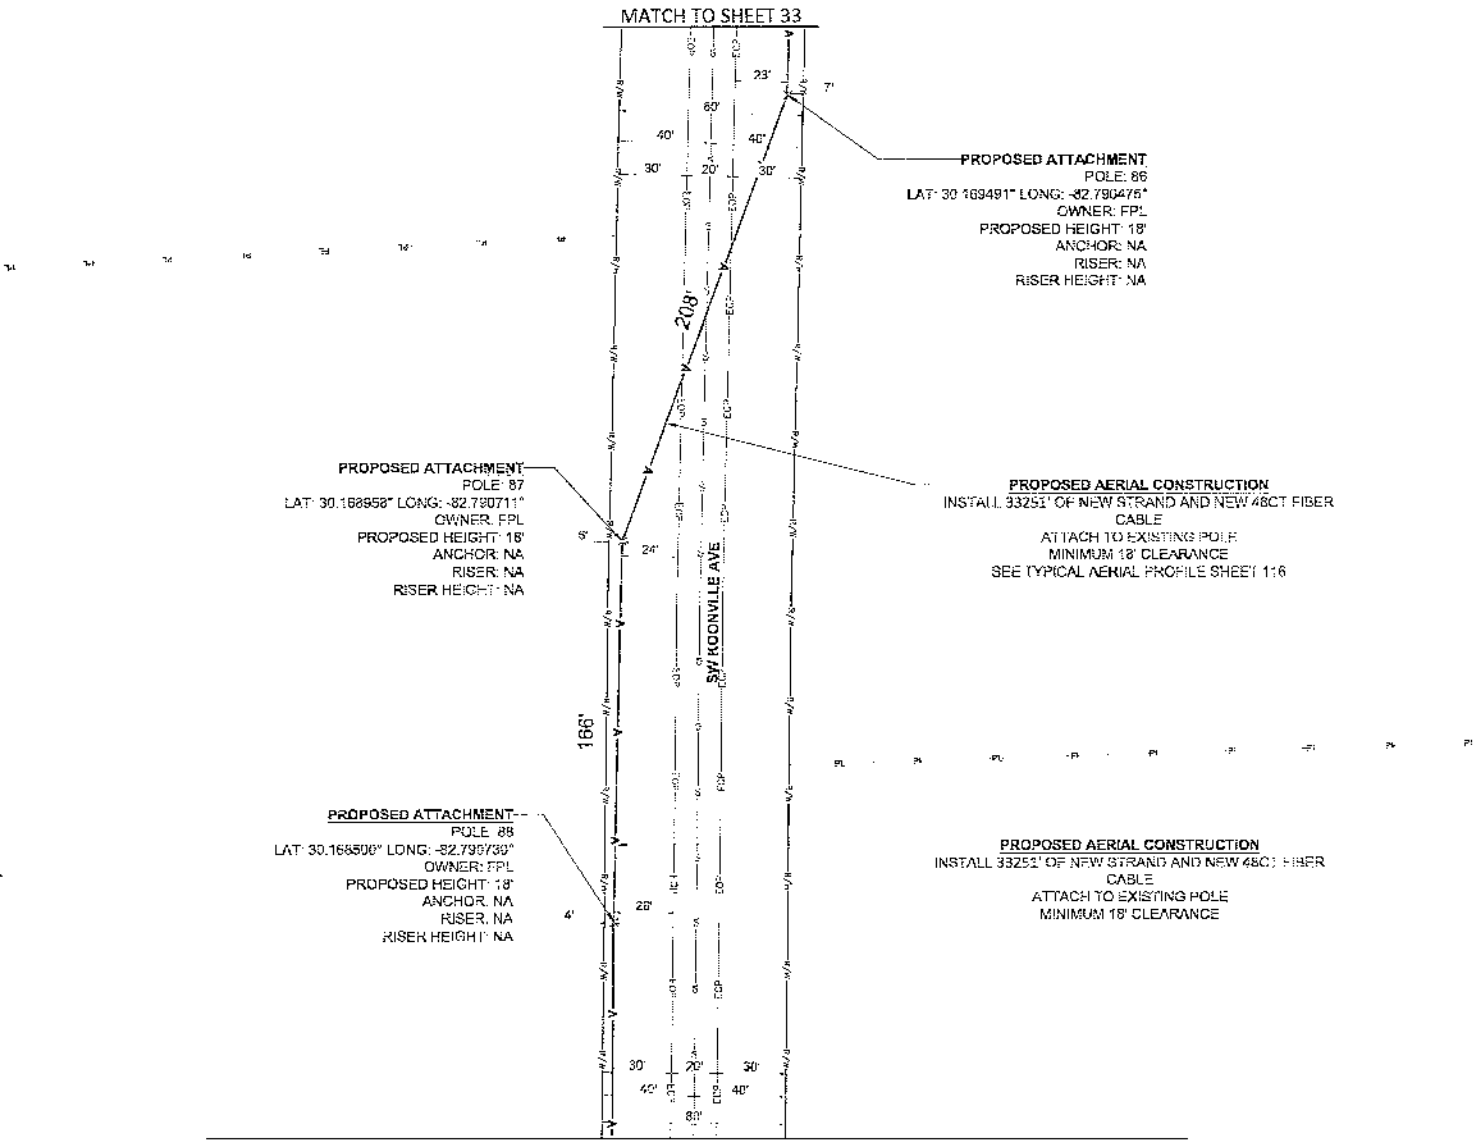

811

MasTec
Communications Group

COMCAST
OUTSIDE PLANT CONSTRUCTION

FIBER OPTIC CABLE ROUTE
PROJECT NAME: FLLCTCCP00

NO.	DATE	DESCRIPTION	BY

01/20/2026 1:50

MASTEC

FLLCTCCP00

COLUMBIA

38 19E 26

JB0002145482

PLAN VIEW

SHEET 34 OF 143

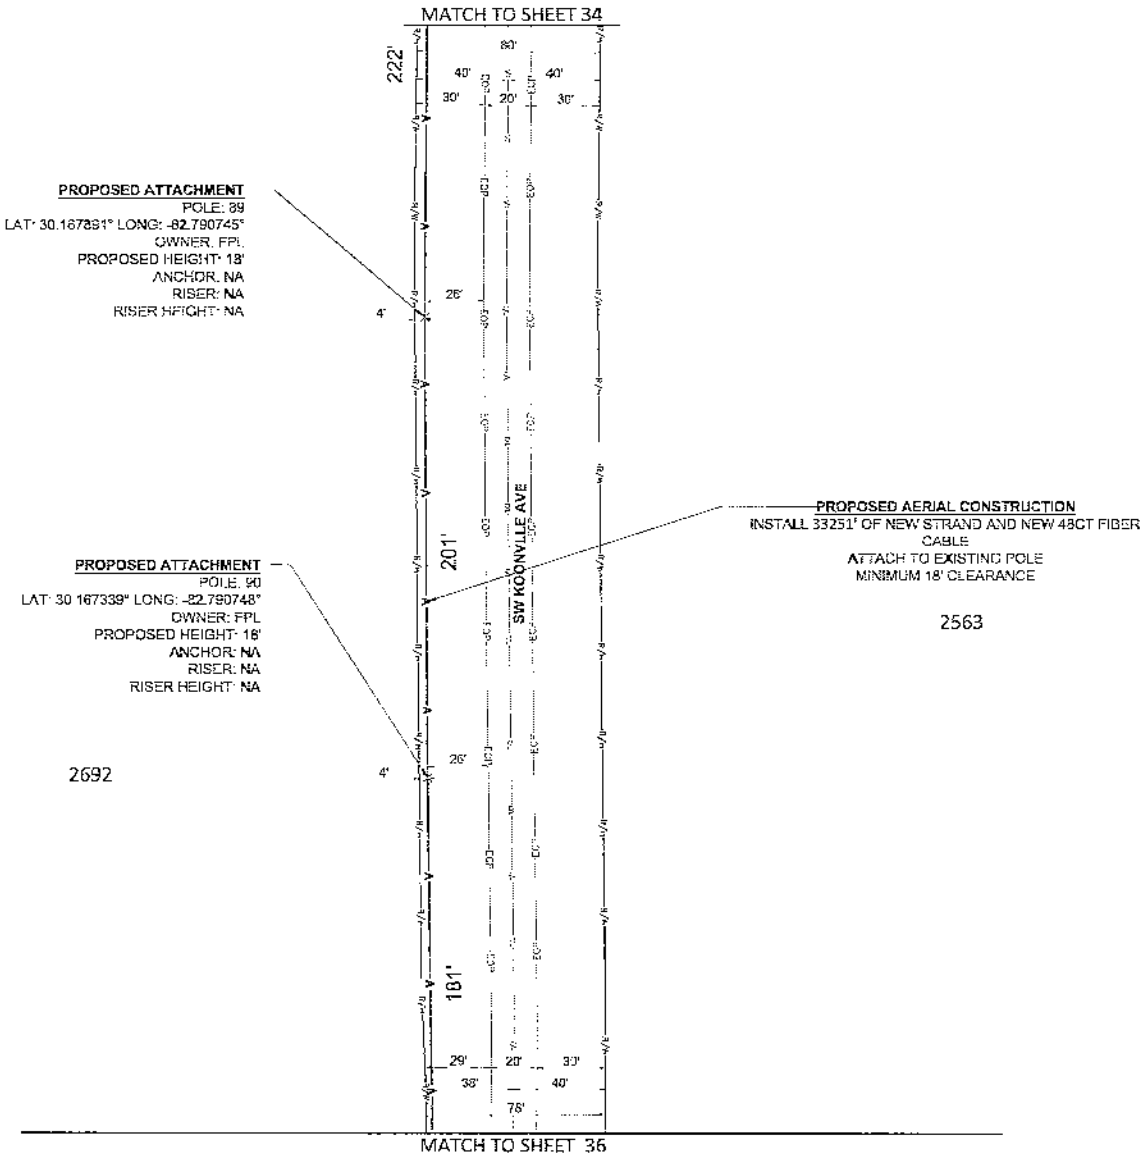

811

MasTec
Communications Group

COMCAST

OUTSIDE PLANT CONSTRUCTION

FIBER OPTIC CABLE ROUTE
PROJECT NAME: FLGT00900

REVISION

DATE	DESCRIPTION

01/12/2026 1:50

MASTEC

FLLCT00900

COLUMBIA

35 19E 26

JB0092164492

PLAN VIEW

SHEET 35 OF 143

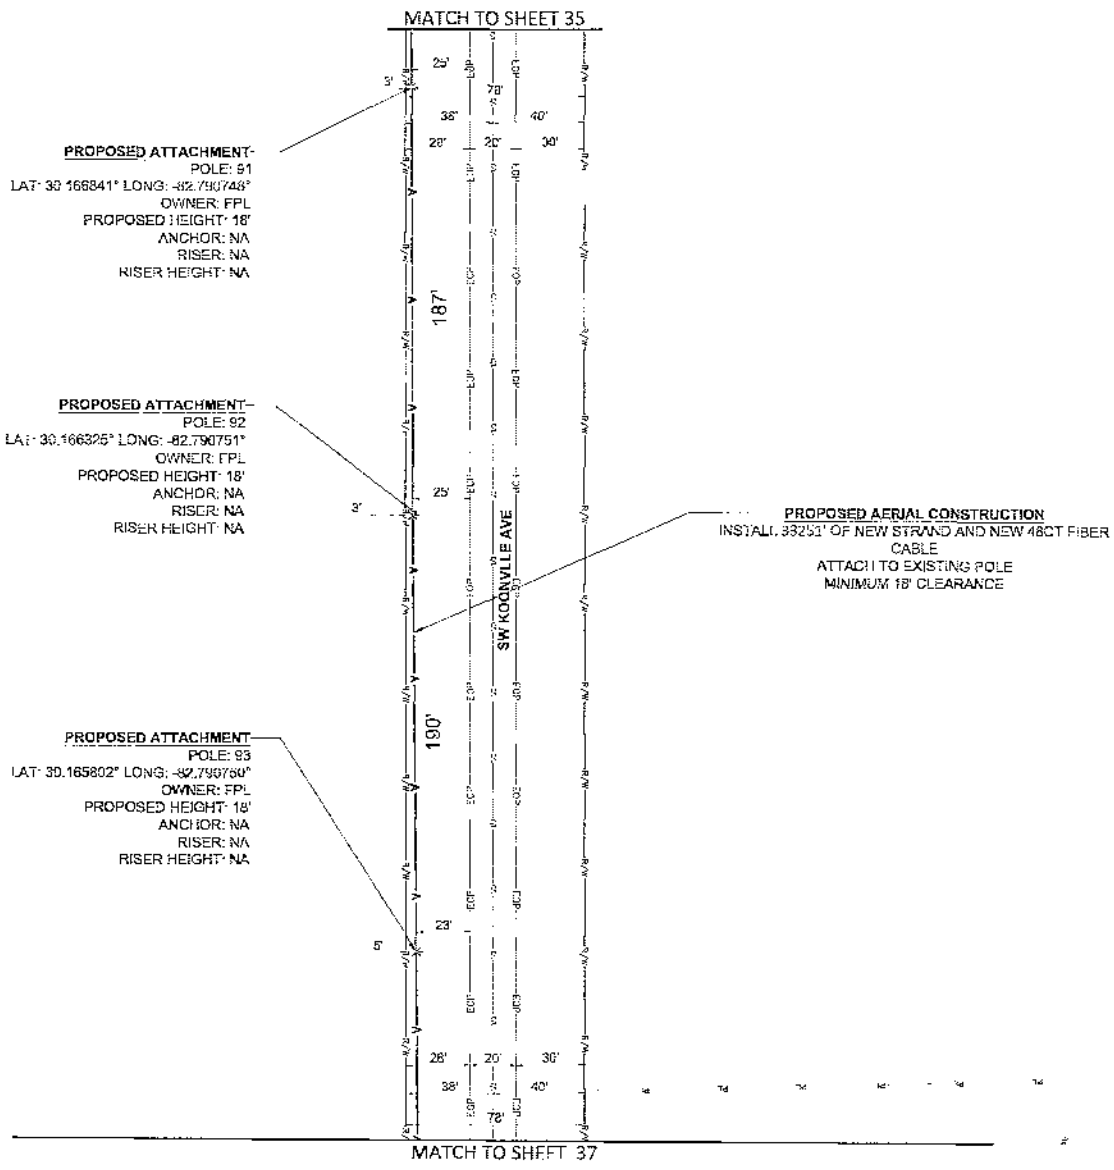

811

MasTec
Communications Group

COMCAST
OUTSIDE PLANT CONSTRUCTION
FIBER OPTIC CABLE ROUTE
PROJECT NAME: FLLCTCOP00

REVISION
NO. DATE BY

DATE: 01/12/2026 SCALE: 1:50
DRAWING BY: MASTEC
HUB NUMBER: FLLCTCOP00
COUNTY: COLUMBIA
ADDRESS:
SEC 01 TWP 3S RGE 15E
TOWNSHIP: 3S RANGE: 15E SECTION: 26
CABLE OR NUMBER: J35002145492
PLAN VIEW

SHEET 38 OF 143

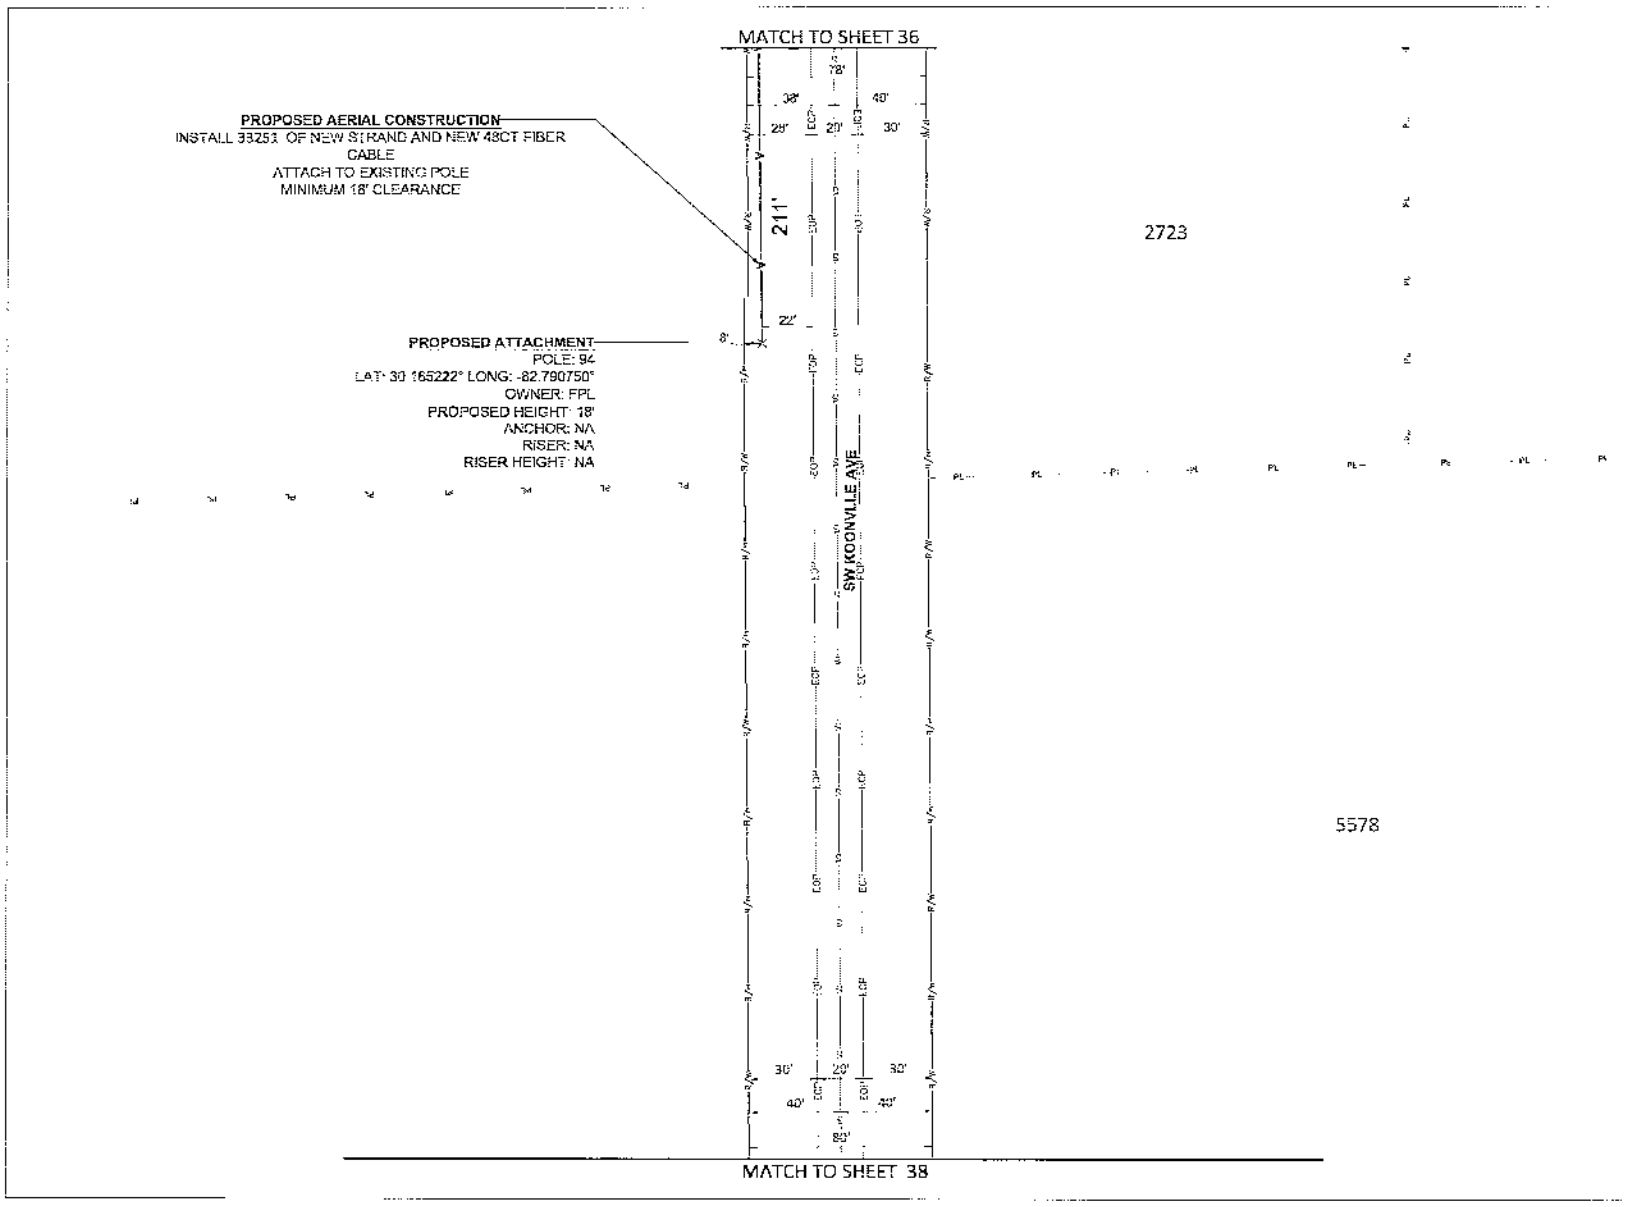

811

MasTec
Communications Group

COMCAST
OUTSIDE PLANT CONSTRUCTION
FIBER OPTIC CABLE ROUTE
PROJECT NAME:FLLCTC0900

01/12/2026 1:50
MASTEC
FLLCTC0900
COLUMBIA
JB00921 45492
PLAN VIEW
SHEET 37 OF 143

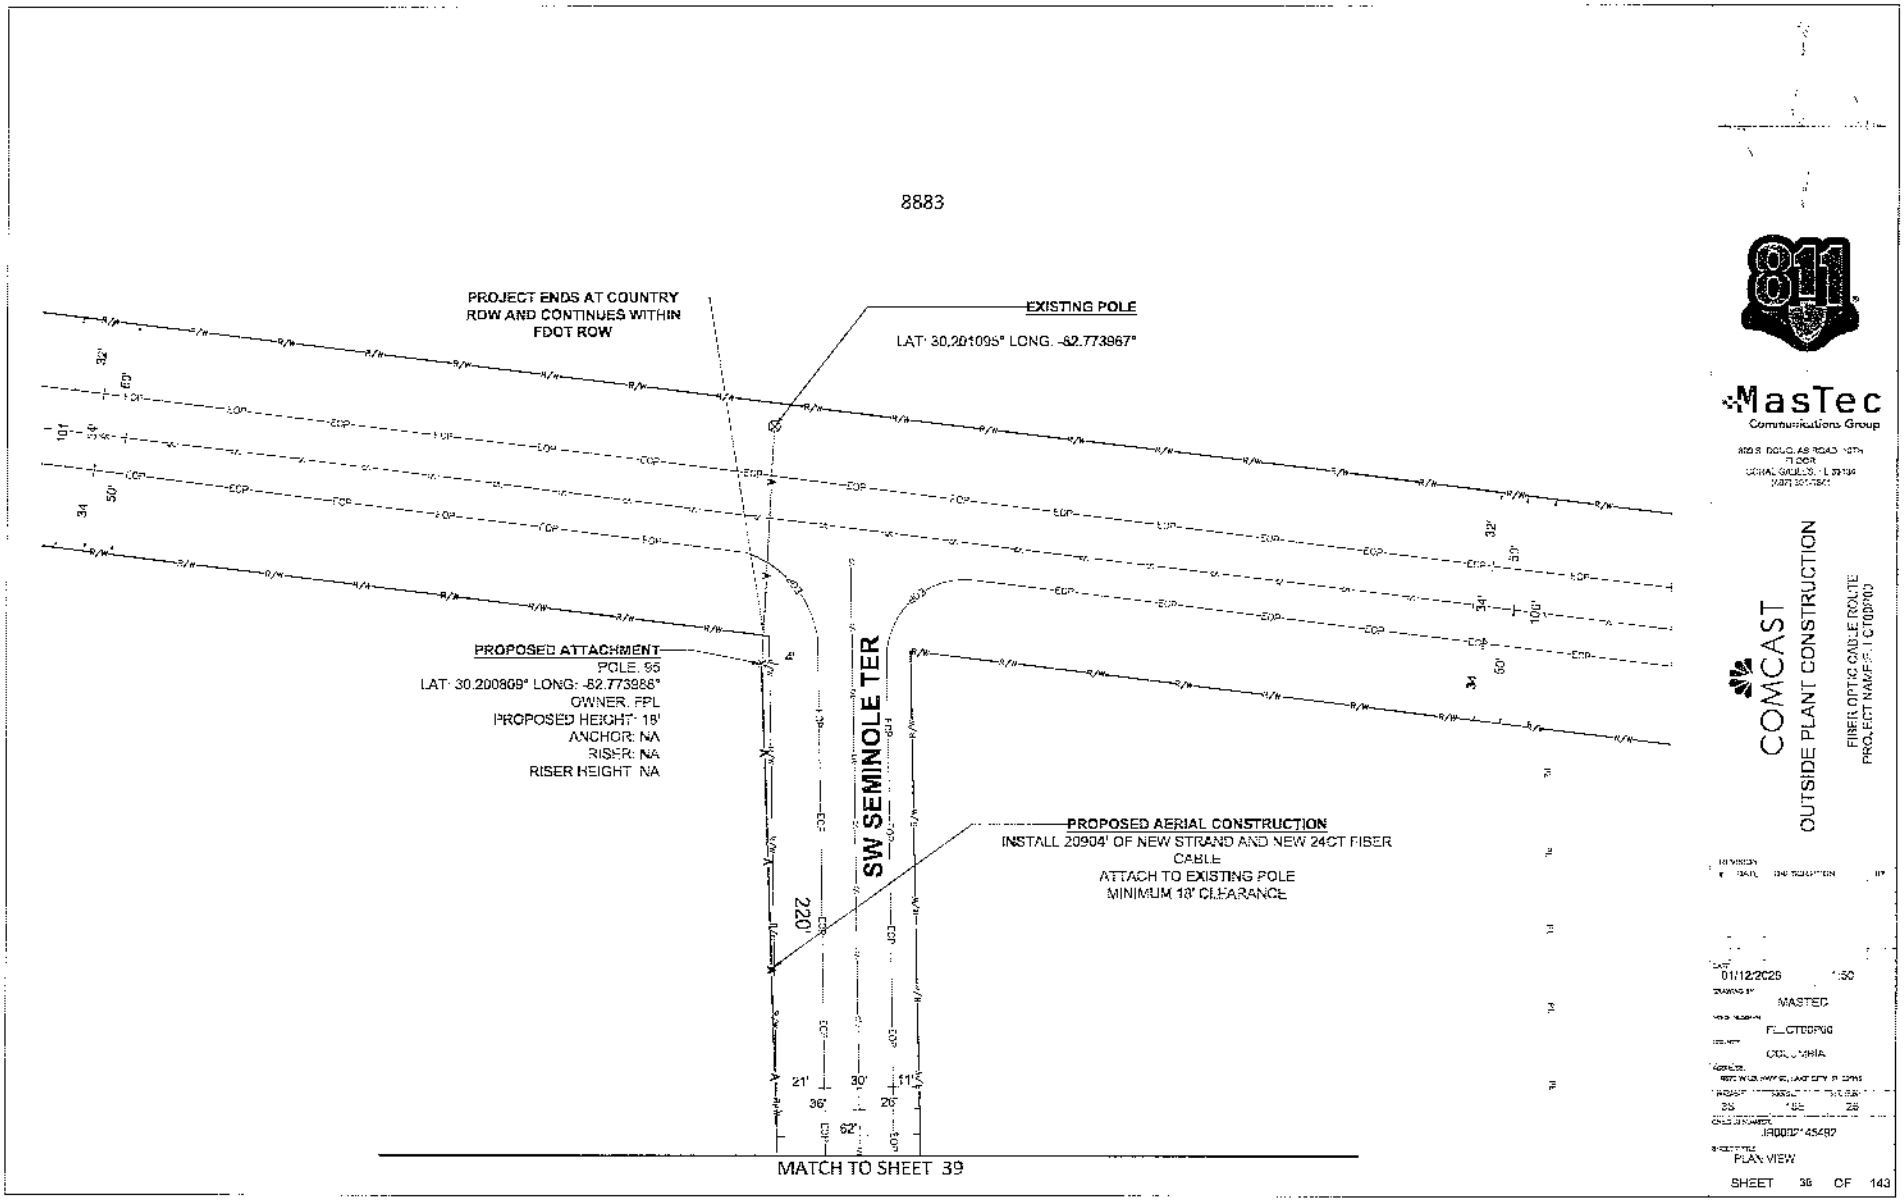
8883
PROJECT ENDS AT COUNTRY ROW AND CONTINUES WITHIN FDOT ROW
EXISTING POLE
LAT: 30.201095° LONG: -82.773967°
PROPOSED ATTACHMENT
POLE: 95
LAT: 30.200869° LONG: -82.773988°
OWNER: FPL
PROPOSED HEIGHT: 18'
ANCHOR: NA
RISER: NA
RISER HEIGHT: NA
SW SEMINOLE TER
PROPOSED AERIAL CONSTRUCTION
INSTALL 20904' OF NEW STRAND AND NEW 24CT FIBER CABLE
ATTACH TO EXISTING POLE
MINIMUM 18' CLEARANCE
220'
MATCH TO SHEET 39
811
MasTec
Communications Group
COMCAST
OUTSIDE PLANT CONSTRUCTION
FIBER OPTIC CABLE ROUTE
01/12/2026
MASTEC
COLUMBIA
PLAN VIEW
SHEET 38 OF 143

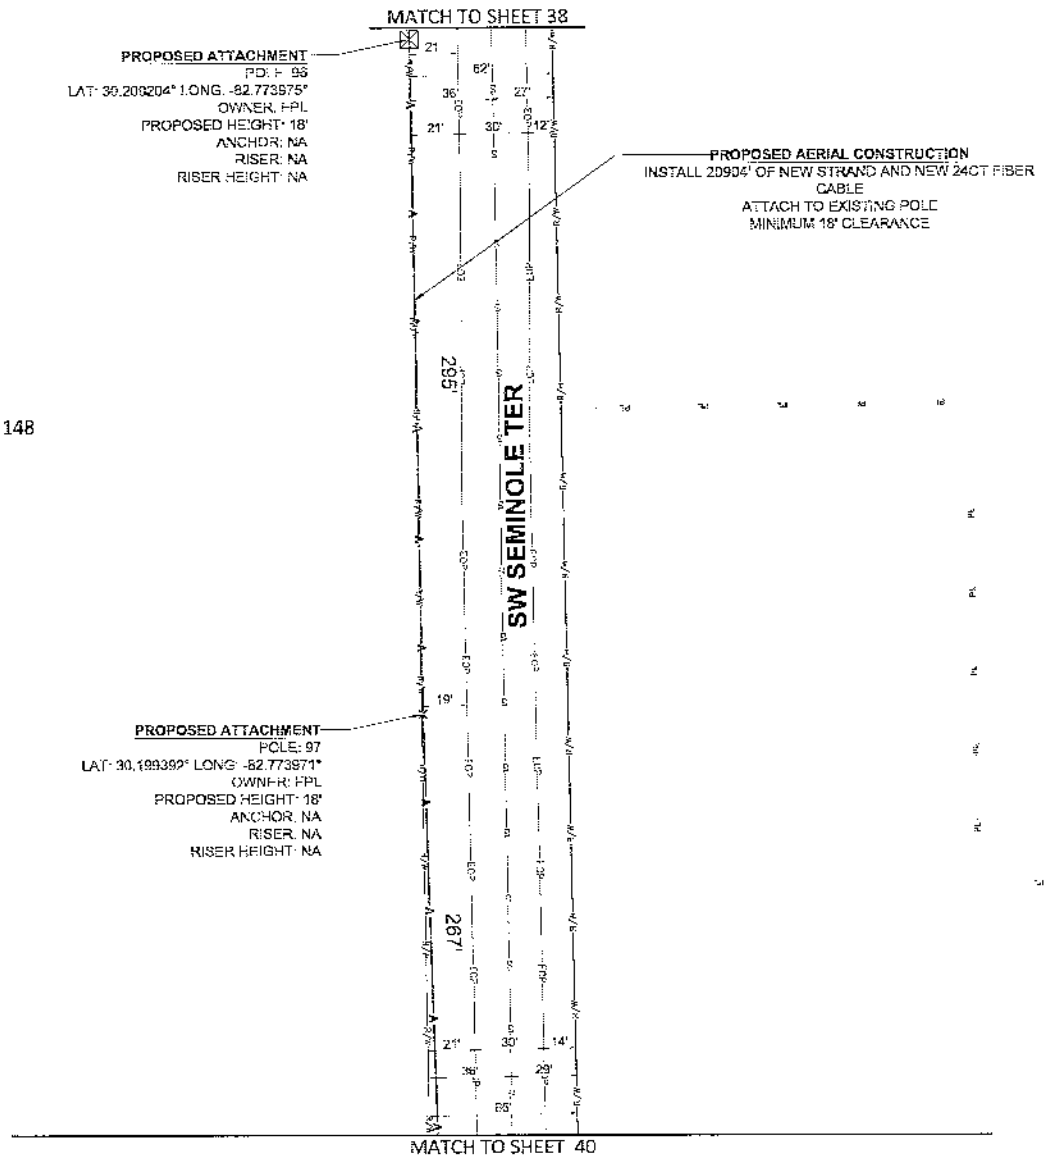

8792

811

MasTec
Communications Group

COMCAST
OUTSIDE PLANT CONSTRUCTION
FIBER OPTIC CABLE ROUTE
PROJECT NAME/FLCT/DPD0

DESCRIPTION

01/12/2023 1:50
MASTEC
FLCTDDP00
COLUMBIA
36 150 25
JSC0021454S2
PLAN VIEW

SHEET 39 OF 143

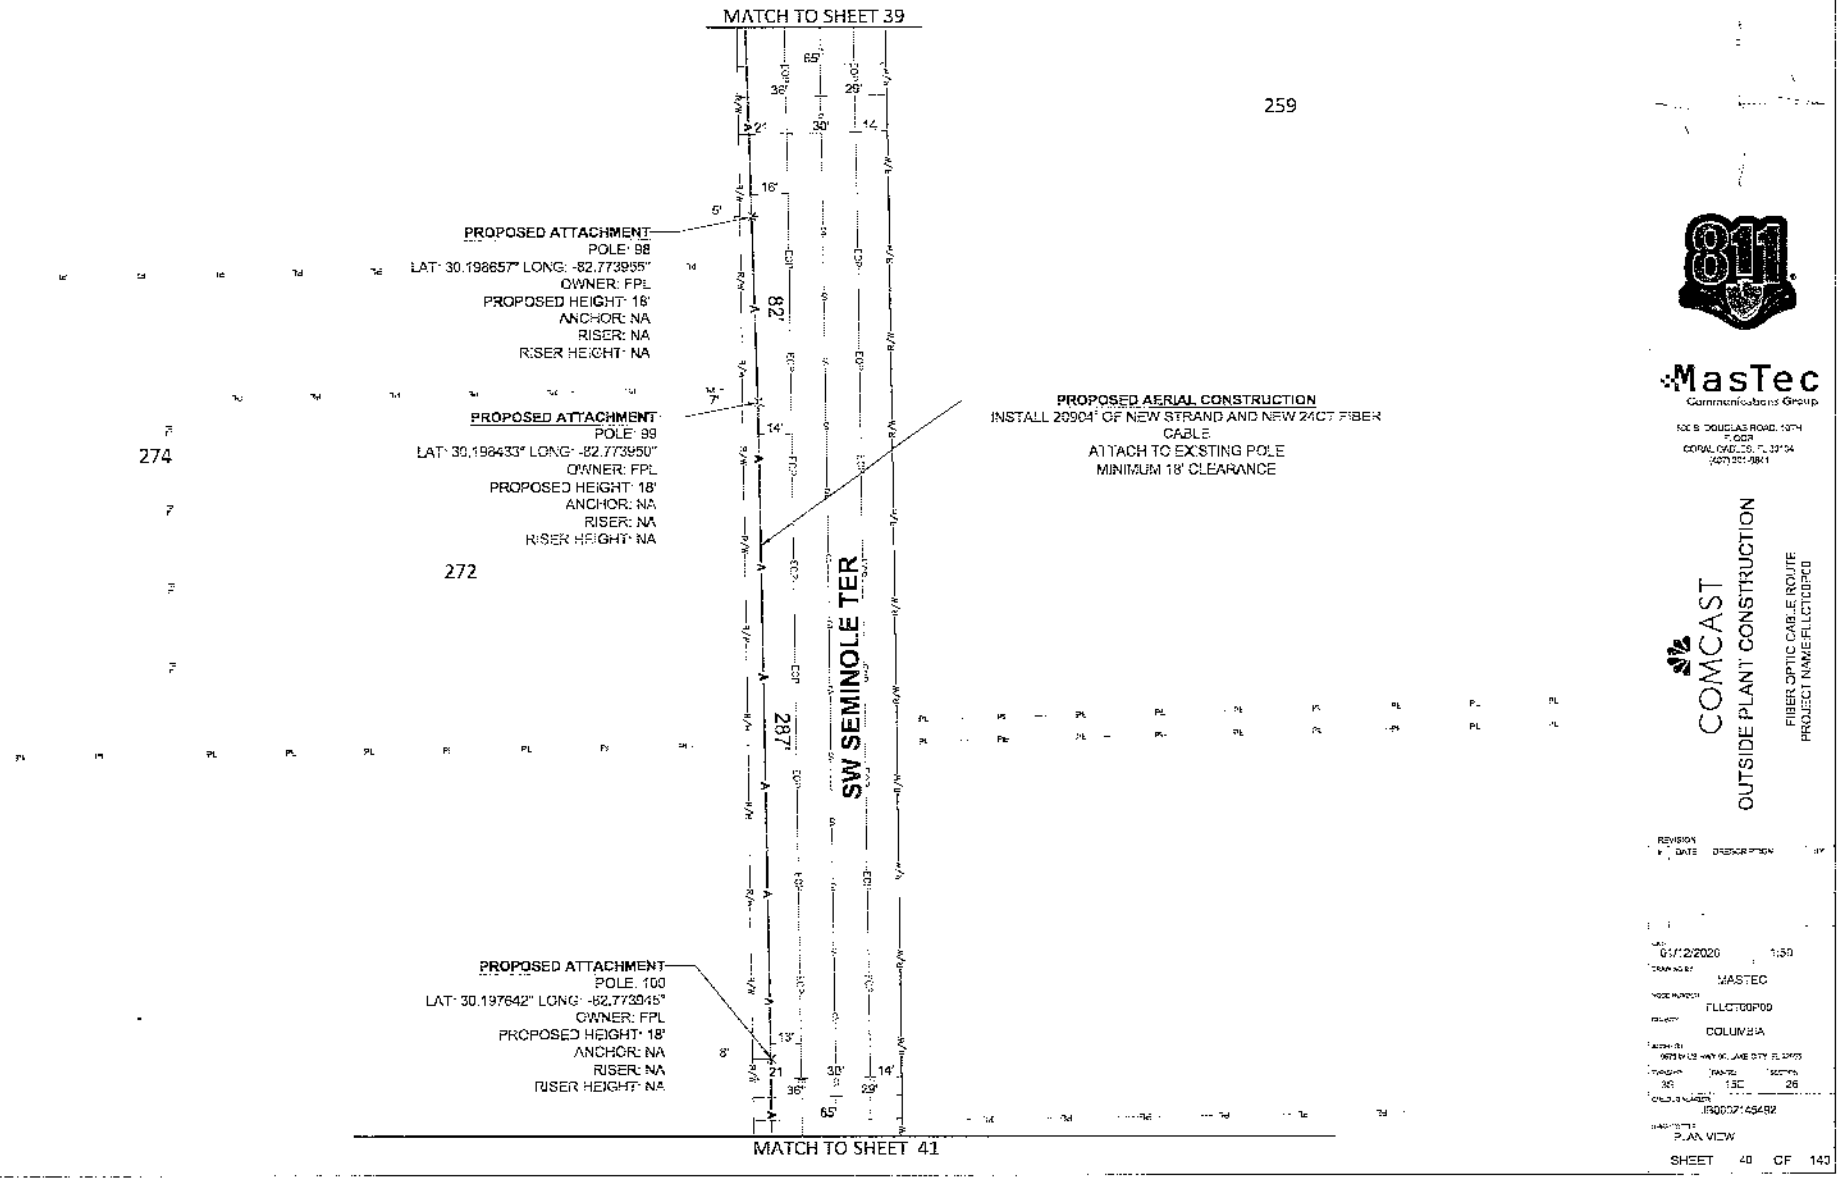

811

MasTec
Communications Group

COMCAST
OUTSIDE PLANT CONSTRUCTION

FIBER OPTIC CABLE ROUTE
PROJECT NAME:FLLCT00P00

REVISION
DATE DESCRIPTION BY

03/12/2020 1:50
MASTEC
FLLCT00P00
COLUMBIA
38 15C 26
J800071454B2
PLAN VIEW

SHEET 40 OF 140

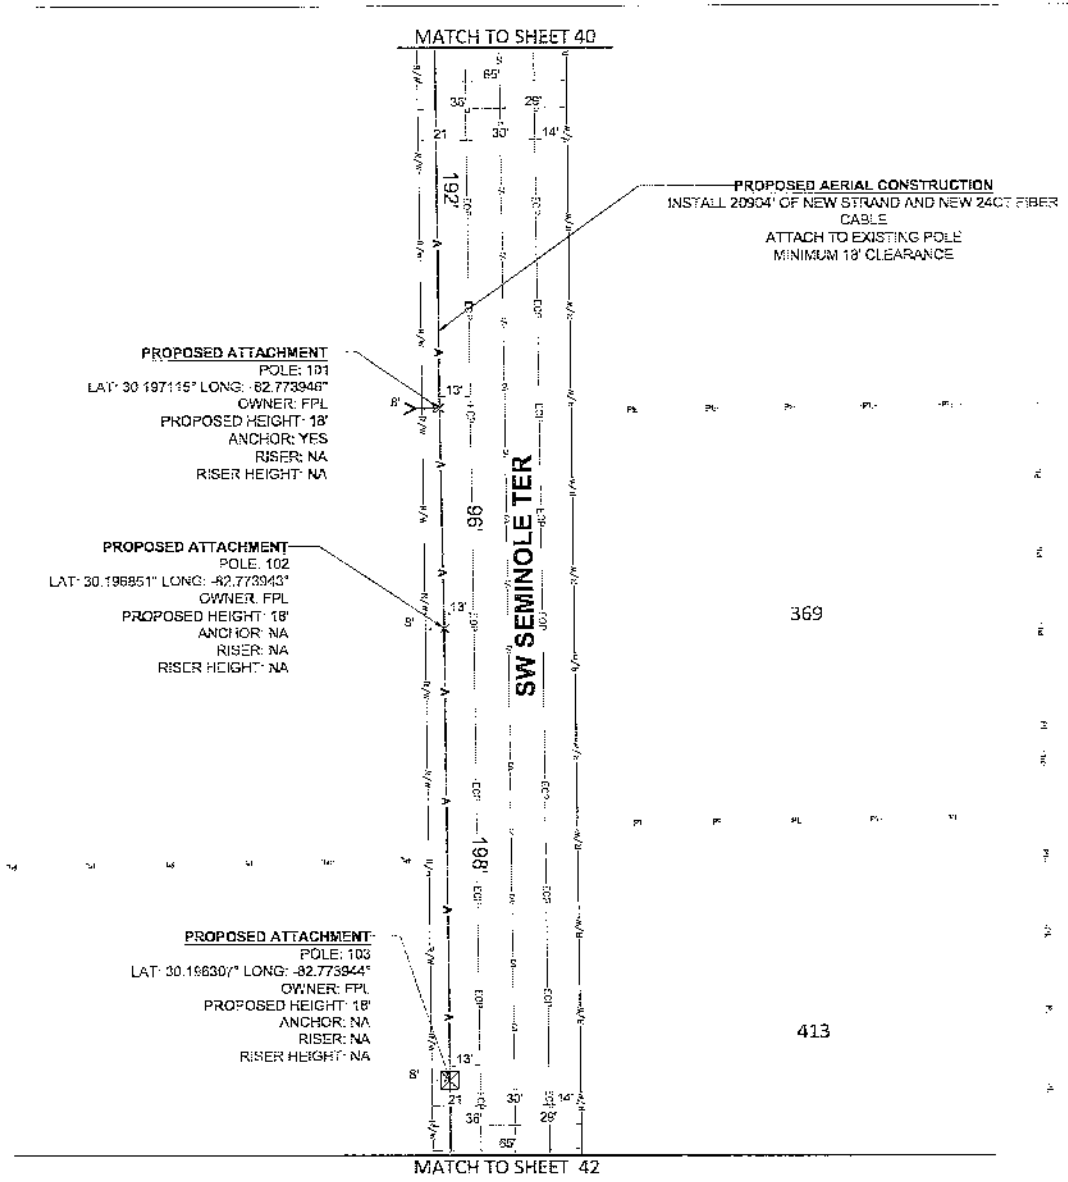

811

MasTec
Communications Group

COMCAST
OUTSIDE PLANT CONSTRUCTION
FIBER OPTIC CABLE ROUTE
PROJECT NAME: FL CT03P03

REVISED BY	DATE	DESCRIPTION	BY

DATE: 01/12/2026
DRAWING BY: MASTEC
NODE NUMBER: FLLCT00P03
PROJECT: COLUMBIA
3S 16E 25
JB0002145492
PLAN VIEW

SHEET 41 OF 143

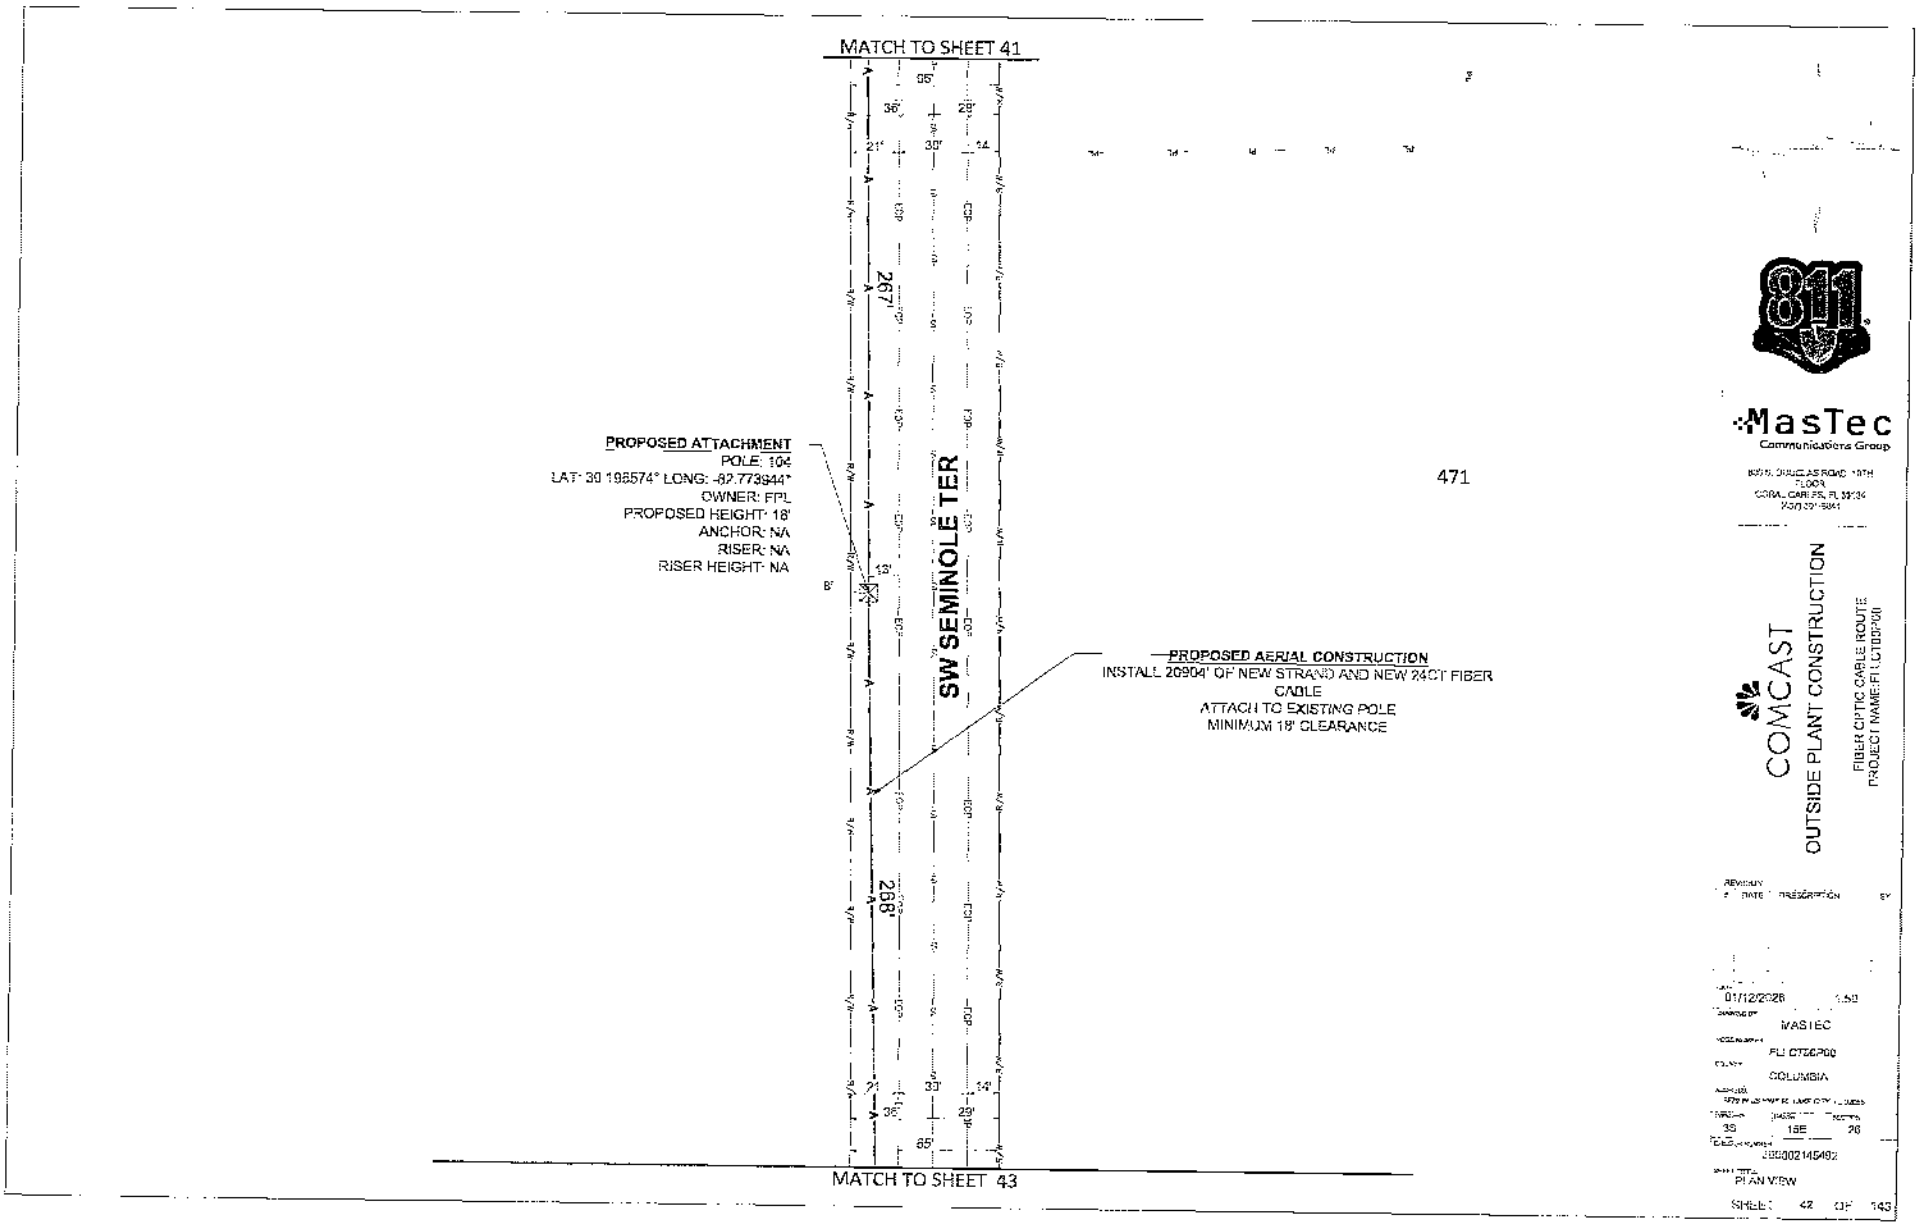
MATCH TO SHEET 41
SW SEMINOLE TER
267'
268'
471
PROPOSED ATTACHMENT
POLE: 104
LAT: 30.198574° LONG: -82.773944°
OWNER: FPL
PROPOSED HEIGHT: 18'
ANCHOR: NA
RISER: NA
RISER HEIGHT: NA
PROPOSED AERIAL CONSTRUCTION
INSTALL 20904' OF NEW STRAND AND NEW 24CT FIBER CABLE
ATTACH TO EXISTING POLE
MINIMUM 18' CLEARANCE
MATCH TO SHEET 43
811
MasTec
Communications Group
COMCAST
OUTSIDE PLANT CONSTRUCTION
FIBER CIVTIC CABLE ROUTE
PROJECT NAME: FLCTBSP01
REVISION
NO. DATE DESCRIPTION BY
01/12/2026
MASTEC
FLCTBSP00
COLUMBIA
35
15E
26
PLAN VIEW
SHEET 42 OF 143

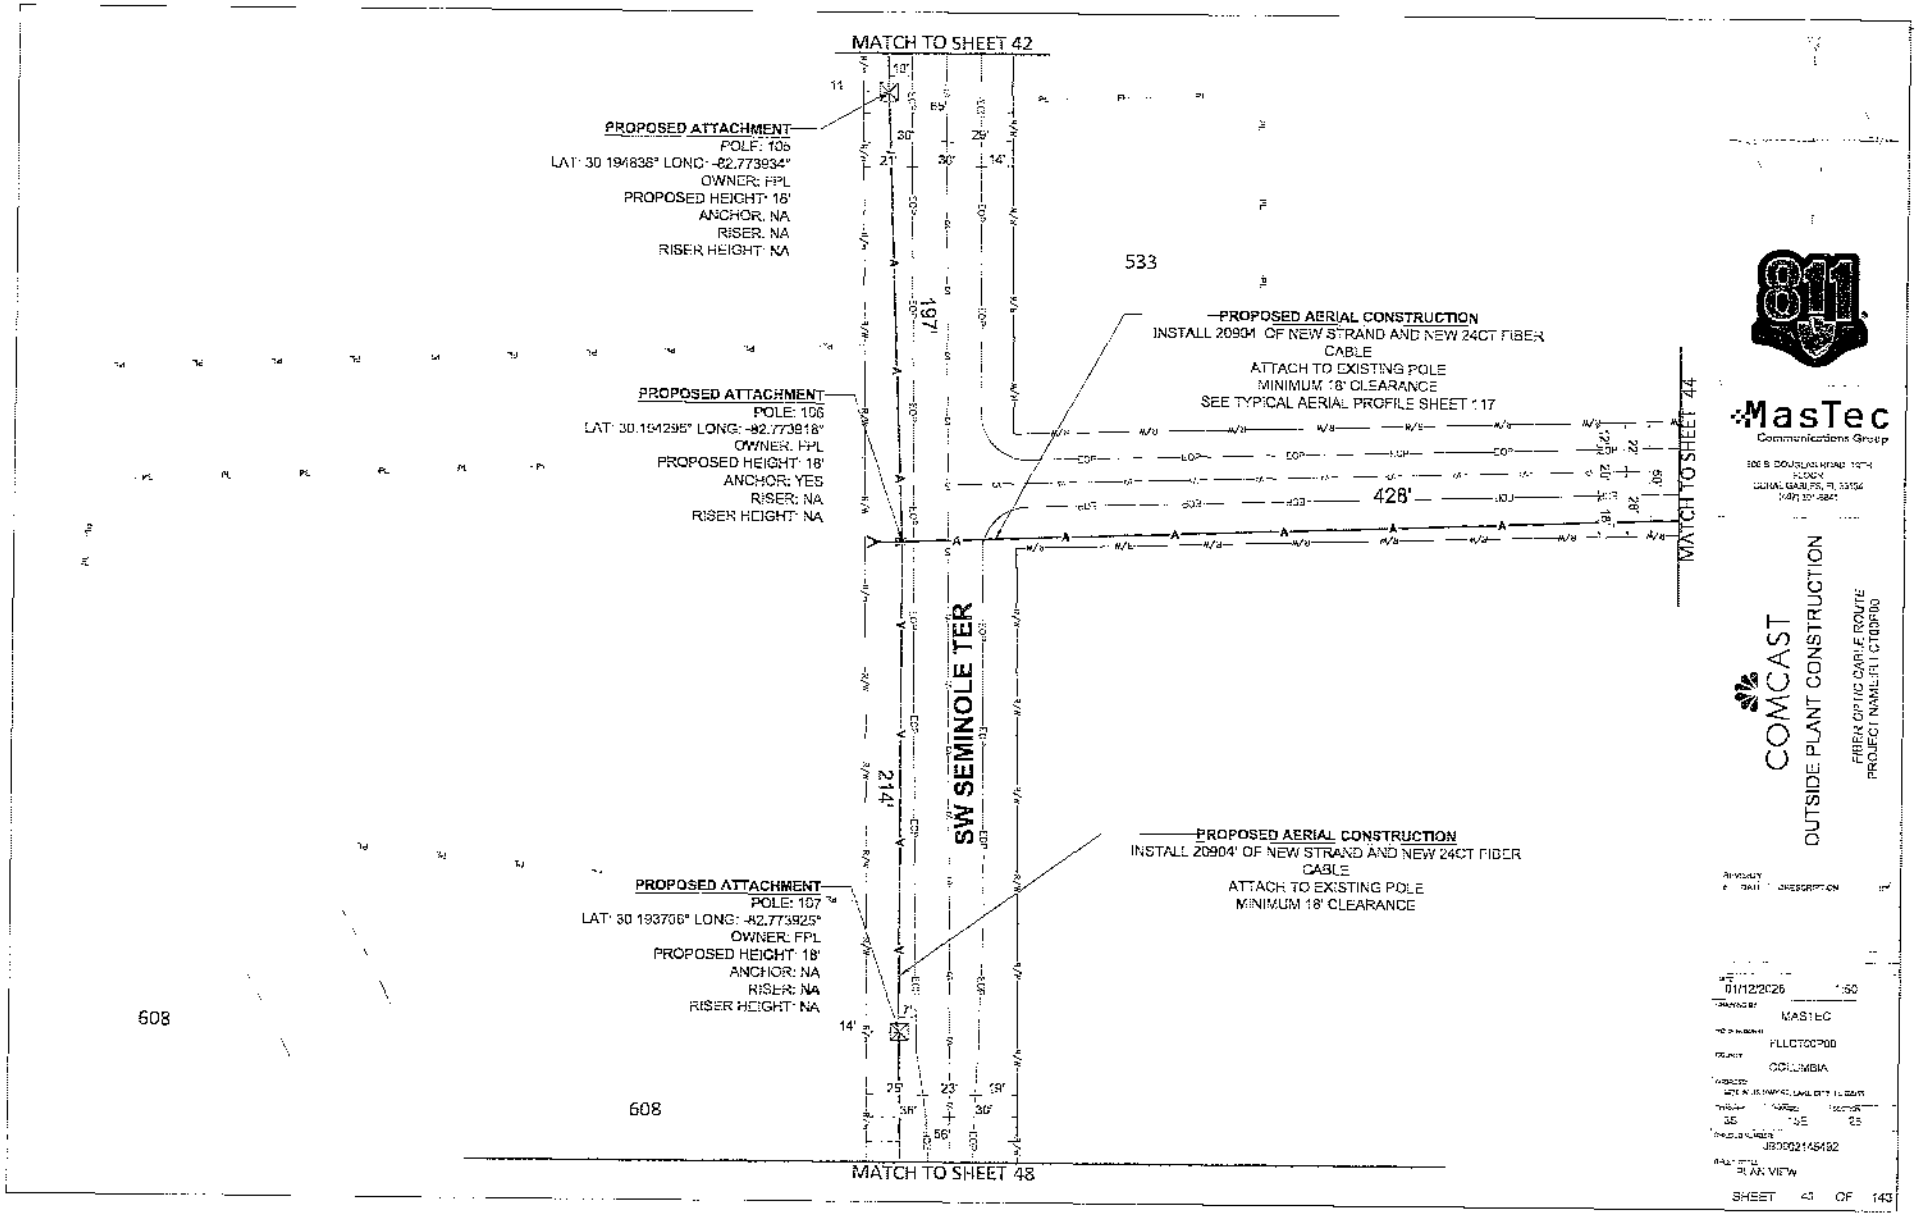
MATCH TO SHEET 42
PROPOSED ATTACHMENT
POLE: 106
LAT: 30.194838° LONG: -82.773934°
OWNER: FPL
PROPOSED HEIGHT: 18'
ANCHOR: NA
RISER: NA
RISER HEIGHT: NA
533
PROPOSED AERIAL CONSTRUCTION
INSTALL 20904' OF NEW STRAND AND NEW 24CT FIBER CABLE
ATTACH TO EXISTING POLE
MINIMUM 18' CLEARANCE
SEE TYPICAL AERIAL PROFILE SHEET 117
PROPOSED ATTACHMENT
POLE: 106
LAT: 30.194295° LONG: -82.773818°
OWNER: FPL
PROPOSED HEIGHT: 18'
ANCHOR: YES
RISER: NA
RISER HEIGHT: NA
428'
MATCH TO SHEET 44
SW SEMINOLE TER
214'
PROPOSED AERIAL CONSTRUCTION
INSTALL 20904' OF NEW STRAND AND NEW 24CT FIBER CABLE
ATTACH TO EXISTING POLE
MINIMUM 18' CLEARANCE
PROPOSED ATTACHMENT
POLE: 107
LAT: 30.193706° LONG: -82.773925°
OWNER: FPL
PROPOSED HEIGHT: 18'
ANCHOR: NA
RISER: NA
RISER HEIGHT: NA
608
608
MATCH TO SHEET 48
811
MasTec
Communications Group
COMCAST
OUTSIDE PLANT CONSTRUCTION
FIBER OPTIC CABLE ROUTE
PROJECT NAME: FLLCTGCP00
DESCRIPTION
01/12/2026
MASTEC
FLLCTGCP00
COLUMBIA
JB3902145492
PLAN VIEW
SHEET 43 OF 143

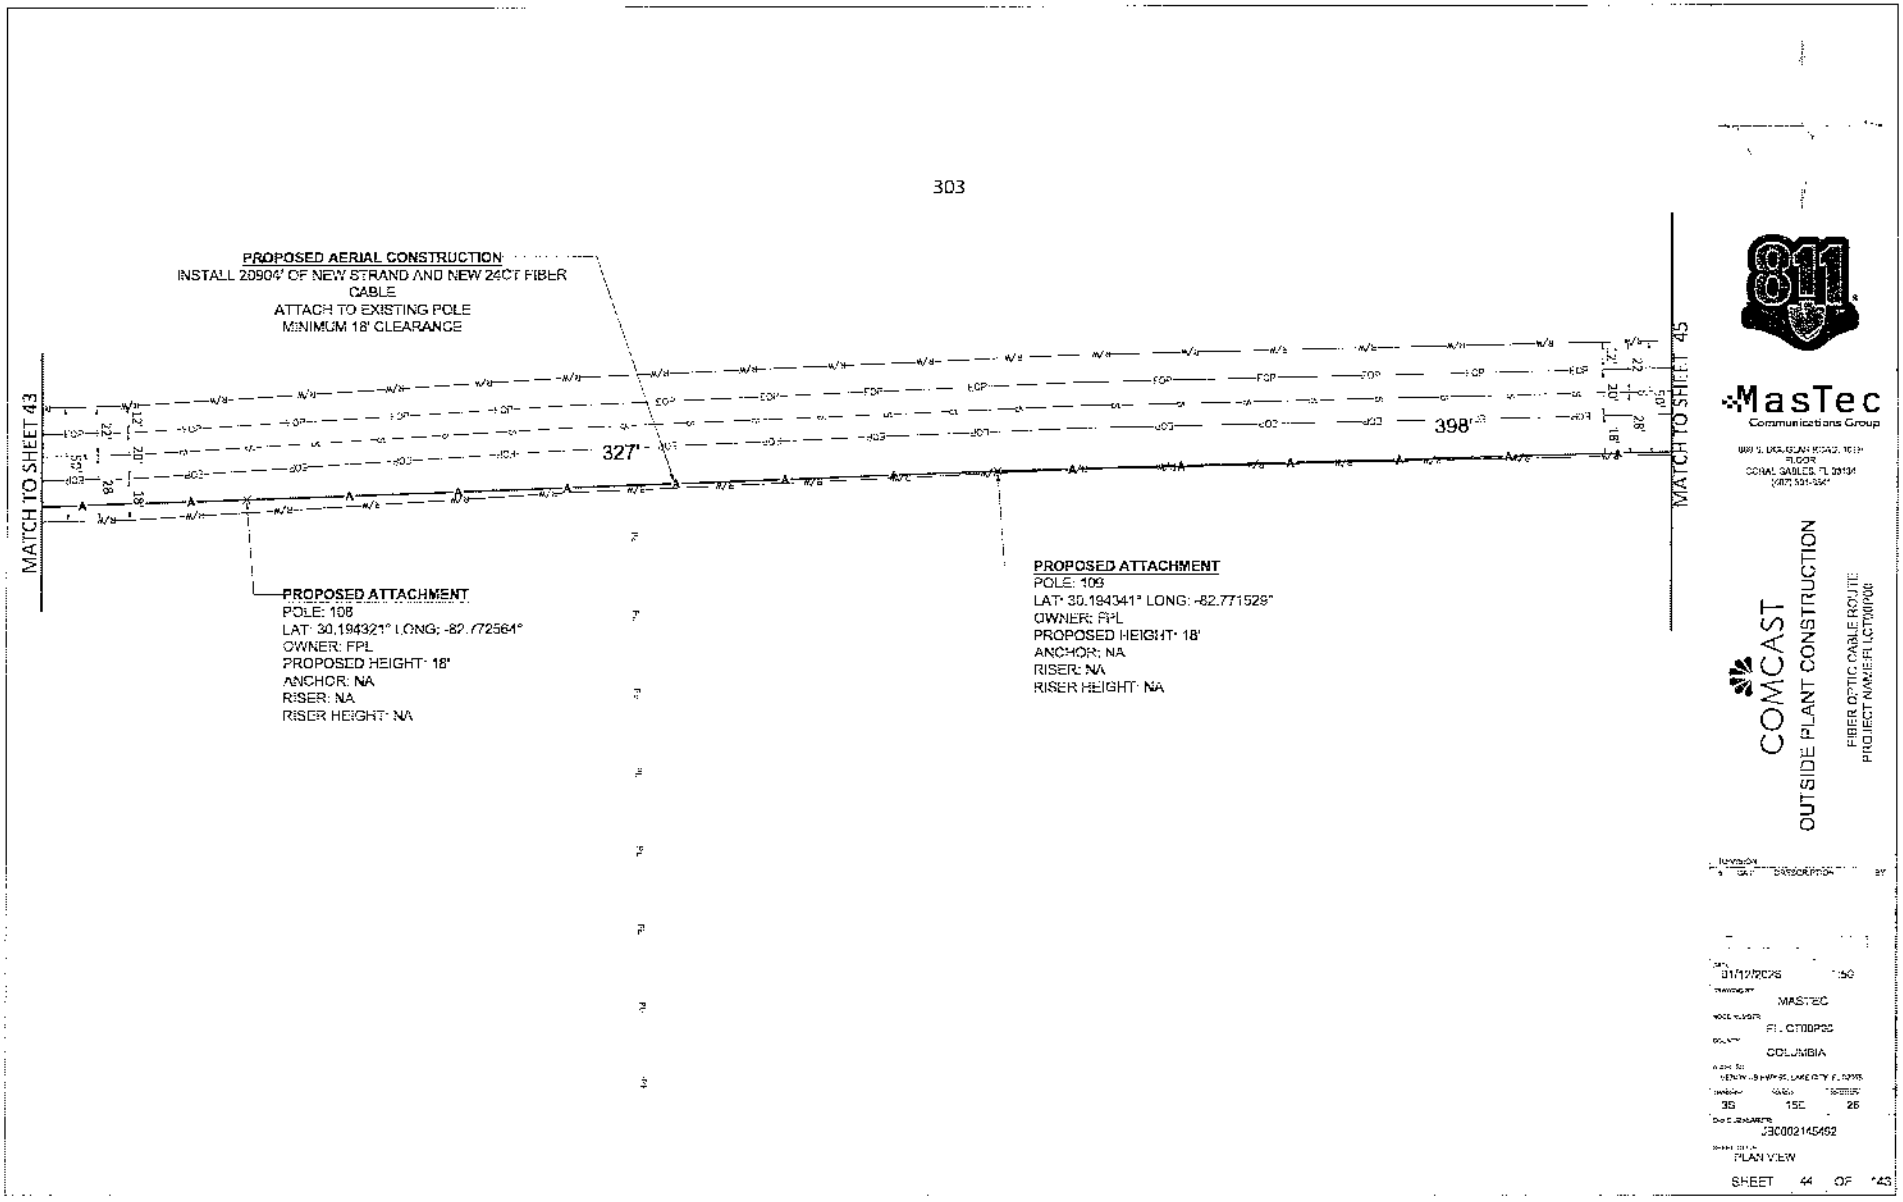
303
PROPOSED AERIAL CONSTRUCTION
INSTALL 20904' OF NEW STRAND AND NEW 24CT FIBER CABLE
ATTACH TO EXISTING POLE
MINIMUM 18' CLEARANCE
MATCH TO SHEET 43
MATCH TO SHEET 45
327'
398'
PROPOSED ATTACHMENT
POLE: 108
LAT: 30.194321° LONG: -82.772564°
OWNER: FPL
PROPOSED HEIGHT: 18'
ANCHOR: NA
RISER: NA
RISER HEIGHT: NA
PROPOSED ATTACHMENT
POLE: 109
LAT: 30.194341° LONG: -82.771529°
OWNER: FPL
PROPOSED HEIGHT: 18'
ANCHOR: NA
RISER: NA
RISER HEIGHT: NA
811
MasTec
Communications Group
COMCAST
OUTSIDE PLANT CONSTRUCTION
FIBER OPTIC CABLE ROUTE
PROJECT NAME:FLCT00P00
DESCRIPTION
01/12/2026
MASTEC
FL CT00P00
COLUMBIA
35
15E
26
23C002145492
PLAN VIEW
SHEET 44 OF 143

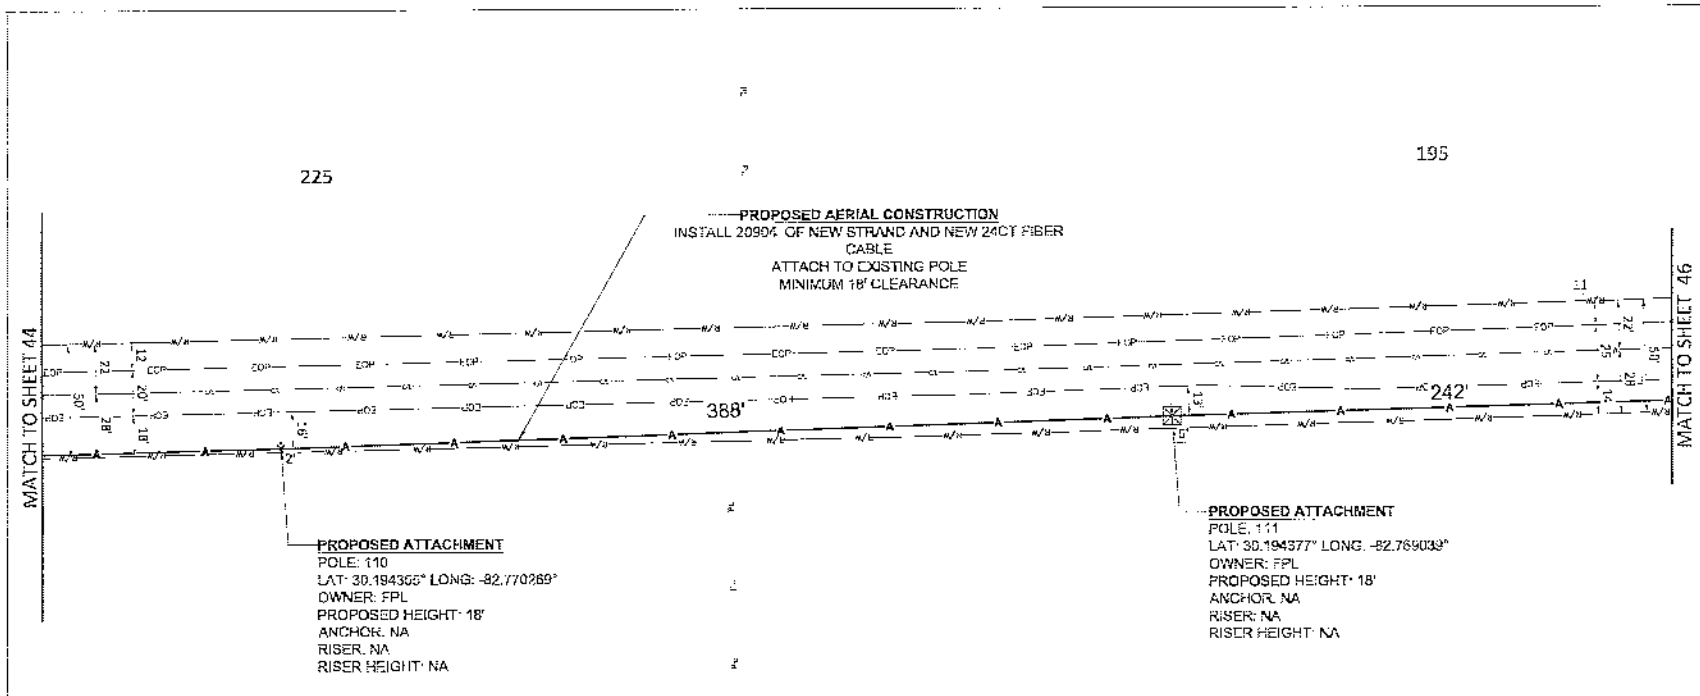

811

MasTec
Communications Group

COMCAST

OUTSIDE PLANT CONSTRUCTION

FIBER OPTIC CABLE ROUTE
PROJECT NAME: FLLCTDCP00

REVISION #	DATE	DESCRIPTION	BY

DATE: 01/12/2026 SCALE: 1:50
DRAWN BY: MASTEC
JOB NUMBER: FLLCTDCP00
COUNTY: COLUMBIA
ADDRESS: [illegible]
TWP: 3S RNG: 15E SEC: 25
LOCATION NUMBER: JB302145492
DRAWING TITLE: PLAN VIEW

SHEET 45 OF 143

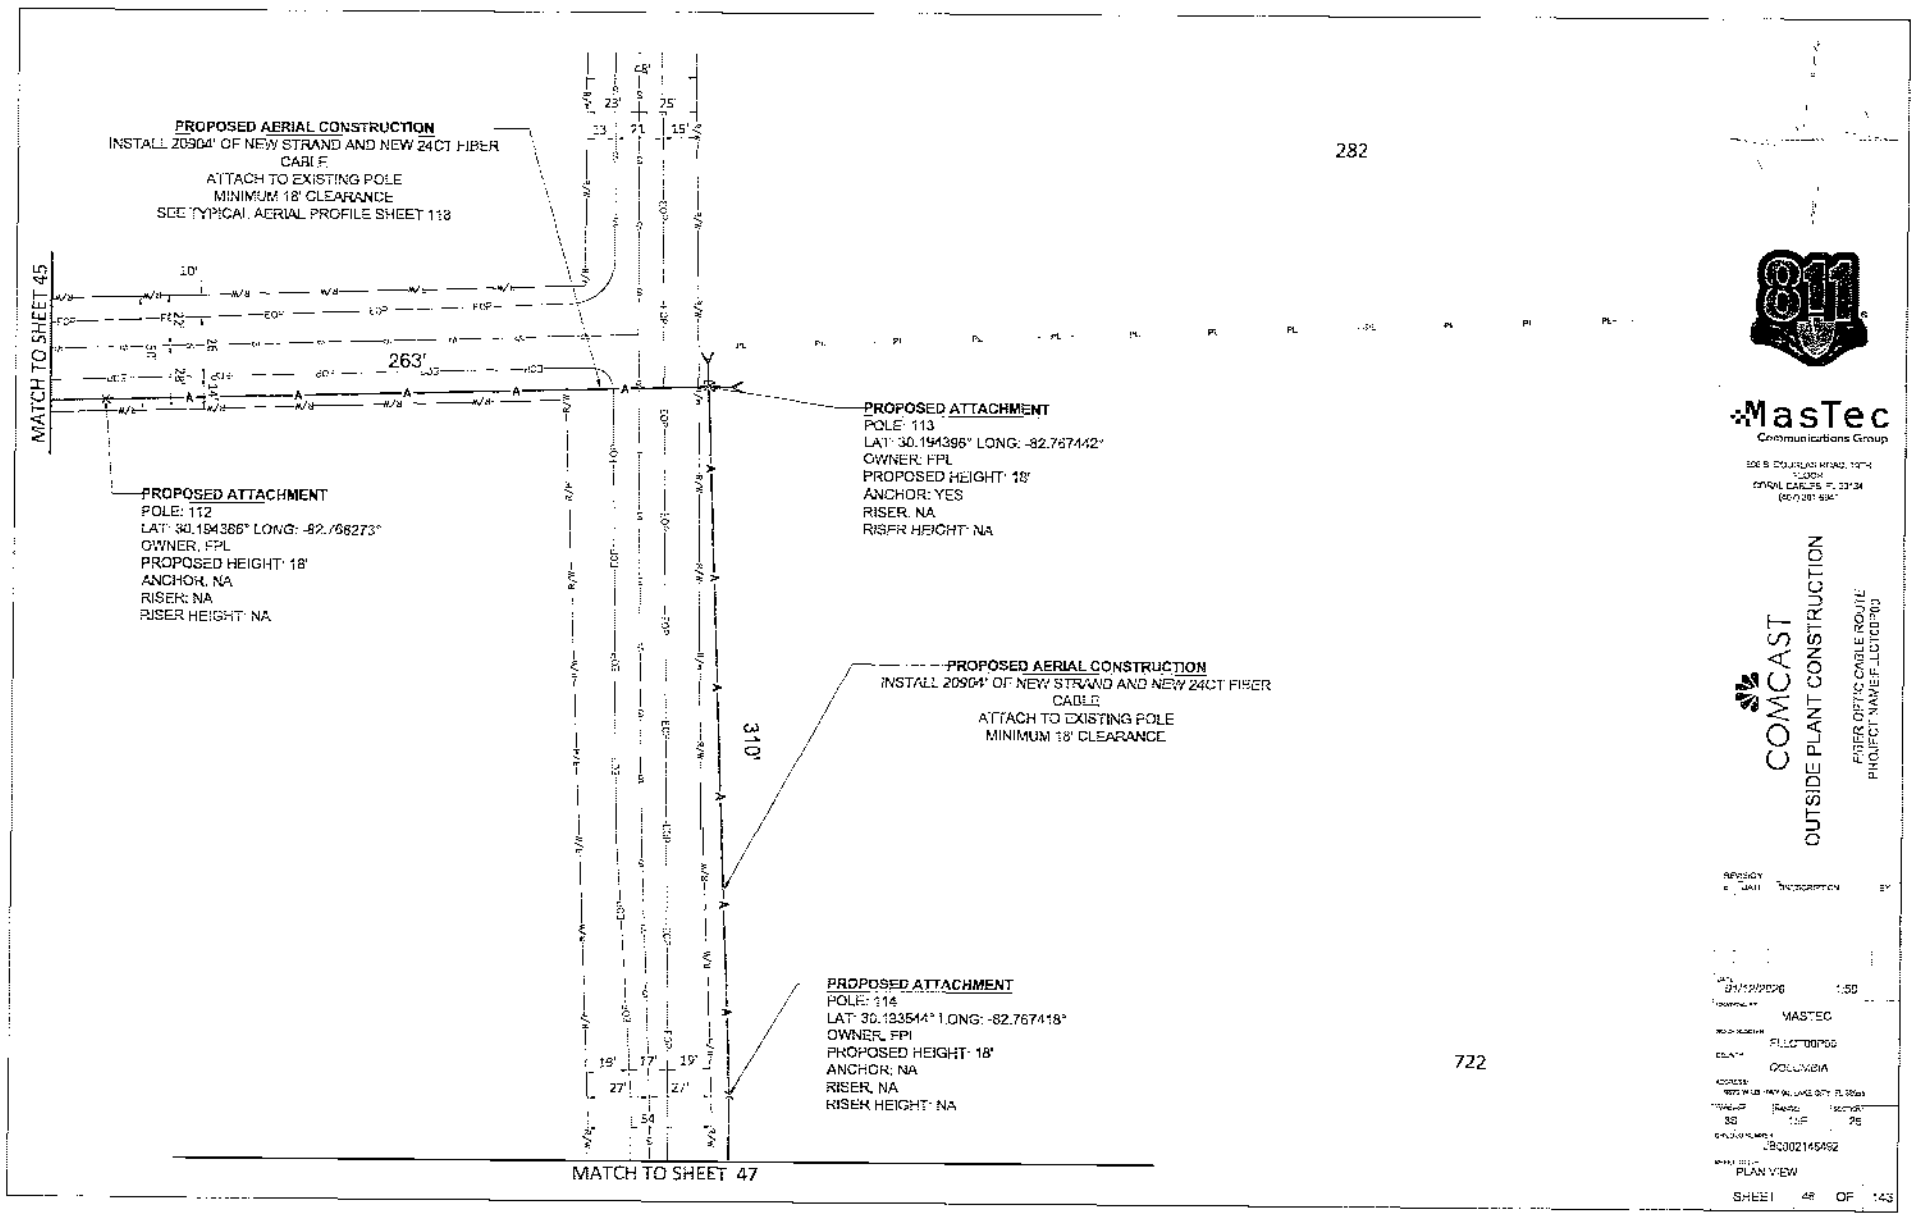
PROPOSED AERIAL CONSTRUCTION
INSTALL 20904' OF NEW STRAND AND NEW 24CT FIBER CABLE
ATTACH TO EXISTING POLE
MINIMUM 18' CLEARANCE
SEE TYPICAL AERIAL PROFILE SHEET 118
MATCH TO SHEET 45
263'
PROPOSED ATTACHMENT
POLE: 112
LAT: 30.194366° LONG: -82.768273°
OWNER: FPL
PROPOSED HEIGHT: 18'
ANCHOR: NA
RISER: NA
RISER HEIGHT: NA
PROPOSED ATTACHMENT
POLE: 113
LAT: 30.194396° LONG: -82.767442°
OWNER: FPL
PROPOSED HEIGHT: 18'
ANCHOR: YES
RISER: NA
RISER HEIGHT: NA
282
PROPOSED AERIAL CONSTRUCTION
INSTALL 20904' OF NEW STRAND AND NEW 24CT FIBER CABLE
ATTACH TO EXISTING POLE
MINIMUM 18' CLEARANCE
310'
PROPOSED ATTACHMENT
POLE: 114
LAT: 30.193514° LONG: -82.767418°
OWNER: FPL
PROPOSED HEIGHT: 18'
ANCHOR: NA
RISER: NA
RISER HEIGHT: NA
722
MATCH TO SHEET 47
MasTec
Communications Group
COMCAST
OUTSIDE PLANT CONSTRUCTION
FIBER OPTIC CABLE ROUTE
PROJECT NAME: FLCTC00700
MASTEC
FLCTC00700
COLUMBIA
JBC002145492
PLAN VIEW
SHEET 48 OF 143

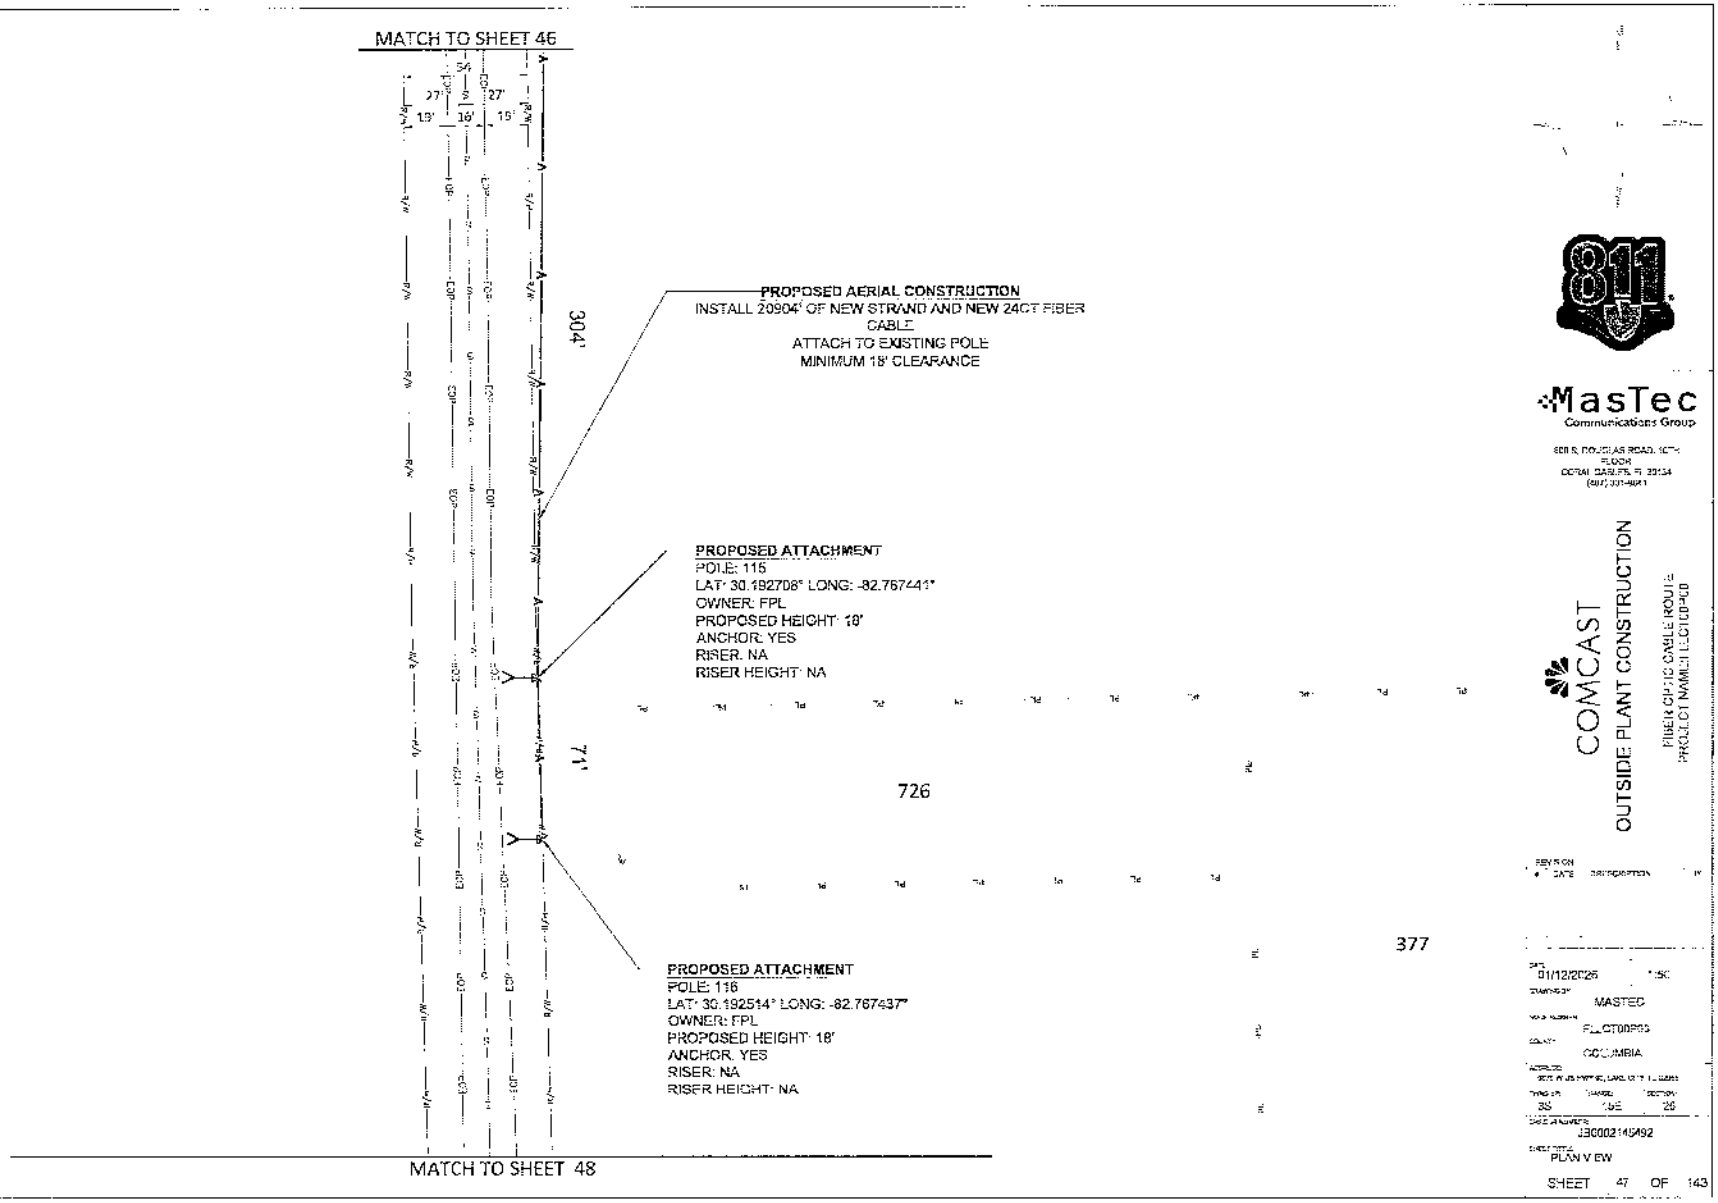
MATCH TO SHEET 46
27'
19'
18'
15'
304'
PROPOSED AERIAL CONSTRUCTION
INSTALL 20904' OF NEW STRAND AND NEW 24CT FIBER CABLE
ATTACH TO EXISTING POLE
MINIMUM 18' CLEARANCE
PROPOSED ATTACHMENT
POLE: 115
LAT: 30.192708° LONG: -82.767441°
OWNER: FPL
PROPOSED HEIGHT: 18'
ANCHOR: YES
RISER: NA
RISER HEIGHT: NA
714'
726
377
PROPOSED ATTACHMENT
POLE: 116
LAT: 30.192514° LONG: -82.767437°
OWNER: FPL
PROPOSED HEIGHT: 18'
ANCHOR: YES
RISER: NA
RISER HEIGHT: NA
MATCH TO SHEET 48
811
MasTec
Communications Group
COMCAST
OUTSIDE PLANT CONSTRUCTION
FIBER OPTIC CABLE ROUTE
PROJECT NAME: ELECTED-PLD
REVISION
DATE DESCRIPTION
DATE 01/12/2026
DRAWN BY MASTEC
WORK NUMBER FLLCT00P03
COUNTY COLUMBIA
ADDRESS
TWNSHP 3S
RANGE 16E
SECTION 26
CABLE ATTACHMENT J3G002145492
SHEET TITLE PLAN VIEW
SHEET 47 OF 143

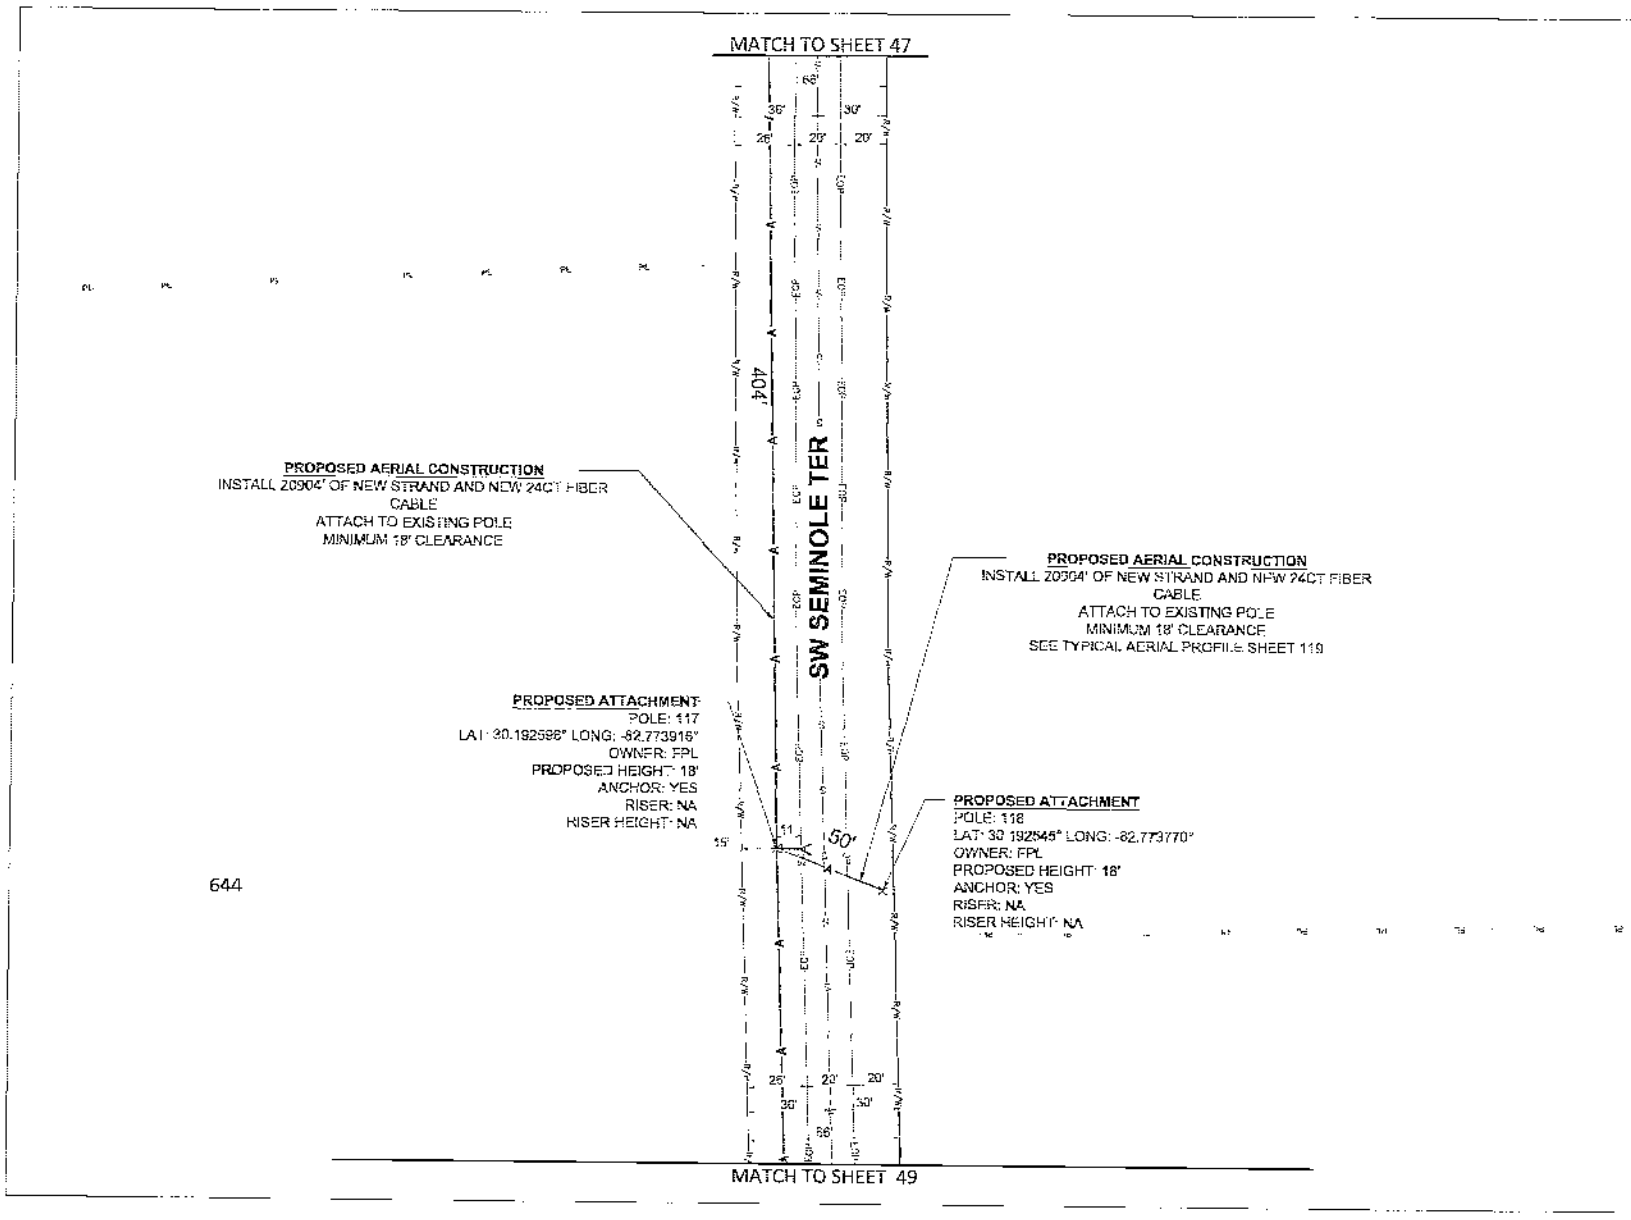

811

MasTec
Communications Group

COMCAST
OUTSIDE PLANT CONSTRUCTION
FIBER OPTIC CABLE ROUTE

REVISION
DATE DESCRIPTION

01/12/2026 1:50
MASTEC
COLUMBIA
JBSS02145492
PLAN VIEW

SHEET 48 OF 143

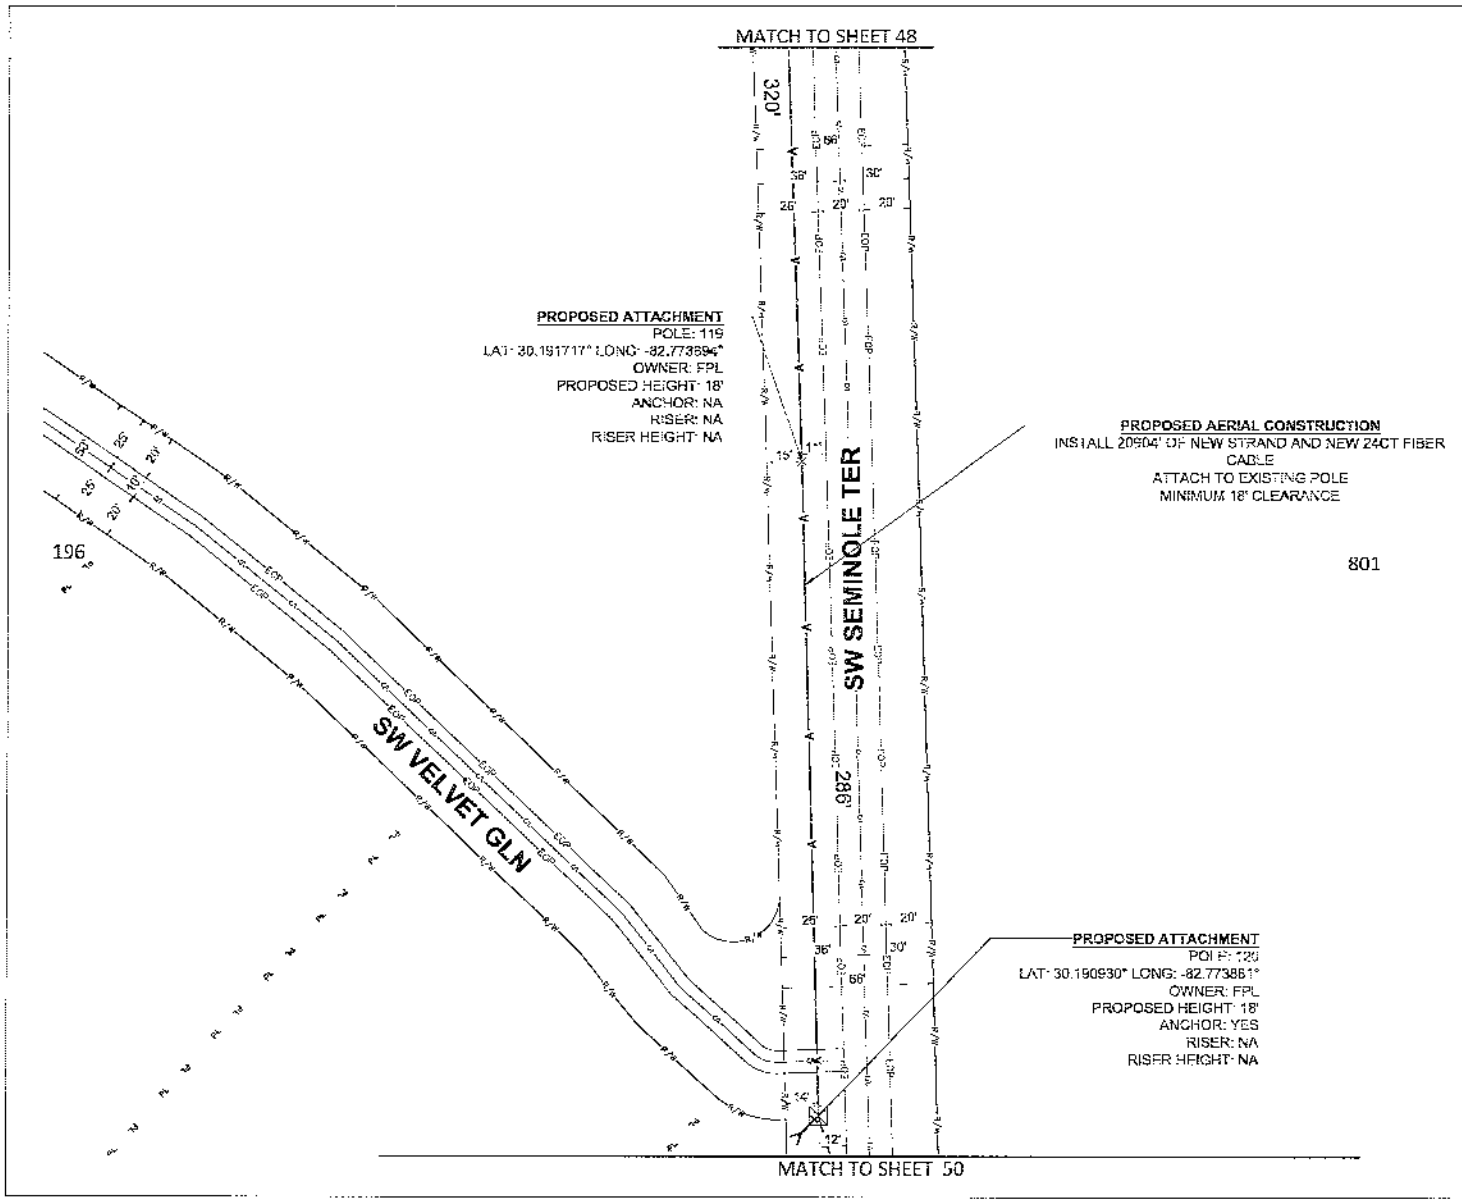

811

MasTec
Communications Group

COMCAST
OUTSIDE PLANT CONSTRUCTION
FIBER OPTIC CABLE ROUTE
HINCLICT NA NEFLLCT00CP00

REVISION		
#	DATE	DESCRIPTION

DATE	01/12/2026
DRAWING BY	MASTEC
PROJECT NUMBER	FLLCT00CP00
COUNTY	COLUMBIA
TOWNSHIP	3S
RANGE	15E
SECTION	08
GRID COORDINATES	1360002145492
SHEET TITLE	PLAN VIEW

SHEET 48 OF 143

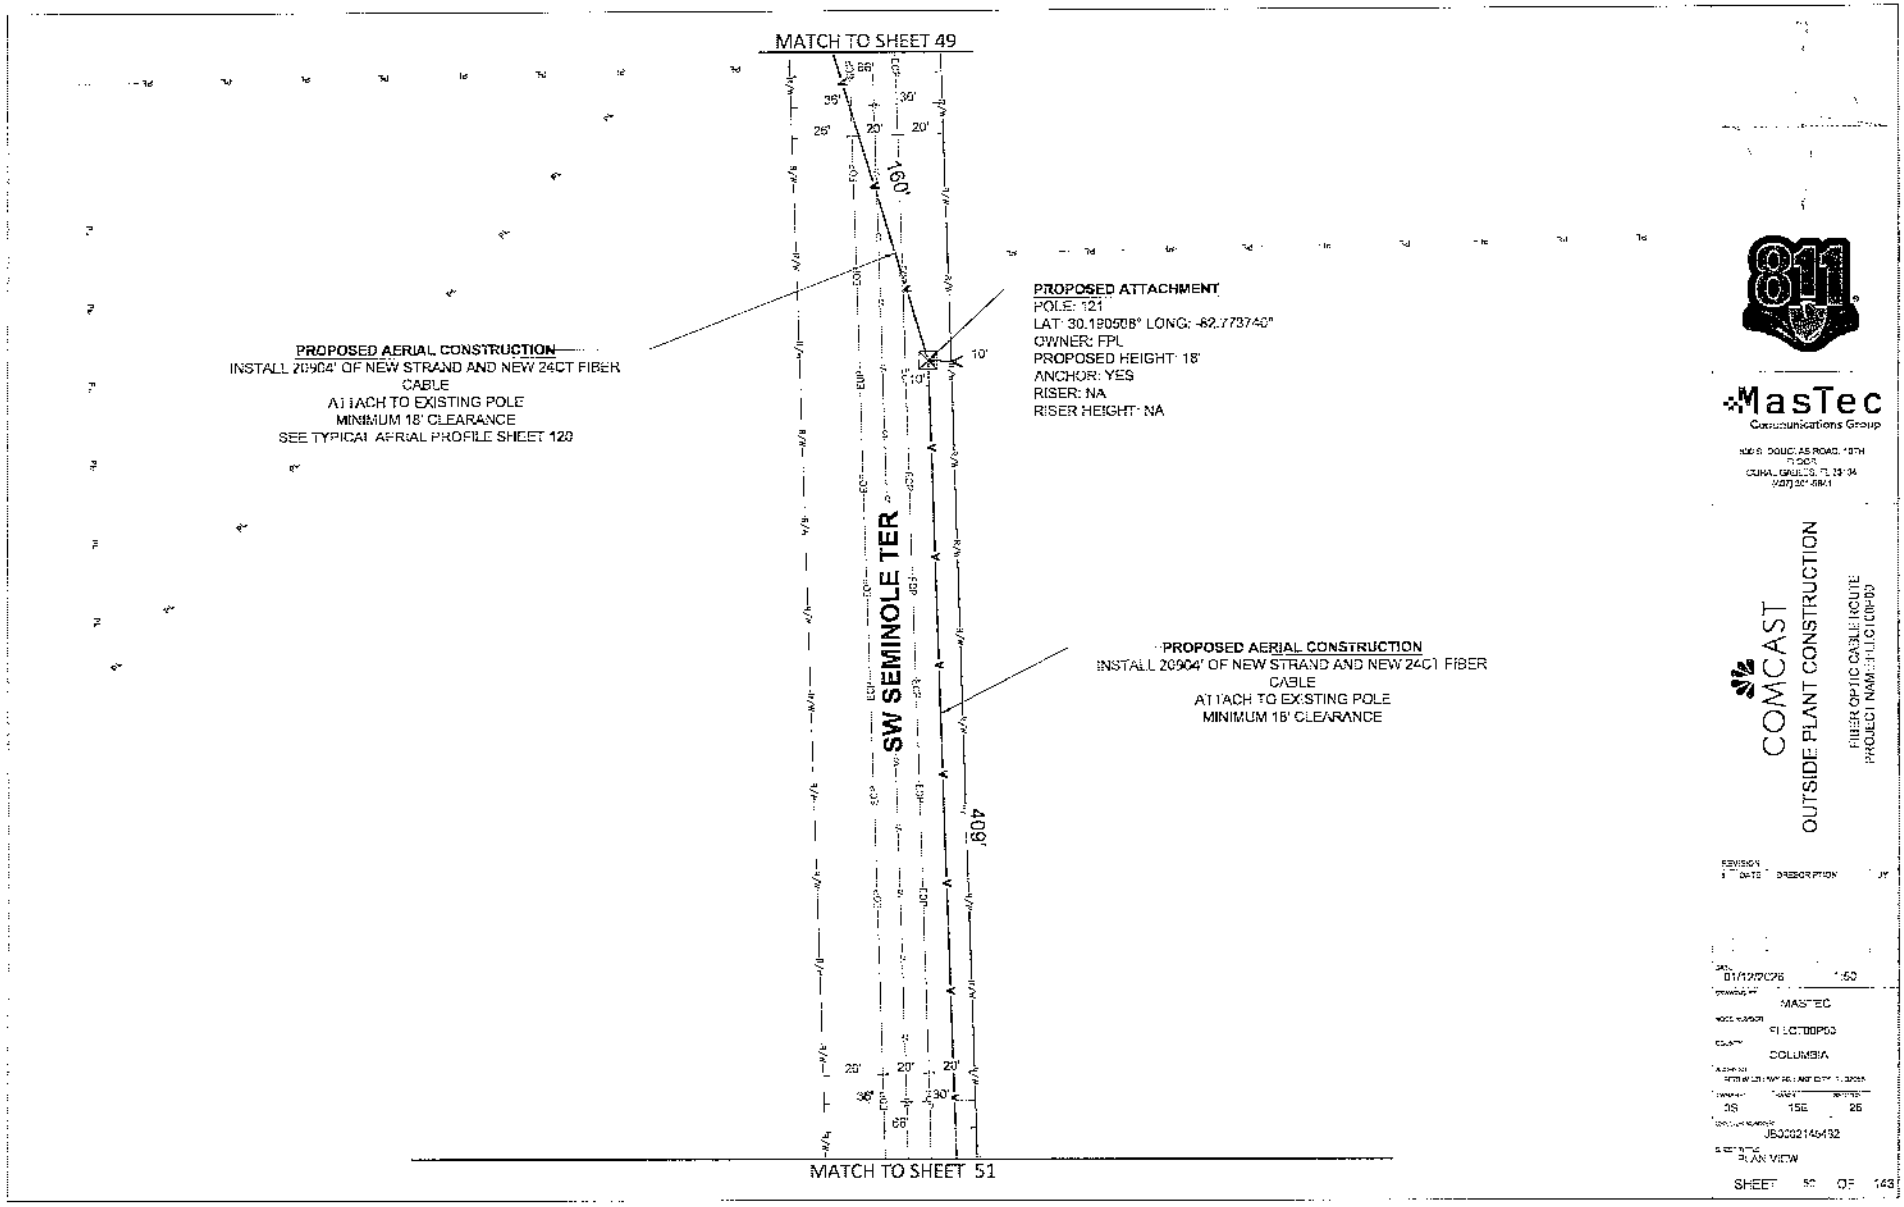

811

MasTec
Communications Group

COMCAST
OUTSIDE PLANT CONSTRUCTION

FIBER OPTIC CABLE ROUTE

REVISION
NO. DATE DESCRIPTION BY

01/12/2026 1:50

MASTEC

FLCTDDP03

COLUMBIA

3S 15E 26

JB0302145432

PLAN VIEW

SHEET 50 OF 143

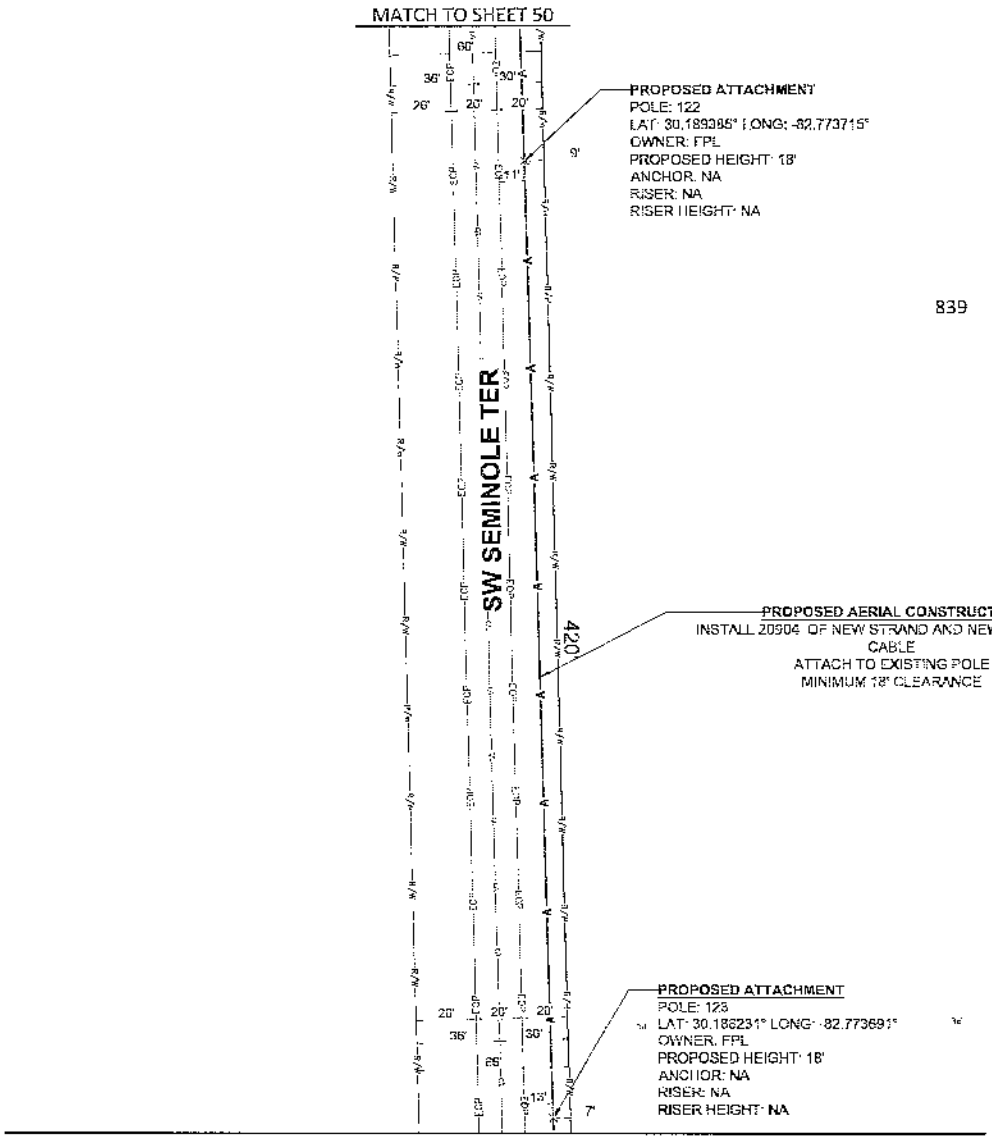

811

MasTec
Communications Group

COMCAST
OUTSIDE PLANT CONSTRUCTION

FIBER OPTIC CABLE ROUTE
PROJECT NAME:FL_LCTC0P03

REVISION
DATE DESCRIPTION BY

DATE 01/12/2026 1:50
DRAWING BY MASTEC
PROJECT NUMBER FL_LCTC0P03
DESIGN BY COLUMBIA
ADDRESS
TOWNSHIP 3S RANGE 16E SECTION 25
CAD FILE NUMBER LR0002145482
SHEET TITLE PLAN VIEW

SHEET 51 OF 143

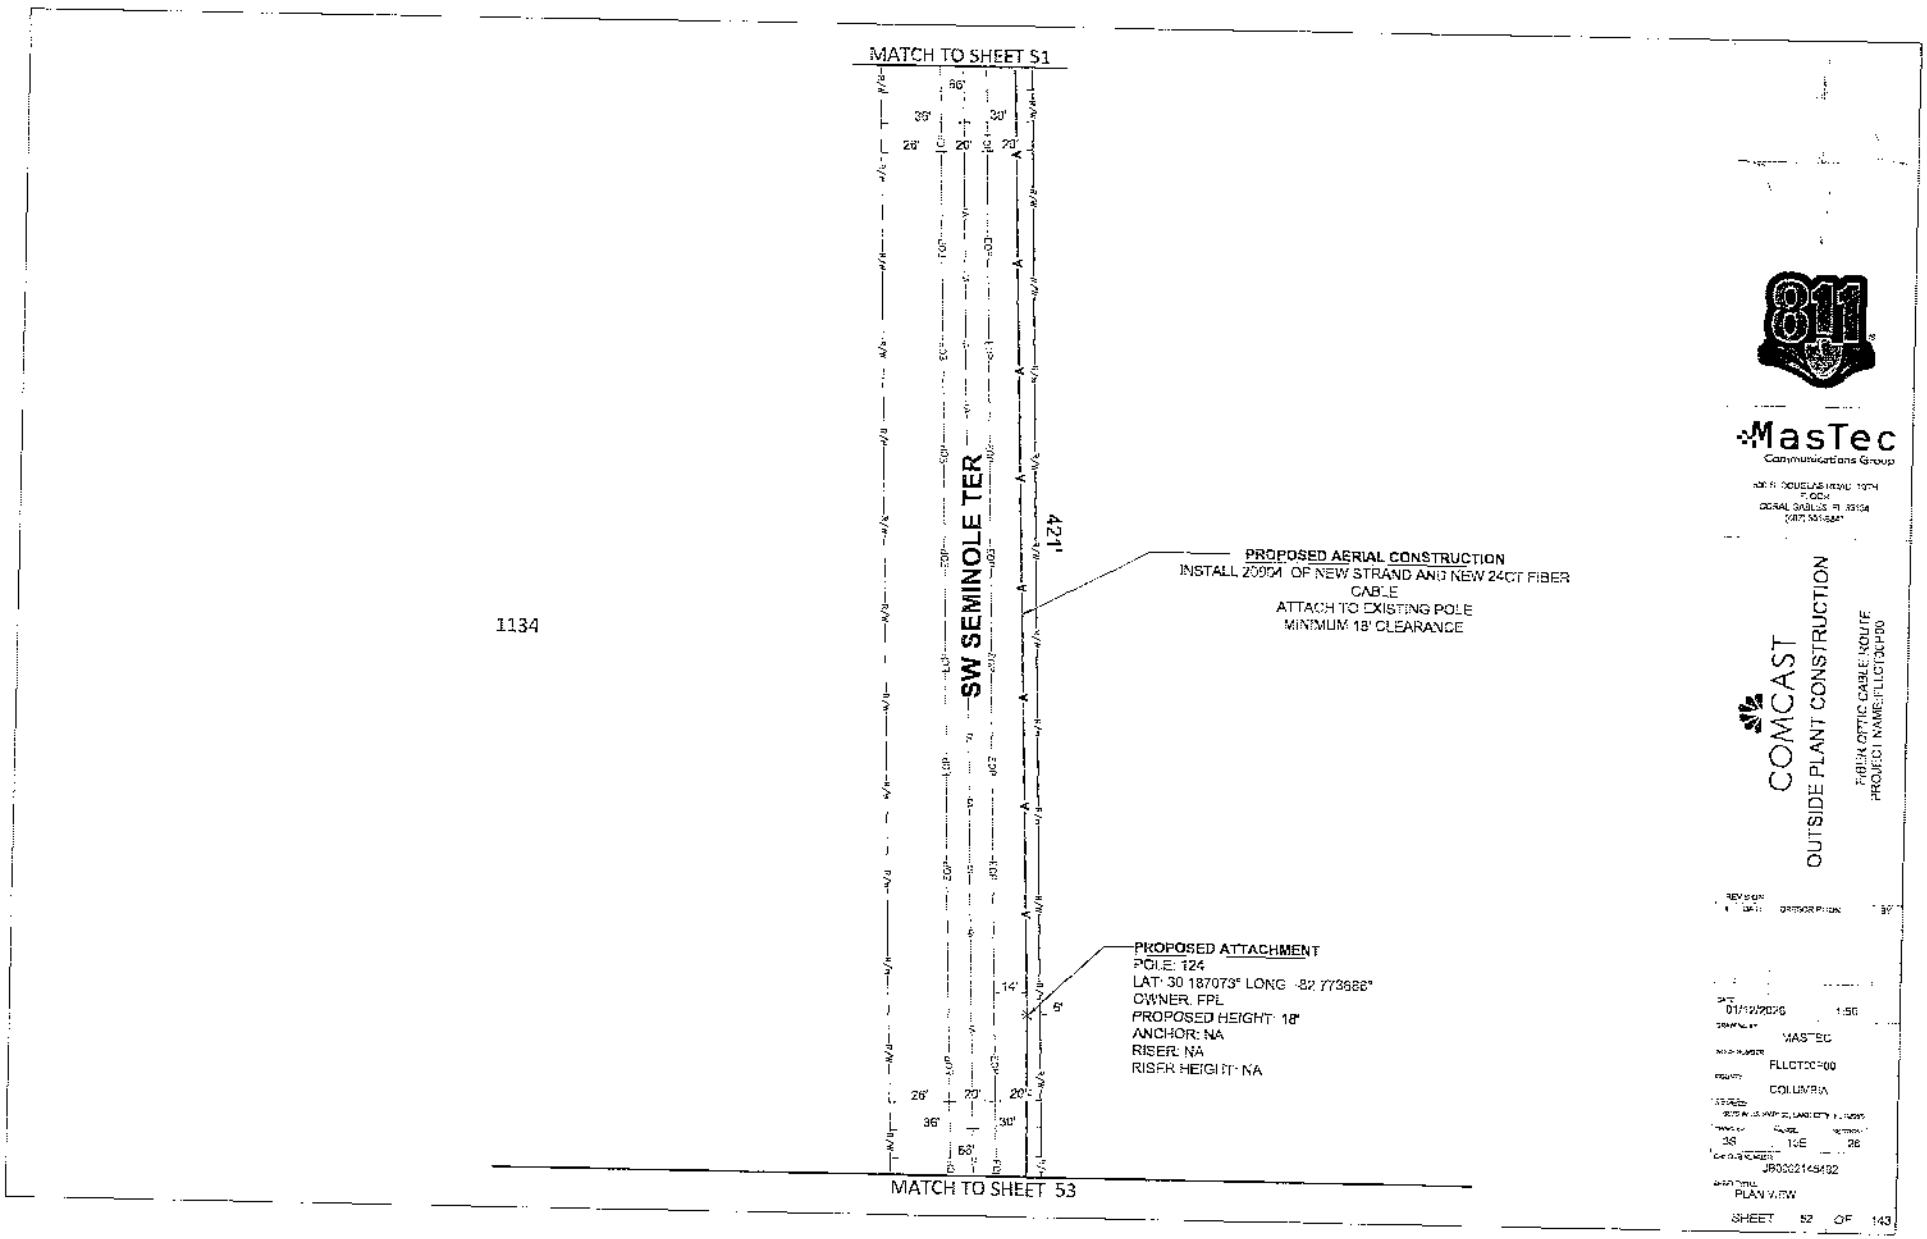
MATCH TO SHEET S1
SW SEMINOLE TER
421'
1134
PROPOSED AERIAL CONSTRUCTION
INSTALL 2095M OF NEW STRAND AND NEW 24CT FIBER CABLE
ATTACH TO EXISTING POLE
MINIMUM 18' CLEARANCE
PROPOSED ATTACHMENT
POLE: 124
LAT: 30.187073° LONG: -82.773682°
OWNER: FPL
PROPOSED HEIGHT: 18'
ANCHOR: NA
RISER: NA
RISER HEIGHT: NA
MATCH TO SHEET S3
MasTec
Communications Group
COMCAST
OUTSIDE PLANT CONSTRUCTION
FIBER OPTIC CABLE ROUTE
PROJECT NAME: FLLCTCH00
DESIGNED BY
MASTEC
FLLCTCH00
COLUMBIA
JB0002145492
PLAN VIEW
SHEET 52 OF 143

MATCH TO SHEET 52

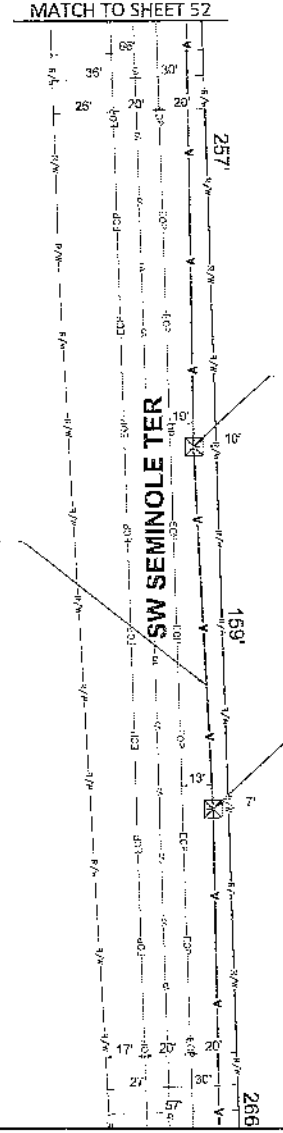

PROPOSED ATTACHMENT
POLE: 125
LAT: 30.186366° LONG: -82.773664°
OWNER: FPL
PROPOSED HEIGHT: 18'
ANCHOR: NA
RISER: NA
RISER HEIGHT: NA

PROPOSED AERIAL CONSTRUCTION
INSTALL 20904' OF NEW STRAND AND NEW 24CT FIBER CABLE
ATTACH TO EXISTING POLE
MINIMUM 15' CLEARANCE

1134

PROPOSED ATTACHMENT
POLE: 126
LAT: 30.185930° LONG: -82.773544°
OWNER: FPL
PROPOSED HEIGHT: 18'
ANCHOR: NA
RISER: NA
RISER HEIGHT: NA

MATCH TO SHEET 54

811

MasTec
Communications Group

COMCAST

OUTSIDE PLANT CONSTRUCTION

FIBER OPTIC CABLE ROUTE
PROJECT NAME: FLLCTC0P00

REVISION #	DATE	DESCRIPTION	BY

DATE: 01/12/2026 1:50
DRAWN BY: MASTEC
WORK NUMBER: FLLCTC0P00
COUNTY: COLUMBIA
ADDRESS: 1659 W US HWY 90, LAKE CITY, FL 32055
TWSP: 3S RNGE: 16E SECTION: 20
CIRCUIT NUMBER: JB0002146432
DRAWING TITLE: PLAN VIEW
SHEET: 53 OF 143

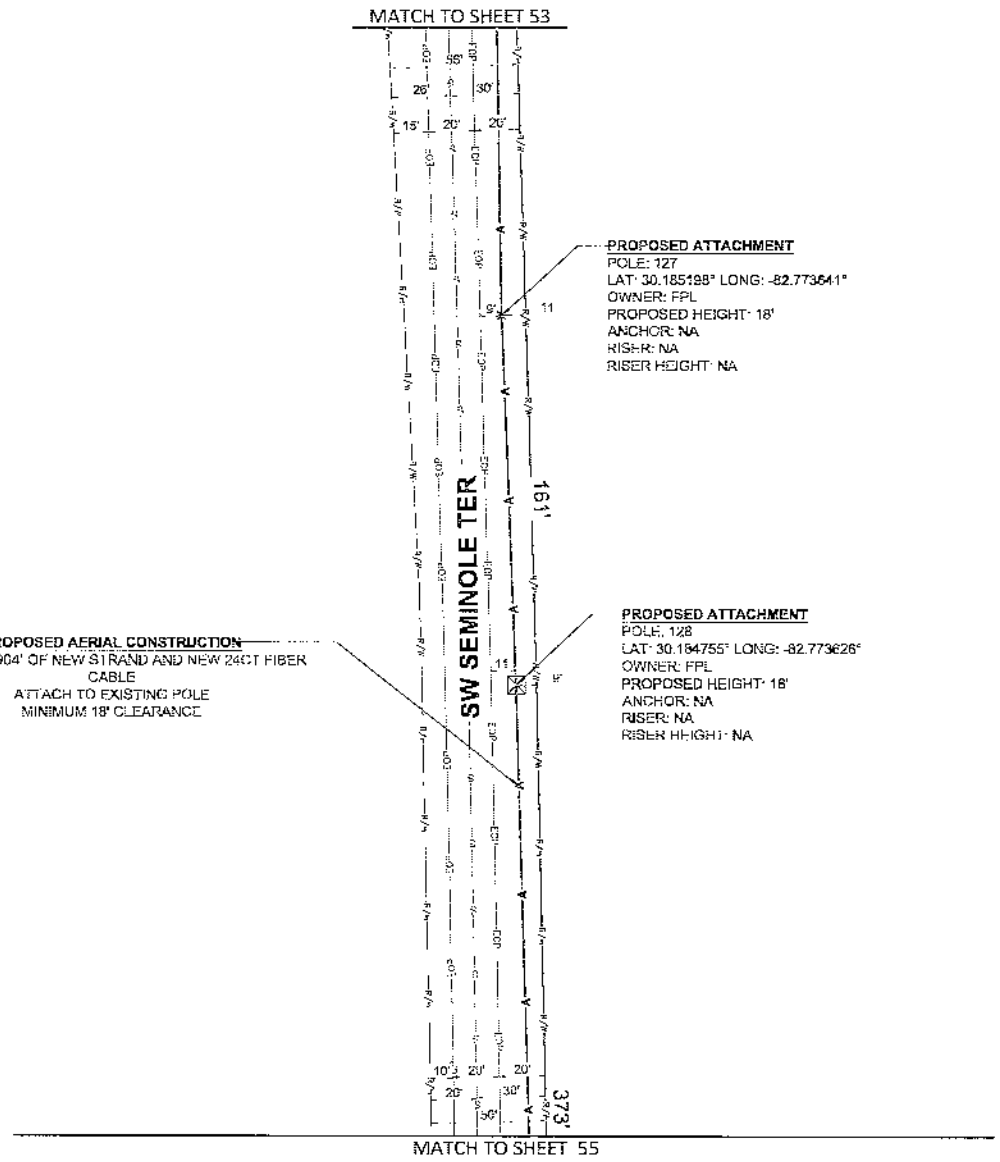

811

MasTec
Communications Group

COMCAST
OUTSIDE PLANT CONSTRUCTION
FIBER OPTIC CABLE ROUTE
PROJECT NAME - LOT 30P00

REVISION			
#	DATE	DESCRIPTION	BY

DATE: 01/12/2026 1:50
DRAWING BY: MASTEC
MSE NUMBER: FLLOT30P00
DESIGN BY: COLUMBIA
ADDRESS:
TWP: 35 RNG: 15E SEC: 25
ENGINEER NAME: JB0302145492
SHEET TITLE: PLAN VIEW

SHEET 54 OF 143

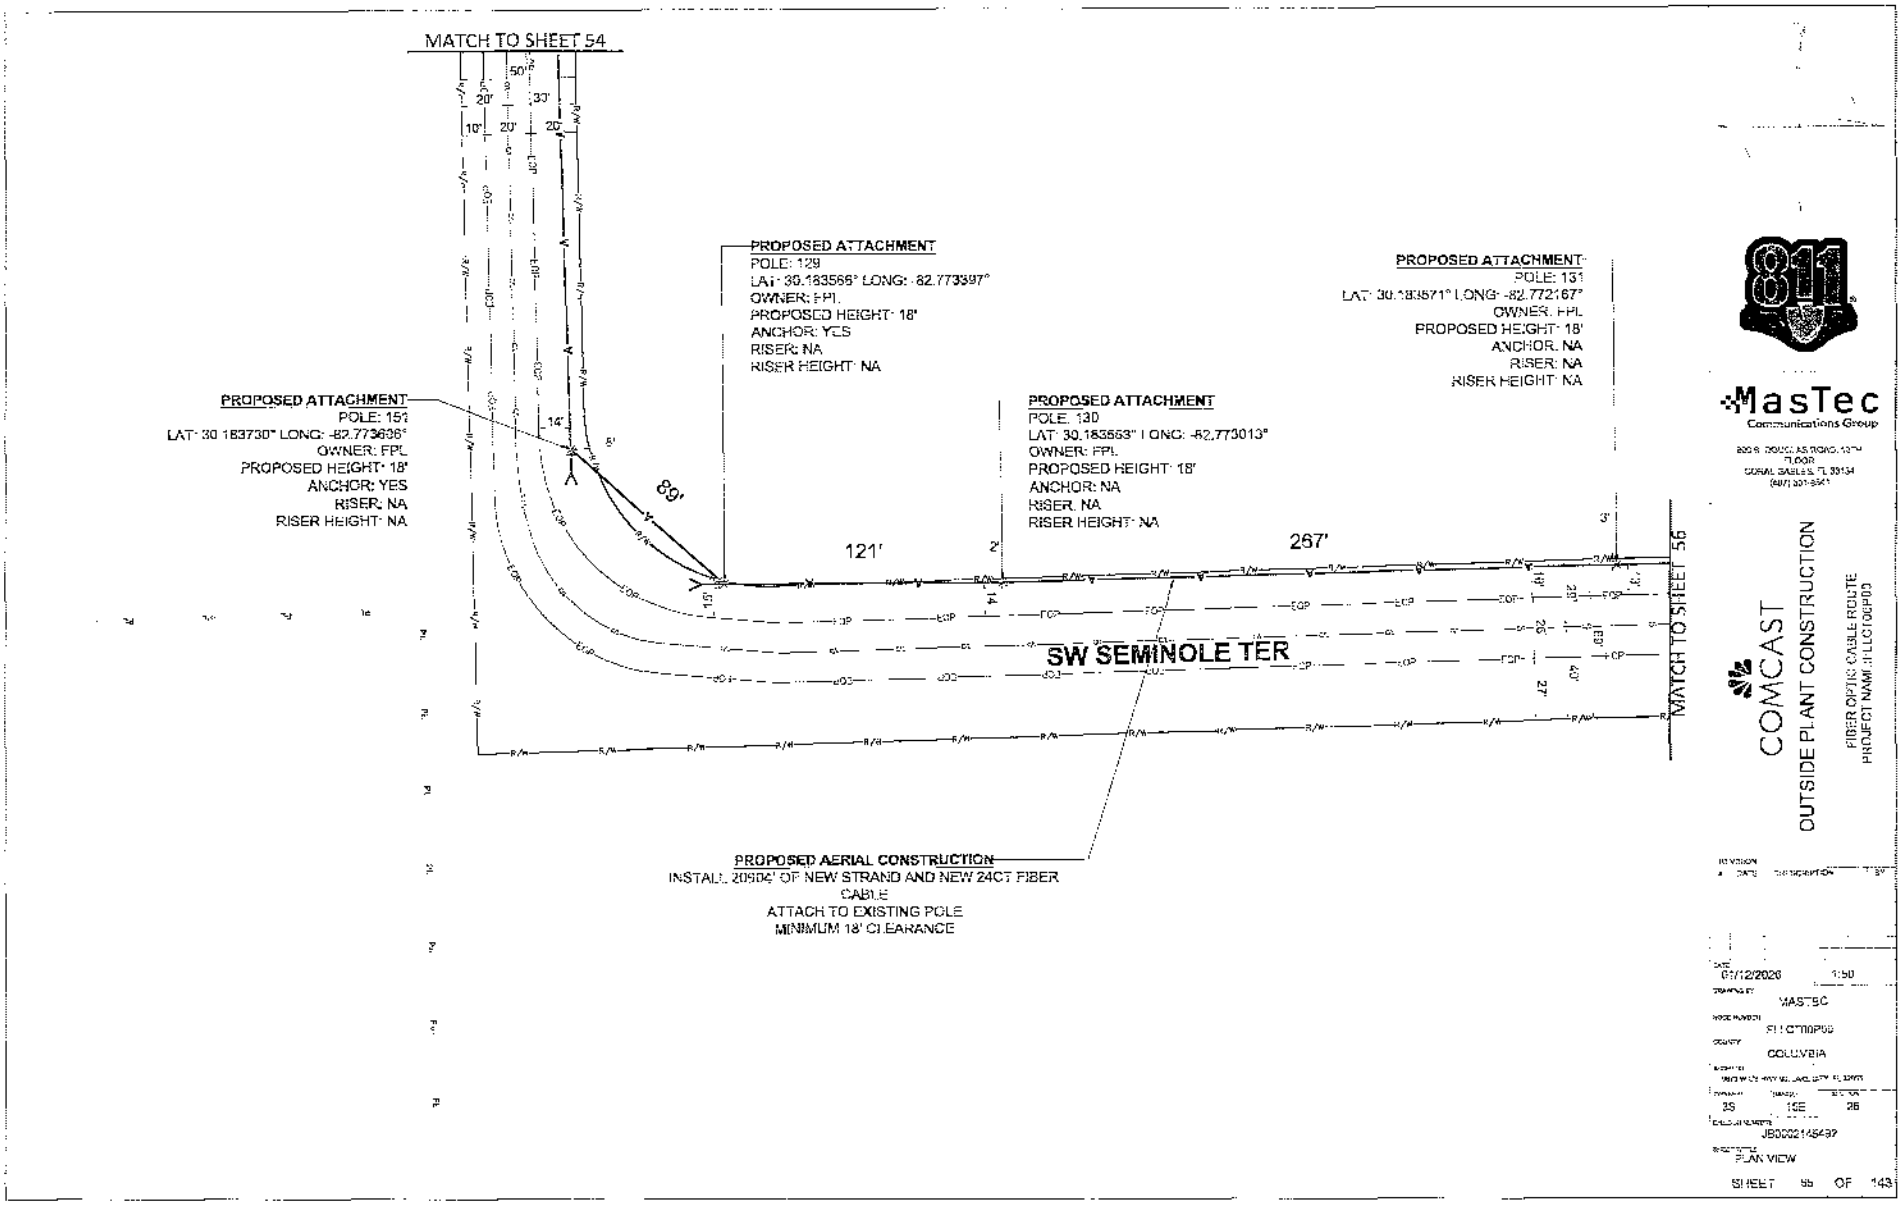
MATCH TO SHEET 54
PROPOSED ATTACHMENT
POLE: 129
LAT: 30.183566° LONG: -82.773397°
OWNER: FPL
PROPOSED HEIGHT: 18'
ANCHOR: YES
RISER: NA
RISER HEIGHT: NA
PROPOSED ATTACHMENT
POLE: 131
LAT: 30.183571° LONG: -82.772167°
OWNER: FPL
PROPOSED HEIGHT: 18'
ANCHOR: NA
RISER: NA
RISER HEIGHT: NA
PROPOSED ATTACHMENT
POLE: 151
LAT: 30.183730° LONG: -82.773686°
OWNER: FPL
PROPOSED HEIGHT: 18'
ANCHOR: YES
RISER: NA
RISER HEIGHT: NA
PROPOSED ATTACHMENT
POLE: 130
LAT: 30.183563° LONG: -82.773013°
OWNER: FPL
PROPOSED HEIGHT: 18'
ANCHOR: NA
RISER: NA
RISER HEIGHT: NA
89'
121'
267'
SW SEMINOLE TER
MATCH TO SHEET 56
PROPOSED AERIAL CONSTRUCTION
INSTALL 20904' OF NEW STRAND AND NEW 24CT FIBER CABLE
ATTACH TO EXISTING POLE
MINIMUM 18' CLEARANCE
811
MasTec
Communications Group
CORAL GABLES, FL 33134
COMCAST
OUTSIDE PLANT CONSTRUCTION
FIBER OPTIC CABLE ROUTE
PROJECT NAME: FLLCT00P03
DATE
NO
DESCRIPTION
BY
07/12/2020
1:50
MASTEC
FLLCT00P03
COLUMBIA
3S
19E
26
JB0002145497
PLAN VIEW
SHEET 55 OF 143

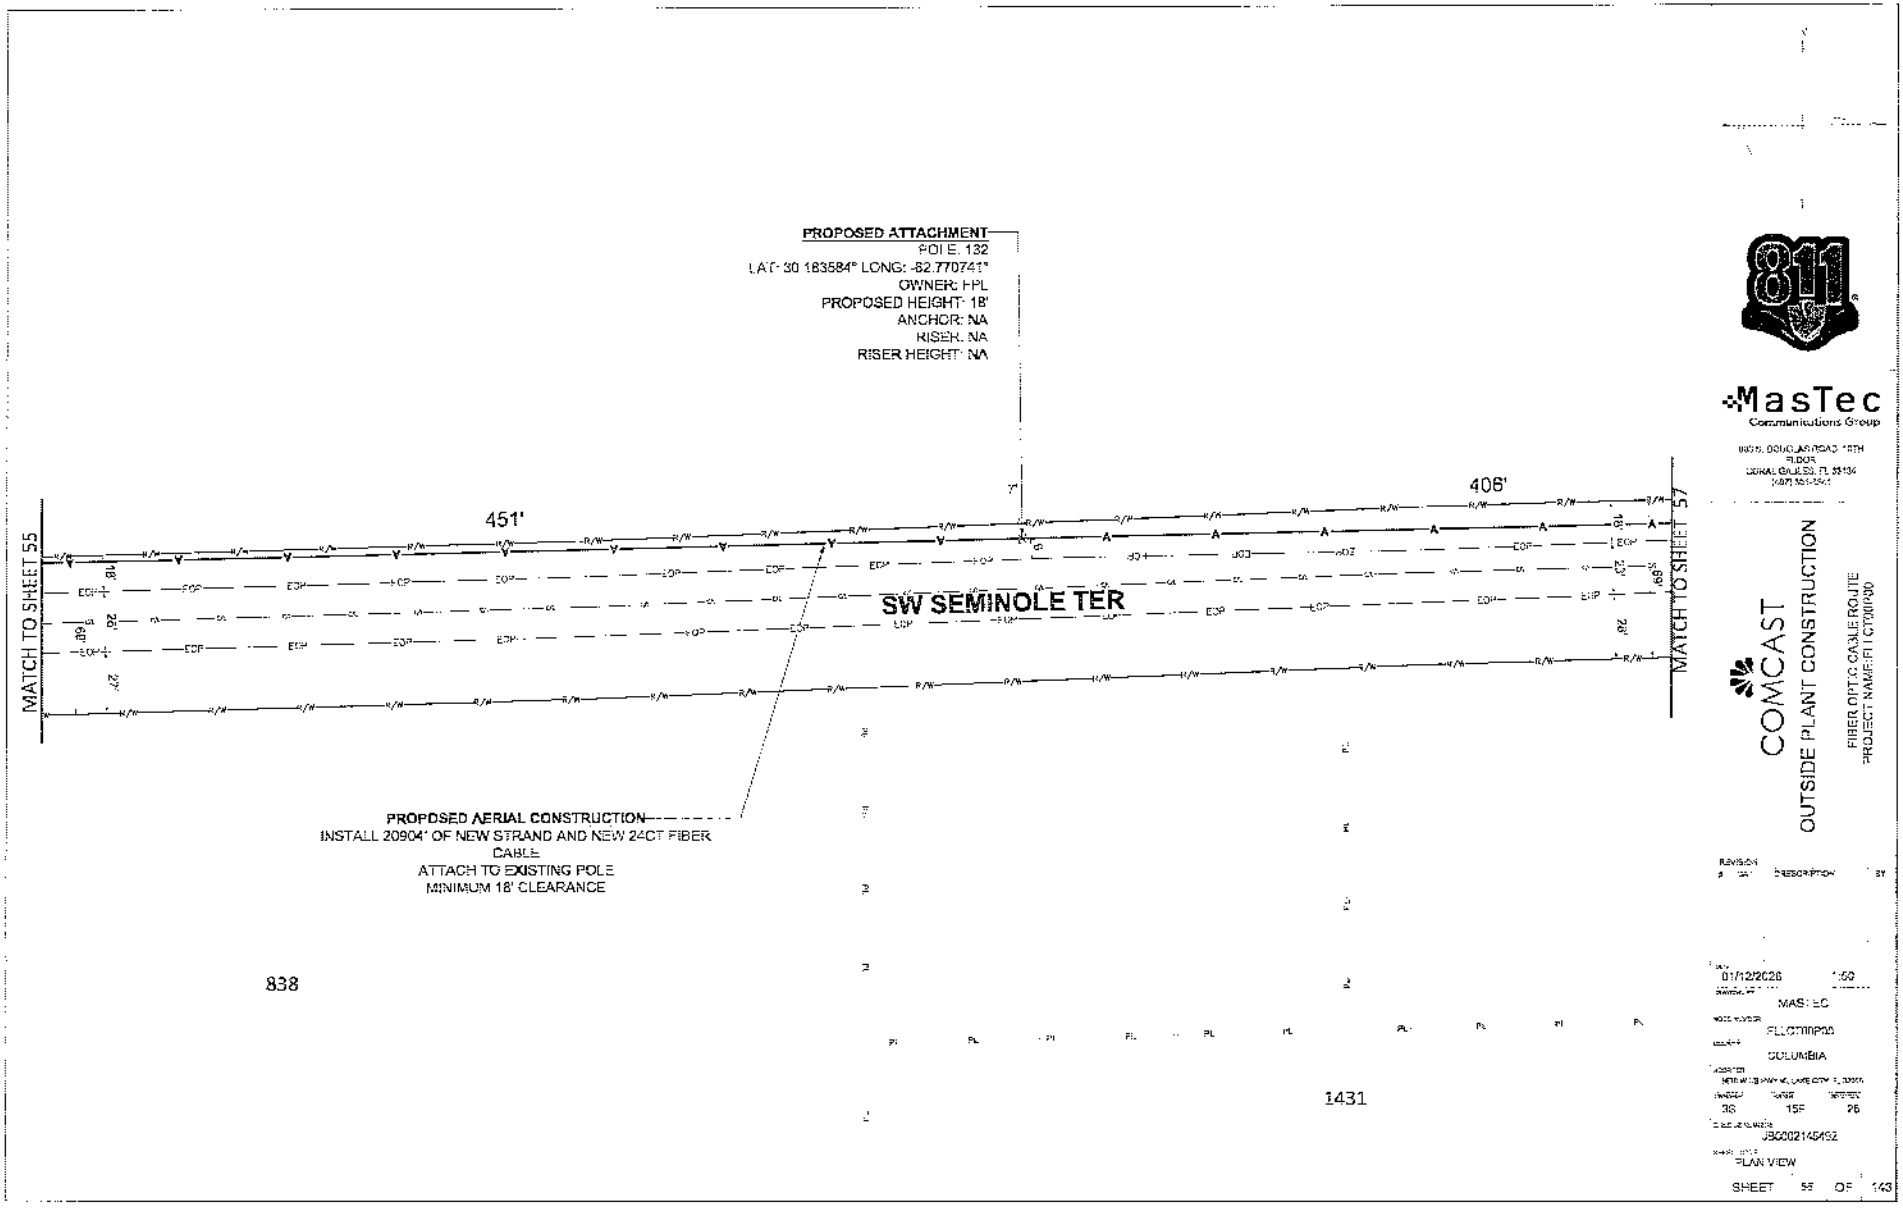
PROPOSED ATTACHMENT
POLE 132
LAT: 30.183584° LONG: -82.770741°
OWNER: FPL
PROPOSED HEIGHT: 18'
ANCHOR: NA
RISER: NA
RISER HEIGHT: NA
451'
406'
SW SEMINOLE TER
MATCH TO SHEET 55
MATCH TO SHEET 57
PROPOSED AERIAL CONSTRUCTION
INSTALL 20904' OF NEW STRAND AND NEW 24CT FIBER CABLE
ATTACH TO EXISTING POLE
MINIMUM 18' CLEARANCE
838
1431
811
MasTec
Communications Group
COMCAST
OUTSIDE PLANT CONSTRUCTION
FIBER OPTIC CABLE ROUTE
PROJECT NAME: FTC700700
REVISION
DESCRIPTION
BY
01/12/2026
1:50
MASTEC
FLCTN00700
COLUMBIA
38
15F
26
JSC02145492
PLAN VIEW
SHEET 58 OF 143

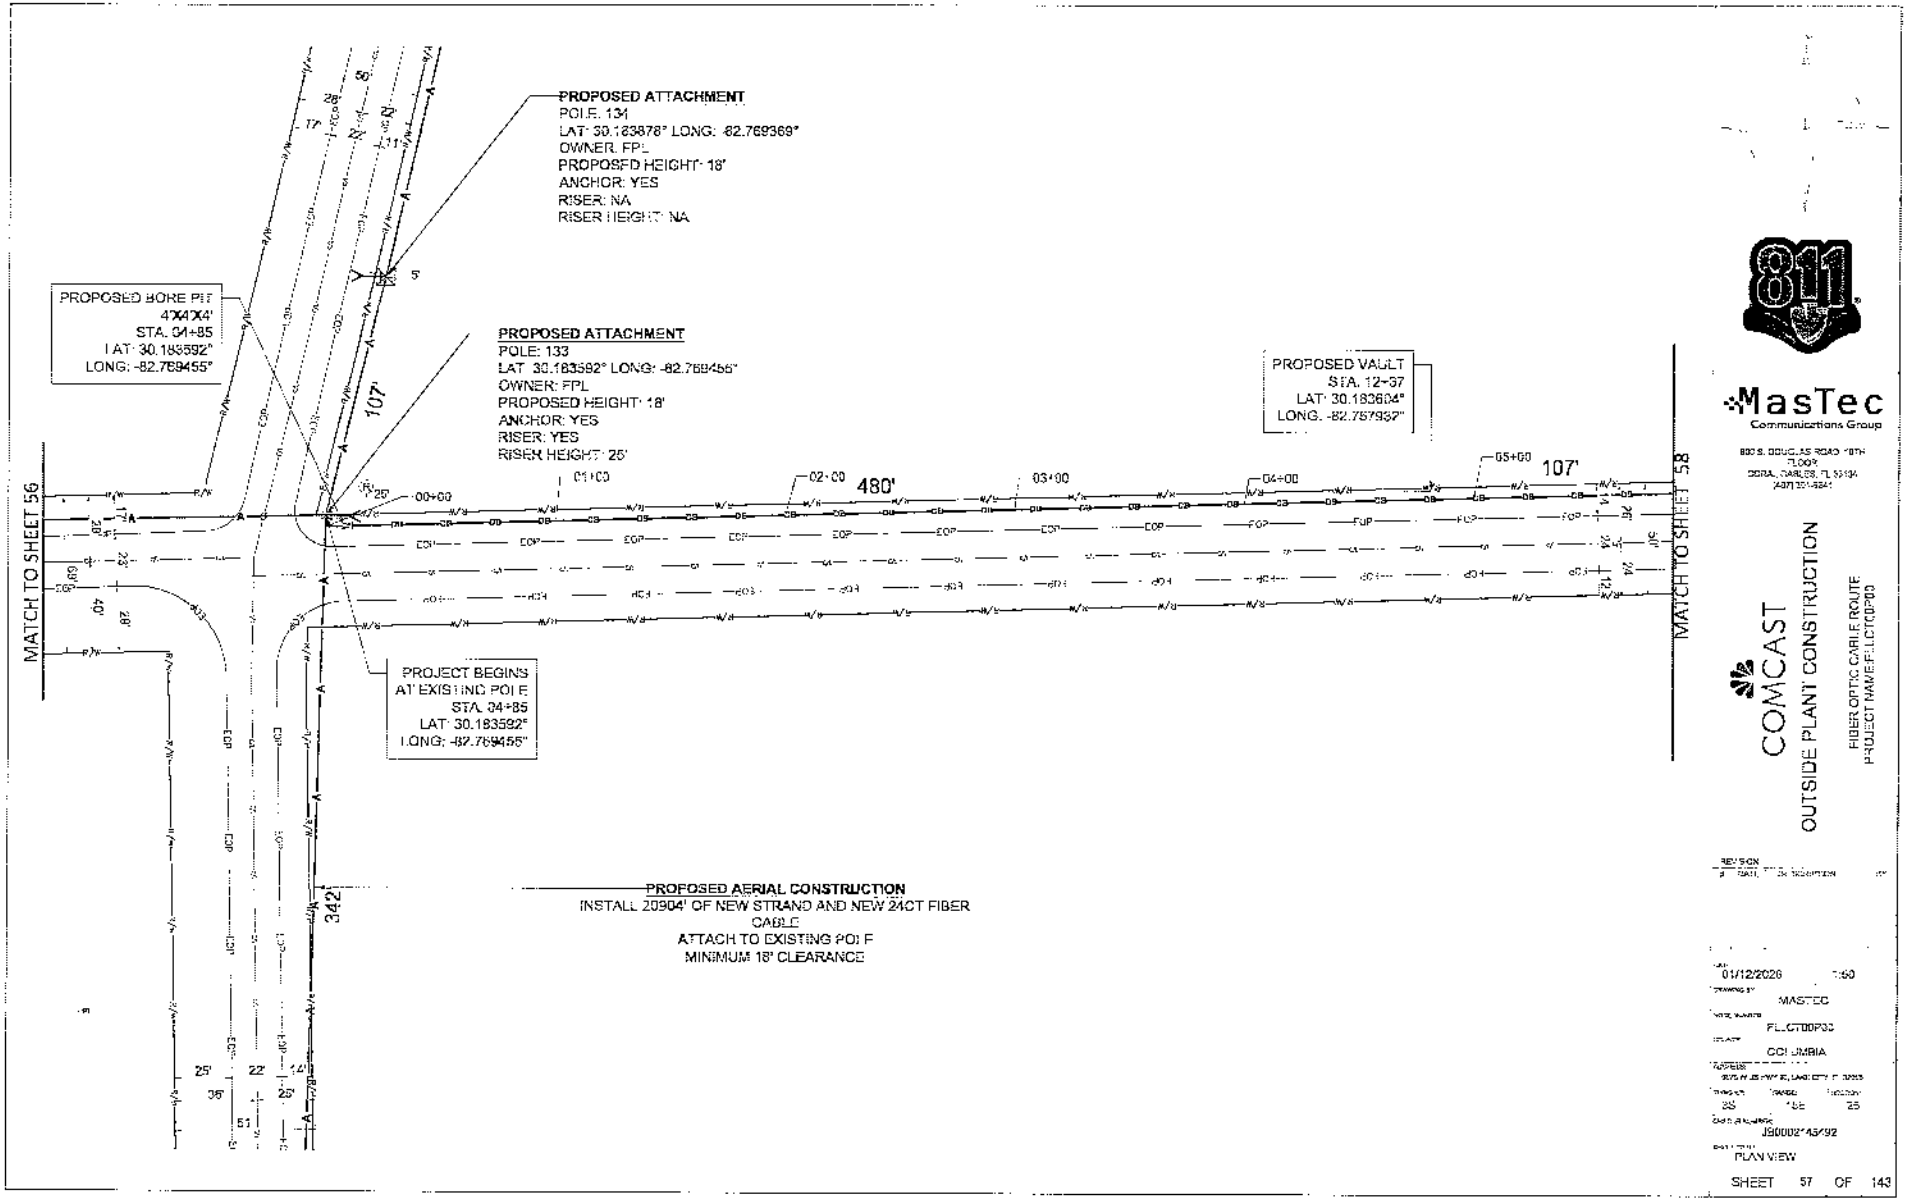
PROPOSED ATTACHMENT
POLE: 134
LAT: 30.183878° LONG: -82.769369°
OWNER: FPL
PROPOSED HEIGHT: 18'
ANCHOR: YES
RISER: NA
RISER HEIGHT: NA
PROPOSED BORE PIT
4'X4'X4'
STA: 04+85
LAT: 30.183592°
LONG: -82.769455°
PROPOSED ATTACHMENT
POLE: 133
LAT: 30.183592° LONG: -82.769455°
OWNER: FPL
PROPOSED HEIGHT: 18'
ANCHOR: YES
RISER: YES
RISER HEIGHT: 25'
PROPOSED VAULT
STA: 12+37
LAT: 30.183604°
LONG: -82.767957°
MATCH TO SHEET 56
MATCH TO SHEET 58
PROJECT BEGINS
AT EXISTING POLE
STA: 04+85
LAT: 30.183592°
LONG: -82.769455°
480'
107'
107'
342'
PROPOSED AERIAL CONSTRUCTION
INSTALL 20904' OF NEW STRAND AND NEW 24CT FIBER
CABLE
ATTACH TO EXISTING POLE
MINIMUM 18' CLEARANCE
811
MasTec
Communications Group
COMCAST
OUTSIDE PLANT CONSTRUCTION
FIBER OPTIC CABLE ROUTE
PROJECT NAME: FLCTDDP00
01/12/2026
MASTEC
FLCTDDP00
COLUMBIA
J90002145492
PLAN VIEW
SHEET 57 OF 143

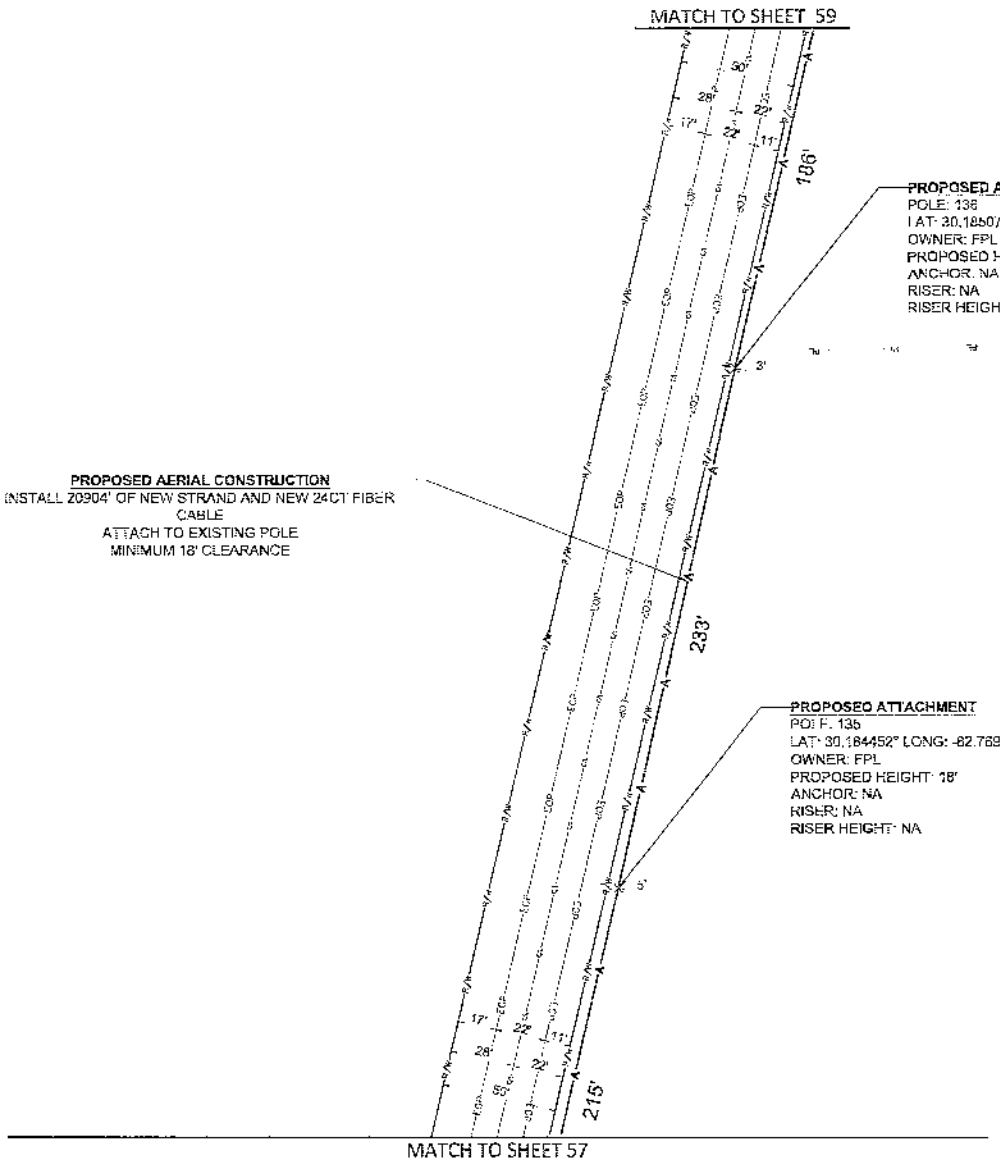

MasTec Communications Group

COMCAST

OUTSIDE PLANT CONSTRUCTION

FIBER OPTIC CABLE ROUTE

01/12/2026	1:50	
MASTEC		
FLLC100P00		
COLUMBIA		
3S	15E	26

JSG0021454492

PLAN VIEW

SHEET 58 OF 143

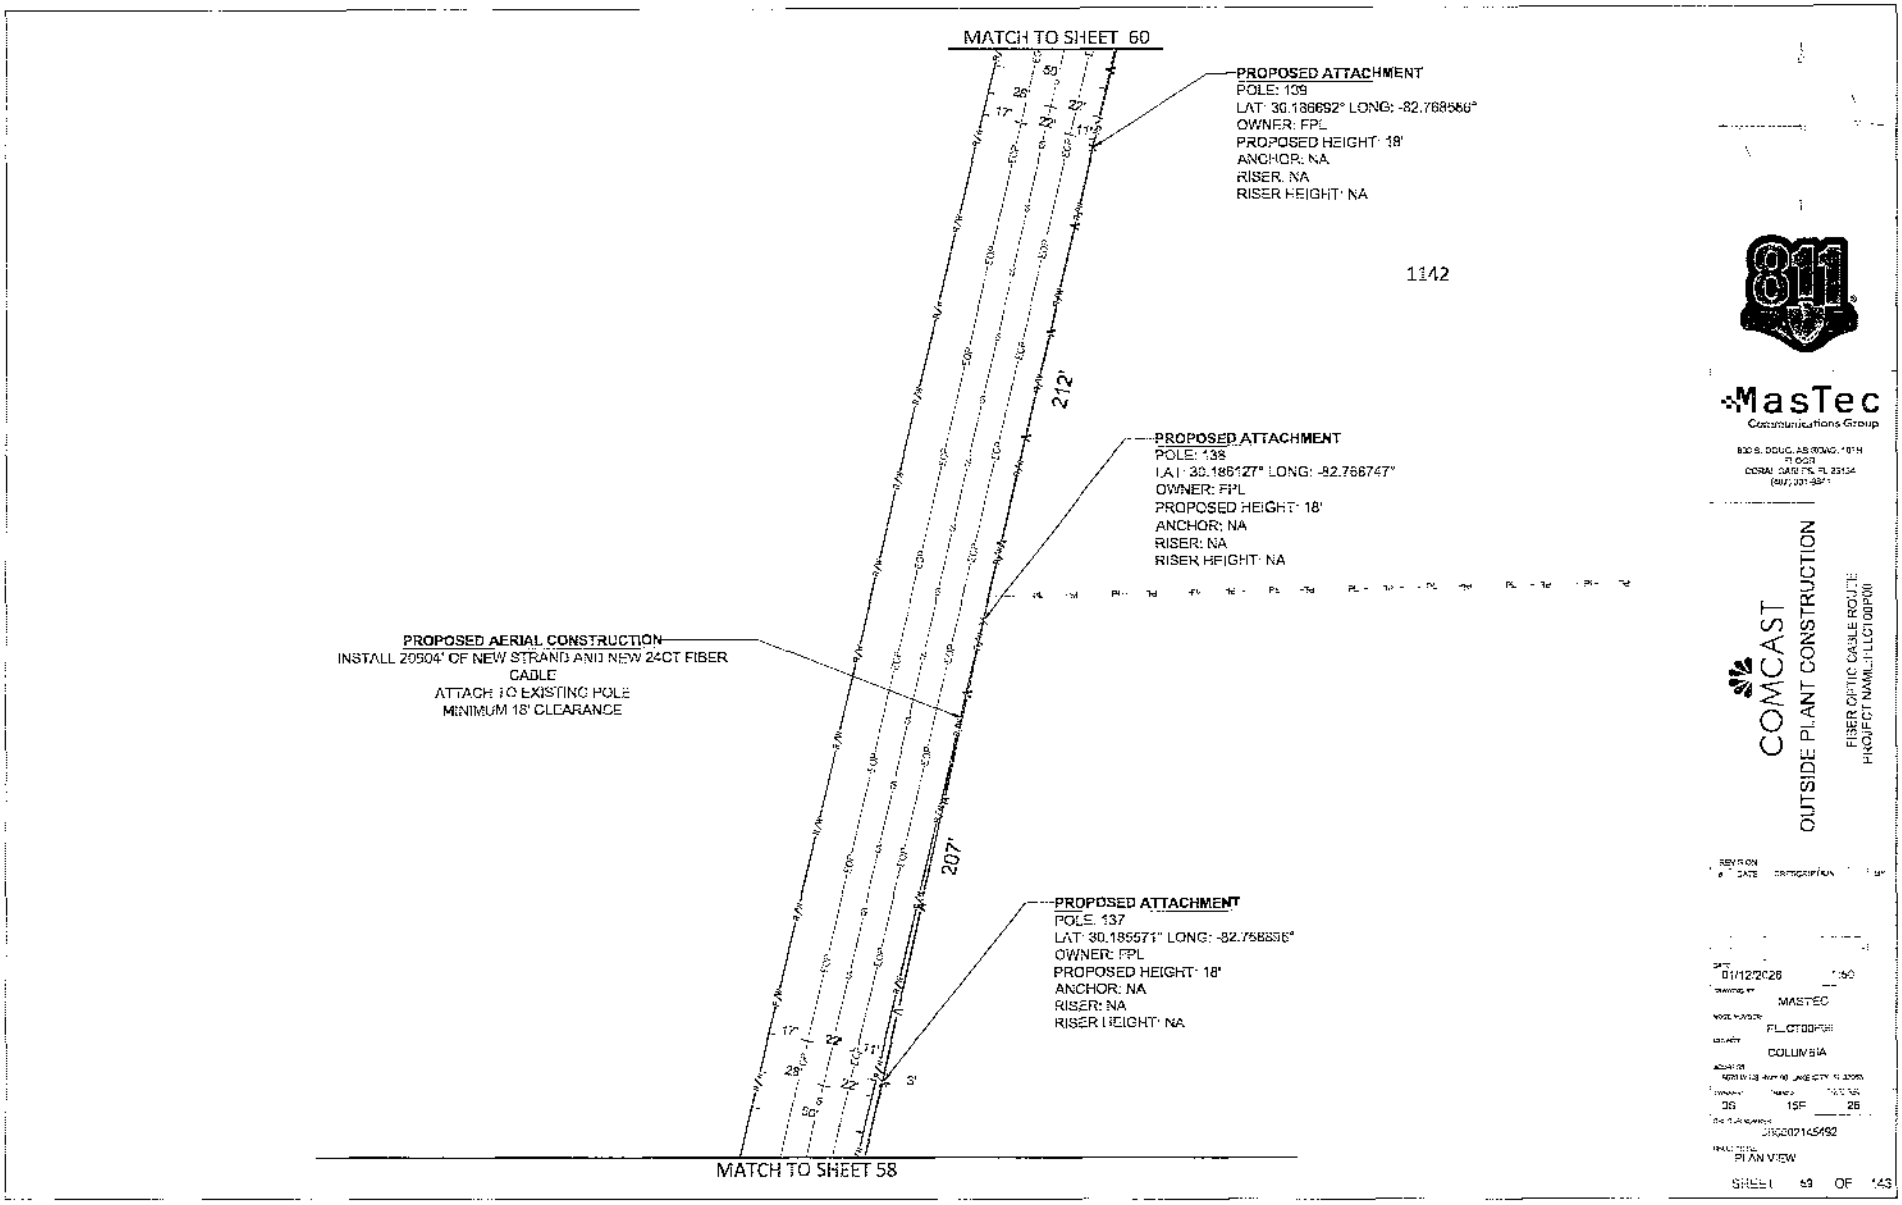

811

MasTec
Communications Group

COMCAST
OUTSIDE PLANT CONSTRUCTION
FIBER OPTIC CABLE ROUTE
PROJECT NAME: FLCT00P00

REVISION
DATE DESCRIPTION

DATE 01/12/2026
MASTEC
FL_CT00P00
COLUMBIA
36 1SF 26
PLAN VIEW

SHEET 59 OF 143

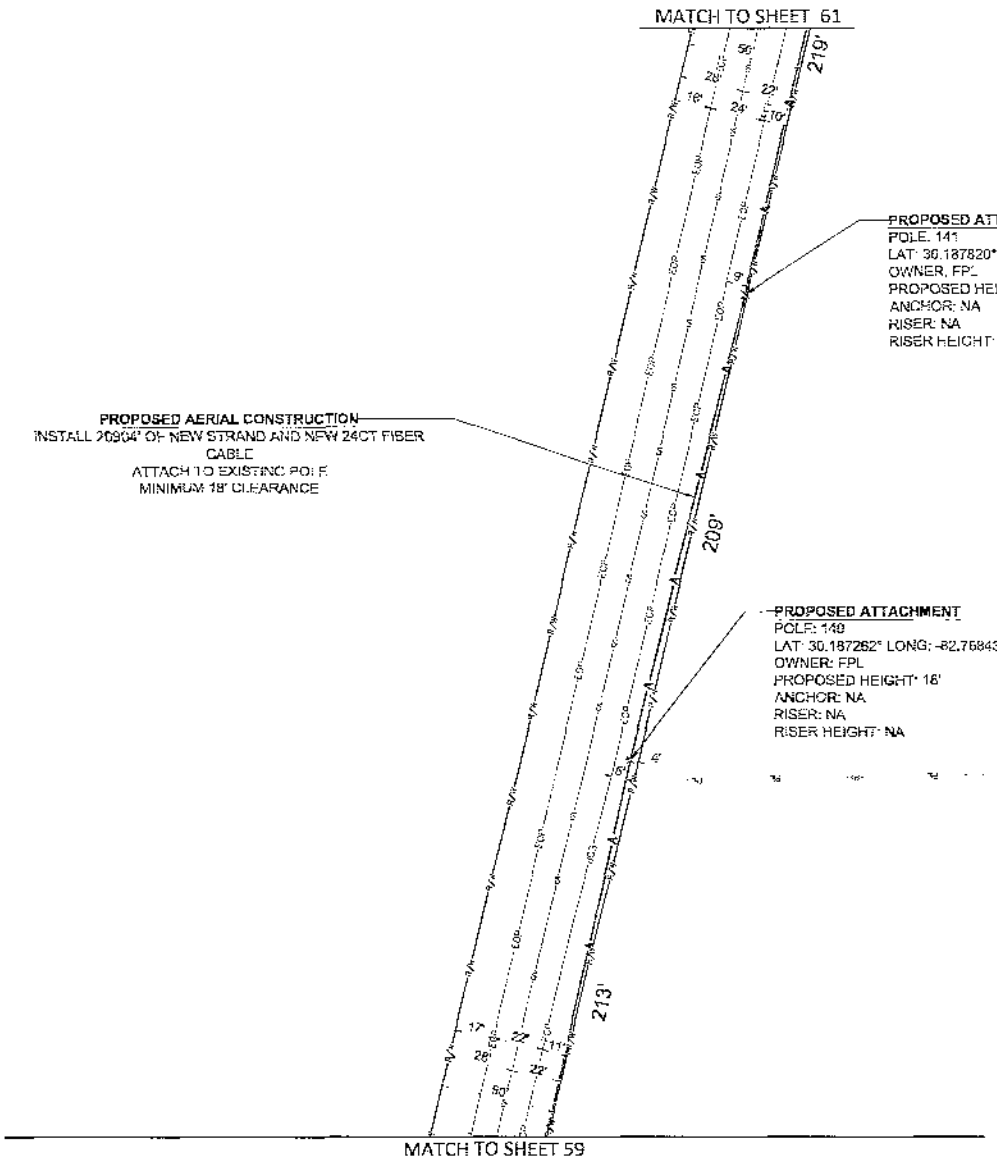

811

MasTec
Communications Group

COMCAST
OUTSIDE PLANT CONSTRUCTION

FIBER OPTIC CABLE ROUTE
PROJECT NAME: FLLCTT0P00

DATE	01/12/2026
DESIGNED BY	MASTEC
JOB NUMBER	FLLCTT00P00
COUNTY	COLUMBIA
TOWNSHIP	3S
RANGE	16E
SECTION	25
FLEX JOB NUMBER	CB0002145452

PLAN VIEW

SHEET 60 OF 141

MATCH TO SHEET 62

936

PROPOSED AERIAL CONSTRUCTION
INSTALL 2090# OF NEW STRAND AND NEW 24CT FIBER CABLE
ATTACH TO EXISTING POLE
MINIMUM 18' CLEARANCE

PROPOSED ATTACHMENT
POLE: 142
LAT: 30.186406° LONG: -82.768100°
OWNER: FPL
PROPOSED HEIGHT: 18'
ANCHOR: YES
RISER: NA
RISER HEIGHT: NA

MATCH TO SHEET 60

811

MasTec
Communications Group

COMCAST
OUTSIDE PLANT CONSTRUCTION

FIBER OPTIC CABLE ROUTE
PROJECT NAME:FLICTCOP00

REVISION #	DATE	DESCRIPTION	BY

DATE	01/12/2026 1.50
DRAWING BY	MASTEC
WORK PROJECT	FLICTCOP00
COUNTY	COLUMBIA
REVISIONS	
CONTRACT	39
TRACK	15F
AUTHOR	26
SPECIAL NUMBER	JB0053145492
SHEET TITLE	PLAN VIEW

SHEET 5 OF 143

MATCH TO SHEET 61
PROPOSED VAULT
STA. 12+37
LAT: 30 183618°
LONG: -82.769382°
193'
452'
307'
65'
PROPOSED VAULT
STA. 12+37
LAT: 30 183637°
LONG: -82.765552°
MATCH TO SHEET 63
COMCAST
OUTSIDE PLANT CONSTRUCTION
FIBER OPTIC CABLE ROUTE
PROJECT NAME:FLCLTOCP00
MasTec
Communications Group
PLUM VIEW
SHEET 62 OF 143

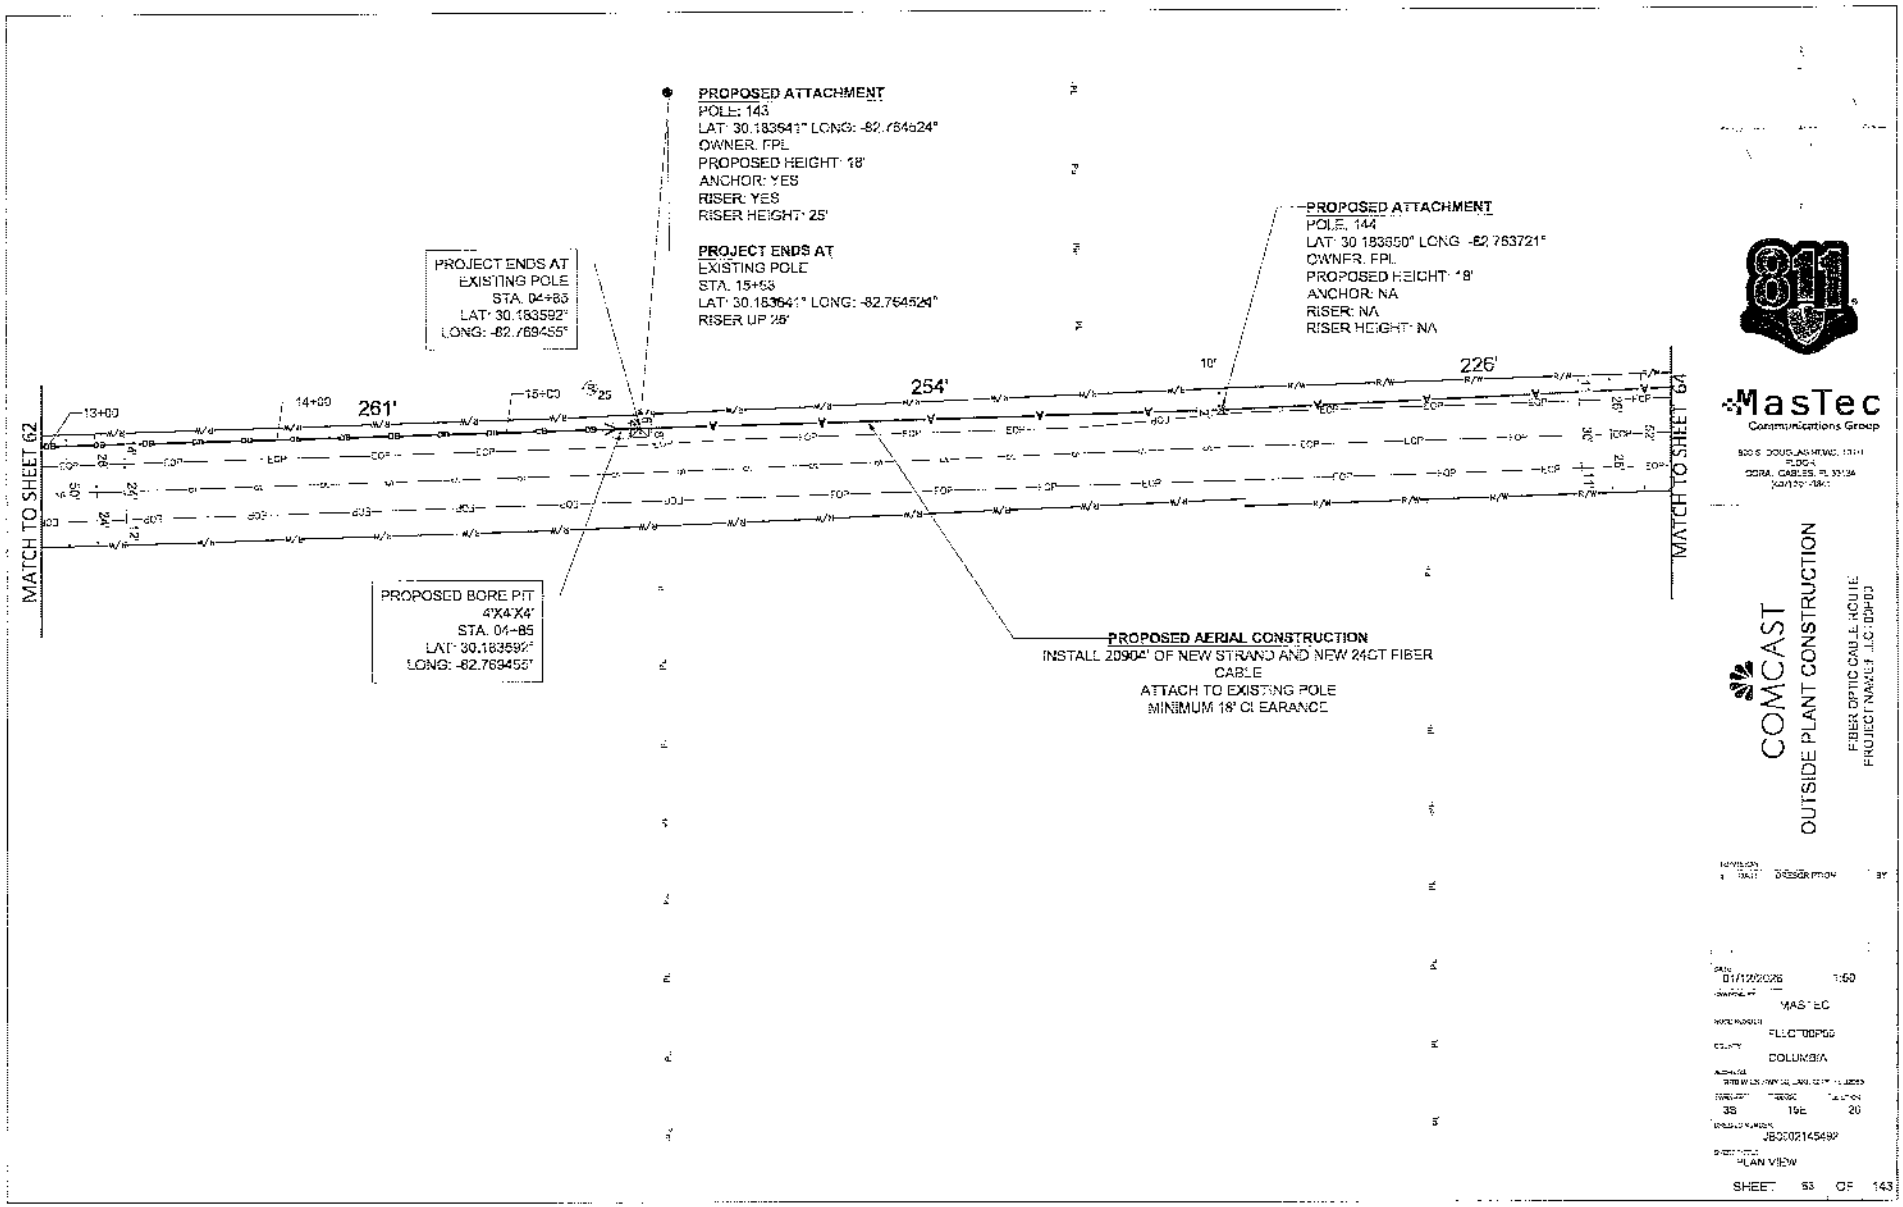
PROPOSED ATTACHMENT
POLE: 143
LAT: 30.183641° LONG: -82.764624°
OWNER: FPL
PROPOSED HEIGHT: 18'
ANCHOR: YES
RISER: YES
RISER HEIGHT: 25'
PROJECT ENDS AT
EXISTING POLE
STA: 15+53
LAT: 30.183641° LONG: -82.764524°
RISER UP 25'
PROJECT ENDS AT
EXISTING POLE
STA. 04+85
LAT: 30.183592°
LONG: -82.769455°
PROPOSED ATTACHMENT
POLE: 144
LAT: 30.183650° LONG: -82.763721°
OWNER: FPL
PROPOSED HEIGHT: 18'
ANCHOR: NA
RISER: NA
RISER HEIGHT: NA
MATCH TO SHEET 62
MATCH TO SHEET 64
13+00
14+00
15+00
261'
254'
226'
PROPOSED BORE PIT
4'X4'X4'
STA. 04+85
LAT: 30.183592°
LONG: -82.769455°
PROPOSED AERIAL CONSTRUCTION
INSTALL 20904' OF NEW STRAND AND NEW 24CT FIBER CABLE
ATTACH TO EXISTING POLE
MINIMUM 18' CLEARANCE
811
MasTec
Communications Group
COMCAST
OUTSIDE PLANT CONSTRUCTION
FIBER OPTIC CABLE ROUTE
PROJECT NAME: JLC 0DP0D
DESCRIPTION
DATE
01/12/2026
7:50
MASTEC
FLECTDDP0D
COLUMBIA
3S
19E
20
JB0002145492
PLAN VIEW
SHEET 53 OF 143

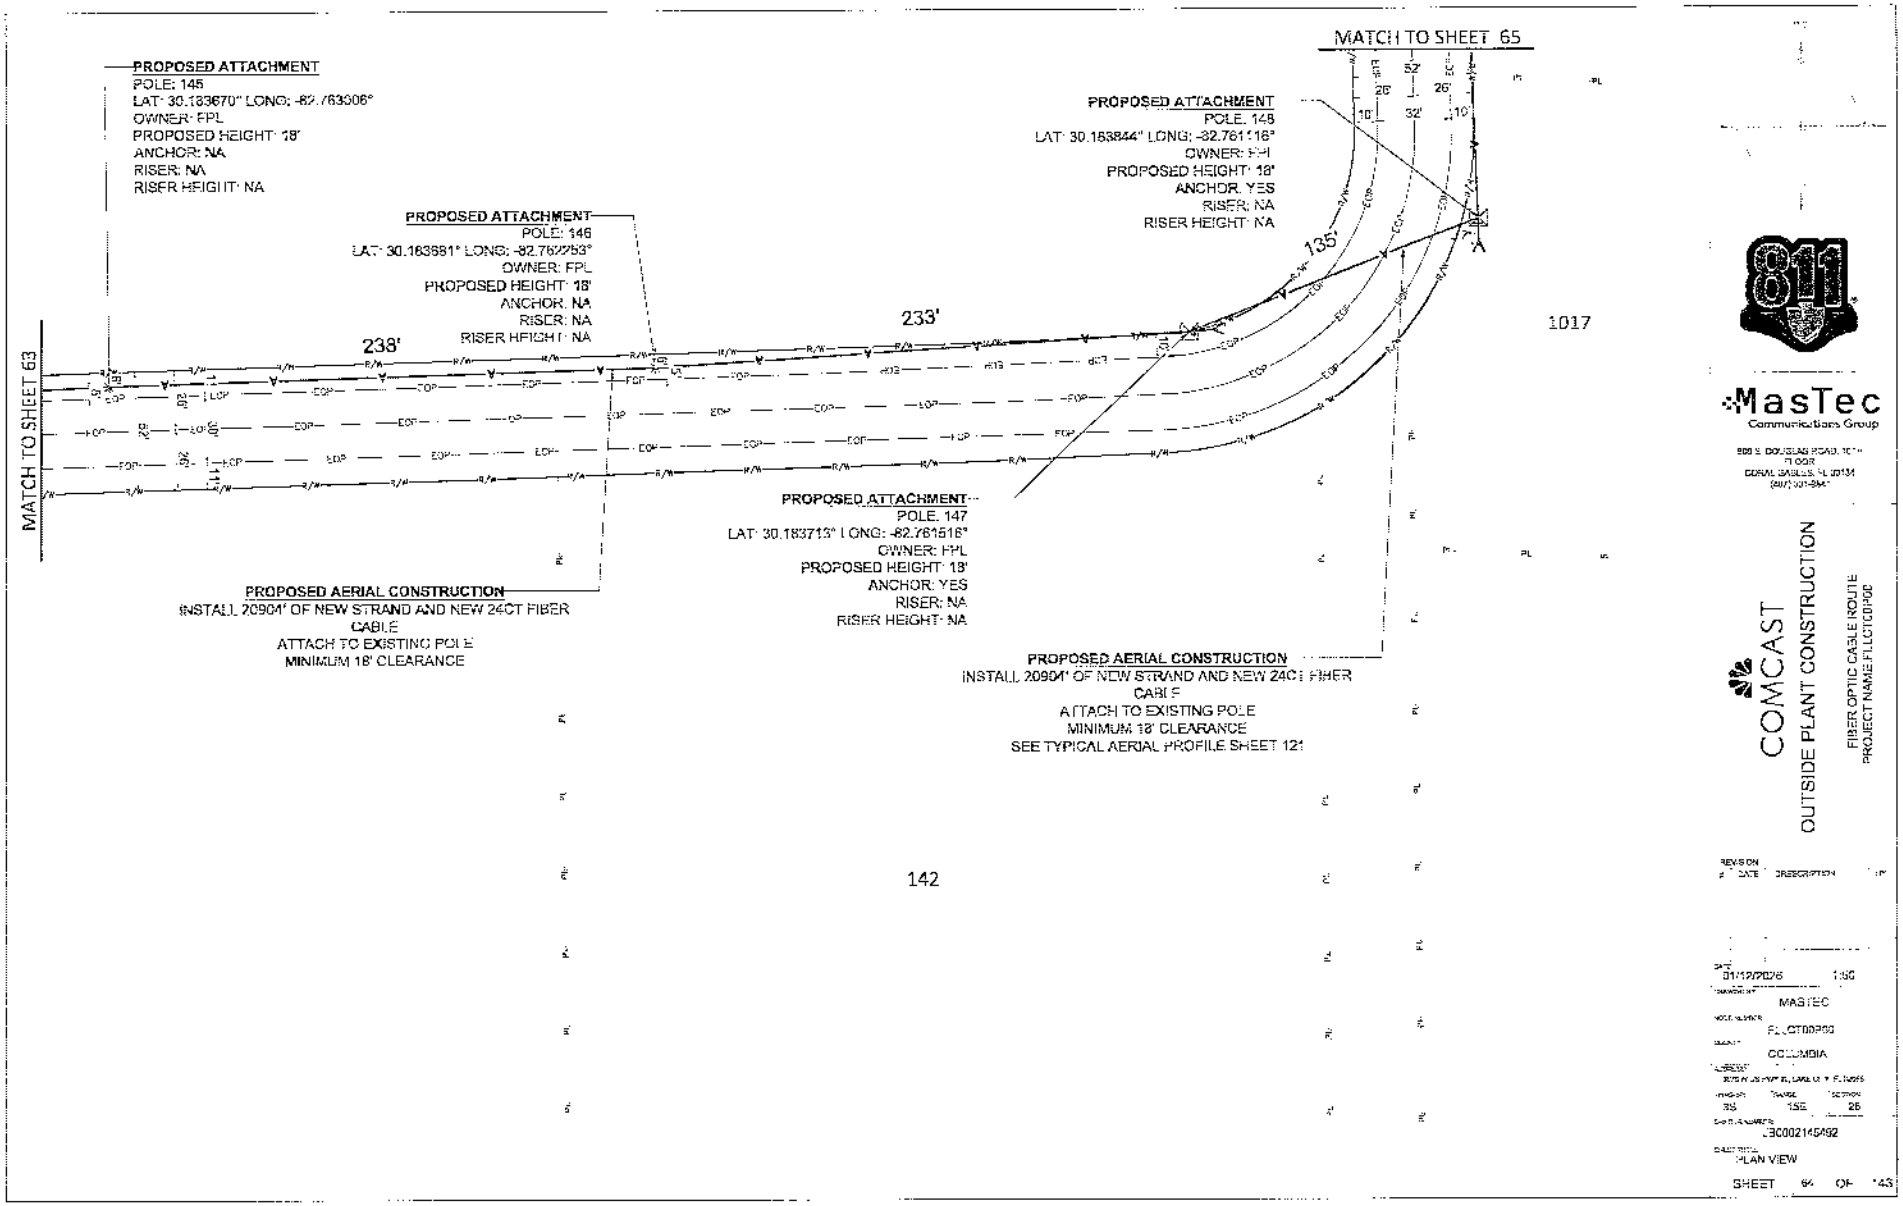
MATCH TO SHEET 65
MATCH TO SHEET 63
PROPOSED ATTACHMENT
POLE: 145
LAT: 30.183670° LONG: -82.763006°
OWNER: FPL
PROPOSED HEIGHT: 18'
ANCHOR: NA
RISER: NA
RISER HEIGHT: NA
PROPOSED ATTACHMENT
POLE: 146
LAT: 30.183681° LONG: -82.762253°
OWNER: FPL
PROPOSED HEIGHT: 18'
ANCHOR: NA
RISER: NA
RISER HEIGHT: NA
PROPOSED ATTACHMENT
POLE: 148
LAT: 30.183844° LONG: -82.761116°
OWNER: FPL
PROPOSED HEIGHT: 18'
ANCHOR: YES
RISER: NA
RISER HEIGHT: NA
PROPOSED ATTACHMENT
POLE: 147
LAT: 30.183713° LONG: -82.761516°
OWNER: FPL
PROPOSED HEIGHT: 18'
ANCHOR: YES
RISER: NA
RISER HEIGHT: NA
PROPOSED AERIAL CONSTRUCTION
INSTALL 2090M' OF NEW STRAND AND NEW 24CT FIBER CABLE
ATTACH TO EXISTING POLE
MINIMUM 18' CLEARANCE
PROPOSED AERIAL CONSTRUCTION
INSTALL 2090M' OF NEW STRAND AND NEW 24CT FIBER CABLE
ATTACH TO EXISTING POLE
MINIMUM 18' CLEARANCE
SEE TYPICAL AERIAL PROFILE SHEET 121
238'
233'
135'
1017
142
MasTec
Communications Group
COMCAST
OUTSIDE PLANT CONSTRUCTION
FIBER OPTIC CABLE ROUTE
PROJECT NAME FLLGTC0P00
REVISION
DESCRIPTION
01/12/2026
1:50
MASTEC
FLLGTC0P00
COLUMBIA
3S
1SE
26
JEC002145492
PLAN VIEW
SHEET 64 OF 145

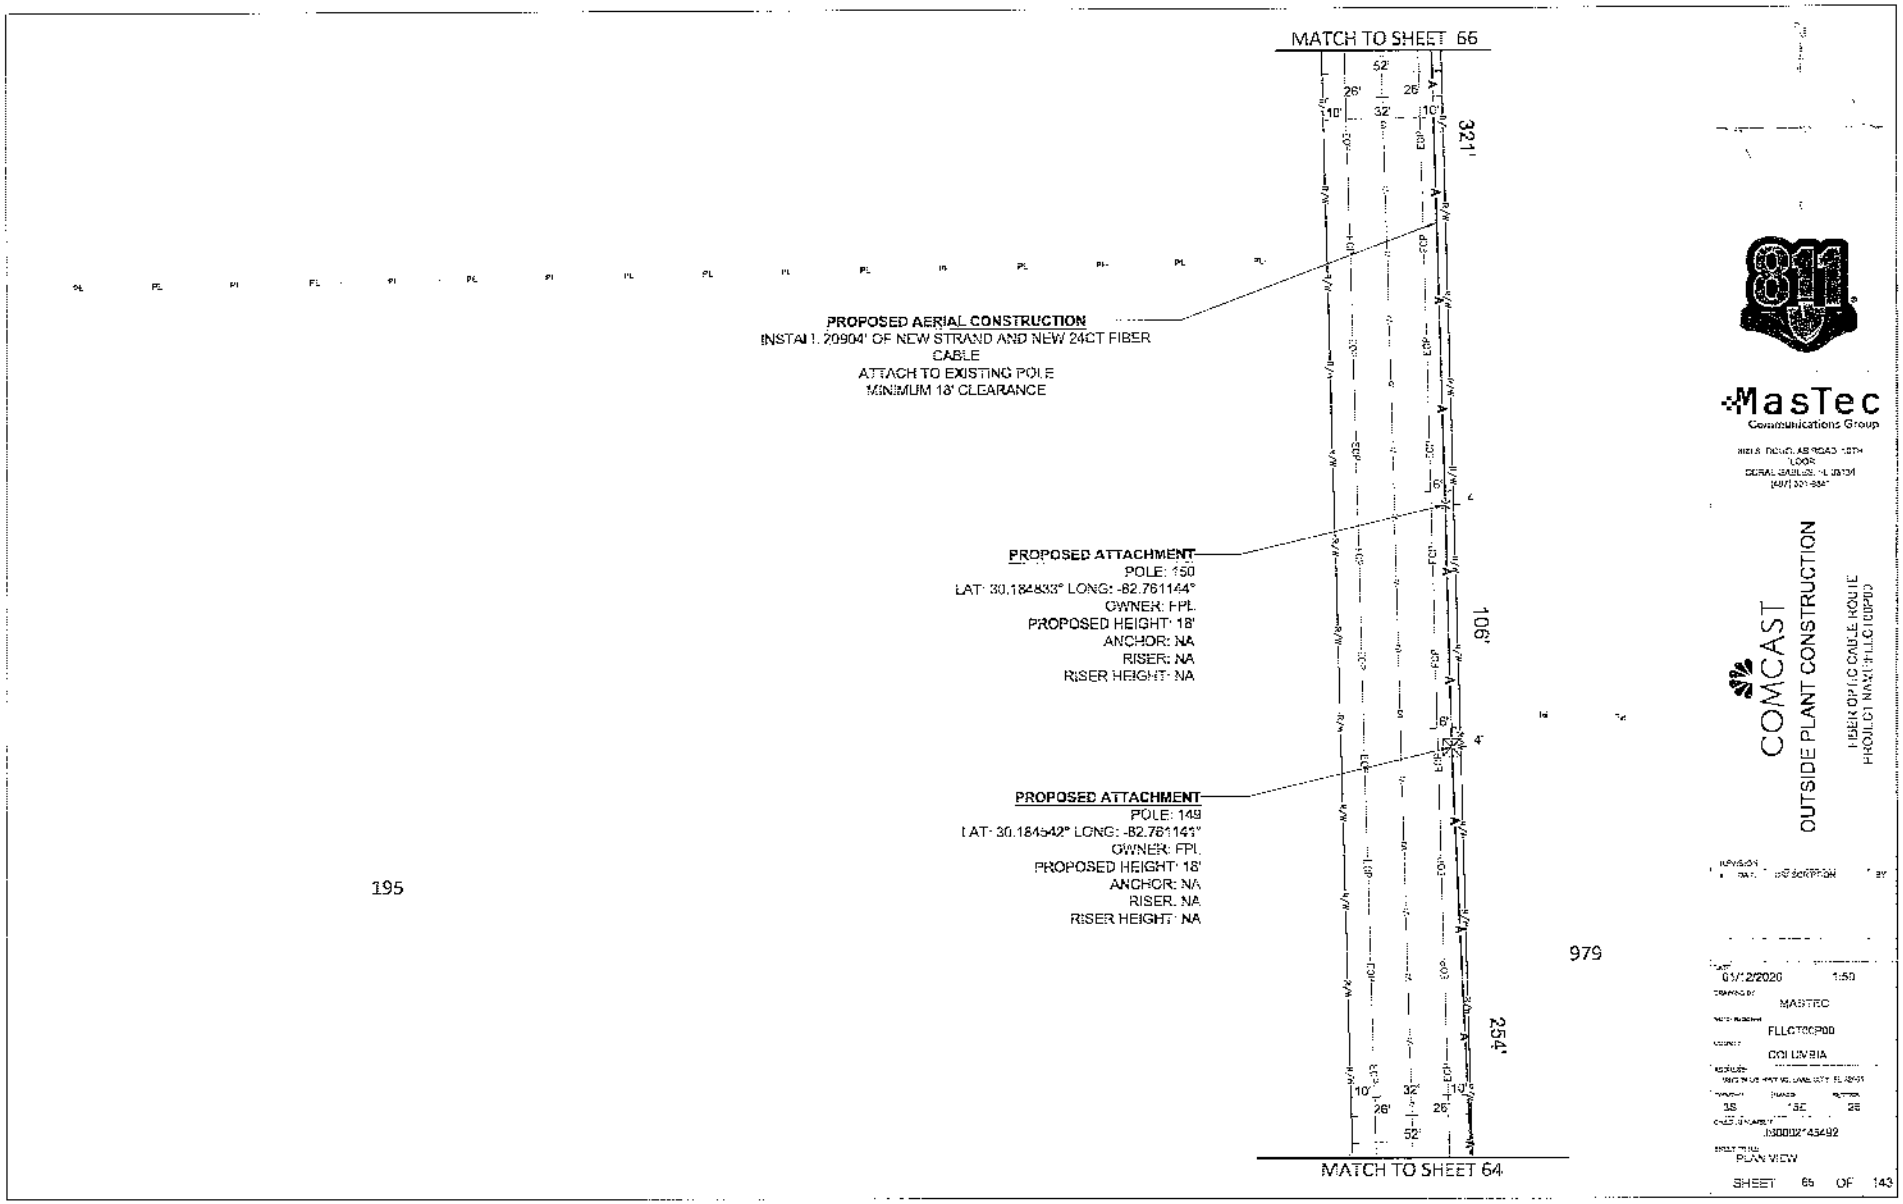
MATCH TO SHEET 66
PROPOSED AERIAL CONSTRUCTION
INSTALL 20904' OF NEW STRAND AND NEW 24CT FIBER CABLE
ATTACH TO EXISTING POLE
MINIMUM 18' CLEARANCE
PROPOSED ATTACHMENT
POLE: 150
LAT: 30.184833° LONG: -82.761144°
OWNER: FPL
PROPOSED HEIGHT: 18'
ANCHOR: NA
RISER: NA
RISER HEIGHT: NA
PROPOSED ATTACHMENT
POLE: 149
LAT: 30.184542° LONG: -82.761141°
OWNER: FPL
PROPOSED HEIGHT: 18'
ANCHOR: NA
RISER: NA
RISER HEIGHT: NA
195
979
321'
106'
254'
MATCH TO SHEET 64
811
MasTec
Communications Group
COMCAST
OUTSIDE PLANT CONSTRUCTION
FIBER OPTIC CABLE ROUTE
FLLCT00P00
COLUMBIA
01/12/2020
1:50
MASTEC
FLLCT00P00
COLUMBIA
3S
7E
28
1500027 43492
PLAN VIEW
SHEET 65 OF 143

MATCH TO SHEET 65
MATCH TO SHEET 67
MATCH TO SHEET 65
MATCH TO SHEET 67
PROPOSED ATTACHMENT
POLE: 151
LAT: 30.185714° LONG: -82.761158°
OWNER: FPL
PROPOSED HEIGHT: 18'
ANCHOR: NA
RISER: NA
RISER HEIGHT: NA
PROPOSED AERIAL CONSTRUCTION
INSTALL 2090' OF NEW STRAND AND NEW 24CT FIBER CABLE
ATTACH TO EXISTING POLE
MINIMUM 18' CLEARANCE
PROPOSED ATTACHMENT
POLE: 152
LAT: 30.185808° LONG: -82.761167°
OWNER: FPL
PROPOSED HEIGHT: 18'
ANCHOR: NA
RISER: NA
RISER HEIGHT: NA
907
960
325'
55'
COMCAST
OUTSIDE PLANT CONSTRUCTION
FIBER OPTIC CABLE ROUTE
PROJECT NAME: FLCTC0P00
MasTec
Communications Group
PLAN VIEW
SHEET 66

754

792

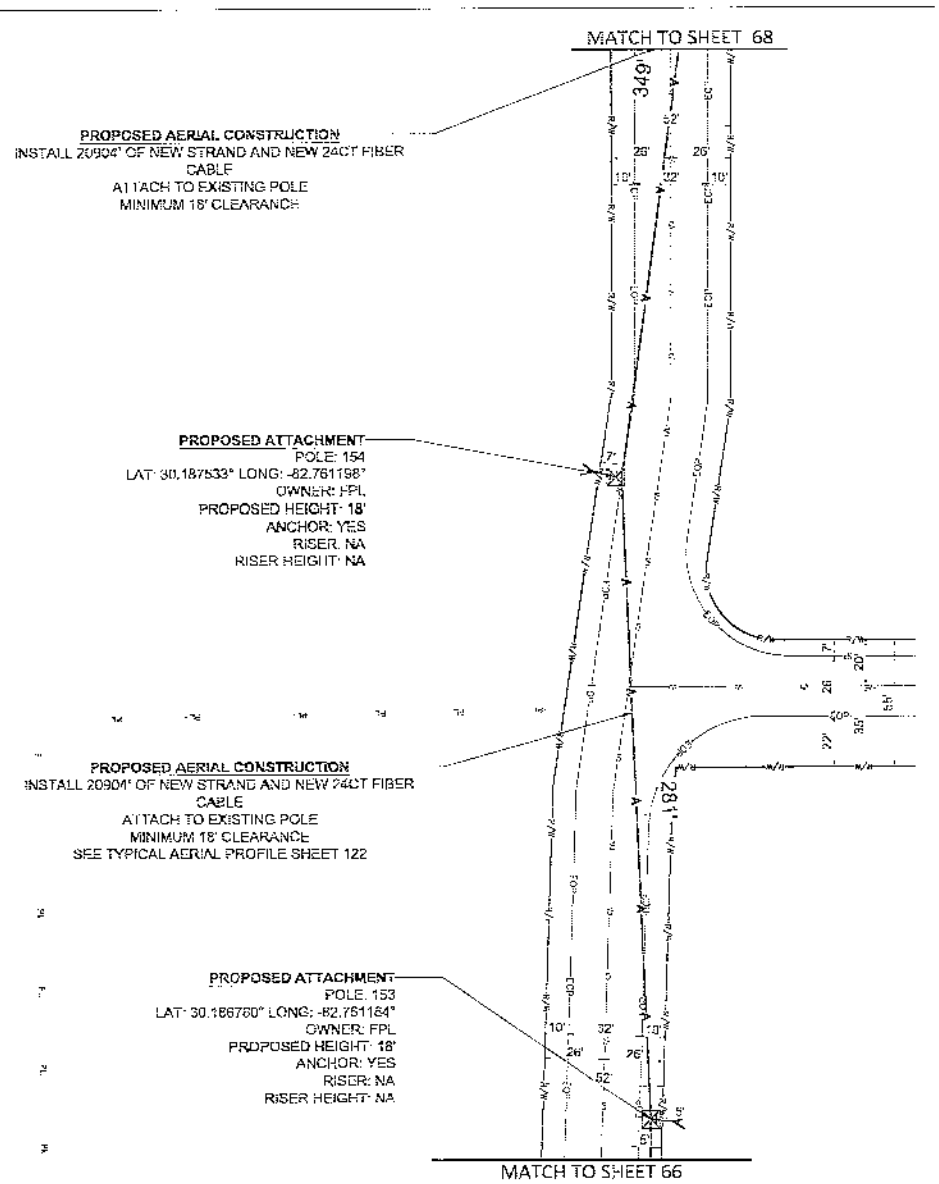

811

MasTec
Communications Group

COMCAST

OUTSIDE PLANT CONSTRUCTION

FIBER OPTIC CABLE ROUTE
PROJECT NAME: FLLCTOCP00

REVISION
DATE DESCRIPTION BY

1:50

MASTEC

FLLCTOCP00

COLUMBIA

J900021454G2

PLAN VIEW

SHEET 67 OF 143

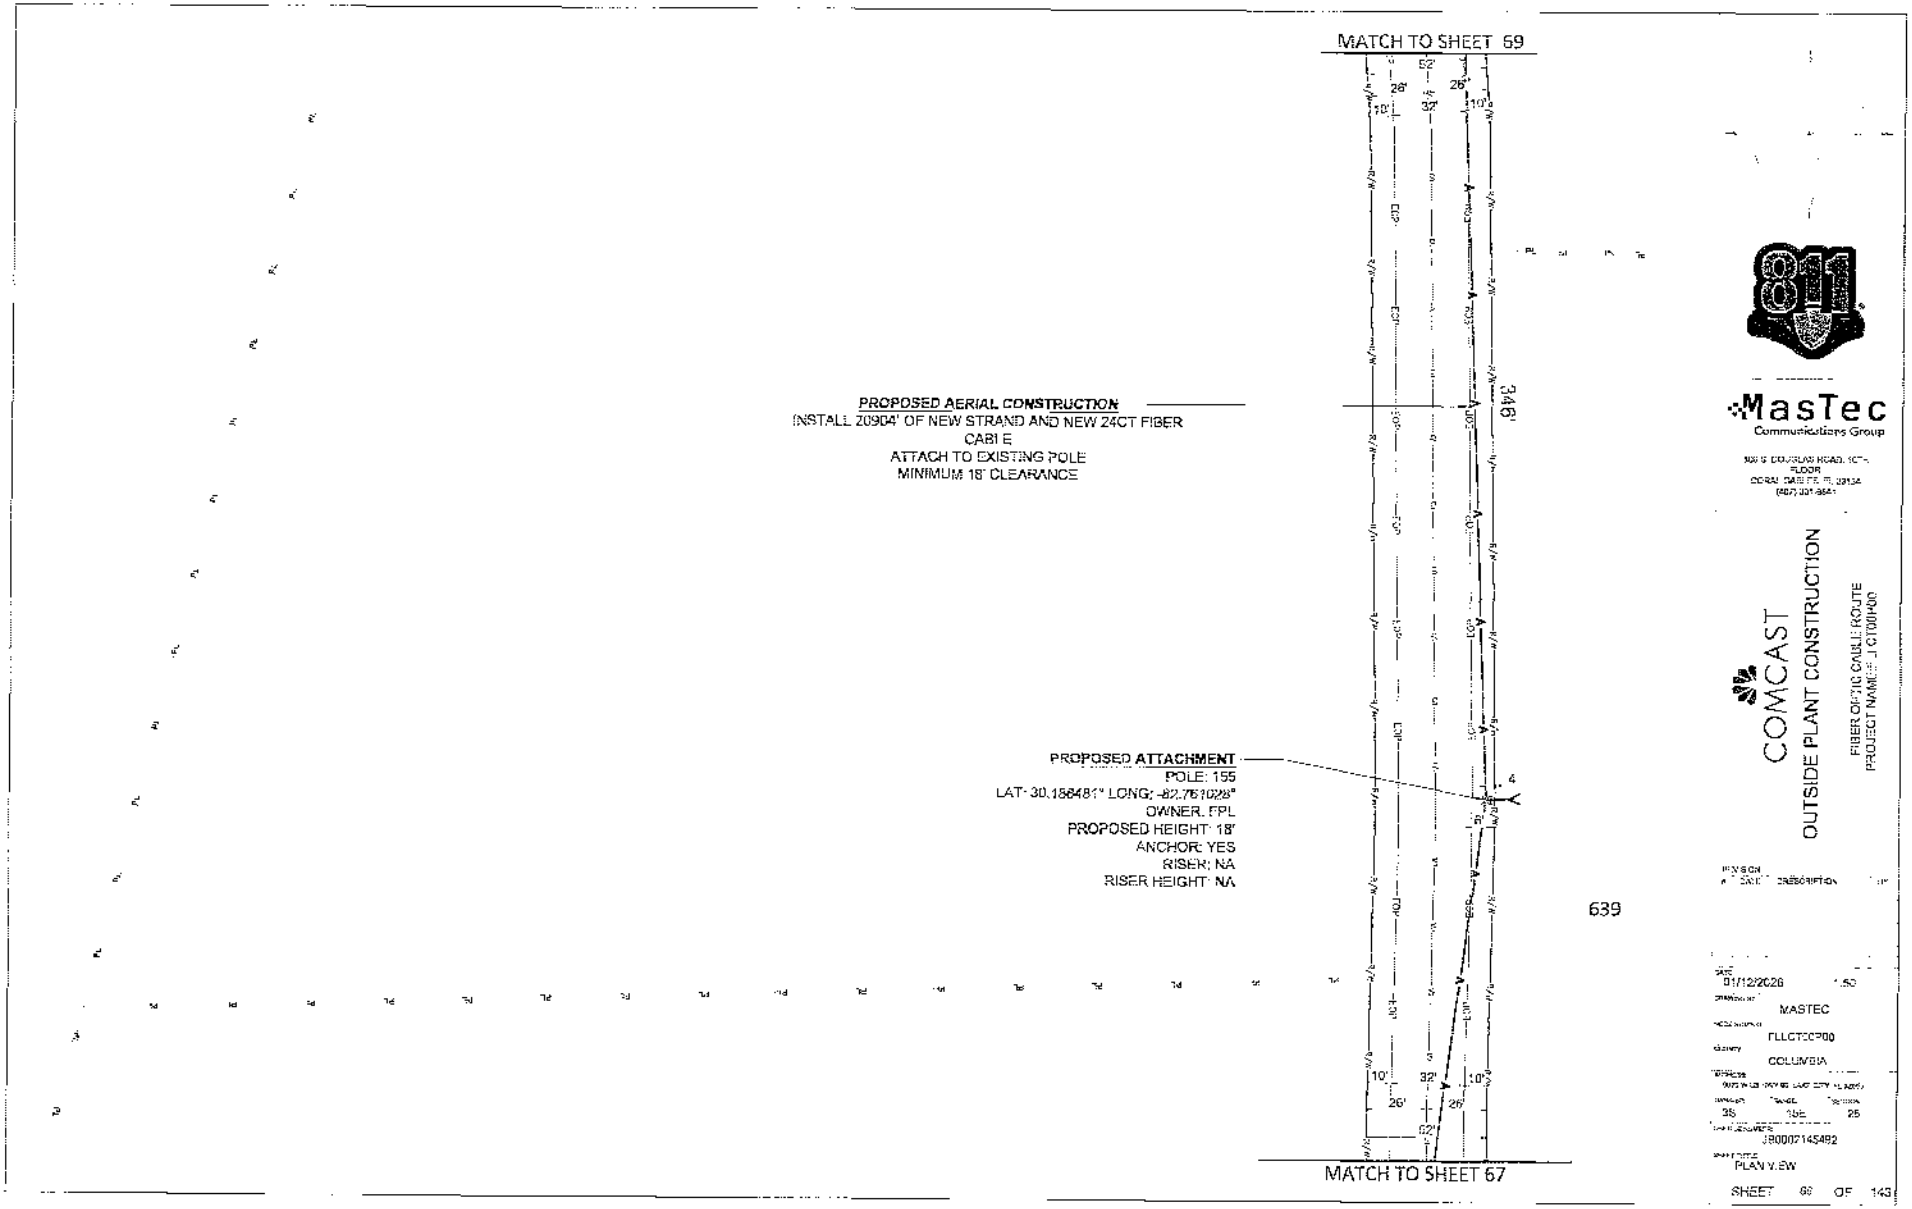
MATCH TO SHEET 59
PROPOSED AERIAL CONSTRUCTION
INSTALL 20904' OF NEW STRAND AND NEW 24CT FIBER
CABLE
ATTACH TO EXISTING POLE
MINIMUM 18' CLEARANCE
PROPOSED ATTACHMENT
POLE: 155
LAT: 30.186481° LONG: -82.761028°
OWNER: FPL
PROPOSED HEIGHT: 18'
ANCHOR: YES
RISER: NA
RISER HEIGHT: NA
639
MATCH TO SHEET 67
MasTec
Communications Group
COMCAST
OUTSIDE PLANT CONSTRUCTION
FIBER OPTIC CABLE ROUTE
DESCRIPTION
01/12/2026
MASTEC
FLLGTCCP00
COLUMBIA
35
18E
25
J900027145492
PLAN VIEW
SHEET 66 OF 143

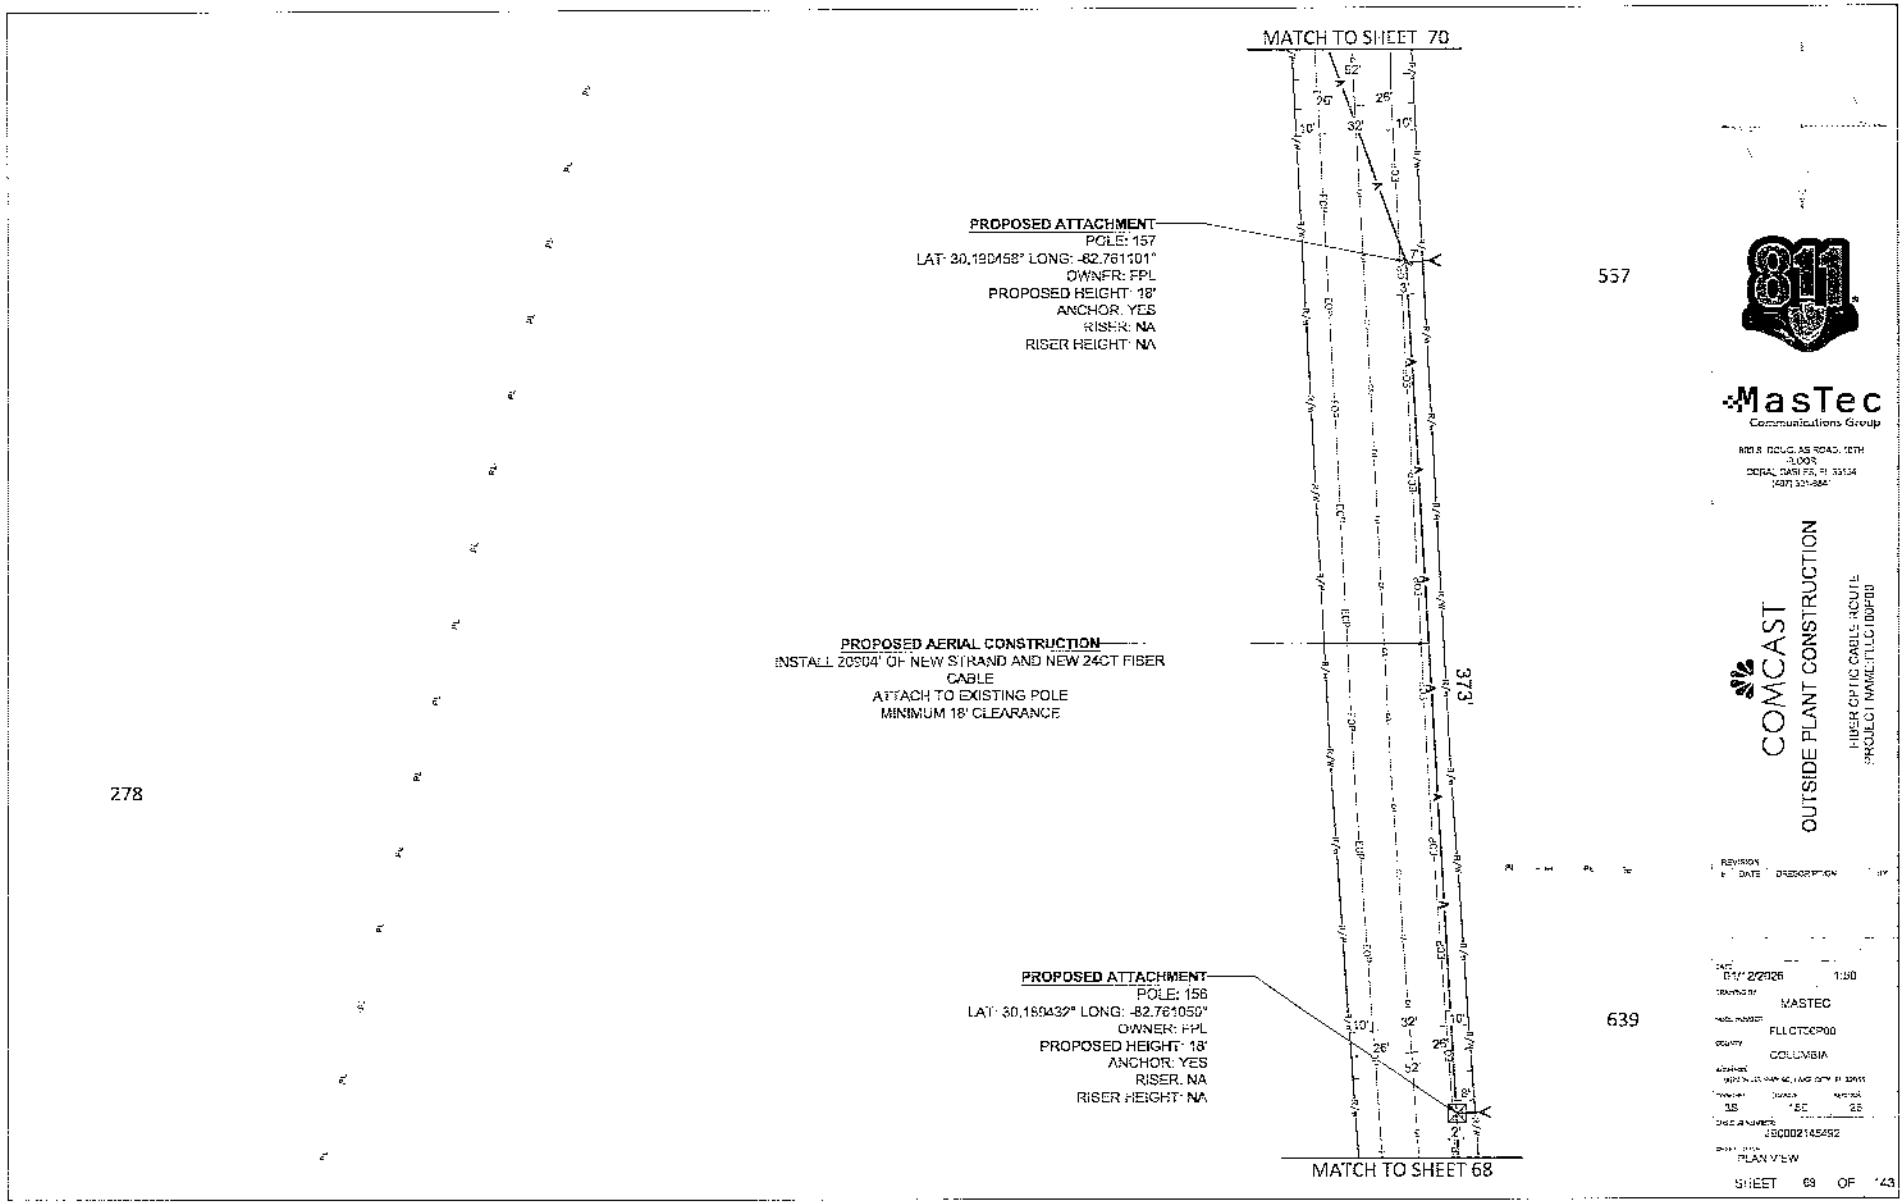
MATCH TO SHEET 70
PROPOSED ATTACHMENT
POLE: 157
LAT: 30.189458° LONG: -82.761101°
OWNER: FPL
PROPOSED HEIGHT: 18'
ANCHOR: YES
RISER: NA
RISER HEIGHT: NA
PROPOSED AERIAL CONSTRUCTION
INSTALL 20904' OF NEW STRAND AND NEW 24CT FIBER CABLE
ATTACH TO EXISTING POLE
MINIMUM 18' CLEARANCE
373'
PROPOSED ATTACHMENT
POLE: 156
LAT: 30.189432° LONG: -82.761050°
OWNER: FPL
PROPOSED HEIGHT: 18'
ANCHOR: YES
RISER: NA
RISER HEIGHT: NA
MATCH TO SHEET 68
278
557
639
811
MasTec
Communications Group
COMCAST
OUTSIDE PLANT CONSTRUCTION
FIBER OPTIC CABLE ROUTE
PROJECT NAME: FLLC100F00
REVISION
NO. DATE DESCRIPTION BY
DATE 2/2026 1:50
DRAWN BY MASTEC
MARKET FLLCTSCP00
COUNTY COLUMBIA
JOB NUMBER J80002145492
PLAN VIEW
SHEET 69 OF 143

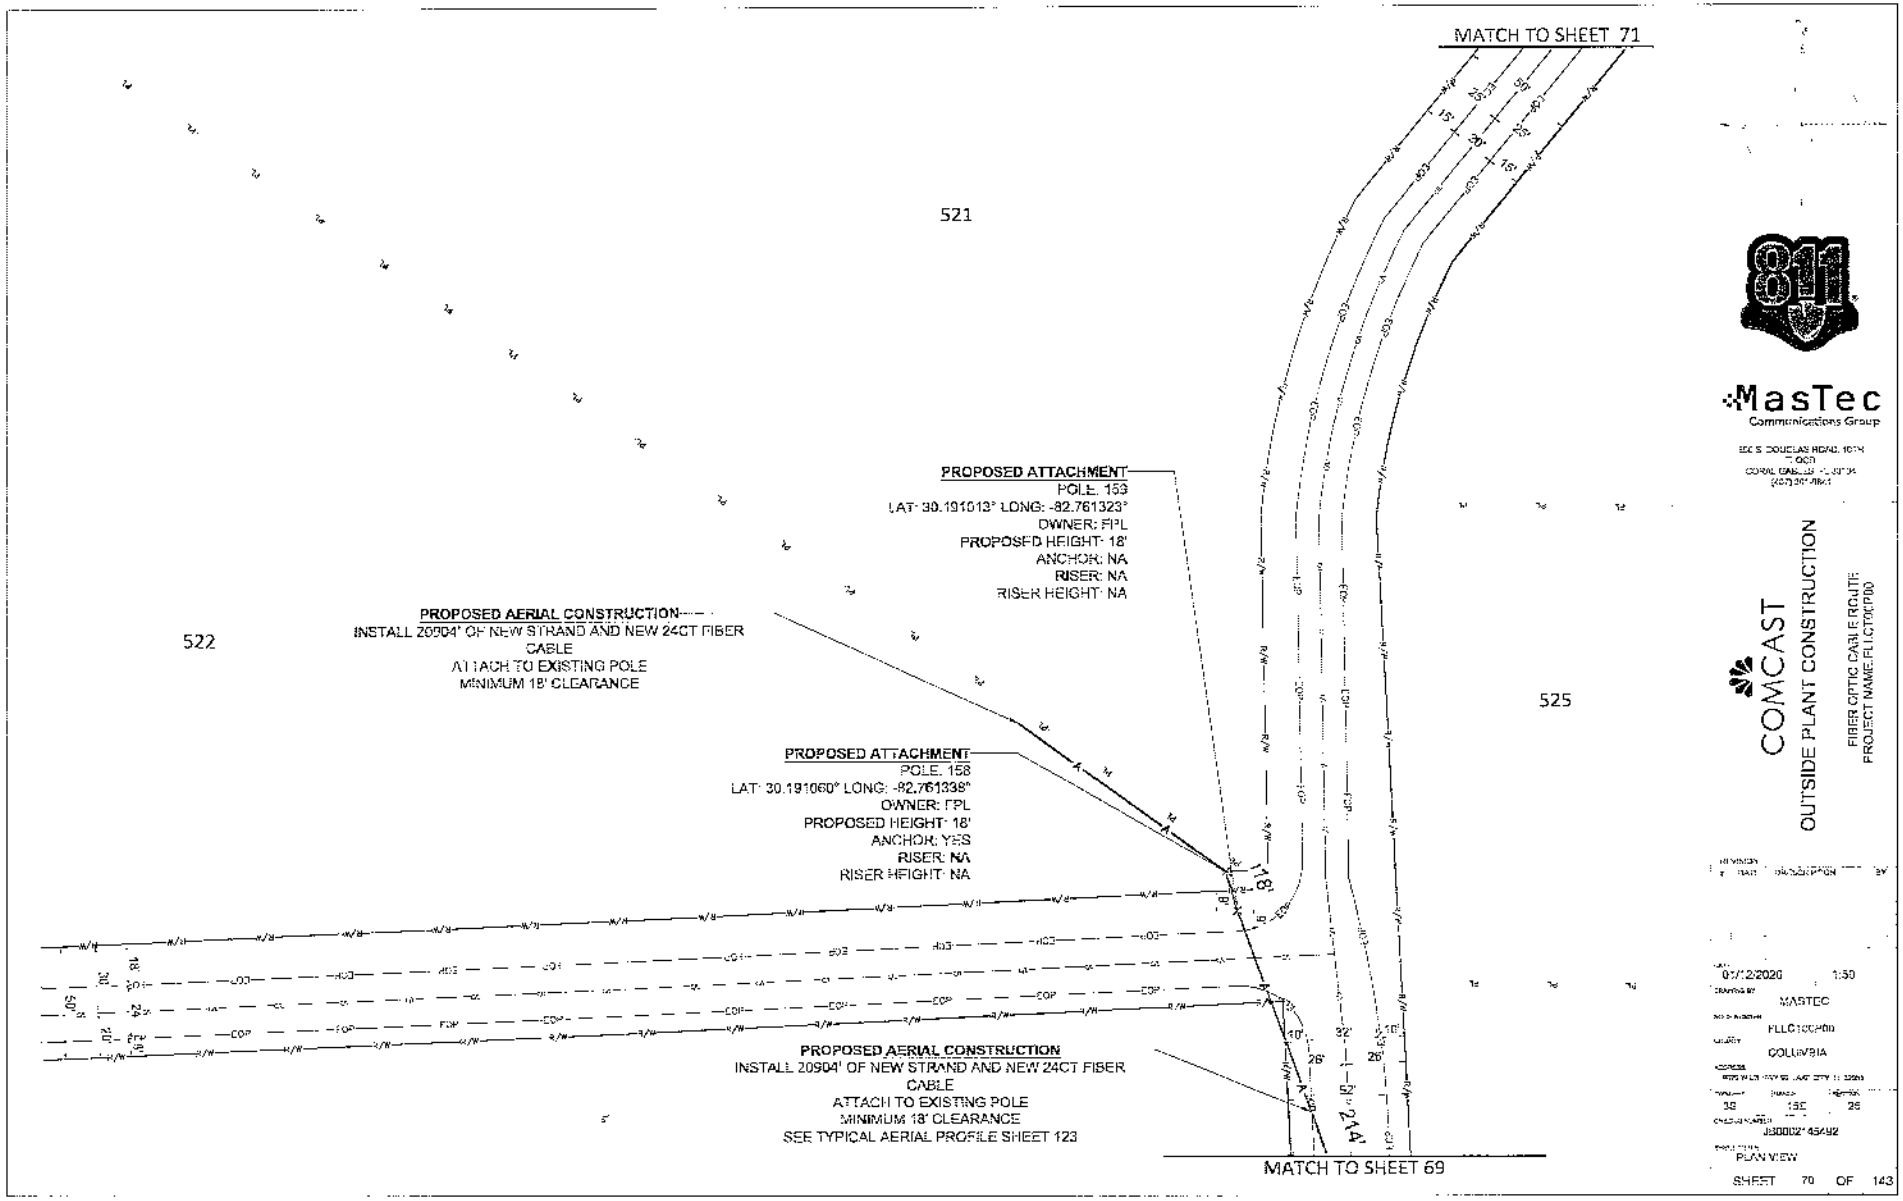
MATCH TO SHEET 71
521
522
525
PROPOSED ATTACHMENT
POLE: 159
LAT: 30.191013° LONG: -82.761323°
OWNER: FPL
PROPOSED HEIGHT: 18'
ANCHOR: NA
RISER: NA
RISER HEIGHT: NA
PROPOSED AERIAL CONSTRUCTION
INSTALL 20904' OF NEW STRAND AND NEW 24CT FIBER CABLE
ATTACH TO EXISTING POLE
MINIMUM 18' CLEARANCE
PROPOSED ATTACHMENT
POLE: 158
LAT: 30.191060° LONG: -82.761338°
OWNER: FPL
PROPOSED HEIGHT: 18'
ANCHOR: YES
RISER: NA
RISER HEIGHT: NA
PROPOSED AERIAL CONSTRUCTION
INSTALL 20904' OF NEW STRAND AND NEW 24CT FIBER CABLE
ATTACH TO EXISTING POLE
MINIMUM 18' CLEARANCE
SEE TYPICAL AERIAL PROFILE SHEET 123
MATCH TO SHEET 69
811
MasTec
Communications Group
COMCAST
OUTSIDE PLANT CONSTRUCTION
FIBER OPTIC CABLE ROUTE
PROJECT NAME: FLLGT06P00
01/12/2020
1:50
MASTEC
FLLGT06P00
COLUMBIA
38
15E
28
J8300021 45492
PLAN VIEW
SHEET 70 OF 143

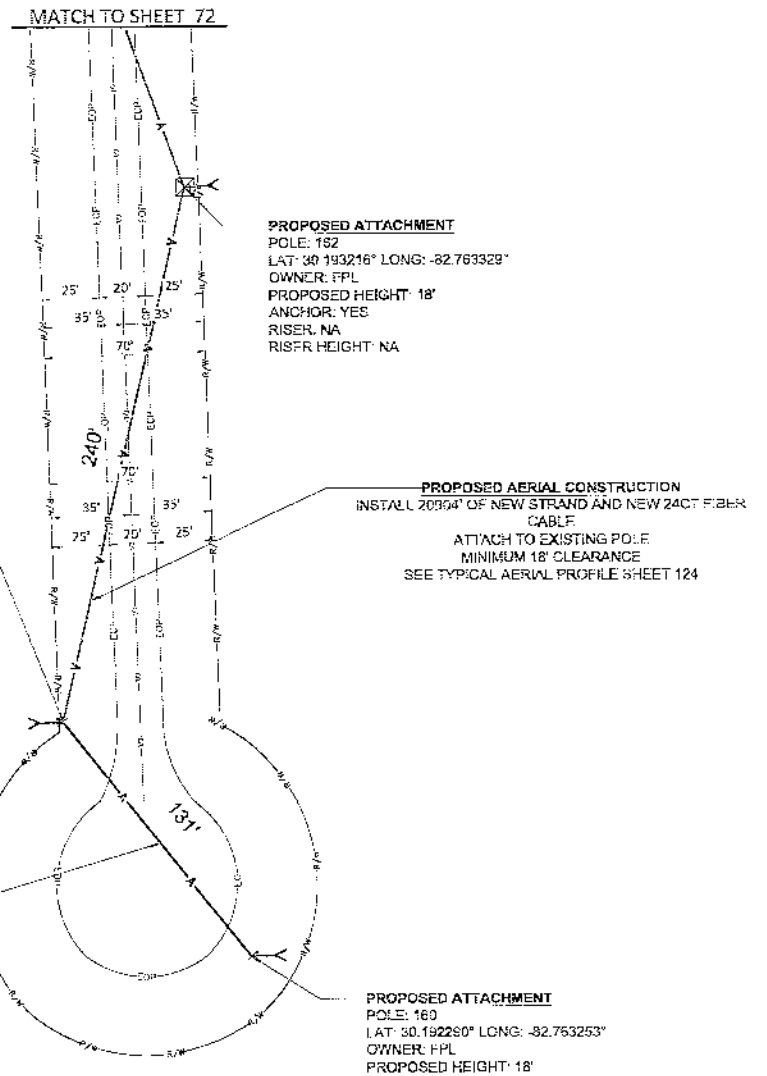

PROPOSED ATTACHMENT
POLE: 162
LAT: 30.193216° LONG: -82.763329°
OWNER: FPL
PROPOSED HEIGHT: 18'
ANCHOR: YES
RISER: NA
RISER HEIGHT: NA

PROPOSED AERIAL CONSTRUCTION
INSTALL 20904' OF NEW STRAND AND NEW 24CT FIBER CABLE
ATTACH TO EXISTING POLE
MINIMUM 18' CLEARANCE
SEE TYPICAL AERIAL PROFILE SHEET 124

PROPOSED ATTACHMENT
POLE: 161
LAT: 30.192575° LONG: -82.763508°
OWNER: FPL
PROPOSED HEIGHT: 18'
ANCHOR: YES
RISER: NA
RISER HEIGHT: NA

PROPOSED AERIAL CONSTRUCTION
INSTALL 20904' OF NEW STRAND AND NEW 24CT FIBER CABLE
ATTACH TO EXISTING POLE
MINIMUM 18' CLEARANCE
SEE TYPICAL AERIAL PROFILE SHEET 124

PROPOSED ATTACHMENT
POLE: 160
LAT: 30.192280° LONG: -82.763253°
OWNER: FPL
PROPOSED HEIGHT: 18'
ANCHOR: YES
RISER: NA
RISER HEIGHT: NA

811

MasTec
Communications Group

COMCAST
OUTSIDE PLANT CONSTRUCTION

FIBER OPTIC CABLE ROUTE
PROJECT NAME: FLCG100F03

REVISION	DATE	DESCRIPTION	BY

DATE: 01/27/2026 1:50
DRAWING BY: MASTEC
PROJ. NUMBER: FLCG100F03
COUNTY: COLUMBIA
DESIGNER:
DESIGN: DRAWN: CHECKED:
355 SE 2E
DRAWING NUMBER: J8000214892
SHEET TITLE: PLAN VIEW

SHEET 71 OF 143

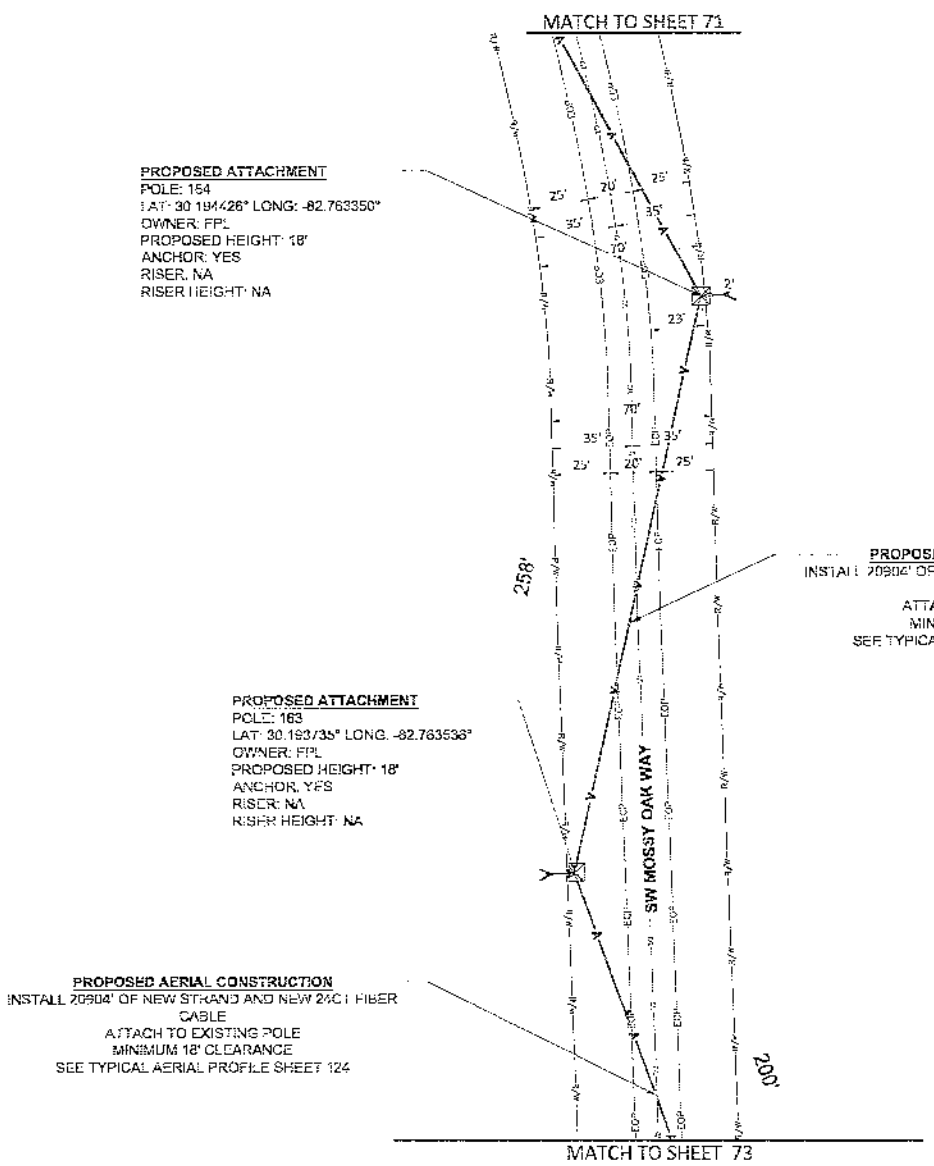

MATCH TO SHEET 73

811

MasTec
Communications Group

COMCAST

OUTSIDE PLANT CONSTRUCTION

FIBER OPTIC CABLE ROUTE
PROJECT NAME:FLLCT00P30

NO.	DATE	DESCRIPTION	BY

DATE: 01/12/2026 1:50

DRAWING BY: MASTEC

WORK NUMBER: FLLCT00P30

COUNTY: COLUMBIA

ADDRESS: NWC W US HWY 90 & NW CITY PL 32055

HEIGHT	WIDTH	TOTAL SHT
36	1	26

CHECK AT CABLE: JB90007*45497

SHEET TITLE: PLAN VIEW

SHEET 72 OF 143

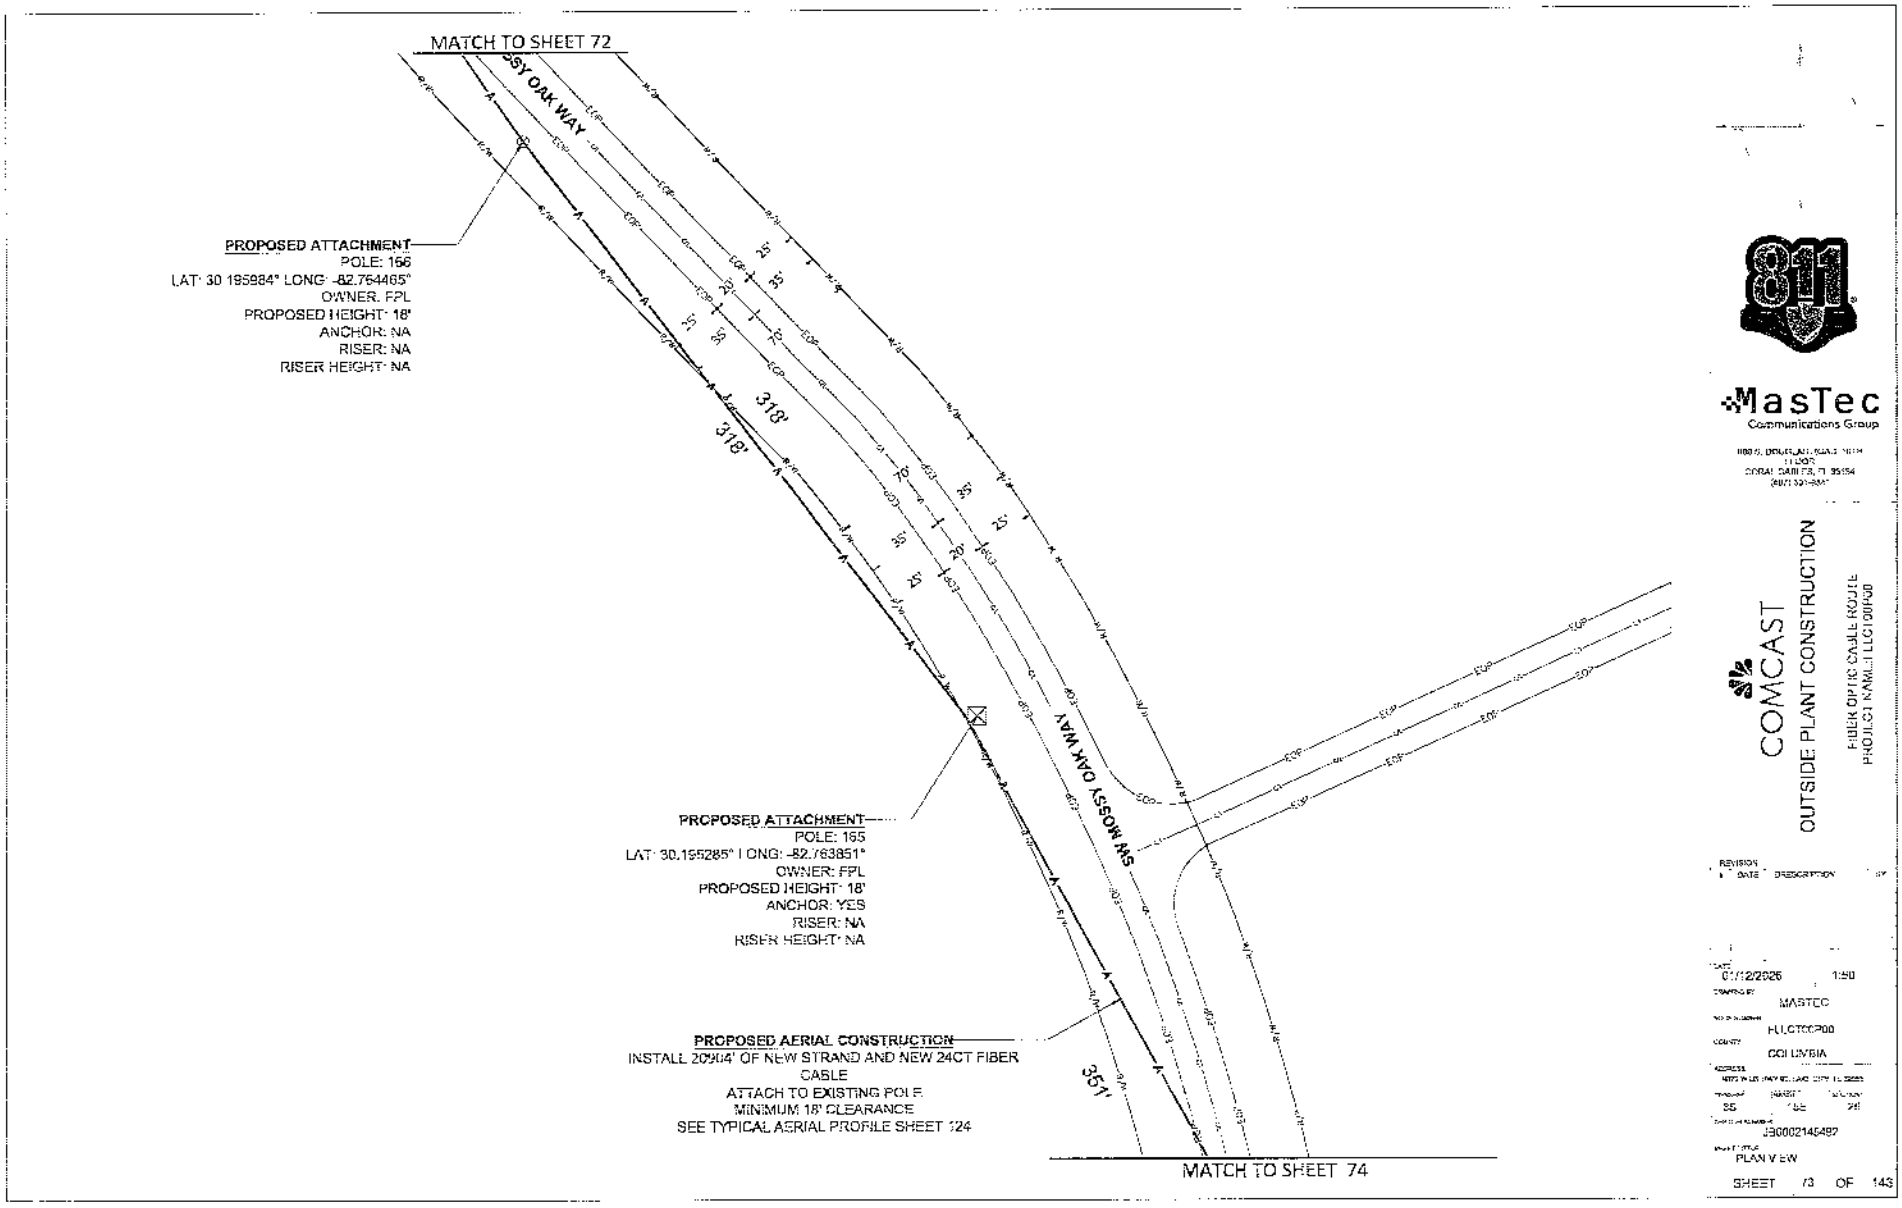

MasTec Communications Group

COMCAST

OUTSIDE PLANT CONSTRUCTION

FIBER OPTIC CABLE ROUTE

PROJECT NAME: FLCG100P00

REVISION
NO. DATE DESCRIPTION BY

DATE: 01/12/2026 1:50

DRAWN BY: MASTEC

NO. OF NUMBER: FLCTCCP00

COUNTY: COLUMBIA

ADDRESS: NW/W US HWY 90 / SW MOSSY OAK WAY TO SW

TRANSMIT 85 MARKET 55 JUNCTION 28

DESIGN NUMBER: J80002145497

SHEET TITLE: PLAN VIEW

SHEET 73 OF 143

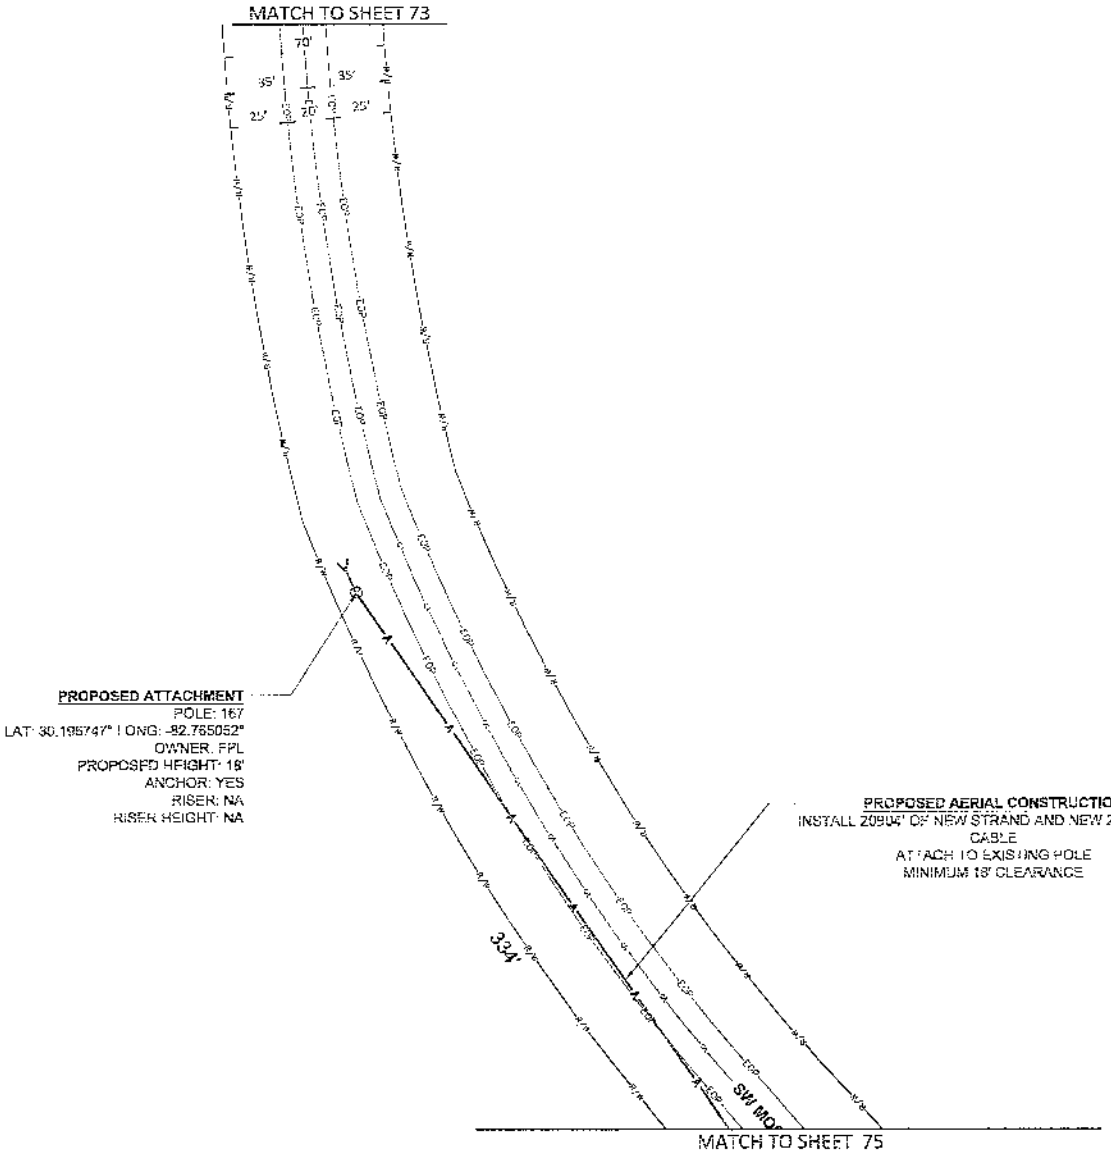

811

MasTec
Communications Group

COMCAST

OUTSIDE PLANT CONSTRUCTION

FIBER OPTIC CABLE ROUTE
PROJECT NAME: FLLCT00F03

REVISION
DATE DESCRIPTION BY

01/12/2026 1:50
MASTEC
FLLCT00F03
COLUMBIA
26
JB0002143497
PLAN VIEW

SHEET 74 OF 143

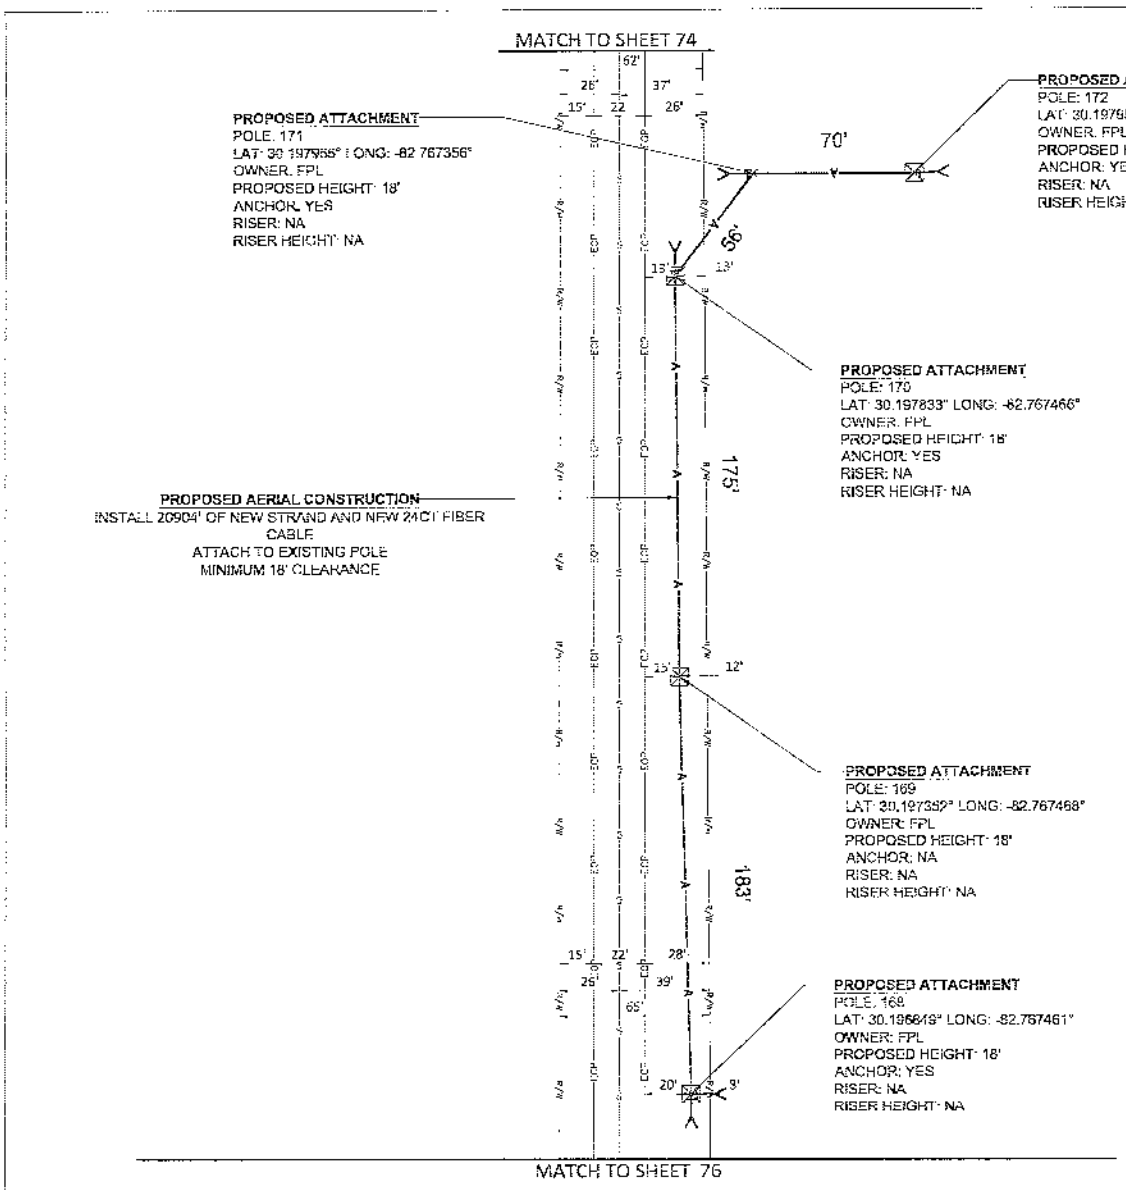

811

MasTec
Communications Group

COMCAST

OUTSIDE PLANT CONSTRUCTION

FIBER OPTIC CABLE ROUTE
PROJECT NAME: FLCTD0P03

REVISION
DATE DESCRIPTION BY

DATE 01/12/2026 1.5C
DRAWING BY MASTEC
WORK NUMBER FLCTD0P03
COUNTY COLUMBIA
ADDRESS
MASTEC 26 SW HWY 90, LAKE CITY, FL 32025
PAGE 39 RANGE 17E SECTION 26
CASE NUMBER J90002146492
DRAWING TITLE PLAN VIEW
SHEET 75 OF 143

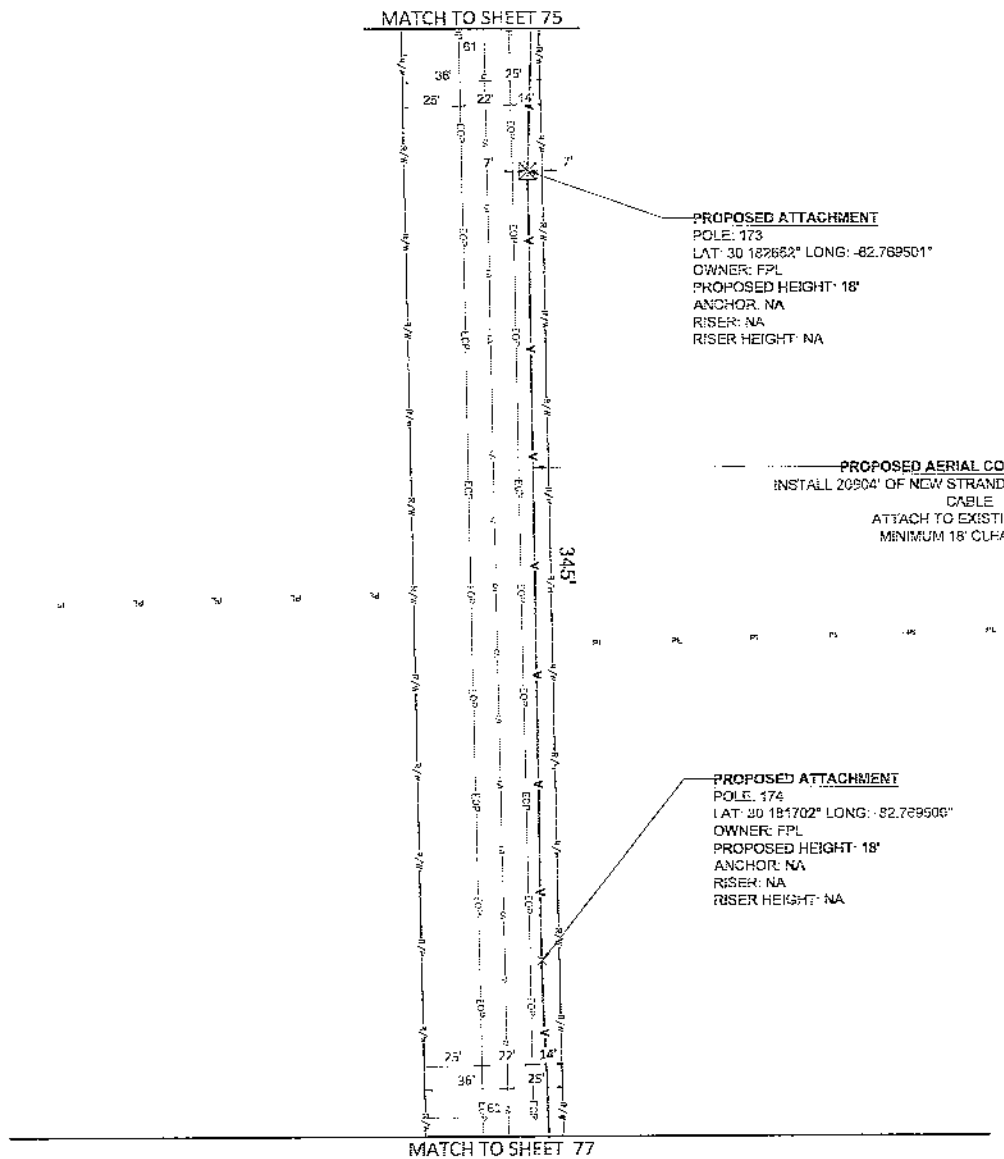

811

MasTec
Communications Group

COMCAST

OUTSIDE PLANT CONSTRUCTION

FIBER CUT-C CABLE ROUTE
PROJECT NAME: FLLCTCDP02

REVISION
DATE DESCRIPTION BY

DATE: 03/12/2026 1:50
DRAWING BY: MASTEC
PROJECT NUMBER: FLLCTCDP00
COUNTY: COLUMBIA
SHEET: 38 DRAWING: 1&5 SECTION: 28
CABLE ID NUMBER: Ja60021 40492
DRAWING TITLE: PLAN VIEW

SHEET 76 OF 143

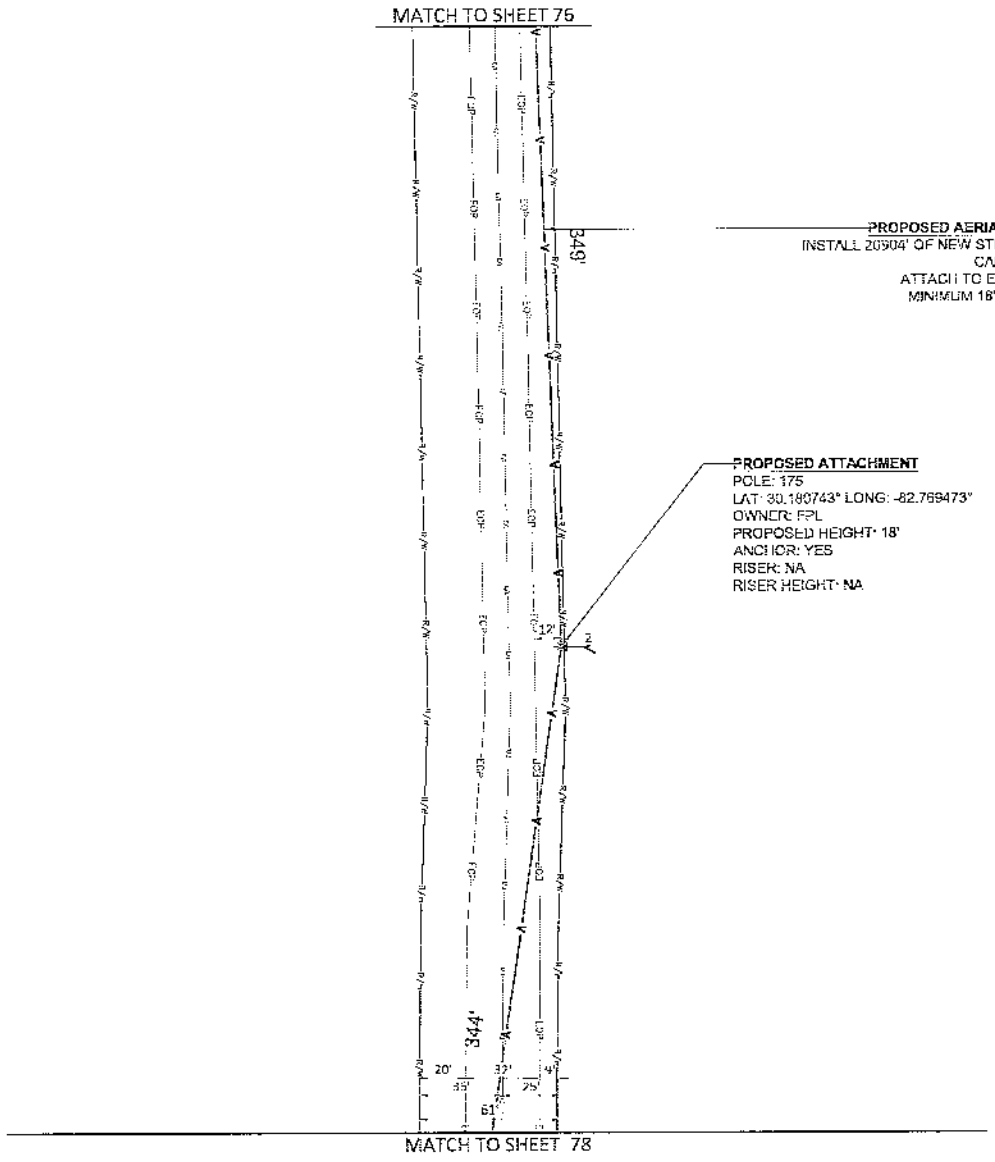

MasTec
Communications Group

COMCAST
OUTSIDE PLANT CONSTRUCTION

FIBER OPTIC CABLE ROUTE
PROJECT NAME: FLLC1100P400

REVISION
DATE DESCRIPTION BY

01/12/2026 1:50
MASTEC
FLLC1100P400
COLUMBIA
38 15P 20
JR0002145492
PLAN VIEW

SHEET 77 OF 143

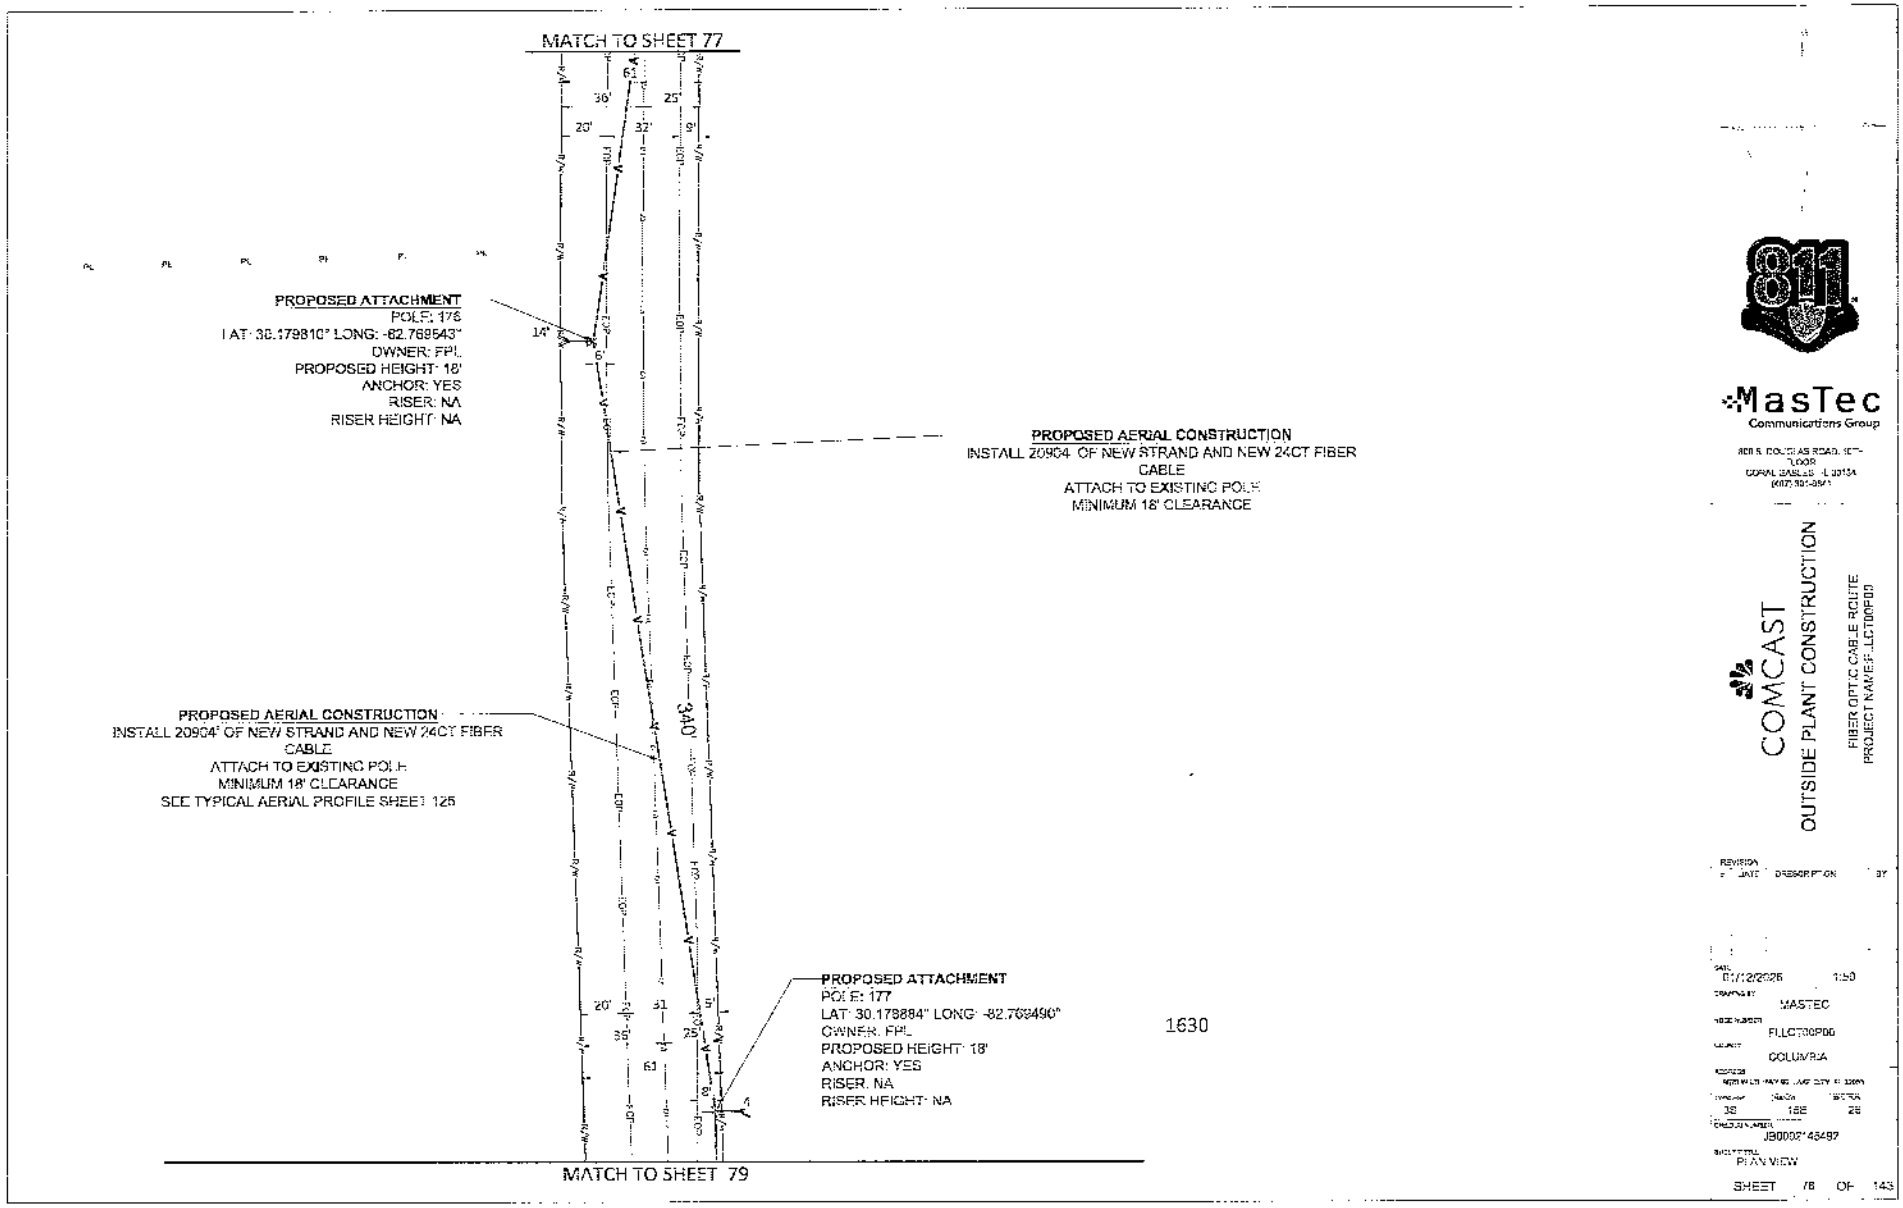

MasTec Communications Group

800 S. DOUGLAS ROAD, 10TH FLOOR
CORAL GABLES, FL 33134
(407) 301-3841

COMCAST

OUTSIDE PLANT CONSTRUCTION

FIBER OPTIC CABLE ROUTE
PROJECT NAME:FLGTOOP03

REVISION			
#	DATE	DESCRIPTION	BY

DATE: 8/12/2025 1:50
DRAWING BY: MASTEC
WORK NUMBER: FLLGTOOP03
CLIENT: COLUMBIA
ADDRESS: NORTH US HWY 90, LAKE CITY, FL 32055
TOWNSHIP: 3S RANGE: 18E SECTION: 25
DESIGN NUMBER: JB0002*43497
SHEET TITLE: PLAN VIEW

SHEET 78 OF 143

MATCH TO SHEET 78

383'

154'

PROPOSED ATTACHMENT
POLE 178
LAT: 30.177831° LONG: -82.769482°
OWNER: FPL
PROPOSED HEIGHT: 18'
ANCHOR: NA
RISER: NA
RISER HEIGHT: NA

PROPOSED AERIAL CONSTRUCTION
INSTALL 209QT OF NEW STRAND AND NEW 24CT FIBER CABLE
ATTACH TO EXISTING POLE
MINIMUM 18' CLEARANCE

MATCH TO SHEET 80

COMCAST

OUTSIDE PLANT CONSTRUCTION

FIBER OPTIC CABLE ROUTE
PROJECT NAME: [illegible]

MasTec
Communications Group

SHEET 79 OF 143

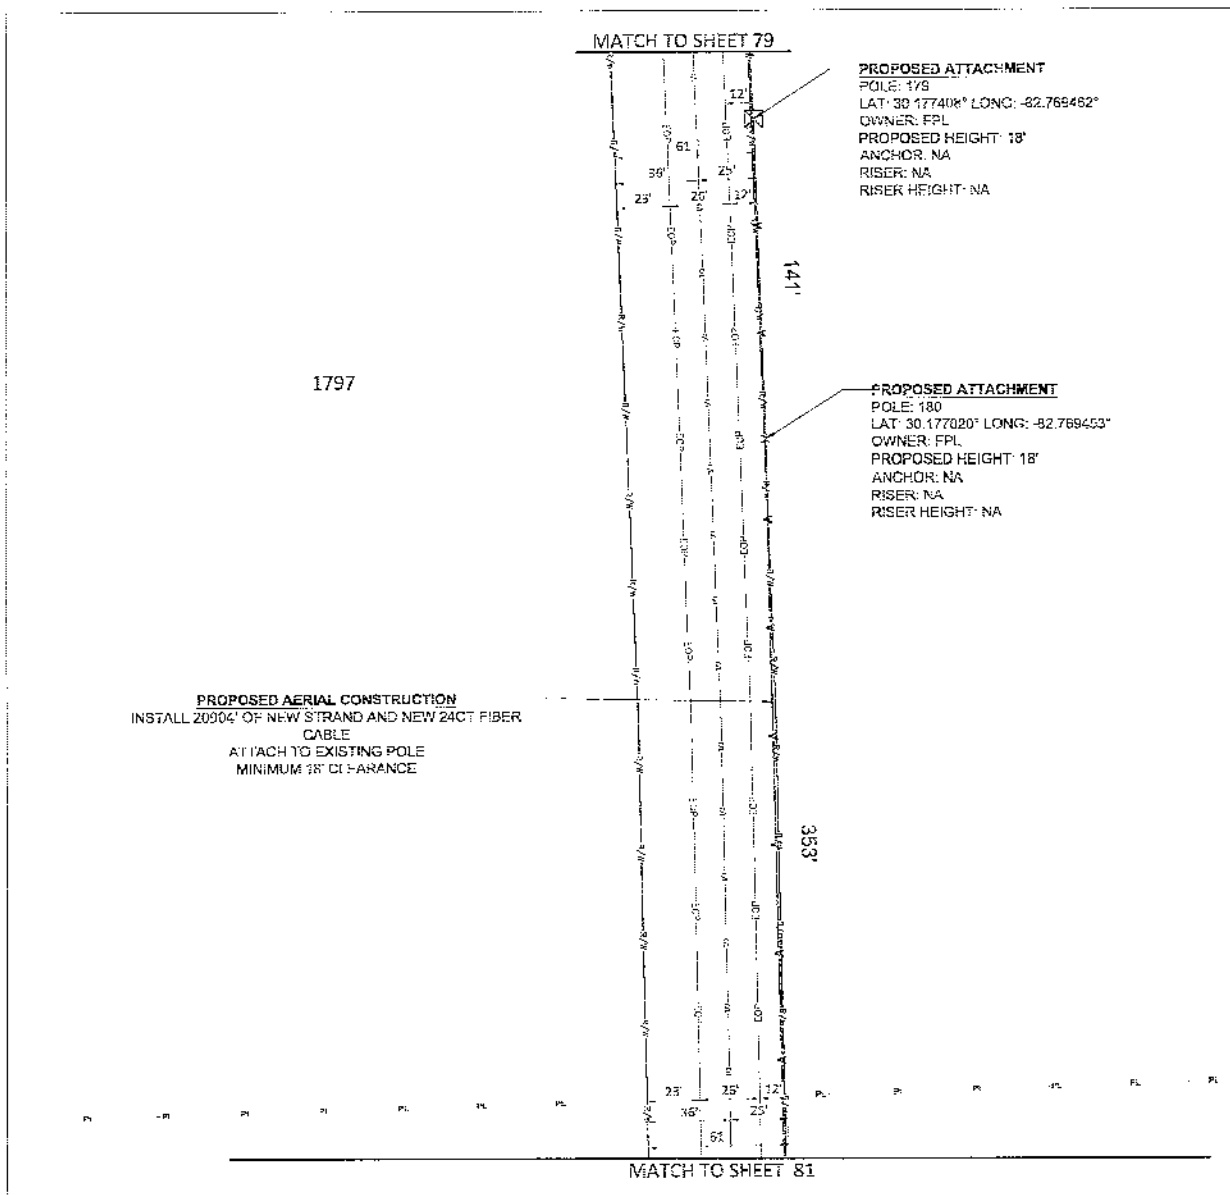

811

MasTec
Communications Group

COMCAST

OUTSIDE PLANT CONSTRUCTION

FIBER OPTIC CABLE ROUTE
PROJECT NAME: FLLCT00P00

REVISION #	DATE	DESCRIPTION	BY

DATE: 01/12/2026 SCALE: 1"=50'
DRAWN BY: MASTEC
PROJECT NUMBER: FLLCT00P00
PROJECT: COLUMBIA
ADDRESS: [illegible]
TOWNSHIP: 3S RANGE: 16E SECTION: 26
DRAWING NUMBER: JB0002145497
SHEET TITLE: PLAN VIEW
SHEET 80 OF 140

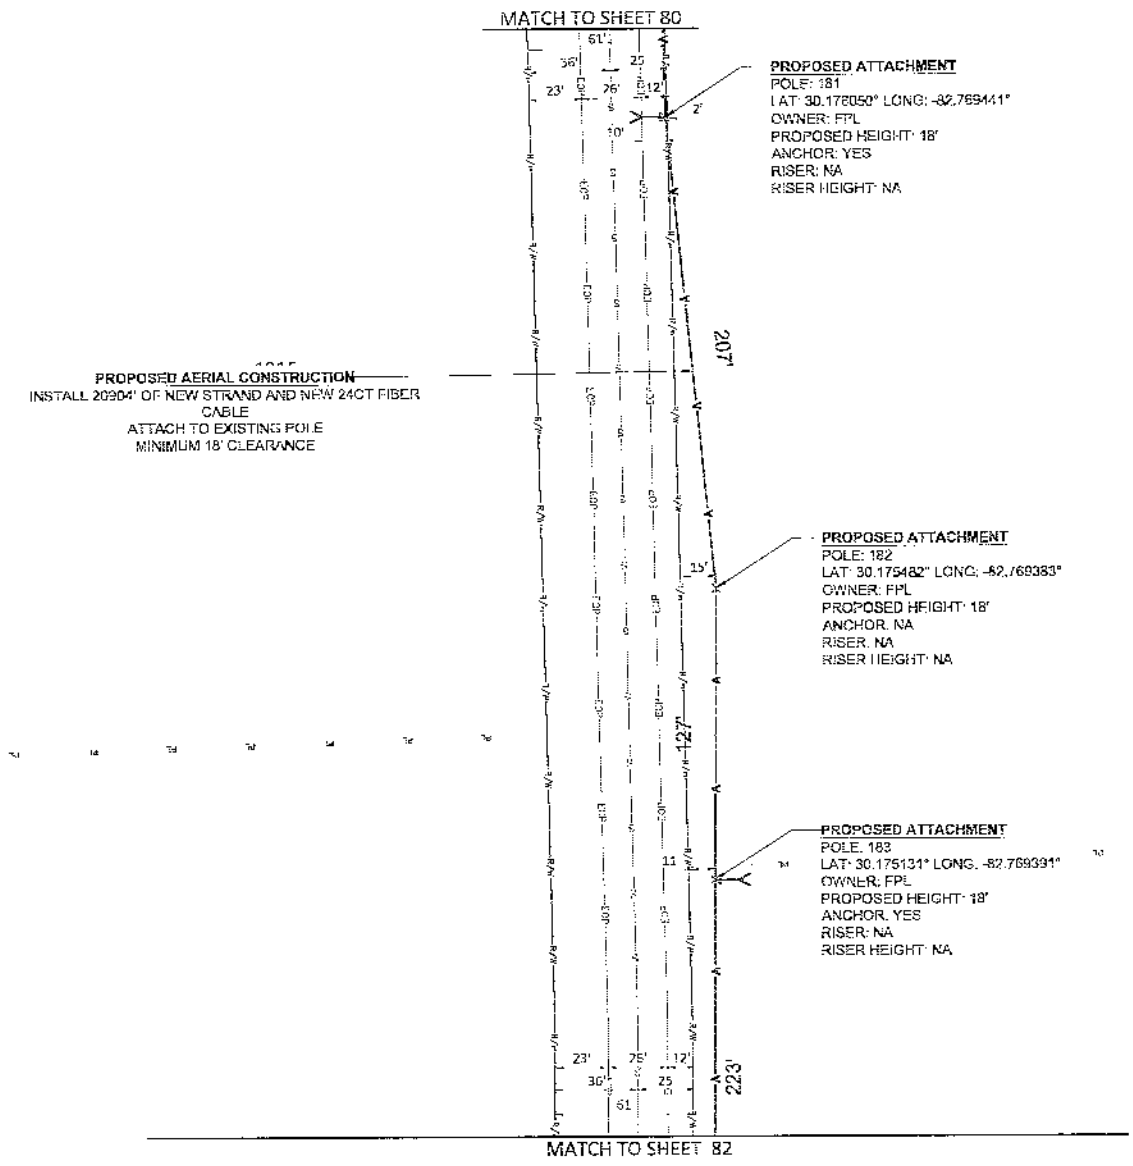

811

MasTec
Communications Group

COMCAST
OUTSIDE PLANT CONSTRUCTION
FIBER OPTIC CABLE ROUTE
PROPOSED NAVIGATOR

DESCRIPTION

6/1/2026 1.50
MASTEC
COLUMBIA
35 26
J30302145492
PLAN VIEW
SHEET 81 OF 143

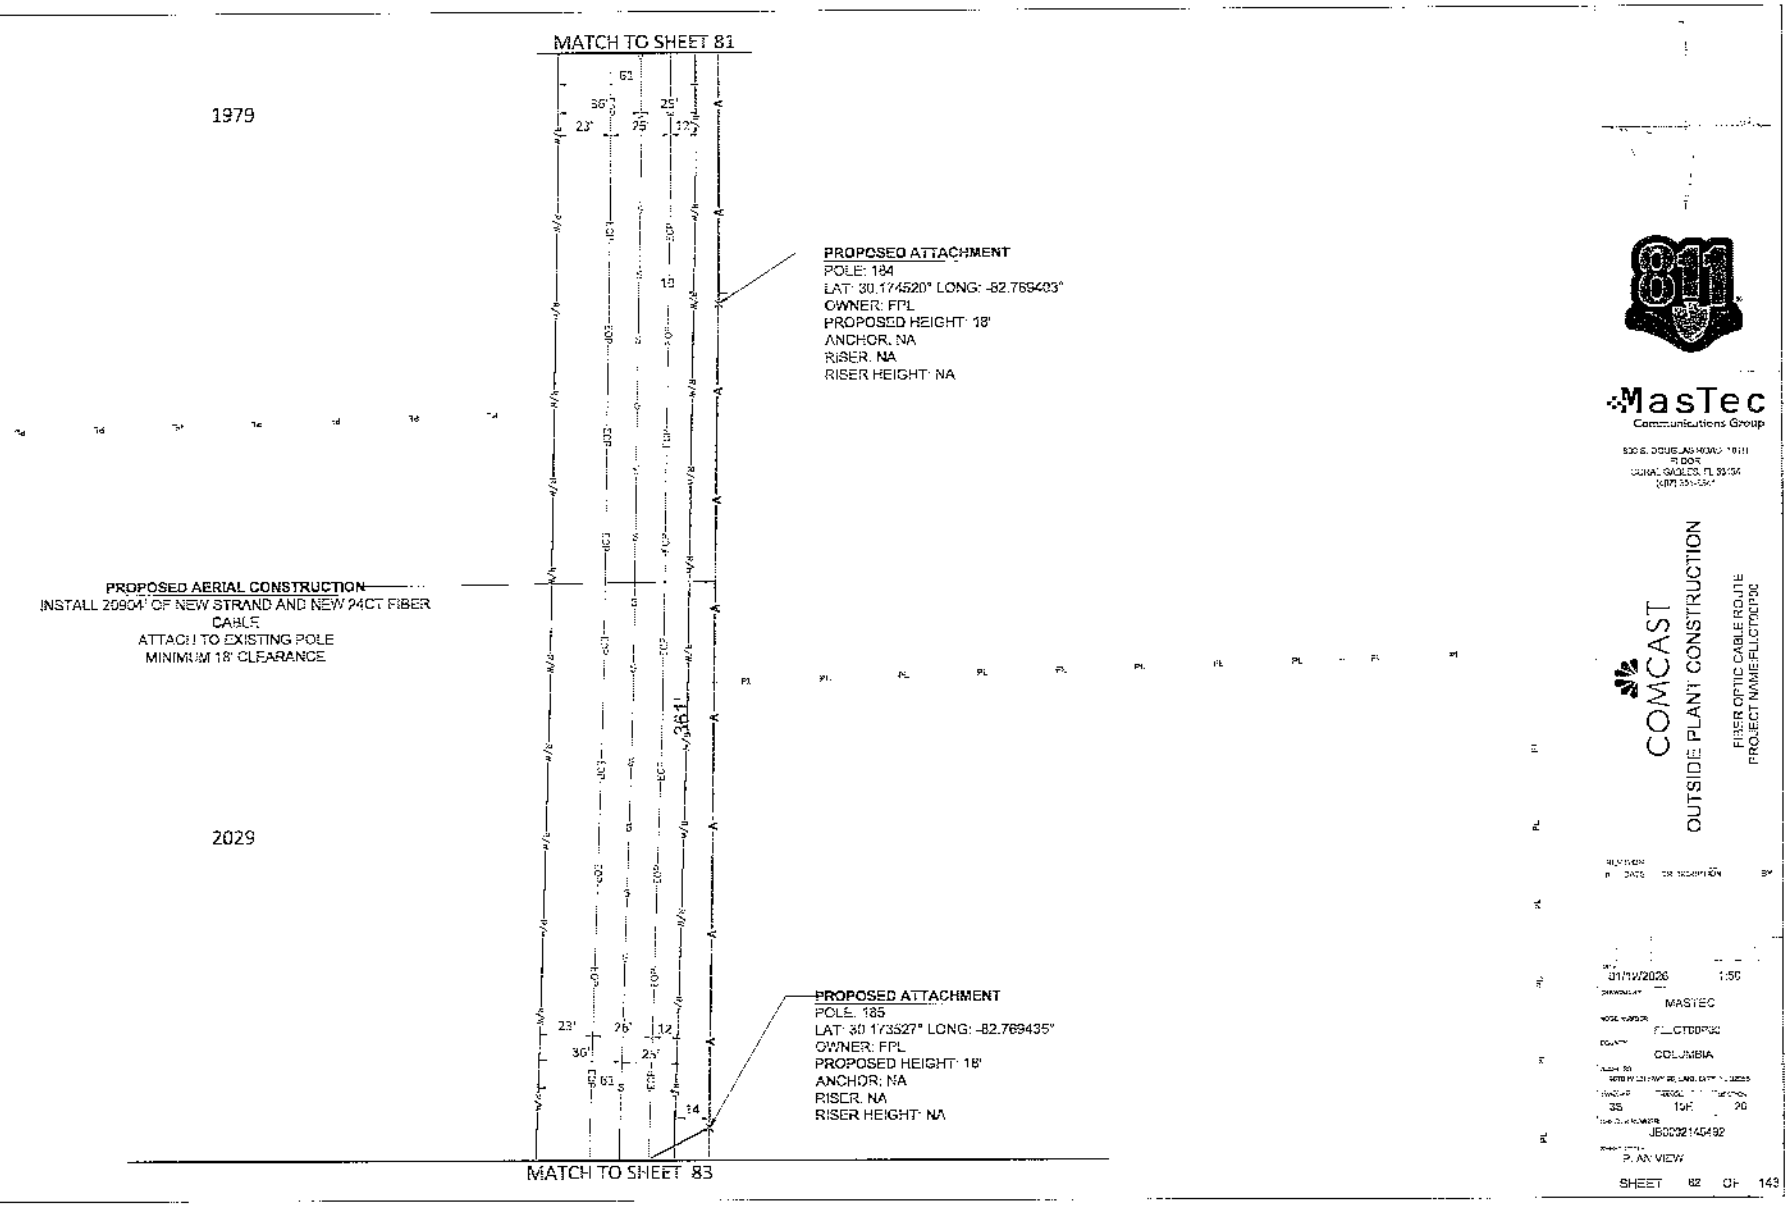

811

MasTec
Communications Group

COMCAST

OUTSIDE PLANT CONSTRUCTION

FIBER OPTIC CABLE ROUTE
PROJECT NAME:FLLCT0CP00

01/14/2026 1:50
MASTEC
FLLCT0CP00
COLUMBIA
35 15E 20
JB0032145492
PLAN VIEW
SHEET 82 OF 143

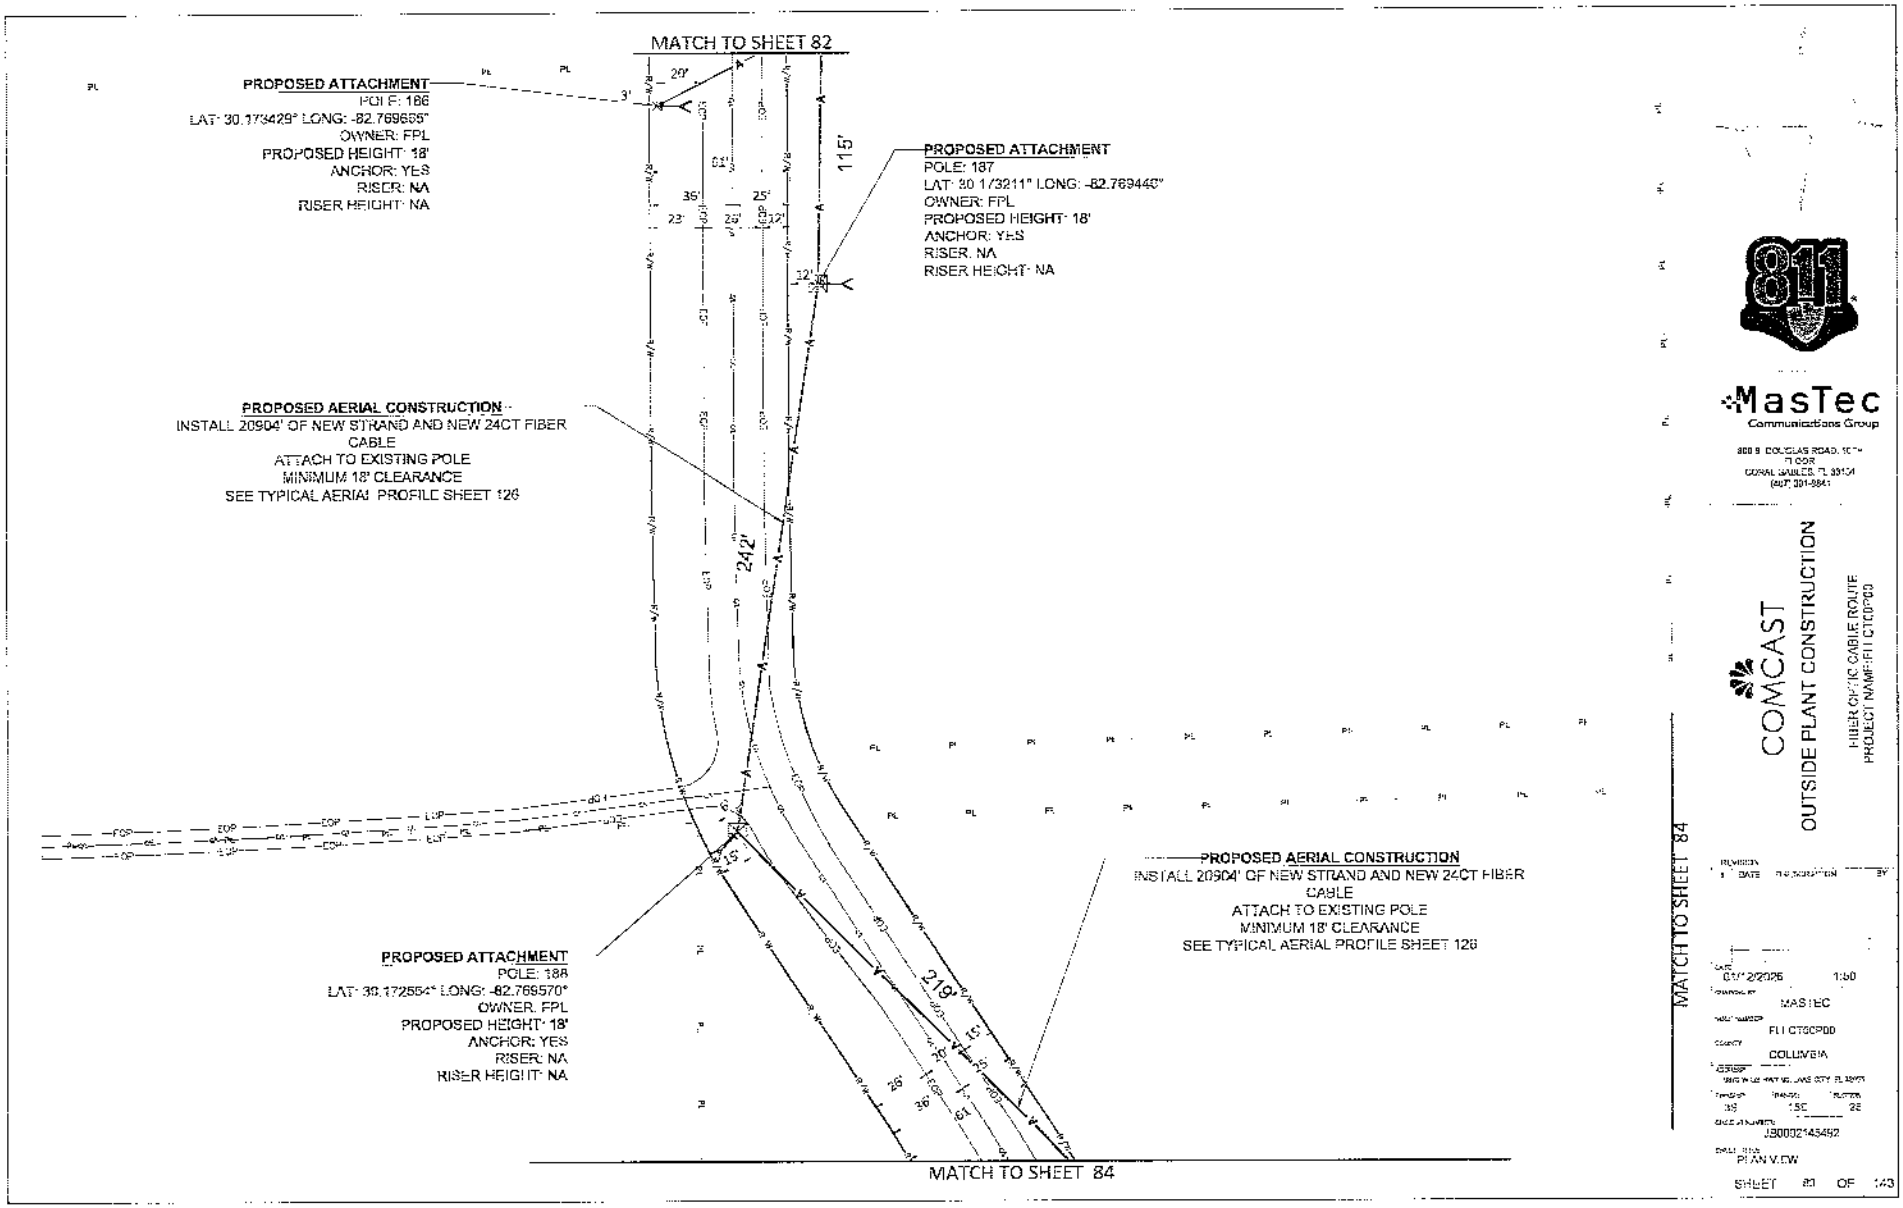
MATCH TO SHEET 82
PROPOSED ATTACHMENT
POLE: 186
LAT: 30.173429° LONG: -82.769685°
OWNER: FPL
PROPOSED HEIGHT: 18'
ANCHOR: YES
RISER: NA
RISER HEIGHT: NA
PROPOSED ATTACHMENT
POLE: 187
LAT: 30.173211° LONG: -82.769440°
OWNER: FPL
PROPOSED HEIGHT: 18'
ANCHOR: YES
RISER: NA
RISER HEIGHT: NA
PROPOSED AERIAL CONSTRUCTION
INSTALL 20904' OF NEW STRAND AND NEW 24CT FIBER CABLE
ATTACH TO EXISTING POLE
MINIMUM 18' CLEARANCE
SEE TYPICAL AERIAL PROFILE SHEET 126
PROPOSED AERIAL CONSTRUCTION
INSTALL 20904' OF NEW STRAND AND NEW 24CT FIBER CABLE
ATTACH TO EXISTING POLE
MINIMUM 18' CLEARANCE
SEE TYPICAL AERIAL PROFILE SHEET 126
PROPOSED ATTACHMENT
POLE: 188
LAT: 30.172554° LONG: -82.769570°
OWNER: FPL
PROPOSED HEIGHT: 18'
ANCHOR: YES
RISER: NA
RISER HEIGHT: NA
MATCH TO SHEET 84
MATCH TO SHEET 84
811
MasTec
Communications Group
COMCAST
OUTSIDE PLANT CONSTRUCTION
FIBER OPTIC CABLE ROUTE
PROJECT NAME: FLCTCP00
DATE
DESCRIPTION
BY
MASTEC
FLCTCP00
COLUMBIA
J80002145452
PLAN VIEW
SHEET 83 OF 143

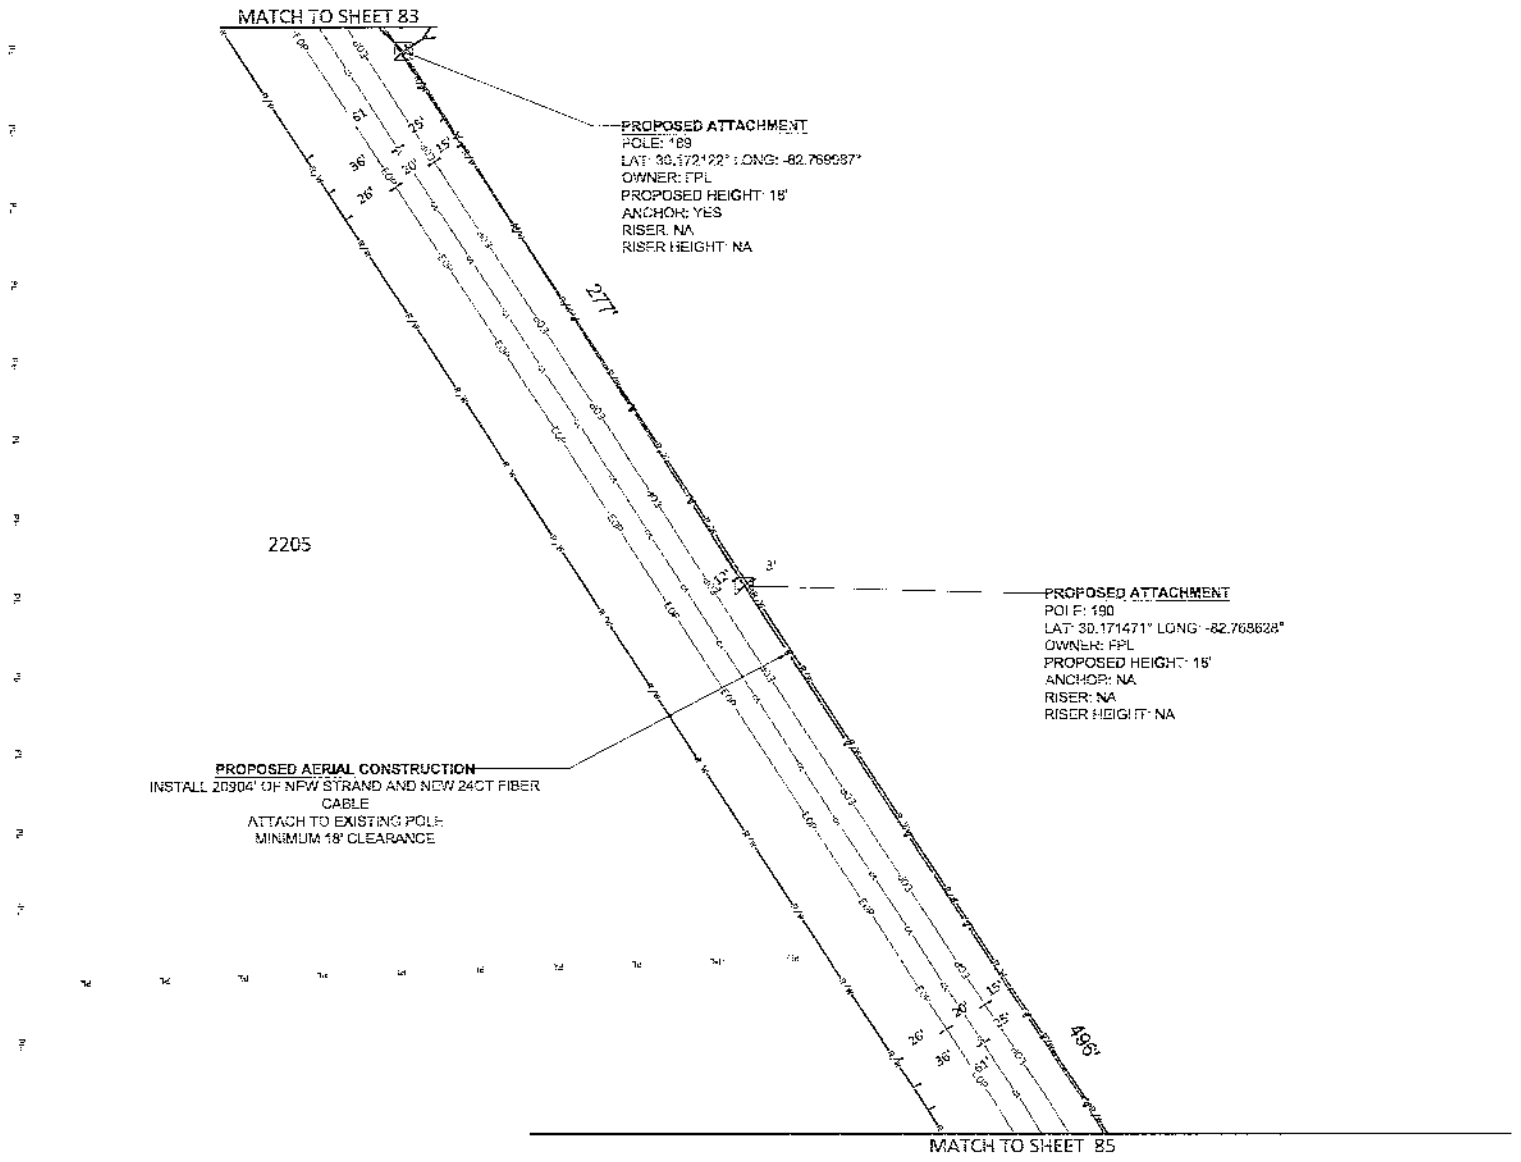

811

MasTec
Communications Group

COMCAST

OUTSIDE PLANT CONSTRUCTION

FIBER OPTIC CABLE ROUTE
PROJECT NAME: FLLC1GBP00

REVISION
NO. DATE DESCRIPTION BY

0/1/2/2026 1:50

MASTEC

FLLC1GBP00

COLUMBIA

3S 19E 20

JB03022145432

PLAN VIEW

SHEET 84 OF 143

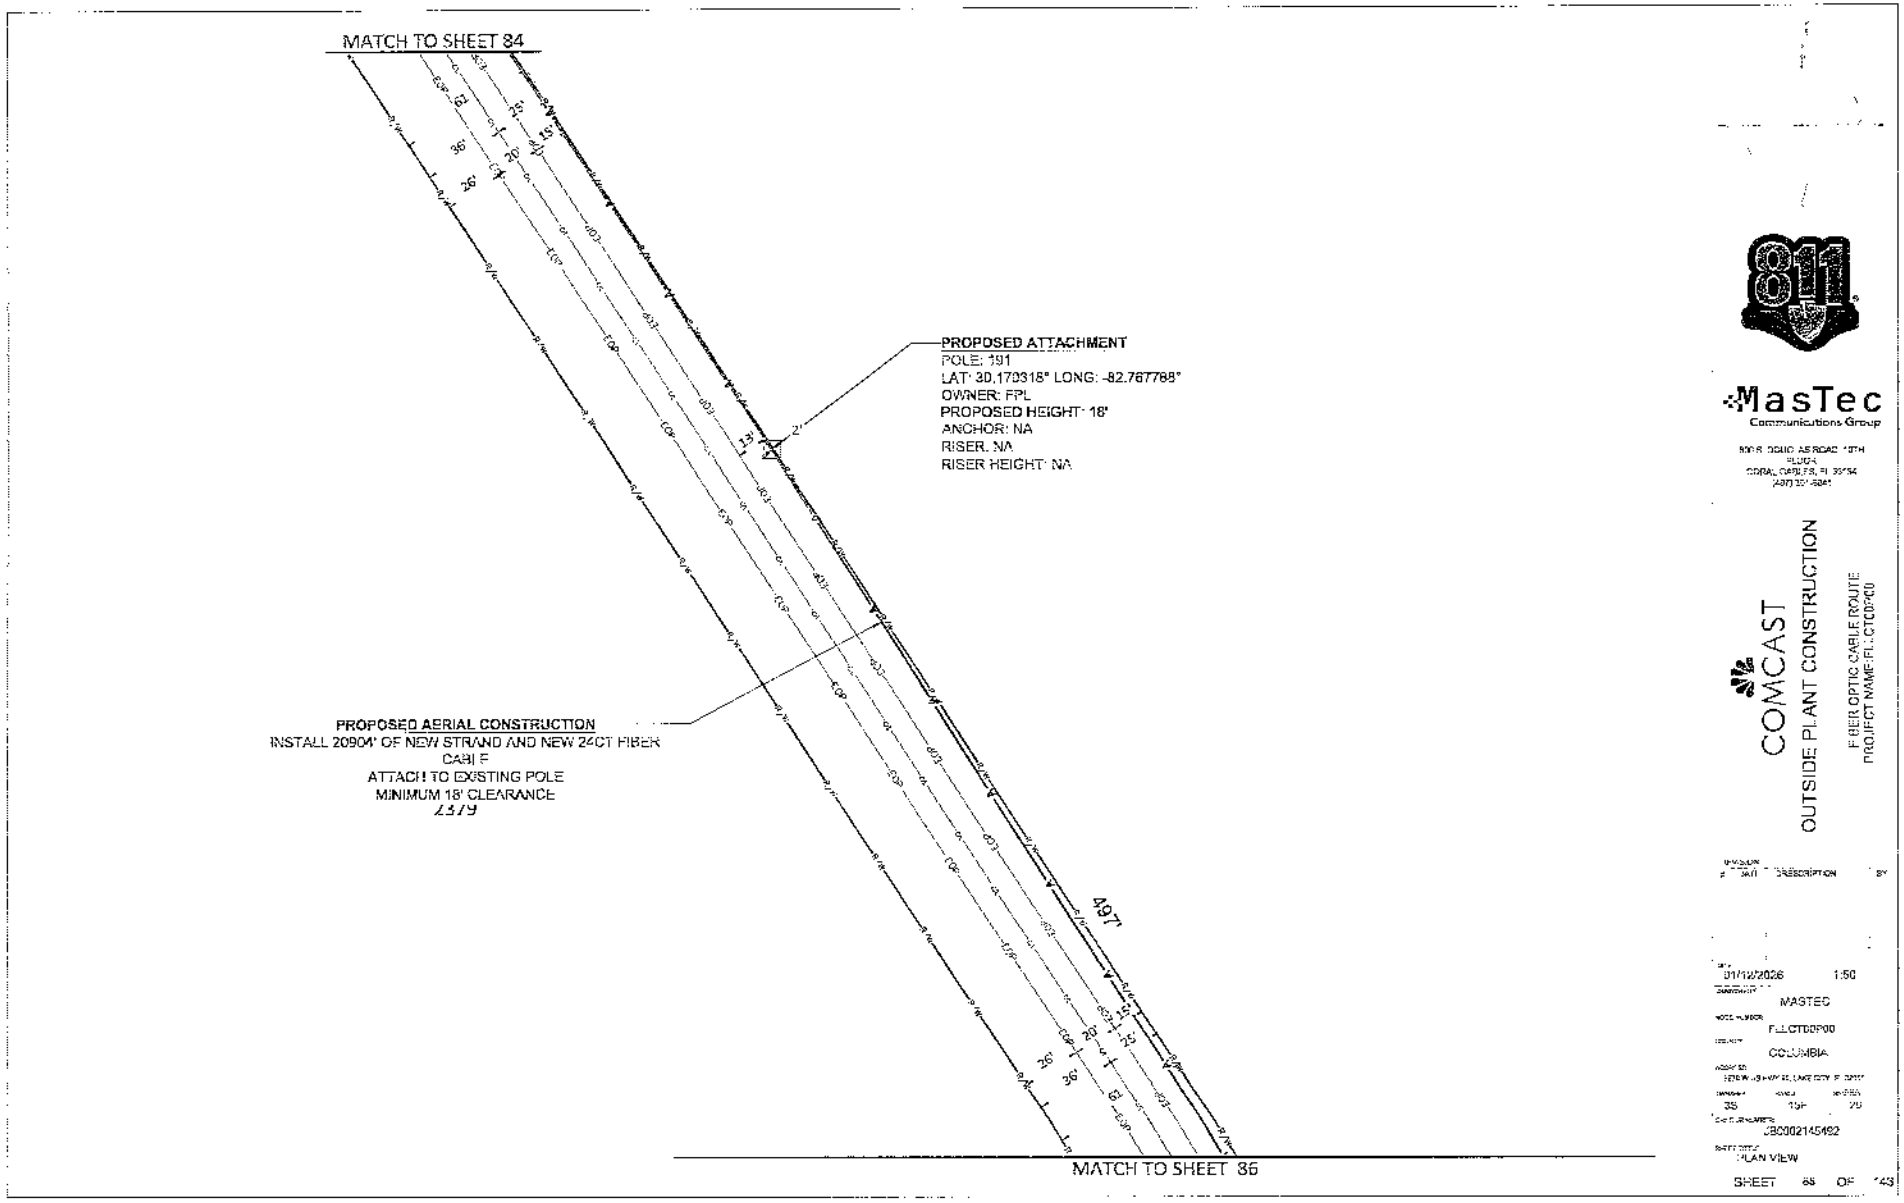

811

MasTec
Communications Group

COMCAST

OUTSIDE PLANT CONSTRUCTION

F.BER OPTIC CABLE ROUTE
PROJECT NAME: FL.CTCOF00

REVISION #	DATE	DESCRIPTION	BY

01/12/2026 1:50

MASTEC

FLLCTCOF00

COLUMBIA

35 19F 75

JB0302145492

PLAN VIEW

SHEET 85 OF 143

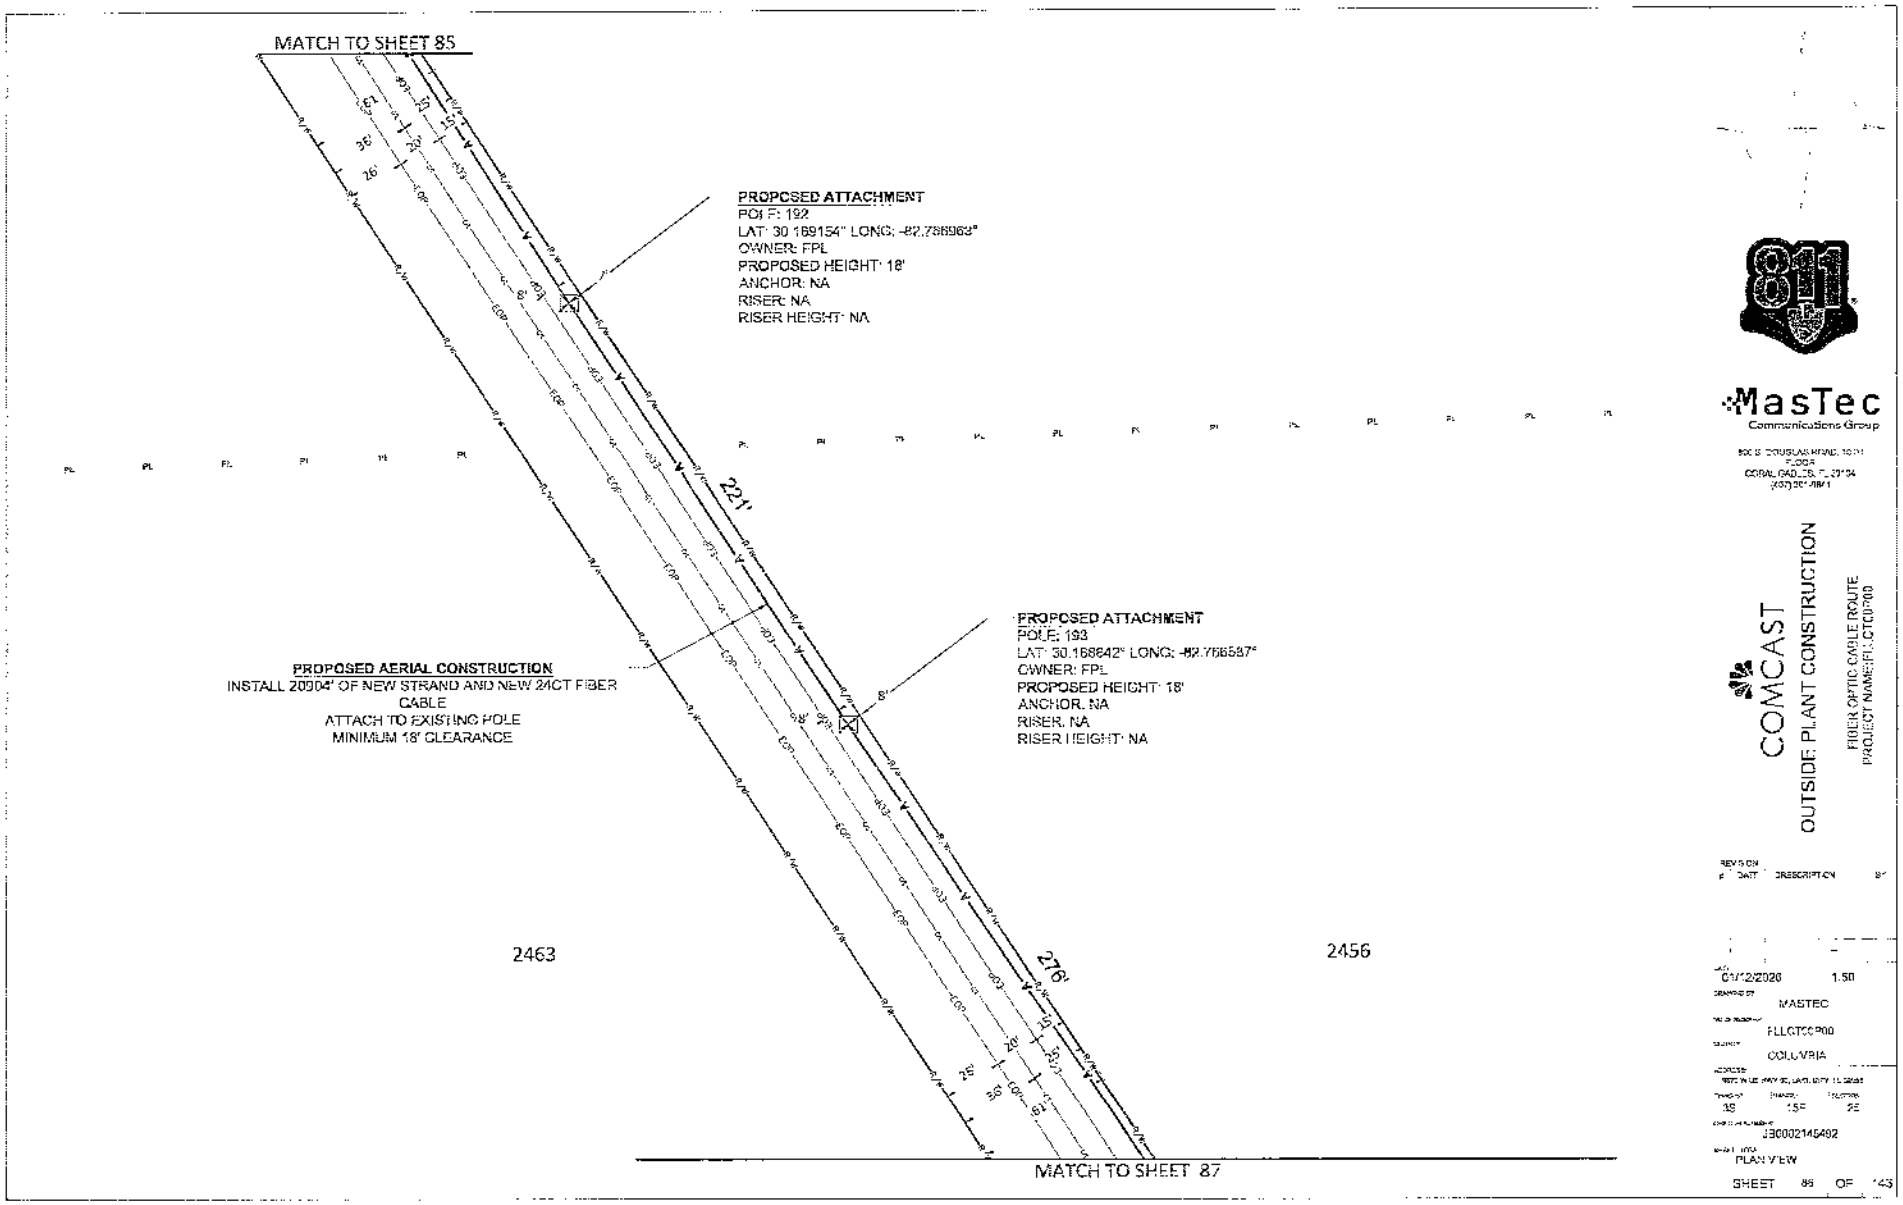

MasTec Communications Group

COMCAST

OUTSIDE PLANT CONSTRUCTION

FIBER OPTIC CABLE ROUTE

PROJECT NAME: FLGTCOP00

REVISION

#	DATE	DESCRIPTION	BY

DATE	04/12/2020 1:50
DRAWN BY	MASTEC
FACILITY NUMBER	FLLGTCOP00
COUNTY	COLUMBIA
ADDRESS	WEST OF SE HWY 90, LAKE CITY, FL 32025
TRANSMIT	18
FRAMES	15F
FIBER COUNT	96
WORK ORDER NUMBER	J30002145492
SHEET TITLE	PLAN VIEW

SHEET 86 OF 143

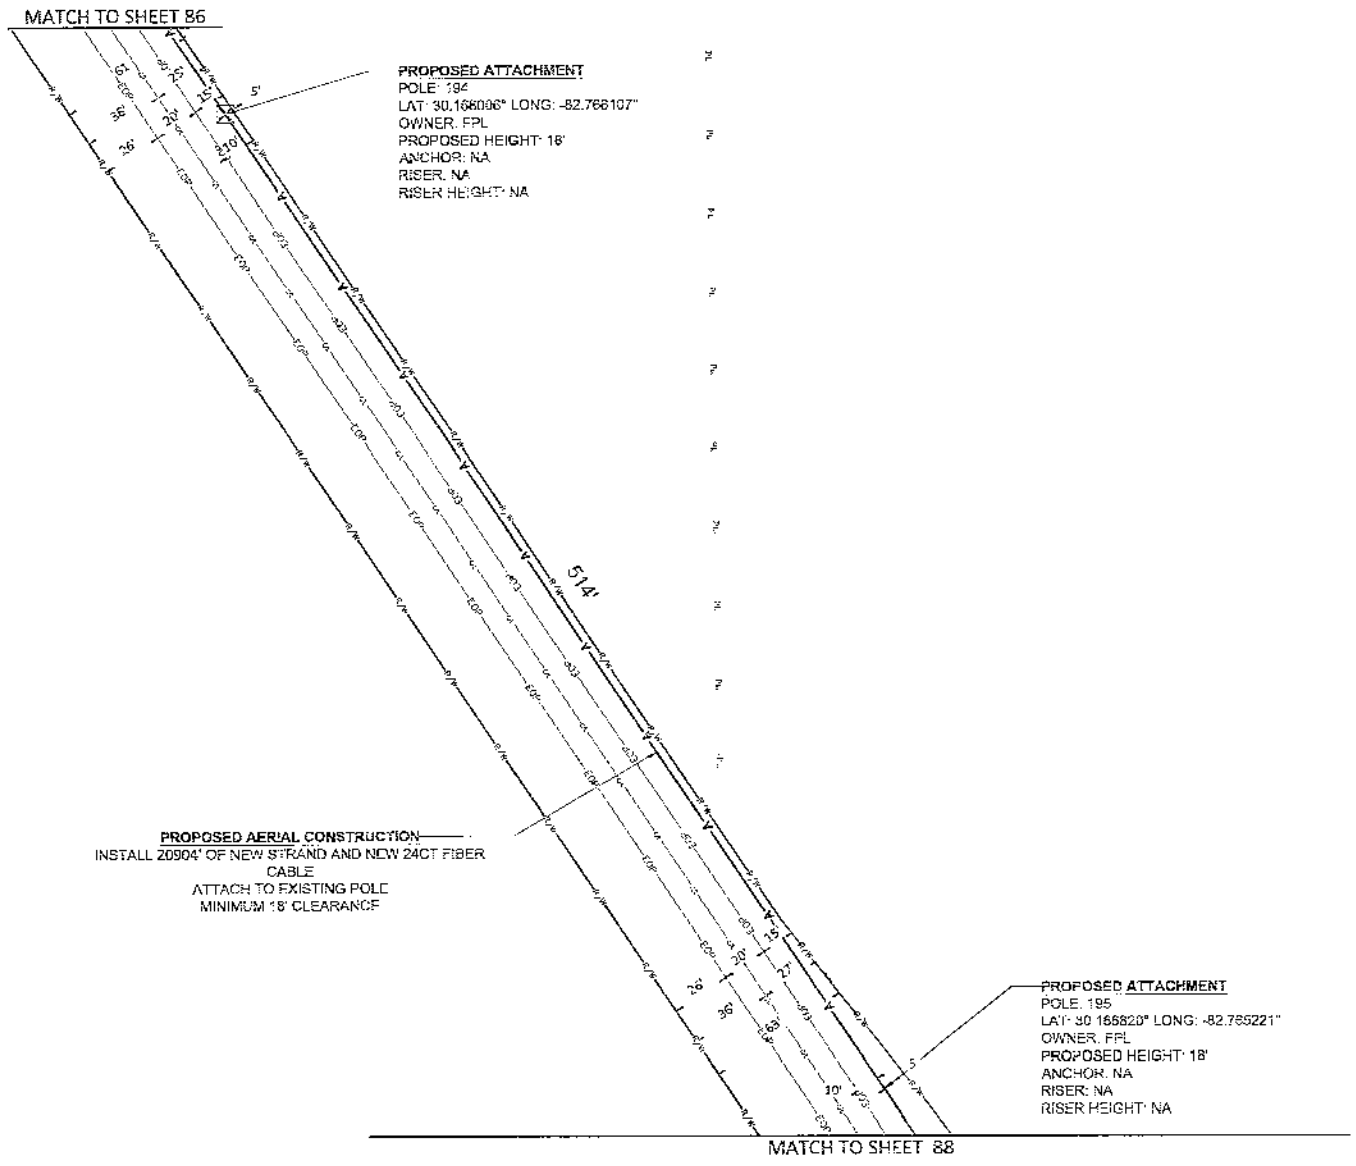

811

MasTec
Communications Group

800 S. DOUGLAS ROAD, 10TH FLOOR
CORAL GABLES, FL 33134
(407) 331-6541

COMCAST

OUTSIDE PLANT CONSTRUCTION

FIBER OPTIC CABLE ROUTE
PROJECT NAME: FLLCTD0PD0

REVISION
DATE DESCRIPTION

DATE: 01/12/2025 SCALE: 1"=50'
DRAWING BY: MASTEC
FIELD VERIFIED BY: FL_GTD0P03
COUNTY: COLUMBIA
ADDRESS: 7078 W US HWY 90, LAKE CITY, FL 32055
TOWNSHIP: 3S RANGE: 15E SECTION: 25
DESIGNATED BY: JRC0021454492
DRAWING TITLE: PLAN VIEW

SHEET 87 OF 143

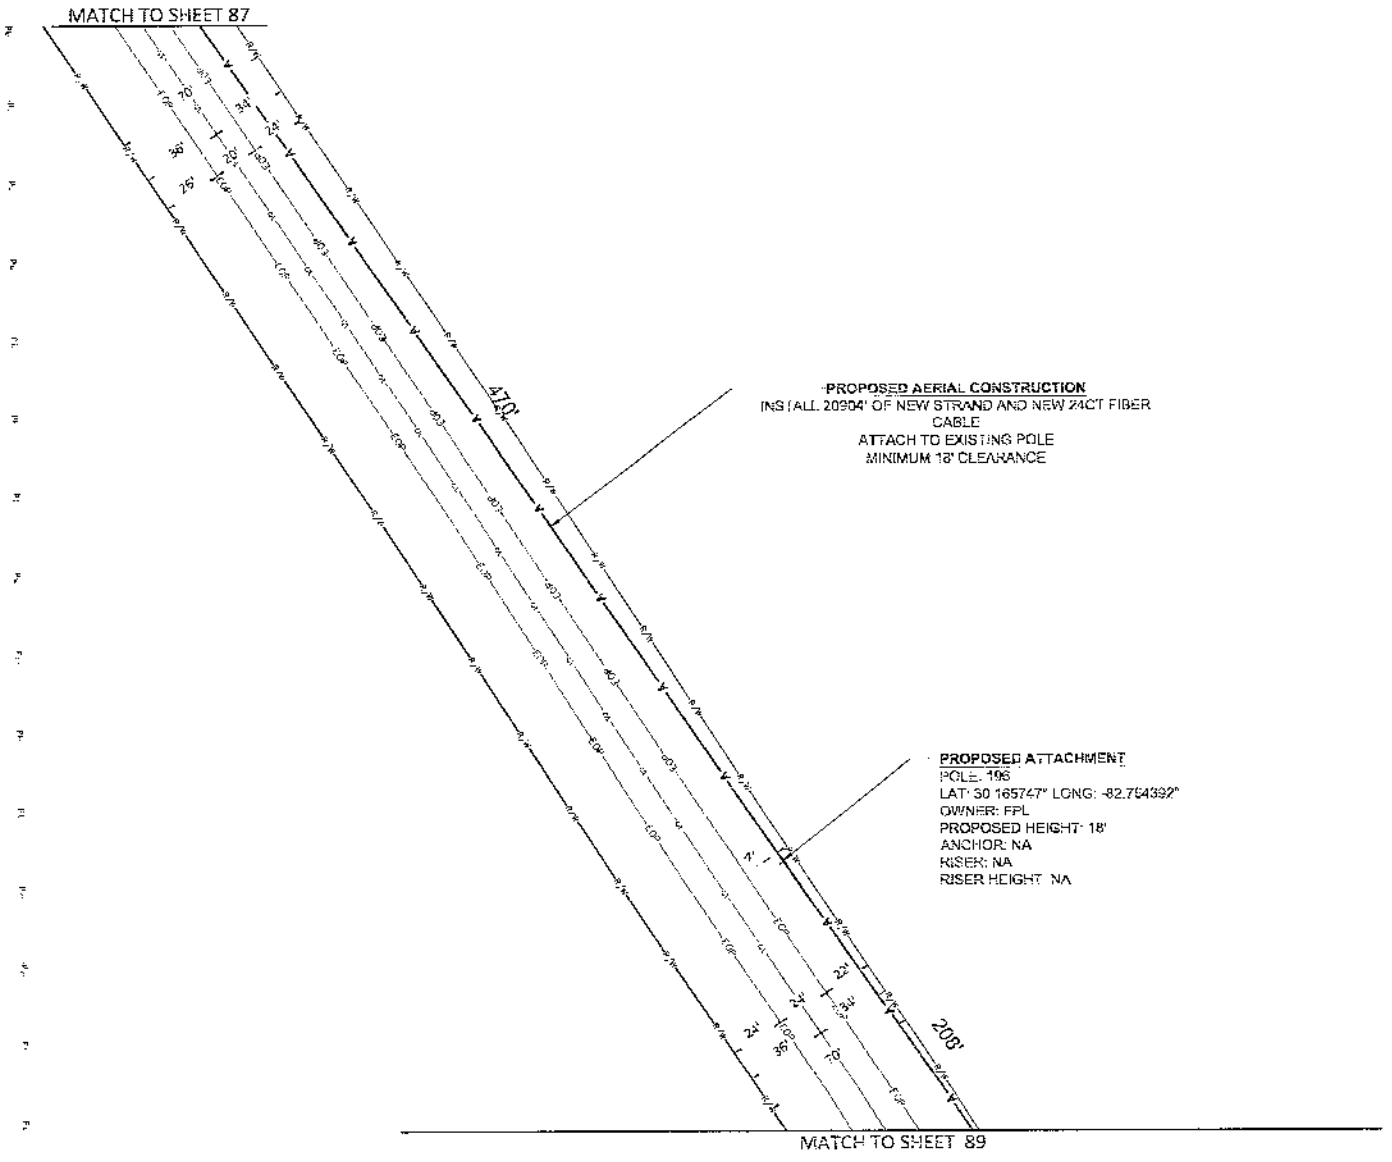

811

MasTec
Communications Group

COMCAST

OUTSIDE PLANT CONSTRUCTION

FIBER OPTIC CABLE ROUTE
PROJECT NAME: LLC100P00

01/12/2026 1:50

MASTEC

COLUMBIA

35 19E 28

JBC002145462

PLAN VIEW

SHEET 88 OF 143

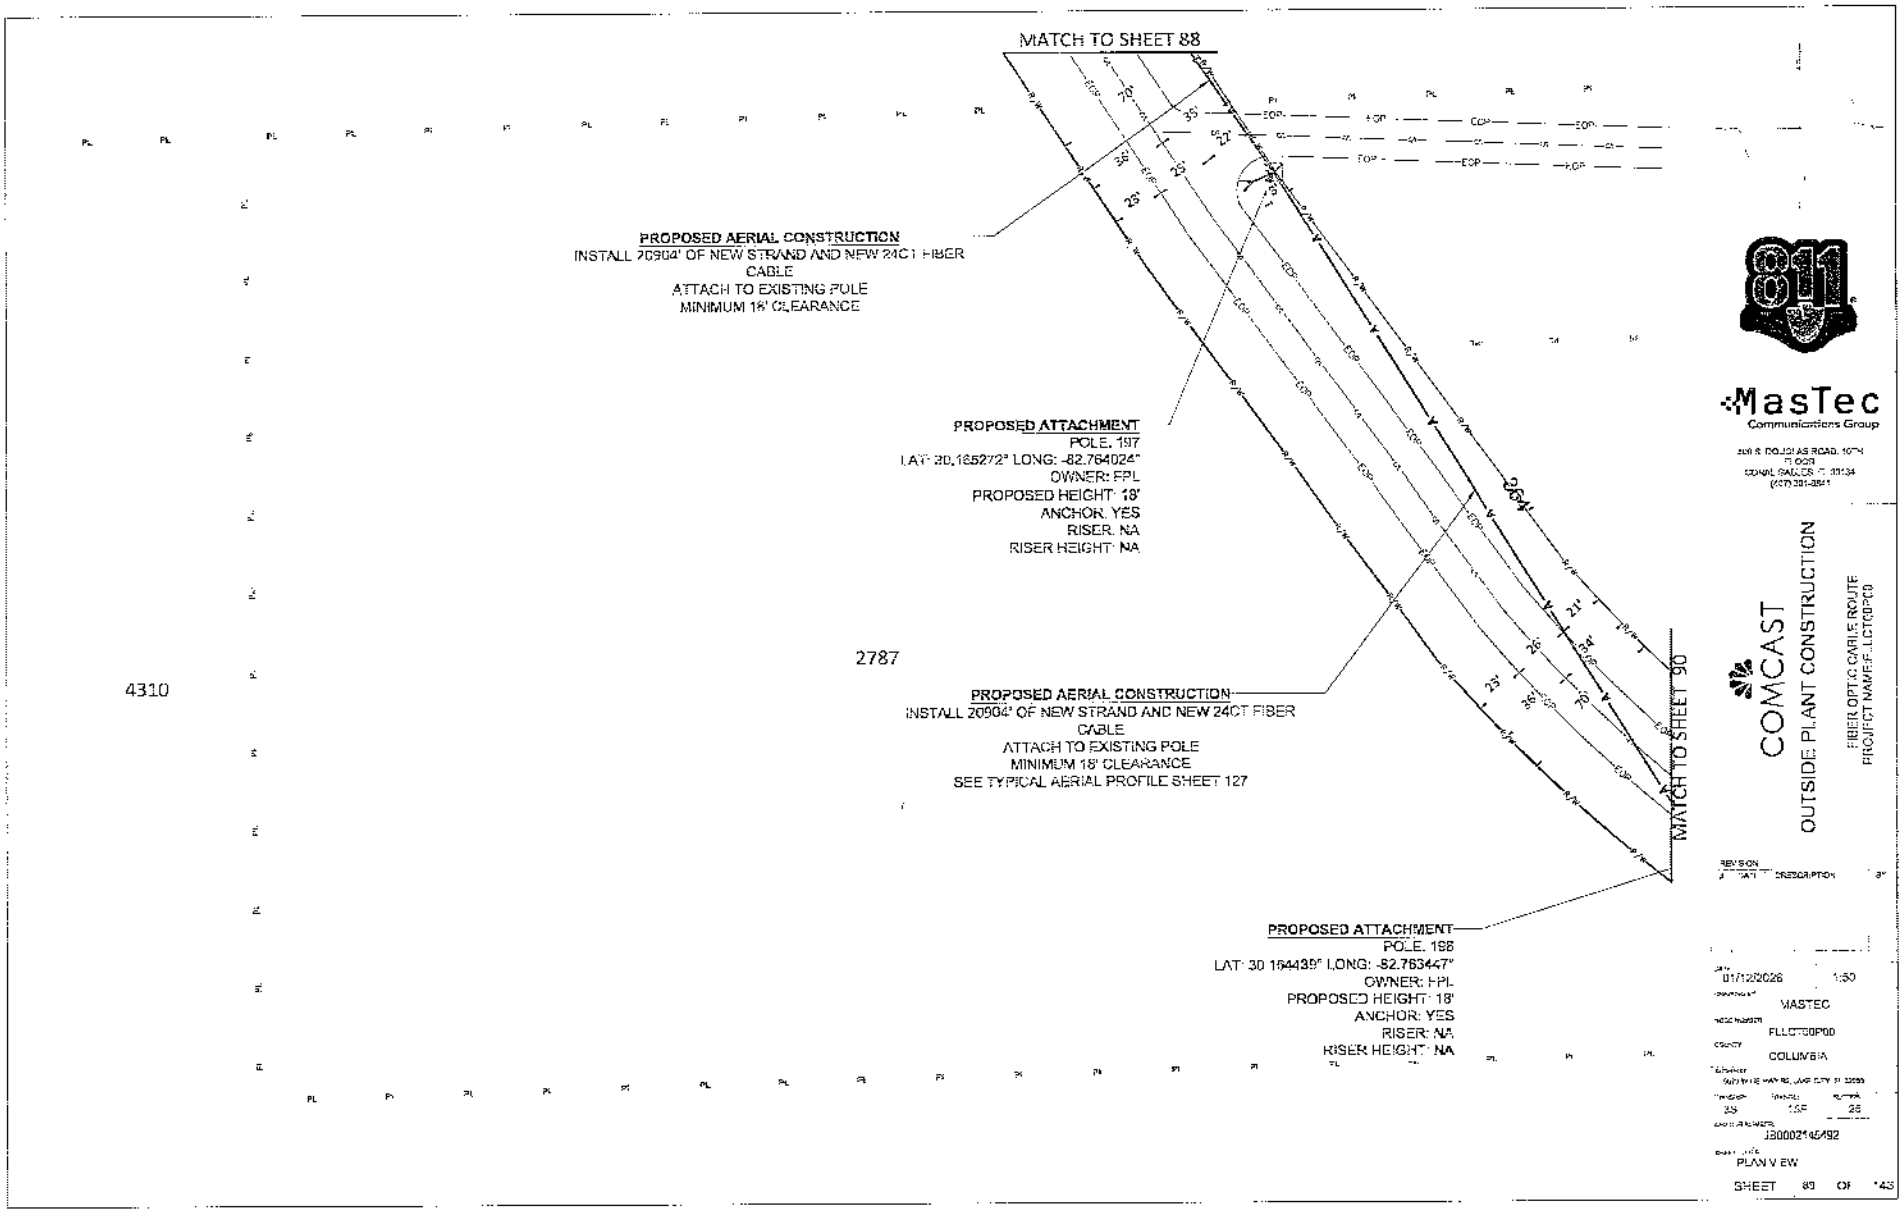
MATCH TO SHEET 88
PROPOSED AERIAL CONSTRUCTION
INSTALL 20904' OF NEW STRAND AND NEW 24CT FIBER CABLE
ATTACH TO EXISTING POLE
MINIMUM 18' CLEARANCE
PROPOSED ATTACHMENT
POLE. 197
LAT: 30.165272° LONG: -82.764024°
OWNER: FPL
PROPOSED HEIGHT: 18'
ANCHOR: YES
RISER: NA
RISER HEIGHT: NA
2787
4310
PROPOSED AERIAL CONSTRUCTION
INSTALL 20904' OF NEW STRAND AND NEW 24CT FIBER CABLE
ATTACH TO EXISTING POLE
MINIMUM 18' CLEARANCE
SEE TYPICAL AERIAL PROFILE SHEET 127
MATCH TO SHEET 90
PROPOSED ATTACHMENT
POLE. 198
LAT: 30.164439° LONG: -82.763447°
OWNER: FPL
PROPOSED HEIGHT: 18'
ANCHOR: YES
RISER: NA
RISER HEIGHT: NA
MasTec
Communications Group
COMCAST
OUTSIDE PLANT CONSTRUCTION
FIBER OPTIC CABLE ROUTE
PROJECT NAME: FLCTCOP00
REVISION
DESCRIPTION
01/12/2026
1:50
MASTEC
FLCTCOP00
COLUMBIA
25
155
25
J30002145492
PLAN VIEW
SHEET 89 OF 143

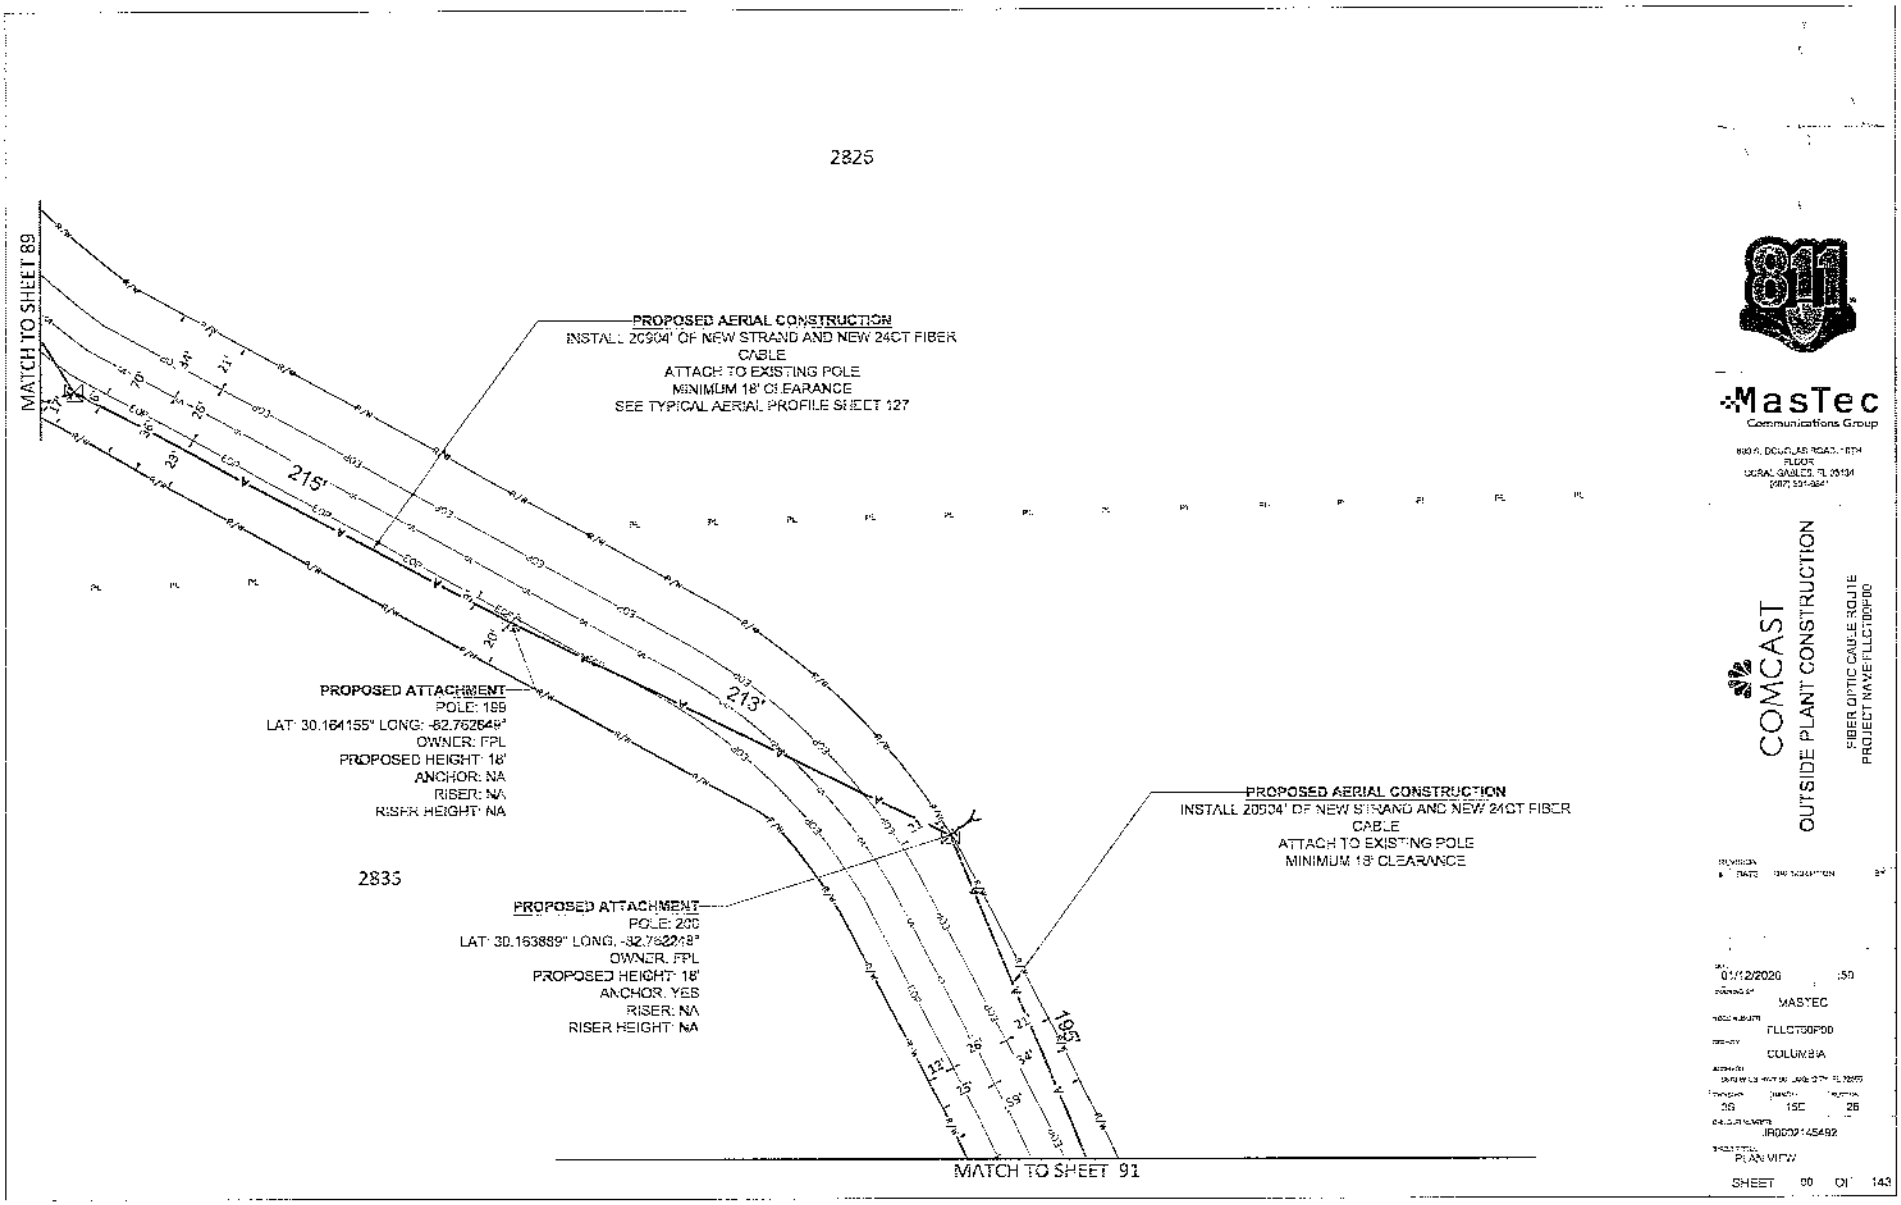
2825
MATCH TO SHEET 89
PROPOSED AERIAL CONSTRUCTION
INSTALL 20904' OF NEW STRAND AND NEW 24CT FIBER CABLE
ATTACH TO EXISTING POLE
MINIMUM 18' CLEARANCE
SEE TYPICAL AERIAL PROFILE SHEET 127
215'
213'
PROPOSED ATTACHMENT
POLE: 199
LAT: 30.164155° LONG: -82.762649°
OWNER: FPL
PROPOSED HEIGHT: 18'
ANCHOR: NA
RISER: NA
RISER HEIGHT: NA
2835
PROPOSED ATTACHMENT
POLE: 200
LAT: 30.163889° LONG: -82.762248°
OWNER: FPL
PROPOSED HEIGHT: 18'
ANCHOR: YES
RISER: NA
RISER HEIGHT: NA
PROPOSED AERIAL CONSTRUCTION
INSTALL 20904' OF NEW STRAND AND NEW 24CT FIBER CABLE
ATTACH TO EXISTING POLE
MINIMUM 18' CLEARANCE
MATCH TO SHEET 91
811
MasTec
Communications Group
COMCAST
OUTSIDE PLANT CONSTRUCTION
FIBER OPTIC CABLE ROUTE
PROJECT NAME:FLLCT00P00
01/12/2020
MASTEC
FLLCT00P00
COLUMBIA
JR0007145492
PLAN VIEW
SHEET 00 OF 143

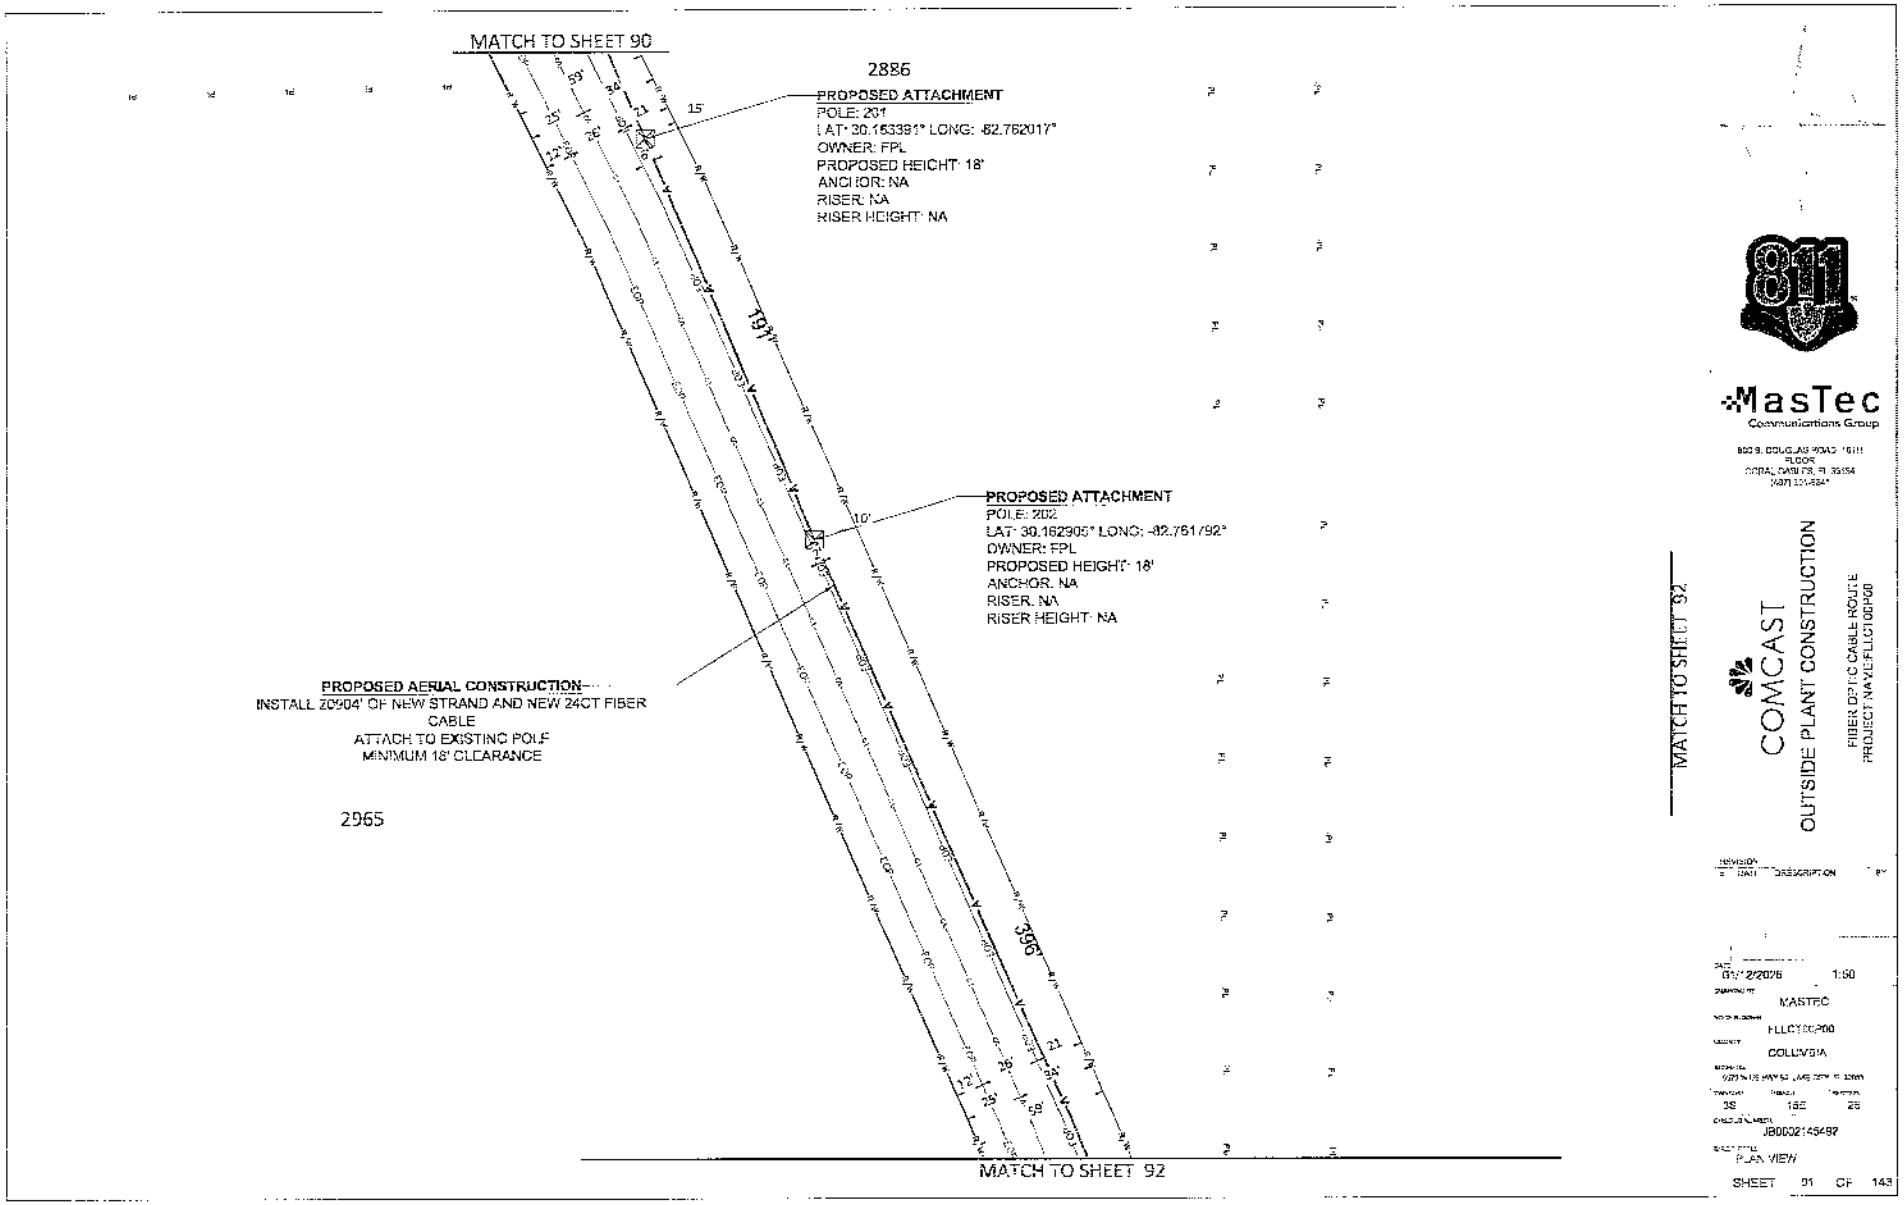
MATCH TO SHEET 90
2886
PROPOSED ATTACHMENT
POLE: 201
LAT: 30.163391° LONG: -82.762017°
OWNER: FPL
PROPOSED HEIGHT: 18'
ANCHOR: NA
RISER: NA
RISER HEIGHT: NA
15'
PROPOSED ATTACHMENT
POLE: 202
LAT: 30.162905° LONG: -82.761792°
OWNER: FPL
PROPOSED HEIGHT: 18'
ANCHOR: NA
RISER: NA
RISER HEIGHT: NA
10'
PROPOSED AERIAL CONSTRUCTION
INSTALL 2090.4' OF NEW STRAND AND NEW 24CT FIBER CABLE
ATTACH TO EXISTING POLE
MINIMUM 18' CLEARANCE
2965
MATCH TO SHEET 92
MATCH TO SHEET 92
MasTec
Communications Group
COMCAST
OUTSIDE PLANT CONSTRUCTION
FIBER OPTIC CABLE ROUTE
PROJECT NAME:FLLCTGDP00
DATE
DESCRIPTION
01/ 2/2026
1:50
MASTEC
FLLCTGDP00
COLUMBIA
38
182
28
JB00021454B7
PLAN VIEW
SHEET 91 OF 143

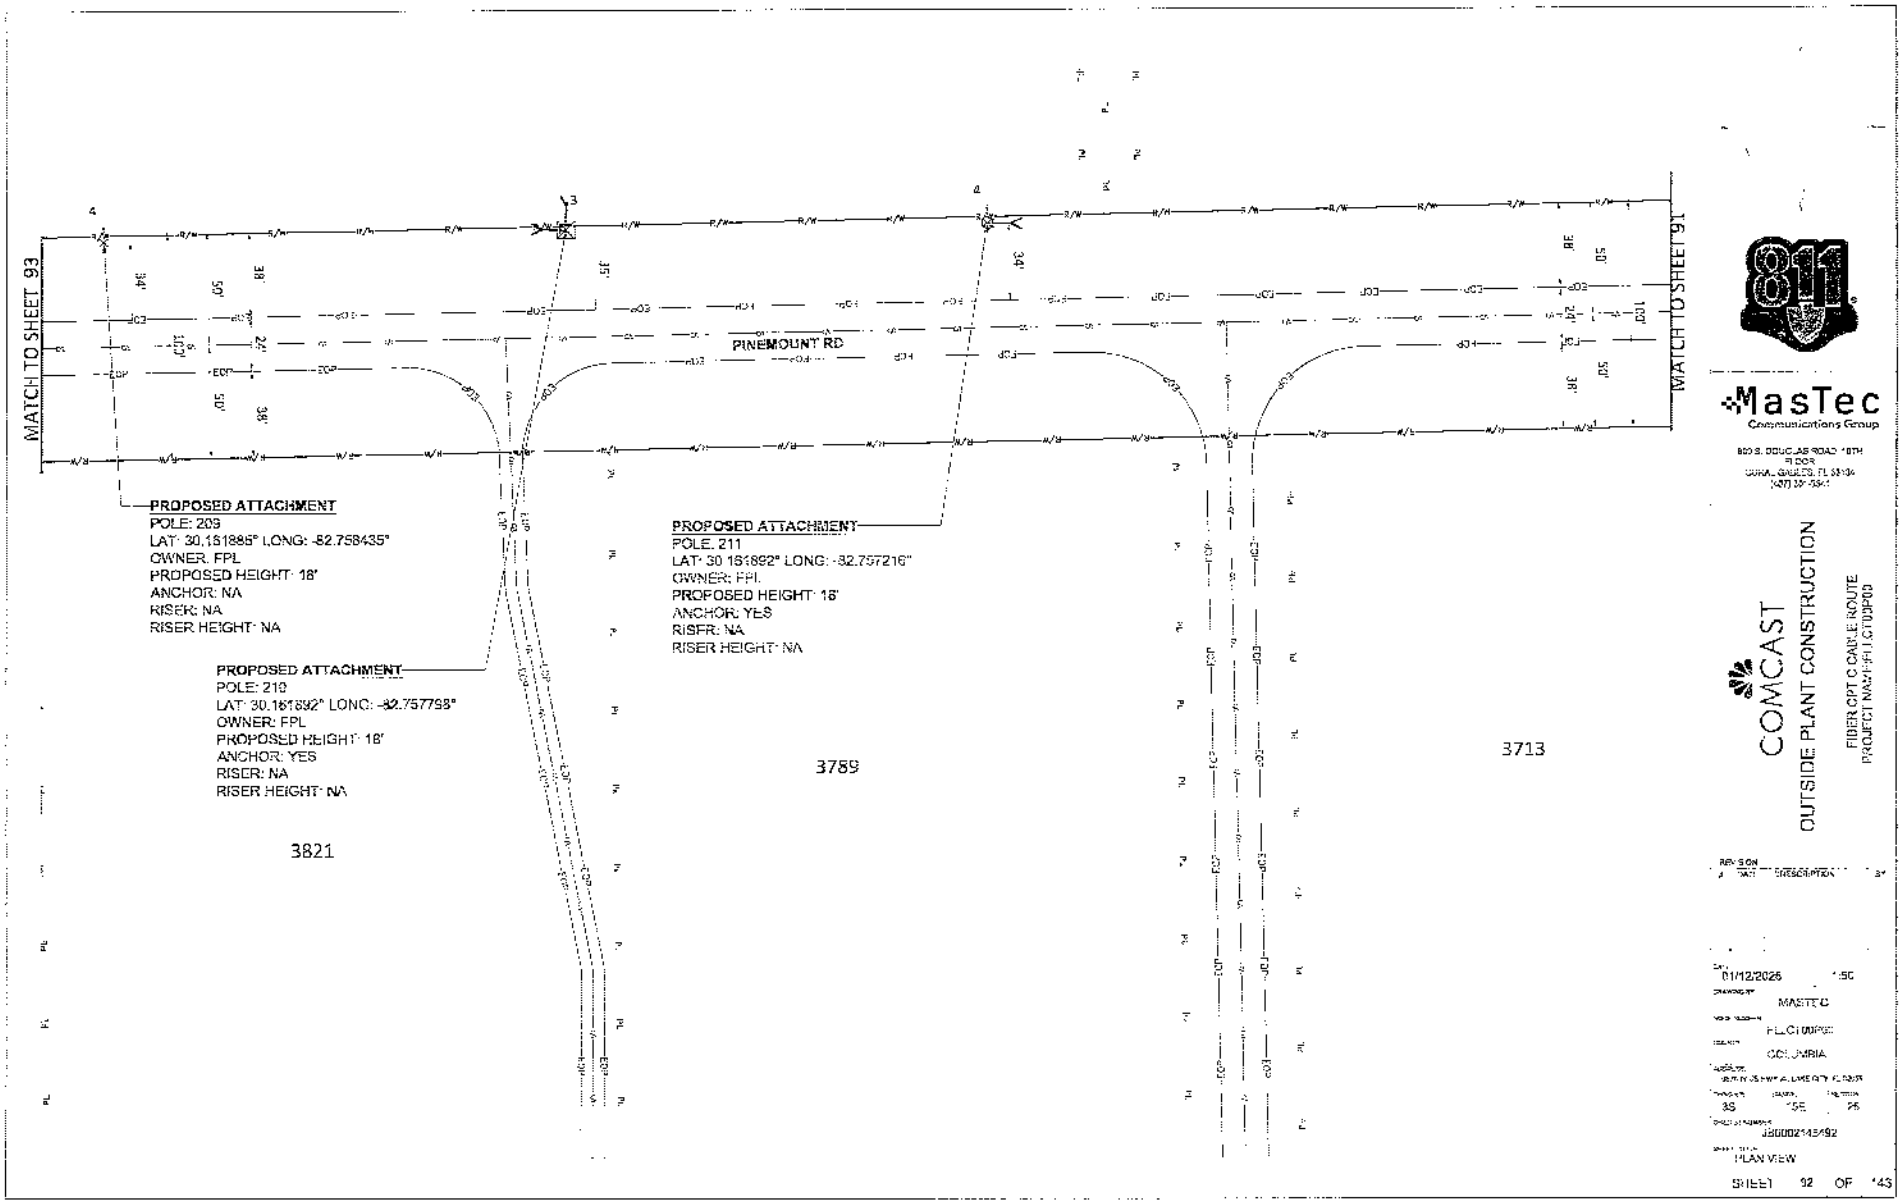
MATCH TO SHEET 93
MATCH TO SHEET 91
PINEMOUNT RD
PROPOSED ATTACHMENT
POLE: 209
LAT: 30.161885° LONG: -82.758435°
OWNER: FPL
PROPOSED HEIGHT: 18'
ANCHOR: NA
RISER: NA
RISER HEIGHT: NA
PROPOSED ATTACHMENT
POLE: 210
LAT: 30.161892° LONG: -82.757798°
OWNER: FPL
PROPOSED HEIGHT: 18'
ANCHOR: YES
RISER: NA
RISER HEIGHT: NA
PROPOSED ATTACHMENT
POLE: 211
LAT: 30.161892° LONG: -82.757216°
OWNER: FPL
PROPOSED HEIGHT: 16'
ANCHOR: YES
RISER: NA
RISER HEIGHT: NA
3821
3789
3713
811
MasTec
Communications Group
COMCAST
OUTSIDE PLANT CONSTRUCTION
FIBER OPT C CABLE ROUTE
PROJECT MAP-FI1.GTOPOD
REVISION
DESCRIPTION
01/12/2025
MASTEC
COLUMBIA
3S
15E
PLAN VIEW
SHEET 92 OF 143

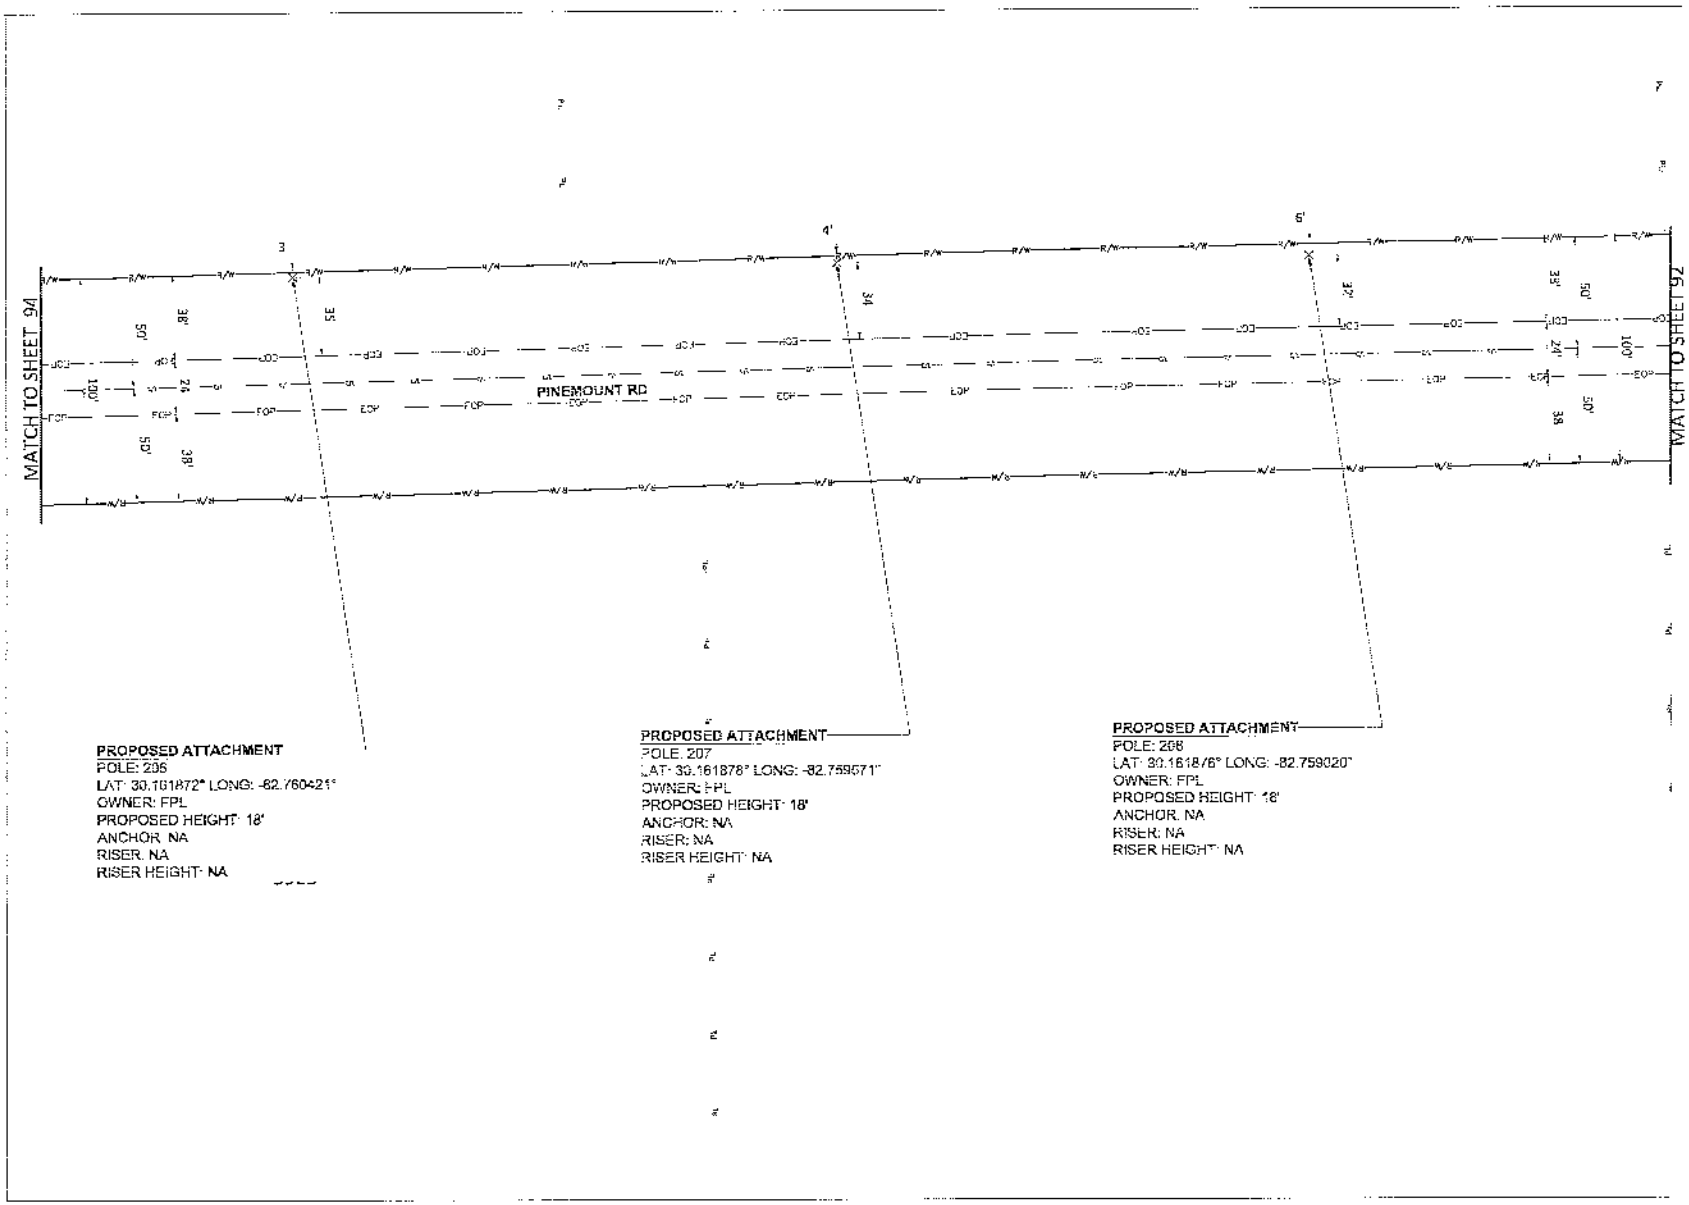

811

MasTec
Communications Group

COMCAST

OUTSIDE PLANT CONSTRUCTION

FIBER OPTIC CABLE ROUTE
PROJECT NAME: FLLC100P00

REVISION
NO. DATE DESCRIPTION BY

DATE: 01/12/2026 SCALE:
DRAWING BY: MASTEC
PROJECT NUMBER: FLLC100P00
SUBJECT: COLUMBIA
38 19E 28
CONTRACT NUMBER: JB0002146402
PLAN VIEW

SHEET 93 OF 143

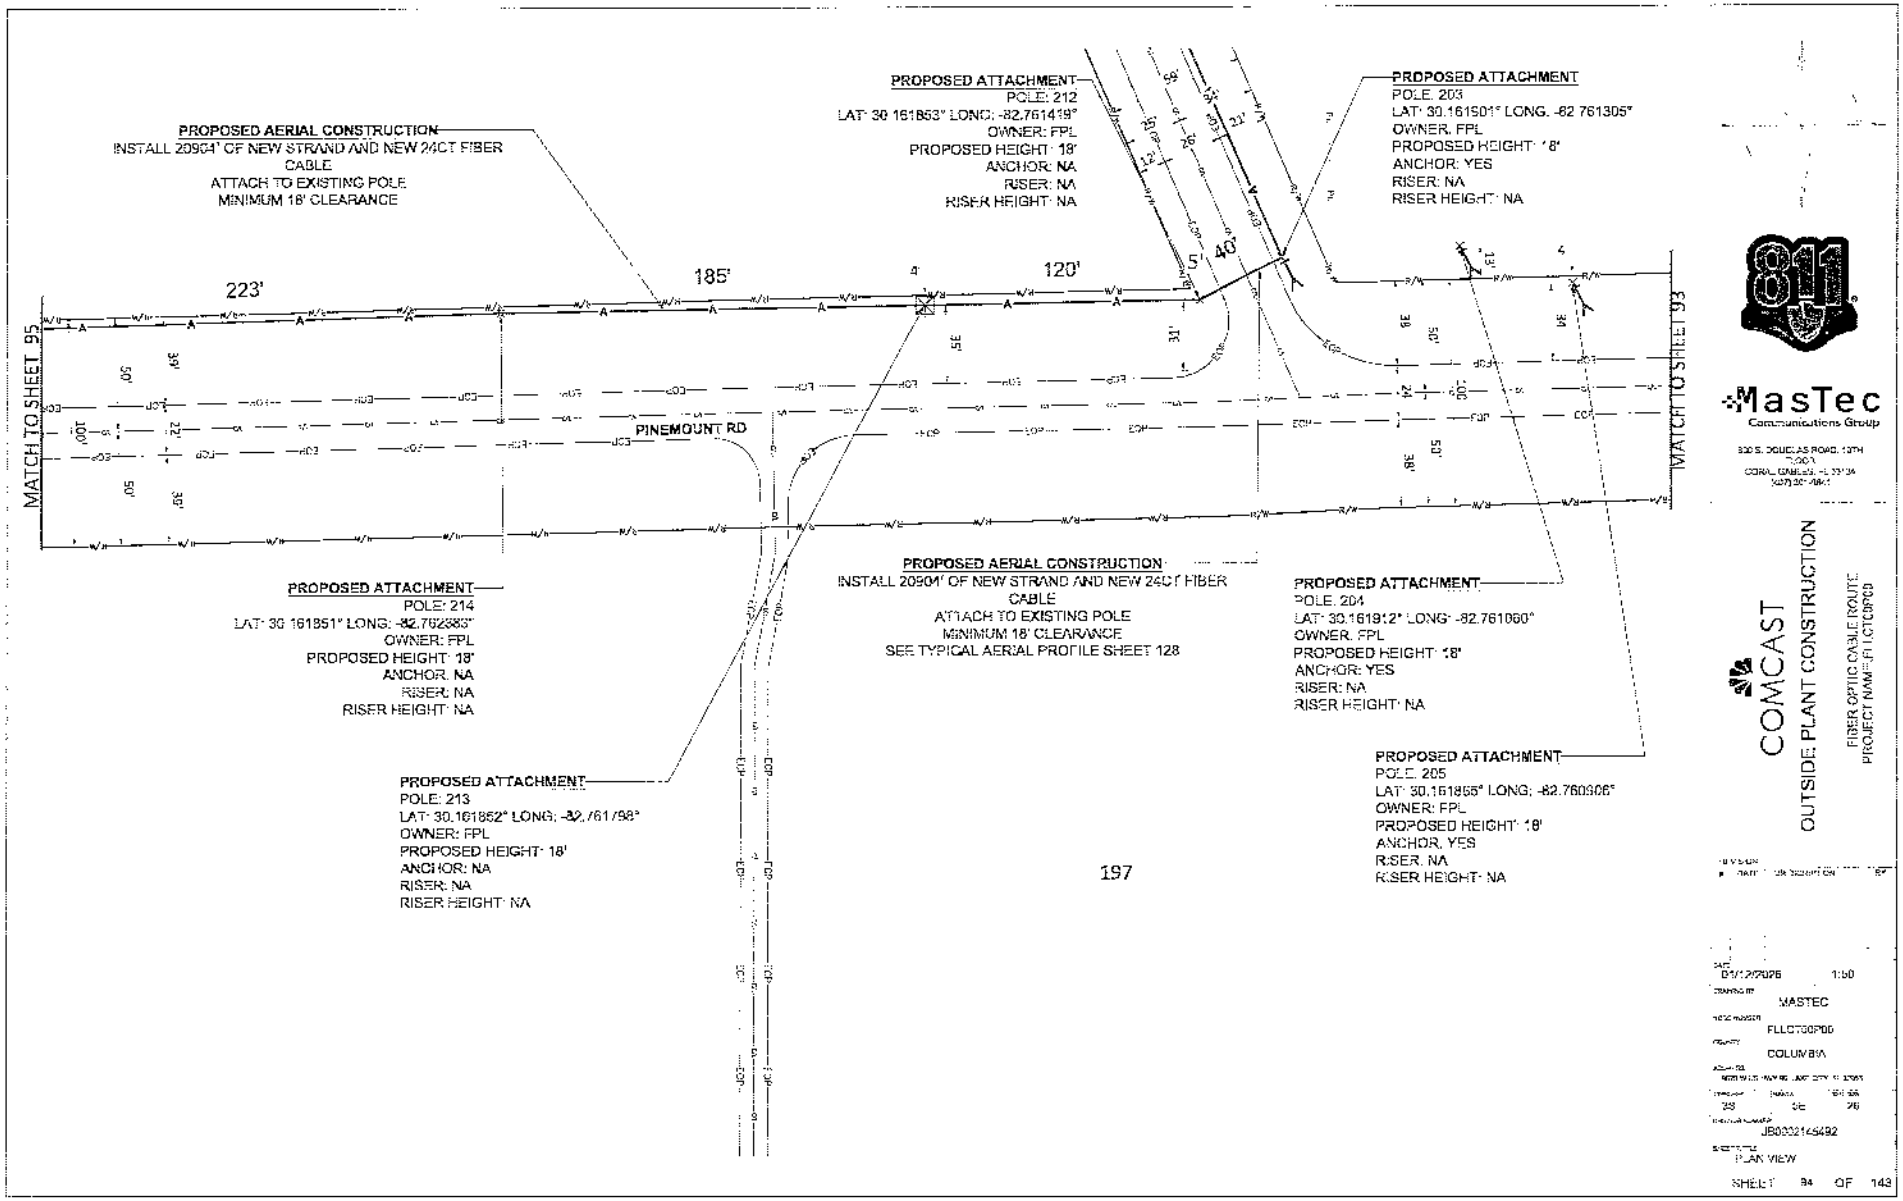
PROPOSED AERIAL CONSTRUCTION
INSTALL 20904' OF NEW STRAND AND NEW 24CT FIBER CABLE
ATTACH TO EXISTING POLE
MINIMUM 18' CLEARANCE
PROPOSED ATTACHMENT
POLE: 212
LAT: 30.161863° LONG: -82.761419°
OWNER: FPL
PROPOSED HEIGHT: 18'
ANCHOR: NA
RISER: NA
RISER HEIGHT: NA
PROPOSED ATTACHMENT
POLE: 203
LAT: 30.161901° LONG: -82.761305°
OWNER: FPL
PROPOSED HEIGHT: 18'
ANCHOR: YES
RISER: NA
RISER HEIGHT: NA
223'
185'
120'
MATCH TO SHEET 95
MATCH TO SHEET 93
PINEMOUNT RD
PROPOSED ATTACHMENT
POLE: 214
LAT: 30.161851° LONG: -82.762883°
OWNER: FPL
PROPOSED HEIGHT: 18'
ANCHOR: NA
RISER: NA
RISER HEIGHT: NA
PROPOSED AERIAL CONSTRUCTION
INSTALL 20904' OF NEW STRAND AND NEW 24CT FIBER CABLE
ATTACH TO EXISTING POLE
MINIMUM 18' CLEARANCE
SEE TYPICAL AERIAL PROFILE SHEET 128
PROPOSED ATTACHMENT
POLE: 204
LAT: 30.161912° LONG: -82.761060°
OWNER: FPL
PROPOSED HEIGHT: 18'
ANCHOR: YES
RISER: NA
RISER HEIGHT: NA
PROPOSED ATTACHMENT
POLE: 213
LAT: 30.161852° LONG: -82.761798°
OWNER: FPL
PROPOSED HEIGHT: 18'
ANCHOR: NA
RISER: NA
RISER HEIGHT: NA
PROPOSED ATTACHMENT
POLE: 205
LAT: 30.161855° LONG: -82.760906°
OWNER: FPL
PROPOSED HEIGHT: 18'
ANCHOR: YES
RISER: NA
RISER HEIGHT: NA
197
811
MasTec
Communications Group
COMCAST
OUTSIDE PLANT CONSTRUCTION
FIBER OPTIC CABLE ROUTE
PROJECT NAME: FLLOT00P00
MASTEC
FLLOT00P00
COLUMBIA
JB00021454492
PLAN VIEW
SHEET 94 OF 143

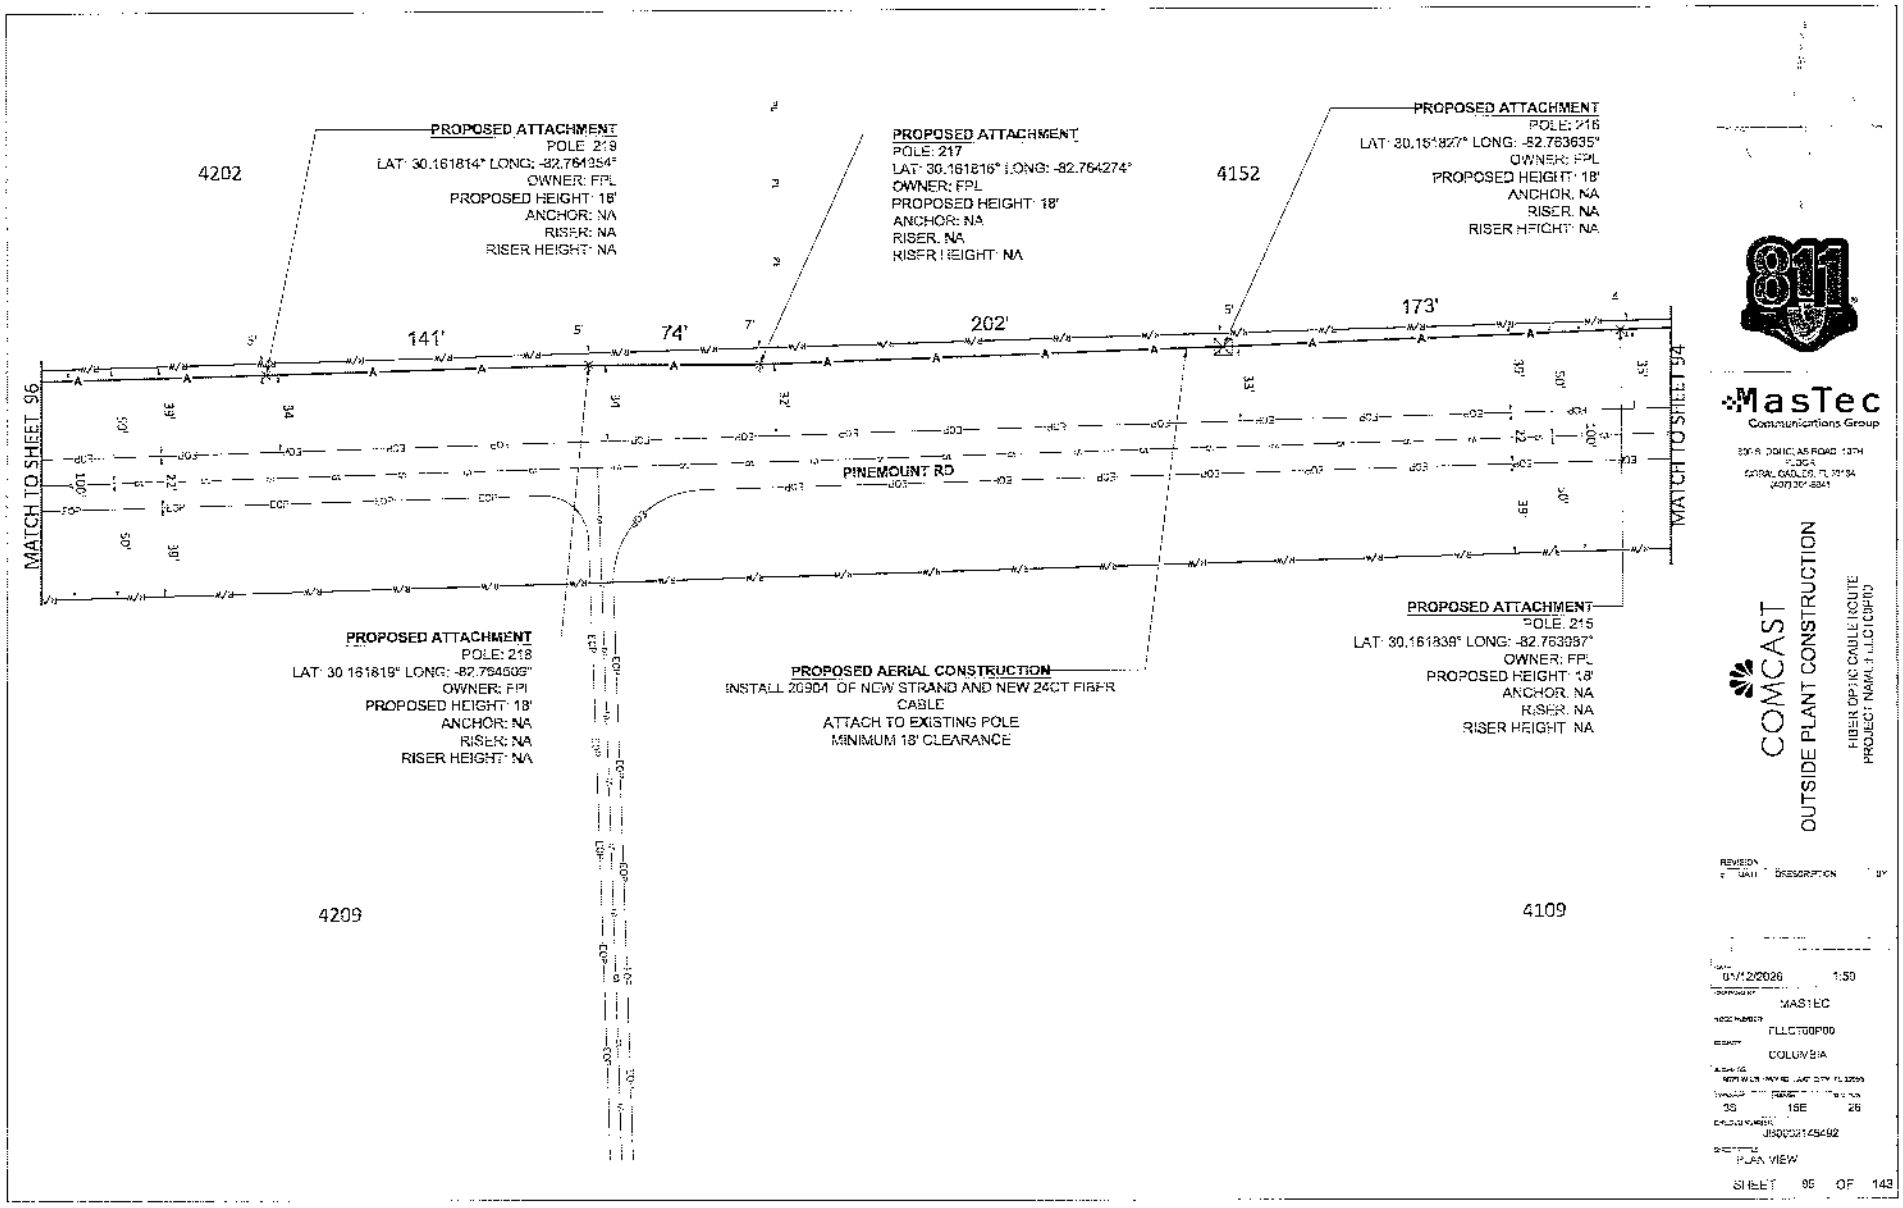
PROPOSED ATTACHMENT
POLE: 219
LAT: 30.161814° LONG: -82.764354°
OWNER: FPL
PROPOSED HEIGHT: 18'
ANCHOR: NA
RISER: NA
RISER HEIGHT: NA
PROPOSED ATTACHMENT
POLE: 217
LAT: 30.161816° LONG: -82.764274°
OWNER: FPL
PROPOSED HEIGHT: 18'
ANCHOR: NA
RISER: NA
RISER HEIGHT: NA
PROPOSED ATTACHMENT
POLE: 216
LAT: 30.161827° LONG: -82.763635°
OWNER: FPL
PROPOSED HEIGHT: 18'
ANCHOR: NA
RISER: NA
RISER HEIGHT: NA
4202
4152
141'
74'
202'
173'
MATCH TO SHEET 96
MATCH TO SHEET 94
PINEMOUNT RD
PROPOSED ATTACHMENT
POLE: 218
LAT: 30.161819° LONG: -82.764509°
OWNER: FPL
PROPOSED HEIGHT: 18'
ANCHOR: NA
RISER: NA
RISER HEIGHT: NA
PROPOSED AERIAL CONSTRUCTION
INSTALL 20904' OF NEW STRAND AND NEW 24CT FIBER CABLE
ATTACH TO EXISTING POLE
MINIMUM 18' CLEARANCE
PROPOSED ATTACHMENT
POLE: 215
LAT: 30.161839° LONG: -82.763957°
OWNER: FPL
PROPOSED HEIGHT: 18'
ANCHOR: NA
RISER: NA
RISER HEIGHT: NA
4209
4109
MasTec
Communications Group
COMCAST
OUTSIDE PLANT CONSTRUCTION
FIBER OPTIC CABLE ROUTE
PROJECT NAME: FLLCTOOP00
REVISION
DATE DESCRIPTION BY
01/12/2026
1:50
MASTEC
FLLCTOOP00
COLUMBIA
3S
15E
26
J1500001145492
PLAN VIEW
SHEET 95 OF 143

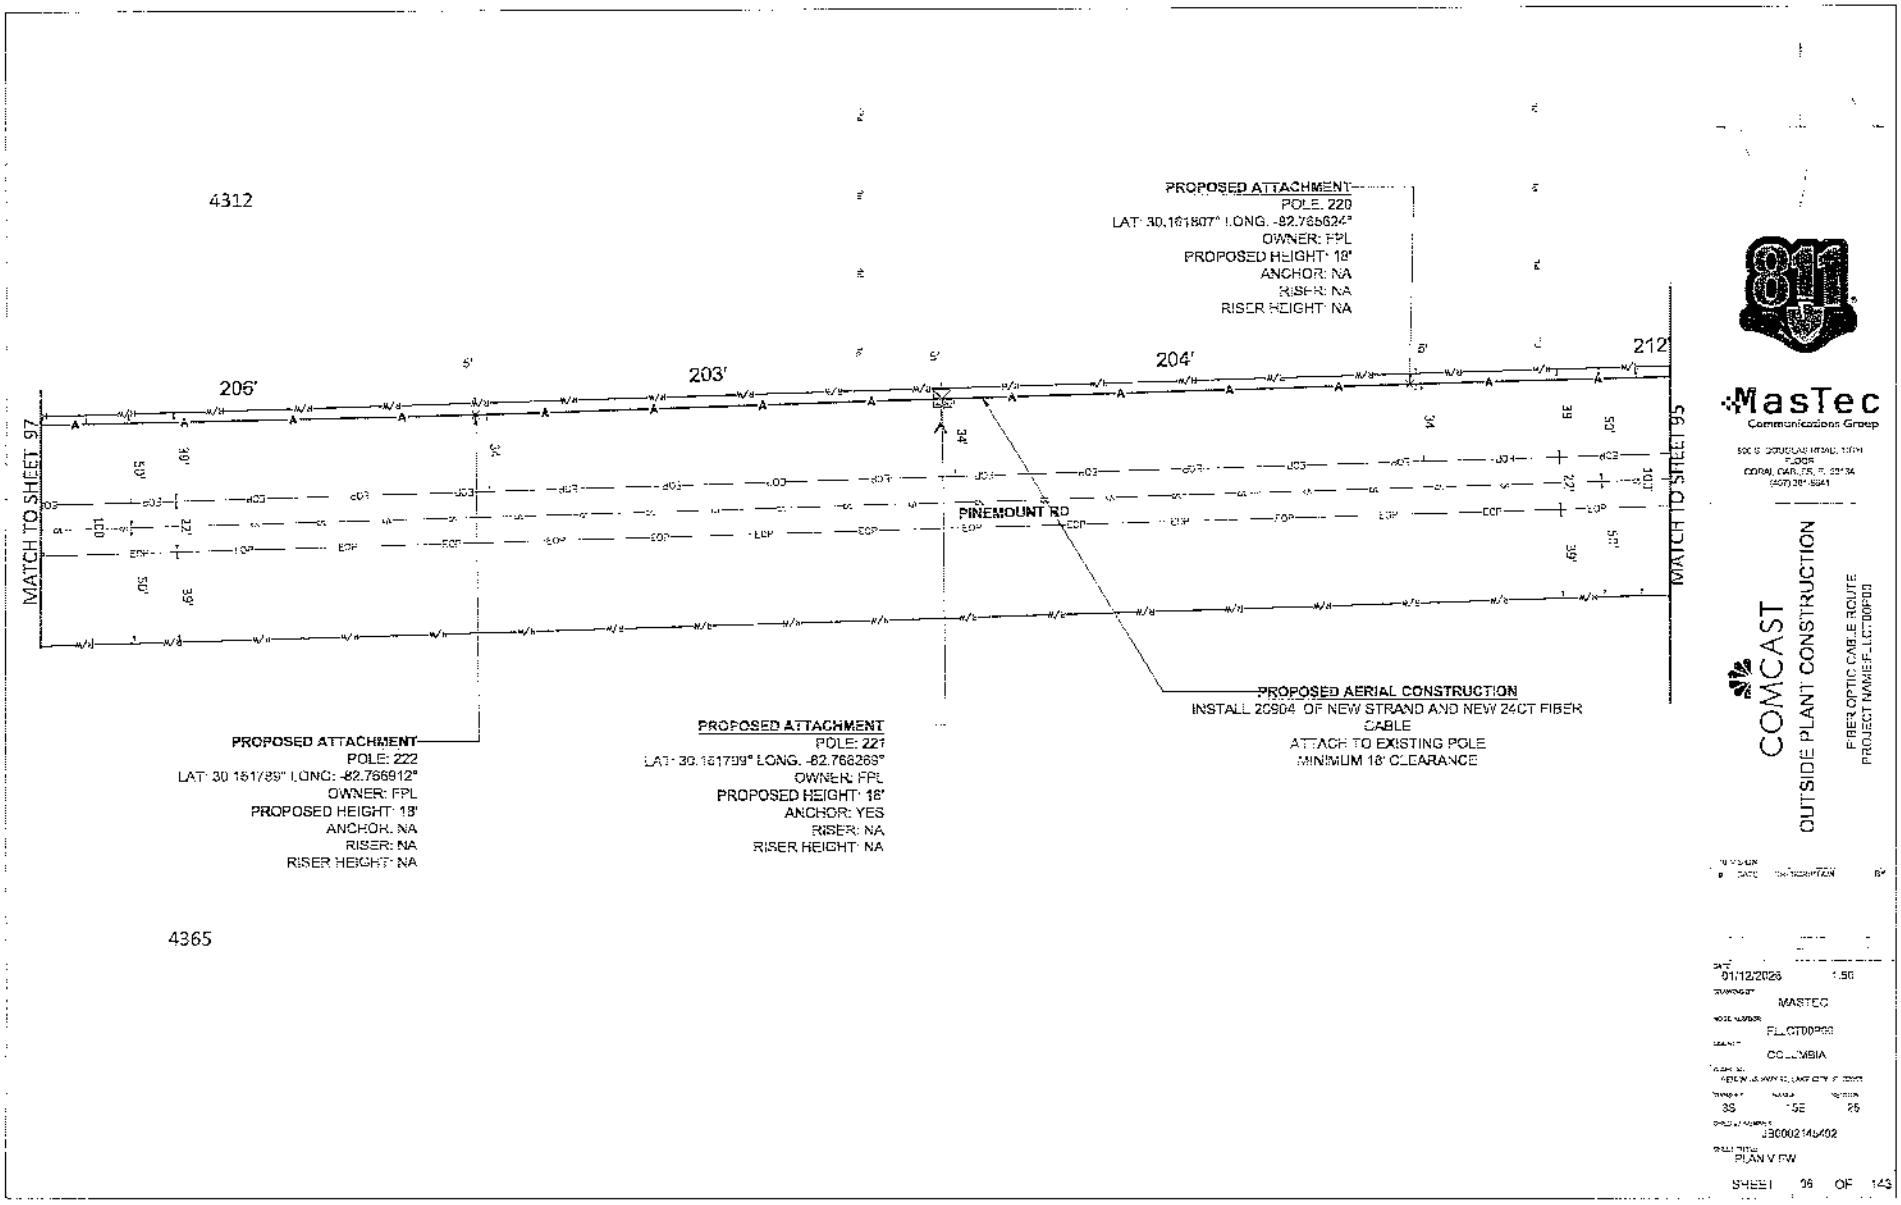
4312
206'
203'
204'
212'
MATCH TO SHEET 97
MATCH TO SHEET 95
PINEMOUNT RD
PROPOSED ATTACHMENT
POLE: 220
LAT: 30.161807° LONG: -82.766624°
OWNER: FPL
PROPOSED HEIGHT: 18'
ANCHOR: NA
RISER: NA
RISER HEIGHT: NA
PROPOSED ATTACHMENT
POLE: 222
LAT: 30.161789° LONG: -82.766912°
OWNER: FPL
PROPOSED HEIGHT: 18'
ANCHOR: NA
RISER: NA
RISER HEIGHT: NA
PROPOSED ATTACHMENT
POLE: 221
LAT: 30.161799° LONG: -82.766269°
OWNER: FPL
PROPOSED HEIGHT: 18'
ANCHOR: YES
RISER: NA
RISER HEIGHT: NA
PROPOSED AERIAL CONSTRUCTION
INSTALL 2C9O4 OF NEW STRAND AND NEW 24CT FIBER CABLE
ATTACH TO EXISTING POLE
MINIMUM 18' CLEARANCE
4365
811
MasTec
Communications Group
COMCAST
OUTSIDE PLANT CONSTRUCTION
FIBER OPTIC CABLE ROUTE
PROJECT NAME:F_LLC:D0P01
01/12/2026
1:50
MASTEC
FLLCT00P03
COLUMBIA
3S
15E
25
J3000214402
PLAN VIEW
SHEET 26 OF 143

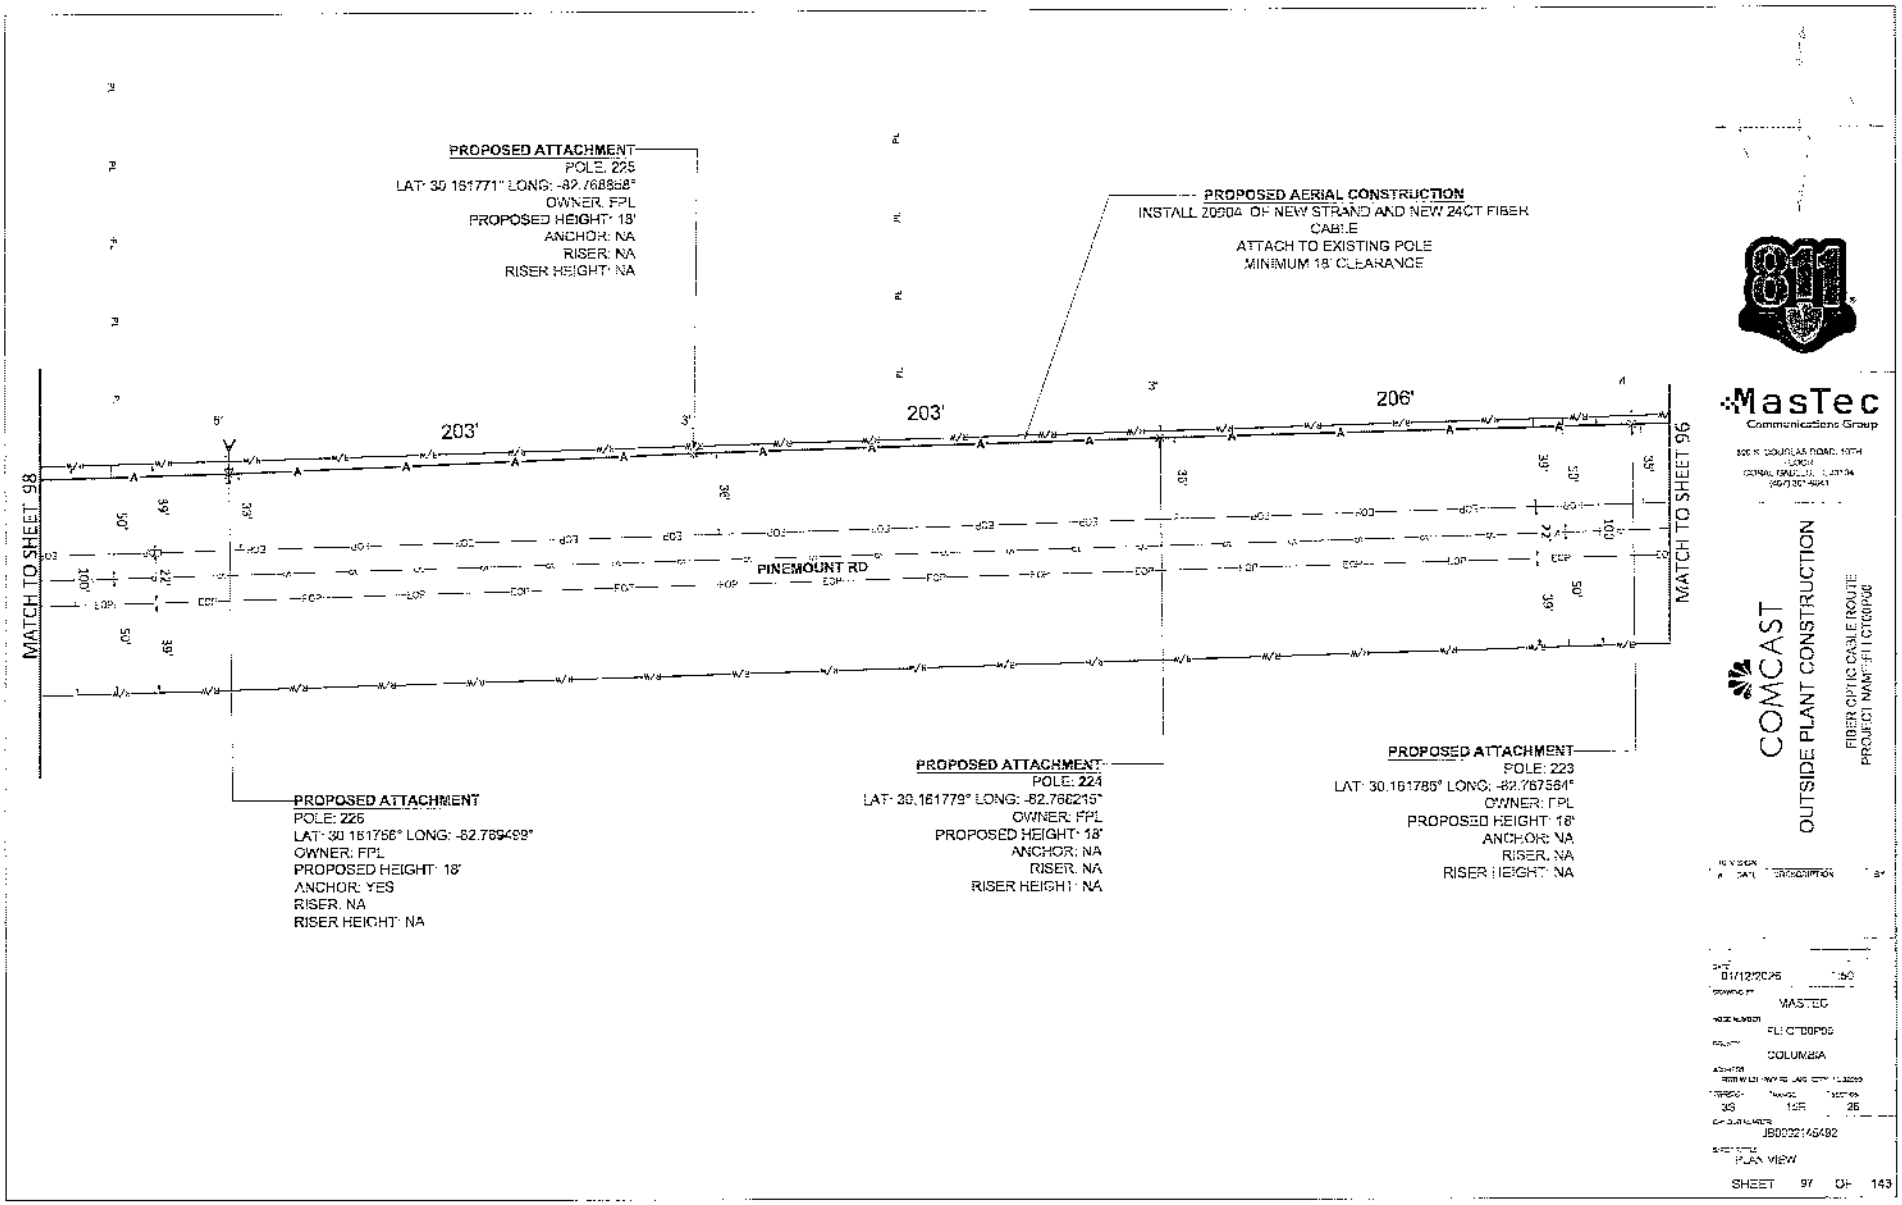
PROPOSED ATTACHMENT
POLE: 225
LAT: 30.161771° LONG: -82.768868°
OWNER: FPL
PROPOSED HEIGHT: 18'
ANCHOR: NA
RISER: NA
RISER HEIGHT: NA
PROPOSED AERIAL CONSTRUCTION
INSTALL 20904' OF NEW STRAND AND NEW 24CT FIBER CABLE
ATTACH TO EXISTING POLE
MINIMUM 18' CLEARANCE
203'
203'
206'
MATCH TO SHEET 98
MATCH TO SHEET 96
PINEMOUNT RD
PROPOSED ATTACHMENT
POLE: 226
LAT: 30.161756° LONG: -82.769499°
OWNER: FPL
PROPOSED HEIGHT: 18'
ANCHOR: YES
RISER: NA
RISER HEIGHT: NA
PROPOSED ATTACHMENT
POLE: 224
LAT: 30.161779° LONG: -82.768215°
OWNER: FPL
PROPOSED HEIGHT: 18'
ANCHOR: NA
RISER: NA
RISER HEIGHT: NA
PROPOSED ATTACHMENT
POLE: 223
LAT: 30.161785° LONG: -82.767564°
OWNER: FPL
PROPOSED HEIGHT: 18'
ANCHOR: NA
RISER: NA
RISER HEIGHT: NA
811
MasTec
Communications Group
COMCAST
OUTSIDE PLANT CONSTRUCTION
FIBER OPTIC CABLE ROUTE
PROJECT NAME: FLGTCOP06
DATE
01/12/2026
SCALE
1:50
DRAWING BY
MASTEC
PROJECT NUMBER
FLGTCOP06
PROJECT
COLUMBIA
ADDRESS
RANGE
TOWNSHIP
SECTION
3S
12E
26
JOB NUMBER
JB0022145492
SHEET TITLE
PLAN VIEW
SHEET 97 OF 143

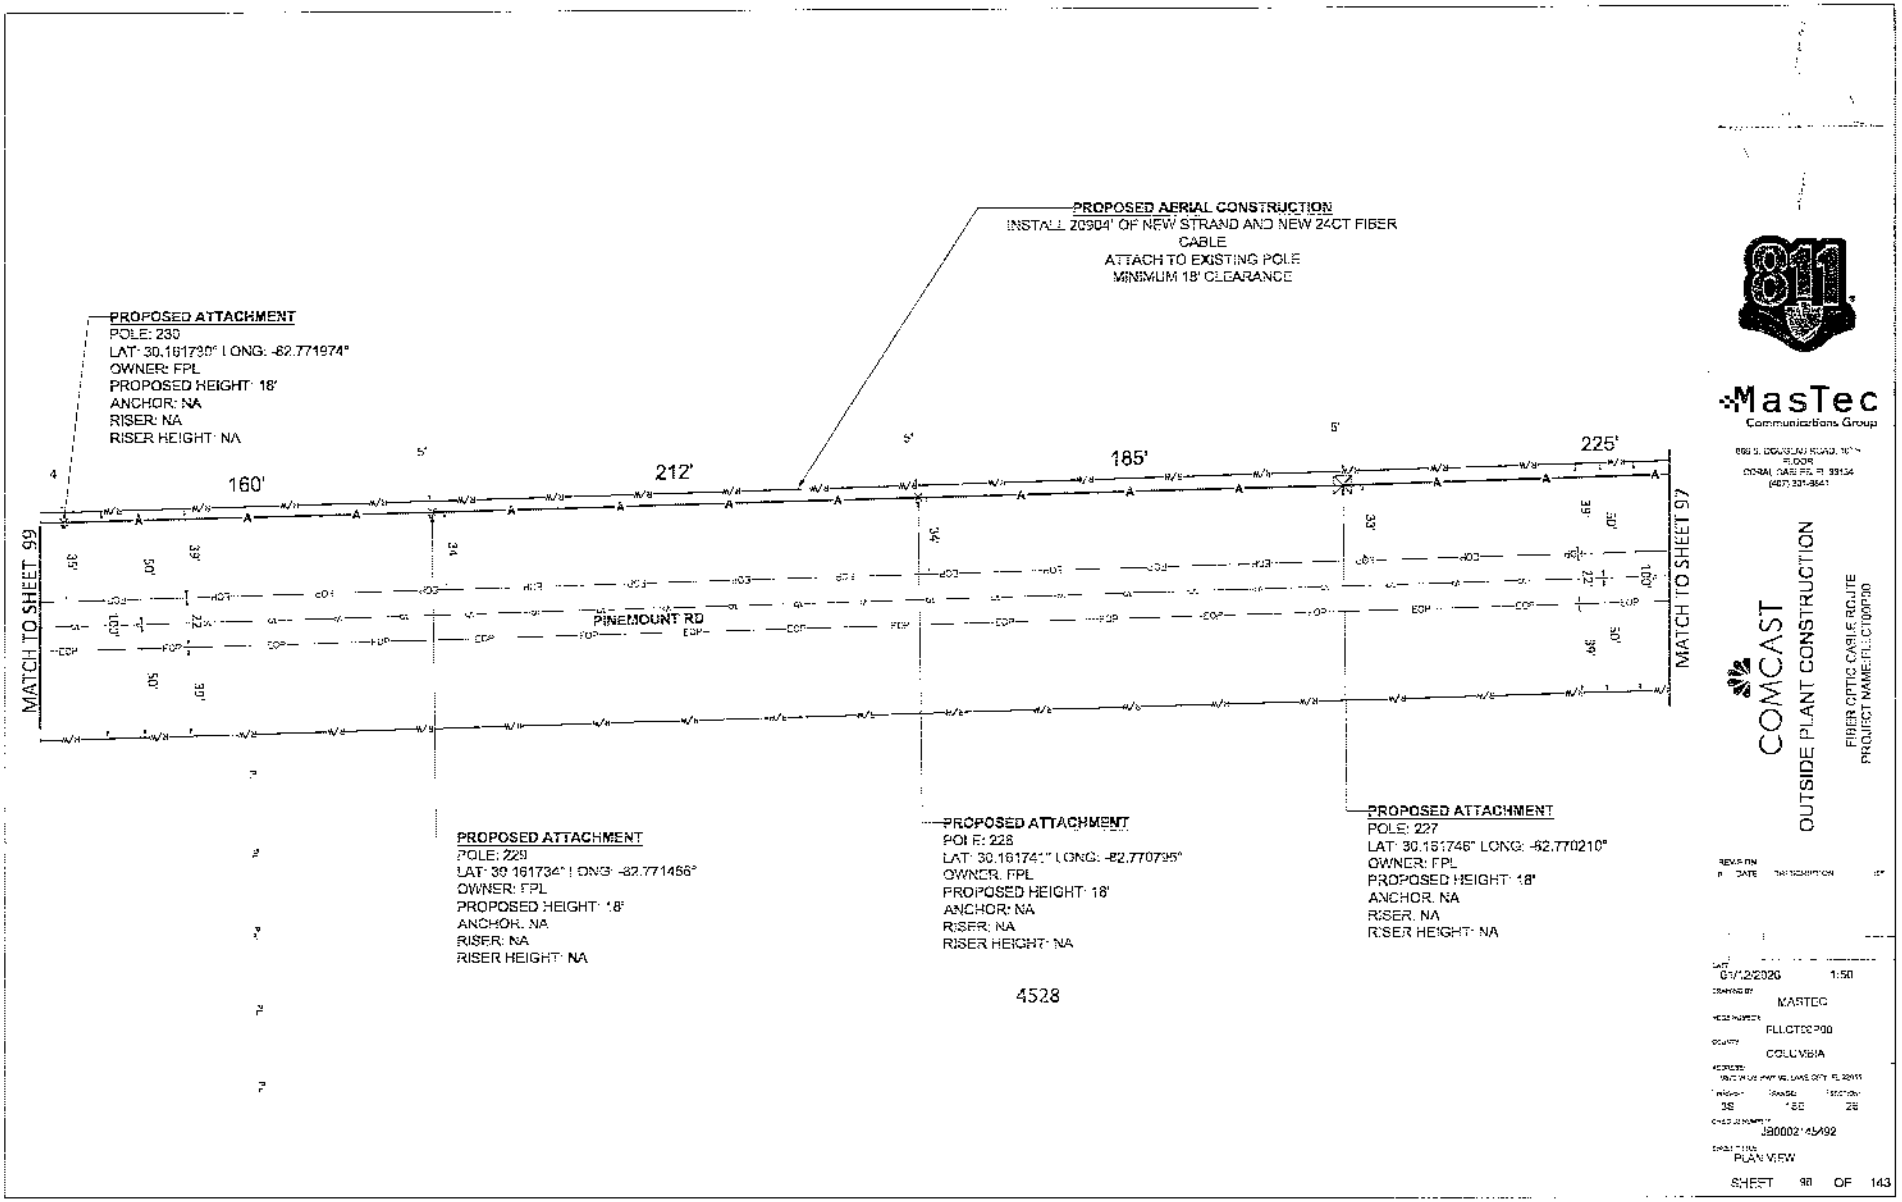
PROPOSED AERIAL CONSTRUCTION
INSTALL 20904' OF NEW STRAND AND NEW 24CT FIBER CABLE
ATTACH TO EXISTING POLE
MINIMUM 18' CLEARANCE
PROPOSED ATTACHMENT
POLE: 230
LAT: 30.161730° LONG: -82.771974°
OWNER: FPL
PROPOSED HEIGHT: 18'
ANCHOR: NA
RISER: NA
RISER HEIGHT: NA
160'
212'
185'
225'
MATCH TO SHEET 99
MATCH TO SHEET 97
PINEMOUNT RD
PROPOSED ATTACHMENT
POLE: 229
LAT: 30.161734° LONG: -82.771456°
OWNER: FPL
PROPOSED HEIGHT: 18'
ANCHOR: NA
RISER: NA
RISER HEIGHT: NA
PROPOSED ATTACHMENT
POLE: 228
LAT: 30.161741° LONG: -82.770795°
OWNER: FPL
PROPOSED HEIGHT: 18'
ANCHOR: NA
RISER: NA
RISER HEIGHT: NA
PROPOSED ATTACHMENT
POLE: 227
LAT: 30.161746° LONG: -82.770210°
OWNER: FPL
PROPOSED HEIGHT: 18'
ANCHOR: NA
RISER: NA
RISER HEIGHT: NA
4528
MasTec
Communications Group
COMCAST
OUTSIDE PLANT CONSTRUCTION
FIBER OPTIC CABLE ROUTE
PROJECT NAME:FLLCT00P00
01/12/2026
1:50
MASTEC
FLLCT00P00
COLUMBIA
J80002145492
PLAN VIEW
SHEET 98 OF 143

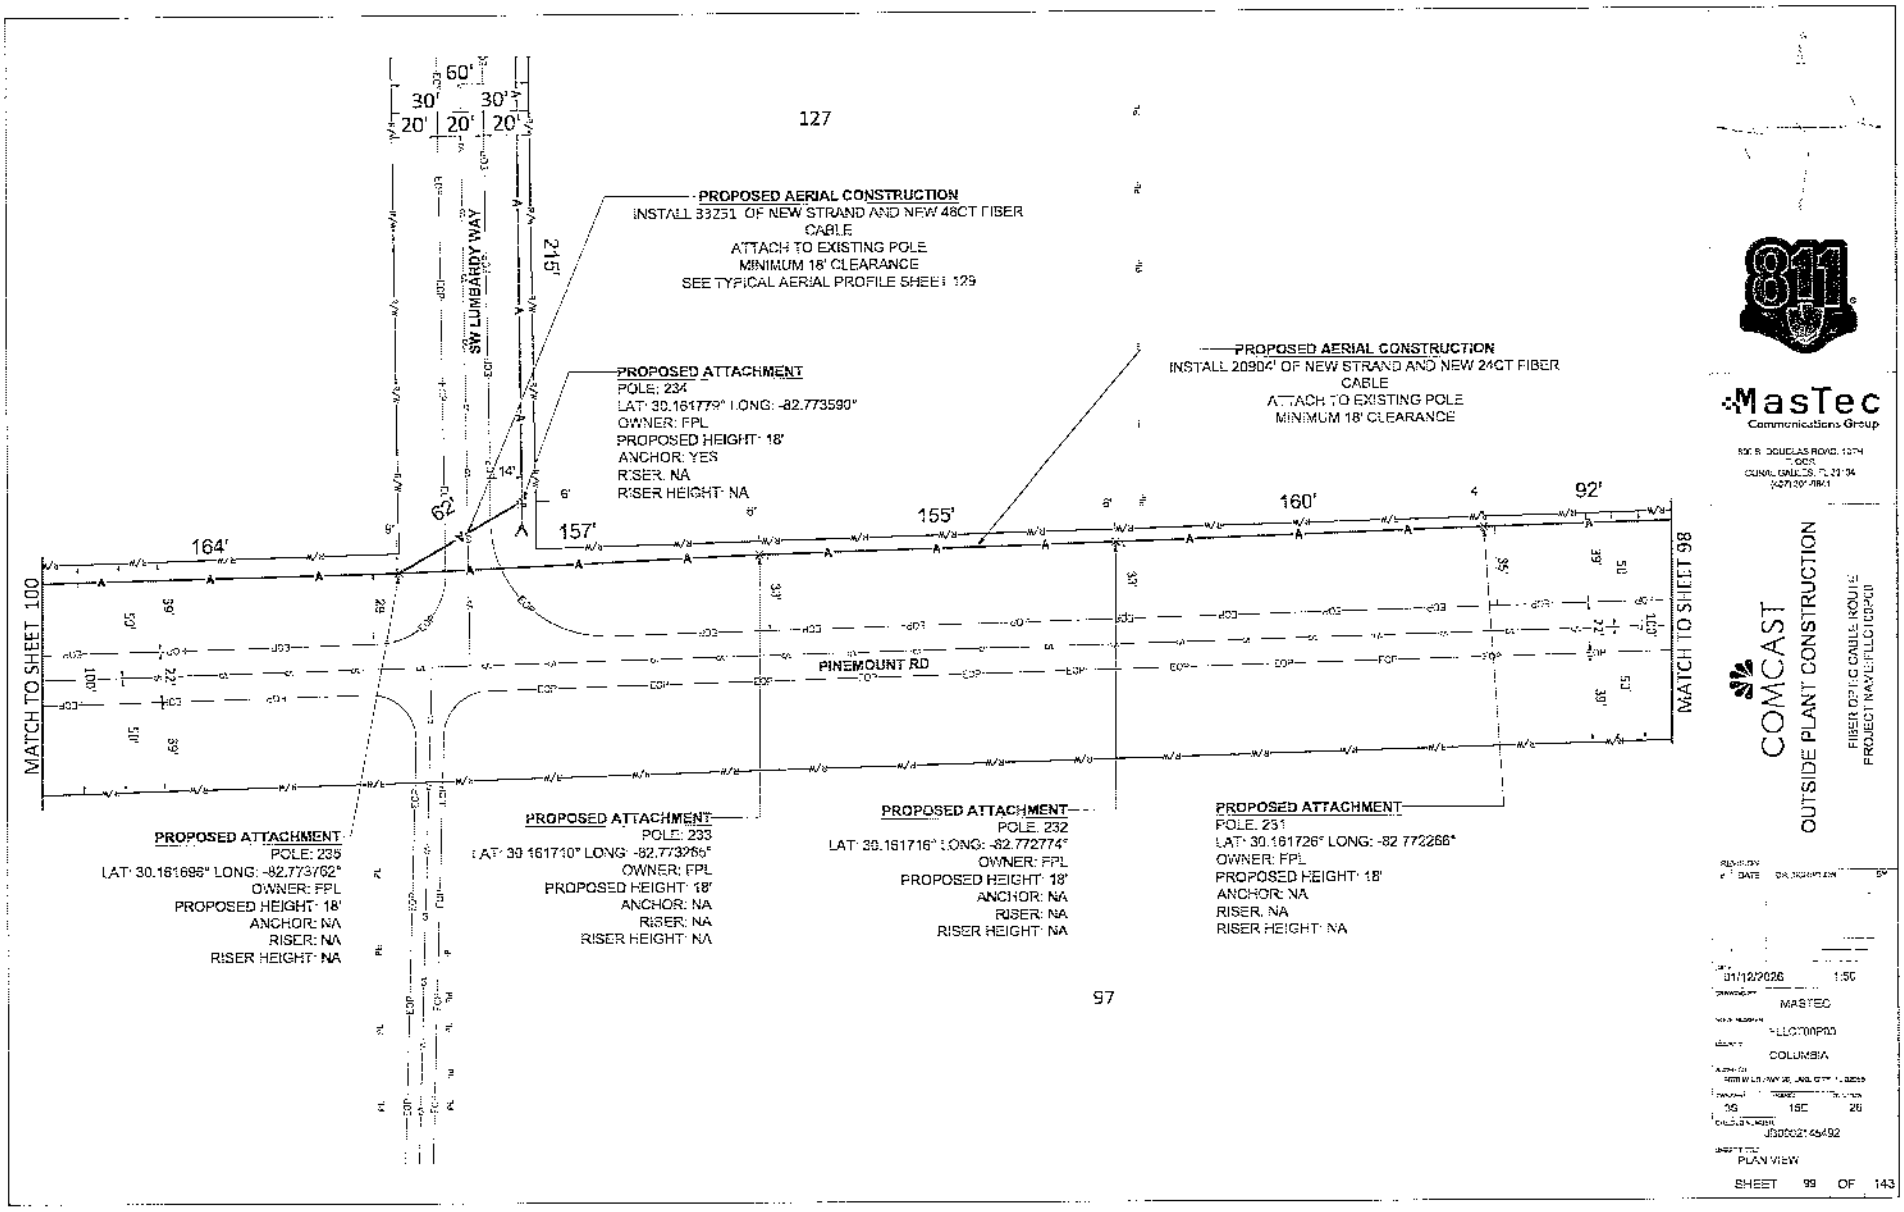
127
PROPOSED AERIAL CONSTRUCTION
INSTALL 33251' OF NEW STRAND AND NEW 48CT FIBER CABLE
ATTACH TO EXISTING POLE
MINIMUM 18' CLEARANCE
SEE TYPICAL AERIAL PROFILE SHEET 129
PROPOSED ATTACHMENT
POLE: 234
LAT: 30.161779° LONG: -82.773590°
OWNER: FPL
PROPOSED HEIGHT: 18'
ANCHOR: YES
RISER: NA
RISER HEIGHT: NA
PROPOSED AERIAL CONSTRUCTION
INSTALL 20904' OF NEW STRAND AND NEW 24CT FIBER CABLE
ATTACH TO EXISTING POLE
MINIMUM 18' CLEARANCE
60'
30'
20'
SW LUMBARDY WAY
PINEMOUNT RD
MATCH TO SHEET 100
MATCH TO SHEET 98
164'
157'
155'
160'
92'
215'
62'
PROPOSED ATTACHMENT
POLE: 235
LAT: 30.161698° LONG: -82.773762°
OWNER: FPL
PROPOSED HEIGHT: 18'
ANCHOR: NA
RISER: NA
RISER HEIGHT: NA
PROPOSED ATTACHMENT
POLE: 233
LAT: 30.161710° LONG: -82.773765°
OWNER: FPL
PROPOSED HEIGHT: 18'
ANCHOR: NA
RISER: NA
RISER HEIGHT: NA
PROPOSED ATTACHMENT
POLE: 232
LAT: 30.161716° LONG: -82.772774°
OWNER: FPL
PROPOSED HEIGHT: 18'
ANCHOR: NA
RISER: NA
RISER HEIGHT: NA
PROPOSED ATTACHMENT
POLE: 231
LAT: 30.161726° LONG: -82.772266°
OWNER: FPL
PROPOSED HEIGHT: 18'
ANCHOR: NA
RISER: NA
RISER HEIGHT: NA
97
811
MasTec
Communications Group
COMCAST
OUTSIDE PLANT CONSTRUCTION
FIBER OPTIC CABLE ROUTE
PROJECT NAME: FLLC1CD-P01
01/12/2026
1:50
MASTEC
COLUMBIA
39
15E
26
JB30021654S2
PLAN VIEW
SHEET 99 OF 143

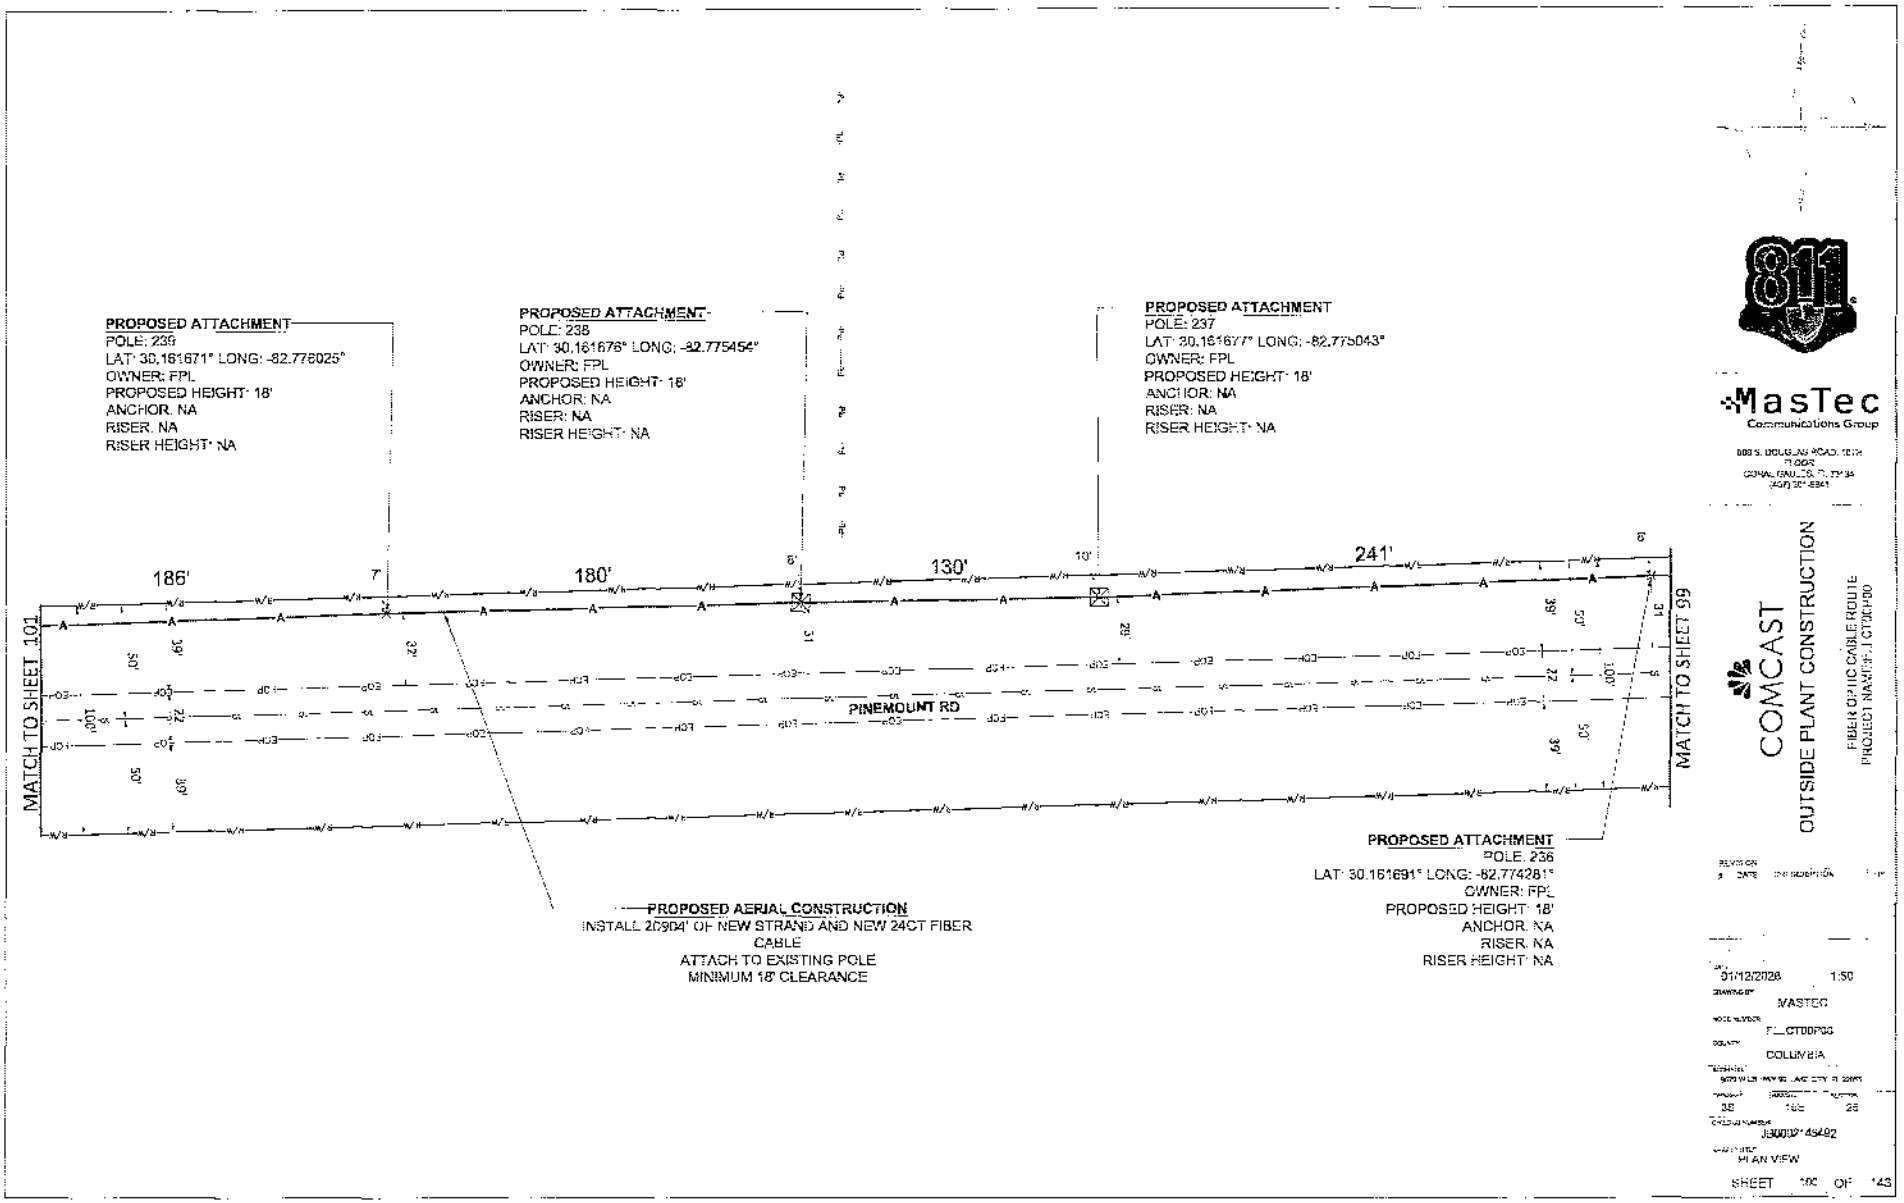
PROPOSED ATTACHMENT
POLE: 239
LAT: 30.161671° LONG: -82.778025°
OWNER: FPL
PROPOSED HEIGHT: 18'
ANCHOR: NA
RISER: NA
RISER HEIGHT: NA
PROPOSED ATTACHMENT
POLE: 238
LAT: 30.161676° LONG: -82.775454°
OWNER: FPL
PROPOSED HEIGHT: 18'
ANCHOR: NA
RISER: NA
RISER HEIGHT: NA
PROPOSED ATTACHMENT
POLE: 237
LAT: 30.161677° LONG: -82.775043°
OWNER: FPL
PROPOSED HEIGHT: 18'
ANCHOR: NA
RISER: NA
RISER HEIGHT: NA
186'
180'
130'
241'
MATCH TO SHEET 101
MATCH TO SHEET 99
PINEMOUNT RD
PROPOSED AERIAL CONSTRUCTION
INSTALL 20904' OF NEW STRAND AND NEW 24CT FIBER CABLE
ATTACH TO EXISTING POLE
MINIMUM 18' CLEARANCE
PROPOSED ATTACHMENT
POLE: 236
LAT: 30.161691° LONG: -82.774281°
OWNER: FPL
PROPOSED HEIGHT: 18'
ANCHOR: NA
RISER: NA
RISER HEIGHT: NA
811
MasTec
Communications Group
COMCAST
OUTSIDE PLANT CONSTRUCTION
FIBER OPTIC CABLE ROUTE
PROJECT NAME: FJ CTXP00
01/12/2026
1:50
MASTEC
COLUMBIA
JB00107 45402
PLAN VIEW
SHEET 100 OF 143

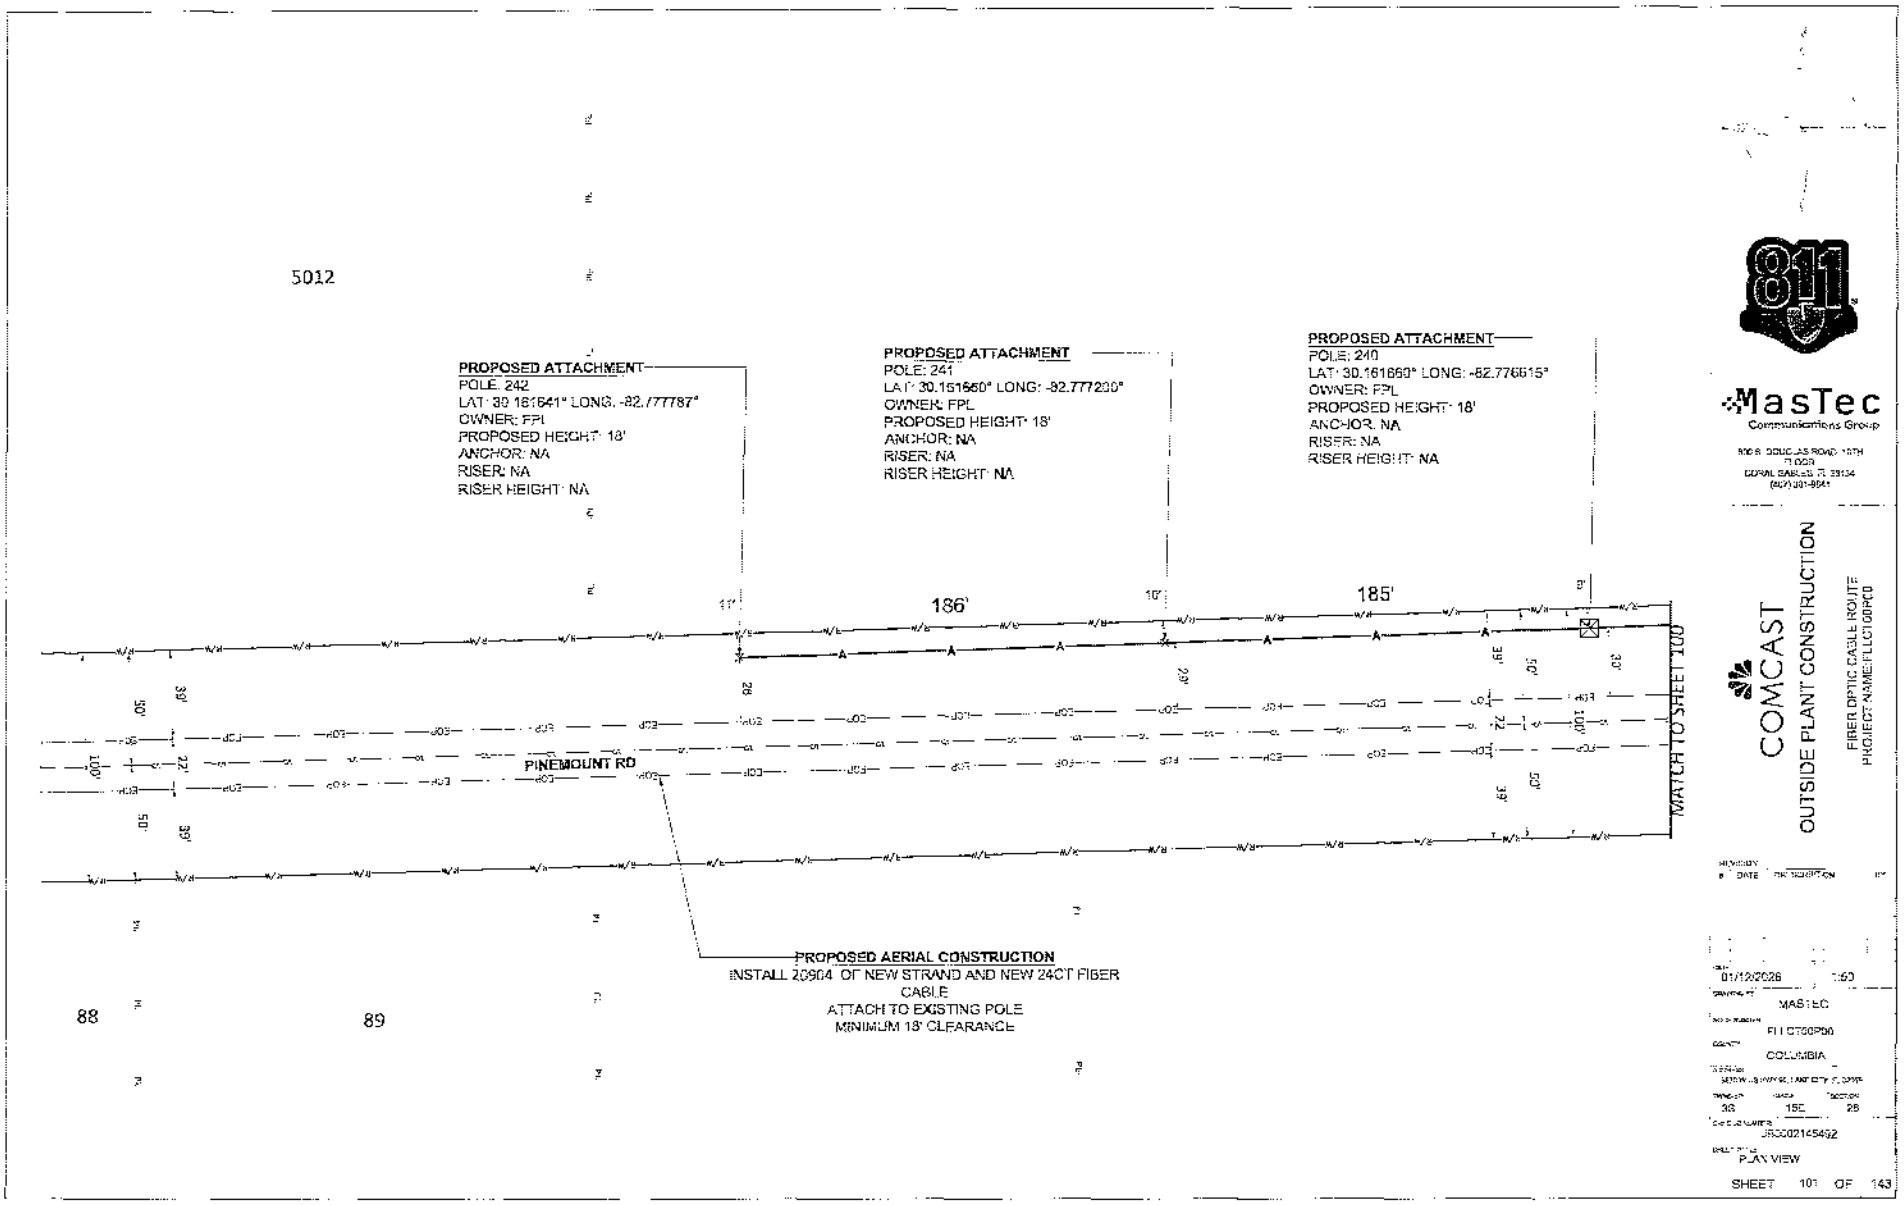
5012
PROPOSED ATTACHMENT
POLE: 242
LAT: 30.161641° LONG: -82.777787°
OWNER: FPL
PROPOSED HEIGHT: 18'
ANCHOR: NA
RISER: NA
RISER HEIGHT: NA
PROPOSED ATTACHMENT
POLE: 241
LAT: 30.161660° LONG: -82.777200°
OWNER: FPL
PROPOSED HEIGHT: 18'
ANCHOR: NA
RISER: NA
RISER HEIGHT: NA
PROPOSED ATTACHMENT
POLE: 240
LAT: 30.161660° LONG: -82.776615°
OWNER: FPL
PROPOSED HEIGHT: 18'
ANCHOR: NA
RISER: NA
RISER HEIGHT: NA
186'
185'
PINEMOUNT RD
MATCH TO SHEET 100
PROPOSED AERIAL CONSTRUCTION
INSTALL 20904' OF NEW STRAND AND NEW 24CT FIBER CABLE
ATTACH TO EXISTING POLE
MINIMUM 18' CLEARANCE
88
89
811
MasTec
Communications Group
COMCAST
OUTSIDE PLANT CONSTRUCTION
FIBER OPTIC CABLE ROUTE
PROJECT NAME:FLLG100PC0
01/12/2026
MASTEC
FLLG100P00
COLUMBIA
38
15E
28
J53002145492
PLAN VIEW
SHEET 101 OF 143

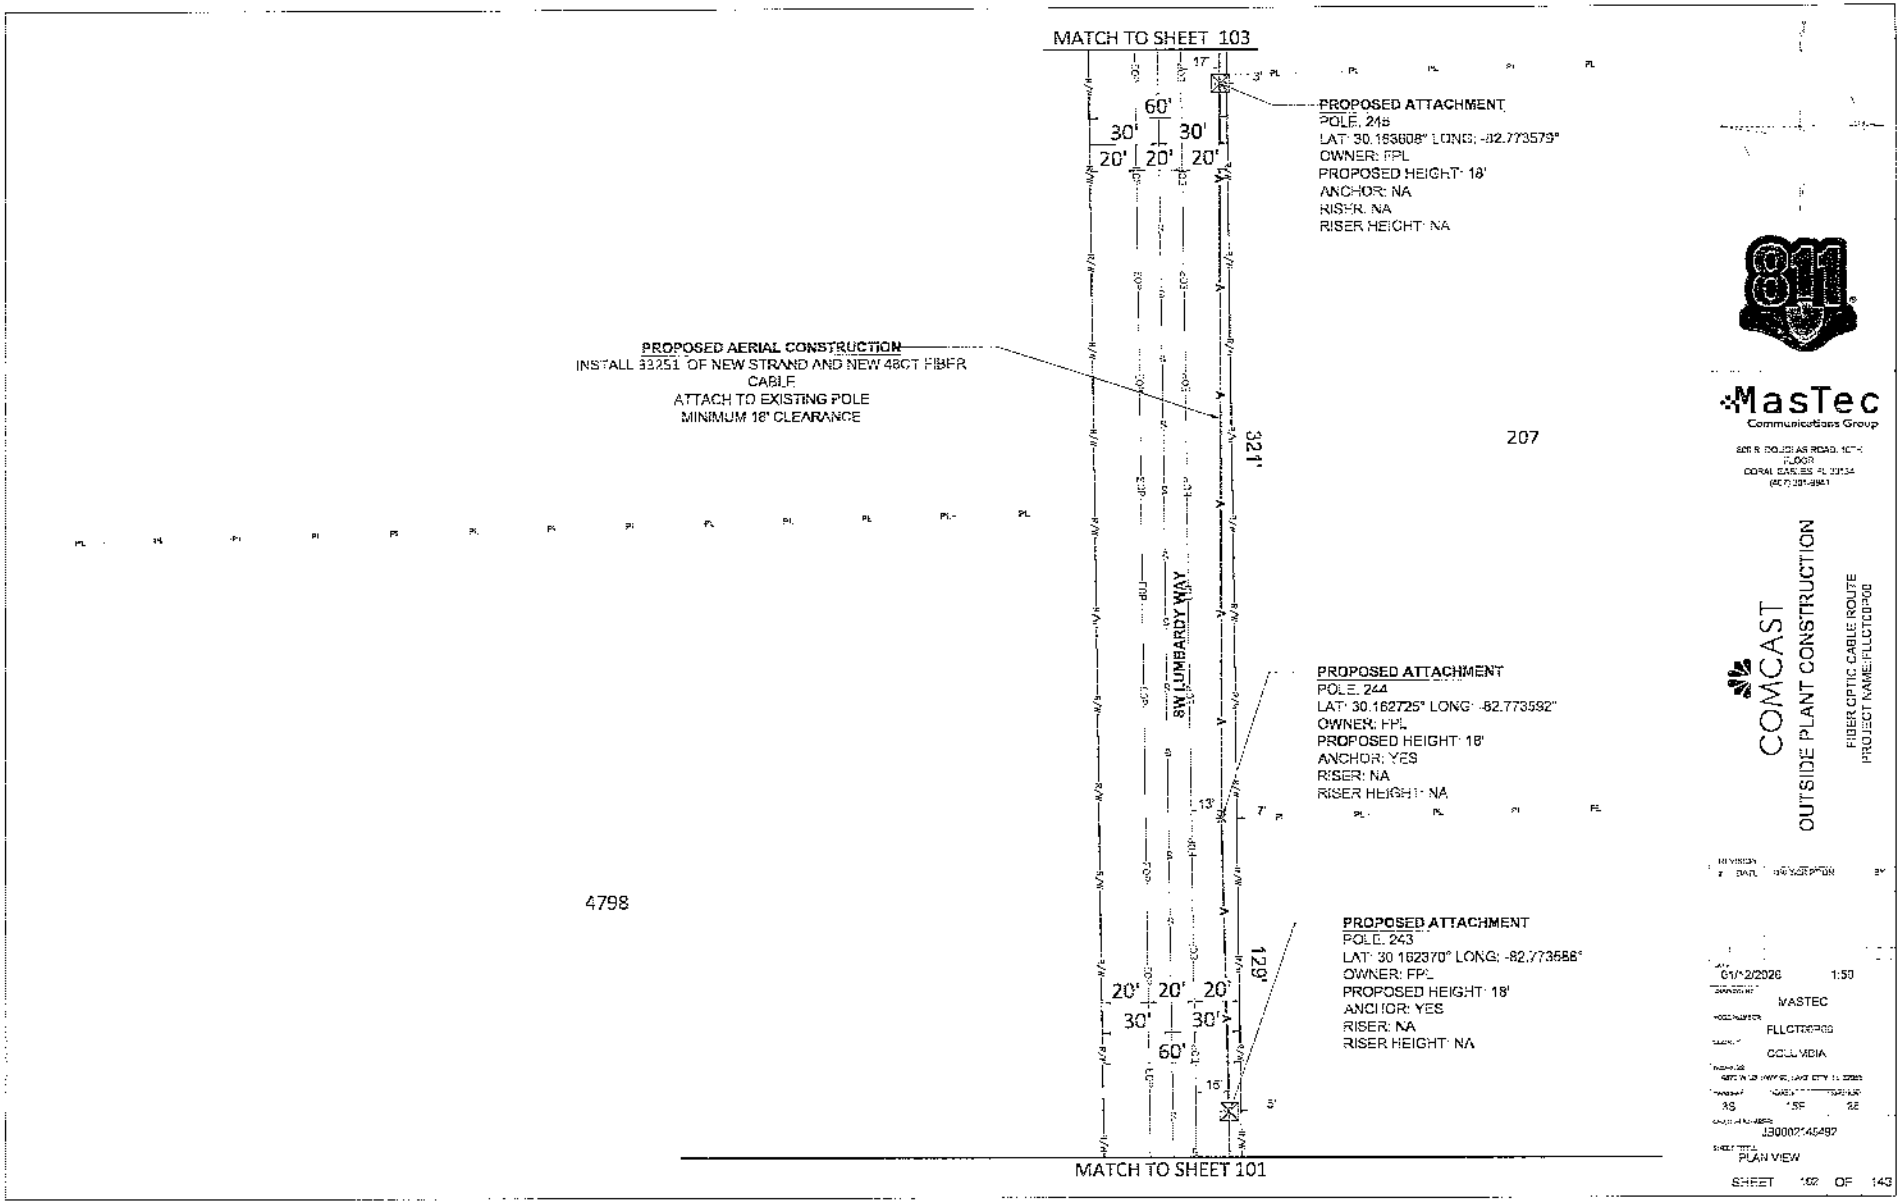
MATCH TO SHEET 103
PROPOSED ATTACHMENT
POLE: 245
LAT: 30.163608° LONG: -82.773579°
OWNER: FPL
PROPOSED HEIGHT: 18'
ANCHOR: NA
RISER: NA
RISER HEIGHT: NA
PROPOSED AERIAL CONSTRUCTION
INSTALL 33251' OF NEW STRAND AND NEW 48CT FIBER CABLE
ATTACH TO EXISTING POLE
MINIMUM 18' CLEARANCE
207
321'
SW LUMBARDY WAY
PROPOSED ATTACHMENT
POLE: 244
LAT: 30.162725° LONG: -82.773592°
OWNER: FPL
PROPOSED HEIGHT: 18'
ANCHOR: YES
RISER: NA
RISER HEIGHT: NA
4798
PROPOSED ATTACHMENT
POLE: 243
LAT: 30.162370° LONG: -82.773586°
OWNER: FPL
PROPOSED HEIGHT: 18'
ANCHOR: YES
RISER: NA
RISER HEIGHT: NA
129'
60'
30'
20'
MATCH TO SHEET 101
811
MasTec
Communications Group
COMCAST
OUTSIDE PLANT CONSTRUCTION
FIBER OPTIC CABLE ROUTE
PROJECT NAME: FLLCTCDP00
01/12/2026
1:50
MASTEC
FLLCTCDP00
COLUMBIA
J3000214549Z
PLAN VIEW
SHEET 102 OF 143

MATCH TO SHEET 102
MATCH TO SHEET 104
SW LUMBARDY WAY
PROPOSED ATTACHMENT
POLE: 246
LAT: 30.164492° LONG: -82.773521°
OWNER: FPL
PROPOSED HEIGHT: 18'
ANCHOR: NA
RISER: NA
RISER HEIGHT: NA
242
241
322'
307
COMCAST
OUTSIDE PLANT CONSTRUCTION
FIBER OPTIC CABLE ROUTE
PROJECT NAME:FLLC700P00
MasTec
SHEET 103 OF 143

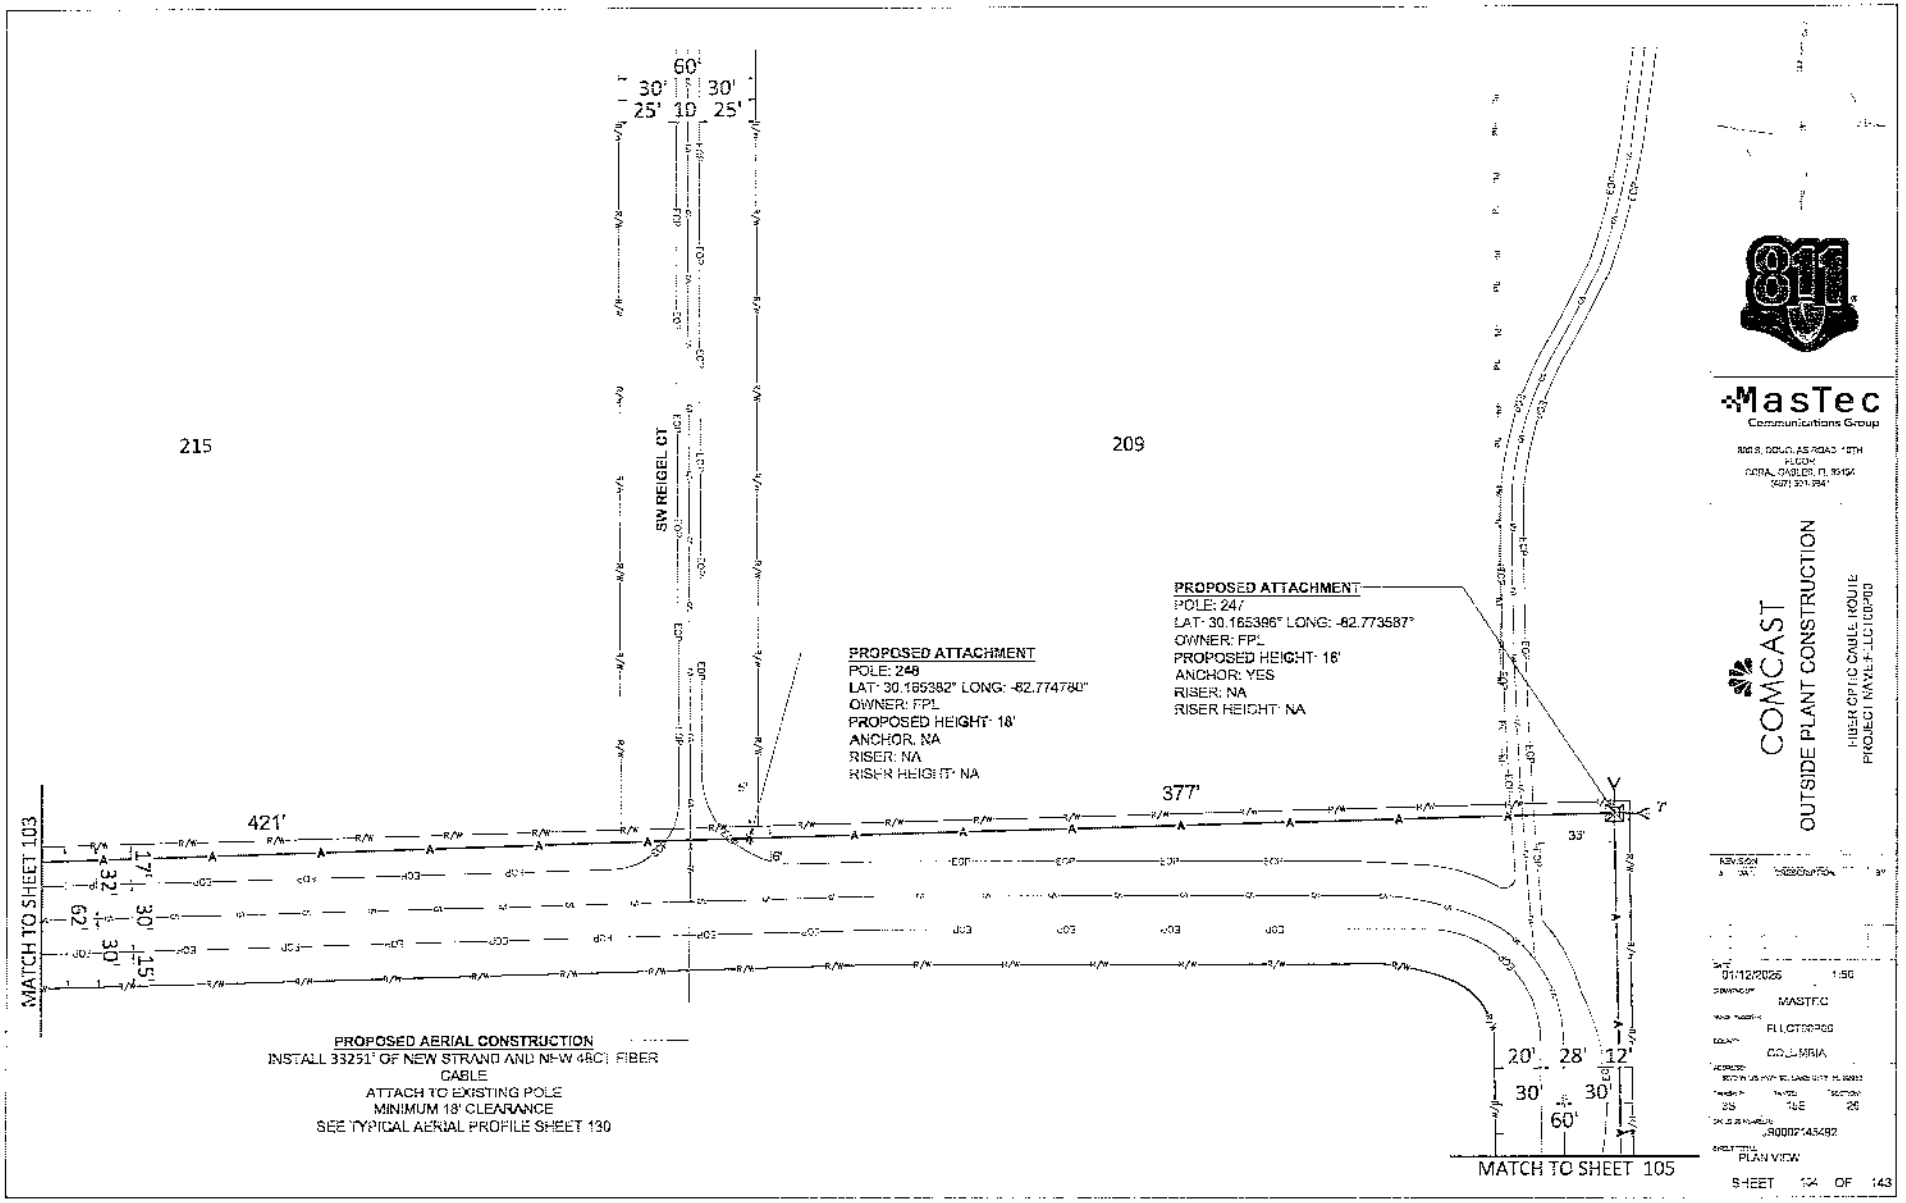
215
209
SW REIGEL CT
60'
30'
25'
10'
25'
30'
MATCH TO SHEET 103
421'
377'
33'
PROPOSED ATTACHMENT
POLE: 246
LAT: 30.165382° LONG: -82.774780°
OWNER: FPL
PROPOSED HEIGHT: 18'
ANCHOR: NA
RISER: NA
RISER HEIGHT: NA
PROPOSED ATTACHMENT
POLE: 247
LAT: 30.165386° LONG: -82.773587°
OWNER: FPL
PROPOSED HEIGHT: 18'
ANCHOR: YES
RISER: NA
RISER HEIGHT: NA
PROPOSED AERIAL CONSTRUCTION
INSTALL 33251' OF NEW STRAND AND NEW 48CT FIBER CABLE
ATTACH TO EXISTING POLE
MINIMUM 18' CLEARANCE
SEE TYPICAL AERIAL PROFILE SHEET 130
MATCH TO SHEET 105
20'
28'
12'
30'
60'
MasTec
Communications Group
COMCAST
OUTSIDE PLANT CONSTRUCTION
FIBER OPTIC CABLE ROUTE
PROJECT NAME: FLCTC00400
01/12/2026
1:50
MASTEC
FLCTC00400
COLUMBIA
PLAN VIEW
SHEET 15A OF 143

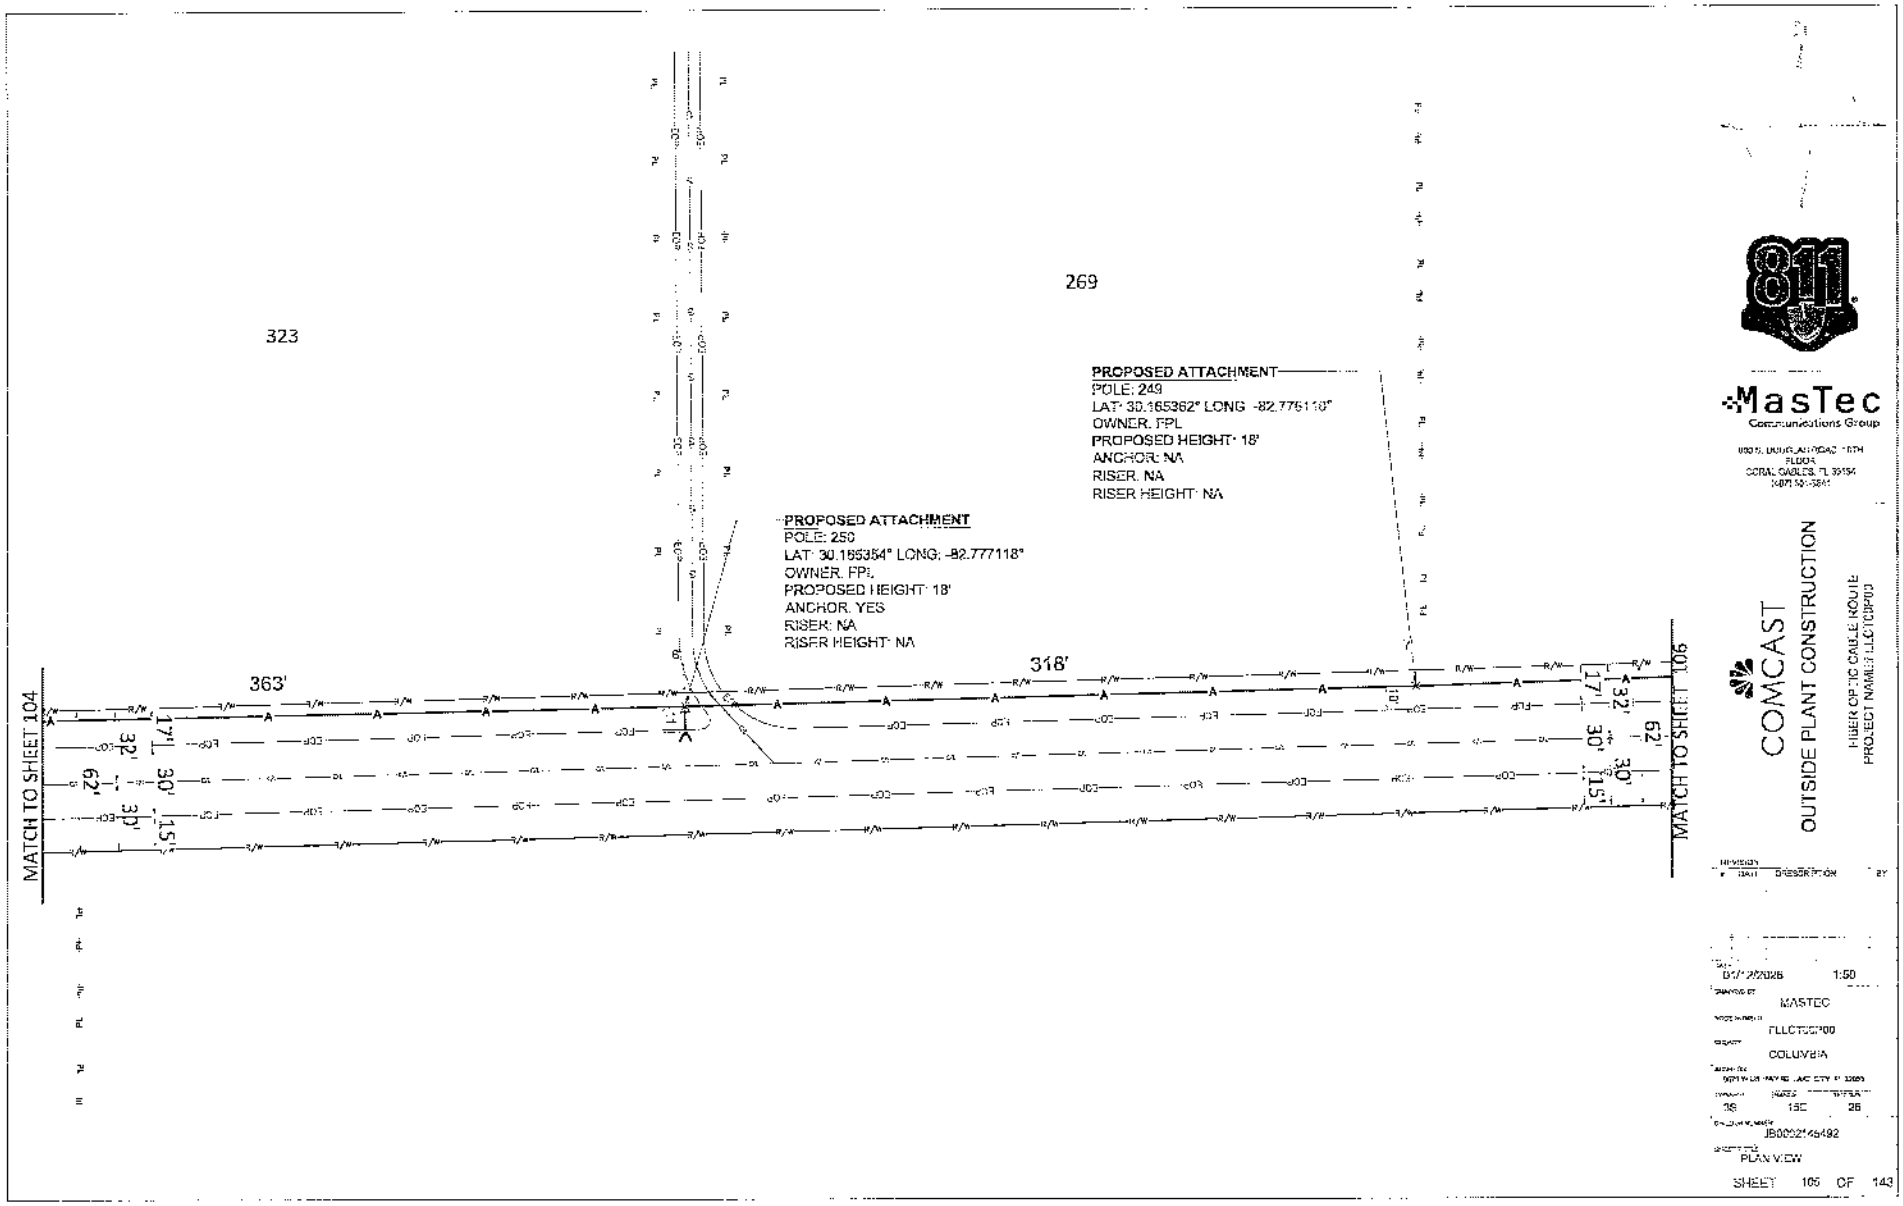
323
269
PROPOSED ATTACHMENT
POLE: 249
LAT: 30.165362° LONG: -82.776118°
OWNER: FPL
PROPOSED HEIGHT: 18'
ANCHOR: NA
RISER: NA
RISER HEIGHT: NA
PROPOSED ATTACHMENT
POLE: 250
LAT: 30.165354° LONG: -82.777118°
OWNER: FPL
PROPOSED HEIGHT: 18'
ANCHOR: YES
RISER: NA
RISER HEIGHT: NA
363'
318'
MATCH TO SHEET 104
MATCH TO SHEET 106
811
MasTec
Communications Group
COMCAST
OUTSIDE PLANT CONSTRUCTION
FIBER OPTIC CABLE ROUTE
PROJECT NAME: FLLCTCBP00
MASTEC
FLLCTCBP00
COLUMBIA
JB00021646492
PLAN VIEW
SHEET 105 OF 143

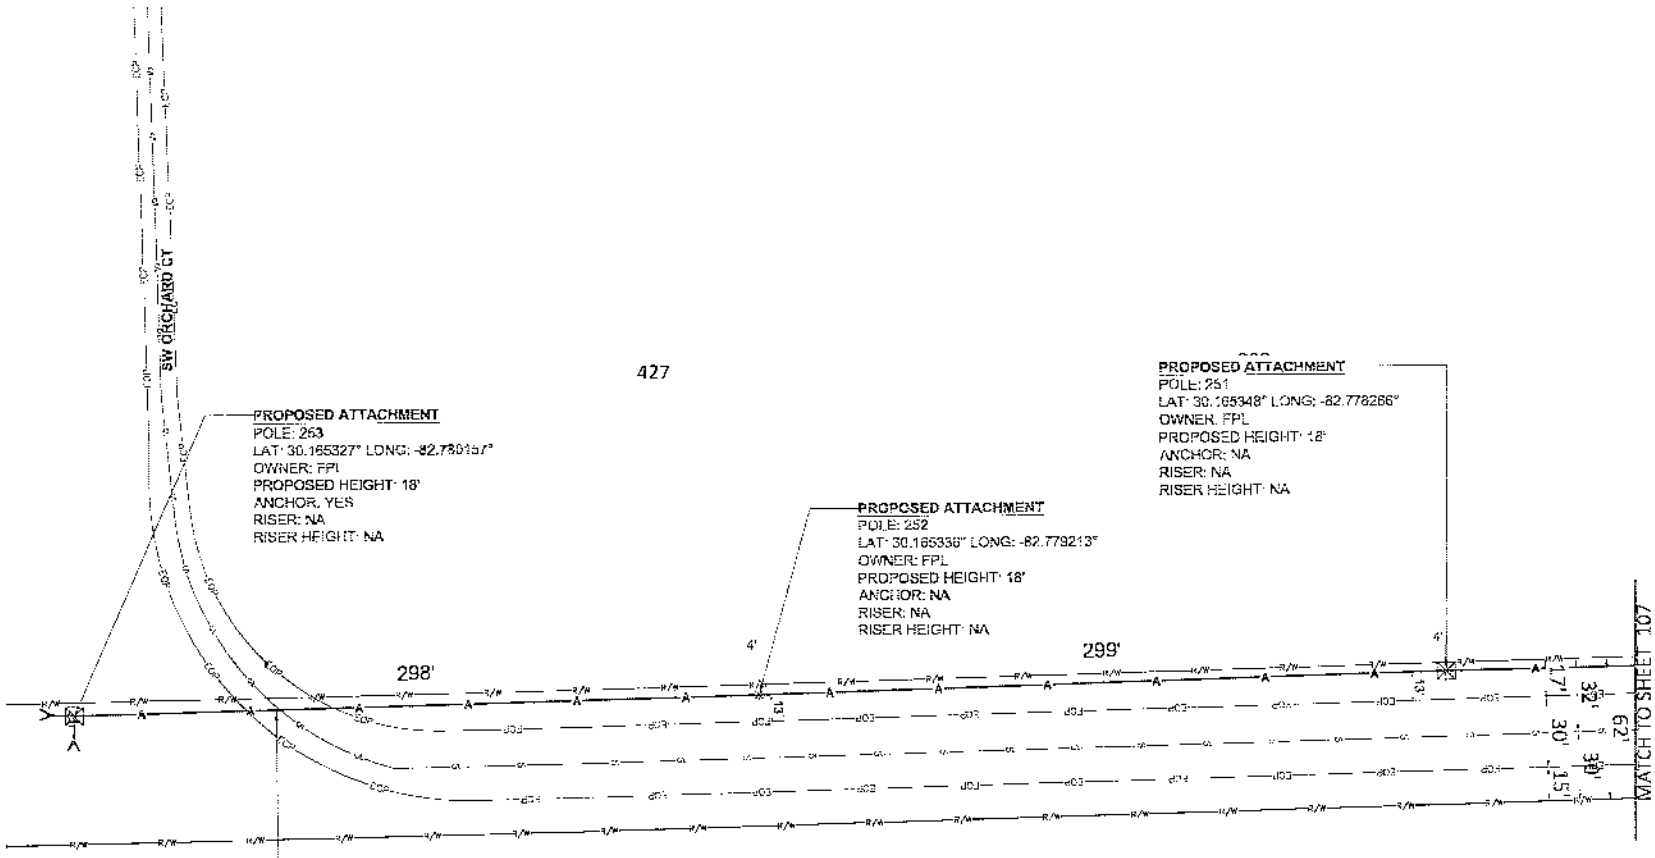

811

MasTec Communications Group

COMCAST

OUTSIDE PLANT CONSTRUCTION

FIBER OPTIC CABLE ROUTE
PROJECT NAME:FLLCTC0CP00

01/12/2026

MASTEC

FLLCTC0CP00

COLUMBIA

J80002*45492

PLAN VIEW

SHEET 108 OF 143

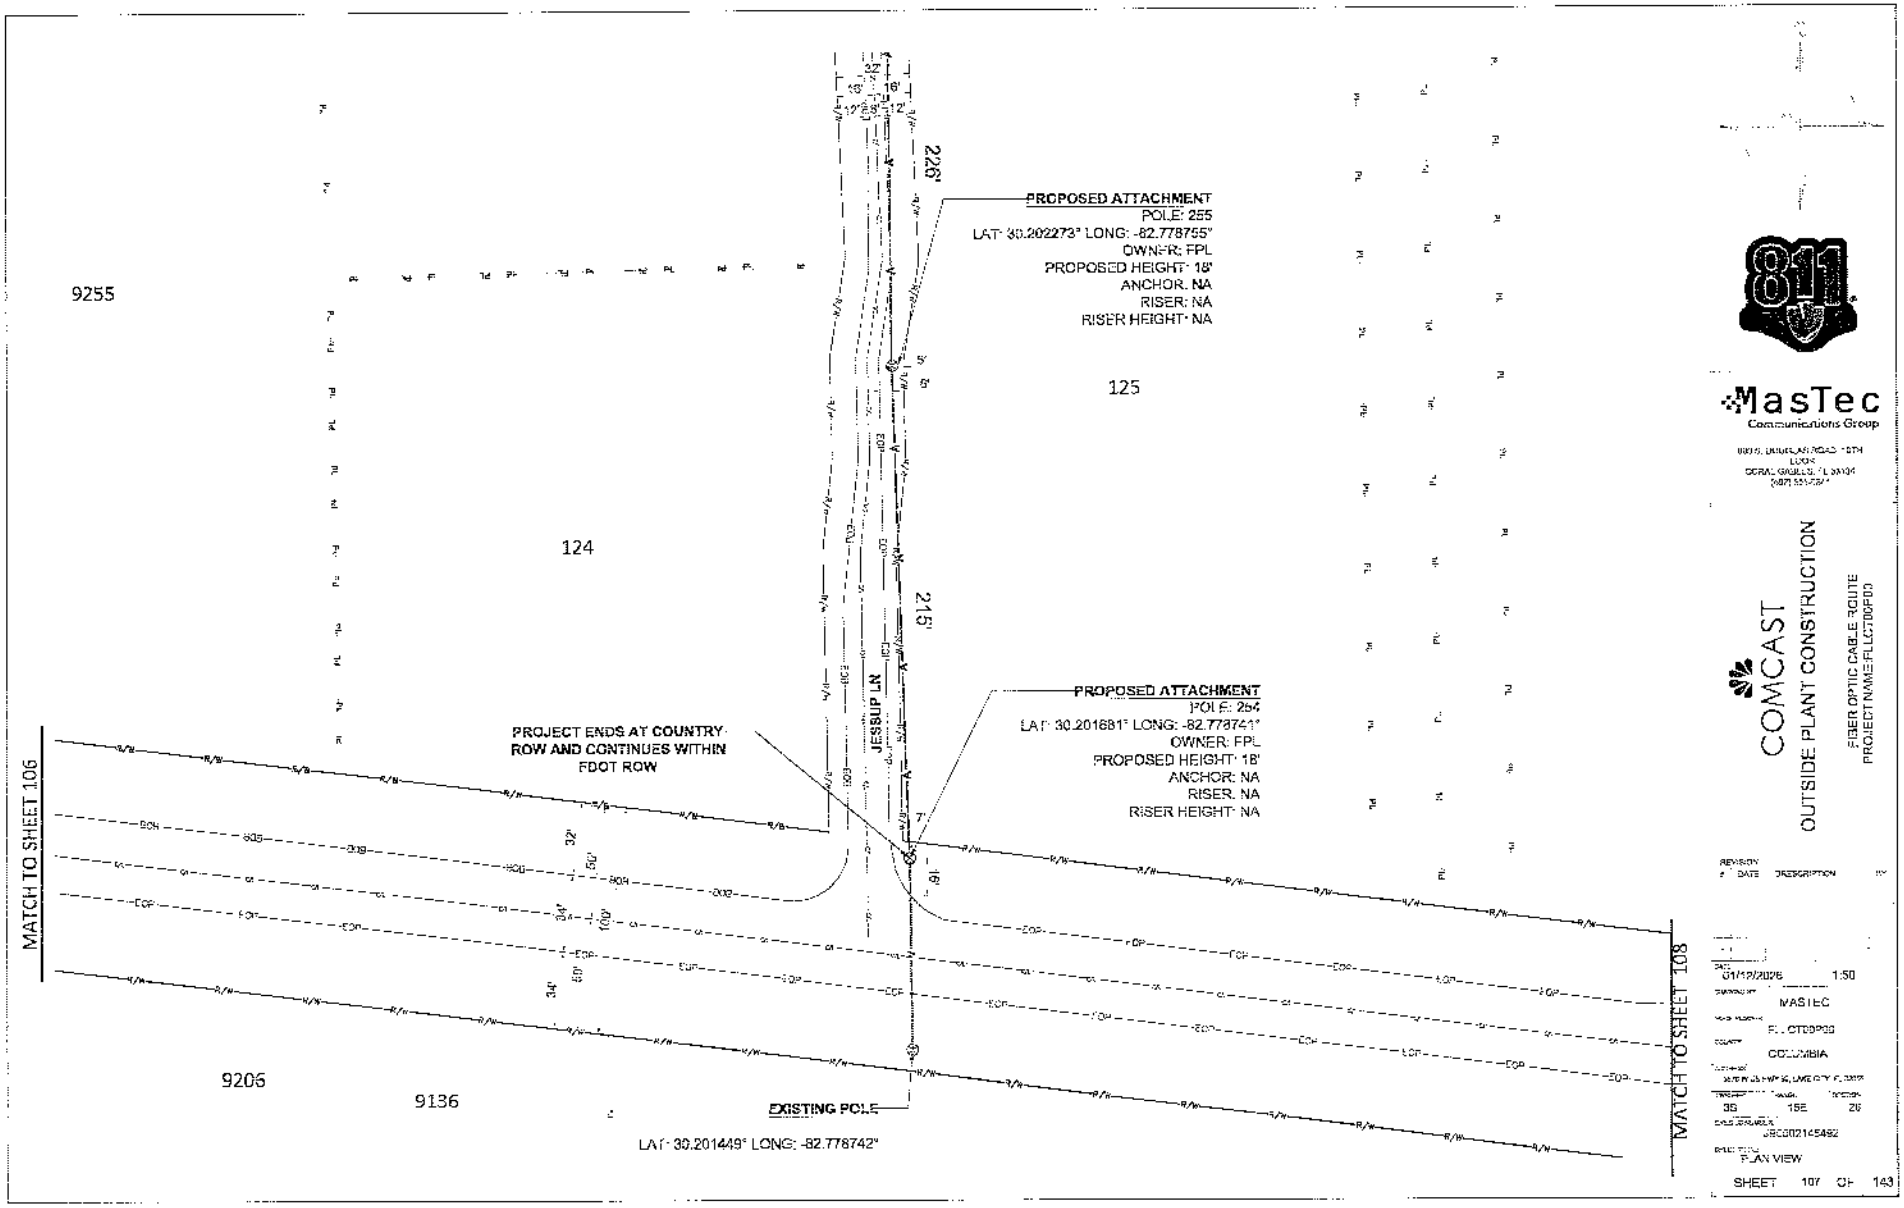
PROPOSED ATTACHMENT
POLE: 255
LAT: 30.202273° LONG: -82.778755°
OWNER: FPL
PROPOSED HEIGHT: 18'
ANCHOR: NA
RISER: NA
RISER HEIGHT: NA
PROPOSED ATTACHMENT
POLE: 254
LAT: 30.201681° LONG: -82.778741°
OWNER: FPL
PROPOSED HEIGHT: 18'
ANCHOR: NA
RISER: NA
RISER HEIGHT: NA
EXISTING POLE
LAT: 30.201449° LONG: -82.778742°
PROJECT ENDS AT COUNTRY ROW AND CONTINUES WITHIN FDOT ROW
JESSUP LN
9255
124
125
9206
9136
226'
215'
MATCH TO SHEET 106
MATCH TO SHEET 108
MasTec
Communications Group
COMCAST
OUTSIDE PLANT CONSTRUCTION
FIBER OPTIC CABLE ROUTE
PROJECT NAME:FLLG700F03
REVISION
DATE DESCRIPTION
01/12/2026
1:50
MASTEC
COLUMBIA
35
15E
26
PLAN VIEW
SHEET 107 OF 143

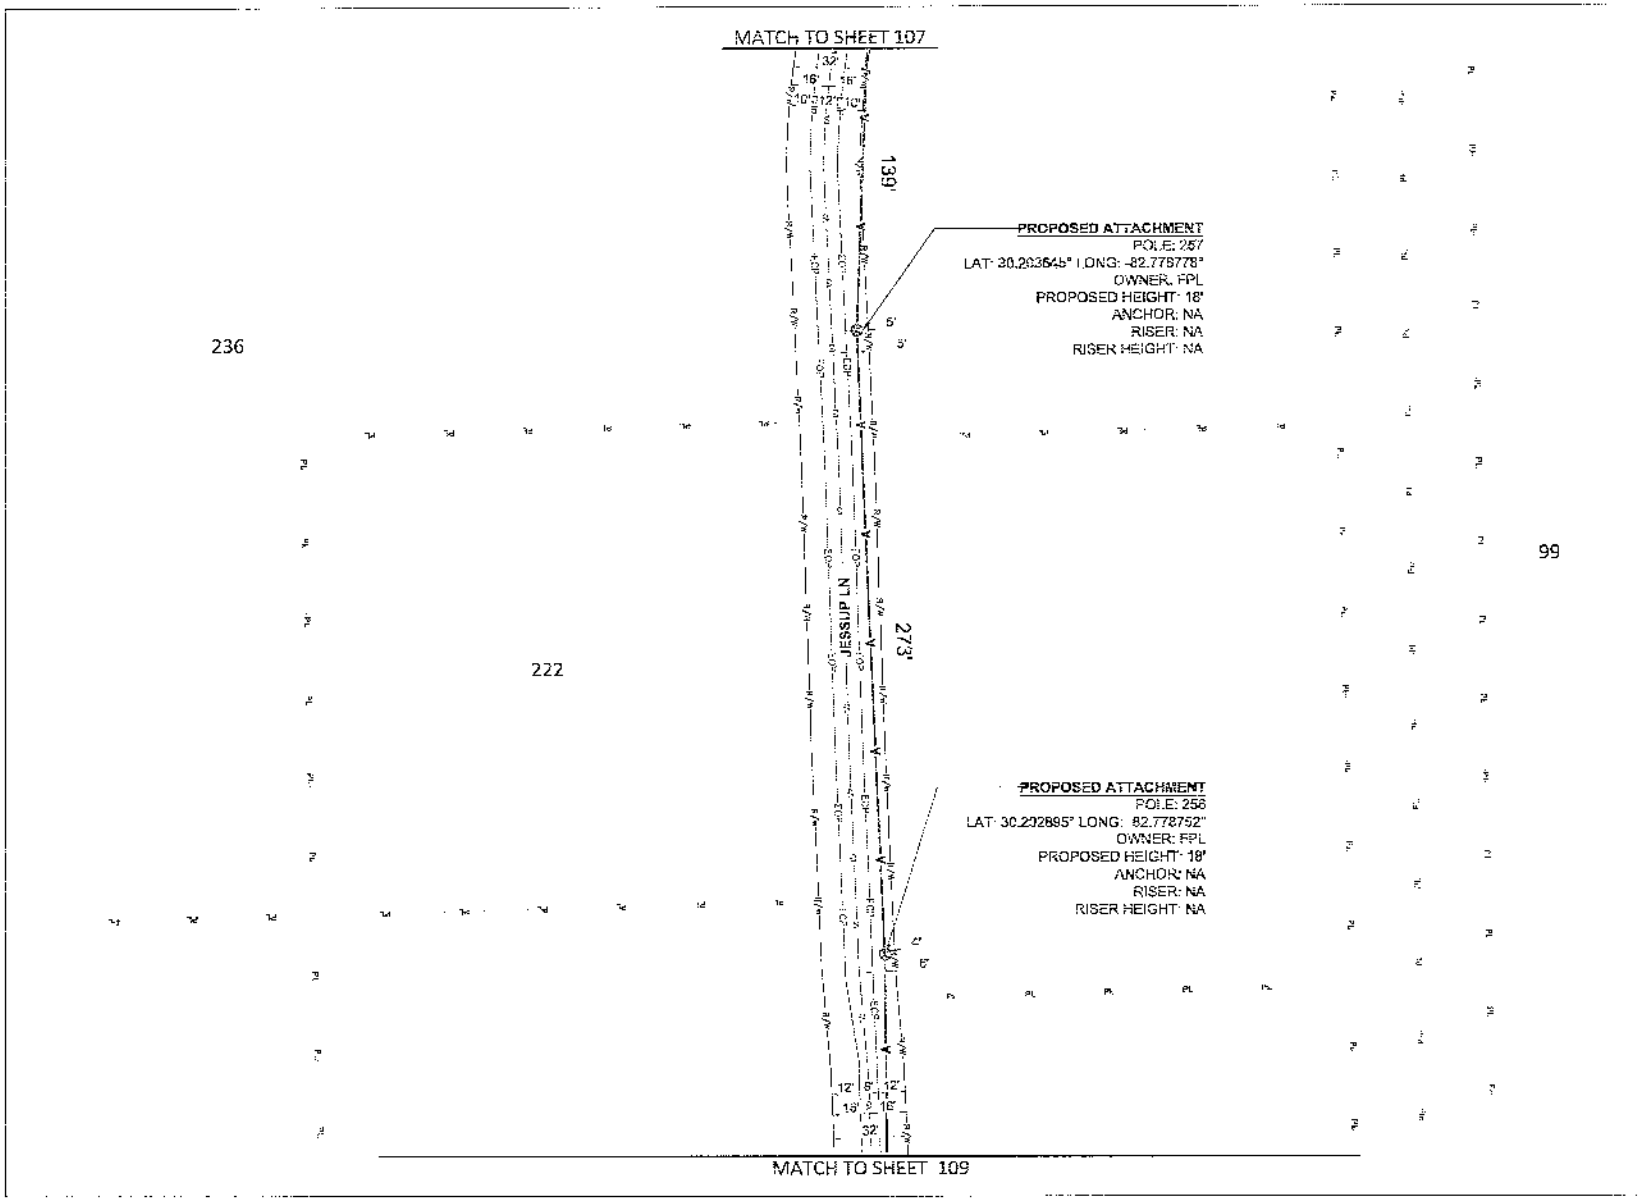

811

MasTec
Communications Group

COMCAST
OUTSIDE PLANT CONSTRUCTION

FIBER OPTIC CABLE ROUTE
PROJECT NAME: FLLC100H00

REVISION
DATE DESCRIPTION BY

DATE: 01/12/2026 DESIGN
DRAWN BY: MASTEC
NODE NUMBER: FLLC100H00
REGION: COLUMBIA
ADDRESS: SITE W/ LOCATION ADDRESS
TOWNSHIP: 3S RANGE: 15E SECTION: 20
CIRCUIT NUMBER: J503021454G2
SHEET TITLE: PLAN VIEW
SHEET 106 OF 143

MATCH TO SHEET 108
270
JESSUP LN
317
MATCH TO SHEET 108
MATCH TO SHEET 110
PROPOSED ATTACHMENT
PCN #: 258
LAT: 30.204027° LONG: -82.778755°
OWNER: FPL
PROPOSED HEIGHT: 18'
ANCHOR: NA
RISER: NA
RISER HEIGHT: NA
MATCH TO SHEET 110
COMCAST
OUTSIDE PLANT CONSTRUCTION
FIBER OPTIC CABLE ROUTE
PROJECT NAME: LLC109700
MasTec
Communications Group
COLUMBIA
FLORIDA
MASTEC
01/12/2026
PLAN VIEW
SHEET 109 OF 143

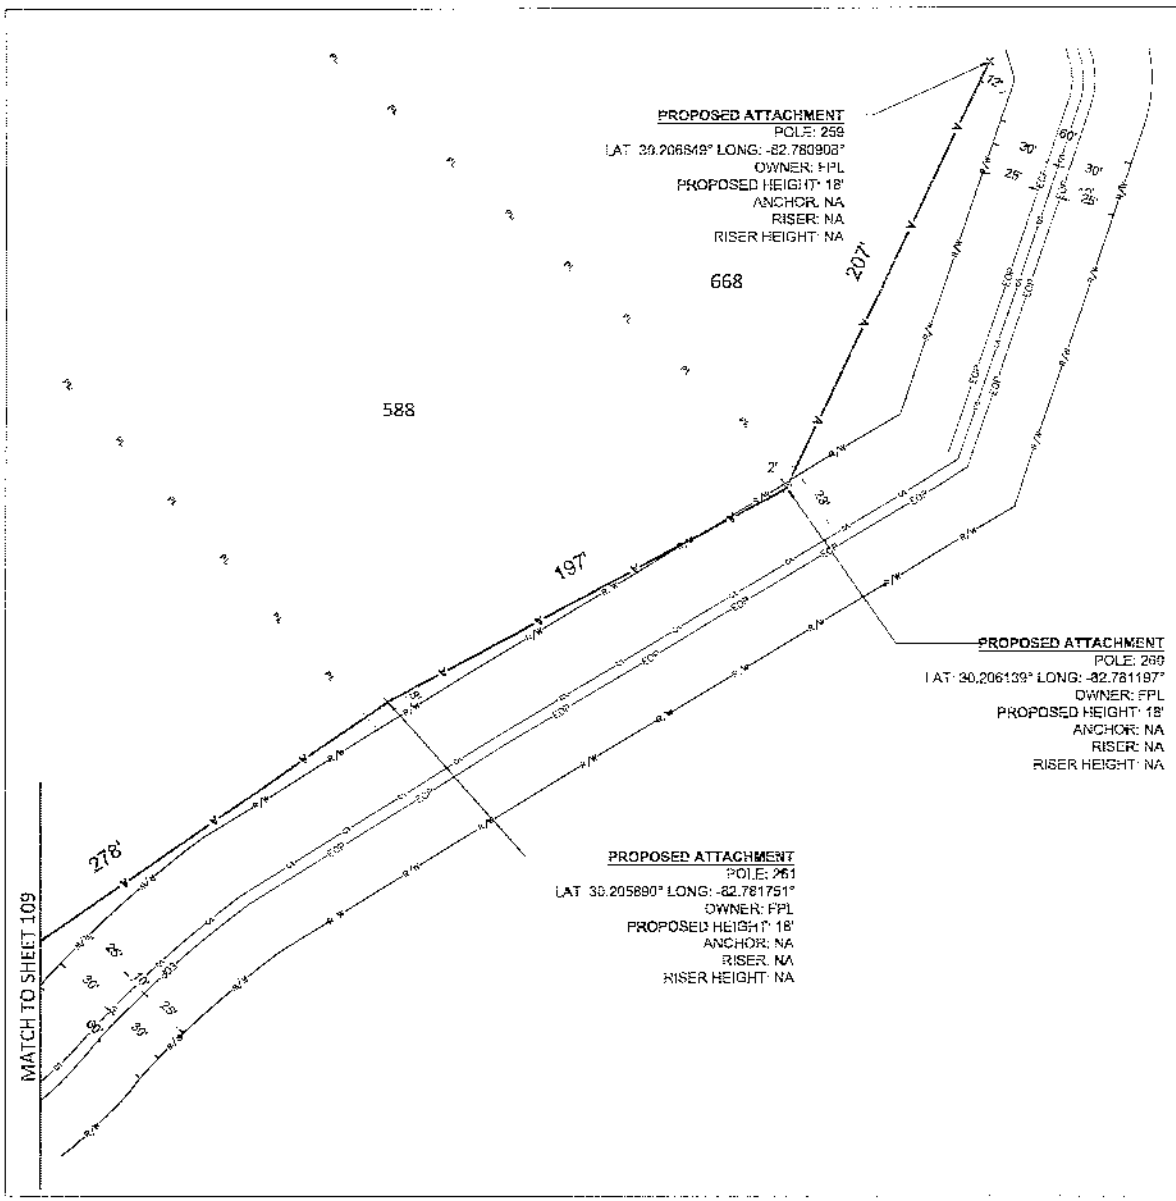

811

MasTec
Communications Group

COMCAST

OUTSIDE PLANT CONSTRUCTION

FIBER OPTIC CABLE ROUTE
PROJECT NAME: FLLCT00P03

REVISION			
#	DATE	DESCRIPTION	BY

DATE	01/12/2026
DRAWING BY	MASTEC
FLLCT00P00	
COLUMBIA	
TWP	RNG	SEC
3S	15E	25
JED302145492	
PLAN VIEW	

SHEET 110 OF 143

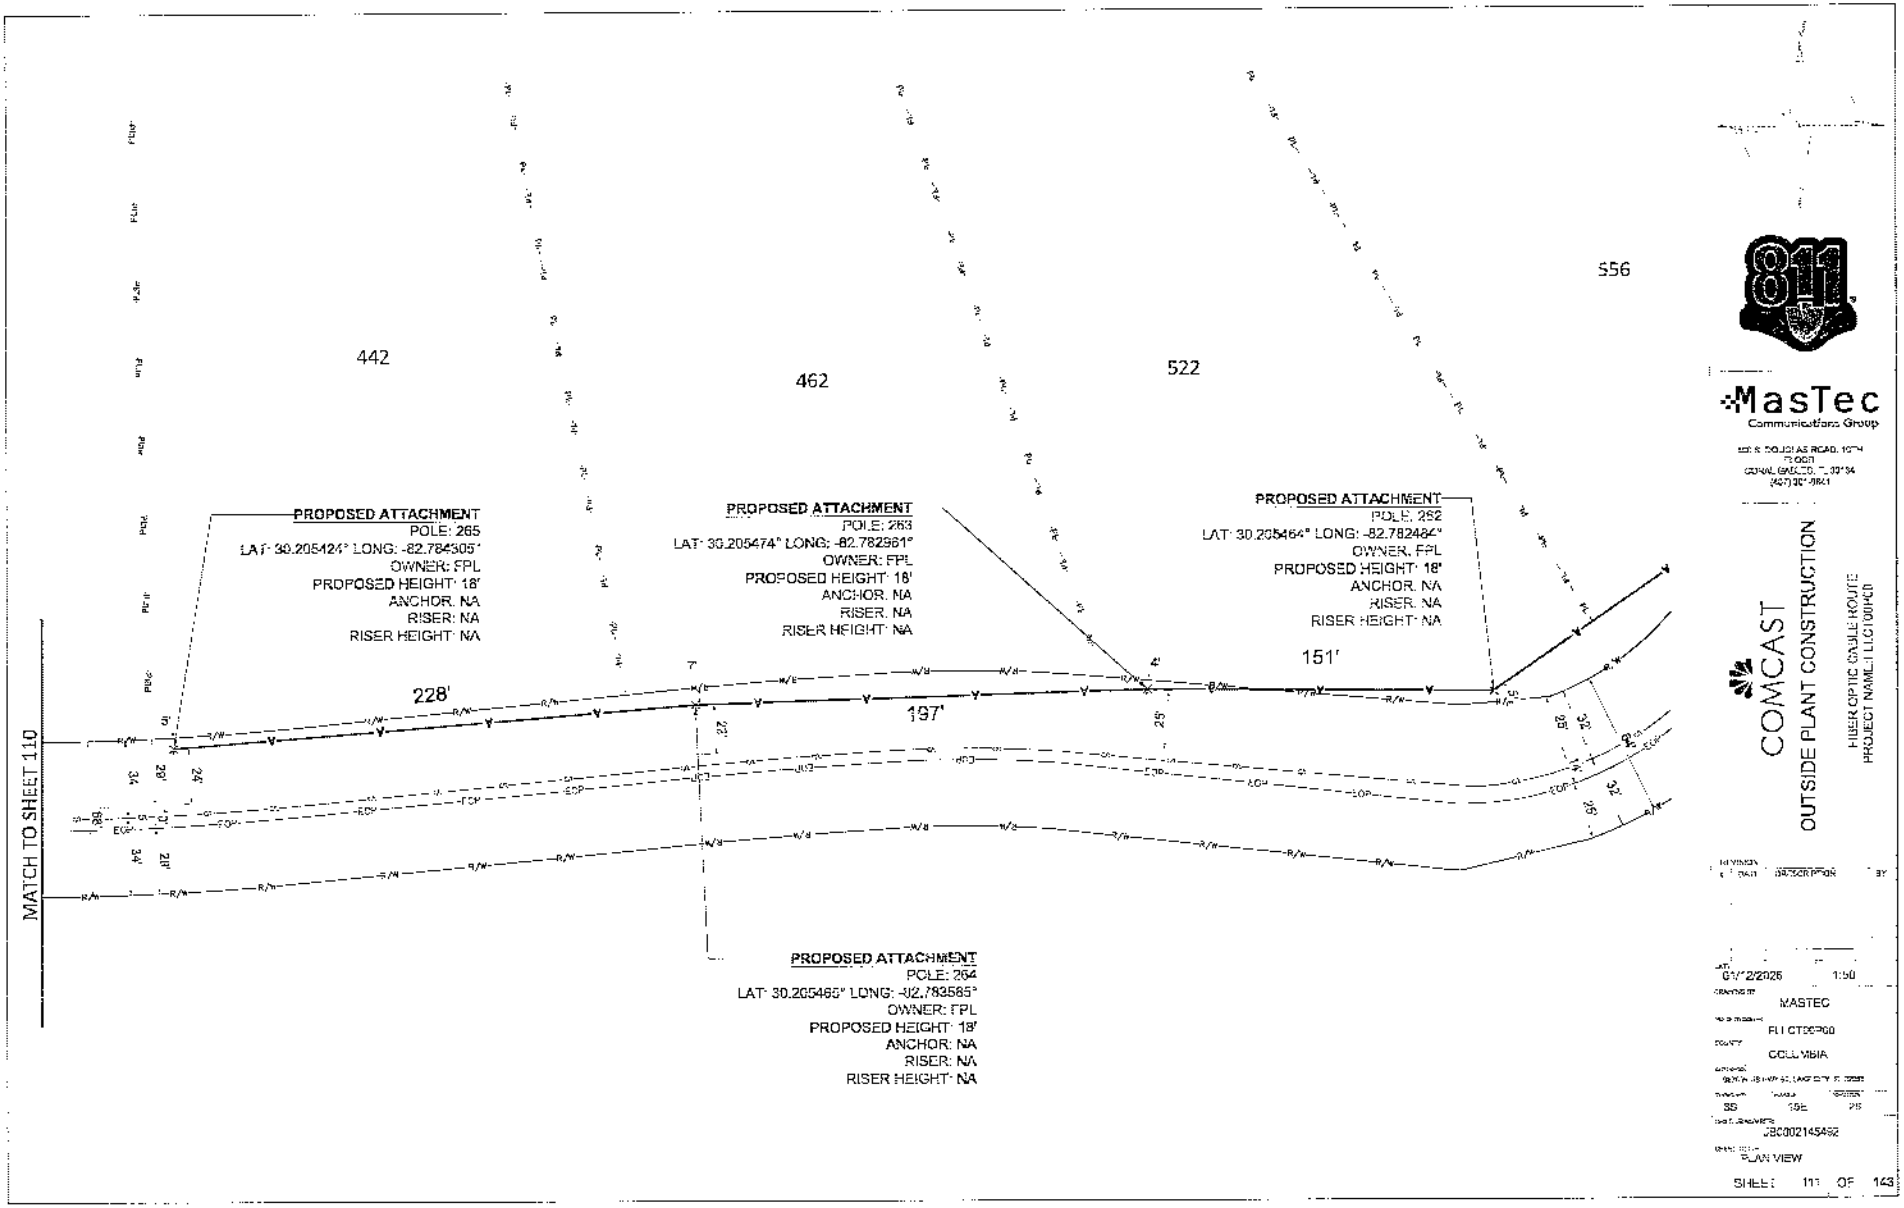
442
462
522
556
PROPOSED ATTACHMENT
POLE: 265
LAT: 30.205424° LONG: -82.784305°
OWNER: FPL
PROPOSED HEIGHT: 18'
ANCHOR: NA
RISER: NA
RISER HEIGHT: NA
PROPOSED ATTACHMENT
POLE: 263
LAT: 30.205474° LONG: -82.782961°
OWNER: FPL
PROPOSED HEIGHT: 18'
ANCHOR: NA
RISER: NA
RISER HEIGHT: NA
PROPOSED ATTACHMENT
POLE: 262
LAT: 30.205464° LONG: -82.782484°
OWNER: FPL
PROPOSED HEIGHT: 18'
ANCHOR: NA
RISER: NA
RISER HEIGHT: NA
PROPOSED ATTACHMENT
POLE: 264
LAT: 30.205485° LONG: -82.783585°
OWNER: FPL
PROPOSED HEIGHT: 18'
ANCHOR: NA
RISER: NA
RISER HEIGHT: NA
228'
197'
151'
MATCH TO SHEET 110
811
MasTec
Communications Group
COMCAST
OUTSIDE PLANT CONSTRUCTION
FIBER OPTIC CABLE ROUTE
PROJECT NAME: FLCT00HC0
MASTEC
FLCT00HC0
COLUMBIA
JSC002145462
PLAN VIEW
SHEET 111 OF 143

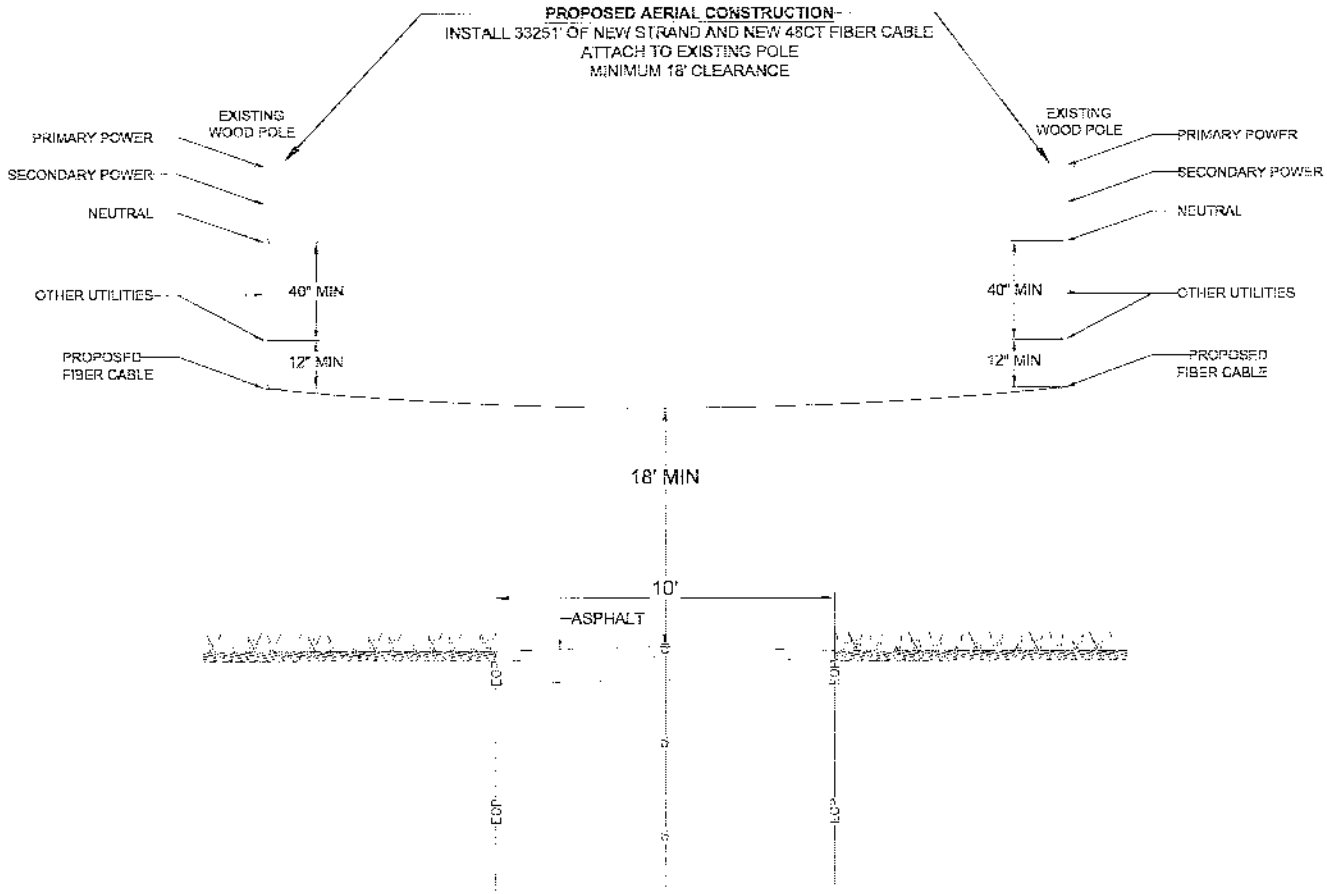

TYPICAL PROFILE
LOOKING NORTH-EAST ON
LAWS DR (PRIVATE)
SEE SHEET 7

811

MasTec
Communications Group

COMCAST
OUTSIDE PLANT CONSTRUCTION
FIBER OPTIC CABLE ROUTE
PROJECT NAME: FLLCT00P00

REVISION DATE	DESCRIPTION	BY

DATE 01/12/2026 SCALE N.T.S.
DRAWN BY MASTEC
MAP NUMBER FLLCT00P00
COUNTY COLUMBIA
ADDRESS 6975 W US HWY 90, LAKE CITY, FL 32055
SHEET NO. 15F TOTAL SHEETS 26
ENGINEERING NUMBER JB2302145492
SHEET TITLE TYPICAL PROFILE

SHEET 112 OF 143

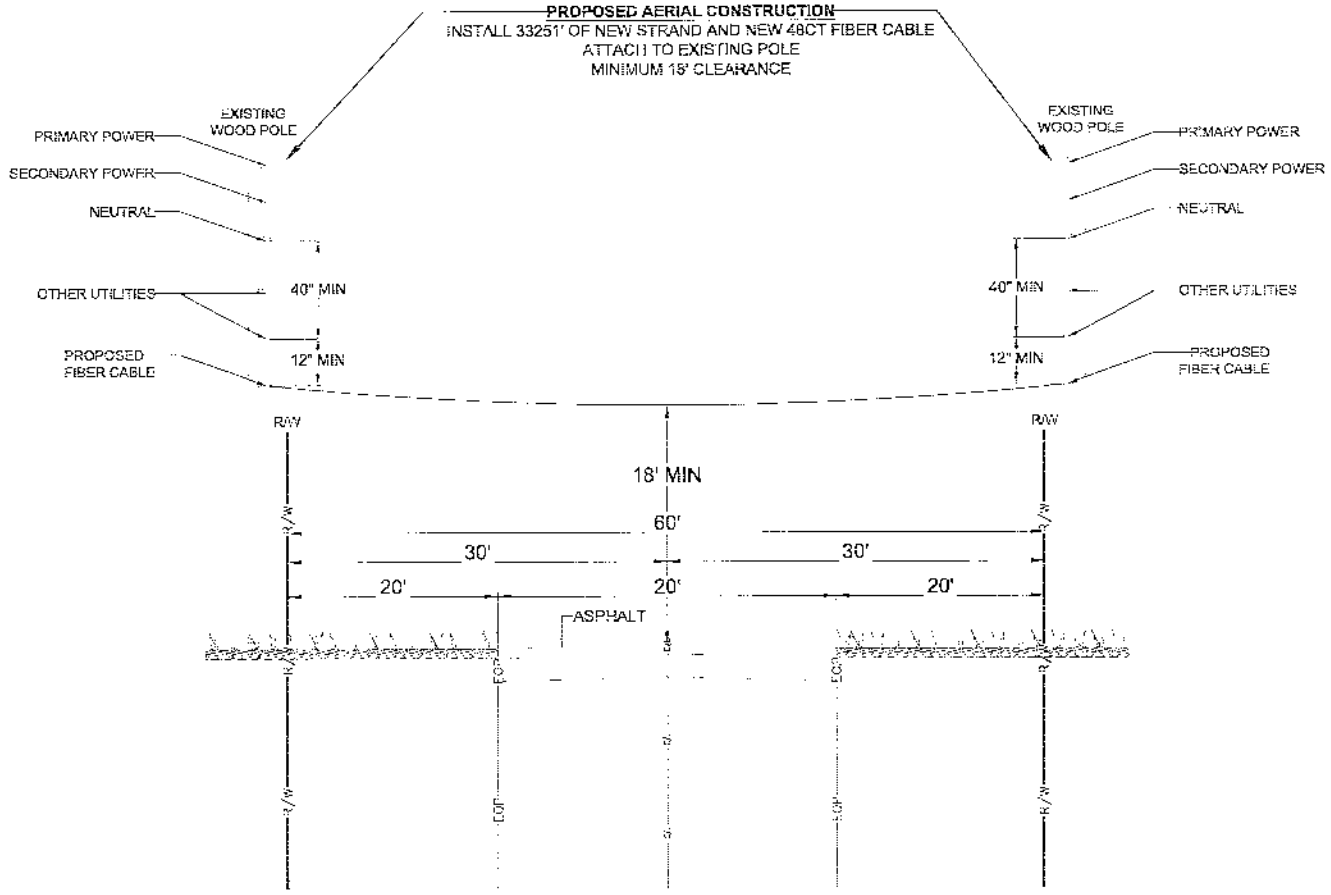

TYPICAL PROFILE
LOOKING SOUTH-WEST ON
SW ARCHIE GLN
SEE SHEET 12

811

MasTec
Communications Group

COMCAST
OUTSIDE PLANT CONSTRUCTION

FIBER OPTIC CABLE ROUTE
PROJECT NAME:FLLCTCD*00

01/12/2026 NTS
MASTEC
FLLCTCD*00
COLUMBIA
35 15E 26
JB0032145492
TYPICAL PROFILE
SHEET 11S OF 14S

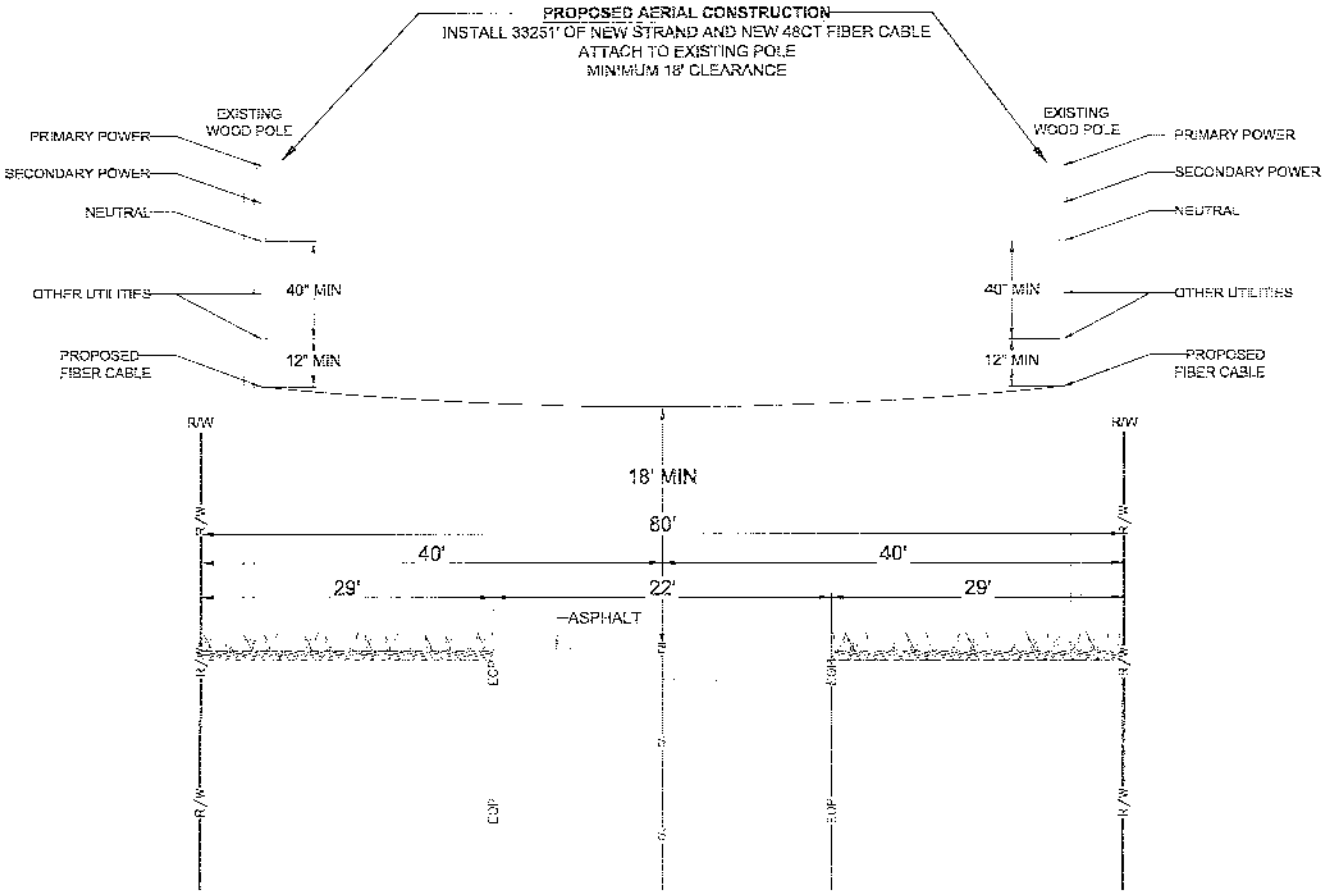

TYPICAL PROFILE
LOOKING NORTH-EAST ON
SW KOONVLLE AVE
SEE SHEET 22

MasTec Communications Group
COMCAST
OUTSIDE PLANT CONSTRUCTION
FIBER OPTIC CABLE ROUTE
P4GEG: NAVEFLLC103F03

DATE 01/12/2026 SCALE NTS
DESIGNED BY MASTEC
FT : DT00P06
COUNTY COLUMBIA
TOWNSHIP 3S RANGE 15E SECTION 26
TYPICAL PROFILE
SHEET 114 OF 143

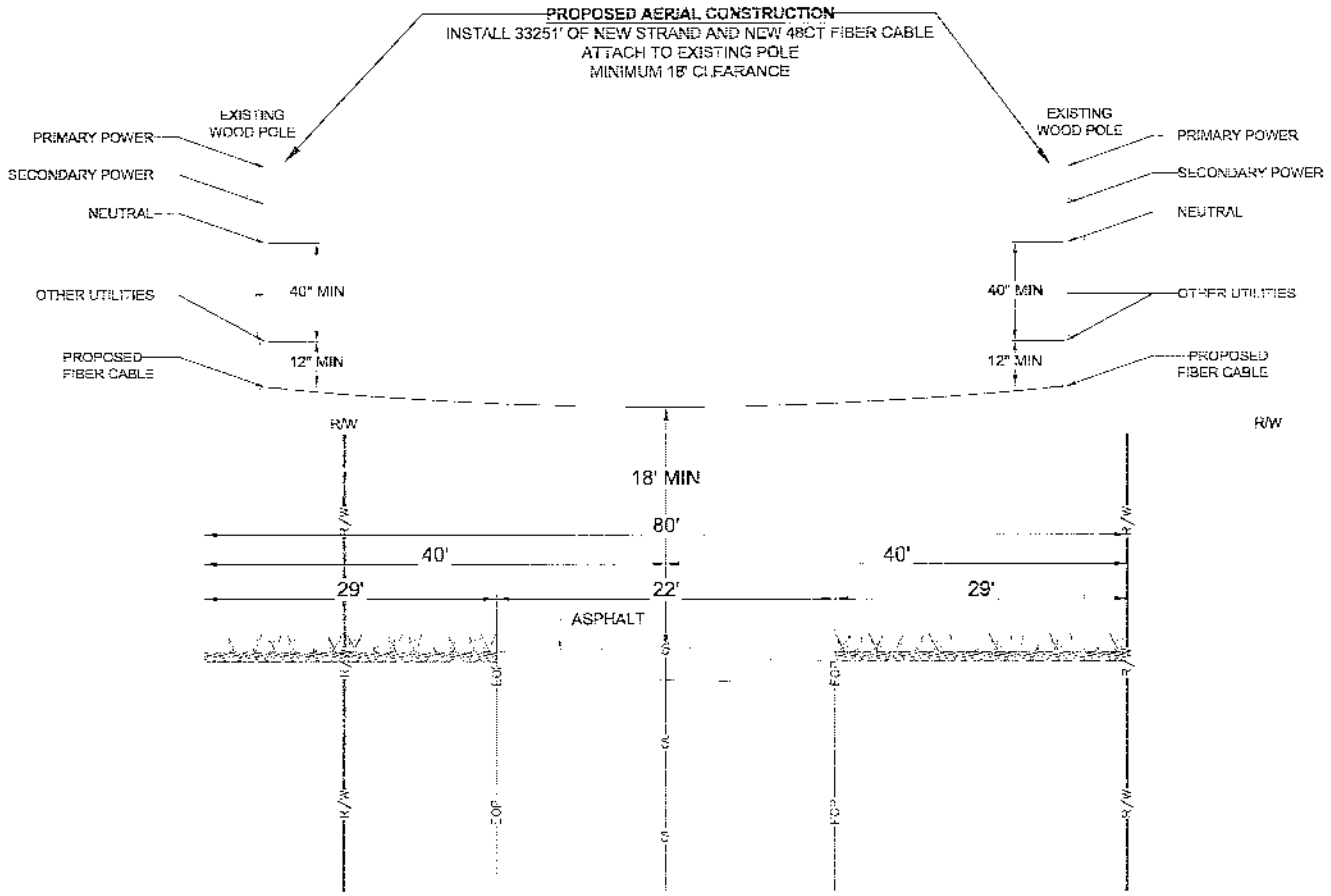

TYPICAL PROFILE
LOOKING NORTH-EAST ON
SW KOONVLLE AVE
SEE SHEET 29

811

MasTec
Communications Group

COMCAST
OUTSIDE PLANT CONSTRUCTION
FIBER OPTIC CABLE ROUTE
PROJECT NAME:FLLCT00P00

REVISION
NO. DATE DESCRIPTION BY

DATE 01/12/2025 SCALE NTS
DRAWING BY MASTEC
WORK NUMBER FLLCT00P00
CITY COLUMBIA
ADDRESS
SHEET SHEETS DRAWING NUMBER
DWG 15F 29
CMS & NUMBER L25002145492
ASSET NAME TYPICAL PROFILE

SHEET 15 OF 143

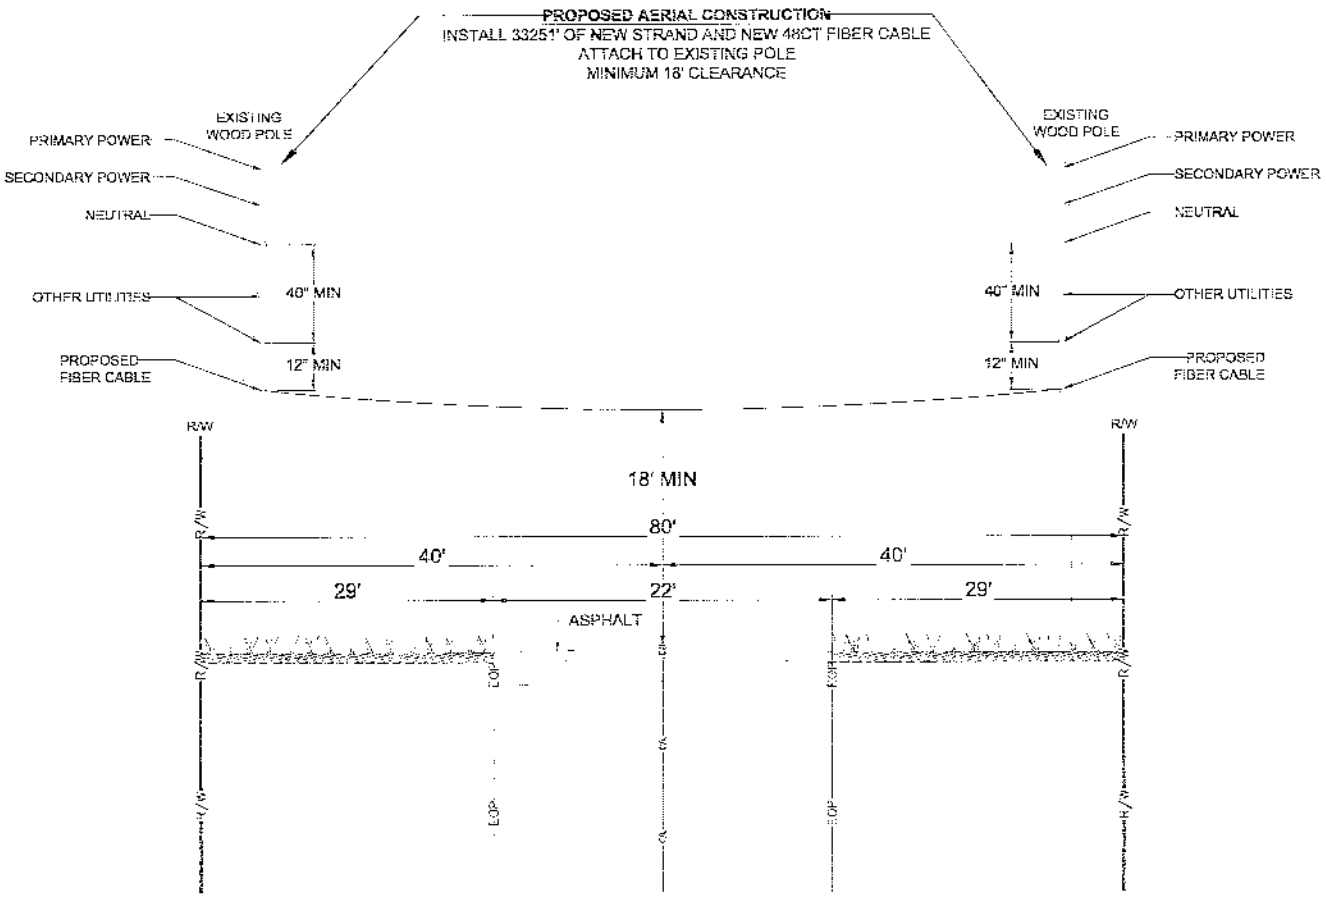

TYPICAL PROFILE
LOOKING NORTH-EAST ON
SW KOONVILLE AVE
SEE SHEET 33

811

MasTec
Communications Group

COMCAST

OUTSIDE PLANT CONSTRUCTION

FIBER OPTIC CABLE ROUTE
PROJECT NAME: FLCOT00P00

REVISION #	DATE	DESCRIPTION	BY

DES. 01/12/2026 SCALE NTS

DRAWN BY MASTEC

NODE NUMBER FLCOT00P00

COUNTY COLUMBIA

ADDRESS 8570 W US HWY 90, LAKE CITY, FL 32055

TOWNSHIP 3S RANGE 15E SECTION 26

FIELD ID NUMBER JB0002146492

SHEET TITLE TYPICAL PROFILE

SHEET 116 OF 143

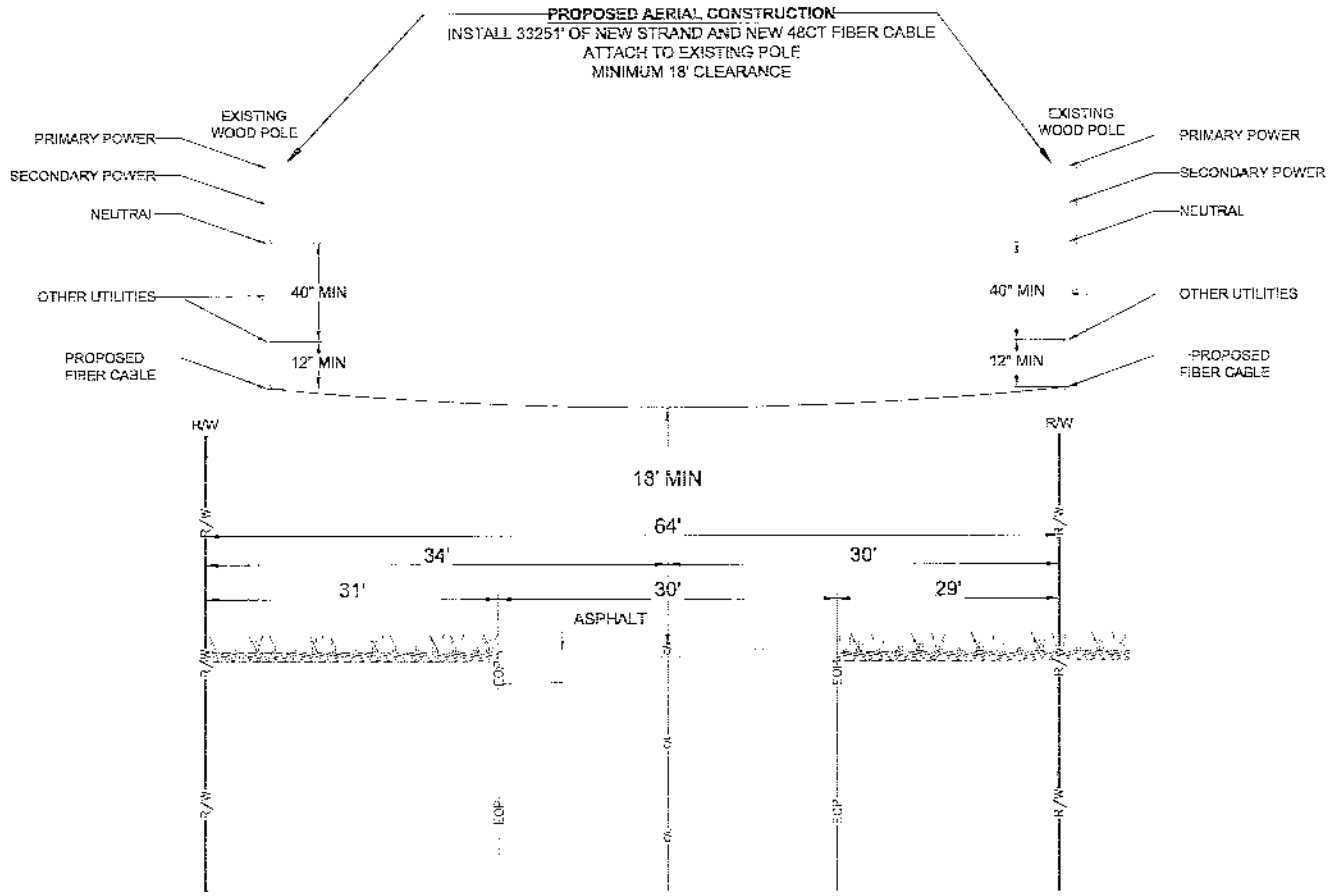

TYPICAL PROFILE
LOOKING NORTH ON
SW SEMINOLE TER
SEE SHEET 42

811

MasTec
Communications Group

COMCAST
OUTSIDE PLANT CONSTRUCTION
HUGH OHIO CABLE ROUTE
PROJECT NAME: FLCT00P00

REVISION
DATE DESCRIPTION BY

DATE 07/12/2020 SCALE NTS
DRAWING BY MASTEC
MDU NUMBER FLCT00P00
COUNTY COLUMBIA
ADDRESS
STATE TOWNSHIP RANGE SECTION
FL 3S 15E 25
JOB NUMBER JB90021454492
SHEET TITLE TYPICAL PROFILE
SHEET 117 OF 143

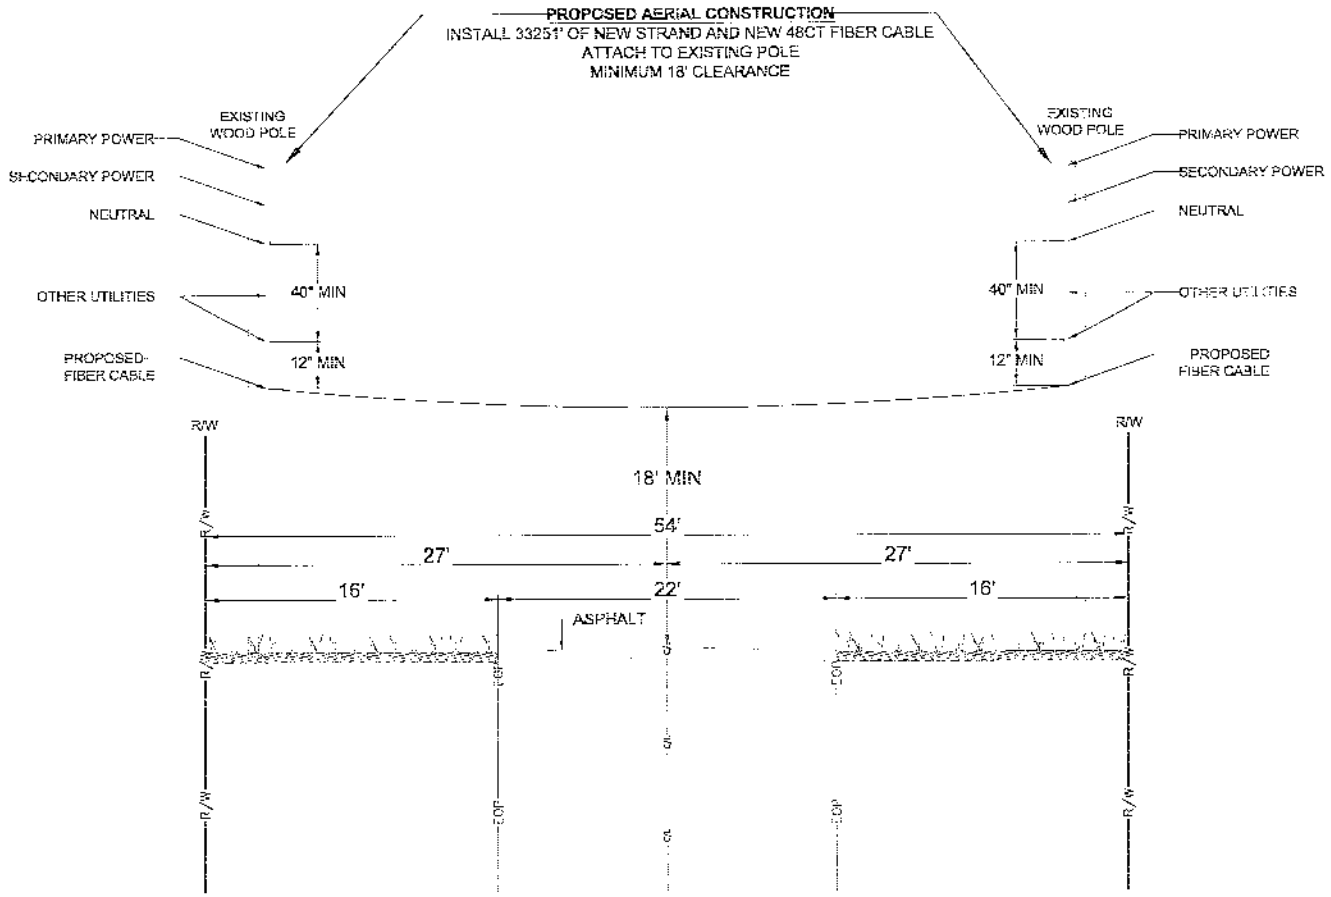

TYPICAL PROFILE
LOOKING NORTH ON
SW MAYO RD
SEE SHEET 45

811

MasTec
Communications Group

COMCAST
OUTSIDE PLANT CONSTRUCTION
FIBER OPTIC CABLE ROUTE
PROJECT NAME: FLCOT00P00

REVISION #	DATE	DESCRIPTION	BY

01/12/2023 NTS
DRAWING BY: MASTEC
FLCOT00P00
COLUMBIA
OWNER: SG TWP: 5S RNG: 16E SECTION: 26
JB00021 45492
SHEET TITLE: TYPICAL PROFILE
SHEET 118 OF 143

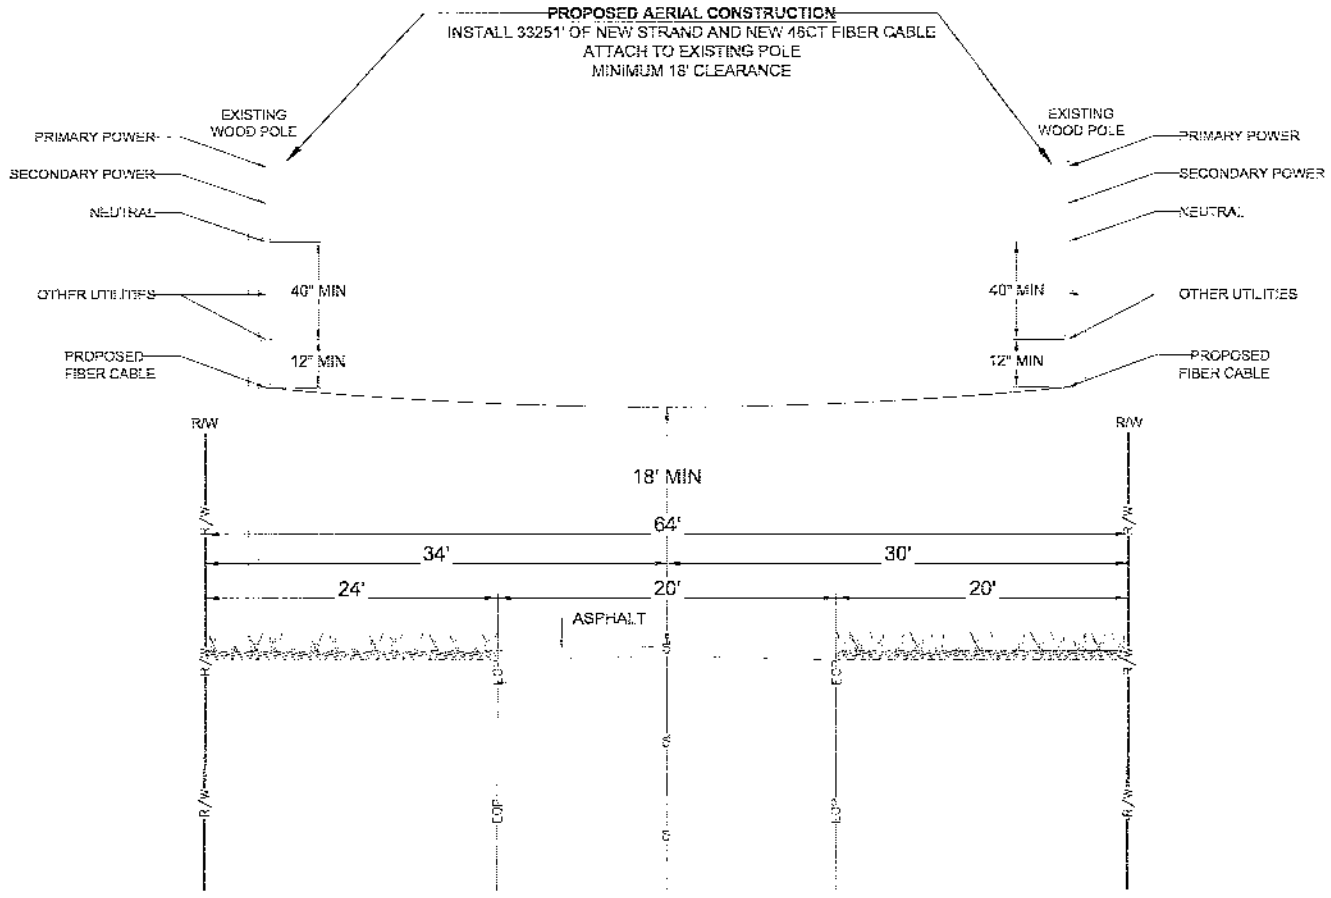

TYPICAL PROFILE
LOOKING NORTH ON
SW SEMINOLE TER
SEE SHEET 47-49

811

MasTec
Communications Group

COMCAST
OUTSIDE PLANT CONSTRUCTION

FIBER OPTIC CABLE ROUTE
PROJECT NAME:FLCTM0P10

01/12/2023 NTS

MASTEC

F_LCTM0P00

COLUMBIA

3S 15E 25

J3C0021454G2

TYP CAI PROFILE

SHEET 119 OF 143

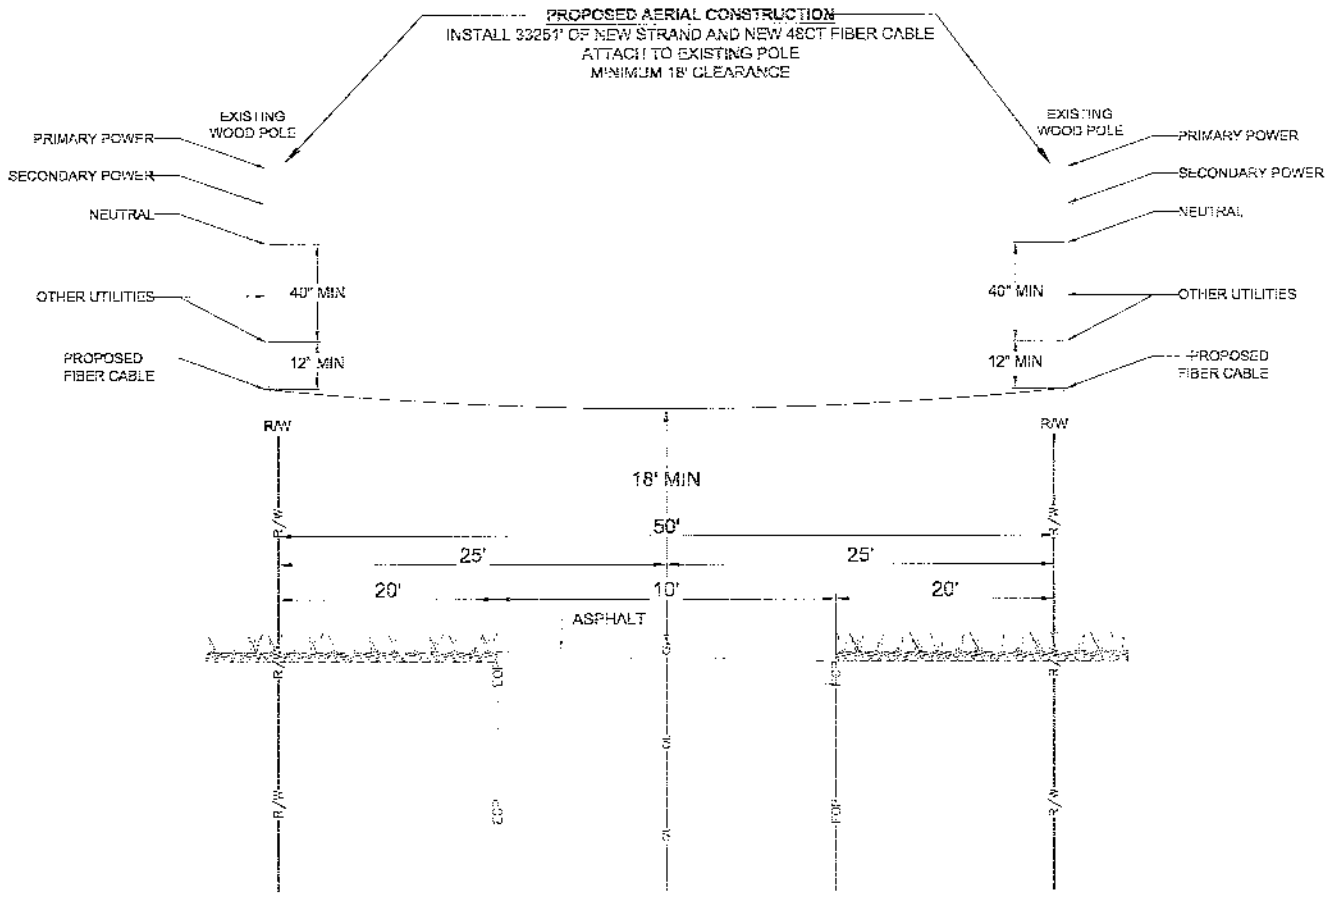

TYPICAL PROFILE
LOOKING NORTH-EAST ON
SW VELVET GLN
SEE SHEET 43

811

MasTec
Communications Group

500 S. DOUGLAS ROAD, 10TH FLOOR
CORAL GABLES, FL 33134
(407) 301-4047

COMCAST
OUTSIDE PLANT CONSTRUCTION

FIBER OPTIC CABLE ROUTE
PROJECT NAME: FLLCT03P00

REVISION #	DATE	DESCRIPTION	BY

DATE: 04/12/2026
SCALE: NTS
DRAWN BY: MASTEC
DESIGNED BY: FLLCT03P00
COUNTY: COLUMBIA
ADDRESS: [illegible]
TOWNSHIP: 3S
RANGE: 15E
SECTION: 26
JOB NUMBER: JB3002145432
TYPICAL PROFILE
SHEET 129 OF 143

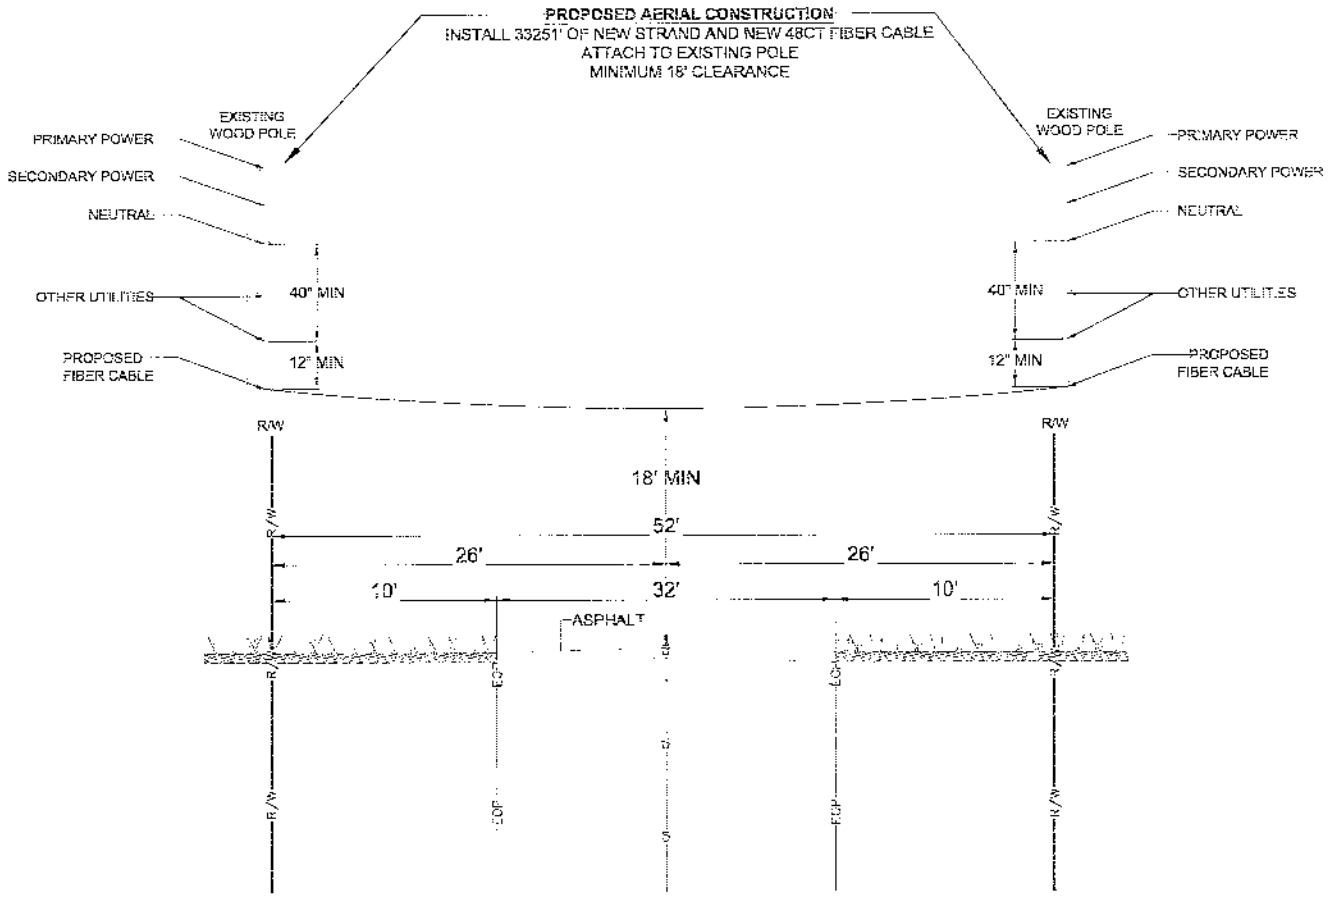

TYPICAL PROFILE
LOOKING NORTH ON
SW KOONVLLE AVE
SEE SHEET 63

811

MasTec
Communications Group

505 S. DOUGLAS ROAD, 10TH FLOOR
CORAL GABLES, FL 33134
(305) 307-4941

COMCAST
OUTSIDE PLANT CONSTRUCTION

FIBER OPTIC CABLE ROUTE
PROJECT NAME:FTLCT:007100

REVISION | DATE | DESCRIPTION | BY

DATE: 07/28/2026 SCALE: NTS
DRAWN BY: MASTEC
DESIGN NUMBER: FLLCT007100
DESIGN: COLUMBIA
ADDRESS: 6970 W US HWY 90, LAKE CITY, FL 32055
TOWNSHIP: 3S RANGE: 16E SECTION: 28
CABLE ID NUMBER: JB0002145402
SHEET TITLE: TYPICAL PROFILE

SHEET 121 OF 143

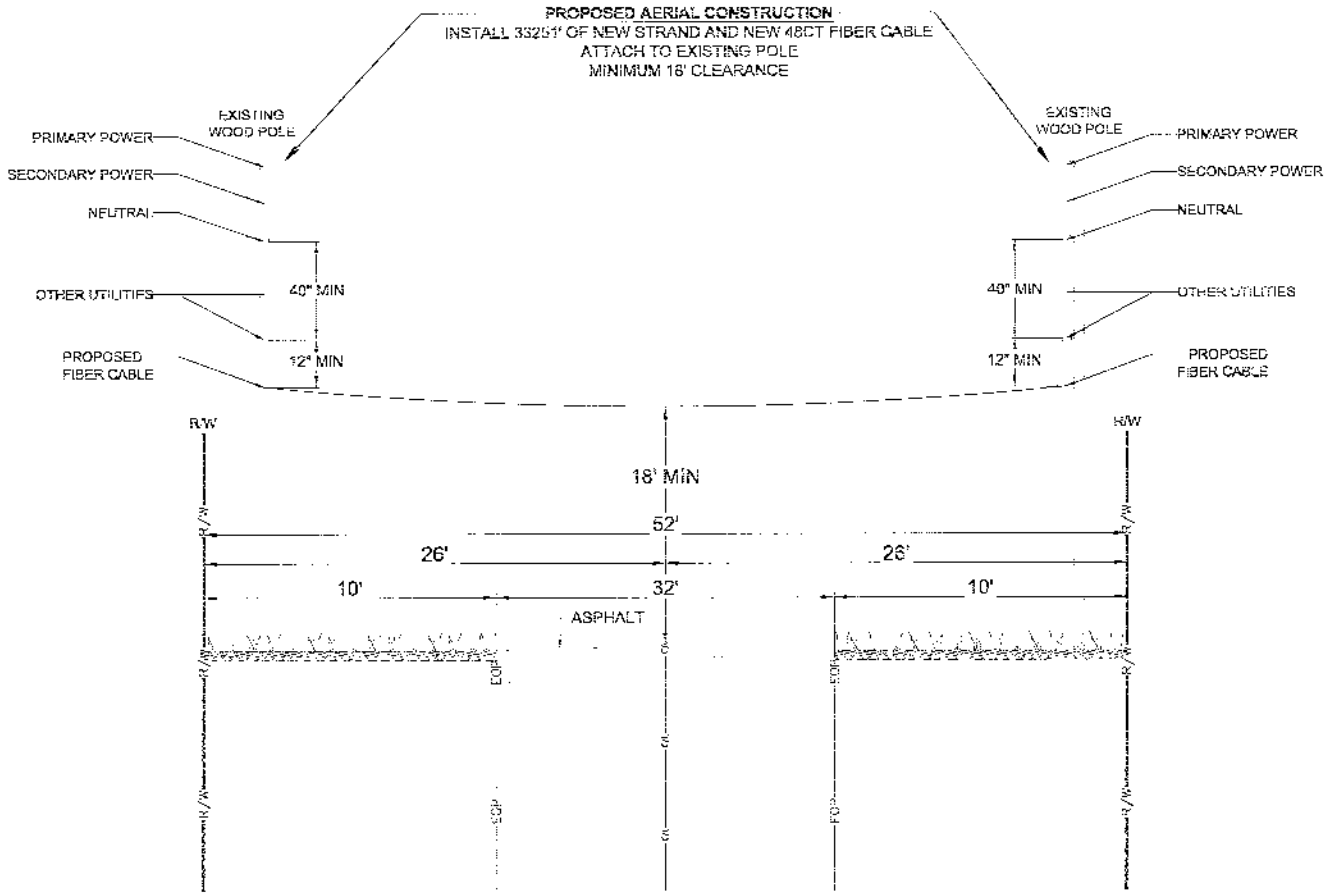

TYPICAL PROFILE
LOOKING NORTH ON
SW KOONVLLE AVE
SEE SHEET 66

MasTec
Communications Group

COMCAST
OUTSIDE PLANT CONSTRUCTION

FIBER OPTIC CABLE ROUTE
PROJECT NAME:FLCT 00P00

DATE: 01/12/2026 SCALE: NTS
DRAWN BY: MASTEC
PROJECT: FLLCT00P00
COLUMBIA
3S 1SF 28
JB0002*45492
TYPICAL PROFILE

SHEET 122 OF 143

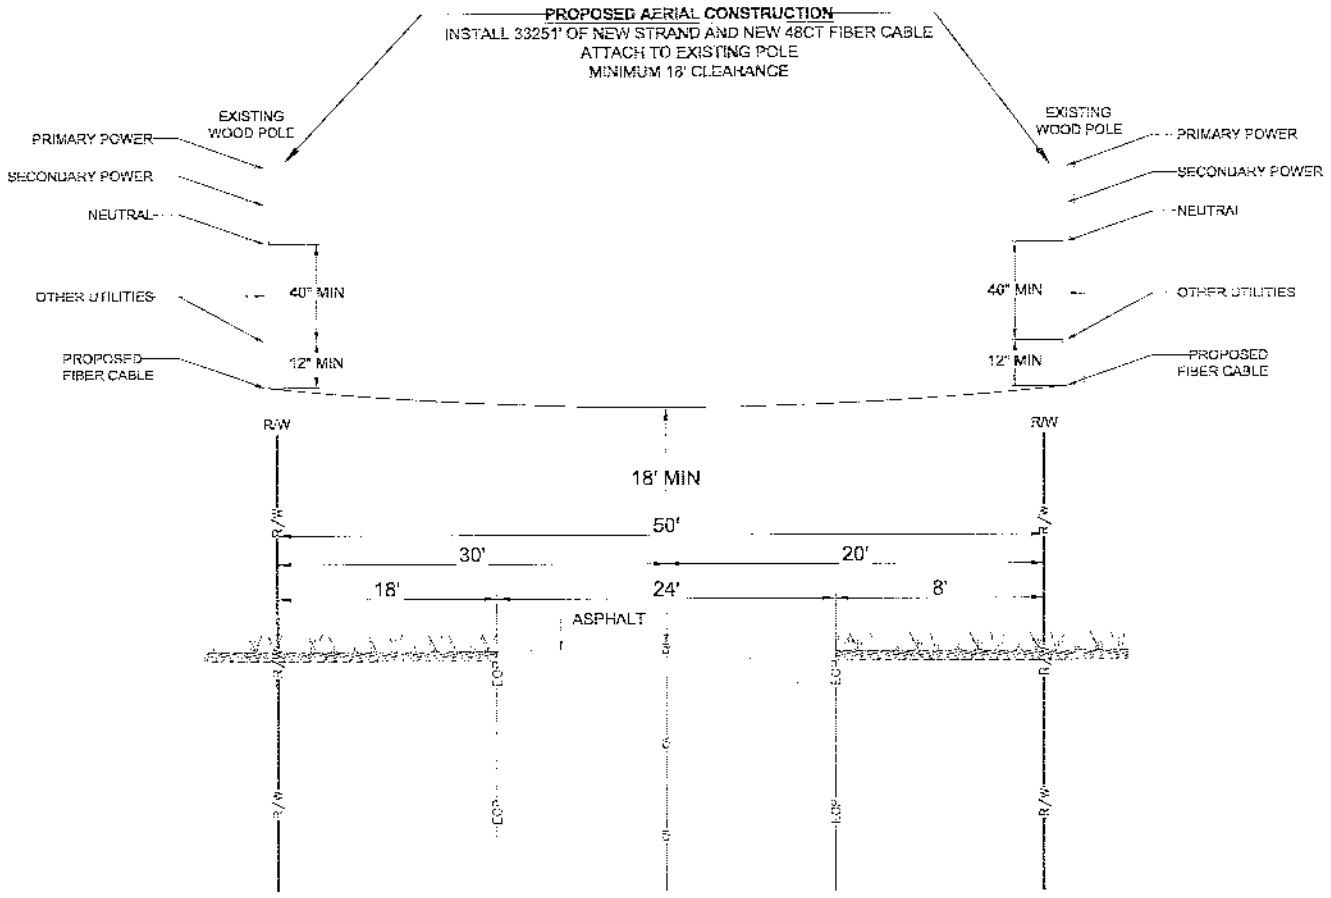

TYPICAL PROFILE
LOOKING NORTH ON
SW SHERIDAN LN
SEE SHEET 69

811

MasTec
Communications Group

COMCAST
OUTSIDE PLANT CONSTRUCTION

HIGH CAPACITY CABLE ROUTE
PROJECT NAME: FLLCT00P00

REVISION
DESCRIPTION

DATE: 07/12/2026 SCALE: NTS
DRAWN BY: MASTEC
FLLCT00P00
COLUMBIA
3S 19E 28
JB00021 45492
TYPICAL PROFILE

SHEET 23 OF 143

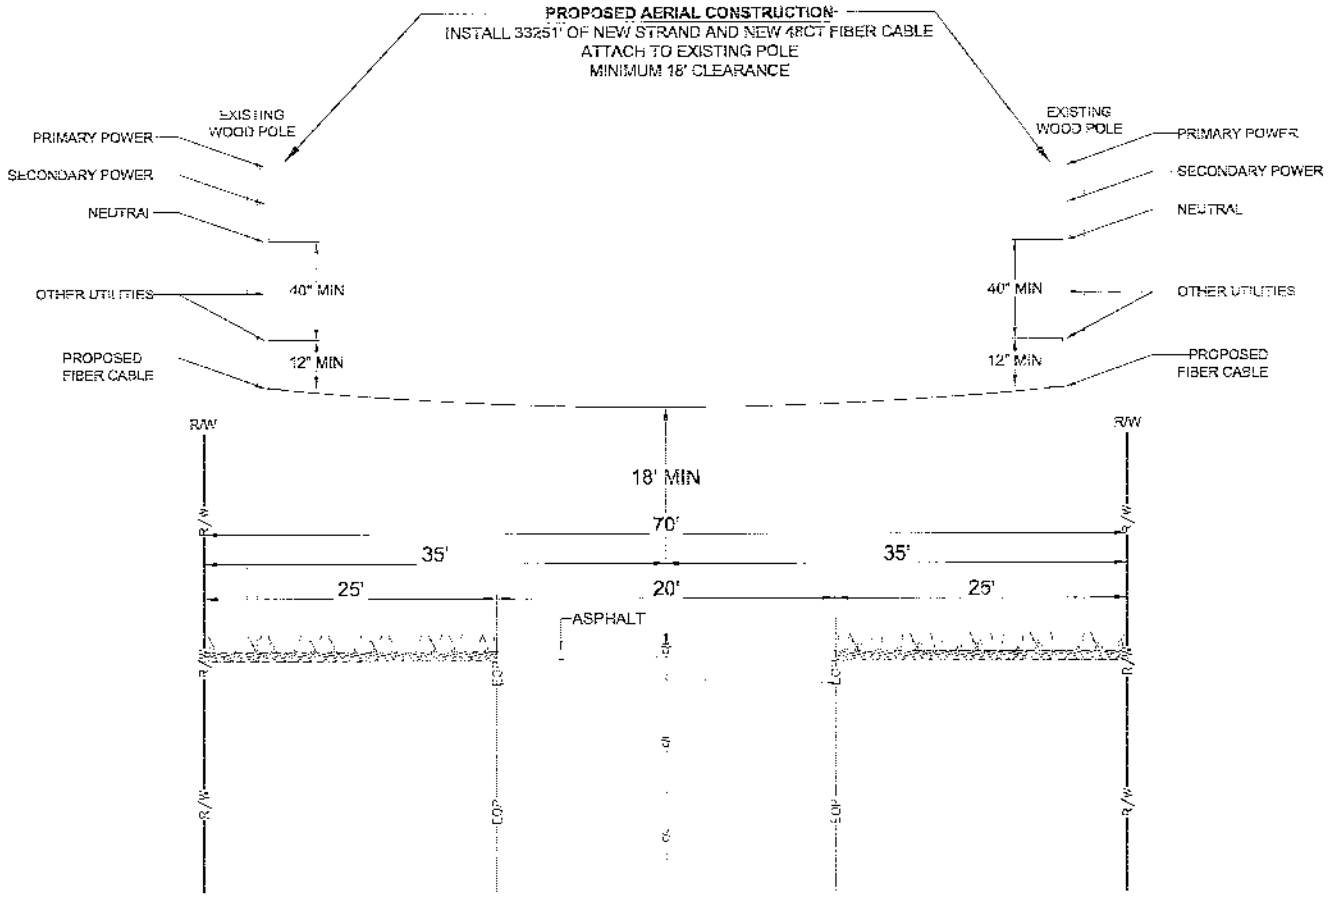

TYPICAL PROFILE
LOOKING NORTH ON
SW MOSSY OAK WAY
SEE SHEET 70-71-72

811

MasTec
Communications Group

600 S. DOUGLAS ROAD, 10TH FL. 33134
CORAL GABLES, FL 33134
(407) 301-9541

COMCAST
OUTSIDE PLANT CONSTRUCTION

FIBER OPTIC CABLE ROUTE
PROJECT NAME: FLL 67100-100

REVISION	DESCRIPTION	BY

DATE: 01/12/2025
SCALE: NTS
DRAWN BY: MASTEC
MODEL NUMBER: FLL67100-100
DESIGN BY: COLUMBIA
ASPHALT: 8810 W JEWETT RD LAKE CITY, FL 32055
TOWNSHIP: 3S
RANGE: 15E
SECTION: 26
DRAWING NUMBER: JB0302145492
DRAWING TITLE: TYPICAL PROFILE
SHEET 124 OF 143

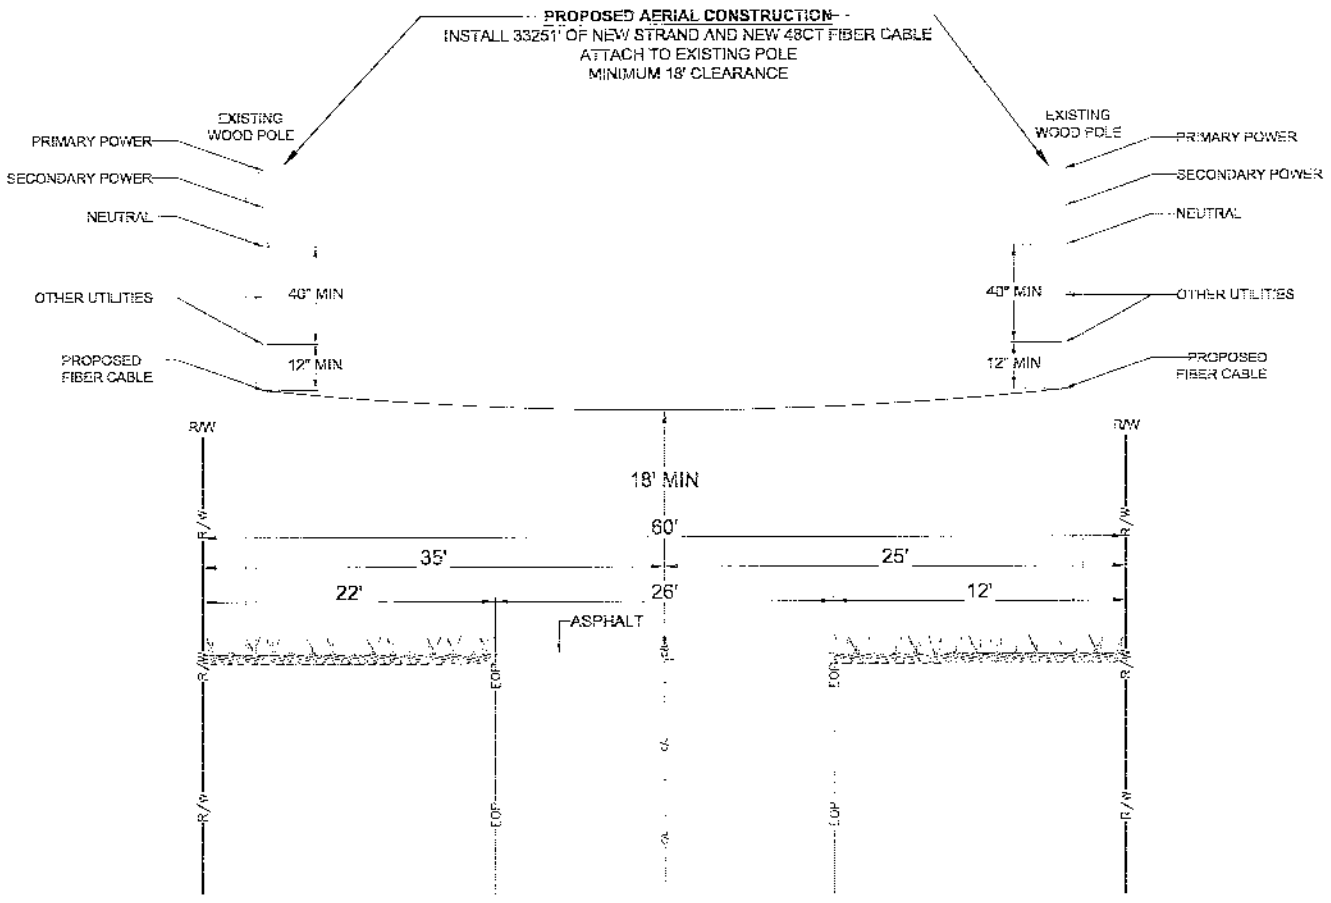

TYPICAL PROFILE
LOOKING NORTH ON
SW MAYO RD
SEE SHEET 77

811

MasTec
Communications Group

COMCAST
OUTSIDE PLANT CONSTRUCTION

FIBER OPTIC CABLE ROUTE
PROJECT NAME: FLLCT000100

REVISION
DATE DESCRIPTION BY

DATE: 01/12/2026 SCALE: NTS
DRAWN BY: MASTEC
WORK NUMBER: FLLCT000100
WORK UNIT: COLUMBIA
ADDRESS: 9510 W US HWY 90, LAKE CITY, FL 32055
TOWNSHIP: 3S RANGE: 15E SECTION: 26
CABLE ID NUMBER: JBDC02146492
SHEET TITLE: TYPICAL PROFILE
SHEET 125 OF 143

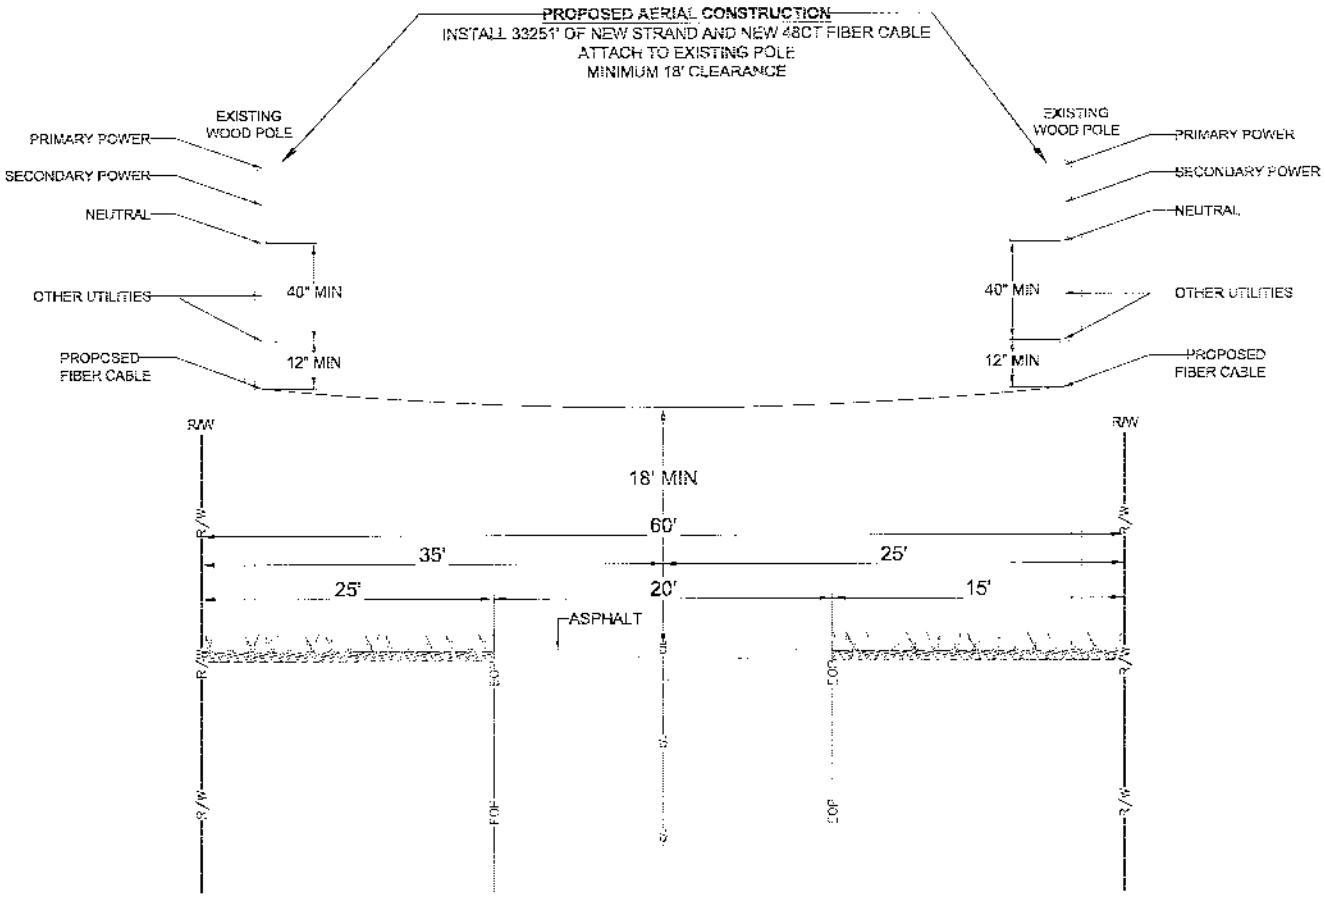

TYPICAL PROFILE
LOOKING NORTH-WEST ON
SW MAYO RD
SEE SHEET 82

811

MasTec
Communications Group

COMCAST
OUTSIDE PLANT CONSTRUCTION

FIBER OPTIC CABLE ROUTE
PROJECT NAME:FLLCT00F00

REVISION			
#	DATE	DESCRIPTION	BY

DATE	01/12/2026
SCALE	NTS
DRAWN BY	MASTEC
WORK NUMBER	FL_CT00P00
COUNTY	COLUMBIA
ADDRESS	

TOWNSHIP	RANGE	SECTION
3S	15E	26

JR0002145492

DRAWING TITLE
TYPICAL PROFILE

SHEET 126 OF 143

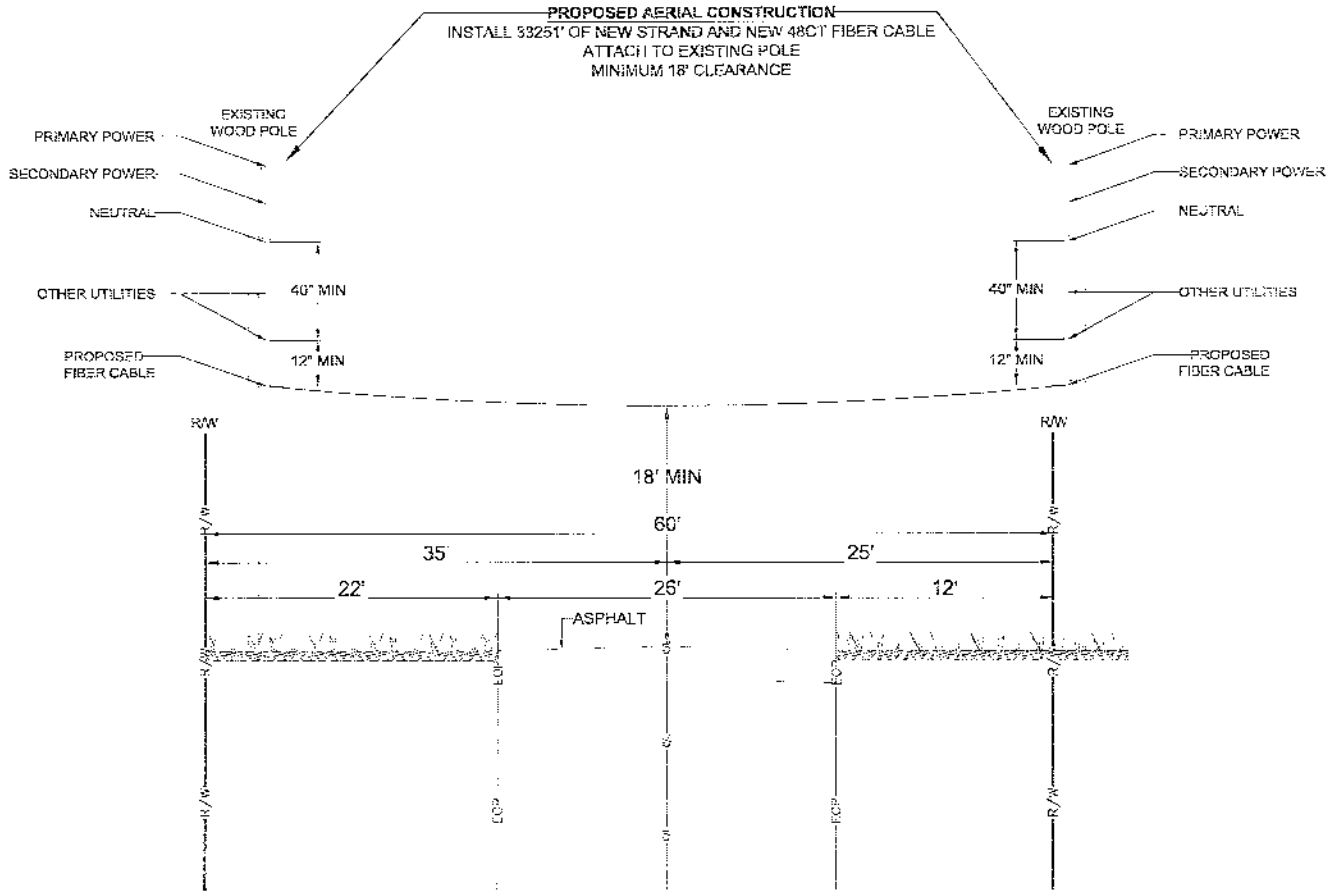

TYPICAL PROFILE
LOOKING NORTH ON
SW KOONVLLE AVE
SEE SHEET 88-89

MasTec Communications Group

COMCAST
OUTSIDE PLANT CONSTRUCTION

FIBER OPTIC CABLE ROUTE
PROJECT NAME:FH1CT060P00

REVISION #	DATE	DESCRIPTION	BY

DATE 07/12/2026 SCALE NTS
DRAWN BY MASTEC
NODE NUMBER FLLCT060P00
CITY COLUMBIA
ADDRESS
MAP # 35 GRID 15E SECTION 26
DESIGN SCENARIO JB6032214b492
SHEET DESCRIPTION TYPICAL PROFILE
SHEET 127 OF 143

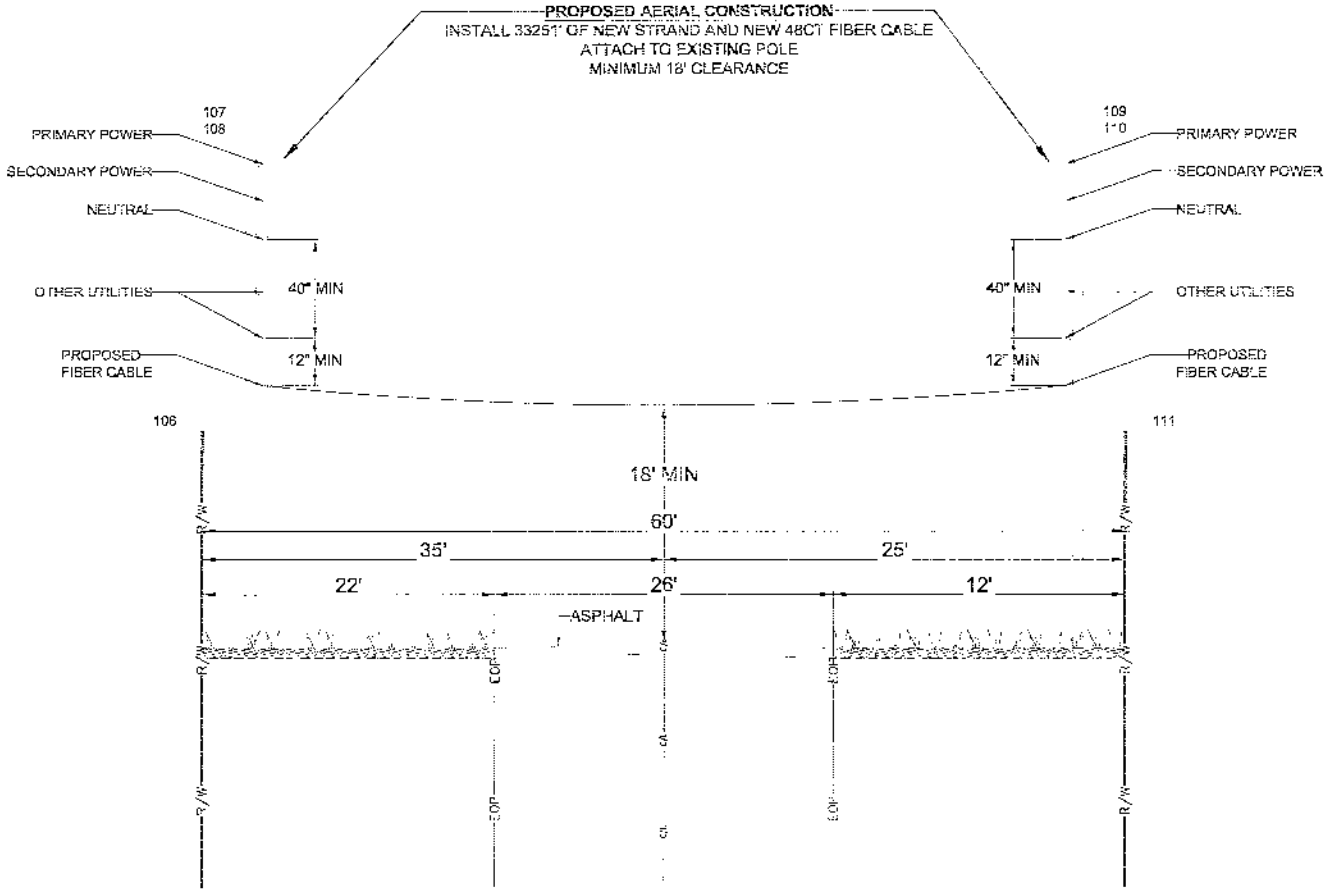

TYPICAL PROFILE
LOOKING NORTH-WEST ON
SW KOONVLLE AVE
SEE SHEET 93

MasTec
Communications Group

COMCAST
OUTSIDE PLANT CONSTRUCTION

FIBER OPTIC CABLE ROUTE
PROJECT NAME:FLLC103P00

DATE: 01/12/2026
SCALE: NTS
DRAWN BY: MASTEC
WORK ORDER #: FLLC103P00
DESIGN: COLUMBIA
ADDRESS: [illegible]
TOWN: SB
RANGE: 15E
SECTION: 28
TAX PARCEL NUMBER: JB0002745492
DESCRIPTION: TYPICAL PROFILE
SHEET 128 OF 143

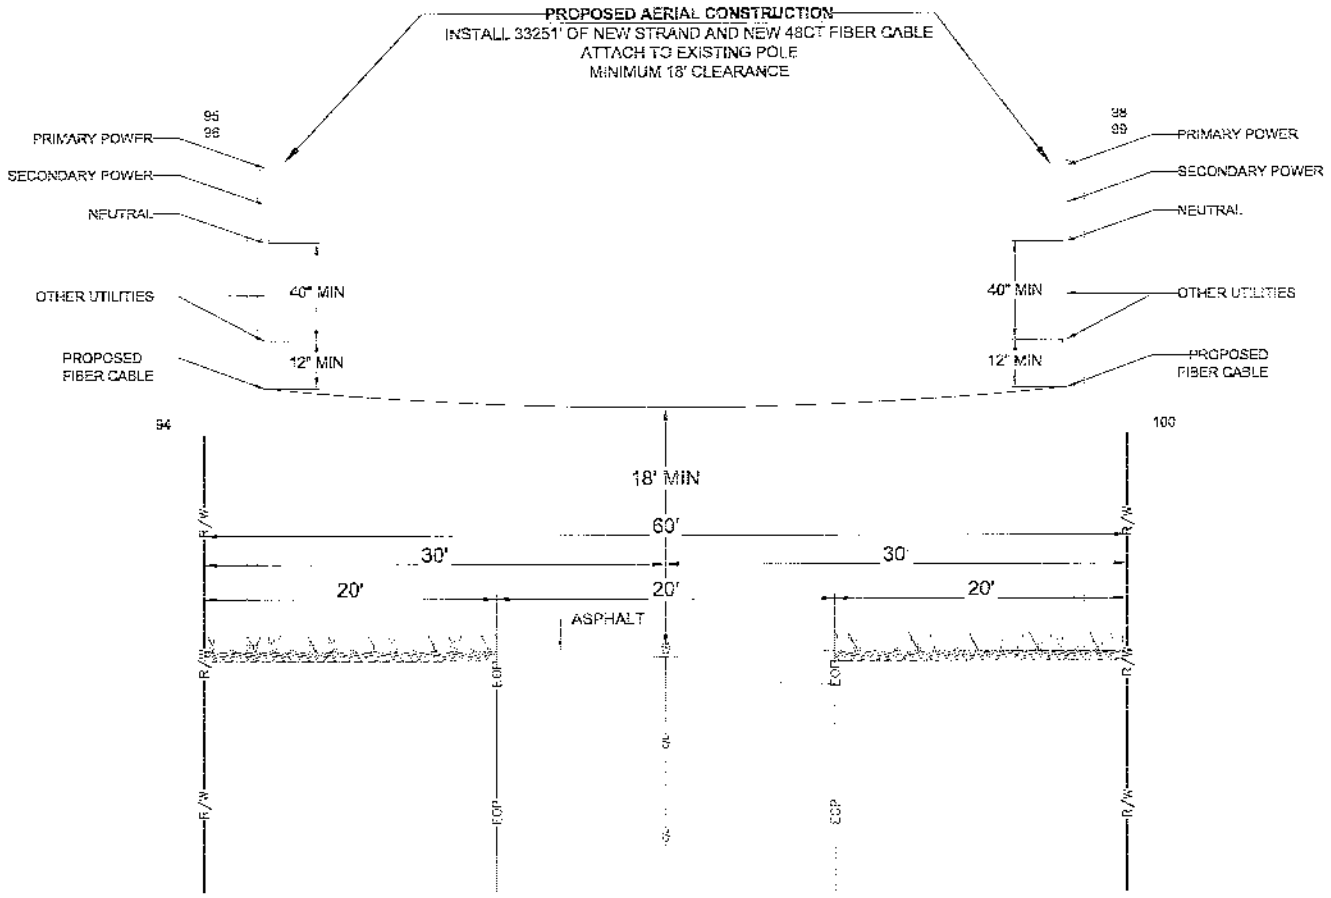

TYPICAL PROFILE
LOOKING NORTH ON
SW LUMBARDY WAY
SEE SHEET 98

811

MasTec
Communications Group

COMCAST
OUTSIDE PLANT CONSTRUCTION

FIBER OPTIC CABLE ROUTE
PROJECT NAME: FLCT00100

REVISION
DATE DESCRIPTION BY

DATE: 01/12/2025
SCALE: NTS
DRAWING BY: MASTEC
CODE NUMBER: FLCT00P20
DESIGN BY: COLUMBIA
ADDRESS: 2570 W. US HWY 90, LAKE CITY, FL 32055
MAP NO. 38 | TOWNSHIP 3S | RANGE 15E | SECTION 26
WORK ORDER NUMBER: JB0302145492
SHEET TITLE: TYPICAL PROFILE
SHEET 129 OF 143

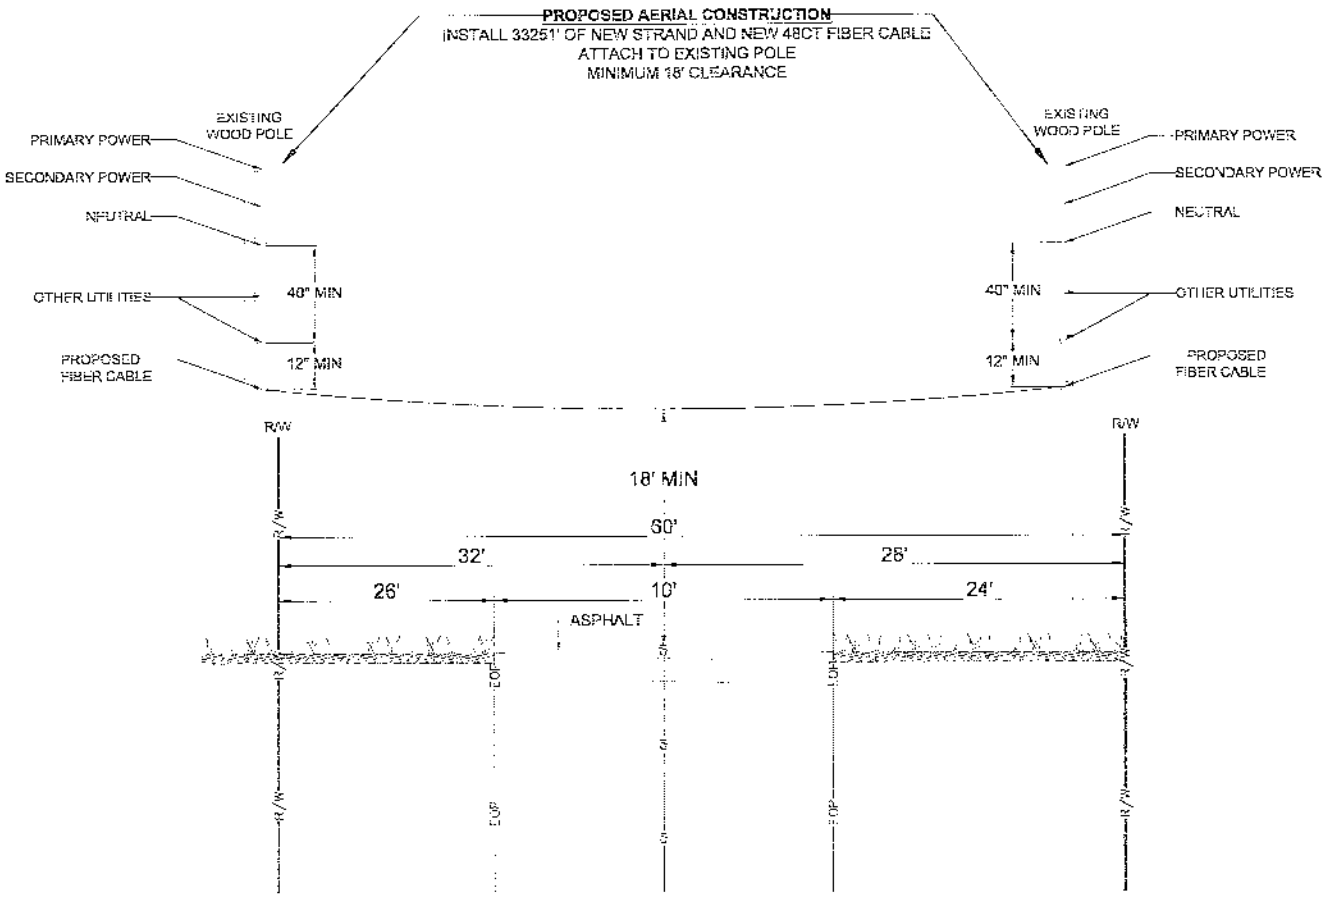

TYPICAL PROFILE
LOOKING NORTH ON
SW REIGEL CT
SEE SHEET 103

811

MasTec
Communications Group

COMCAST
OUTSIDE PLANT CONSTRUCTION

FIBER OPTIC CABLE ROUTE
PROJECT NAME: FLCFOCP00

REV.	DATE	DESCRIPTION	BY

DATE: 01/22/2026
SCALE: NTS
DRAWING BY: MASTEC
ADDRESS NUMBER: 111 CT33P00
COUNTY: COLUMBIA
ADDRESS: 3870 W US HWY 90, LAKE CITY, FL 32055
TOWNSHIP: 3S
RANGE: 15E
SECTION: 26
CABLE ID NUMBER: 3800021454S2
SHEET TITLE: TYPICAL PROFILE

SHEET 103 OF 143

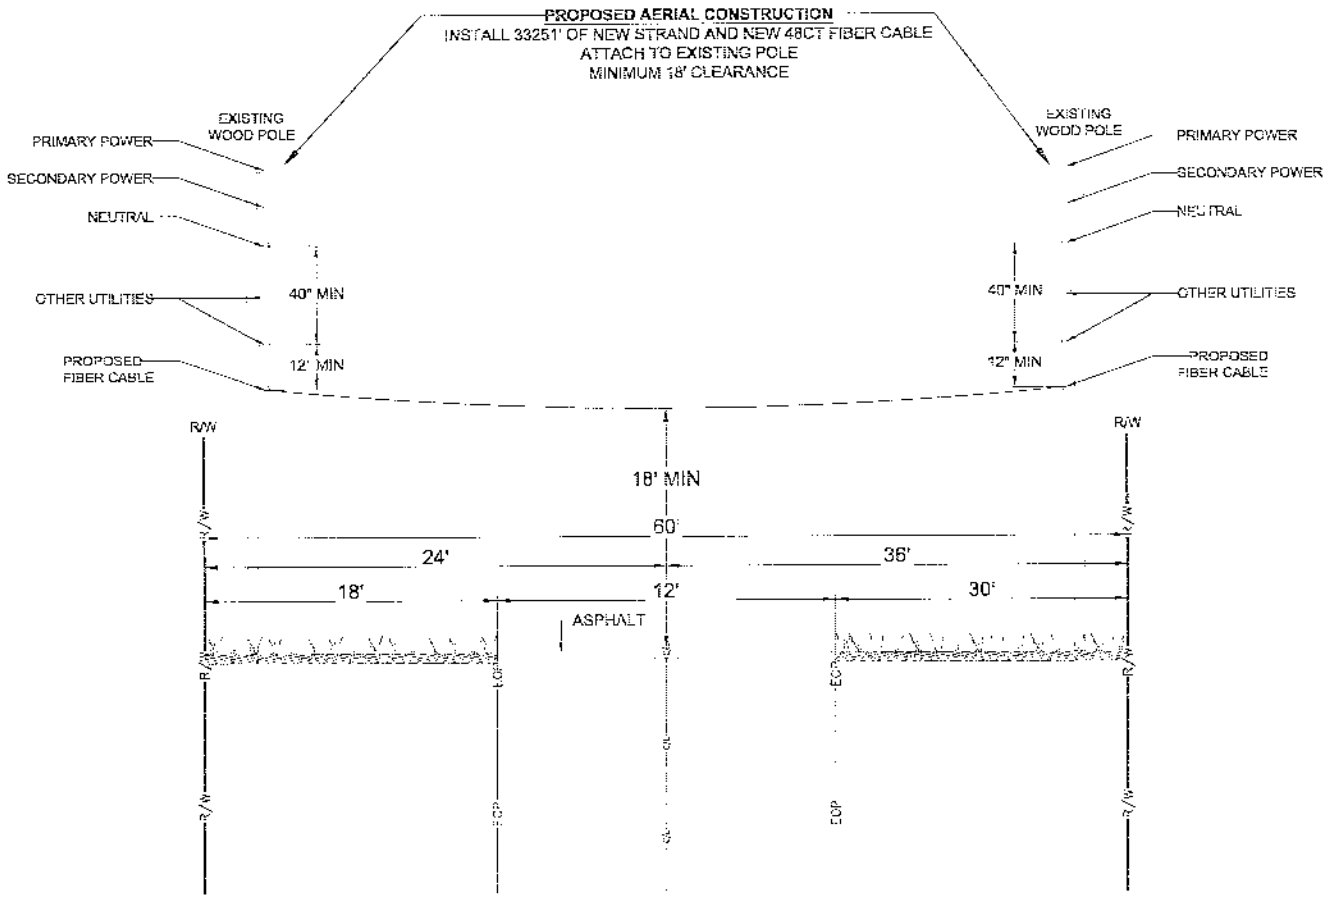

TYPICAL PROFILE
LOOKING NORTH ON
SW ORCHARD CT
SEE SHEET 105

811

MasTec
Communications Group

COMCAST
OUTSIDE PLANT CONSTRUCTION

FIBER OPTIC CABLE ROUTE
PROJECT NAME:FLLCT00F00

REVISION #	DATE	DESCRIPTION	BY

DATE: 01/12/2026
SCALE: NTS
DESIGNED BY: MASTEC
WORK NUMBER: FLLCT00F00
DRAWN BY: COLUMBIA
ADDRESS: [illegible]
TOWNSHIP: 35 RANGE: 15E SECTION: 26
CABLE ID NUMBER: JEB0021145492
SHEET TITLE: TYPICAL PROFILE

CONSTRUCTION TYPICALS

MINIMUM AERIAL CLEARANCE - NESC

MINIMUM CLEARANCES AND SEPARATIONS OF POWER AND TELEPHONE FACILITIES CARRIED ON THE SAME POLE
[BASED ON NESC]

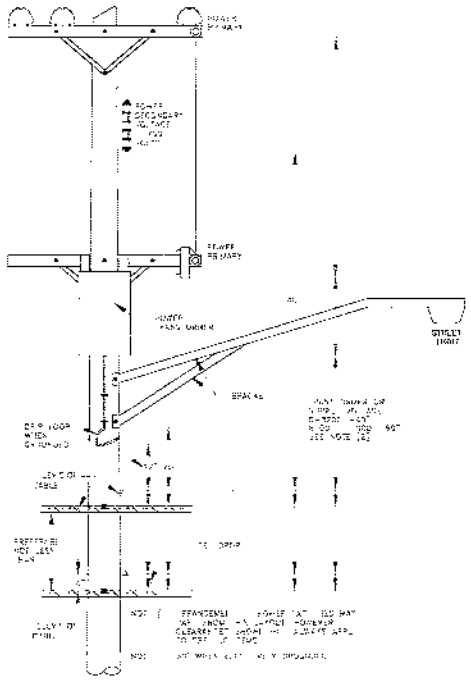

MINIMUM CLEARANCE ABOVE GROUND FOR TELEPHONE FACILITIES

ITEM	URBAN FEET	RURAL FEET
WHERE CABLES, GUYS, LINE OR DROP WIRES RUN ALONG AND WITHIN THE LIMITS OF:		
[A] PUBLIC HIGHWAYS, STREETS & ROADS	18	*4
[B] PUBLIC ALLEYS	16	---
[C] WAYS ACCESSIBLE TO PEDESTRIANS ONLY	8	8
WHERE CABLES, GUYS, LINE OR DROP WIRES CROSS OVER PRIVATE PROPERTY OR GROUNDS:		
[A] ACCESSIBLE TO PEDESTRIANS ONLY	8	8
[B] ACCESSIBLE TO PEOPLE OR HORSES OR LOADED FARM VEHICLES	---	*18
WHERE CABLES, GUYS, LINE OR DROP WIRES CROSS OVER:		
[A] PUBLIC HIGHWAYS, STREETS & ROADS	18	18
[B] PUBLIC ALLEYS	*16	*16
[C] DRIVEWAYS IN GENERAL UNLESS HEIGHT OF LOADED VEHICLE OR EQUIPMENT USING DRIVE REQUIRES EXTRA CLEARANCE	*16	*16
[D] DRIVEWAYS--RESIDENTIAL GARAGES	10	10
[F] WAYS ACCESSIBLE TO PEDESTRIANS ONLY	8	8
[F] OBSTACLES [BILLBOARDS, ROOFS]	2	2
[G] FLAT ROOFS WHICH MAY BE USED BY TENANTS OR WORKMEN	8	8
[H] RAILROADS--CABLE OR WIRE	27	27
[I] INTERSTATE ROADS	24	24
[J] WATERWAYS [RIVERS, CANALS, ETC.], PROVIDED CLEARANCE SPECIFIED BY PROPER AUTHORITIES AND OR WORK PLANS		

*SECURE ADDITIONAL CLEARANCE ON NEW CONSTRUCTION WHEN WARRANTED AT SPECIFIC LOCATIONS

MINIMUM CLEARANCES IN FEET AT CROSSINGS OF WIRES AND CABLES CARRIED ON DIFFERENT SUPPORTS

TYPE OF CROSSING WIRES AND CABLES	*TELEPHONE OPEN WIRES, CABLES MESSENGER, DROPS AND GUYS CROSSING UNDER	CROSSING OVER
OPEN SUPPLY WIRES 0-750 VOLTS AND SUPPLY CABLES HAVING EFFECTIVELY GROUNDED SHEATH OR MESSENGER — ALL VOLTAGES		
[A] LINE WIRES	4	not USP practice
[B] SERVICE WIRES	2	4
OPEN SUPPLY LINE OR SERVICE WIRES		
[A] 750-8700 VOLTS	*6	4 not USP
[B] 8700-50000 VOLTS	6	6 practice
FOREIGN GUYS, SPAN WIRES, LIGHTNING PROTECTION WIRES	2	2
FOREIGN COMMUNICATION WIRES, CABLES AND FIRE ALARM WIRES	2	2
TROLLEY CONTACT CONDUCTORS		
[A] 750 VOLTS OR LESS	---	4
[B] 750-8700 VOLTS	---	6

*CLEARANCE FOR [A] MAY BE REDUCED TO 4 FEET IF CROSSING IS MORE THAN 5' FROM COMMUNICATION POLE

NOTE: THE ABOVE CLEARANCES APPLY WHERE THE CROSSING SPAN LENGTH OF THE UPPER CONDUCTOR OR WIRE DOES NOT EXCEED 175 FEET. FOR GREATER SPAN LENGTHS, INCREASE CLEARANCE IN ACCORDANCE WITH NESC.

MINIMUM HORIZONTAL CLEARANCE OF POLES FROM OTHER OBJECTS

OBJECT	MINIMUM CLEARANCE
FIRE HYDRANTS CURBS	NOT LESS THAN 3 FEET--4 FEET RECOMMENDED. 6 INCHES MEASURED TO STREET SIDE OF CURB, 2 FEET ARTERIALS, 1 FOOT ON LOCALS.
RAILROAD TRACKS	12 FEET MEASURED TO NEAREST RAIL.

TYPICAL CONSTRUCTION DETAILS

SCALE: N.T.S.

811

MasTec Communications Group

8551 S. DOUGLAS ROAD 10TH FLOOR
CORAL GABLES, FL 33134
(407) 531-3647

COMCAST
OUTSIDE PLANT CONSTRUCTION
FIBER OPTIC CABLE ROUTE
PROJECT NAME: FLLCT66P00

NO.	DATE	DESCRIPTION	BY

DATE: 01/12/2026 NTS
DRAWN BY: MASTEC
WORK NUMBER: FLLCT66P00
COUNTY: COLUMBIA
ADDRESS: [illegible]
TOWNSHIP 3S RANGE 16E SECTION 26
CONSTRUCTION NO: JS0002146402
SHEET TITLE: AE TYPICALS

SHEET 132 OF 143

CONSTRUCTION TYPICALS

TYPICAL DETAIL "A"

POLE ARRANGEMENT FOR AERIAL TO BURIED

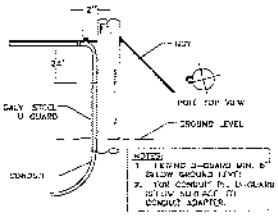

TYPICAL DETAIL "B"

POLE ARRANGEMENT FOR REPEATER OR HANDHOLE LOCATION

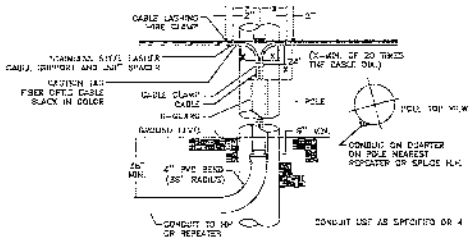

TYPICAL DETAIL "C"

TYPICAL CABLE & HARDWARE INSTALLATION

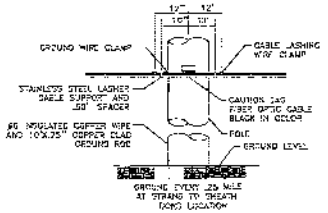

TYPICAL DETAIL "D"

SUSPENSION STRAND – PULL TOWARD POLE – LESS THAN 5 FEET

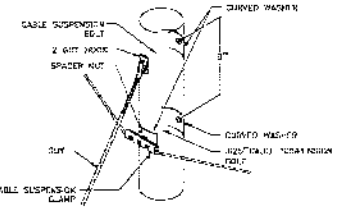

TYPICAL DETAIL "E"

SUSPENSION STRAND – PULL AWAY FROM POLE – 5 FEET OR MORE

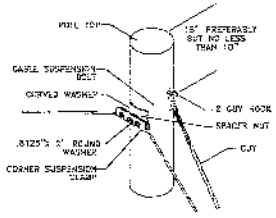

TYPICAL DETAIL "F"

TYPICAL ARRANGEMENT OF CABLE LASHER AND CABLE GUIDE

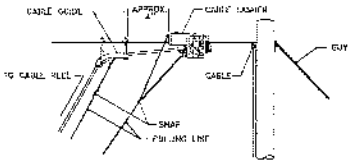

TYPICAL DETAIL "G"

JOINING 045 LASHING WIRE

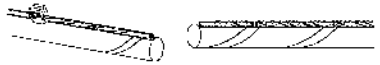

FORMING WIRE OVER STUD OF CLAMP

REMOVE ANY SLACK IN THE LASHING WIRE BY MAINTAINING A PULL ON BOTH WIRE AND TAPPING THE STRAND SMARTLY. THEN FORM BOTH WIRE ENDS OVER THE STUD AND TIGHTEN THE NUT. CUT THE FREE END OF THE LASHING WIRE OFF .75" BEYOND THE END OF THE CLAMP.

FORMING LASHING WIRE AROUND STRAND

FORM THE LASHING WIRE AROUND THE STRAND AND PLACE 3 BELOW THE STUD AND BETWEEN THE SECOND WASHER AND STUD HORIZONTAL

TYPICAL DETAIL "H"

LASHING WIRE GRIP AND CLAMP

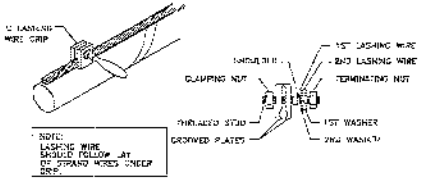

NOTE:
LASHING WIRE SHOULD FOLLOW LAY OF STRAND WHEN UNDER GRIP

TYPICAL DETAIL "I"

ANCHOR & DOWN GUY

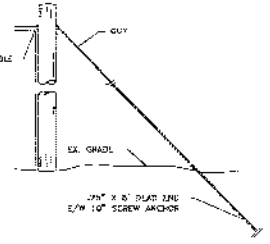

SCALE: N.T.S.

TYPICAL CONSTRUCTION DETAILS

811

MasTec Communications Group

800 S. DOUGLAS ROAD, 8TH FLOOR
CORAL GABLES, FL 33134
(305) 599-1800

COMCAST
OUTSIDE PLANT CONSTRUCTION

FIBER OPTIC CABLE ROUTE
PROJECT NAME: FLLCT00P00

REVISION #	DATE	DESCRIPTION	BY

DATE: 07/22/2026 NTS
DRAWING BY: MASTEC
PROJECT NUMBER: FLLCT00P00
DESIGNED: COLUMBIA
LOCATION: SW 69 AVE TO SW 24 ST, CITY OF MIAMI

TWP/BLK	RANGE/LOT	SEC/PAR
38	15E	26

JOB NO./AGREEMENT: JB0002140492
SHEET TITLE: AE TYPICALS

SHEET 133 OF 143

CONSTRUCTION TYPICALS

DETAIL - SLACK STORAGE AT A SPLICE

EXCESS AERIAL CABLE SLACK STORAGE AT SPLICE POINTS

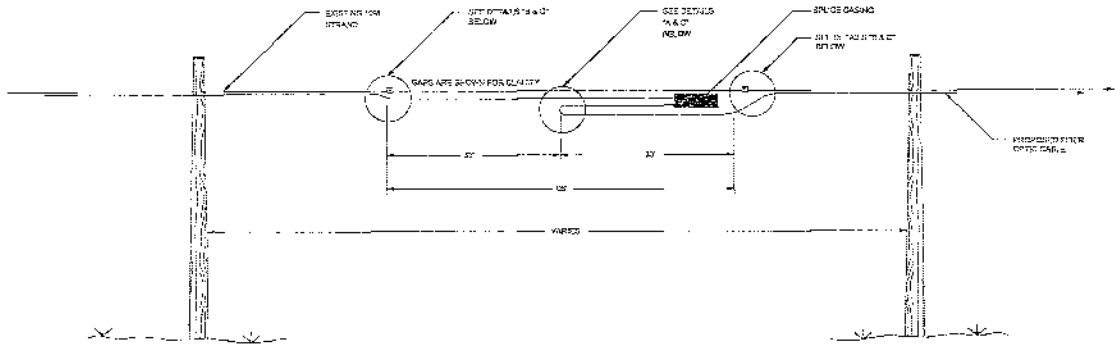

DETAIL "A"

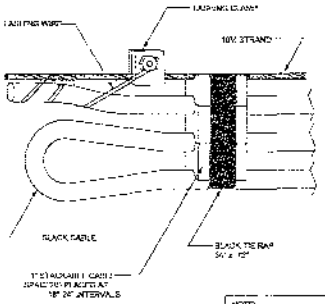

DETAIL "B"

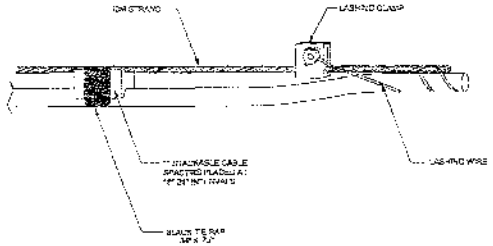

NOTE:
DO NOT EXCEED THE MANUFACTURERS SPECIFICATIONS CONCERNING MINIMUM BEND RADIUS. THE MINIMUM BENDING RADIUS OF THE FIBER OPTIC CABLE USED IN THIS DESIGN WILL NOT EXCEED 20 TIMES THE CABLE DIAMETER.

DETAIL "C"

LASHING WIRE GRIP AND CLAMP

C LASHING WIRE GRIP INSTALLED ON STRAND

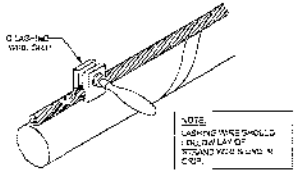

NOTE:
LASHING WIRE SHOULD FOLLOW LAY OF STRAND WHEN BEING INSTALLED ON CLIPS.

C CABLE LASHING CLAMP

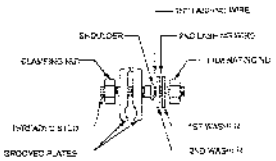

TYPICAL CONSTRUCTION DETAILS

SCALE: N.T.S.

811

MasTec
Communications Group

COMCAST
OUTSIDE PLANT CONSTRUCTION

FIBER OPTIC CABLE ROUTE
PROJECT NAME:FLCC0100

NO.	DATE	DESCRIPTION	BY

DATE: 01/12/2026 SCALE: NTS

DRAWN BY: MASTEC

MAP SHEET: FELLSMERE

COUNTY: COLUMBIA

ADDRESS: 3970 W US HWY 60 VERO BEACH, FL 32966

TOWNSHIP	RANGE	SECTION
33	15E	26

DRAWING NUMBER: JEB032145492

SHEET TITLE: AE TYPICALS

SHEET 134 OF 145

CONSTRUCTION TYPICALS

CABLE SLACK STORAGE DETAILS

TYPICAL DETAIL "A"
RESERVE CABLE LENGTH
STRAND STORAGE APPLICATION

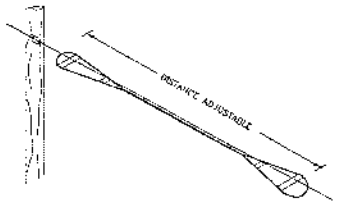

TYPICAL DETAIL "B"
IN-LINE SPLICE APPLICATION

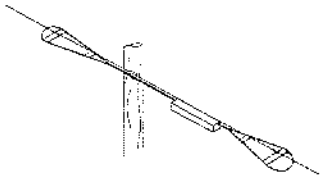

TYPICAL DETAIL "C"
BUTT SPLICE APPLICATION

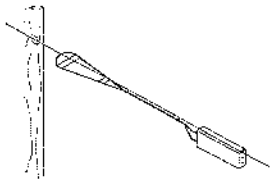

TYPICAL DETAIL "D"
LASHING WIRE GRIP AND CLAMP C-LASHING
WIRE GRIP INSTALLED ON STRAND

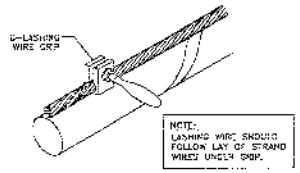

TYPICAL DETAIL "E"
HARDWARE KIT

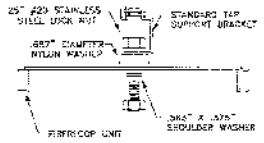

TYPICAL DETAIL "F"
SINGLE & DOUBLE FIBER LOOPS

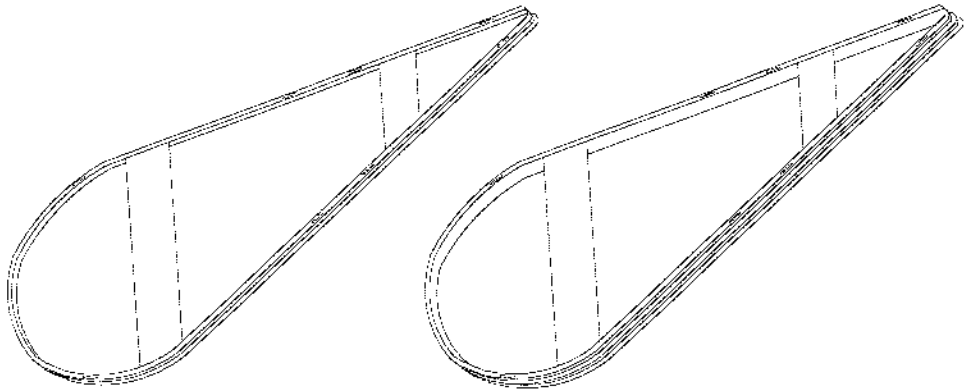

SCALE: N.T.S.

TYPICAL CONSTRUCTION DETAILS

811

MasTec
Communications Group

COMCAST
OUTSIDE PLANT CONSTRUCTION

FIBER OPTIC CABLE INCUTE
PROJECT NAME:FLCOTC0P00

REVISION #	DATE	DESCRIPTION	BY

DATE: 01/12/2026 NTS
DRAWN BY: MASTEC
PROJECT NUMBER: FLCOTC00P00
DESIGN BY: COLUMBIA
ADDRESS: [illegible]
MAP # 35 MAP 166 PARCEL # 26
DRAWING NUMBER: JB0002140402
DRAWING TITLE: AE TYPICALS

SHEET 135 OF 143

CONSTRUCTION TYPICALS

RISER DETAIL

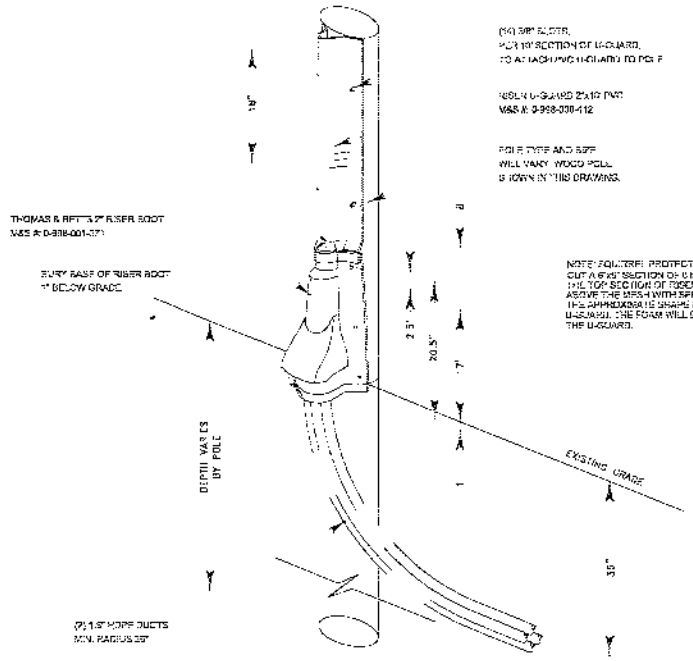

DETAIL – RISER BOOT

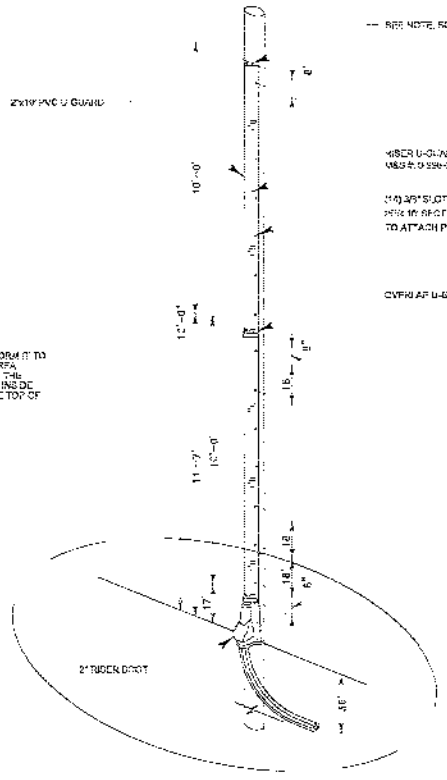

RISER DETAIL

TYPICAL CONSTRUCTION DETAILS

SCALE: N.T.S.

MasTec Communications Group

COMCAST

OUTSIDE PLANT CONSTRUCTION

FIBER OPTIC CABLE ROUTE

PROJECT NAME: FLCT00P00

DATE: 01/12/2026 NTS

DRAWING BY: MASTEC

WORK ORDER #: FLCT00P00

DESIGN: COLUMBIA

MAP GRID: 35 10E 29

WORK ORDER #: L26002145492

SHEET TITLE: AE TYPICALS

SHEET 136 OF 143

TYPICAL UTILITY CROSSING DETAIL
BORE @ EARTH
BORE @ PAVEMENT
TYPICAL BORE PIT DETAIL
COMCAST
OUTSIDE PLANT CONSTRUCTION
FIBER OPTIC CABLE ROUTE
PROJECT NAME:FLLCFD0P00
MasTec
Communications Group
SHEET 137 OF 143

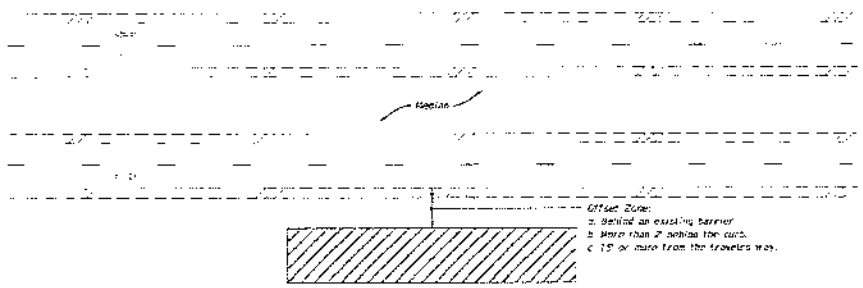

MULTILANE ROADWAY SHOWN, TWO-LANE ROADWAY SIMILAR

NOTES:

1. This index applies to Two-Lane, Two-Way and Multilane Roadways, including Sections of divided roadways, with work beyond the shoulder.
2. Use Index 102-602 when the work operation (excluding establishing and terminating the work area) requires that one or more work vehicles cross the Offset Zone in any one hour period.
3. Use Index 102-666 when Work Area encroaches a Sidewalk.

SYMBOLS:

Work Area

Lane Identification and Direction of Traffic

LAST REVISION	REVISION	DESCRIPTION:	FDOT FY 2025-26 STANDARD PLANS	TWO-LANE AND MULTILANE ROADWAY, WORK BEYOND THE SHOULDER	INDEX	SHEET
11/01/20					102-601	1 of 1

811

MasTec Communications Group

889 E. DOUGLAS ROAD 10TH FLOOR
CORAL GABLES, FL 33134
(877) 301-1934

COMCAST
OUTSIDE PLANT CONSTRUCTION

FIBER OPTIC CABLE ROUTE
PROJECT NAME: LLC100P00

NO.	DATE	DESCRIPTION	BY

DATE: 07/12/2026 NTS
DRAWING BY: MASTEC
WORK NUMBER: 71 : 0700P00
COUNTY: COLUMBIA
ADDRESS: 4008 W US HWY 90 LAKE CITY, FL 32055
SECTION: 33 TOWNSHIP: 3S RANGE: 15E DATE SUR: 26
ENGINEER OF RECORD: JB0002140402
DRAWING TITLE: TRAFFIC CONTROL

SHEET 138 OF 143

NOTE:

1. This Index applies to Two Lane, Two Way and Multilane Roadways, including Portions of divided roadways, with work on the shoulder.

2. L = Taper Length
   X = Work Zone Sign Spacing
   B = Buffer Length
   See Index 102-600 for "L" "X" "B" and channelizing device spacing values.

3. Where work activities are between 2' and 15' from the edge of traveled way, the Engineer may omit signs and channelizing devices for work operations 60 minutes or less.

4. When four or more work vehicles enter the through traffic lanes in a one hour period (excluding establishing and terminating the work area), use a flagger or lane closure to accommodate work vehicle ingress and egress.

5. For work less than 2' from the traveled way and work zone speed is greater than 45 MPH, use a lane closure.

6. The "Speeding Fines Doubled When Workers Present" signs (NDT-13-06) and "End Road Work" Signs (G20-2) along with the associated work zone sign spacing distances may be omitted when the work operation is in place for 24 hours or less.

7. Temporary pavement markings may be omitted when the work operation is in place for 2 days or less.

8. Omit "Shoulder Closed" signs (W21-5a) along with associated work zone sign spacing distances for work on the median.

9. Where there is no paved shoulder, the "Narrow" sign (W21-1) may be used instead of the "Shoulder Closed" sign (W21-5a).

SYMBOLS:

- Work Area
- Channelizing Device (See Index 102-600)
- Work Zone Sign
- Lane Identification and Direction of Traffic

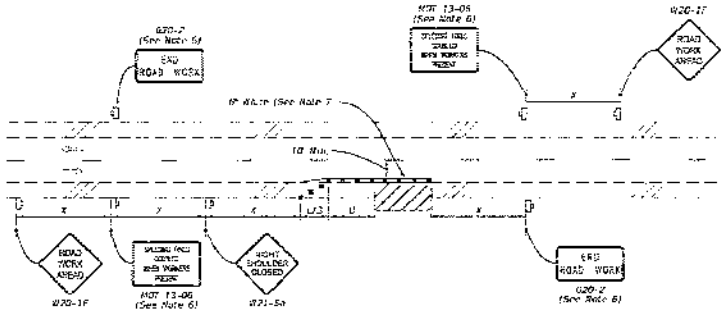

TWO-LANE ROADWAY
SHOULDER WORK LESS THAN 2' FROM THE TRAVELED WAY
WITH WORK ZONE SPEED OF 45 MPH OR LESS

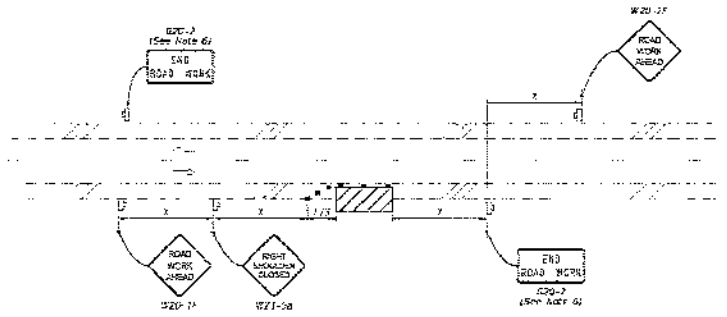

TWO-LANE ROADWAY
SHOULDER WORK BETWEEN 2' AND 15' FROM THE TRAVELED WAY

LAST REVISION	REVISION	DESCRIPTION:	FDOT FY 2025-26 STANDARD PLANS	TWO-LANE AND MULTILANE, WORK ON SHOULDER	INDEX	SHEET
11/01/21					102-602	1 of 2

811

MasTec Communications Group

COMCAST

OUTSIDE PLANT CONSTRUCTION

FIBER OPTIC CABLE ROUTE
PROJECT NAME: FLLCT00P00

DATE	SCALE
01/12/2026	NTS

DESIGNED BY: MASTEC
WORK NUMBER: FLLCT00P00
COUNTY: COLUMBIA
DESIGNED:
DRAWN:
CHECKED:
TWP-SEC-RGE: 3S 15E 26
PROJECT NUMBER: JB0002140492
SHEET TITLE: TRAFFIC CONTROL

SHEET 139 OF 143

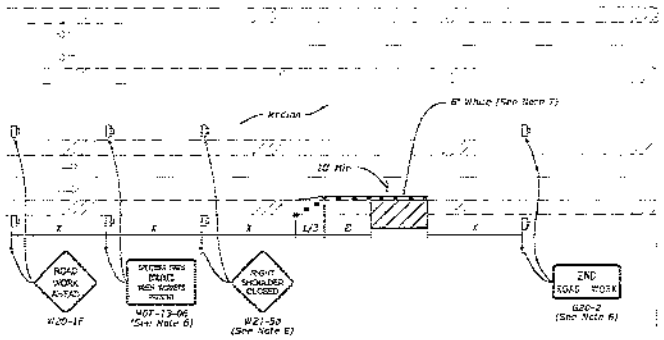

MULTILANE ROADWAY
SHOULDER WORK LESS THAN 2' FROM THE TRAVELED WAY
WITH WORK ZONE SPEED OF 45 MPH OR LESS

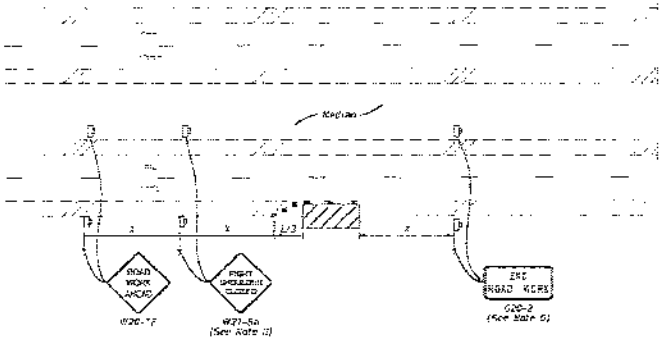

MULTILANE ROADWAY
SHOULDER WORK BETWEEN 2' AND 15' FROM THE TRAVELED WAY

SYMBOLS:

- Work Area
- Channelizing Device (See Index 102-650)
- Work Zone Sign
- Lane Identification and Direction of Traffic

LAST REVISION	REVISION	DESCRIPTION:
11/01/20		

FDOT FY 2025-26 STANDARD PLANS

TWO-LANE AND MULTILANE, WORK ON SHOULDER

INDEX 102-602

SHEET 2 of 2

811

MasTec Communications Group

800 S. DOUGLAS ROAD, 10TH FLOOR
CORAL GABLES, FL 33134
(407) 207-5884

COMCAST
OUTSIDE PLANT CONSTRUCTION

FIBER OPTIC CABLE ROUTE
PROJECT NAME:FLLGT00F03

REVISION #	DATE	DESCRIPTION	BY

DATE: 3/12/2026 NTS
DRAWING BY: MASTEC
ACCT. NUMBER: FLLGT00F00
COUNTY: COLUMBIA
ADDRESS: [illegible]
TOWNSHIP: 3S RANGE: 15E SECTION: 26
CAD FILE NAME: JR0009145497
SHEET TITLE: TRAFFIC CONTROL
SHEET 140 OF 143

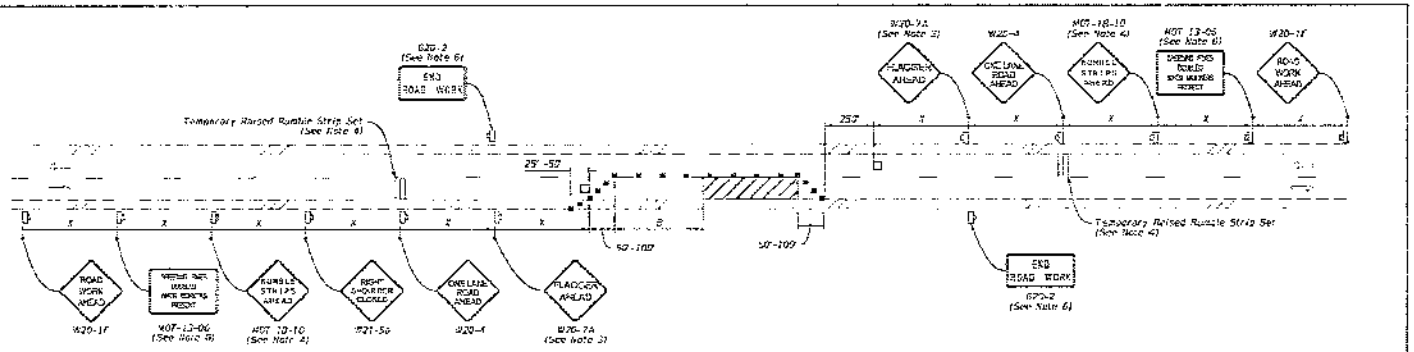

NOTES:

1. This Index applies to Two-Lane, Two-Way Roadways with work within the traveled way.

2. L = Taper Length
   B = Buffer Length
   X = Work Zone Sign Spacing
   See Index 102-600 for "L" "B" "X" and channelizing device spacing values.

3. Optionally, use "Flagger Ahead" sign with Symbol (W20-7) instead of "Flagger Ahead" sign with text (W20-7A).

4. Use temporary raised rumble strips when the existing posted speed is 55 mph or greater and the work duration is greater than 60 minutes. If temporary raised rumble strips are not used, omit "Rumble Strips Ahead" signs (HOT 16-10) and associated work zone sign spacing.

5. Additional one way control may be provided by the following means.
   a. Flag-carrying vehicle
   b. Official vehicle
   c. Pilot vehicles
   d. Traffic signals

   When flaggers are the only means of one-way control, the flaggers must be in sight of each other or in direct communication at all times.

6. The "Speeding Fines Doubled When Workers Present" signs (HOT-13-06) and "End Road Work" signs (G20-2), along with associated work zone sign spacing, may be omitted when the work operation will be in place for 24 hours or less.

7. Automated Flagger Assistance Devices (AFADs) may be used in accordance with Specification Sections 102, 966 and the APL vendor drawings.

8. Railroad Crossings.

   a. If an active railroad crossing is located closer to the Work Area than the queue length plus 200 feet, extend the Buffer Space as shown on Sheet 2.

   b. If the queuing of vehicles across an active railroad crossing cannot be avoided, provide a uniformed traffic control officer or flagger at the highway-rail grade crossing to prevent vehicles from stopping within the highway-rail grade crossing, even if automatic train warning devices are in place.

SYMBOLS:

- Work Area
- Channelizing Device (See Index 102-600)
- Work Zone Sign
- Flagger
- Lane Identification and Direction of Traffic

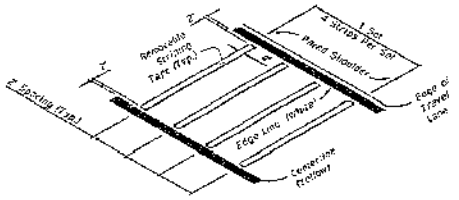

OPTION 1
REMOVABLE STRIPING TYPE

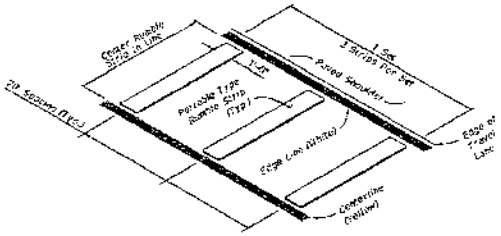

OPTION 2
PORTABLE TYPE

RUMBLE STRIP SETS

LAST REVISION	REVISION	DESCRIPTION:	FDOT	FY 2025-26 STANDARD PLANS	TWO-LANE, TWO-WAY WORK WITHIN THE TRAVEL WAY	INDEX	SHEET
11/01/21						102-603	1 of 2

811

MasTec
Communications Group

8800 S. DOUGLAS ROAD 10TH FLOOR
CORAL GABLES, FL 33156
(407) 001 864

COMCAST
OUTSIDE PLANT CONSTRUCTION
FIBER OPTIC CABLE ROUTE
PROJECT NAME: FLLCTC0P00

REVISION #	DATE	DESCRIPTION	BY

DATE: 07/17/2026 NTS
DESIGNED BY: MASTEC
DRAWN BY: FLLCTC0P00
COUNTY: COLUMBIA
ADDRESS: SW/S OF I-10 (EXIT 96) - LAKE CITY, FL 32055
DISTRICT: 3S
BRANCH: 15E
SECTION: 26
CIRCUIT NUMBER: JB0002146492
SHEET TITLE: TRAFFIC CONTROL

SHEET 141 OF 143

GENERAL NOTES:

1. This Index applies to two-lane, two-way roadways with work within or near the intersection.
2. X = Work Zone Sign Spacing. See Index 102-600 for "X" and channelization device spacing values.
3. Optionally, use "Flagger Ahead" sign with text (W20-7a) instead of "Flagger Ahead" sign with symbol (W20-7).
4. If vehicles in a parking zone block the line of sight to TTC signs, locate and post mount signs in accordance with Index 700-101.
5. If the work area extends across a crosswalk, close the crosswalk in accordance with Index 102-660.
6. For unsignalized intersections, use Temporary Raised Rumble Strips in accordance with Index 102-603. Placement of Rumble Strips and additional signs should begin at FLAGGER sign location.
7. The "End Road Work" signs (G20-2) along with the appropriate work zone sign distances may be omitted when the work zone will be in place for 24 hours or less.
8. As an option to the "STOP" sign (R1-1) and Restricted Left/Right Turning Movement sign (R3-1 or R3-2), the "SIDE ROAD INTERSECTING THE WORK ZONE" flagging operation from Index 102-660 may be used.

SYMBOLS:

- Work Area
- Channelizing Device (See Index 102-600)
- Work Zone Sign
- Type III Barricade
- Stop Bar
- Flagger
- Lane Identification and Direction of Traffic

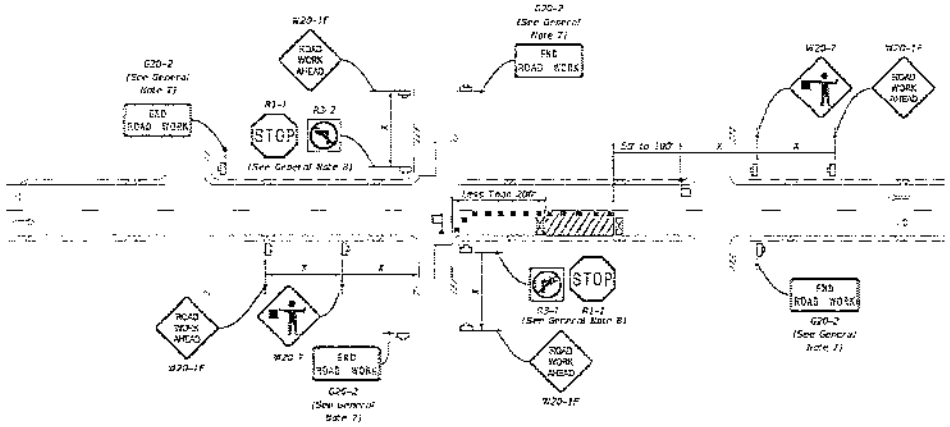

LANE CLOSURE FOR WORK LESS THAN 200' FROM INTERSECTION

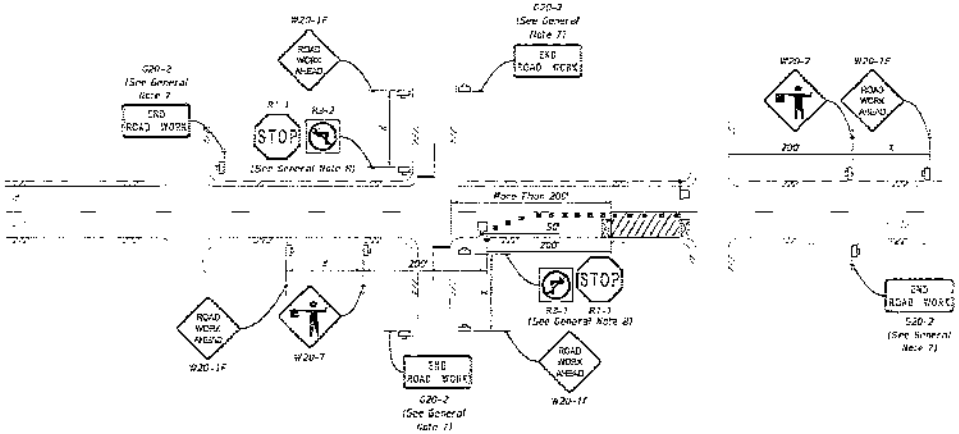

LANE CLOSURE FOR WORK MORE THAN 200' FROM INTERSECTION

LAST REVISION	DESCRIPTION:	FDOT FY 2025-26 STANDARD PLANS	TWO-LANE, TWO-WAY, INTERSECTION WORK	INDEX	SHEET
11/01/22	REVISED			102-604	1 of 2

811 SUNSHINE STATE ONE CALL OF FLORIDA, INC.

MasTec Communications Group
800 S. DOUGLAS ROAD, 10TH FLOOR
CORAL GABLES, FL 33134
(407) 533-2834

COMCAST
OUTSIDE PLANT CONSTRUCTION
FIBER OPTIC CABLE ROUTE
PROJECT NAME:FLCTCOR03

REVISION #	DATE	DESCRIPTION	BY

DATE: 01/12/2026 NTS
DRAWING BY: MASTEC
WORK NUMBER: FLLC1105-00
LOCATION: COLUMBIA
ADDRESS: 4925 W US HWY 90, LAKE CITY, FL 32055
RANGE: 18E TOWNSHIP: 3S SECTION: 26
WORK ORDER NUMBER: J60002*46492
SHEET TITLE: TRAFFIC CONTROL

SHEET 142 OF 143

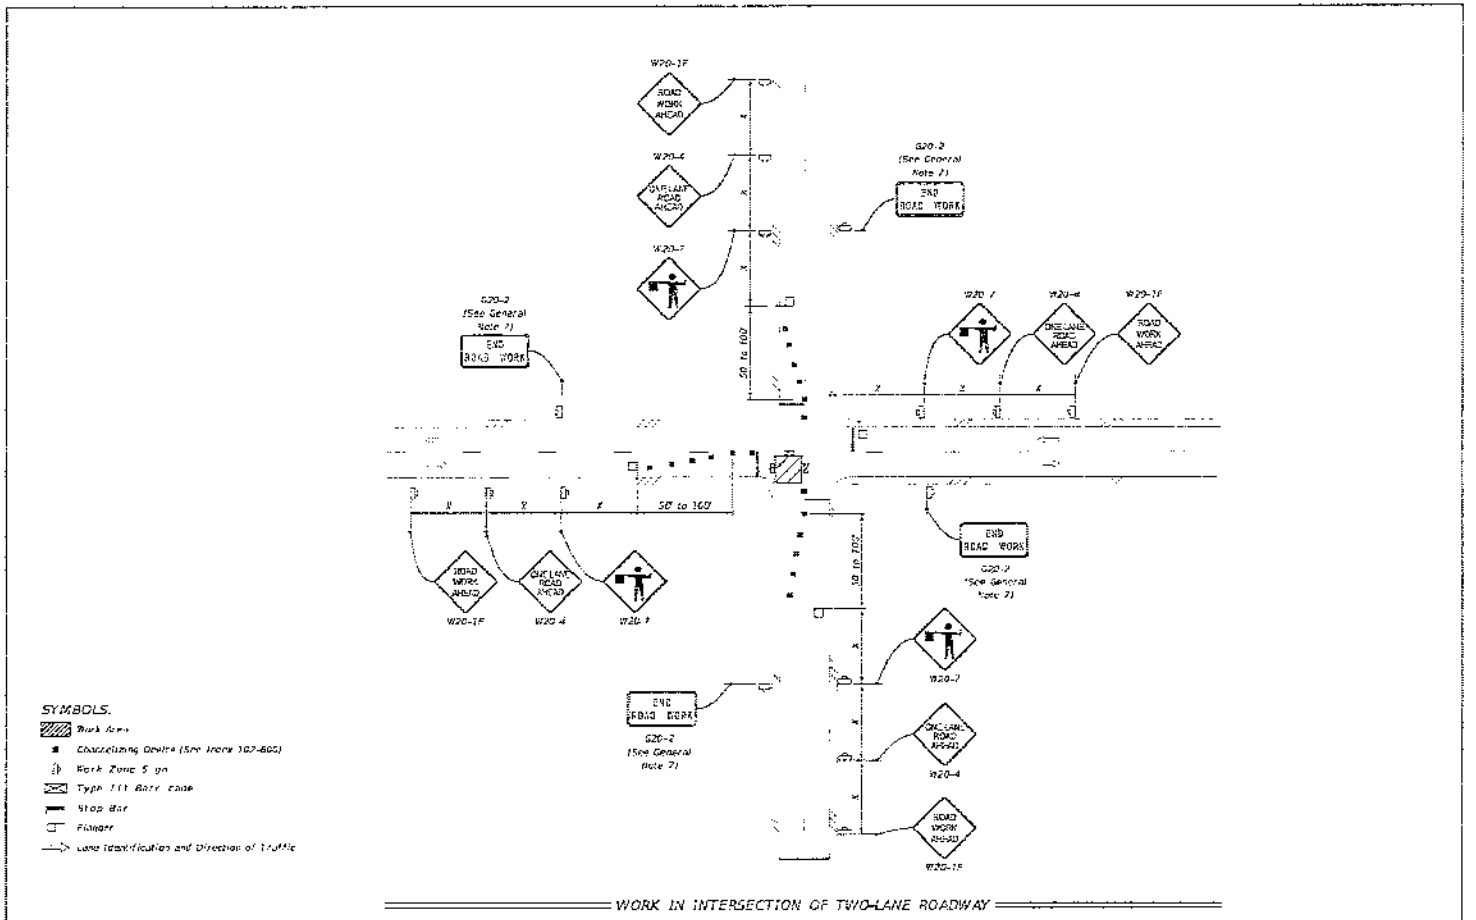

LAST REVISION	DESCRIPTION:	FDOT FY 2025-26 STANDARD PLANS	TWO-LANE, TWO-WAY INTERSECTION WORK	INDEX	SHEET
11/01/22				102-604	2 of 2

811

MasTec Communications Group

500 S. DOUGLAS ROAD 11TH FLOOR
CORAL GABLES, FL 33134
(407) 251-5841

COMCAST
OUTSIDE PLANT CONSTRUCTION

FIBER OPTIC CABLE ROUTE
PROJECT NAME: FLLCT00P00

REVISION
DATE DESCRIPTION BY

DATE: 07/12/2026 NTS
DRAWN BY: MASTEC
PROJECT NUMBER: FLLCT00P00
COUNTY: COLUMBIA
ADDRESS: 1000 W US HWY 90 LAKE CITY FL 32055
VAULT(S): 2S | HAND: 1SE | CONDUIT: 2S
GRID COORDINATE: JB00021/45492
SHEET TITLE: TRAFFIC CONTROL
SHEET 143 OF 143

COLUMBIA COUNTY BOARD OF COUNTY COMMISSIONERS
AGENDA ITEM REQUEST FORM

The Board of County Commissioners meets the 1st and 3rd Thursday of each month in the Columbia County School Board Administrative Complex Auditorium, 372 West Duval Street, Lake City, Florida 32055.
The first meeting of every month is at 9:30AM while the second meeting of every month takes place at 5:30PM.
All agenda items are due in the Board's office one week prior to the meeting date.

Today's Date: 1/27/2026 **Meeting Date:** 2/5/2026

Department: Public Works

1. Nature and purpose of agenda item:

Utility permit from Mastec requesting to install a line at SW Tustenuggee Ave.

2. Recommended Motion/Action:

Approve

3. Fiscal impact on current budget.

This item has no effect on the current budget.

COLUMBIA COUNTY BOARD OF COUNTY COMISSIONERS
UTILITY PERMIT

Date: 01/12/26 Permit No. 250218 County Road 439 SW TUSTENUGGEE AVE LAKE CITY, FL 32025 Section No. _____

Permittee Mastec Network Solutions, on behalf of Comcast Communications

Address 800 S. Douglas Rd, 10th Flr, Coral Gables, FL 33134 Telephone Number 740-630-3243

Requesting permission from Columbia County, Florida, hereinafter called the County, to contract, operate and maintain Proposed aerial/underground fiber optic cable and/or coax installation

FROM: _____ TO: _____

Submitted for the Utility Owner by: RONALD LEWIS, Permit Coordinator *Ronald Lewis* 01/12/2026
Typed Name & Title Signature Date

1. Permittee declares that prior to filing this application it has determined the location of all existing utilities, both aerial and underground and the accurate locations are shown on the plans attached hereto and made a part of this application. Proposed work is within corporate limits of Municipality: YES ( ) NO ( ). If YES: LAKE CITY ( ) FORT WHITE ( ). A letter of notification was mailed on _____ to the following utility owners _____

Locates will be done prior to start of construction

2. The Columbia County Public Works Director shall be notified twenty-four (24) hours prior to starting work and again immediately upon completion of work. The Public Works Director is Kevin Kirby, located at 607 NW Quinten St, Lake City, FL 32025 Telephone Number 386-758-1019. The PERMITTEE's employee responsible for Maintenance of Traffic is Carlos Jimenez _____ Telephone Number 305-206-3406 (This name may be provided at the time of the 24 hour notice to starting work.)

3. This PERMITTEE shall commence actual construction in good faith within 30 days after issuance of permit, and shall be completed within 90 days after permitted work has begun. If the beginning date is more than 60 days from date of permit approval, then PERMITTEE must review the permit with the Columbia County Public Works Director to make sure no changes have occurred in the transportation facility that would affect the permitted construction.

4. The construction and maintenance of such utility shall not interfere with the property and rights of a prior PERMITTEE.

5. It is expressly stipulated that this permit is a license for permissive use only and that the placing of utilities upon public property pursuant to this permit shall not operate to create or vest any property right in said holder.

6. Pursuant to Section 337-403(1), Florida Statutes, whenever necessary for the construction, repair, improvement, maintenance, safe and efficient operation, alteration or relocation of all, or any portion of said transportation facility as determined by the Columbia County Public Works Director and/or County Engineer, any or all utilities and appurtenances authorized hereunder, shall be immediately removed from said transportation facility or reset or

relocated thereon as required by the Columbia County Public Works Director and/or County Engineer and at the expense of the PERMITTEE.

7. In case of non-compliance with the County's requirements in effect as of the approval date of this permit, this permit void and the facility will have to be brought into compliance or removed from the right of way at no cost to the County.

8. It is understood and agreed that the rights and privileges herein set out are granted only to the extent of the County's right, title and interest in the land to b entered upon and used by the PERMITTEE, and the PERMITTEE will, at all times, and to the extent permitted by law, assume all risk of and indemnify, defend, and save harmless Columbia County, Florida from any and all loss, damage, cost or expense arising in any manner on account of the exercise or attempted exercise by said PERMITTEE of the aforesaid right and privileges.

9. During construction, all safety regulations of the County shall be observed and the PERMITTEE must take measures, including pacing and the display of safety devices that may be necessary in order to safely conduct the public through the project area in accordance with the Federal Manual on Uniform Traffic Control Devices, as amended for highways.

10. Should the PERMITTEE be desirous of keeping its utilities in place and out of service, the PERMITTEE, by execution of this permit acknowledges its present and continuing ownership of its utilities located between SW TUSTENUGGEE AVE and SW TUSTENUGGEE AVE within the County's right of way as set forth above. PERMITTEE, as its sole expense, shall promptly remove said out of service utilities whenever Columbia County Public Works Director and/or County Engineer determines said removal is in the public interest.

11. Special instructions: Minimum cover of thirty inches (30") will be required at all locations. Columbia County will not be financially responsible for any damage to facilities with less than thirty inches (30") cover. Cables shall not be located within driveway ditches.

12. Additional Stipulations:

* This permit does not give permission for work outside of Columbia County Right of Way.

Permission must be obtained from land owner to work on private property.

* Contact Ken Sweet (386) 466-8037 before start of work onsite.

It is understand and agreed that commencement by the PERMITTEE is acknowledgment and acceptance of the binding nature of these specialist instructions.

Submitted By: Ronald Lewis
Permittee

Ronald Lewis Sr. Permit Coordinator
Signature and Title

Place Corporate Seal

Attested

Recommended for Approval:

Signature: _____

Title: _____

Date: _____

Approval by Board of County Commissioners, Columbia County, Florida:

YES ( ) NO ( )

Date Approved: _____

Chairman's Signature: _____

COMCAST

MasTec
Communications Group

THE FOLLOWING STANDARD PLANS ARE IN ACCORDANCE WITH THE FLORIDA DEPARTMENT OF TRANSPORTATION 2024-2025
INDEX 102-602, 102-660 & 102-625 AND APPLY TO:
439 SW TUSTENUGGEE AVE, LAKE CITY, FL 32025, USA

GENERAL NOTES:

ALL PROPOSED UNDERGROUND CATV WILL BE BURIED A MINIMUM OF 36" DEEP EXCEPT ROAD BORES 60" DEEP AND DRIVEWAY BORES AT 60" DEEP.

ALL PROPOSED UNDERGROUND CATV ROAD BORES WILL USE CITY APPROVED DIRECTIONAL BORE MACHINE, AS WELL AS COUNTY APPROVED CONDUIT.

ALL PROPOSED CATV ROAD BORES WILL EXTEND A MINIMUM OF 7' BEYOND THE EDGE OF PAVEMENT.

ALL PROPOSED CATV DRIVEWAY BORES WILL EXTEND A MINIMUM OF 6' BEYOND THE EDGE OF PAVEMENT.

ALL PROPOSED BORES WILL BE IN A (4'X4'X4') PIT AND WILL USE 2" HDPE CONDUIT AT 36" DEPTH EXCEPT ROAD BORES AT 60" DEPTH AND DRIVEWAY BORES AT 60" DEPTH USING A 5 1/4" DRILL HEAD.

ALL PROPOSED UNDERGROUND WILL BE 96CT FOC AND WILL BE LASHED TO 0.250" STEEL STRAND CABLE USING 0.125" STANDARD GALVANIZED LASHING WIRE.

ALL PROPOSED AERIAL CATV CROSSING ROAD/WAYS WILL HAVE MINIMUM MID-SPAN HEIGHT OF 18'-0"

ALL PROPOSED AERIAL CATV CROSSING DRIVEWAYS WILL HAVE MINIMUM MID-SPAN HEIGHT OF 18'-0"

ALL PROPOSED VAULTS WILL BE MINIMUM 15 TIER RATE.

LOCATES WILL BE REQUIRED IN ALL PROPOSED UNDERGROUND AREAS AT LEAST 48 HRS PRIOR TO CONSTRUCTION.

NOTIFICATIONS TO ALL UTILITIES INVOLVED WILL BE MADE PRIOR TO CONSTRUCTION.

ALL DISTRIBUTED AREA WITHIN THE RIGHT OF WAY WILL BE RESTORED TO ORIGINAL OR BETTER CONDITION BY GRADING AND RE-SODDING. SOD ALL AREAS DISTURBED BY CONSTRUCTION WITH BERMUDA SOD. "ALL CRACKED SIDEWALK IS TO BE REPLACED FROM JOINT TO JOINT WITHIN 7 DAYS OF WORK COMPLETION."

WORK OPERATIONS ARE TO BE MINDFUL NOT TO DAMAGE THE PAVER SIDEWALK WHEN POSITIONING EQUIPMENT. ANY DAMAGE INCLUDING TRACK MARKS WILL BE REPAIRED OR REPLACED BY THE CONTRACTOR.

CONSTRUCTION NOTES:
IN ORDER TO REDUCE THE DISRUPTION AND COST OF UTILITY DAMAGES OCCURRING IN THE RIGHT-OF-WAY AND EASEMENTS, THE PERMITTEE SHALL PREVENT DAMAGES TO EXISTING UTILITIES CAUSED BY THE WORK THROUGH FIELD VERIFICATION OF THE LOCATION OF THE EXISTING UTILITIES IN CASE OF OPEN EXCAVATION. VERIFICATION MAY BE PERFORMED DURING THE PERMITTEES WORK. IN THE CASE OF DIRECTIONAL DRILLING, VERIFICATION SHALL TAKE PLACE PRIOR TO MOBILIZATION OF THE DRILLING EQUIPMENT.

THE PERMITTEE SHALL VERIFY THE LOCATION OF THE EXISTING UTILITIES AS NEEDED TO AVOID CONTACT WITH DETECTION EQUIPMENT OR OTHER ACCEPTABLE MEANS, SUCH METHODS MAY INCLUDE BUT SHALL NOT BE LIMITED TO-"SOFT DIG"-EQUIPMENT AND GROUND PENETRATION RADAR (GPR). THE EXCAVATOR SHALL BE HELD LIABLE FOR DAMAGES CAUSED TO CITY'S/COUNTIES/STATE INFRASTRURE AND THE EXISTING FACILITIES OF THE OTHER UTILITY COMPANIES.

NO REAMER USED

HAMILTONCOUNTY BACKBONE_SEG 4_UG_COUNTY 2

439 SW TUSTENUGGEE AVE
LAKE CITY, FL 32025, USA

PROPOSED UNDERGROUND FIBER/COAX INSTALLATION

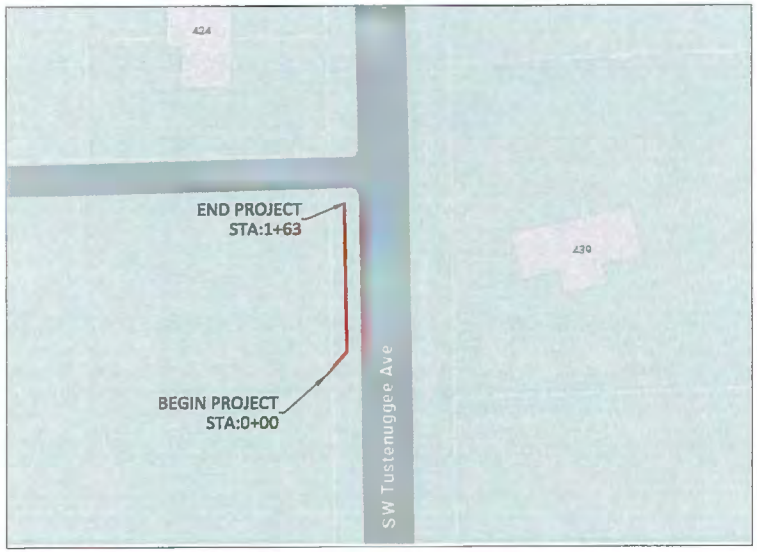

Sunshine811

DIG ALERT
CALL 1 (OR 1 FREE 48 HOURS BEFORE YOU DIG) DIG UNDERGROUND SUNSHINE ALERT 811

811

PE STAMP

123 MAIN STREET
ANYTOWN, FL 12345
(555) 555-5555
JON.DOE@MASTEC.COM

MasTec Communications Group

COMCAST

HAMILTON COUNTY BACKBONE

439 SW TUSTENUGGEE AVE
LAKE CITY, FL 32025, USA
COLUMBIA COUNTY

LATITUDE:	30.1335
LONGITUDE:	-82.6345
TOWNSHIP:	T4S
RANGE:	R17E
SECTION:	S20
QTR SECTION:	TBD

OUTSIDE PLANT CONSTRUCTION

TITLE: FIBER OPTIC CABLE ROUTE
PROJECT NAME: HAMILTON COUNTY BACKBONE

SHEET NAME: COVER SHEET

DATE: 06/11/2025
ENG: MASTEC
DRAWN BY: JD

REVISIONS

REV.	DATE	DESCRIPTION	BY

EXCEPT AS MAY BE OTHERWISE PROVIDED BY CONTRACT THE DRAWINGS AND SPECIFICATIONS AND ALL COPIES THEREOF ARE AND SHALL REMAIN THE PROPERTY OF COMCAST AND SHALL NOT BE USED IN WHOLE OR IN PART FOR ANY PURPOSE WITHOUT THE WRITTEN PERMISSION OF COMCAST.

SHEET: COVER

SCALE

FULL SIZE 22X36 N.T.S.
HALF SIZE 11X17 N.T.S.

SHEET 01 OF 09

JB#: HAMILTON COUNTY BACKBONE

VICINITY MAP

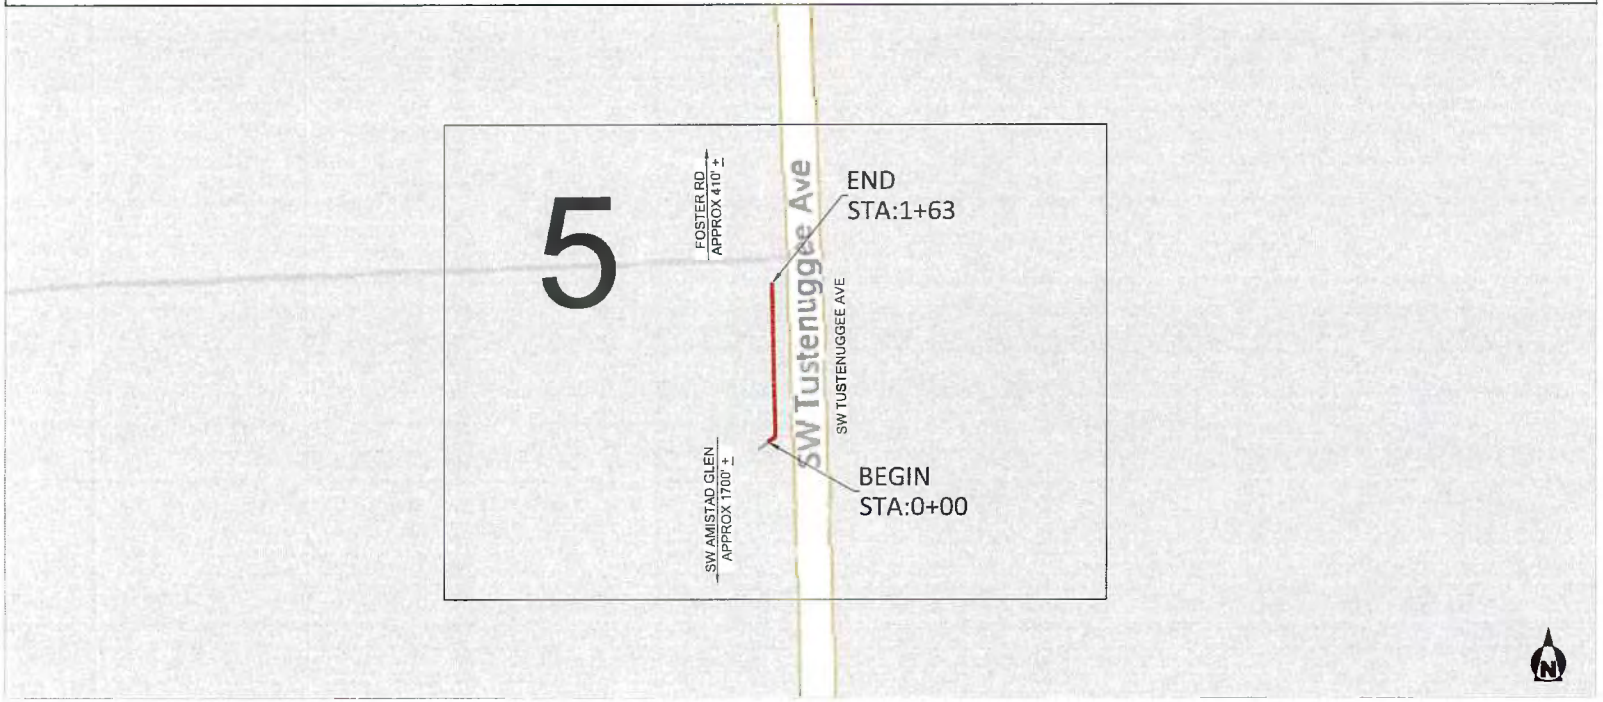

CONTACTS

PERMITTING
JON DOE
123 MAIN STREET
ANYTOWN,FL 12345
MASTEC
(555) 555-5555
JON.DOE@MASTEC.COM

MASTEC COMMUNICATIONS GROUP
JANE DOE
999 ANY STREET
FAKETOWN, FL 12345
MASTEC
(555) 555-5555
JANE DOE@MASTEC.COM

PG#	SHEET INDEX	DESCRIPTION OF WORK	TOTAL
01	COVER SHEET	BORE & PLACE CONDUIT W/96 CT FIBER FROM POLE TO VAULT	163'
02	VICINITY MAP, CONTACTS, & INDEX		
03	GENERAL NOTES		
04	LEGEND		
05	SITE PLAN(S)		
06	SITE PLAN(S) SATELLITE VIEW		
07	TYPICAL DETAILS		
08-09	TRAFFIC CONTROL PLANS		

DIG ALERT
CALL TOLL FREE 48 HOURS (2 WORKING DAYS) BEFORE YOU DIG UNDERGROUND SERVICE ALERT 811
Sunshine811

COMCAST

HAMILTON COUNTY BACKBONE

439 SW TUSTENUGGEE AVE
LAKE CITY, FL 32025, USA
COLUMBIA COUNTY

LATITUDE:	30.1335
LONGITUDE:	-82.6345
TOWNSHIP:	T4S
RANGE:	R17E
SECTION:	S20
QTR SECTION:	TBD

PE STAMP

123 MAIN STREET
ANYTOWN,FL 12345
(555) 555-5555
JON DOE@MASTEC COM

MasTec Communications Group

COMCAST
OUTSIDE PLANT CONSTRUCTION
TITLE: FIBER OPTIC CABLE ROUTE
PROJECT NAME: HAMILTON COUNTY BACKBONE

DATE: 06/11/2025
ENG: MASTEC
DRAWN BY: JD

REVISIONS

REV	DATE	DESCRIPTION	BY

EXCEPT AS MAY BE OTHERWISE PROVIDED BY CONTRACT THESE DRAWINGS AND SPECIFICATIONS SHALL REMAIN THE PROPERTY OF COMCAST. BOTH SHALL BE HELD IN STRICT CONFIDENCE AND SHALL NOT BE REPRODUCED, COPIED, OR USED FOR ANY PURPOSE WITHOUT SPECIFIC WRITTEN PERMISSION.

SHEET NAME: VICINITY MAP
SHEET: VICINITY MAP

SCALE

FULL SIZE 22X36	N.T.S.
HALF SIZE 11X17	N.T.S.

SHEET 02 OF 09
JB# HAMILTON COUNTY BACKBONE

GENERAL NOTES

THE LOCATIONS OF UTILITIES SHOWN ON THESE DRAWINGS ARE ONLY APPROXIMATE. MASTEC HEREBY DISCLAIMS ANY RESPONSIBILITY TO THIRD PARTIES FOR THE ACCURACY OF THIS INFORMATION. PERSONS WORKING IN THE AREA COVERED BY THIS DRAWING MUST CONTACT THE STATEWIDE CALL-BEFORE-YOU-DIG SYSTEM TO ASCERTAIN THE LOCATION OF UNDERGROUND UTILITIES PRIOR TO PERFORMING ANY EXCAVATION.

1. ALL MATERIALS, WORKMANSHIP, AND CONSTRUCTION OF UTILITY IMPROVEMENTS SHALL MEET OR EXCEED SITE WORK STANDARDS AND THE STANDARDS AND SPECIFICATIONS SET FORTH IN THE LOCAL JURISDICTION REGULATIONS AND APPLICABLE STATE AND FEDERAL REGULATIONS. WHERE THERE IS CONFLICT BETWEEN THESE PLANS AND THE SPECIFICATIONS, OR ANY APPLICABLE STANDARDS, THE HIGHER QUALITY STANDARD SHALL APPLY. ALL WORK WITHIN PUBLIC R.O.W. OR EASEMENTS MAY REQUIRE INSPECTED AND APPROVED BY THE LOCAL JURISDICTION INSPECTOR. INSPECTION SERVICES AND CONSTRUCTION CERTIFICATION TO BE PROVIDED BY DESIGNEE OF PROJECT SPONSOR/OWNER.

2. THE CONTRACTOR IS SPECIFICALLY CAUTIONED THAT THE LOCATION AND/OR ELEVATION OF EXISTING UTILITIES, AS SHOWN ON THESE PLANS, IS BASED ON RECORDS OF THE VARIOUS UTILITY COMPANIES, AND WHERE POSSIBLE, MEASUREMENTS TAKEN IN THE FIELD. THE INFORMATION IS NOT TO BE RELIED UPON AS BEING EXACT OR A COMPLETE RECORD OF ALL UTILITIES IN THE WORK AREA. THE CONTRACTOR MUST CALL THE LOCAL UTILITY LOCATION CENTER AT LEAST 48 HOURS BEFORE ANY EXCAVATION TO REQUEST EXACT FIELD LOCATIONS OF EXISTING UTILITIES. THE CONTRACTOR SHALL VERIFY PERTINENT LOCATIONS AND ELEVATIONS, ESPECIALLY AT THE CONNECTION POINTS AND AT POTENTIAL UTILITY CONFLICTS. IT SHALL BE THE RESPONSIBILITY OF THE CONTRACTOR TO RELOCATE ALL EXISTING UTILITIES THAT CONFLICT WITH THE PROPOSED IMPROVEMENTS SHOWN ON THESE PLANS.

3. THE CONTRACTOR SHALL BE RESPONSIBLE FOR OBTAINING ALL NECESSARY PERMITS FROM ALL APPLICABLE AGENCIES. THE CONTRACTOR SHALL NOTIFY THE LOCAL JURISDICTION INSPECTOR AT LEAST 48 HOURS PRIOR TO THE START OF ANY EARTH DISRUPTING ACTIVITY OR CONSTRUCTION ON ANY AND ALL PUBLIC IMPROVEMENTS IF REQUIRED.

4. THE CONTRACTOR SHALL COORDINATE AND COOPERATE WITH THE LOCAL JURISDICTION AND ALL UTILITY COMPANIES WITH REGARD TO RELOCATIONS OR ADJUSTMENTS OF EXISTING UTILITIES DURING CONSTRUCTION, TO ASSURE THAT THE WORK IS ACCOMPLISHED IN A TIMELY FASHION, AND WITH A MINIMUM DISRUPTION OF SERVICES. THE CONTRACTOR SHALL BE RESPONSIBLE FOR CONTACTING ALL PARTIES AFFECTED BY ANY DISRUPTION OF ANY UTILITY SERVICE.

5. THE CONTRACTOR SHALL HAVE ONE (1) SIGNED COPY OF THE APPROVE PLANS, ONE (1) COPY OF THE APPROPRIATE STANDARDS AND SPECIFICATIONS, AND ONE (1) COPY OF ANY PERMITS AND EXTENSION AGREEMENTS NEEDED FOR THE JOB ON-SITE AT ALL TIMES.

6. THE CONTRACTOR SHALL BE RESPONSIBLE FOR ALL ASPECTS OF SAFETY INCLUDING, BUT NOT LIMITED TO: EXCAVATION, TRENCHING, SHORING, TRAFFIC CONTROL, AND SECURITY.

7. IF, DURING THE CONSTRUCTION PROCESS, CONDITIONS ARE ENCOUNTERED BY THE CONTRACTOR, HIS SUBCONTRACTORS, OR OTHER AFFECTED PARTIES WHICH COULD INDICATE A SITUATION THAT IS NOT IDENTIFIED IN THE PLANS OR SPECIFICATIONS, THE CONTRACTOR SHALL CONTACT THE ENGINEER IMMEDIATELY.

8. ALL REFERENCES TO ANY PUBLISHED STANDARDS SHALL REFER TO THE LATEST REVISION OF SAID STANDARD, UNLESS SPECIFICALLY STATED OTHERWISE.

9. FOR WORK AFFECTING PUBLIC ROADWAYS OR IF REQUIRED BY THE LOCAL JURISDICTION, THE CONTRACTOR SHALL SUBMIT A TRAFFIC CONTROL AND PHASING PLAN IN ACCORDANCE WITH M.U.T.C.D. FOR APPROVAL. PRIOR TO ANY CONSTRUCTION ACTIVITIES WITHIN OR AFFECTING THE RIGHT-OF-WAY, THE CONTRACTOR SHALL BE RESPONSIBLE FOR PROVIDING ANY AND ALL TRAFFIC CONTROL DEVICES AS MAY BE REQUIRED BY SAID PLANS. PRIOR TO INSTALLATION A PRECONSTRUCTION CONFERENCE SHALL BE HELD WITH LOCAL JURISDICTION.

10. THE CONTRACTOR IS RESPONSIBLE FOR PROVIDING ALL LABOR AND MATERIALS NECESSARY FOR THE COMPLETION OF THE INTENDED IMPROVEMENTS SHOWN ON THESE DRAWINGS OR DESIGNATED TO BE PROVIDED, INSTALLED, CONSTRUCTED, REMOVED, OR RELOCATED UNLESS SPECIFICALLY NOTED OTHERWISE.

11. PER AGENCY STANDARDS, THE CONTRACTOR SHALL BE RESPONSIBLE FOR KEEPING ROADWAYS FREE AND CLEAR OF ALL CONSTRUCTION DEBRIS AND DIRT TRACKED FROM THE SITE.

12. THE CONTRACTOR SHALL BE RESPONSIBLE FOR RECORDING RECORD INFORMATION ON A SET OF RECORD DRAWINGS KEPT AT THE CONSTRUCTION SITE AND AVAILABLE TO THE LOCAL JURISDICTION INSPECTOR AT ALL TIMES.

13. DIMENSIONS FOR LAYOUT AND CONSTRUCTION ARE NOT TO BE SCALED FROM ANY DRAWING. FOR ADDITIONAL INFORMATION CONTACT THE ENGINEER FOR CLARIFICATION AND NOTE ON THE RECORD DRAWINGS.

14. ALL EROSION AND SEDIMENT CONTROL (E.S.C.) MEASURES SHALL BE INSTALLED AT THE LIMITS OF CONSTRUCTION PRIOR TO GROUND DISTURBING ACTIVITIES. ALL E.S.C. MEASURES SHALL BE MAINTAINED IN GOOD REPAIR BY THE CONTRACTOR UNTIL SUCH TIME AS THE ENTIRE DISTURBED AREAS ARE STABILIZED WITH HARD SURFACE OR LANDSCAPING.

15. ALL WORK WITHIN THE PUBLIC RIGHT-OF-WAY IS SUBJECT TO THE JURISDICTION OF THE LOCAL JURISDICTION ENGINEERING DEPARTMENT STANDARD DETAILS AND SPECIFICATIONS.

16. ALL CONSTRUCTION OPERATIONS, INCLUDING THE WARMING UP, REPAIR, ARRIVAL, DEPARTURE OR RUNNING OF TRUCKS, EARTH MOVING EQUIPMENT, CONSTRUCTION EQUIPMENT AND ANY OTHER ASSOCIATED EQUIPMENT SHALL GENERALLY BE LIMITED TO THE TIME PERIOD APPROVED BY THE LOCAL JURISDICTION.

17. CALL THE "CALL BEFORE YOU DIG" NUMBER 48 HOURS IN ADVANCE OF DIGGING AT 8.1.1.

COMCAST

DIG ALERT
CALL TOLL FREE 48 HOURS BEFORE YOU DIG UNDERGROUND SERVICE ALERT 811

Call Before You Dig 811

HAMILTON COUNTY BACKBONE

439 SW TUSTENUGGEE AVE
LAKE CITY, FL 32025, USA
COLUMBIA COUNTY

LATITUDE:	30.1335
LONGITUDE:	-82.6345
TOWNSHIP:	T4S
RANGE:	R17E
SECTION:	S20
QTR SECTION:	TBD

PE STAMP

123 MAIN STREET
ANYTOWN,FL 12345
(555) 555-5555
JON DOE@MASTEC COM

MasTec Communications Group

COMCAST
OUTSIDE PLANT CONSTRUCTION
TITLE: FIBER OPTIC CABLE ROUTE
PROJECT NAME: HAMILTON COUNTY BACKBONE

SHEET NAME: GENERAL NOTES

DATE: 06/11/2025
ENG: MASTEC
DRAWN BY: JD

REVISIONS

REV	DATE	DESCRIPTION	BY

EXCEPT AS MAY BE OTHERWISE PROVIDED BY CONTRACT THESE DRAWINGS AND SPECIFICATIONS SHALL REMAIN THE PROPERTY OF COMCAST. NON-INFRINGEMENT IS STRICTLY CONTRACTED AND SHALL NOT BE REPRODUCED, COPIED, OR USED FOR ANY PURPOSE WITHOUT WRITTEN PERMISSION.

SHEET: GENERAL NOTES

SCALE

FULL SIZE 22X36	N.T.S.
HALF SIZE 11X17	N.T.S.

SHEET 03 OF 09

JB#: HAMILTON COUNTY BACKBONE

LEGEND

PROPOSED

- PROPOSED AERIAL OVERLASH
- DIRECT BORE
- TRENCH
- PROOF/PULL
- PROPOSED AERIAL STRAND

BASE LAYERS

- DITCH LINE
- EDGE OF PAVEMENT
- FACE OF CURB
- FENCE
- GUARDRAIL
- LIP OF GUTTER
- PROPERTY LINE
- RAILROAD
- RIGHT OF WAY
- CENTER LINE
- BUILDING OUTLINE
- FOG LINE
- SIDEWALK LINE

EXISTING UTILITIES

- TELECOMMUNICATION
- ELECTRICAL
- GAS LINE
- RECYCLED WATER
- SANITARY SEWER
- STORM DRAIN
- WATER

PROPOSED SYMBOLS

- PROPOSED MANHOLE
- PROPOSED VAULT
- PROPOSED PEDESTAL
- PROPOSED AERIAL STORAGE
- PROPOSED SIDEWALK ANCHOR & GUY
- PROPOSED RISER
- POTHOLE
- BORE PIT
- SPLICE CASE

EXISTING COMCAST SYMBOLS

- EXISTING COMCAST MANHOLE
- EXISTING COMCAST VAULT
- EXISTING COMCAST PED
- EXISTING COMCAST SPLICE
- EXISTING COMCAST ANCHOR
- EXISTING COMCAST GUY
- EXISTING COMCAST SIDEWALK ANCHOR & GUY
- EXISTING COMCAST POLE W/ NEW RISER
- EXISTING AERIAL STORAGE

EXISTING UTILITIES SYMBOLS

- POWER PEDESTAL
- POWER HANDHOLE
- POWER MANHOLE
- POWER CABINET
- POWER VAULT
- POWER UNKNOWN
- POWER POLE
- STREET LIGHT POLE
- STREET LIGHT HANDHOLE
- TRAFFIC SIGNAL HANDHOLE
- TRAFFIC SIGNAL VAULT
- TRAFFIC SIGNAL MANHOLE
- TRAFFIC CABINET
- TRAFFIC SIGNAL POLE
- TRAFFIC SIGNAL PEDESTAL
- CATV MANHOLE
- CATV HANDHOLE
- CATV PEDESTAL
- TELECOM MANHOLE
- TELECOM HANDHOLE
- TELECOM HANDHOLE
- TELECOM CABINET
- POWER ANCHOR
- POWER GUY
- POWER SIDEWALK GUY
- PEDESTAL (UNKNOWN UTILITY)
- WATER SAMPLING STATION
- OTHER UNKNOWN
- SEWER VALVE
- SEWER VAULT
- SEWER UNKNOWN
- STORM DRAIN VAULT
- STORM ACCESS POINT
- TELECOM PEDESTAL
- TELECOM POLE
- SEWER MANHOLE
- SEWER CLEANOUT
- SEWER CATCH BASIN
- STORM CATCH BASIN
- STORM MANHOLE
- STORM DRAIN UNKNOWN
- STORM CLEANOUT
- STORM DRAIN VALVE
- WATER VALVE
- WATER METER
- WATER RESERVOIR
- WATER MANHOLE
- WATER VAULT
- WATER UNKNOWN
- WATER WELL
- MANHOLE (UNKNOWN UTILITY)
- WATER PUMP
- TEST VALVE
- FIRE HYDRANT
- GAS METER
- GAS VALVE
- GAS MANHOLE
- GAS TEST POINT
- TRAFFIC LOOP DETECTOR
- TRAFFIC DETECTOR
- BOLLARD
- SIGN POST
- PARKING METER
- CULVERT
- ADA RAMP
- ADA RAMP COMPLIANCE
- SUB STATION
- BUS STOP — TRANSIT STOP
- TREE

COMCAST

HAMILTON COUNTY BACKBONE

439 SW TUSTENUGGEE AVE
LAKE CITY, FL 32025, USA
COLUMBIA COUNTY

LATITUDE:	30.1335
LONGITUDE:	-82.6345
TOWNSHIP:	T4S
RANGE:	R17E
SECTION:	S20
QTR SECTION:	TBD

PE STAMP

DIG ALERT — CALL TOLL FREE 48 HOURS BEFORE YOU DIG FOR DIG UNDERGROUND SERVICE ALERT 811

123 MAIN STREET
ANYTOWN, FL 12345
(555) 555-5555
JON DOE@MASTEC.COM

MasTec Communications Group

COMCAST

OUTSIDE PLANT CONSTRUCTION

TITLE: FIBER OPTIC CABLE ROUTE
PROJECT NAME: HAMILTON COUNTY BACKBONE

DATE:	06/11/2025
ENG:	MASTEC
DRAWN BY:	JD

REVISIONS

REV	DATE	DESCRIPTION	BY

DRAWINGS MAY BE CHANGED OR REVISED BY CONTRACTOR. THESE DRAWINGS AND SPECIFICATIONS SHALL REMAIN THE PROPERTY OF COMCAST. THEY BEING LOANED IN STRICT CONFIDENCE AND SHALL NOT BE REPRODUCED, COPIED, OR USED FOR ANY PURPOSE WITHOUT SPECIFIC WRITTEN PERMISSION.

SHEET NAME: LEGEND

SHEET	SCALE
LEGEND	FULL SIZE 22X36 N.T.S
	HALF SIZE 11X17 N.T.S.
	SHEET 04 OF 09
	JB#: HAMILTON COUNTY BACKBONE

SITE PLAN	SHEET NAME: SITE PLAN	MasTec Communications Group 123 MAIN STREET ANYTOWN, FL 12345 (555) 555-5555 JON DOE@MASTEC COM	Sunshine 811	DIG ALERT CALL TOLL FREE #8 HOURS BEFORE YOU DIG UNDERGROUND SERVICE ALERT 811	COMCAST
SHEET:		COMCAST OUTSIDE PLANT CONSTRUCTION TITLE: FIBER OPTIC CABLE ROUTE PROJECT NAME: HAMILTON COUNTY BACKBONE		PE STAMP	439 SW TUSTENUGGEE AVE LAKE CITY, FL 32025, USA COLUMBIA COUNTY LATITUDE: 30.1335 LONGITUDE: -82.6345 TOWNSHIP: T4S RANGE: R17E SECTION: S20 QTR SECTION: TBD HAMILTON COUNTY BACKBONE
SCALE FULL SIZE 22X36 N.T.S HALF SIZE 11X17 N.T.S	REVISIONS REV / DATE / DESCRIPTION / BY	DATE: 06/11/2025 ENG: MASTEC DRAWN BY: JD			
SHEET 05 OF 09 JB# HAMILTON COUNTY BACKBONE					

SITE PLAN	SHEET	SHEET NAME: SITE PLAN	MasTec Communications Group	123 MAIN STREET ANYTOWN,FL 12345 (555) 555-5555 JON DOE@MASTEC COM	Sunshine811 DIG ALERT CALL TOLL FREE 48 HOURS BEFORE YOU DIG UNDERGROUND SERVICE ALERT 811	N
	SCALE	FULL SIZE 22X36 N.T.S HALF SIZE 11X17 N.T.S	COMCAST OUTSIDE PLANT CONSTRUCTION			COMCAST
	SHEET	SHEET 06 OF 09	TITLE: FIBER OPTIC CABLE ROUTE PROJECT NAME: HAMILTON COUNTY BACKBONE			
	JB#	JB# HAMILTON COUNTY BACKBONE				

REV	DATE	DESCRIPTION	BY

DATE: 08/11/2025
ENG: MASTEC
DRAWN BY: JD
REVISIONS

439 SW TUSTENUGGEE AVE
LAKE CITY, FL 32025, USA
COLUMBIA COUNTY
LATITUDE: 30.1335
LONGITUDE: -82.6345
TOWNSHIP T4S
RANGE: R17E
SECTION S20
QTR SECTION: TBD
PE STAMP

HAMILTON COUNTY BACKBONE

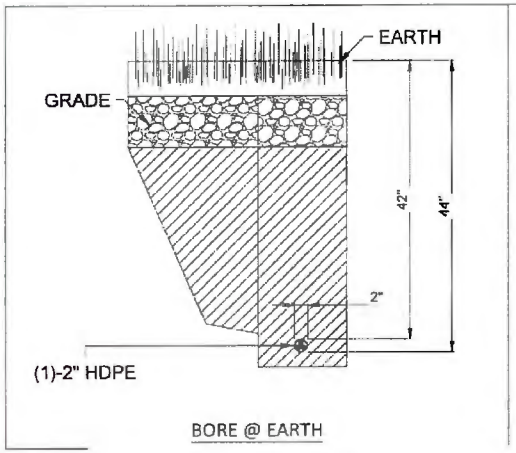

BORE @ EARTH

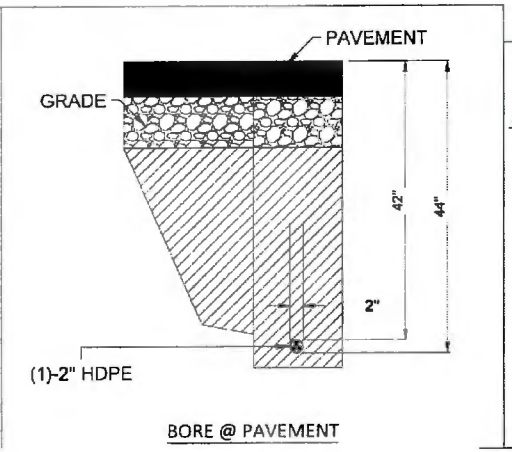

BORE @ PAVEMENT

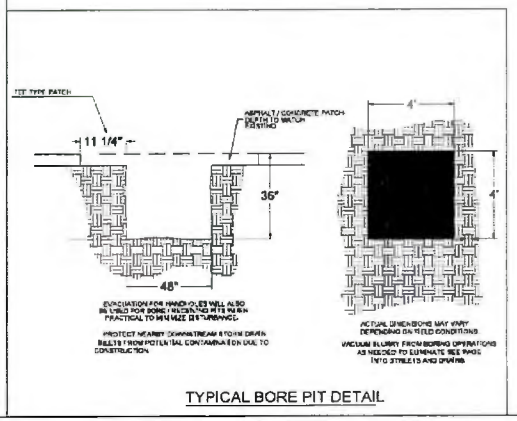

TYPICAL BORE PIT DETAIL

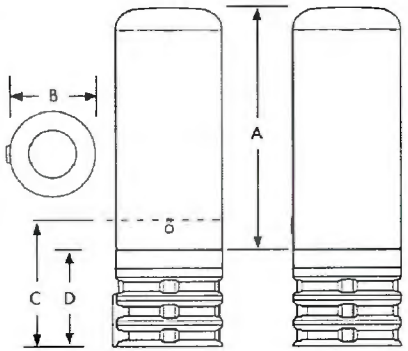

	A	B	C	D
CPH 911	13.0" (330mm)	9.5" (240mm)	14.5" (370mm)	10.5" (265mm)
CPH 920	22.0" (560mm)	9.5" (240mm)	14.5" (370mm)	10.5" (265mm)
CPH 1022	24.0" (610mm)	10.75" (275mm)	14.5" (370mm)	10.5" (265mm)

Note: Dimensions in inches (mm)

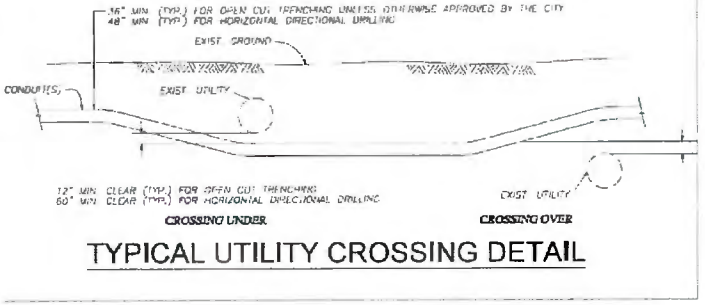

TYPICAL UTILITY CROSSING DETAIL

COMCAST

HAMILTON COUNTY BACKBONE

439 SW TUSTENUGGEE AVE
LAKE CITY, FL 32025, USA
COLUMBIA COUNTY

LATITUDE:	30.1335
LONGITUDE:	-82.6345
TOWNSHIP:	T4S
RANGE:	R17E
SECTION:	S20
QTR SECTION:	TBD

PE STAMP

DIG ALERT
CALL TOLL FREE 48 HOURS BEFORE YOU DIG UNDERGROUND
SUNSHINE ALERT 811

Sunshine811

123 MAIN STREET
ANYTOWN FL 12345
(555) 555-5555
JON.DOE@MASTEC.COM

MasTec Communications Group

COMCAST
OUTSIDE PLANT CONSTRUCTION

TITLE: FIBER OPTIC CABLE ROUTE
PROJECT NAME: HAMILTON COUNTY BACKBONE

SHEET NAME: TYPICAL UG DETAILS

DATE:	06/11/2025
ENG:	MASTEC
DRAWN BY:	JD

REVISIONS

REV	DATE	DESCRIPTION	BY

SHEET: UG DETAILS

SCALE

FULL SIZE 22X36	N.T.S.
HALF SIZE 11X17	N.T.S.

SHEET 07 OF 09

JB#: HAMILTON COUNTY BACKBONE

NOTE:

1. This Index applies to Two-Lane, Two-Way and Multilane Roadways, including Medians of divided roadways, with work on the shoulder.

2. L = Taper Length
   X = Work Zone Sign Spacing
   B = Buffer Length
   See Index 102-600 for "L", "X", "B", and channelizing device spacing values.

3. Where work activities are between 2' and 15' from the edge of traveled way, the Engineer may omit signs and channelizing devices for work operations 60 minutes or less.

4. When four or more work vehicles enter the through traffic lanes in a one hour period (excluding establishing and terminating the work area), use a flagger or lane closure to accommodate work vehicle ingress and egress.

5. For work less than 2' from the traveled way and work zone speed is greater than 45 MPH, use a lane closure.

6. The "Speeding Fines Doubled When Workers Present" signs (MDT-13-06) and "End Road Work" Signs (G20-2) along with the associated work zone sign spacing distances may be omitted when the work operation is in place for 24 hours or less.

7. Temporary pavement markings may be omitted when the work operation is in place for 3 days or less.

8. Omit "Shoulder Closed" signs (W21-5a) along with associated work zone sign spacing distances for work on the median.

9. When there is no paved shoulder, the "Worker" sign (W21-1) may be used instead of the "Shoulder Closed" sign (W21-5a).

SYMBOLS:

- Work Area
- Channelizing Device (See Index 102-600)
- Work Zone Sign
- Lane Identification and Direction of Traffic

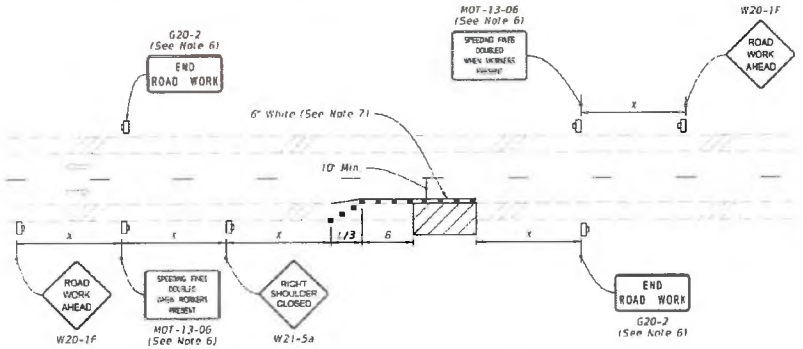

TWO-LANE ROADWAY
SHOULDER WORK LESS THAN 2' FROM THE TRAVELED WAY
WITH WORK ZONE SPEED OF 45 MPH OR LESS

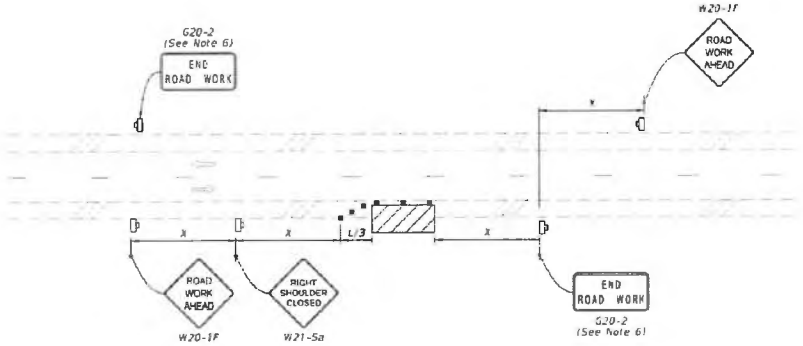

TWO-LANE ROADWAY
SHOULDER WORK BETWEEN 2' AND 15' FROM THE TRAVELED WAY

LAST REVISION	REVISION	DESCRIPTION	FDOT	FY 2024-25 STANDARD PLANS	TWO-LANE AND MULTILANE, WORK ON SHOULDER	INDEX	SHEET
11/01/21						102-602	1 of 2

COMCAST
HAMILTON COUNTY BACKBONE
439 SW TUSTENUGGEE AVE
LAKE CITY, FL 32025, USA
COLUMBIA COUNTY
LATITUDE: 30.1335
LONGITUDE: -82.6345
TOWNSHIP: T4S
RANGE: R17E
SECTION: S20
QTR SECTION: TBD
PE STAMP

DIG ALERT
CALL 1(811) FREE 48 HOURS BEFORE YOU DIG UNDERGROUND SERVICE ALERT 811
Sunshine 811

123 MAIN STREET
ANYTOWN,FL 12345
(555) 555-5555
JON.DOE@MASTEC.COM
MasTec Communications Group

COMCAST
OUTSIDE PLANT CONSTRUCTION
TITLE: FIBER OPTIC CABLE ROUTE
PROJECT NAME: HAMILTON COUNTY BACKBONE

DATE: 06/11/2025
ENG: MASTEC
DRAWN BY: JD

REVISIONS

REV	DATE	DESCRIPTION	BY

EXCEPT AS MAY BE OTHERWISE PROVIDED BY CONTRACT THESE DRAWINGS AND SPECIFICATIONS SHALL REMAIN THE PROPERTY OF COMCAST SUCH RIGHTS ISSUED IN STRICT CONFIDENCE AND SHALL NOT BE REPRODUCED COPIED OR USED FOR ANY PURPOSE WHATSOEVER WITHOUT SPECIFIC WRITTEN PERMISSION.

SHEET NAME: TRAFFIC CONTROL
SHEET: TYP TCP/MOT

SCALE
FULL SIZE 22X36 N.T.S.
HALF SIZE 11X17 N.T.S.
SHEET 08 OF 09
JB#: HAMILTON COUNTY BACKBONE

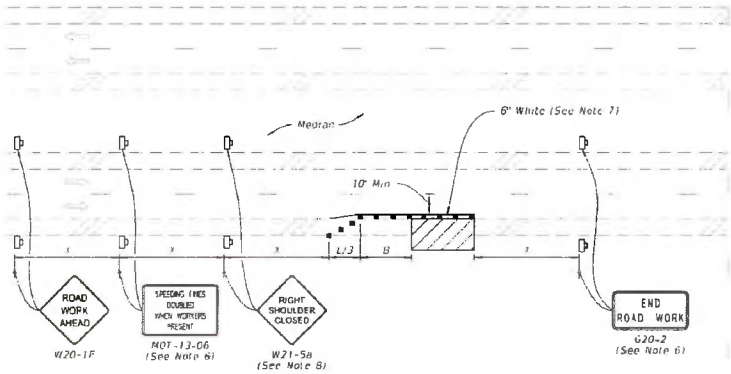

MULTILANE ROADWAY
SHOULDER WORK LESS THAN 2' FROM THE TRAVELED WAY
WITH WORK ZONE SPEED OF 45 MPH OR LESS

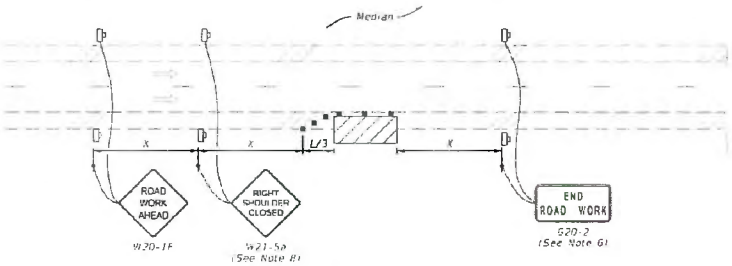

MULTILANE ROADWAY
SHOULDER WORK BETWEEN 2' AND 15' FROM THE TRAVELED WAY

SYMBOLS:
- Work Area
- Channelizing Device (See Index 102-600)
- Work Zone Sign
- Lane Identification and Direction of Traffic

LAST REVISION	REVISION	DESCRIPTION	FDOT	FY 2024-25 STANDARD PLANS	TWO-LANE AND MULTILANE, WORK ON SHOULDER	INDEX	SHEET
11/01/20						102-602	2 of 2

COMCAST

HAMILTON COUNTY BACKBONE

439 SW TUSTENUGGEE AVE
LAKE CITY, FL 32025, USA
COLUMBIA COUNTY

LATITUDE:	30.1335
LONGITUDE:	-82.6345
TOWNSHIP:	T4S
RANGE:	R17E
SECTION:	S20
QTR SECTION:	TBD

PE STAMP

DIG ALERT
CALL TOLL FREE 48 HOURS BEFORE YOU DIG UNDERGROUND SPRING ALERT 811

Sunshine811

123 MAIN STREET
ANYTOWN,FL 12345
(555) 555-5555
JON.DOE@MASTEC.COM

MasTec Communications Group

COMCAST

OUTSIDE PLANT CONSTRUCTION

TITLE: FIBER OPTIC CABLE ROUTE
PROJECT NAME: HAMILTON COUNTY BACKBONE

SHEET NAME: TRAFFIC CONTROL

DATE:	06/11/2025
ENG:	MASTEC
DRAWN BY:	JD

REVISIONS

REV	DATE	DESCRIPTION	BY

EXCEPT AS MAY BE OTHERWISE EXPRESSLY PROVIDED IN WRITING BY THE OWNER AND ITS AFFILIATES, ALL RIGHTS, TITLE AND INTEREST IN AND TO THESE PLANS AND DESIGNS, INCLUDING ALL INTELLECTUAL PROPERTY RIGHTS THEREIN, ARE AND SHALL REMAIN THE PROPERTY OF COMCAST AND ITS AFFILIATES. THESE PLANS AND DESIGNS SHALL NOT BE REPRODUCED, CHANGED, OR USED FOR ANY PURPOSE WHATSOEVER, NOR SHALL THEY BE ASSIGNED TO ANY THIRD PARTY, WITHOUT THE PRIOR EXPRESS WRITTEN PERMISSION OF COMCAST AND ITS AFFILIATES.

SHEET	SCALE
TYP. TCP/MOT	FULL SIZE 22X36 N.T.S
	HALF SIZE 11X17 N.T.S
	SHEET 09 OF 09
	JB#: HAMILTON COUNTY BACKBONE

COLUMBIA COUNTY BOARD OF COUNTY COMMISSIONERS
AGENDA ITEM REQUEST FORM

The Board of County Commissioners meets the 1st and 3rd Thursday of each month in the Columbia County School Board Administrative Complex Auditorium, 372 West Duval Street, Lake City, Florida 32055.
The first meeting of every month is at 9:30AM while the second meeting of every month takes place at 5:30PM.
All agenda items are due in the Board's office one week prior to the meeting date.

Today's Date: 1/20/2026 **Meeting Date:** 2/5/2026

Department: Tourist Development

1. Nature and purpose of agenda item:

In December, the Town of Fort White selected Councilwoman Kathryn Terry to represent the town on the Tourist Development Council and the City of Lake City selected Councilman Ricky Jernigan to represent the city on the Tourist Development Council for the 2026 term.

2. Recommended Motion/Action:

Approve the appointments of Kathryn Terry and Ricky Jernigan to the Tourist Development Council for the 2026 term.

3. Fiscal impact on current budget.

This item has no effect on the current budget.

Columbia County Tourist Development Council
971 WEST DUVAL STREET • SUITE 145 • LAKE CITY • FLORIDA • 32055
PH: 386.758.1312

Memorandum

Date: January 16, 2026

To: David Kraus, County Manager

From: Kilee Mathis, Office Manager KM

Re: Tourist Development Council Appointments – Kathryn Terry and Ricky Jernigan

Tourist Development staff requests the Board of County Commissioners appoint Kathryn Terry, Town of Ft. White District 1 Councilwoman, and Ricky Jernigan, City of Lake City District 14 Councilman.

This request will fulfill Tourist Development Council 2026 appointments per Florida Statute 125.0104 Section 4(e), which states, "*Two members of the council shall be elected municipal officials, at least one of whom shall be from the most populous municipality in the county or sub county special taxing district in which the tax is levied.*"

COLUMBIA COUNTY BOARD OF COUNTY COMMISSIONERS
AGENDA ITEM REQUEST FORM

The Board of County Commissioners meets the 1st and 3rd Thursday of each month in the Columbia County School Board Administrative Complex Auditorium, 372 West Duval Street, Lake City, Florida 32055. The first meeting of every month is at 9:30AM while the second meeting of every month takes place at 5:30PM. All agenda items are due in the Board's office one week prior to the meeting date.

Today's Date: 1/29/2026 **Meeting Date:** 2/5/2026

Department: Zoning Department

1. Nature and purpose of agenda item:

David Eugene Hall is requesting a Special Family Lot Permit (SFLP260107) to deed 1 acre to his son, David Erin Hall.

2. Recommended Motion/Action:

Approve SFLP260107

3. Fiscal impact on current budget.

This item has no effect on the current budget.

74972

Columbia County
Gateway to Florida

FOR PLANNING USE ONLY	
Application # SFLP	260107
Application Fee $50.00	CASH
Receipt No.	772555
Filing Date	1-28-2026
Completeness Date	

Special Family Lot Permit Application

A. PROJECT INFORMATION

1. Title Holder's Name: David E Hall
2. Address of Subject Property: Fort White FL 32038
3. Parcel ID Number(s): 09-7S-16-04163-002
4. Future Land Use Map Designation: ____
5. Zoning Designation: Residential
6. Acreage of Parent Parcel: 29 acres
7. Acreage of Property to be Deeded to Immediate Family Member: 1 acre
8. Existing Use of Property: Vacant / agriculture
9. Proposed use of Property: Shed with power
10. Name of Immediate Family Member for which Special Family Lot is to be Granted: David E Hall

PLEASE NOTE: Immediate family member must be a parent, grandparent, adopted parent, stepparent, sibling, child, adopted child, stepchild, or grandchild of the person who is conveying the parcel to said individual.

B. APPLICANT INFORMATION

1. Applicant Status ☑ Owner (title holder) ☐ Agent
2. Name of Applicant(s): David E Hall Title: ____
   Company name (if applicable): ____
   Mailing Address: 254 SE Aries PL
   City: Fort White State: FL Zip: 32038
   Telephone: (386) 288-9340 Fax: (___)___ Email: Erin72Hall@gmail.com

   PLEASE NOTE: Florida has a very broad public records law. Most written communications to or from government officials regarding government business is subject to public records requests. Your e-mail address and communications may be subject to public disclosure.
3. If the applicant is agent for the property owner*.
   Property Owner Name (title holder): ____
   Mailing Address: ____
   City: ____ State: ____ Zip: ____
   Telephone: (___)___ Fax: (___)___ Email: ____

   PLEASE NOTE: Florida has a very broad public records law. Most written communications to or from government officials regarding government business is subject to public records requests. Your e-mail address and communications may be subject to public disclosure.
   ***Must provide an executed Property Owner Affidavit Form authorizing the agent to act on behalf of the property owner.**

C. ATTACHMENT/SUBMITTAL REQUIREMENTS

1. Map, Drawing, or Sketch of Parent Parcel Showing the Location of the Proposed Lot being Deeded to Immediate Family Member with Appropriate Dimensions (Must be a Minimum of One Acre).

2. Personal Identification and Proof of Relationship, to Establish the Required Immediate Family Member Status, of both the Parent Parcel Owner and the Immediate Family Member. The Personal Identification Shall Consist of Original Documents or Notarized Copies from Public Records. Such Documents may include Birth Certificates, Adoption Records, Marriage Certificates, and/or Other Public Records.

3. Family Relationship Residence Agreement Affidavit is Required Stating that the Special Family Lot is being Created as a Homestead by the Immediate Family Member, that the Immediate Family Member shall obtain Homestead Exemption on the Lot. This Affidavit shall be Recorded in the Clerk of Courts Office.

4. Legal Description of Parent Parcel with Acreage (In Microsoft Word Format).

5. Legal Description of Property to be Deeded to Immediate Family Member with Acreage (In Microsoft Word Format).

6. Legal Description of Parent Parcel with Immediate Family Member Lot Removed with Acreage (In Microsoft Word Format).

7. Proof of Ownership (i.e. deed).

8. Agent Authorization Form, if applicable (signed and notarized).

9. Proof of Payment of Taxes (can be obtained online via the Columbia County Tax Collector's Office).

10. Fee. $50.00 - No application shall be accepted or processed until the required application fee has been paid.

NOTICE TO APPLICANT

A special family lot permit may be issued by the Board of County Commissioners on land zoned Agricultural or Environmentally Sensitive Area within these Land Development Regulations, for the purpose of conveying a lot or parcel to an immediate family member who is the parent, grandparent, adopted parent, stepparent, sibling, child, or adopted child, stepchild or grandchild of the person who conveyed the parcel to said individual, **not to exceed one (1) dwelling unit per one (1) acre** and the lot complies with all other conditions from permitting development as set forth in these Land Development Regulations. This provision is intended to promote the perpetuation of the family homestead in rural areas by making it possible for immediate family members to reside on lots as their primary residence which exceed maximum density for such areas, provided that the lot complies with the conditions for permitting established in Section 14.9 of the Land Development Regulations.

If approved by the Board of County Commissioner, the division of lots shall be recorded by separate deed, comply with all other applicable regulations of the Land Development Regulations, and comply with all other conditions for permitting and development as set forth in the Land Development Regulations. A completed building permit application shall be submitted within one (1) year of receiving approval by the Board of County Commissioners. One (1) extension can be requested in writing and approved by the Land Development Regulations Administrator not to exceed nine (9) months. If a special family lot permit expires, it shall have to go through the process again for approval as required by this section. A building permit for a special family lot shall be issued only to the immediate family member or their authorized representative (i.e. licensed building contractor or mobile home installer) after a recorded copy of the family relationship residence agreement affidavit and deed to the special family lot has been submitted to the Land Development Regulation Administrator as part of the building permit application process.

Special family lots which have not met the requirements for homestead exemption shall not be transferable except, as follows:

1. The deeding of the parcel back to the original owner of the parent tract as indicated in Section 14.9 of the Land Development Regulations;
2. To another individual meeting the definition of immediate family member:
3. To an individual not meeting the definition of immediate family member due to circumstances beyond the reasonable control of the family member to whom the original special family lot permit was granted such as divorce, death or job change resulting in unreasonable commuting distances, the immediate family member is no longer able to retain ownership of the special family lot, subject to approval by the original reviewing body t hat approved the special family lot permit; and
4. Upon approval of the transfer of the special family lot, the County will issue a Certificate of Transfer and the owner shall record the certificate in the Public Records in the Clerk of the Courts Office. This process shall apply retroactively to special family lots previously created under the Land Development Regulations.

Any decision made by the Board of County Commissioners is subject to a 30 day appeal period as outlined in Article 12 of the Land Development Regulations. Any action taken by the applicant within the 30 day appeal period is at the applicant's risk. No Certificate of Occupancy shall be issued until the 30 day appeal period is over or until any appeal has been settled.

Upon the applicant obtaining a Certificate of Occupancy, the applicant must file for Homestead Exemption. Homestead Exemptions can be filed each year with the Columbia County Property Appraiser's Office from January 1 to March 31.

I hereby certify that all of the above statements and statements contained in any documents or plans submitted herewith are true and accurate to the best of my knowledge and belief.

David Hall

Applicant/Agent Name (Type or Print)

Applicant/Agent Signature

01/26/2026

Date

Kyle Keen, CFC
Columbia County Tax Collector
135 NE Hernando Ave, Suite 125
Lake City, FL 32055

Receipt 2024.77469

Receipt Number	Payment Date	Effective Date	Till	Batch	Paid By
2024 77469	9/9/2025	9/9/2025	026	6257	HALL DAVID

Item	Description	Units	Unit Charge	Amount Paid
Property Tax	Tax Year:2023, Account: R01407-000, Tax Bill: 3582.0000, EffDate: 09/09/2025			$1,884.97
Property Tax	Tax Year:2023, Account: R04163-002, Tax Bill: 20279.0000, EffDate: 09/09/2025			$268.31
			Total:	$2,153.28

Payment Made By
HALL DAVID

Item	Number	Amount Tendered
Cash		$2,160.00
Change		($6.72)
Total Tendered		$2,153.28

Kyle Keen, CFC
Columbia County Tax Collector

2024 Real Estate
NOTICE OF AD VALOREM TAXES AND NON-AD VALOREM ASSESSMENTS

18749.0000

DELINQUENTS

PARCEL NUMBER	ESCROW CD	Millage Code
R04163-002		3

SAVE TIME PAY ONLINE @ www.columbiataxcollector.com

COMM AT NW COR OF NW1/4 OF NE 1/4, RUN S 30 FT FOR POB, E 210 FT, N 210 FT, W 210 FT TO

HALL DAVID E
GRIFFIN AMANDA JEAN
PO BOX 923
FORT WHITE FL 32038

135 NE Hernando Ave, Suite 125,Lake City, FL 32055
(386) 758-1077

AD VALOREM TAXES

TAXING AUTHORITY	ASSESSED VALUE	MILLAGE RATE	EXEMPTION AMOUNT	TAXABLE AMOUNT	TAXES LEVIED
BOARD OF COUNTY COMMISSIONERS					
GENERAL FUND	13,130	7.8150	0	13,130	102.61
COLUMBIA COUNTY SCHOOL BOARD					
DISCRETIONARY	13,130	0.7480	0	13,130	9.82
LOCAL	13,130	3.1430	0	13,130	41.27
CAPITAL OUTLAY	13,130	1.5000	0	13,130	19.70
SUWANNEE RIVER WATER MGT DIST					
WATER MGT	13,130	0.2936	0	13,130	3.85
LAKE SHORE HOSPITAL AUTHORITY					
LK SHORE	13,130	0.0001	0	13,130	0.00

PLEASE RETAIN THIS PORTION FOR YOUR RECORDS

IMPORTANT: All exemptions do not apply to all taxing authorities. Please contact the Columbia County Property Appraiser for exemption/assessment questions.

TOTAL MILLAGE	13.4997	AD VALOREM TAXES	177.25

NON AD VALOREM ASSESSMENTS

LEVYING AUTHORITY		RATE	AMOUNT
FFIR	FIRE ASSESSMENTS	0.00 Unit @293.9800	3.27

CERTIFIED FUNDS OR CASH ARE REQUIRED TO PAY DELINQUENT TAXES

NON AD VALOREM ASSESSMENTS		3.27
COMBINED TAXES AND ASSESSMENTS	180.52	See reverse side for important information

			If Paid By	09/30/2025	10/31/2025
			Please Pay	259.83	263.04

Kyle Keen, CFC
Columbia County Tax Collector

2024 Real Estate
NOTICE OF AD VALOREM TAXES AND NON-AD VALOREM ASSESSMENTS

18749.0000

DELINQUENTS

PARCEL NUMBER	ESCROW CD	Millage Code
R04163-002		3

SAVE TIME PAY ONLINE @
www.columbiataxcollector.com

COMM AT NW COR OF NW1/4 OF NE 1/4, RUN S 30 FT FOR POB, E 210 FT, N 210 FT, W 210 FT TO

HALL DAVID E
GRIFFIN AMANDA JEAN
PO BOX 923
FORT WHITE FL 32038

DO NOT WRITE BELOW THIS PORTION

PLEASE PAY IN US FUNDS TO: KYLE KEEN, TAX COLLECTOR - CERTIFIED FUNDS OR CASH ARE REQUIRED TO PAY DELINQUENT TAXES

			If Paid By	09/30/2025	10/31/2025
			Please Pay	259.83	263.04

00000000000 0000024074 00000001874900000 0001 1

COLUMBIA COUNTY
Property Appraiser

Parcel 09-7S-16-04163-000

https://search.ccpafl.com/parcel/04163000167S09

254 SW ARIES PL

Owners

HALL DAVID E
254 SW ARIES PL
FORT WHITE, FL 32038

Use: 5000: IMPROVED AG
Subdivision: DIST 3

Legal Description

W3/4 OF NW1/4 OF NE1/4.
619-105, 688-32, 827-2279, CD 828-188, 832-2539, 949-432,433, QC-1124-230. & EX 1.01 ACRES AS DESC IN QC 1310-2348.

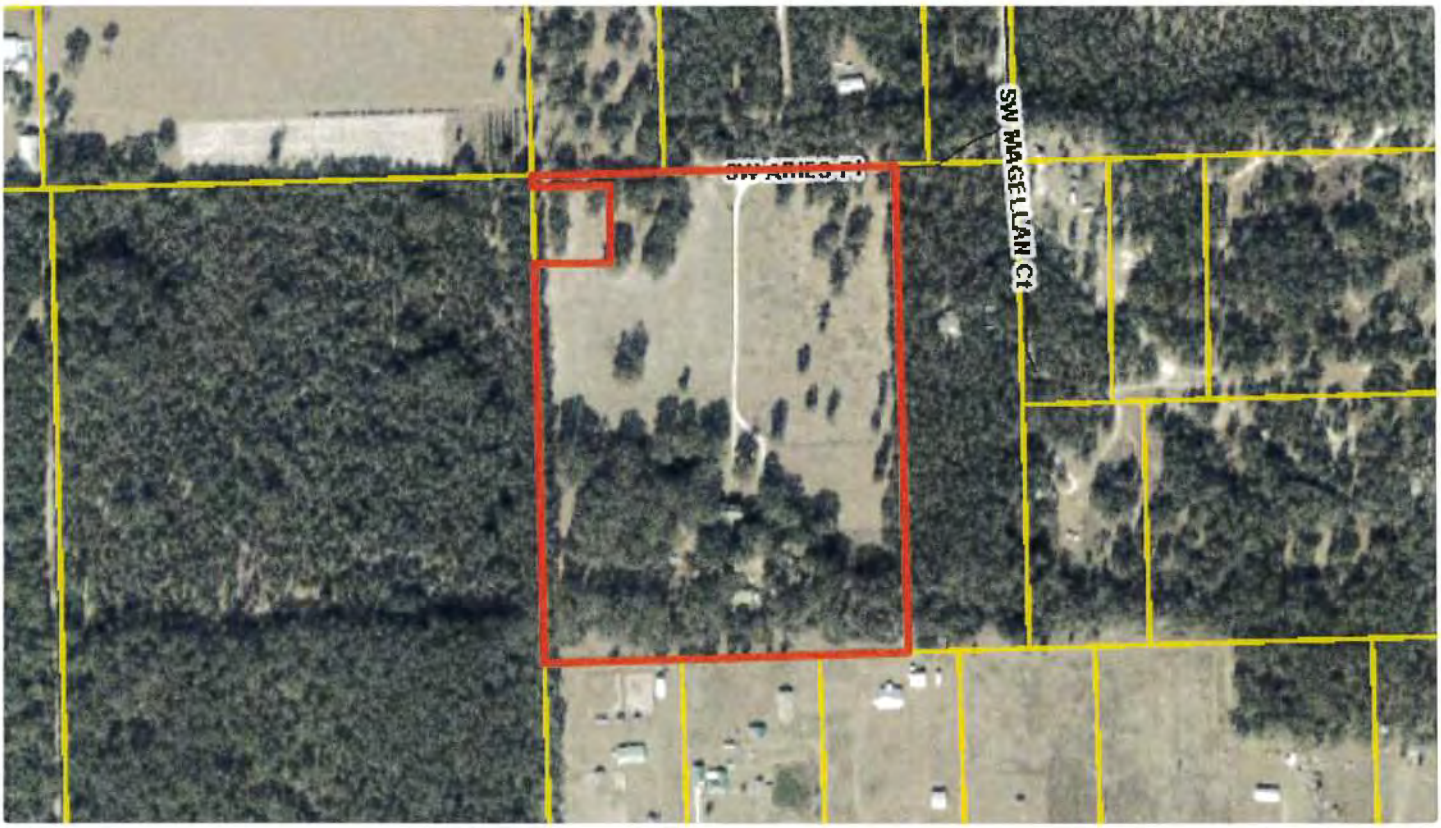

Tax Bill Detail

Year	Due
2025	**$0.00**
2024	$0.00
2023	$0.00
2022	$0.00
2021	$0.00
2020	$0.00
2019	$0.00
2018	$0.00
2017	$0.00
2016	$0.00

Property Tax Account: R04163-000

HALL DAVID E

Year: 2025 **Bill Number:** **Owner:** HALL DAVID E
Tax District: 3 18810 **Discount Period:** 2%
Property Type: Real Estate

MAILING ADDRESS:
HALL DAVID E
254 SW ARIES PL
FORT WHITE FL 32038

PROPERTY ADDRESS:
254 ARIES
FORT WHITE 32038

Taxes Assessments Legal Description Payment History

Ad Valorem

Authority/Fund	Tax Rate	Charged	Paid	Due
BOARD OF COUNTY COMMISSIONERS	**7.8150**	**$2,026.49**	**$2,026.49**	**$0.00**
COLUMBIA COUNTY SCHOOL BOARD				
DISCRETIONARY	0.7480	$217.44	$217.44	$0.00
LOCAL	3.1010	$901.43	$901.43	$0.00
CAPITAL OUTLAY	1.5000	$436.04	$436.04	$0.00
Subtotal	**5.3490**	**$1,554.91**	**$1,554.91**	**$0.00**
SUWANNEE RIVER WATER MGT DIST	**0.2812**	**$72.92**	**$72.92**	**$0.00**
LAKE SHORE HOSPITAL AUTHORITY	**0.0001**	**$0.03**	**$0.03**	**$0.00**
TOTAL	**13.4453**	**$3,654.35**	**$3,654.35**	**$0.00**

Non-Ad Valorem

Authority/Fund	Charged	Paid	Due
FIRE ASSESSMENTS	**$583.64**	**$583.64**	**$0.00**
SOLID WASTE - ANNUAL	**$403.49**	**$403.49**	**$0.00**
TOTAL	**$987.13**	**$987.13**	**$0.00**

Payment Options

This Bill:	$0.00
All Bills:	$0.00
Cart Amount:	$0.00

Bill 18810 -- No Amount Due

Pay All Bills

Print Bill / Receipt

Register for E-Billing

Property Appraiser

PublicSoft © 2026 - Powered by Phenix.net

BOUNDARY SURVEY
IN SECTION 9, TOWNSHIP 7 SOUTH, RANGE 16 EAST. COLUMBIA COUNTY, FLA.

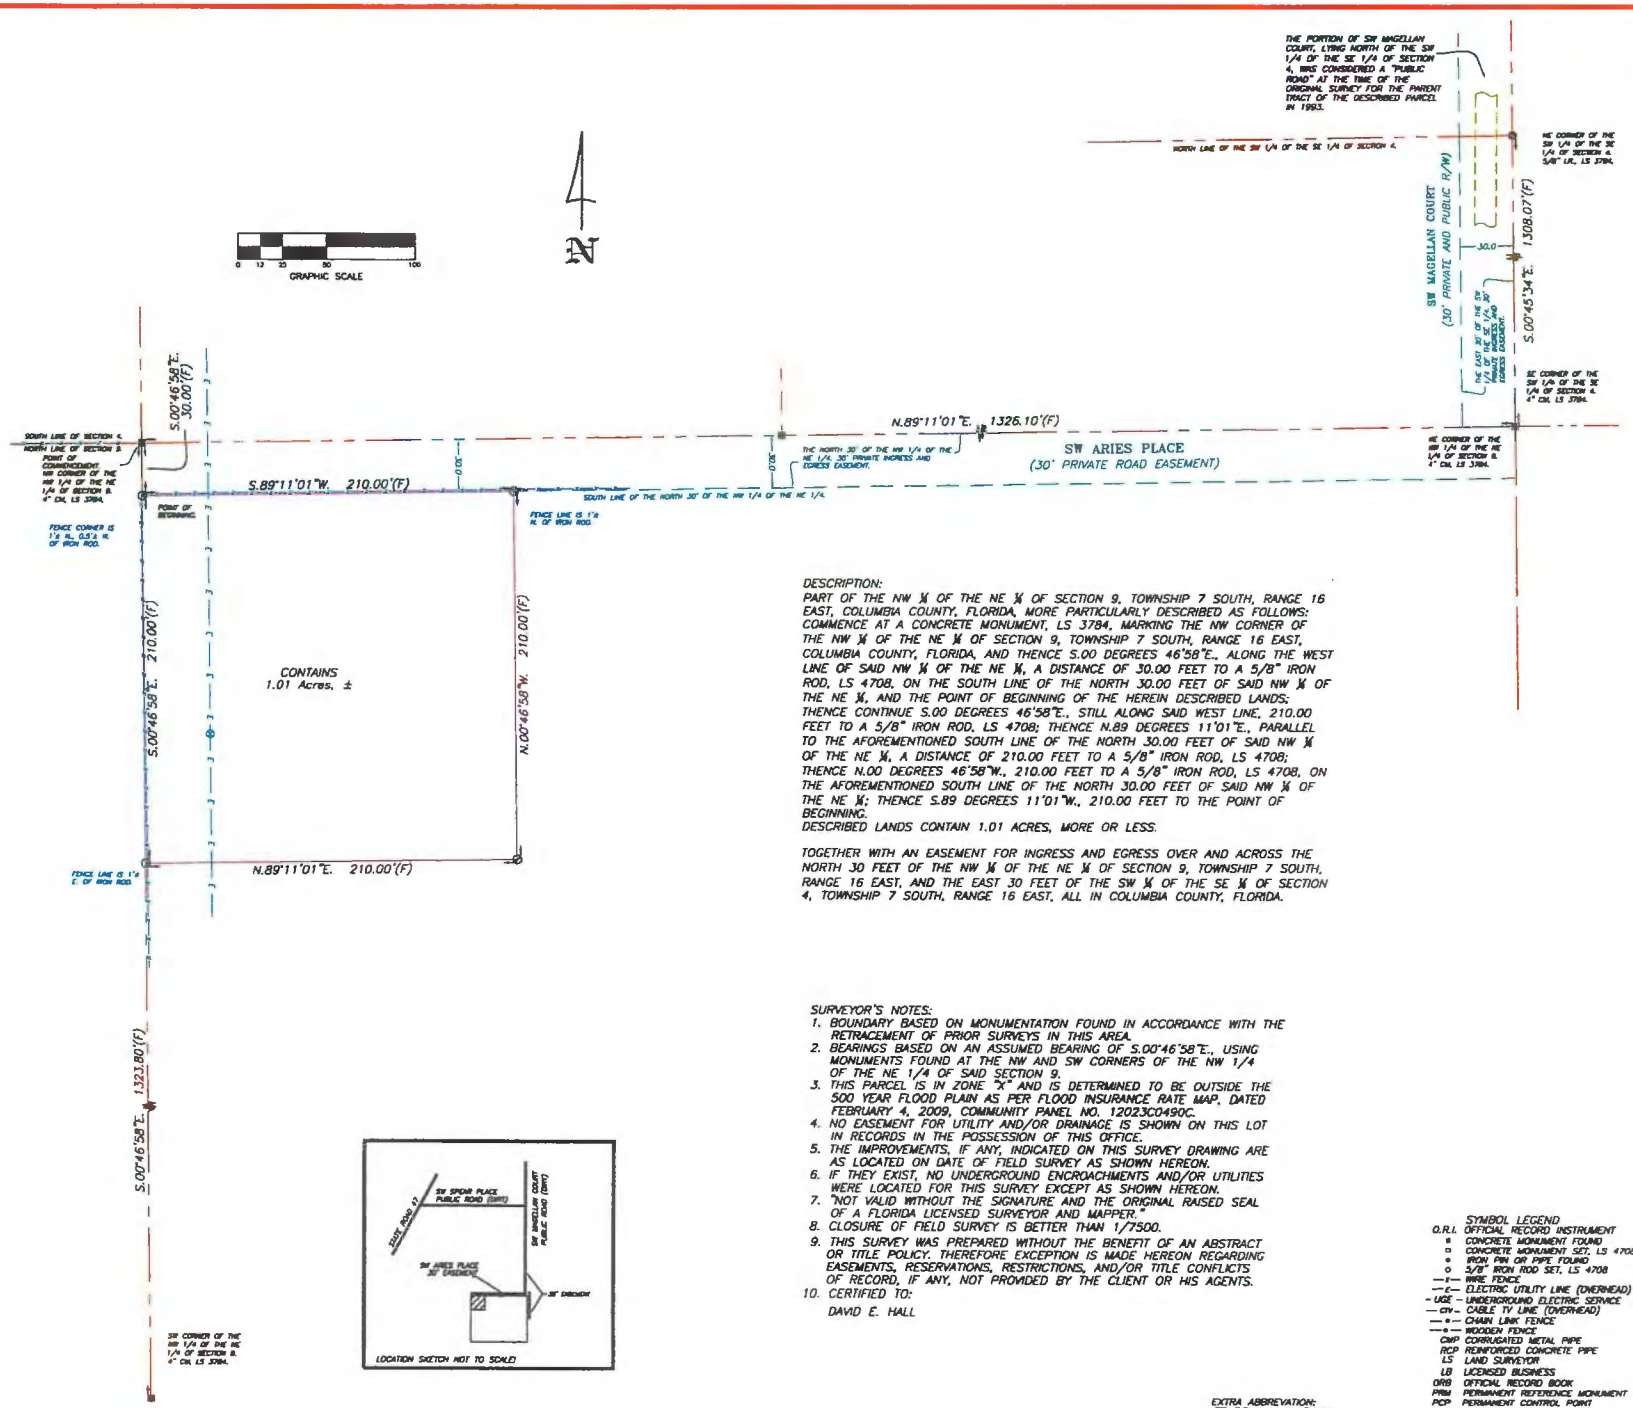

DESCRIPTION:
PART OF THE NW ¼ OF THE NE ¼ OF SECTION 9, TOWNSHIP 7 SOUTH, RANGE 16 EAST, COLUMBIA COUNTY, FLORIDA, MORE PARTICULARLY DESCRIBED AS FOLLOWS: COMMENCE AT A CONCRETE MONUMENT, LS 3784, MARKING THE NW CORNER OF THE NW ¼ OF THE NE ¼ OF SECTION 9, TOWNSHIP 7 SOUTH, RANGE 16 EAST, COLUMBIA COUNTY, FLORIDA, AND THENCE S.00 DEGREES 46'58"E., ALONG THE WEST LINE OF SAID NW ¼ OF THE NE ¼, A DISTANCE OF 30.00 FEET TO A 5/8" IRON ROD, LS 4708, ON THE SOUTH LINE OF THE NORTH 30.00 FEET OF SAID NW ¼ OF THE NE ¼, AND THE POINT OF BEGINNING OF THE HEREIN DESCRIBED LANDS; THENCE CONTINUE S.00 DEGREES 46'58"E., STILL ALONG SAID WEST LINE, 210.00 FEET TO A 5/8" IRON ROD, LS 4708; THENCE N.89 DEGREES 11'01"E., PARALLEL TO THE AFOREMENTIONED SOUTH LINE OF THE NORTH 30.00 FEET OF SAID NW ¼ OF THE NE ¼, A DISTANCE OF 210.00 FEET TO A 5/8" IRON ROD, LS 4708; THENCE N.00 DEGREES 46'58"W., 210.00 FEET TO A 5/8" IRON ROD, LS 4708, ON THE AFOREMENTIONED SOUTH LINE OF THE NORTH 30.00 FEET OF SAID NW ¼ OF THE NE ¼; THENCE S.89 DEGREES 11'01"W., 210.00 FEET TO THE POINT OF BEGINNING.
DESCRIBED LANDS CONTAIN 1.01 ACRES, MORE OR LESS.

TOGETHER WITH AN EASEMENT FOR INGRESS AND EGRESS OVER AND ACROSS THE NORTH 30 FEET OF THE NW ¼ OF THE NE ¼ OF SECTION 9, TOWNSHIP 7 SOUTH, RANGE 16 EAST, AND THE EAST 30 FEET OF THE SW ¼ OF THE SE ¼ OF SECTION 4, TOWNSHIP 7 SOUTH, RANGE 16 EAST, ALL IN COLUMBIA COUNTY, FLORIDA.

SURVEYOR'S NOTES:
1. BOUNDARY BASED ON MONUMENTATION FOUND IN ACCORDANCE WITH THE RETRACEMENT OF PRIOR SURVEYS IN THIS AREA.
2. BEARINGS BASED ON AN ASSUMED BEARING OF S.00°46'58"E., USING MONUMENTS FOUND AT THE NW AND SW CORNERS OF THE NW 1/4 OF THE NE 1/4 OF SAID SECTION 9.
3. THIS PARCEL IS IN ZONE "X" AND IS DETERMINED TO BE OUTSIDE THE 500 YEAR FLOOD PLAIN AS PER FLOOD INSURANCE RATE MAP, DATED FEBRUARY 4, 2009, COMMUNITY PANEL NO. 12023C0490C.
4. NO EASEMENT FOR UTILITY AND/OR DRAINAGE IS SHOWN ON THIS LOT IN RECORDS IN THE POSSESSION OF THIS OFFICE.
5. THE IMPROVEMENTS, IF ANY, INDICATED ON THIS SURVEY DRAWING ARE AS LOCATED ON DATE OF FIELD SURVEY AS SHOWN HEREON.
6. IF THEY EXIST, NO UNDERGROUND ENCROACHMENTS AND/OR UTILITIES WERE LOCATED FOR THIS SURVEY EXCEPT AS SHOWN HEREON.
7. "NOT VALID WITHOUT THE SIGNATURE AND THE ORIGINAL RAISED SEAL OF A FLORIDA LICENSED SURVEYOR AND MAPPER."
8. CLOSURE OF FIELD SURVEY IS BETTER THAN 1/7500.
9. THIS SURVEY WAS PREPARED WITHOUT THE BENEFIT OF AN ABSTRACT OR TITLE POLICY. THEREFORE EXCEPTION IS MADE HEREON REGARDING EASEMENTS, RESERVATIONS, RESTRICTIONS, AND/OR TITLE CONFLICTS OF RECORD, IF ANY, NOT PROVIDED BY THE CLIENT OR HIS AGENTS.
10. CERTIFIED TO:
    DAVID E. HALL

EXTRA ABBREVIATION:
(F) FIELD, AS IN "FIELD MEASUREMENT".
(D) DEED, AS IN "DEED DIMENSION".
(P) PLAT, AS IN "PLAT DIMENSION".
(R) RECORD, AS IN "RECORD DIMENSION".

SYMBOL LEGEND

O.R.I.	OFFICIAL RECORD INSTRUMENT
■	CONCRETE MONUMENT FOUND
□	CONCRETE MONUMENT SET; LS 4708
●	IRON PIN OR PIPE FOUND
○	5/8" IRON ROD SET, LS 4708
—I—	PIPE FENCE
—E—	ELECTRIC UTILITY LINE (OVERHEAD)
– UGE –	UNDERGROUND ELECTRIC SERVICE
– CTV –	CABLE TV LINE (OVERHEAD)
—o—	CHAIN LINK FENCE
—x—	WOODEN FENCE
CMP	CORRUGATED METAL PIPE
RCP	REINFORCED CONCRETE PIPE
LS	LAND SURVEYOR
LB	LICENSED BUSINESS
ORB	OFFICIAL RECORD BOOK
PRM	PERMANENT REFERENCE MONUMENT
PCP	PERMANENT CONTROL POINT
●	UTILITY POLE
R/W	RIGHT-OF-WAY
NO ID.	NO IDENTIFICATION
FLA. D.O.T.	FLA. DEPT. OF TRANSPORTATION
℄	CENTERLINE
C.M.	CONCRETE MONUMENT
I.R.	IRON ROD
I.P.	IRON PIPE

SIGNED:
MARK D. DUREN, LS 4708

MARK D. DUREN AND ASSOCIATES, INC.
LB 7820
1604 SW SISTERS WELCOME ROAD
LAKE CITY, FLA. 32025
(386) 758-9831 OFFICE
(386) 758-8010 FAX

FIELD SURVEY DATE JANUARY 30, 2016
DATE DRAWN FEBRUARY 16, 2016
FOR JAHL
FIELD BOOK 222 PAGE 51
DRAWN BY M. DUREN
WO# 16-012
SEC 152-11-63

529

Inst: 202612001933 Date: 01/28/2026 Time: 12:06PM
Page 1 of 2 B: 1559 P: 831, James M Swisher Jr, Clerk of Court
Columbia. County, By: VC
Deputy Clerk

FAMILY RELATIONSHIP AFFIDAVIT

STATE OF FLORIDA
COUNTY OF COLUMBIA

BEFORE ME the undersigned Notary Public personally appeared, David Hall, the Owner of the parent parcel which has been subdivided for Son, David Erin Hall, the Immediate Family Member of the Owner, and which is intended for the Immediate Family Members primary residence use. The Immediate Family Member is related to the Owner as Son. Both individuals being first duly sworn according to law, depose and say:

1. Affiant acknowledges Immediate Family Member is defined as parent, grandparent, step-parent, adopted parent, sibling, child, step-child, adopted child or grandchild.

2. Both the Owner and the Immediate Family Member have personal knowledge of all matters set forth in this Affidavit.

3. The Owner holds fee simple title to certain real property situated in Columbia County, and more particularly described by reference with the Columbia County Property Appraiser Parent Tract Tax Parcel No. 09-7S-16-04163-000.

4. The Immediate Family Member holds fee simple title to certain real property divided from the Owners' parent parcel situated in Columbia County and more particularly described by reference to the Columbia County Property Appraiser Tax Parcel No. 09-7S-16-04163-002.

5. No person or entity other than the Owner and Immediate Family Member to whom permit is being issued, including persons residing with the family member claims or is presently entitled to the right of possession or is in possession of the property, and there are no tenancies, leases or other occupancies that affect the property.

6. This Affidavit is made for the specific purpose of inducing Columbia County to recognize a family division for an Immediate Family Member being in compliance with the density requirements of the Columbia County's Comprehensive Plan and Land Development Regulations (LDR's).

7. This Affidavit and Agreement is made and given by Affiants with full knowledge that the facts contained herein are accurate and complete, and with full knowledge that the penalties under Florida law for perjury include conviction of a felony of the third degree.

We Hereby Certify that the facts represented by us in this Affidavit are true and correct and we accept the terms of the Agreement and agree to comply with it.

Owner

David Hall
Typed or Printed Name

Immediate Family Member

David Erin Hall
Typed or Printed Name

Subscribed and sworn to (or affirmed) before me this 26th day of January, 2026 by David Hall (Owner) who is personally known to me or has produced Driver License as identification.

Violet Moreno
Notary Public

Subscribed and sworn to (or affirmed) before me this 26th day of January, 2026 by David Erin Hall (Family Member) who is personally known to me or has produced Driver License as identification.

Violet Moreno
Notary Public

Notary Public State of Florida
Violet Moreno
My Commission HH 730526
Expires 10/12/2029

APPROVED:
COLUMBIA COUNTY, FLORIDA

By: Karen Aiken-Smoot

Name: Karen Aiken-Smoot

Title: Planning Tech

Building and Zoning Department

Special Family Lot Permit Application

Invoice

74972

Applicant Information	Invoice Date	Permit #	Amount Due
HALL DAVID E 254 SW ARIES PL	01/28/2026	SFLP260107	**$50.00**

Job Location
Parcel: 09-7S-16-04163-000
Owner: HALL DAVID E,
Address: 254 SW ARIES PL

Contractor Information

Invoice History

Date	Description	Amount
01/28/2026	Fee: Special Family Lot Permit Approved by the Board of County Commissioners	$50.00
	Amount Due:	**$50.00**

Credit card payments can be made online here (fees apply)

Fee balances are not immediately updated using online Credit Card. If you have paid permit fees using the online application site or by another method such as check or cash, please allow time for your payment to be processed.

Contact Us

Phone:
(386) 758-1008

Customer Service Hours:
Monday-Friday
From 8:00 A.M. to 4:30 P.M.

Email:
bldginfo@columbiacountyfla.com

Website:
http://www.columbiacountyfla.com/BuildingandZoning.asp

Address:
Building and Zoning Ste. B-21
135 NE Hernando Ave.
Lake City, FL 32055

Inspection Office Hours

Monday - Friday
From 8:00 AM to 10:00 AM
and
From 1:30 PM to 3:00 PM

Regular Inspection Schedules

All areas North of County Road 242
From 10:00 AM to Noon

All areas South of County Road 242
From 3:00 PM to 5:00 PM

Inspection Requests

Online: (Preferred Method)
www.columbiacountyfla.com/InspectionRequest.asp

Voice Mail: 386-719-2023 or Phone: 386-758-1008

All Driveway Inspections: 386-758-1019

Septic Release Inspections: 386-758-1058

IMPORTANT NOTICE:
Any inspection requested after 4:30 pm, no matter the method, will be received the next business day and will be scheduled by the earliest time slot.

All Inspections require 24 hours notice.
Emergencies will be inspected as soon as possible.

Building Department

Receipt Of Payment

Applicant Information	Method	Date of Payment	Payment #	Amount of Payment
HALL DAVID E 254 SW ARIES PL	Cash	01/28/2026	772555	**$50.00**

AppID: 74972 Permit #: SFLP260107
Special Family Lot Permit
Parcel: 09-7S-16-04163-000
Owner: HALL DAVID E,
Address: 254 SW ARIES PL

Contractor Information

Payment History

Date	Description	Amount
01/28/2026	Fee: Special Family Lot Permit Approved by the Board of County Commissioners	$50.00
01/28/2026	Payment: Cash	($50.00)
		$0.00

Contact Us

Phone:
(386) 758-1008

After Hours:
(386) 758-1124

Customer Service Hours:
Monday-Friday
From 8:00 A.M. to 5:00 P.M.

Email:
laurie_hodson@columbiacountyfla.com

Website:
http://www.columbiacountyfla.com/BuildingandZoning.asp

Address:
Building and Zoning
135 NE Hernando Ave.
Lake City, FL 32055

Building Inspector Office Hours

Monday - Friday
From 8:00 AM to 10:00 AM
and
From 1:30 PM to 3:00 PM

Regular Inspection Schedules

All areas North of County Road 242
From 10:00 AM to Noon

All areas South of County Road 242
From 3:00 PM to 5:00 PM

To Request Inspections - (Residential, Commercial, Fire, Zoning, & County Driveway Access)

Online: (Preferred Method)
www.columbiacountyfla.com/InspectionRequest.asp

Ph: 386-758-1008, 386-758-1124, 386-719-2023, 386-758-1007 (Leave A Message)

To Call for an Access (Driveway) Inspection: 386-758-1019

Septic Release Inspections: 386-758-1058

IMPORTANT NOTICE:
Any inspection requested after 5:00 pm, no matter the method, will be received the next business day; then that inspection will be scheduled the following business day.

All Inspections require 24 hours notice.
Emergencies will be inspected as soon as possible.

COLUMBIA COUNTY BOARD OF COUNTY COMMISSIONERS
AGENDA ITEM REQUEST FORM

The Board of County Commissioners meets the 1st and 3rd Thursday of each month in the Columbia County School Board Administrative Complex Auditorium, 372 West Duval Street, Lake City, Florida 32055. The first meeting of every month is at 9:30AM while the second meeting of every month takes place at 5:30PM. All agenda items are due in the Board's office one week prior to the meeting date.

Today's Date: 1/23/2026 **Meeting Date:** 2/5/2026

Department: Zoning Department

1. Nature and purpose of agenda item:

Charles Snelgrove is requesting a Special Family Lot Permit (SFLP260105) to deed 1.07 acres to his granddaughter, Hannah Payne

2. Recommended Motion/Action:

Approve SFLP260105

3. Fiscal impact on current budget.

This item has no effect on the current budget.

74882

Columbia County Gateway to Florida

FOR PLANNING USE ONLY
Application # SFLP 260105
Application Fee $50.00
Receipt No. _____
Filing Date 1-22-2026
Completeness Date _____

Special Family Lot Permit Application

A. PROJECT INFORMATION

1. Title Holder's Name: Charles Wayne Snelgrove
2. Address of Subject Property: 362 SW Snelgrove Glenn
3. Parcel ID Number(s): 06-7S-17-09926-001
4. Future Land Use Map Designation: _____
5. Zoning Designation: Residential
6. Acreage of Parent Parcel: 58.95
7. Acreage of Property to be Deeded to Immediate Family Member: 1.07
8. Existing Use of Property: Agriculture
9. Proposed use of Property: Residential
10. Name of Immediate Family Member for which Special Family Lot is to be Granted: Hannah D Payne

PLEASE NOTE: Immediate family member must be a parent, grandparent, adopted parent, stepparent, sibling, child, adopted child, stepchild, or grandchild of the person who is conveying the parcel to said individual.

B. APPLICANT INFORMATION

1. Applicant Status ■ Owner (title holder) □ Agent
2. Name of Applicant(s): Charles Wayne Snelgrove Title: Owner
   Company name (if applicable): _____
   Mailing Address: 362 SW Snelgrove Glenn
   City: Fort White State: FL Zip: 32038
   Telephone: (___) 352-278-7981 Fax: (___) _____ Email: hannahdp96@yahoo.com

   PLEASE NOTE: Florida has a very broad public records law. Most written communications to or from government officials regarding government business is subject to public records requests. Your e-mail address and communications may be subject to public disclosure.
3. If the applicant is agent for the property owner*.
   Property Owner Name (title holder): _____
   Mailing Address: _____
   City: _____ State: _____ Zip: _____
   Telephone: (___) _____ Fax: (___) _____ Email: _____

   PLEASE NOTE: Florida has a very broad public records law. Most written communications to or from government officials regarding government business is subject to public records requests. Your e-mail address and communications may be subject to public disclosure.
   ***Must provide an executed Property Owner Affidavit Form authorizing the agent to act on behalf of the property owner.**

C. ATTACHMENT/SUBMITTAL REQUIREMENTS

1. Map, Drawing, or Sketch of Parent Parcel Showing the Location of the Proposed Lot being Deeded to Immediate Family Member with Appropriate Dimensions (Must be a Minimum of One Acre).

2. Personal Identification and Proof of Relationship, to Establish the Required Immediate Family Member Status, of both the Parent Parcel Owner and the Immediate Family Member. The Personal Identification Shall Consist of Original Documents or Notarized Copies from Public Records. Such Documents may include Birth Certificates, Adoption Records, Marriage Certificates, and/or Other Public Records.

3. Family Relationship Residence Agreement Affidavit is Required Stating that the Special Family Lot is being Created as a Homestead by the Immediate Family Member, that the Immediate Family Member shall obtain Homestead Exemption on the Lot. This Affidavit shall be Recorded in the Clerk of Courts Office.

4. Legal Description of Parent Parcel with Acreage (In Microsoft Word Format).

5. Legal Description of Property to be Deeded to Immediate Family Member with Acreage (In Microsoft Word Format).

6. Legal Description of Parent Parcel with Immediate Family Member Lot Removed with Acreage (In Microsoft Word Format).

7. Proof of Ownership (i.e. deed).

8. Agent Authorization Form, if applicable (signed and notarized).

9. Proof of Payment of Taxes (can be obtained online via the Columbia County Tax Collector's Office).

10. Fee. $50.00 - No application shall be accepted or processed until the required application fee has been paid.

NOTICE TO APPLICANT

A special family lot permit may be issued by the Board of County Commissioners on land zoned Agricultural or Environmentally Sensitive Area within these Land Development Regulations, for the purpose of conveying a lot or parcel to an immediate family member who is the parent, grandparent, adopted parent, stepparent, sibling, child, or adopted child, stepchild or grandchild of the person who conveyed the parcel to said individual, **not to exceed one (1) dwelling unit per one (1) acre** and the lot complies with all other conditions from permitting development as set forth in these Land Development Regulations. This provision is intended to promote the perpetuation of the family homestead in rural areas by making it possible for immediate family members to reside on lots as their primary residence which exceed maximum density for such areas, provided that the lot complies with the conditions for permitting established in Section 14.9 of the Land Development Regulations.

If approved by the Board of County Commissioner, the division of lots shall be recorded by separate deed, comply with all other applicable regulations of the Land Development Regulations, and comply with all other conditions for permitting and development as set forth in the Land Development Regulations. A completed building permit application shall be submitted within one (1) year of receiving approval by the Board of County Commissioners. One (1) extension can be requested in writing and approved by the Land Development Regulations Administrator not to exceed nine (9) months. If a special family lot permit expires, it shall have to go through the process again for approval as required by this section. A building permit for a special family lot shall be issued only to the immediate family member or their authorized representative (i.e. licensed building contractor or mobile home installer) after a recorded copy of the family relationship residence agreement affidavit and deed to the special family lot has been submitted to the Land Development Regulation Administrator as part of the building permit application process.

Special family lots which have not met the requirements for homestead exemption shall not be transferable except, as follows:

1. The deeding of the parcel back to the original owner of the parent tract as indicated in Section 14.9 of the Land Development Regulations;
2. To another individual meeting the definition of immediate family member:
3. To an individual not meeting the definition of immediate family member due to circumstances beyond the reasonable control of the family member to whom the original special family lot permit was granted such as divorce, death or job change resulting in unreasonable commuting distances, the immediate family member is no longer able to retain ownership of the special family lot, subject to approval by the original reviewing body t hat approved the special family lot permit; and
4. Upon approval of the transfer of the special family lot, the County will issue a Certificate of Transfer and the owner shall record the certificate in the Public Records in the Clerk of the Courts Office. This process shall apply retroactively to special family lots previously created under the Land Development Regulations.

Any decision made by the Board of County Commissioners is subject to a 30 day appeal period as outlined in Article 12 of the Land Development Regulations. Any action taken by the applicant within the 30 day appeal period is at the applicant's risk. No Certificate of Occupancy shall be issued until the 30 day appeal period is over or until any appeal has been settled.

Upon the applicant obtaining a Certificate of Occupancy, the applicant must file for Homestead Exemption. Homestead Exemptions can be filed each year with the Columbia County Property Appraiser's Office from January 1 to March 31.

I hereby certify that all of the above statements and statements contained in any documents or plans submitted herewith are true and accurate to the best of my knowledge and belief.

WAYNE Snelgrove

Applicant/Agent Name (Type or Print)

Wayne Snelgrove

Applicant/Agent Signature

1/17/26

Date

COLUMBIA COUNTY
Property Appraiser

Parcel 06-7S-17-09926-001

https://search.ccpafl.com/parcel/09926001177S06

362 SW SNELGROVE GLN

Owners

SNELGROVE CHARLES W
SNELGROVE DIANA H
362 SW SNELGROVE GLN
FORT WHITE, FL 32038

Use: 5000: IMPROVED AG
Subdivision: DIST 3

Legal Description

N1/2 OF NW1/4 EX 10 AC DESC IN WD 1322-1071 & EX 9.95 AC DESC IN WD 1454-1145 & EX 1.10 AC DESC IN WD 1488-2107 & EX 1.07 AC DESC IN QC 1549-1789.

...

Tax Bill Detail

Year	Due
2025	**$0.00**
2024	$0.00
2023	$0.00
2022	$0.00
2021	$0.00
2020	$0.00
2019	$0.00
2018	$0.00
2017	$0.00
2016	$0.00

Property Tax Account: R09926-001

SNELGROVE CHARLES W

Year: 2025 **Bill Number:** 3 **Owner:** SNELGROVE CHARLES W

Tax District: 31859 **Property Type:** Real Estate **Discount Period:** 2%

MAILING ADDRESS:
SNELGROVE
CHARLES W
SNELGROVE DIANA H
362 SW
SNELGROVE GLN
FORT WHITE FL
32038

PROPERTY ADDRESS:
362 SNELGROVE
FORT WHITE 32038

Payment Options

This Bill:	$0.00
All Bills:	$0.00
Cart Amount:	$0.00

Bill 31859 -- No Amount Due

Pay All Bills

Print Bill / Receipt

Register for E-Billing

Property Appraiser

Taxes **Assessments** **Legal Description**

Payment History

Tax Year	Folio	Receipt Number	Paid By	Payment Date	Paid
2025	31859	2025-15167	CHARLES SNELGROVE	11/25/2025	$2,949.68
2024	31710	2024-11458	CHARLES W SNELGROVE	11/15/2024	$2,858.47
2023	34261	2023-6250521	CHARLES W SNELGROVE	11/21/2023	$2,791.91
2022	30994	2022-3000557	WAYNE SNELGROVE	11/15/2022	$2,720.32
2021	32172	2021-2701638	SNELGROVE R09926-001	11/22/2021	$2,634.45
2020	10671	2020-2600441	SNELGROVE CHARLES & DIANA	11/19/2020	$2,252.91
2019	10633	2019-3501789	CHARLES & DIANA SNELGROVE	11/27/2019	$2,703.22
2018	10618	2018-5100176	CHARLES SNELGROVE	11/14/2018	$2,689.94

27.00 Rec
.70 Tax
3.00
30.70

This instrument prepared without benefit of title search or legal opinion of title by:

Marvin W. Bingham, Jr., Esq.
Bingham & Mikolaitis, P.A.
P.O. Box 1930
Alachua, Florida 32616
File # 18-190

**Inst: 201812020775 Date: 10/08/2018 Time: 10:46AM
Page 1 of 3 B: 1370 P: 494, P.DeWitt Cason, Clerk of Court
Columbia, County, By: BD
Deputy ClerkDoc Stamp-Deed: 0.70**

Tax Parcel # 06-7S-17-09926-001

NOTE TO CLERK, DOR AUDITORS, PROPERTY TAX APPRAISER, AND TAX COLLECTOR:
This deed is exempt from deed documentary stamp tax pursuant to Letter of Technical Advice No. 00B4-024 and does not result in loss of previously filed Homestead Exemption or re-assessment of property value pursuant to FS 193.155, FS 193.1554, and AGO 2001-31 (April 26, 2001).

WARRANTY DEED
(Enhanced Life Estate)

THIS INDENTURE, made this 20th day of September, 2018, between **Charles W. Snelgrove** and **Diana H. Snelgrove**, husband and wife, whose post office address is 362 SW Snelgrove Gln., Fort White, FL 32038, Grantors, and **Charles W. Snelgrove** and **Diana H. Snelgrove**, husband and wife, whose post office address is 362 SW Snelgrove Gln., Fort White, FL 32038, each for a life estate, without any liability for waste, with full power and authority in said life tenants while both are still living to sell, convey, mortgage, lease or otherwise dispose of the property described below, in fee simple, with or without consideration, without joinder of the remainderman, and with full power and authority to retain any and all proceeds generated thereby, and upon the death of the last surviving life tenant, the remainder, if any, to **Amanda S. Payne, Deidre S. Darby**, and **Charlene S. Moore**, whose mailing address is 362 SW Snelgrove Gln., Fort White, FL 32038, Grantees.

Grantors reserve the right, for so long as both Grantors are living, to re-convey the property to themselves without the necessity for any consideration being paid and by doing so thus terminate any interest that might otherwise have accrued to the Grantees/remainder persons or to their creditors, heirs, assigns or successors in interest. This right will terminate upon the death of either Grantor.

WITNESSETH that said Grantors, for and in consideration of the sum of Ten and no/100 ($10.00) Dollars, and other good and valuable considerations to said Grantors in hand paid by said Grantees, the receipt whereof is hereby acknowledged, have granted, bargained and sold to the said Grantees, and Grantees' heirs and assigns forever, the following described land, situate, lying and being in **Columbia** County, Florida, to wit:

See attached Exhibit "A"

SUBJECT TO, and together with, all covenants, easements, reservations and restrictions of record, and taxes for the year 2018 and all subsequent years,

TOGETHER WITH all the tenements, hereditaments and appurtenances thereto belonging or in anywise appertaining,

TO HAVE AND TO HOLD, the same in fee simple forever.

AND said Grantors hereby covenant with said Grantees that the Grantors are lawfully seized of said land in fee simple; that the Grantors have a good right and lawful authority to sell and convey said land; that the Grantors hereby fully warrant the title to said land and will defend the same against the lawful claims of all persons whomsoever, and that said land is free of all encumbrances, except taxes accruing subsequent to December 31, 2017.

IN WITNESS WHEREOF, Grantors have hereunto set their hands and seals the day and year first above written.

Signed, sealed and delivered in our presence:

Print: **Marvin W. Bingham, Jr.**

Charles W. Snelgrove, Grantor

Print: **Callie B. Worthington**

Diana H. Snelgrove, Grantor

STATE OF FLORIDA
COUNTY OF ALACHUA

The foregoing instrument was acknowledged before me this 28 day of Sept., 2018, by **Charles W. Snelgrove and Diana H. Snelgrove**, who are ☒ personally known to me ☐ or who have produced _____ as identification.

My commission expires:

(SEAL)

JEWELL G. WORTHINGTON
Commission # GG 034235
Expires October 4, 2020
Bonded Thru Troy Fain Insurance 800-385-7019

Sign: _____

Print: JEWELL G. WORTHINGTON

Notary Public, State of Florida

Exhibit "A"

Parcel # 06-7S-17-09926-001

The North 1/2 of the Northwest 1/4 of Section 6, Township 7 South, Range 17 East.

LESS

COMMENCE AT THE NW CORNER OF SECTION 6, TOWNSHIP 7 SOUTH, RANGE 17 EAST AND RUN THENCE RUN S. 00°15'34" E ALONG THE WEST LINE OF SAID SECTION 6, 32.75 FEET TO THE POINT OF BEGINNING AND THE SOUTH MAINTAINED RIGHT-OF-WAY LINE OF SW LEGREE TERRACE A COUNTY GRADE ROAD, THENCE S. 89°54'08" E 11.61 FEET; THENCE S. 62°45'19"E 85.65 FEET; THENCE S.71°32'50" E 302.89 FEET; THENCE S.00°15'34" E., 1099.11 FEET TO THE SOUTH LINE OF THE NW 1/4 OF THE NW 1/4; THENCE S.89°30'00" W ALONG SAID SOUTH LINE', 374.20 FEET TO THE SW CORNER OF THE NW 1/4 OF THE NW 1/4; THENCE N.00°15'34" W ALONG SAID WEST LINE OF SECTION 6, 1238.23 FEET TO THE POINT OF BEGINNING. ALL LYING AND BEING IN COLUMBIA COUNTY, FLORIDA.

TOGETHER WITH AND SUBJECT TO AN EASEMENT FOR INGRESS, EGRESS AND UTILITY PURPOSES BEING 15 FEET TO THE RIGHT AND LEFT OF THE FOLLOWING DESCRIBED CENTERLINE:

COMMENCE AT THE NW CORNER OF SECTION 6, TOWNSHIP 7 SOUTH, RANGE 17 EAST AND RUN THENCE RUN S.00°15'34"E ALONG THE WEST LINE OF SAID SECTION 6, 32.75 FEET TO THE POINT OF BEGINNING AND THE SOUTH MAINTAINED RIGHT-OF-WAY LINE OF SW LEGREE TERRACE A COUNTY GRADE ROAD; THENCE S. 89°54'08" E, 11.61 FEET; THENCE S.62°45'19"E 85.65 FEET; THENCE S.71°32'50" E., 302.89 FEET TO THE POINT OF TERMINATION. THE BOUNDARIES OF SAID EASEMENT SHALL EXTEND OR CONTRACT AS NECESSARY TO CREATE THE EASEMENT AS INTENDED.

27.00 Rec
.70 Tax
3.00
30.70

This instrument prepared without benefit of title search or legal opinion of title by:

Marvin W. Bingham, Jr., Esq.
Bingham & Mikolaitis, P.A.
P.O. Box 1930
Alachua, Florida 32616
File # 18-190

Inst: 201812020775 Date: 10/08/2018 Time: 10:46AM
Page 1 of 3 B: 1370 P: 494, P.DeWitt Cason, Clerk of Court
Columbia, County, By: BD
Deputy Clerk Doc Stamp-Deed: 0.70

Tax Parcel # 06-7S-17-09926-001

NOTE TO CLERK, DOR AUDITORS, PROPERTY TAX APPRAISER, AND TAX COLLECTOR:
This deed is exempt from deed documentary stamp tax pursuant to Letter of Technical Advice No. 00B4-024 and does not result in loss of previously filed Homestead Exemption or re-assessment of property value pursuant to FS 193.155, FS 193.1554, and AGO 2001-31 (April 26, 2001).

WARRANTY DEED
(Enhanced Life Estate)

THIS INDENTURE, made this 20th day of September, 2018, between **Charles W. Snelgrove** and **Diana H. Snelgrove**, husband and wife, whose post office address is 362 SW Snelgrove Gln., Fort White, FL 32038, Grantors, and **Charles W. Snelgrove** and **Diana H. Snelgrove**, husband and wife, whose post office address is 362 SW Snelgrove Gln., Fort White, FL 32038, each for a life estate, without any liability for waste, with full power and authority in said life tenants while both are still living to sell, convey, mortgage, lease or otherwise dispose of the property described below, in fee simple, with or without consideration, without joinder of the remainderman, and with full power and authority to retain any and all proceeds generated thereby, and upon the death of the last surviving life tenant, the remainder, if any, to **Amanda S. Payne, Deidre S. Darby**, and **Charlene S. Moore**, whose mailing address is 362 SW Snelgrove Gln., Fort White, FL 32038, Grantees.

Grantors reserve the right, for so long as both Grantors are living, to re-convey the property to themselves without the necessity for any consideration being paid and by doing so thus terminate any interest that might otherwise have accrued to the Grantees/remainder persons or to their creditors, heirs, assigns or successors in interest. This right will terminate upon the death of either Grantor.

WITNESSETH that said Grantors, for and in consideration of the sum of Ten and no/100 ($10.00) Dollars, and other good and valuable considerations to said Grantors in hand paid by said Grantees, the receipt whereof is hereby acknowledged, have granted, bargained and sold to the said Grantees, and Grantees' heirs and assigns forever, the following described land, situate, lying and being in **Columbia** County, Florida, to wit:

See attached Exhibit "A"

SUBJECT TO, and together with, all covenants, easements, reservations and restrictions of record, and taxes for the year 2018 and all subsequent years,

TOGETHER WITH all the tenements, hereditaments and appurtenances thereto belonging or in anywise appertaining,

TO HAVE AND TO HOLD, the same in fee simple forever.

AND said Grantors hereby covenant with said Grantees that the Grantors are lawfully seized of said land in fee simple; that the Grantors have a good right and lawful authority to sell and convey said land; that the Grantors hereby fully warrant the title to said land and will defend the same against the lawful claims of all persons whomsoever, and that said land is free of all encumbrances, except taxes accruing subsequent to December 31, 2017.

IN WITNESS WHEREOF, Grantors have hereunto set their hands and seals the day and year first above written.

Signed, sealed and delivered in our presence:

Print: **Marvin W. Bingham, Jr.**

Charles W. Snelgrove, Grantor

Print: **Callie B. Worthington**

Diana H. Snelgrove, Grantor

STATE OF FLORIDA
COUNTY OF ALACHUA

The foregoing instrument was acknowledged before me this 28 day of Sept., 2018, by **Charles W. Snelgrove and Diana H. Snelgrove**, who are ☒ personally known to me ☐ or who have produced _____ as identification.

My commission expires:

(SEAL)

JEWELL G. WORTHINGTON
Commission # GG 034235
Expires October 4, 2020
Bonded Thru Troy Fain Insurance 800-385-7019

Sign: _____

Print: JEWELL G. WORTHINGTON

Notary Public, State of Florida

Exhibit "A"

Parcel # 06-7S-17-09926-001

The North 1/2 of the Northwest 1/4 of Section 6, Township 7 South, Range 17 East.

LESS

COMMENCE AT THE NW CORNER OF SECTION 6, TOWNSHIP 7 SOUTH, RANGE 17 EAST AND RUN THENCE RUN S. 00°15'34" E ALONG THE WEST LINE OF SAID SECTION 6, 32.75 FEET TO THE POINT OF BEGINNING AND THE SOUTH MAINTAINED RIGHT-OF-WAY LINE OF SW LEGREE TERRACE A COUNTY GRADE ROAD, THENCE S. 89°54'08" E 11.61 FEET; THENCE S. 62°45'19"E 85.65 FEET; THENCE S.71°32'50" E 302.89 FEET; THENCE S.00°15'34" E., 1099.11 FEET TO THE SOUTH LINE OF THE NW 1/4 OF THE NW 1/4; THENCE S.89°30'00" W ALONG SAID SOUTH LINE', 374.20 FEET TO THE SW CORNER OF THE NW 1/4 OF THE NW 1/4; THENCE N.00°15'34" W ALONG SAID WEST LINE DF SECTION 6, 1238.23 FEET TO THE POINT OF BEGINNING. ALL LYING AND BEING IN COLUMBIA COUNTY, FLORIDA.

TOGETHER WITH AND SUBJECT TO AN EASEMENT FOR INGRESS, EGRESS AND UTILITY PURPOSES BEING 15 FEET TO THE RIGHT AND LEFT OF THE FOLLOWING DESCRIBED CENTERLINE:

COMMENCE AT THE NW CORNER OF SECTION 6, TOWNSHIP 7 SOUTH, RANGE 17 EAST AND RUN THENCE RUN S.00°15'34"E ALONG THE WEST LINE OF SAID SECTION 6, 32.75 FEET TO THE POINT OF BEGINNING AND THE SOUTH MAINTAINED RIGHT-OF-WAY LINE OF SW LEGREE TERRACE A COUNTY GRADE ROAD; THENCE S. 89°54'08" E, 11.61 FEET; THENCE S.62°45'19"E 85.65 FEET; THENCE S.71°32'50" E., 302.89 FEET TO THE POINT OF TERMINATION. THE BOUNDARIES OF SAID EASEMENT SHALL EXTEND DR CONTRACT AS NECESSARY TO CREATE THE EASEMENT AS INTENDED.

FAMILY RELATIONSHIP AFFIDAVIT

STATE OF FLORIDA
COUNTY OF COLUMBIA

Inst: 202612000990 Date: 01/15/2026 Time: 2:14PM
Page 1 of 2 B: 1558 P: 1304, James M Swisher Jr. Clerk of Court
Columbia, County, By: MD
Deputy Clerk

BEFORE ME the undersigned Notary Public personally appeared, Charles Wayne Snelgrove, the Owner of the parent parcel which has been subdivided for Hannah D Payne, the Immediate Family Member of the Owner, and which is intended for the Immediate Family Members primary residence use. The Immediate Family Member is related to the Owner as granddaughter. Both individuals being first duly sworn according to law, depose and say:

1. Affiant acknowledges Immediate Family Member is defined as parent, grandparent, step-parent, adopted parent, sibling, child, step-child, adopted child or grandchild.

2. Both the Owner and the Immediate Family Member have personal knowledge of all matters set forth in this Affidavit.

3. The Owner holds fee simple title to certain real property situated in Columbia County, and more particularly described by reference with the Columbia County Property Appraiser Parent Tract Tax Parcel No. 06-7S-1709926-001

4. The Immediate Family Member holds fee simple title to certain real property divided from the Owners' parent parcel situated in Columbia County and more particularly described by reference to the Columbia County Property Appraiser Tax Parcel No. 06-7S-1709926-007

5. No person or entity other than the Owner and Immediate Family Member to whom permit is being issued, including persons residing with the family member claims or is presently entitled to the right of possession or is in possession of the property, and there are no tenancies, leases or other occupancies that affect the property.

6. This Affidavit is made for the specific purpose of inducing Columbia County to recognize a family division for an Immediate Family Member being in compliance with the density requirements of the Columbia County's Comprehensive Plan and Land Development Regulations (LDR's).

7. This Affidavit and Agreement is made and given by Affiants with full knowledge that the facts contained herein are accurate and complete, and with full knowledge that the penalties under Florida law for perjury include conviction of a felony of the third degree.

We Hereby Certify that the facts represented by us in this Affidavit are true and correct and we accept the terms of the Agreement and agree to comply with it.

Wayne Snelgrove
Owner

Hannah Payne
Immediate Family Member

Wayne Snelgrove
Typed or Printed Name

Hannah Payne
Typed or Printed Name

Subscribed and sworn to (or affirmed) before me this 11th day of January, 2026, by Wayne Snelgrove (Owner) who is personally known to me or has produced _____ as identification.

Candida C. Kish
Notary Public

CANDIDA C. KISH
Commission # HH 503064
Expires March 23, 2028

Subscribed and sworn to (or affirmed) before me this 11th day of January, 2026, by Hannah Payne (Family Member) who is personally known to me or has produced _____ as identification.

Candida C. Kish
Notary Public

CANDIDA C. KISH
Commission # HH 503064
Expires March 23, 2028

APPROVED:
COLUMBIA COUNTY, FLORIDA

By: Karen Aiken-Smoot

Name: Karen Aiken-Smoot

Title: Planning Tech

STATE OF FLORIDA

THIS DOCUMENT HAS A LIGHT BACKGROUND ON TRUE WATERMARKED PAPER: HOLD TO LIGHT TO VERIFY FLORIDA WATERMARK.

BUREAU of VITAL STATISTICS

CERTIFICATION OF BIRTH

STATE FILE NUMBER: **109-1975-049918**

DATE ISSUED: **JULY 21, 2025**

DATE FILED: **JULY 1, 1975**

CHILD'S NAME: **AMANDA ELAINE SNELGROVE**

DATE OF BIRTH: **JULY 1, 1975**

SEX: **FEMALE**

COUNTY OF BIRTH: **COLUMBIA COUNTY**

MOTHER'S NAME: **DIANA LEE HARDEN**
(NAME PRIOR TO FIRST MARRIAGE, IF APPLICABLE)

FATHER'S NAME: **CHARLES WAYNE SNELGROVE**

, STATE REGISTRAR

REQ: 2028049032

THE ABOVE SIGNATURE CERTIFIES THAT THIS IS A TRUE AND CORRECT COPY OF THE OFFICIAL RECORD ON FILE IN THIS OFFICE.

WARNING: THIS DOCUMENT IS PRINTED OR PHOTOCOPIED ON SECURITY PAPER WITH WATERMARKS OF THE GREAT SEAL OF THE STATE OF FLORIDA. DO NOT ACCEPT WITHOUT VERIFYING THE PRESENCE OF THE WATERMARKS. THE DOCUMENT FACE CONTAINS A MULTICOLORED BACKGROUND, GOLD EMBOSSED SEAL, AND THERMOCHROMIC FL. THE BACK CONTAINS SPECIAL LINES WITH TEXT. THE DOCUMENT WILL NOT PRODUCE A COLOR COPY.

* 8 0 7 8 6 6 7 2 *

DH FORM 1946 (08/01/2022)

CERTIFICATION OF VITAL RECORD

Florida HEALTH

VOID IF ALTERED OR ERASED

VOID IF ALTERED OR ERASED

STATE OF FLORIDA

OFFICE of VITAL STATISTICS

CERTIFICATION OF BIRTH

NAME: HANNAH DREW PAYNE

DATE OF BIRTH: 10/21/96 SEX: FEMALE

PLACE OF BIRTH:

CERTIFICATE NUMBER:

DATE FILED: 10/25/96 DATE ISSUED: 2/06/97

MOTHER'S MAIDEN NAME: AMANDA ELAINE SNELGROVE

FATHER'S NAME: ERIC BRUCE PAYNE

This is to certify that this is a true abstract of the official record filed with this office.

By _____ State Registrar

WARNING:
3100995

DO NOT ACCEPT CERTIFIED COPIES UNLESS ON SECURITY PAPER WITH COLORED BACKGROUND AND THE LETTERS FLA IN THE UPPER RIGHT AND LEFT CORNERS OF PAPER ON FRONT AND VERTICAL SECURITY LINES ON BACK. ALTERATION OR ERASURE VOIDS THIS CERTIFICATE.

HRS
DEPARTMENT OF HEALTH AND REHABILITATIVE SERVICES

HRS Form 1563A (6-95)

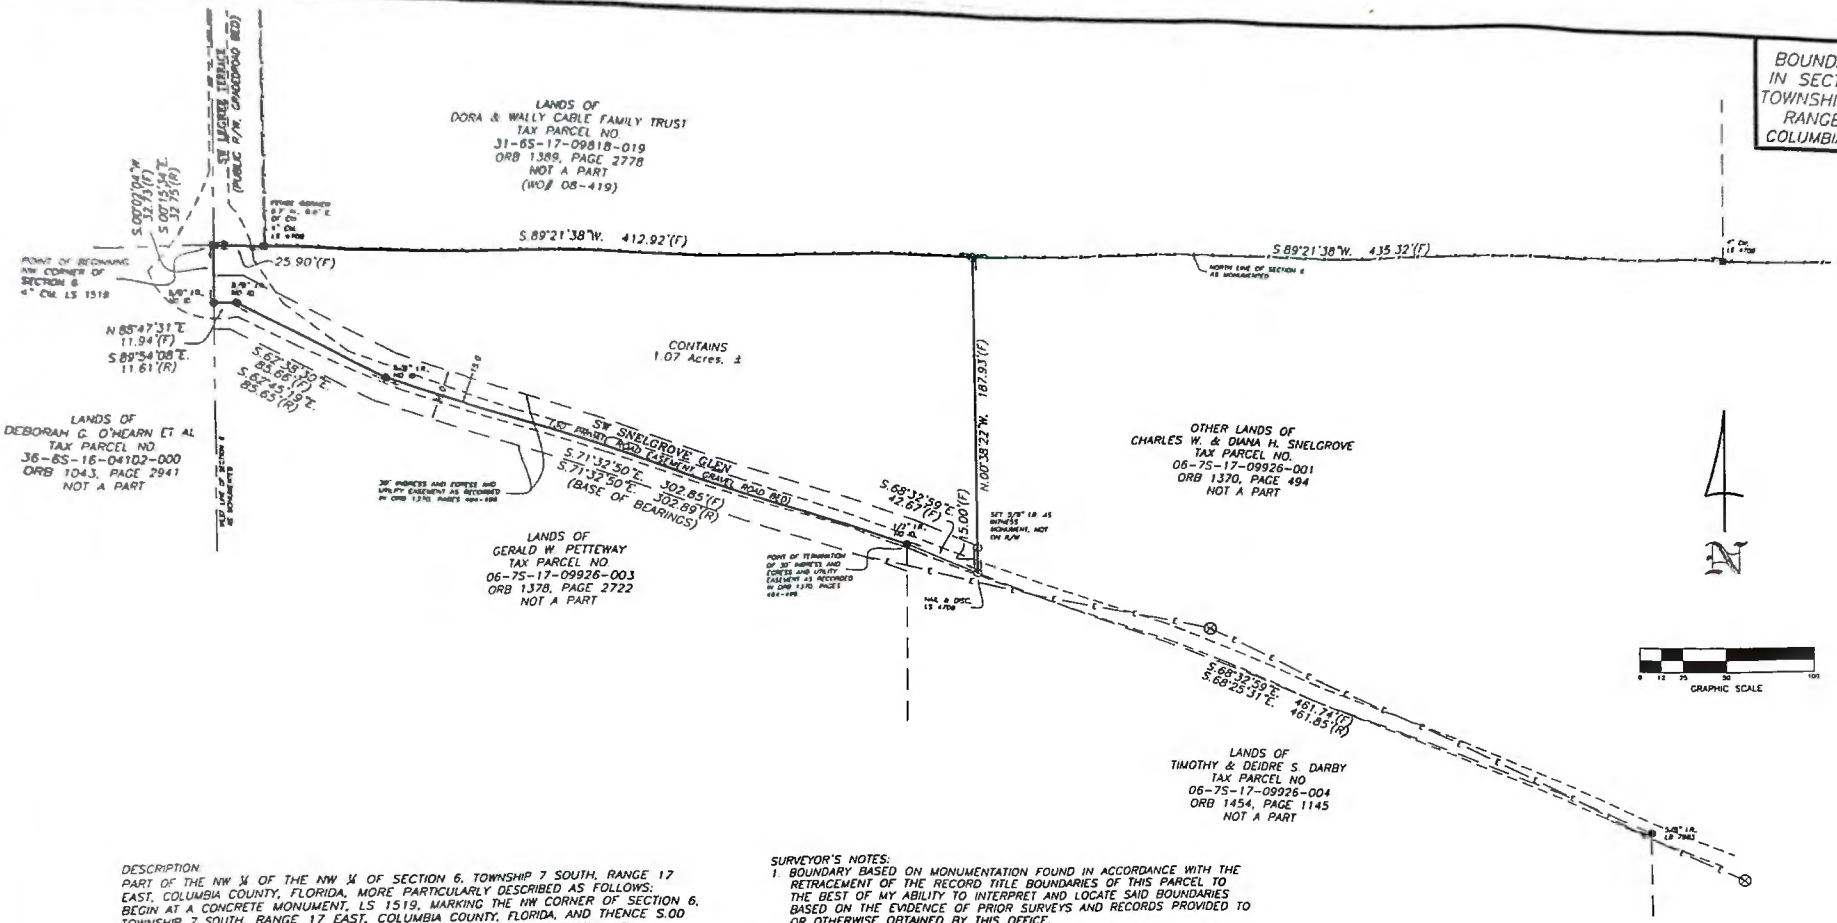

DESCRIPTION:
PART OF THE NW ¼ OF THE NW ¼ OF SECTION 6, TOWNSHIP 7 SOUTH, RANGE 17 EAST, COLUMBIA COUNTY, FLORIDA, MORE PARTICULARLY DESCRIBED AS FOLLOWS: BEGIN AT A CONCRETE MONUMENT, LS 1519, MARKING THE NW CORNER OF SECTION 6, TOWNSHIP 7 SOUTH, RANGE 17 EAST, COLUMBIA COUNTY, FLORIDA, AND THENCE S.00 DEGREES 02'04"W., ALONG THE MONUMENTED WEST LINE OF SAID SECTION 6, A DISTANCE OF 32.73 FEET TO A 5/8" IRON ROD, MARKING THE NW CORNER OF LANDS DESCRIBED IN OFFICIAL RECORDS BOOK (ORB) 1378, PAGE 2722 OF THE OFFICIAL RECORDS OF COLUMBIA COUNTY, FLORIDA; THENCE N.88 DEGREES 47'31"E., 11.94 FEET TO A 5/8" IRON ROD MARKING A CORNER OF SAID LANDS DESCRIBED IN ORB 1378, PAGE 2722; THENCE S.62 DEGREES 38'30"E., 85.66 FEET TO A 5/8" IRON ROD MARKING A CORNER OF SAID LANDS DESCRIBED IN ORB 1378, PAGE 2722, THENCE S.71 DEGREES 32'50"E., 302.85 FEET TO A 5/8" IRON ROD MARKING THE NE CORNER OF SAID LANDS DESCRIBED IN ORB 1378, PAGE 2722 AND BEING ALSO THE NW CORNER OF LANDS DESCRIBED IN ORB 1454, PAGE 1145 OF SAID OFFICIAL RECORDS; THENCE S.68 DEGREES 32'59"E., ALONG THE MONUMENTED NORTH LINE OF SAID LANDS DESCRIBED IN ORB 1454, PAGE 1145, A DISTANCE OF 42.67 FEET TO A 5/8" IRON ROD, LS 4708; THENCE N.00 DEGREES 38'22"W., 187.93 FEET TO A 5/8" IRON ROD, LS 4708, ON THE MONUMENTED NORTH LINE OF SAID SECTION 6; THENCE S.89 DEGREES 21'38"W., 412.92 FEET TO THE POINT OF BEGINNING.
DESCRIBED LANDS CONTAIN 1.07 ACRES, MORE OR LESS.
SUBJECT TO PUBLIC RIGHT-OF-WAY OF SW LEGREE TERRACE.
SUBJECT TO AN EASEMENT FOR INGRESS AND EGRESS AND PUBLIC UTILITIES OVER AND ACROSS THE SOUTH 15 FEET OF THE ABOVE DESCRIBED LANDS, SAID EASEMENT RESERVED UNTO THE GRANTOR, THEIR HEIRS AND ASSIGNS.
TOGETHER WITH AND SUBJECT TO THAT CERTAIN INGESS AND EGRESS AND PUBLIC UTILITIES EASEMENT AS RECORDED IN OFFICIAL RECORDS BOOK 1370, PAGES 494 THROUGH 496 OF THE OFFICIAL RECORDS OF COLUMBIA COUNTY, FLORIDA.

SURVEYOR'S NOTES:
1. BOUNDARY BASED ON MONUMENTATION FOUND IN ACCORDANCE WITH THE RETRACEMENT OF THE RECORD TITLE BOUNDARIES OF THIS PARCEL TO THE BEST OF MY ABILITY TO INTERPRET AND LOCATE SAID BOUNDARIES BASED ON THE EVIDENCE OF PRIOR SURVEYS AND RECORDS PROVIDED TO OR OTHERWISE OBTAINED BY THIS OFFICE.
2. BEARINGS BASED ON DEED OF RECORD IN ORB 1378, PAGE 2722 USING MONUMENTS FOUND ON THE NORTH LINE OF SAID LANDS AS SHOWN HEREON BASE BEARING IS S.71°32'50"E.
3. THIS PARCEL IS IN ZONE "X" AND IS DETERMINED TO BE OUTSIDE THE 500 YEAR FLOOD PLAIN AS PER FLOOD INSURANCE RATE MAP, DATED FEBRUARY 4, 2009, COMMUNITY PANEL NO. 12023C0495C
4. NO NOTE.
5. THE IMPROVEMENTS, IF ANY, INDICATED ON THIS SURVEY DRAWING ARE AS LOCATED ON DATE OF FIELD SURVEY AS SHOWN HEREON.
6. IF THEY EXIST, NO UNDERGROUND ENCROACHMENTS AND/OR UTILITIES WERE LOCATED FOR THIS SURVEY EXCEPT AS SHOWN HEREON.
7. "NOT VALID WITHOUT THE ORIGINAL SIGNATURE AND SEAL OF A FLORIDA LICENSED SURVEYOR AND MAPPER."
8. CLOSURE OF FIELD SURVEY IS BETTER THAN 1/7500. BOUNDARY AND CONTROL MONUMENTS CAN BE EXPECTED TO HAVE BEEN MEASURED TO APPROXIMATELY THAT RATIO OF PRECISION. BUILDINGS AND SIMILAR IMPROVEMENTS ARE LOCATED WITHIN ± 0.2 FEET OF THE ACTUAL LOCATION UNLESS OTHERWISE NOTED. OTHER IMPROVEMENTS SUCH AS UTILITY POLES, SEPTIC TANKS, TREES, INTERIOR FENCES, WELLS, ETC. ARE NORMALLY WITHIN ± 0.5 FEET UNLESS OTHERWISE NOTED.
9. EXCEPTION IS MADE HEREON REGARDING EASEMENTS, RESERVATIONS, RESTRICTIONS, AND/OR TITLE CONFLICTS OF RECORD, IF ANY, NOT PROVIDED BY THE CLIENT OR HIS AGENTS OR DISCOVERED BY THIS OFFICE, AN EFFORT HAS BEEN MADE IN GOOD FAITH TO SHOW PHYSICAL EVIDENCE OF EASEMENTS, OCCUPATION AND USE BY OTHER PARTIES, HOWEVER PHYSICAL CONDITIONS ON THE PARCEL MAY HAVE PREVENTED DISCOVERY OF ALL SUCH EVIDENCE.
10. CERTIFIED TO:
HANNAH PAYNE

SYMBOL LEGEND

O.R.I.	OFFICIAL RECORD INSTRUMENT
■	CONCRETE MONUMENT FOUND
□	CONCRETE MONUMENT SET, LS 4708
○	IRON PIN OR PIPE FOUND
○	5/8" IRON ROD SET, LS 4708
—x—	WIRE FENCE
—/—	ELECTRIC UTILITY LINE (OVERHEAD)
— UGE —	UNDERGROUND ELECTRIC SERVICE
— CTV —	CABLE TV LINE (OVERHEAD)
—o—	CHAIN LINK FENCE
—o—	WOODEN FENCE
CMP	CORRUGATED METAL PIPE
RCP	REINFORCED CONCRETE PIPE
LS	LAND SURVEYOR
LB	LICENSED BUSINESS
ORB	OFFICIAL RECORD BOOK
PRM	PERMANENT REFERENCE MONUMENT
PCP	PERMANENT CONTROL POINT
⊕	UTILITY POLE
R/W	RIGHT-OF-WAY
NO. ID.	NO IDENTIFICATION
FLA. D.O.T.	FLA. DEPT. OF TRANSPORTATION
℄	CENTERLINE
C.M.	CONCRETE MONUMENT
I.R.	IRON ROD
I.P.	IRON PIPE

EXTRA ABBREVIATION:
(F) FIELD, AS IN "FIELD MEASUREMENT".
(D) DEED, AS IN "DEED DIMENSION"
(P) PLAT, AS IN "PLAT DIMENSION"
(R) RECORD, AS IN "RECORD DIMENSION"

MARK D. DUREN AND ASSOCIATES, INC.
LB 7620
1604 SW SISTERS WELCOME ROAD
LAKE CITY, FLA. 32025
(386) 758-9831 OFFICE
(386) 758-8010 FAX

FIELD SURVEY DATE: AUGUST 25, 2025
DATE DRAWN: SEPTEMBER 4, 2025
FOR: PAYNE
FIELD BOOK: SEE ALL PAGE
DRAWN BY: M. DUREN
WO# 25-193

SIGNING SURVEYOR:
MARK D. DUREN, LS 4708
1604 SW SISTERS WELCOME ROAD
LAKE CITY, FL 32025

Building and Zoning Department

Special Family Lot Permit Application

Invoice

74882

Applicant Information	Invoice Date	Permit #	Amount Due
SNELGROVE CHARLES W, SNELGROVE DIANA H 362 SW SNELGROVE GLN	01/22/2026	SFLP260105	**$50.00**

Job Location
Parcel: 06-7S-17-09926-001
Owner: SNELGROVE CHARLES W, SNELGROVE DIANA H,
Address: 362 SW SNELGROVE GLN

Contractor Information

Invoice History

Date	Description	Amount
01/22/2026	Fee: Special Family Lot Permit Approved by the Board of County Commissioners	$50.00
	Amount Due:	**$50.00**

Credit card payments can be made online here (fees apply)

Fee balances are not immediately updated using online Credit Card. If you have paid permit fees using the online application site or by another method such as check or cash, please allow time for your payment to be processed.

Contact Us

Phone:
(386) 758-1008

Customer Service Hours:
Monday-Friday
From 8:00 A.M. to 4:30 P.M.

Email:
bldginfo@columbiacountyfla.com

Website:
http://www.columbiacountyfla.com/BuildingandZoning.asp

Address:
Building and Zoning Ste. B-21
135 NE Hernando Ave.
Lake City, FL 32055

Inspection Office Hours

Monday - Friday
From 8:00 AM to 10:00 AM
and
From 1:30 PM to 3:00 PM

Regular Inspection Schedules

All areas North of County Road 242
From 10:00 AM to Noon

All areas South of County Road 242
From 3:00 PM to 5:00 PM

Inspection Requests

Online: (Preferred Method)
www.columbiacountyfla.com/InspectionRequest.asp

Voice Mail: 386-719-2023 or Phone: 386-758-1008

All Driveway Inspections: 386-758-1019

Septic Release Inspections: 386-758-1058

IMPORTANT NOTICE:
Any inspection requested after 4:30 pm, no matter the method, will be received the next business day and will be scheduled by the earliest time slot.

All Inspections require 24 hours notice.
Emergencies will be inspected as soon as possible.

COLUMBIA COUNTY BOARD OF COUNTY COMMISSIONERS
AGENDA ITEM REQUEST FORM

The Board of County Commissioners meets the 1st and 3rd Thursday of each month in the Columbia County School Board Administrative Complex Auditorium, 372 West Duval Street, Lake City, Florida 32055.
The first meeting of every month is at 9:30AM while the second meeting of every month takes place at 5:30PM.
All agenda items are due in the Board's office one week prior to the meeting date.

Today's Date: 1/23/2026 **Meeting Date:** 2/5/2026

Department: Zoning Department

1. Nature and purpose of agenda item:

Victor Marrero is requesting a Special Family Lot Permit (SFLP260106) to deed 2 acres more or less to his daughter, Nicole Marrero.

2. Recommended Motion/Action:

Approve SFLP260106

3. Fiscal impact on current budget.

This item has no effect on the current budget.

74819

Columbia County
Gateway to Florida

FOR PLANNING USE ONLY	
Application # SFLP	260106
Application Fee	$50.00
Receipt No.	
Filing Date	1-23-2026
Completeness Date	

Special Family Lot Permit Application

A. PROJECT INFORMATION

1. Title Holder's Name: Victor O. Marrero
2. Address of Subject Property: N/A
3. Parcel ID Number(s): 22-5S-17-09325-000
4. Future Land Use Map Designation: A-3
5. Zoning Designation: A-3
6. Acreage of Parent Parcel: 14.60 More or Less
7. Acreage of Property to be Deeded to Immediate Family Member: 2 Acres more or less
8. Existing Use of Property: Residential
9. Proposed use of Property: Residential
10. Name of Immediate Family Member for which Special Family Lot is to be Granted: Nicole S. Marrero

PLEASE NOTE: Immediate family member must be a parent, grandparent, adopted parent, stepparent, sibling, child, adopted child, stepchild, or grandchild of the person who is conveying the parcel to said individual.

B. APPLICANT INFORMATION

1. Applicant Status ■ Owner (title holder) □ Agent
2. Name of Applicant(s): Victor Marrero Title:
   Company name (if applicable):
   Mailing Address: 128 NW Green Lane
   City: Lake City State: Florida Zip: 32055
   Telephone: (___) 407-421-5534 Fax: (___) Email: vmarrero.affine.us@gmail.com

   PLEASE NOTE: Florida has a very broad public records law. Most written communications to or from government officials regarding government business is subject to public records requests. Your e-mail address and communications may be subject to public disclosure.
3. If the applicant is agent for the property owner*.
   Property Owner Name (title holder):
   Mailing Address:
   City: State: Zip:
   Telephone: (___) Fax: (___) Email:

   PLEASE NOTE: Florida has a very broad public records law. Most written communications to or from government officials regarding government business is subject to public records requests. Your e-mail address and communications may be subject to public disclosure.
   ***Must provide an executed Property Owner Affidavit Form authorizing the agent to act on behalf of the property owner.**

C. ATTACHMENT/SUBMITTAL REQUIREMENTS

1. Map, Drawing, or Sketch of Parent Parcel Showing the Location of the Proposed Lot being Deeded to Immediate Family Member with Appropriate Dimensions (Must be a Minimum of One Acre).

2. Personal Identification and Proof of Relationship, to Establish the Required Immediate Family Member Status, of both the Parent Parcel Owner and the Immediate Family Member. The Personal Identification Shall Consist of Original Documents or Notarized Copies from Public Records. Such Documents may include Birth Certificates, Adoption Records, Marriage Certificates, and/or Other Public Records.

3. Family Relationship Residence Agreement Affidavit is Required Stating that the Special Family Lot is being Created as a Homestead by the Immediate Family Member, that the Immediate Family Member shall obtain Homestead Exemption on the Lot. This Affidavit shall be Recorded in the Clerk of Courts Office.

4. Legal Description of Parent Parcel with Acreage (In Microsoft Word Format).

5. Legal Description of Property to be Deeded to Immediate Family Member with Acreage (In Microsoft Word Format).

6. Legal Description of Parent Parcel with Immediate Family Member Lot Removed with Acreage (In Microsoft Word Format).

7. Proof of Ownership (i.e. deed).

8. Agent Authorization Form, if applicable (signed and notarized).

9. Proof of Payment of Taxes (can be obtained online via the Columbia County Tax Collector's Office).

10. Fee. $50.00 - No application shall be accepted or processed until the required application fee has been paid.

NOTICE TO APPLICANT

A special family lot permit may be issued by the Board of County Commissioners on land zoned Agricultural or Environmentally Sensitive Area within these Land Development Regulations, for the purpose of conveying a lot or parcel to an immediate family member who is the parent, grandparent, adopted parent, stepparent, sibling, child, or adopted child, stepchild or grandchild of the person who conveyed the parcel to said individual, **not to exceed one (1) dwelling unit per one (1) acre** and the lot complies with all other conditions from permitting development as set forth in these Land Development Regulations. This provision is intended to promote the perpetuation of the family homestead in rural areas by making it possible for immediate family members to reside on lots as their primary residence which exceed maximum density for such areas, provided that the lot complies with the conditions for permitting established in Section 14.9 of the Land Development Regulations.

If approved by the Board of County Commissioner, the division of lots shall be recorded by separate deed, comply with all other applicable regulations of the Land Development Regulations, and comply with all other conditions for permitting and development as set forth in the Land Development Regulations. A completed building permit application shall be submitted within one (1) year of receiving approval by the Board of County Commissioners. One (1) extension can be requested in writing and approved by the Land Development Regulations Administrator not to exceed nine (9) months. If a special family lot permit expires, it shall have to go through the process again for approval as required by this section. A building permit for a special family lot shall be issued only to the immediate family member or their authorized representative (i.e. licensed building contractor or mobile home installer) after a recorded copy of the family relationship residence agreement affidavit and deed to the special family lot has been submitted to the Land Development Regulation Administrator as part of the building permit application process.

Special family lots which have not met the requirements for homestead exemption shall not be transferable except, as follows:

1. The deeding of the parcel back to the original owner of the parent tract as indicated in Section 14.9 of the Land Development Regulations;
2. To another individual meeting the definition of immediate family member;
3. To an individual not meeting the definition of immediate family member due to circumstances beyond the reasonable control of the family member to whom the original special family lot permit was granted such as divorce, death or job change resulting in unreasonable commuting distances, the immediate family member is no longer able to retain ownership of the special family lot, subject to approval by the original reviewing body t hat approved the special family lot permit; and
4. Upon approval of the transfer of the special family lot, the County will issue a Certificate of Transfer and the owner shall record the certificate in the Public Records in the Clerk of the Courts Office. This process shall apply retroactively tn special family lots previously created under the Land Development Regulations.

Any decision made by the Board of County Commissioners is subject to a 30 day appeal period as outlined in Article 12 of the Land Development Regulations. Any action taken by the applicant within the 30 day appeal period is at the applicant's risk. No Certificate of Occupancy shall be issued until the 30 day appeal period is over or until any appeal has been settled.

Upon the applicant obtaining a Certificate of Occupancy, the applicant must file for Homestead Exemption. Homestead Exemptions can be filed each year with the Columbia County Property Appraiser's Office from January 1 to March 31.

I hereby certify that all of the above statements and statements contained in any documents or plans submitted herewith are true and accurate to the best of my knowledge and belief.

Victor O. Marrero

Applicant/Agent Name (Type or Print)

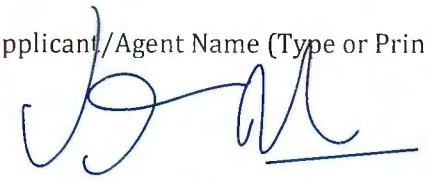

Applicant/Agent Signature

1/15/2026

Date

Inst: 202612001489 Date: 01/23/2026 Time: 9:23AM
Page 1 of 2 B: 1558 P: 2576, James M Swisher Jr, Clerk of Court
Columbia, County, By: MD
Deputy Clerk

FAMILY RELATIONSHIP AFFIDAVIT

STATE OF FLORIDA
COUNTY OF COLUMBIA

BEFORE ME the undersigned Notary Public personally appeared, VICTOR MARRERO, the Owner of the parent parcel which has been subdivided for NICOLE MARRERO, the Immediate Family Member of the Owner, and which is intended for the Immediate Family Members primary residence use. The Immediate Family Member is related to the Owner as DAUGHTER. Both individuals being first duly sworn according to law, depose and say:

1. Affiant acknowledges Immediate Family Member is defined as parent, grandparent, step-parent, adopted parent, sibling, child, step-child, adopted child or grandchild.

2. Both the Owner and the Immediate Family Member have personal knowledge of all matters set forth in this Affidavit.

3. The Owner holds fee simple title to certain real property situated in Columbia County, and more particularly described by reference with the Columbia County Property Appraiser Parent Tract Tax Parcel No. 22-5S-17-09325-000.

4. The Immediate Family Member holds fee simple title to certain real property divided from the Owners' parent parcel situated in Columbia County and more particularly described by reference to the Columbia County Property Appraiser Tax Parcel No. _____.

5. No person or entity other than the Owner and Immediate Family Member to whom permit is being issued, including persons residing with the family member claims or is presently entitled to the right of possession or is in possession of the property, and there are no tenancies, leases or other occupancies that affect the property.

6. This Affidavit is made for the specific purpose of inducing Columbia County to recognize a family division for an Immediate Family Member being in compliance with the density requirements of the Columbia County's Comprehensive Plan and Land Development Regulations (LDR's).

7. This Affidavit and Agreement is made and given by Affiants with full knowledge that the facts contained herein are accurate and complete, and with full knowledge that the penalties under Florida law for perjury include conviction of a felony of the third degree.

We Hereby Certify that the facts represented by us in this Affidavit are true and correct and we accept the terms of the Agreement and agree to comply with it.

Owner

Immediate Family Member

Victor Marrero
Typed or Printed Name

Nicole Marrero
Typed or Printed Name

Subscribed and sworn to (or affirmed) before me this 15 day of January, 2026 by Victor Marrero (Owner) who is personally known to me or has produced _____ as identification.

Notary Public

KIERSTEN M. DICKS
Commission # HH 717171
Expires September 7, 2029

Subscribed and sworn to (or affirmed) before me this 15 day of January, 2026, by Nicole Marrero (Family Member) who is personally known to me or has produced _____ as identification.

Notary Public

KIERSTEN M. DICKS
Commission # HH 717171
Expires September 7, 2029

APPROVED:
COLUMBIA COUNTY, FLORIDA

By: _____

Name: Seth Lance

Title: County Planner

SKETCH OF DESCRIPTION

A PORTION OF CERTAIN LANDS AS DESCRIBED IN ORB 1557, PG 23 OF THE PUBLIC RECORDS OF COLUMBIA COUNTY FLORIDA; LYING IN SECTION 22 TOWNSHIP 5 SOUTH, RANGE 17 EAST, COLUMBIA COUNTY FLORIDA MORE PARTICULARLY DESCRIBED AS FOLLOWS:

COMMENCE AT THE SE CORNER OF THE AFOREMENTIONED LANDS DESCRIBED IN ORB 1557, PG 23; THENCE RUN N 00° 38' 08" W ALONG THE EAST LINE OF SAID LANDS, A DISTANCE OF 57.69 FEET TO A POINT ON THE NORTH RIGHT-OF-WAY LINE OF SW CATHERINE LANE AND THE POINT OF BEGINNING; THENCE CONTINUE N 00° 38' 08" W ALONG SAID EAST LINE, A DISTANCE OF 320.86 FEET; THENCE DEPARTING SAID EAST LINE, RUN S 88° 21' 16" W, A DISTANCE OF 259.01 FEET; THENCE RUN S 00° 38' 08" E, A DISTANCE OF 317.68 FEET TO THE AFORESAID NORTH RIGHT-OF-WAY LINE; THENCE RUN N 89° 03' 27" E ALONG SAID NORTH RIGHT-OF-WAY LINE A DISTANCE OF 258.90 FEET TO THE POINT OF BEGINNING.

CONTAINING 2.003 ACRES MORE OR LESS.

SURVEYOR'S CERTIFICATION

I hereby certify that this sketch of description, subject to the surveyor's notes contained hereon, meets the applicable "Minimum Standards of Practice" set forth by the Florida Board of Professional Surveyors and Mappers in Chapter 5J-17 of the Florida Administrative Code, pursuant to Section 472.027, Florida Statutes.

AFFINE ENGINEERING AND SURVEYING, INC
(Certificate of Authorization Number LB 7828)

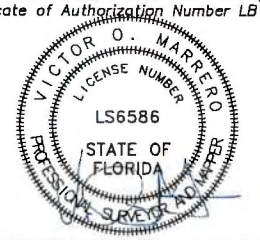

Victor O. Marrero
Professional Surveyor and Mapper
Certificate Number LS 6586
This Sketch of Description is valid only if digitally signed and sealed in accordance to chapter 5J-17.062 of the F,A,C and Chapter 472 of the Florida Statutes.

NOT COVERED BY PROFESSIONAL LIABILITY INSURANCE

AFFINE ENGINEERING AND SURVEYING, INC
CIVIL ENGINEERS SURVEYORS
128 NW GREEN LANE, LAKE CITY, FLORIDA 32055 407-421-5534
CERTIFICATE OF AUTHORIZATION # LB 7828

DRAWN BY VM DATE 1/2/26	CHECKED BY VM DATE 1/2/26	SCALE N/A	JOB # 25015	SHEET 1 OF 2	DRAWING # 25015-01

SKETCH OF DESCRIPTION

SURVEYOR'S NOTES

- This is not a survey.

- Bearings shown hereon are referenced to the East line of ORB 1557, PG 23 being N 00° 38' 08" W (Per deed)

- *This Sketch of Description is valid only if digitally signed and sealed in accordance to chapter 5J-17.062 of the F.A.C and Chapter 472 of the Florida Statutes.*

LEGEND

POB	POINT OF BEGINNING
POC	POINT OF COMMENCEMENT
PB	PLAT BOOK
PG	PAGE
R/W	RIGHT OF WAY

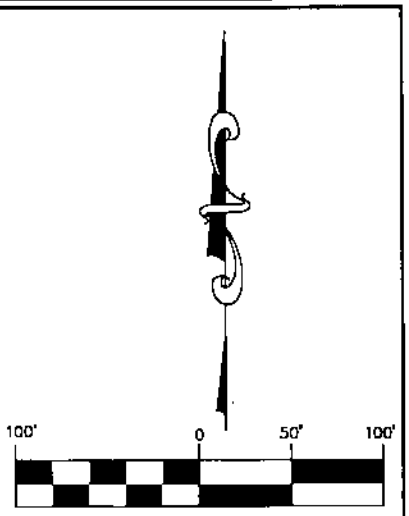

(IN FEET)
1 inch = 100 ft.

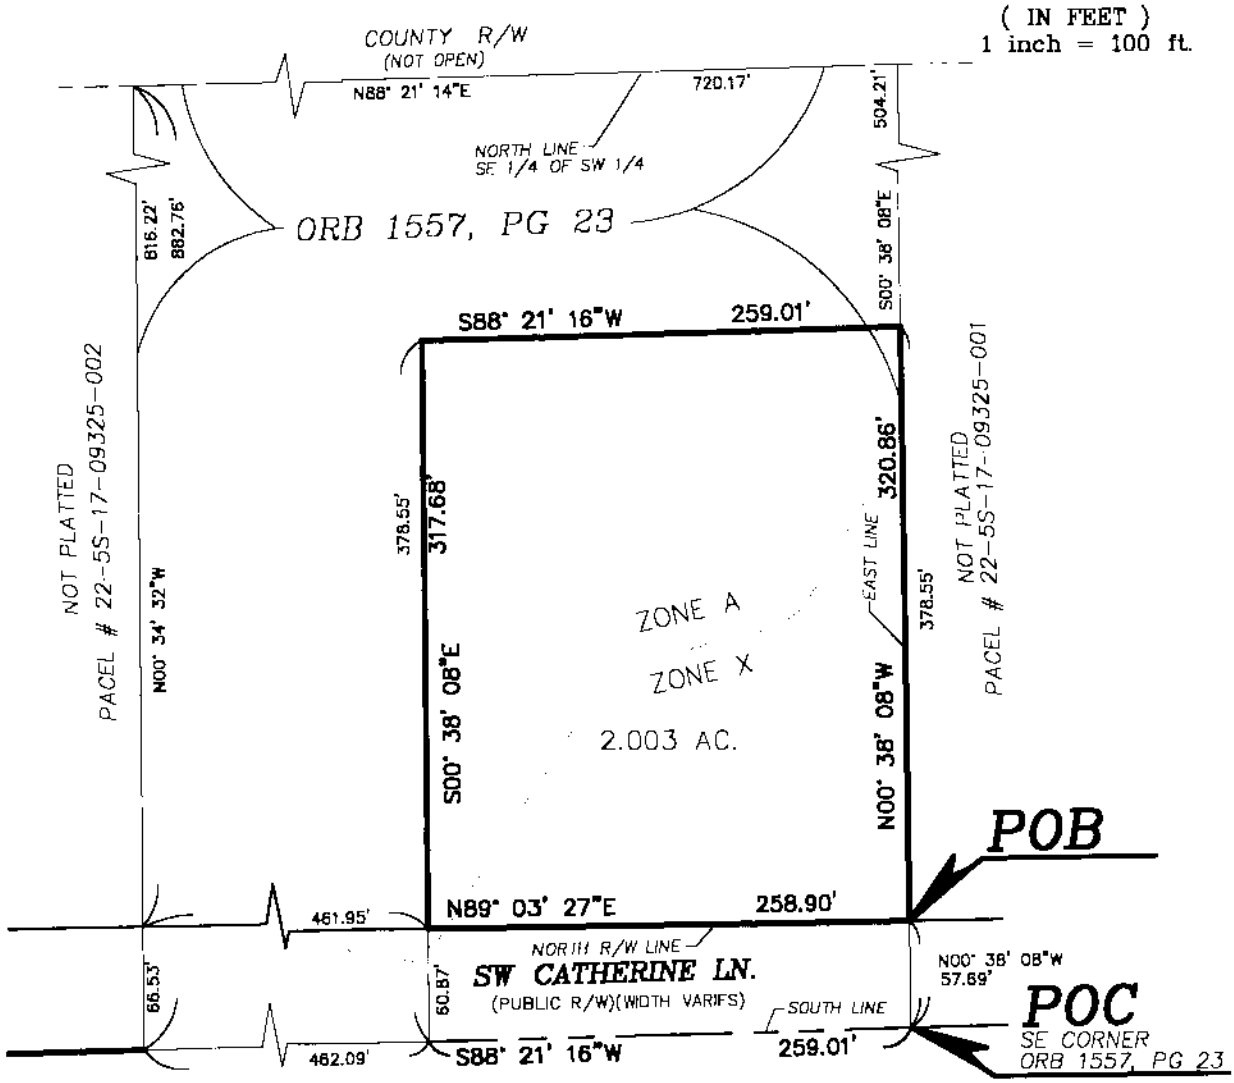

AFFINE ENGINEERING AND SURVEYING, INC

CIVIL ENGINEERS SURVEYORS

128 NW GREEN LANE, LAKE CITY, FLORIDA 32055 407-421-5534

CERTIFICATE OF AUTHORIZATION # LB 7828

DRAWN BY VM DATE 1/2/26	CHECKED BY VM DATE 1/2/26	SCALE 1=100'	JOB # 25015	SHEET 2 OF 2	DRAWING # 25015-01

FAMILY LOT TRACT

A PORTION OF CERTAIN LANDS AS DESCRIBED IN ORB 1557, PG 23 OF THE PUBLICRECORDS OF COLUMBIA COUNTY FLORIDA; LYING IN SECTION 22 TOWNSHIP 5 SOUTH, RANGE17 EAST, COLUMBIA COUNTY FLORIDA, MORE PARTICULARLY DESCRIBED AS FOLLOWS: COMMENCE AT THE SE CORNER OF THE AFOREMENTIONED LANDS DESCRIBED IN ORB 1557, PG 23; THENCE RUN N 00° 38' 08" W ALONG THE EAST LINE OF SAID LANDS, A DISTANCE OF 57.69 FEET TO A POINT ON THE NORTH RIGHT-OF-WAY LINE OF SW CATHERINE LANE AND THE POINT OF BEGINNING; THENCE CONTINUE N 00° 38' 08" W ALONG SAID EAST LINE, A DISTANCE OF 320.86 FEET; THENCE DEPARTING SAID EAST LINE, RUN S 88° 21' 16" W, A DISTANCE OF 259.01 FEET; THENCE RUN S 00° 38' 08" E, A DISTANCE OF 317.68 FEET TO THE AFORESAID NORTH RIGHT-OF-WAY LINE; THENCE RUN N 89° 03' 27" E ALONG SAID NORTH RIGHT-OF-WAY LINE A DISTANCE OF 258.90 FEET TO THE POINT OF BEGINNING.

CONTAINING 2.003 ACRES MORE OR LESS.

A PARCEL OF LAND LYING IN SECTION 22, TOWNSHIP 5 SOUTH, RANGE 17 EAST, COLUMBIA COUNTY, FLORIDA, EXPLICITLY DESCRIBED AS FOLLOWS:

COMMENCE AT THE NW CORNER OF THE SE 1/4 OF THE SW 1/4 OF SAID SECTION 22; THENCE ON THE NORTH BOUNDARY THEREOF, N 88° 21' 14" E, A DISTANCE OF 602.11 FEET TO THE POINT OF BEGINNING; THENCE CONTINUE ON SAID NORTH BOUNDARY, N 88° 21' 14" E, A DISTANCE OF 720.17 FEET; THENCE S 00° 38' 08" E, A DISTANCE OF 882.75 FEET; THENCE S 88° 21' 16" W, A DISTANCE OF 721.10 FEET; THENCE N 00° 34' 32" W, A DISTANCE OF 882.76 FEET TO THE POINT OF BEGINNING, LESS AND EXEPTING ANY PORTION OF THE ABOVE DESCRIBED PROPERTY LYING WITH THE EXISTING RIGHT OF WAY KNOWN AS CATHERINE LANE.

REMAINDER TRACT

A PARCEL OF LAND LYING IN SECTION 22, TOWNSHIP 5 SOUTH, RANGE 17 EAST, COLUMBIA COUNTY, FLORIDA, EXPLICITLY DESCRIBED AS FOLLOWS:

COMMENCE AT THE NW CORNER OF THE SE 1/4 OF THE SW 1/4 OF SAID SECTION 22; THENCE ON THE NORTH BOUNDARY THEREOF, N 88° 21' 14" E, A DISTANCE OF 602.11 FEET TO THE POINT OF BEGINNING; THENCE CONTINUE ON SAID NORTH BOUNDARY, N 88° 21' 14" E, A DISTANCE OF 720.17 FEET; THENCE S 00° 38' 08" E, A DISTANCE OF 882.75 FEET; THENCE S 88° 21' 16" W, A DISTANCE OF 721.10 FEET; THENCE N 00° 34' 32" W, A DISTANCE OF 882.76 FEET TO THE POINT OF BEGINNING, LESS AND EXEPTING ANY PORTION OF THE ABOVE DESCRIBED PROPERTY LYING WITH THE EXISTING RIGHT OF WAY KNOWN AS CATHERINE LANE.

LESS AND EXCEPT

A PORTION OF CERTAIN LANDS AS DESCRIBED IN ORB 1557, PG 23 OF THE PUBLICRECORDS OF COLUMBIA COUNTY FLORIDA; LYING IN SECTION 22 TOWNSHIP 5 SOUTH, RANGE17 EAST, COLUMBIA COUNTY FLORIDA, MORE PARTICULARLY DESCRIBED AS FOLLOWS: COMMENCE AT THE SE CORNER OF THE AFOREMENTIONED LANDS DESCRIBED IN ORB 1557, PG 23; THENCE RUN N 00° 38' 08" W ALONG THE EAST LINE OF SAID LANDS, A DISTANCE OF 57.69 FEET TO A POINT ON THE NORTH RIGHT-OF-WAY LINE OF SW CATHERINE LANE AND THE POINT OF BEGINNING; THENCE CONTINUE N 00° 38' 08" W ALONG SAID EAST LINE, A DISTANCE OF 320.86'; THENCE DEPARTING SAID EAST LINE, RUN S 88° 21' 16" W. A DISTANCE OF 259.01 FEET; THENCE RUN S 00° 38' 08" E, A DISTANCE OF 317.68 FEET TO THE AFORESAID NORTH RIGHT-OF-WAY LINE; THENCE RUN N 89° 03' 27" E ALONG SAID NORTH RIGHT-OF-WAY LINE A DISTANCE OF 258.90 FEET TO THE POINT OF BEGINNING. CONTAINING 2.003 ACRES MORE OR LESS.

CONTAINING 11.707 ACRES MORE OR LESS. SUBJECT TO EXISTING RIGHT-OF-WAY FOR SW CATHERINE LANE.

Kyle Keen, CFC
Columbia County Tax Collector

2025 Real Estate
NOTICE OF AD VALOREM TAXES AND NON-AD VALOREM ASSESSMENTS

29674.0000

PARCEL NUMBER	ESCROW CD	Millage Code
R09325-000		3

THIS BILL IS FULLY PAID

N 882.75 FT OF SE1/4 OF SW1/4 & N 882.75 FT OF SW1/4 OF SE1/4 EX 22.94 AC DESC IN WD 1509-642 & EX 11.07 AC DESC IN WD 1517-427.

DANIEL AND JOSH INVESTMENTS LLC
291 NW MAIN BLVD
LAKE CITY FL 32055

135 NE Hernando Ave, Suite 125,Lake City, FL 32055
(386) 758-1077

AD VALOREM TAXES

TAXING AUTHORITY	ASSESSED VALUE	MILLAGE RATE	EXEMPTION AMOUNT	TAXABLE AMOUNT	TAXES LEVIED
BOARD OF COUNTY COMMISSIONERS					
GENERAL FUND	95,970	7.8150	0	95,970	750.01
COLUMBIA COUNTY SCHOOL BOARD					
DISCRETIONARY	95,970	0.7480	0	95,970	71.78
LOCAL	95,970	3.1010	0	95,970	297.61
CAPITAL OUTLAY	95,970	1.5000	0	95,970	143.95
SUWANNEE RIVER WATER MGT DIST					
WATER MGT	95,970	0.2812	0	95,970	26.99
LAKE SHORE HOSPITAL AUTHORITY					
LK SHORE	95,970	0.0001	0	95,970	0.01

IMPORTANT: All exemptions do not apply to all taxing authorities. Please contact the Columbia County Property Appraiser for exemption/assessment questions.

TOTAL MILLAGE	13.4453	AD VALOREM TAXES	1,290.35

NON AD VALOREM ASSESSMENTS

LEVYING AUTHORITY		RATE	AMOUNT
FFIR	FIRE ASSESSMENTS	0.00 Unit @303.9800	3.94

SAVE TIME PAY ONLINE @ www.columbiataxcollector.com

NON AD VALOREM ASSESSMENTS	3.94
COMBINED TAXES AND ASSESSMENTS	1,294.29

See reverse side for important information

Paid In Full	Taxes	Discount / Interest	Fees	Payments	Amount Due
	1,294.29	-38.83	0.00	1,255.46	0.00

PLEASE RETAIN THIS PORTION FOR YOUR RECORDS

Kyle Keen, CFC
Columbia County Tax Collector

2025 Real Estate
NOTICE OF AD VALOREM TAXES AND NON-AD VALOREM ASSESSMENTS

29674.0000

PARCEL NUMBER	ESCROW CD	Millage Code
R09325-000		3

THIS BILL IS FULLY PAID

N 882.75 FT OF SE1/4 OF SW1/4 & N 882.75 FT OF SW1/4 OF SE1/4 EX 22.94 AC DESC IN WD 1509-642 & EX 11.07 AC DESC IN WD 1517-427.

DANIEL AND JOSH INVESTMENTS LLC
291 NW MAIN BLVD
LAKE CITY FL 32055

DO NOT WRITE BELOW THIS PORTION

PLEASE PAY IN US FUNDS TO: KYLE KEEN, TAX COLLECTOR

Paid In Full	Taxes	Discount / Interest	Fees	Payments	Amount Due
	1,294.29	-38.83	0.00	1,255.46	0.00

Receipt(s) 2025-23624 on 12/23/25 for $1,255.46 by ABSTRACT AND TITLE SERVICES

Prepared By and Return to:
Michael H. Harrell
Abstract and Title Services, Inc.
283 Northwest Cole Terrace
Suite B
Lake City, FL 32055
7-20785 MD

Inst: 202512028948 Date: 12/23/2025 Time: 7:36AM
Page 1 of 2 B: 1557 P: 23, James M Swisher Jr, Clerk of Court
Columbia, County, By: VC
Deputy ClerkDoc Stamp-Deed: 490.00

Warranty Deed

This Warranty Deed made this 11 day of December, 2025, between Daniel & Joshua Investments, LLC, a Florida Limited Liability Company, whose address is 291 Northwest Main Boulevard, Lake City, FL 32055, hereinafter called the Grantor, to Victor Marrero, and Sandra Santiago, Husband and Wife, whose post office address is: 128 Northwest Green Lane, Lake City, FL 32055, hereinafter called the Grantee:

(Wherever used herein the terms "grantor" and "grantee" include all the parties this instrument and the heirs, legal representatives and assigns of individuals, and the successors and assigns of corporation)

Witnesseth, that the Grantor, for and in consideration of the sum of $10.00 and other good and valuable considerations to said Grantor, in hand paid by said Grantees, the receipt whereof is hereby acknowledged, has granted, bargained, and sold to the said Grantees, and Grantee heirs and assigns forever, the following described land, situate lying and being in Columbia County, Florida:

A PARCEL OF LAND LYING IN SECTION 22, TOWNSHIP 5 SOUTH, RANGE 17 EAST, COLUMBIA COUNTY, FLORIDA, EXPLICITLY DESCRIBED AS FOLLOWS

COMMENCE AT THE NORTHWEST CORNER OF THE SOUTHEAST 1/4 OF THE SOUTHWEST 1/4 SAID SECTION 22; THENCE ON THE NORTH BOUNDARY THEREOF, NORTH 88°21'14" EAST, A DISTANCE OF 602.11 FEET TO THE POINT OF BEGINNING; THENCE CONTINUE ON SAID NORTH BOUNDARY, NORTH 88°21'14" EAST, A DISTANCE OF 720.17 FEET; THENCE SOUTH 00°38'08" EAST, A DISTANCE OF 882.75 FEET; THENCE SOUTH 88°21'16" WEST, A DISTANCE OF 721.10 FEET; THENCE NORTH 00°34'32" WEST, A DISTANCE OF 882.76 FEET TO THE POINT OF BEGINNING, LESS AND EXCEPTING ANY PORTION OF THE ABOVE DESCRIBED PROPERTY LYING WITH THE EXISTING RIGHT OF WAY KNOWN AS SOUTHWEST CATHERINE LANE.

Together with all tenements, hereditaments and appurtenances thereto belonging or in anywise appertaining.

Subject to taxes for the current tax year and subsequent years, not yet due and payable; covenants restrictions, easements, reservations and limitations of record, if any.

To have and to hold, the same in fee simple forever.

And Grantor hereby covenants with said Grantee that the Grantor is lawfully seized of said land in fee simple; that Grantor has good right and lawful authority to sell and convey said land and that the Grantor hereby fully warrants the title to said land and will defend the same against the lawful claims of all persons whomsoever.

In Witness Whereof, grantor has signed and sealed these presents the day and year first above written.

Signed, sealed and delivered in our presence:

Witness

Print Name

Witness Address

Witness

Print Name

Witness Address

Daniel & Joshua Investments, LLC, a Florida Limited Liability Company

By: _____
Daniel Crapps, as manager

STATE OF FLORIDA
COUNTY OF COLUMBIA

The foregoing instrument was acknowledged before me by means of (✓) physical presence or (__) online notarization, this 11 day of December, 2025, by Daniel Crapps as Manager of Daniel & Joshua Investments, LLC, a Florida Limited Liability Company, on behalf of the company, (✓) who is/are personally known to me or (__) who has/have produced _____ as identification.

Signature of Notary Public

Print, Type/Stamp Name of Notary

VERA LISA HICKS
MY COMMISSION # HH 275069
EXPIRES: August 23, 2026

Columbia County, FLA - Building & Zoning Property Map

Printed: Fri Jan 23 2026 10:30:22 GMT-0500 (Eastern Standard Time)

Parcel No: 22-5S-17-09325-000
Owner: MARRERO VICTOR, SANTIAGO SANDRA
Subdivision:
Lot:
Acres: 13.2828808
Deed Acres: 19.49 Ac
District: District 4 Everett Phillips
Future Land Uses: Agriculture - 3
Flood Zones: A,
Official Zoning Atlas: A-3

All data, information, and maps are provided"as is" without warranty or any representation of accuracy, timeliness of completeness. Columbia County, FL makes no warranties, express or implied, as to the use of the information obtained here. There are no implies warranties of merchantability or fitness for a particular purpose. The requester acknowledges and accepts all limitations, including the fact that the data, information, and maps are dynamic and in a constant state of maintenance, and update.

Building and Zoning Department

Special Family Lot Permit Application

Invoice

74819

Applicant Information	Invoice Date	Permit #	Amount Due
MARRERO VICTOR, SANTIAGO SANDRA TBD	01/23/2026	SFLP260106	**$50.00**

Job Location
Parcel: 22-5S-17-09325-000
Owner: MARRERO VICTOR, SANTIAGO SANDRA,
Address: TBD

Contractor Information

Invoice History

Date	Description	Amount
01/23/2026	Fee: Special Family Lot Permit Approved by the Board of County Commissioners	$50.00
	Amount Due:	**$50.00**

Credit card payments can be made online here (fees apply)

Fee balances are not immediately updated using online Credit Card. If you have paid permit fees using the online application site or by another method such as check or cash, please allow time for your payment to be processed.

Contact Us

Phone:
(386) 758-1008

Customer Service Hours:
Monday-Friday
From 8:00 A.M. to 4:30 P.M.

Email:
bldginfo@columbiacountyfla.com

Website:
http://www.columbiacountyfla.com/BuildingandZoning.asp

Address:
Building and Zoning Ste. B-21
135 NE Hernando Ave.
Lake City, FL 32055

Inspection Office Hours

Monday - Friday
From 8:00 AM to 10:00 AM
and
From 1:30 PM to 3:00 PM

Regular Inspection Schedules

All areas North of County Road 242
From 10:00 AM to Noon

All areas South of County Road 242
From 3:00 PM to 5:00 PM

Inspection Requests

Online: (Preferred Method)
www.columbiacountyfla.com/InspectionRequest.asp

Voice Mail: 386-719-2023 or Phone: 386-758-1008

All Driveway Inspections: 386-758-1019

Septic Release Inspections: 386-758-1058

IMPORTANT NOTICE:
Any inspection requested after 4:30 pm, no matter the method, will be received the next business day and will be scheduled by the earliest time slot.

All Inspections require 24 hours notice.
Emergencies will be inspected as soon as possible.