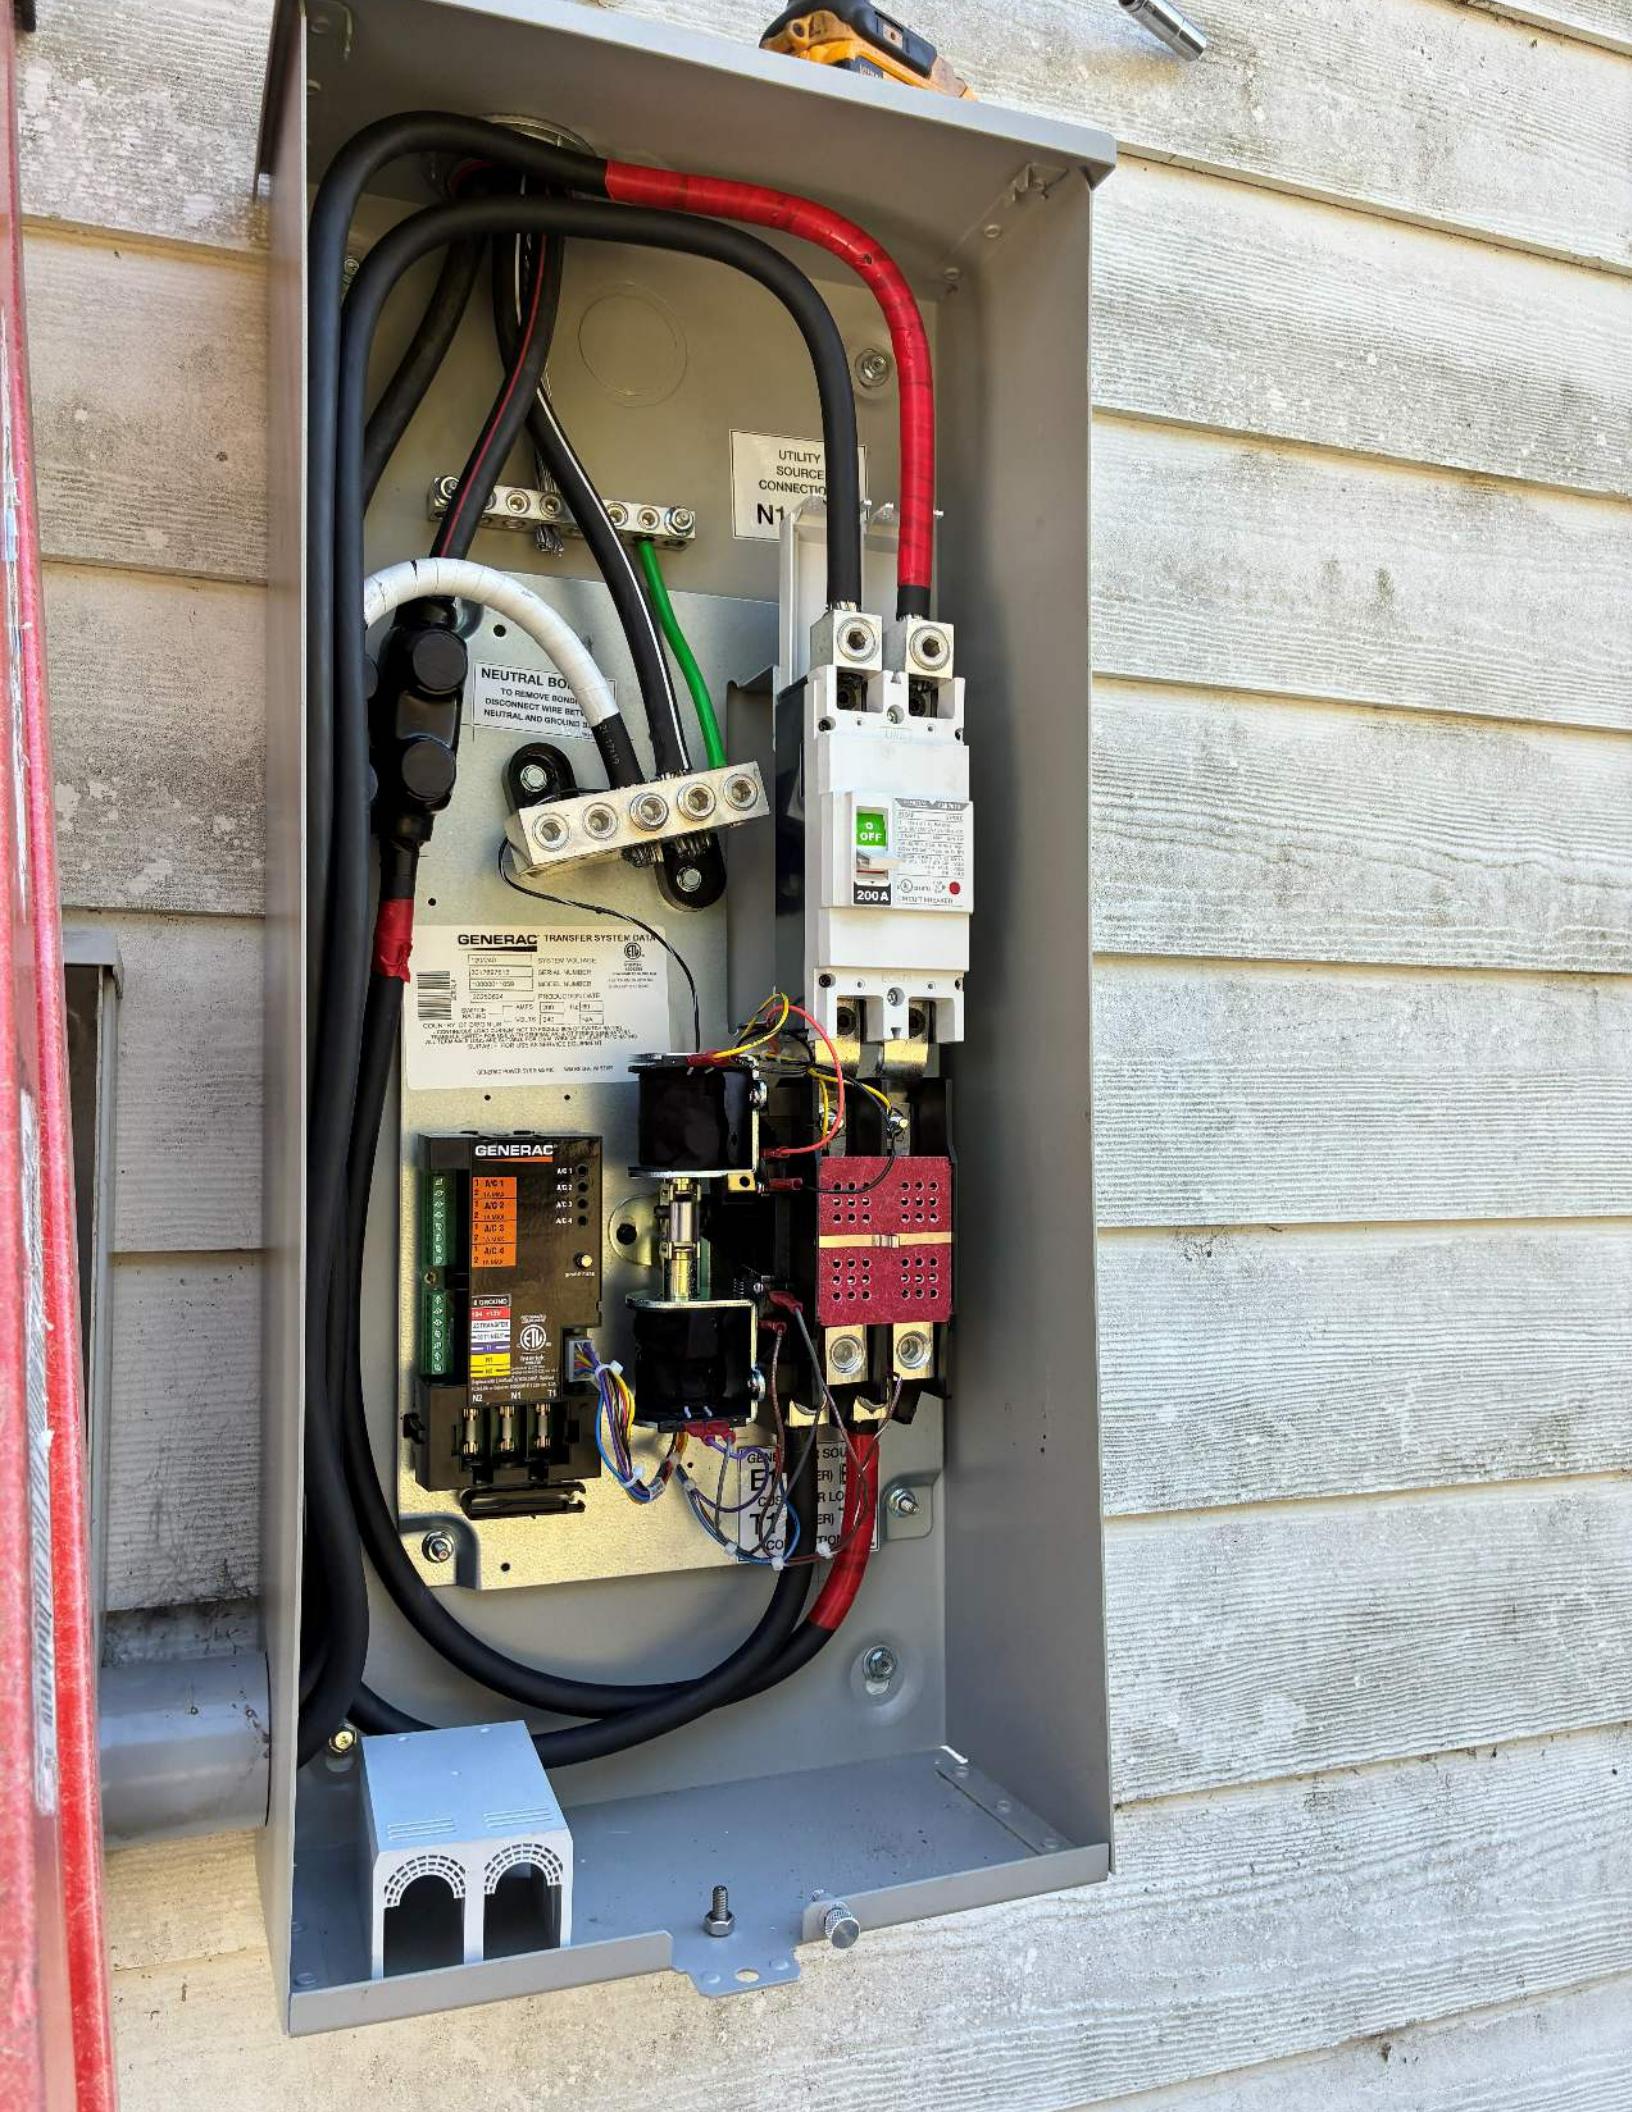
UTILITY
SOURCE
CONNECTIO
N1
NEUTRAL BO
TO REMOVE BOND
DISCONNECT WIRE BET
NEUTRAL AND GROUND
OFF
200 A
GENERAC
TRANSFER SYSTEM DATA
GENERAC
1 AC 1
2 AC 2
3 AC 3
4 AC 4
GROUND
N2
N1
T1