



TRIM TABLE			
FRAME LINE 5			
◇ ID	PART	LENGTH	
1	FL26B	12'-4"	
2	FL26C	14'-4"	

80'-0" OUT-TO-OUT OF STEEL

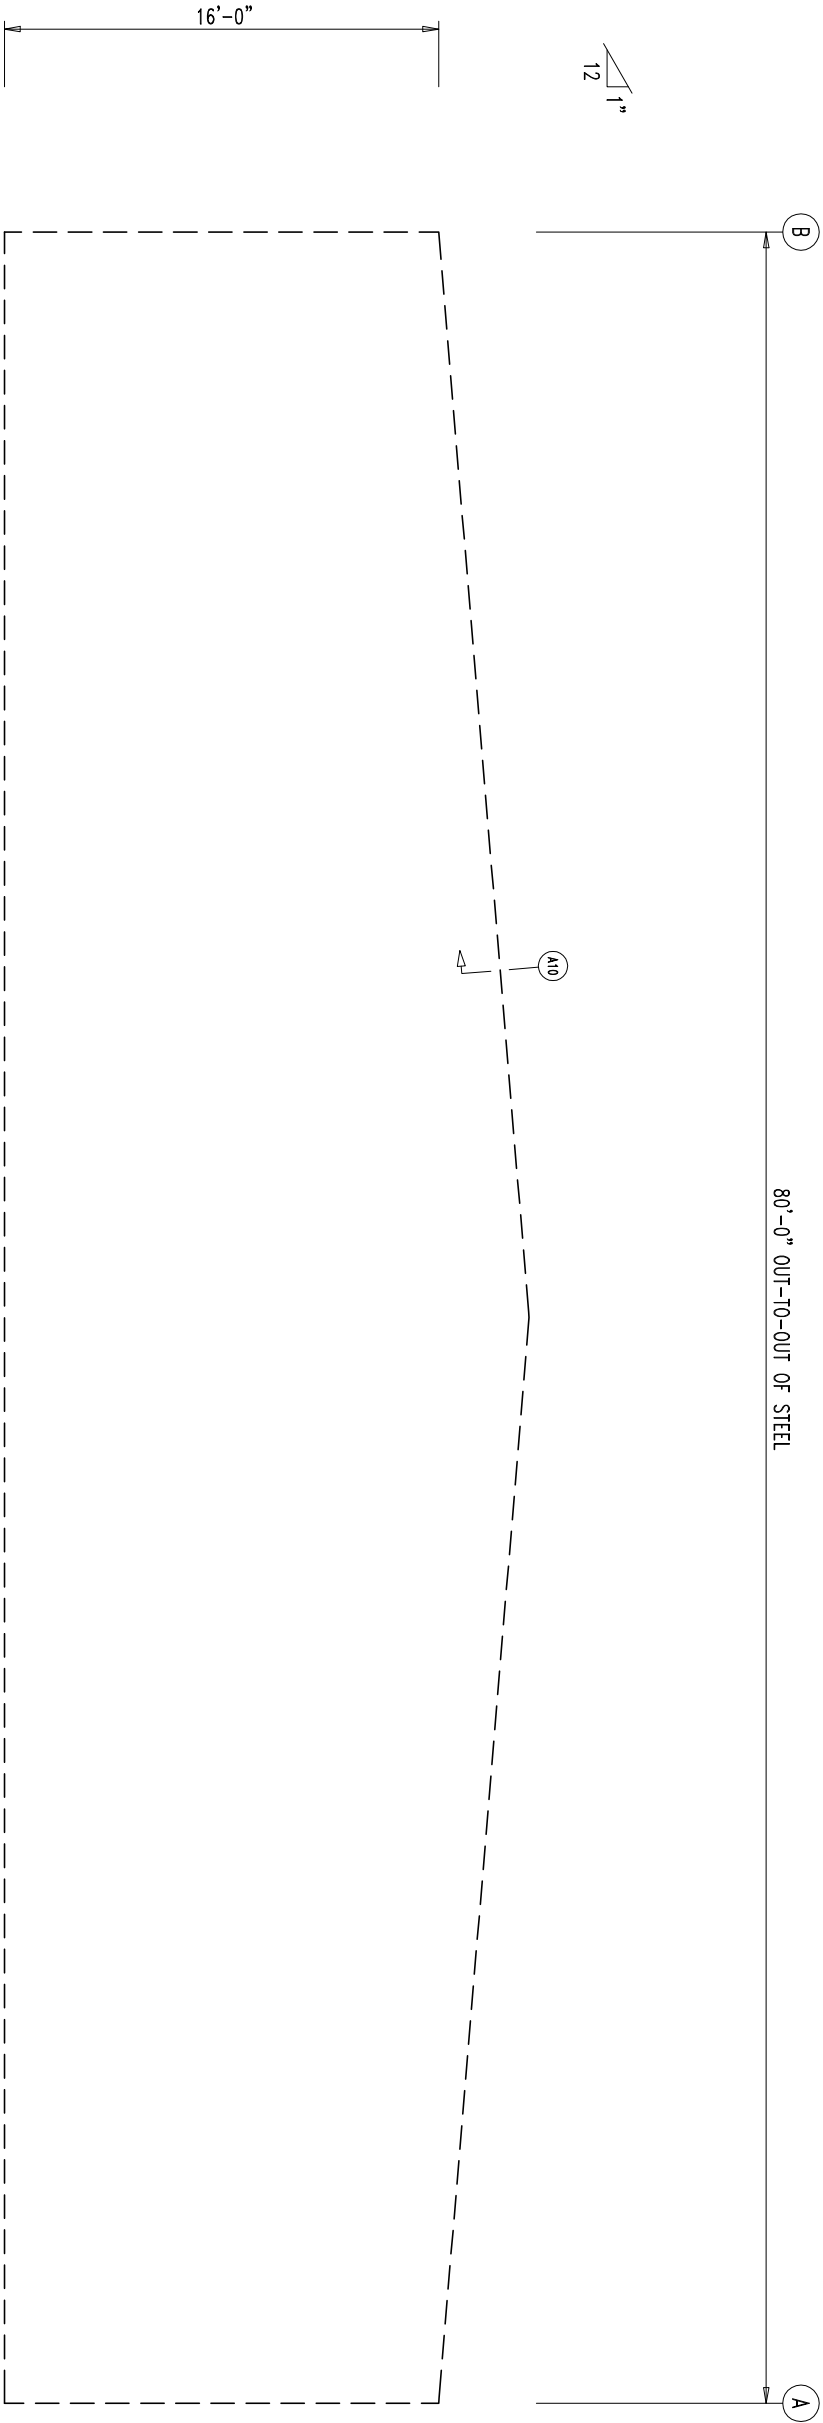

ENDWALL FRAMING: FRAME LINE 5

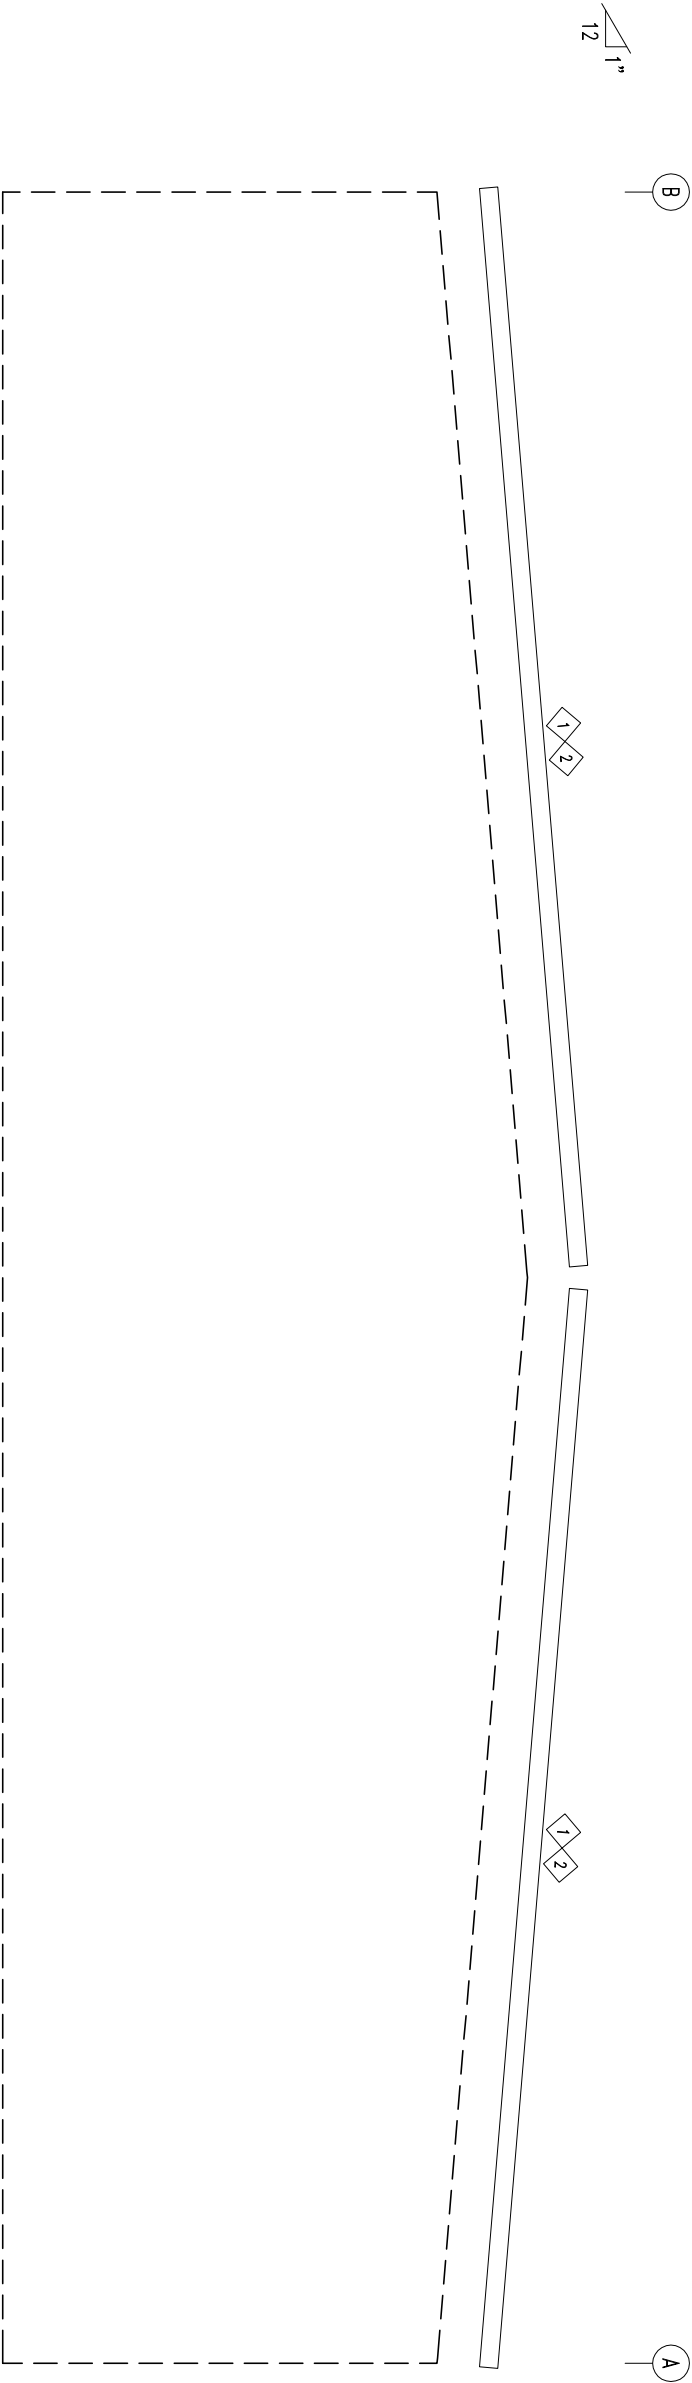

ENDWALL SHEETING & TRIM: FRAME LINE 5

Fierce Steel Structures					
PROJECT		PROJECT			
ID		reedmcdaniel			
PROJECT		PROJ ADR 1			
ADDRESS		PROJ ADR 2			

N3

NICHOLAS PAUL GEISLER ARCHITECT

1758 NW Brown Rd.
Lake City, FL 32055
N.C.A.R.B. Certified 386-365-4355

Digitally signed by
Nicholas P Geisler
Date: 2026.04.10
17:39:54 -04'00'