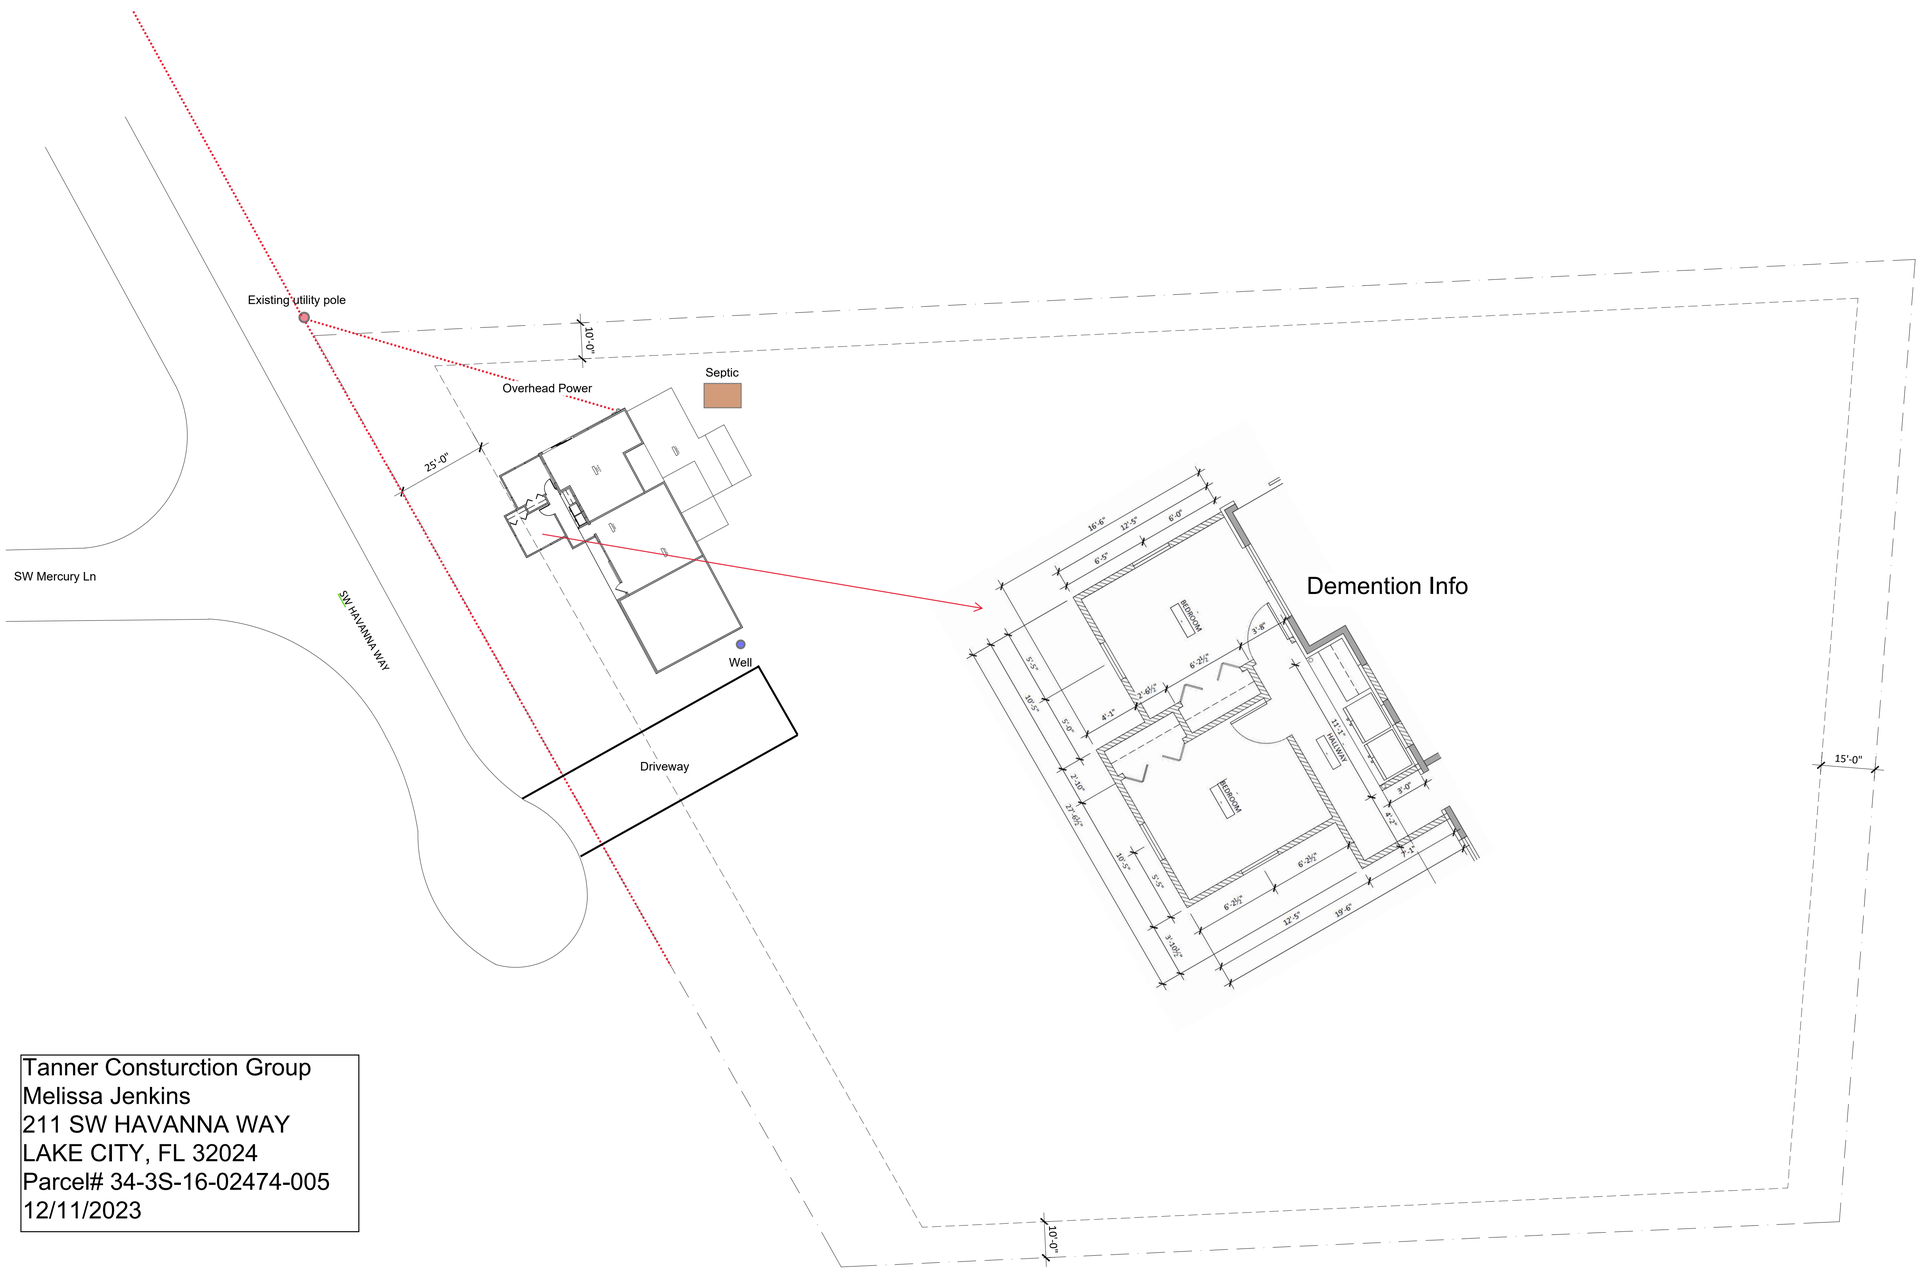

Tanner Consturction Group
Melissa Jenkins
211 SW HAVANNA WAY
LAKE CITY, FL 32024
Parcel# 34-3S-16-02474-005
12/11/2023

N

1 **Architectural Site Plan (For information only - site boundary, building location per owner provided survey)**
Scale: 1" = 20'-0"

Donnelly Project #23045

DONNELLY Architecture, INCORPORATED
AR92950
1384 NORTH CITRUS AVENUE
CRYSTAL RIVER, FLORIDA 34428
825 NW 13TH STREET
GAINESVILLE, FLORIDA 32601
352.249.1166
WWW.DONNELLYARCHITECTURE.COM

JENKINS FAMILY RESIDENCE RENOVATION
Lake City, Florida

PROJECT LOCATION:
JENKINS RESIDENCE
211 SW HAVANNA WAY
LAKE CITY, FLORIDA 32024
FLORIDA ARCHITECT AR 92950

NOT FOR REGULATORY APPROVAL, PERMITTING OR CONSTRUCTION

AUGUST 23, 2023

SCHEMATIC DESIGN

ARCHITECTURAL SITE PLAN

A0.07