


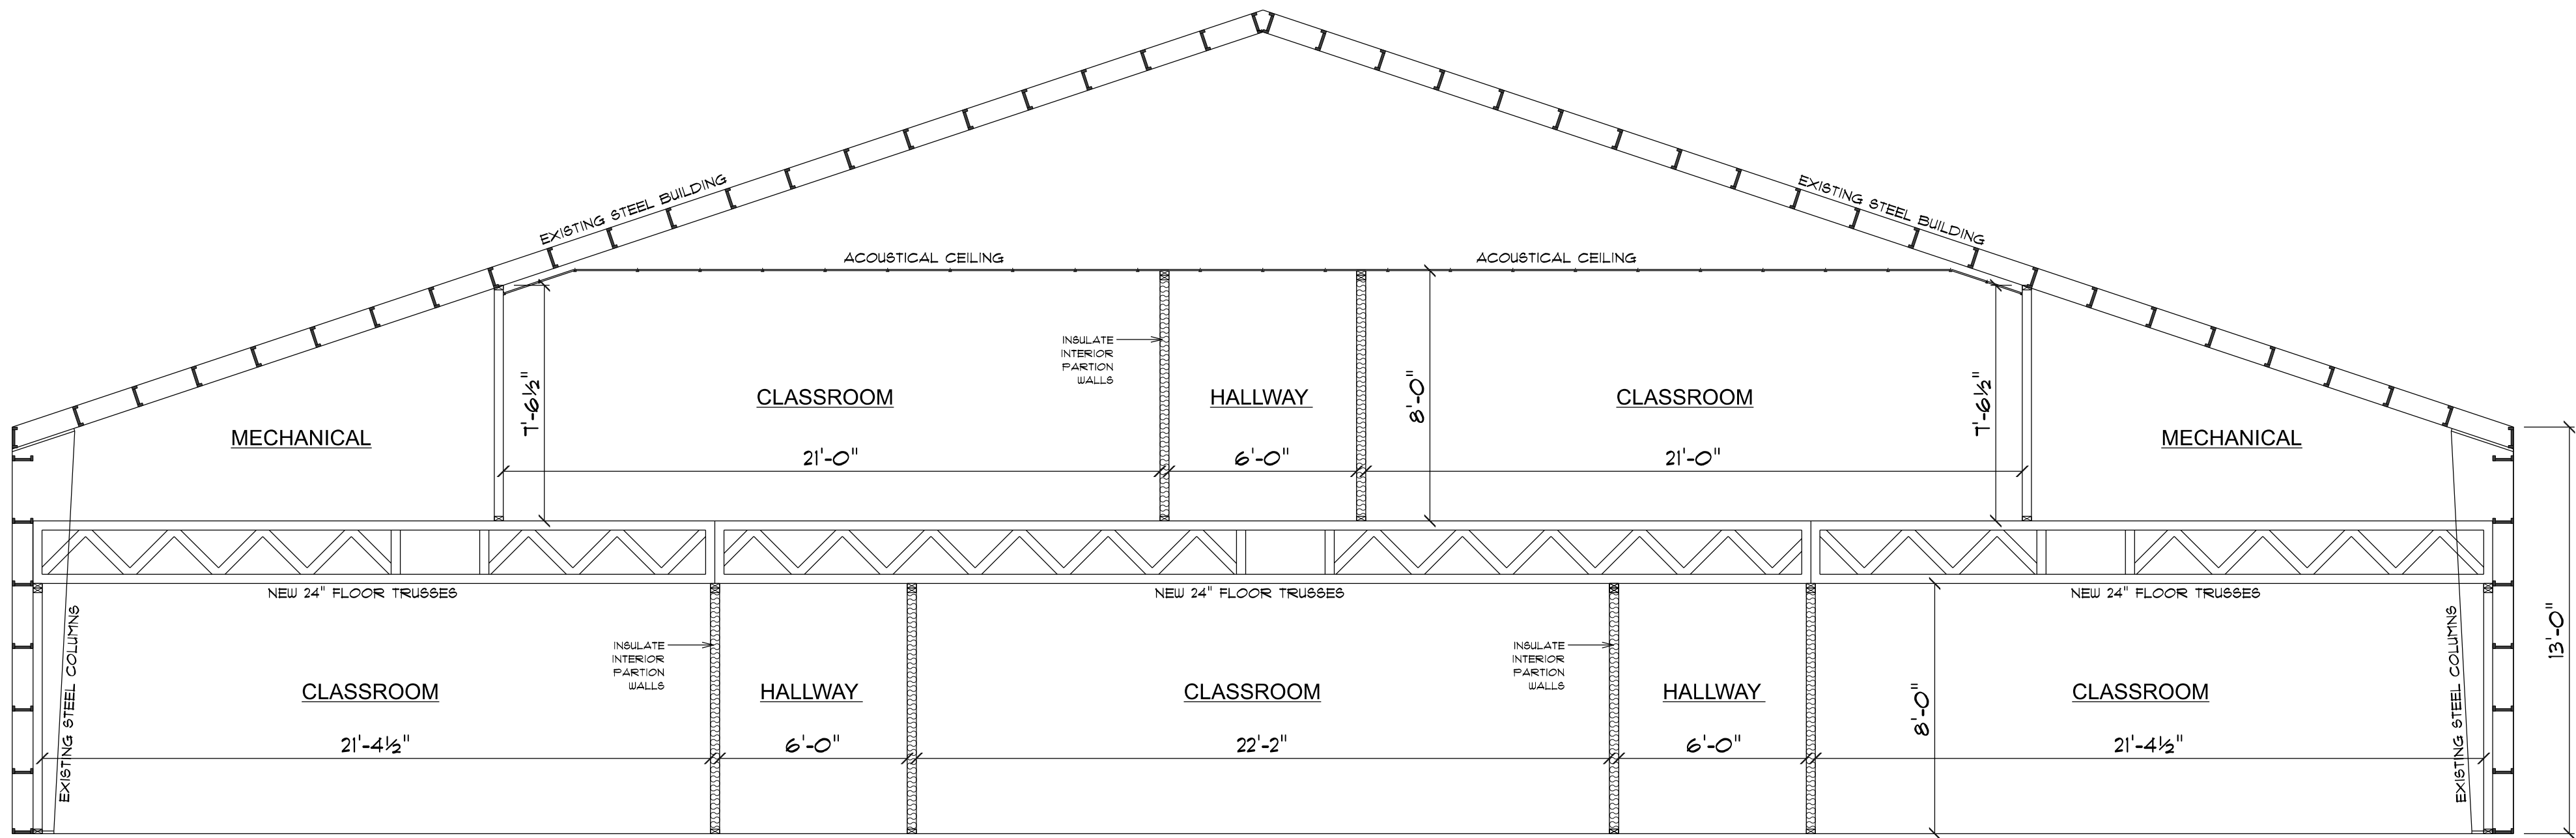

BUILDING CROSS SECTION
SCALE: 1/4" = 1'-0"



REVISIONS SCHEDULE	
PROPOSAL	Jan. 21st, 2026
PRELIM. CONST.	Feb. 25th, 2026
REVISED CONST.	Mar. 31st, 2026

STUDENT LIFE BUILDING RENOVATIONS FOR:
CHRIST CENTRAL
 COLUMBIA COUNTY, FL

RIDGEPOINT DESIGN
 516 SW ARLINGTON BLVD, STE 103, LAKE CITY, FL 32025
 PH: (386) 288-1188 E: JON@RIDGEPOINTDESIGN.COM
 FACEBOOK.COM/RIDGEPOINTDESIGN INSTAGRAM.COM/RIDGEPOINTDESIGN

NG
 NICHOLAS P. GEISLER
 ARCHITECT
 N.C.A.R.B. Certified
 1756 NW Brown Rd., Lake City, FL 32095

Nicholas P. Geisler
 Digitally signed by Nicholas P. Geisler
 Date: 2026.06.16 12:00:15 -04'00'
 AR00007005

SHEET NUMBER
A.5
 OF 12 SHEETS