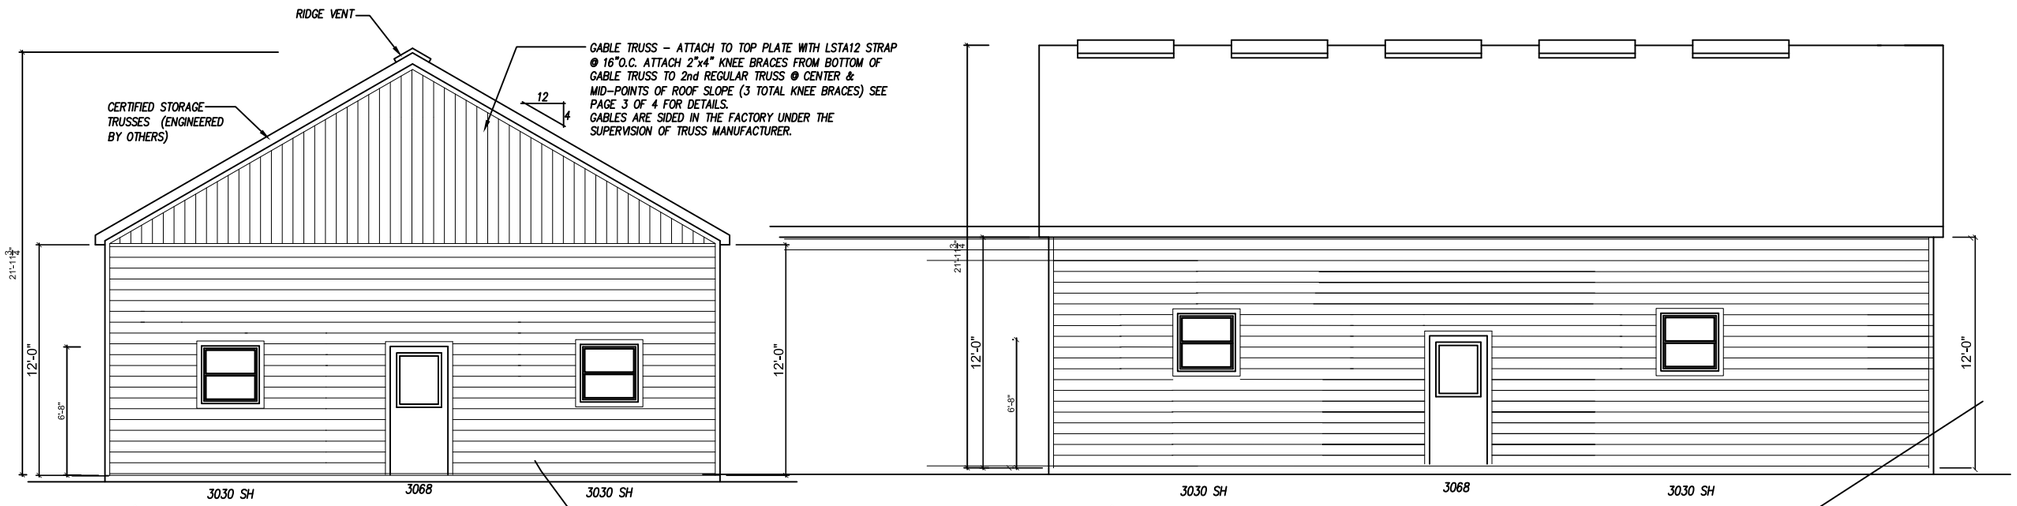

C Rear Elevation

Scale : 1/8" = 1'-0"

* NO ADDITIONAL TRUSS BRACING REQUIRED UNLESS SPECIFIED BY CERTIFIED TRUSS ENGINEER.

D Right Elevation

Scale : 1/8" = 1'-0"

* NO ADDITIONAL TRUSS BRACING REQUIRED UNLESS SPECIFIED BY CERTIFIED TRUSS ENGINEER.

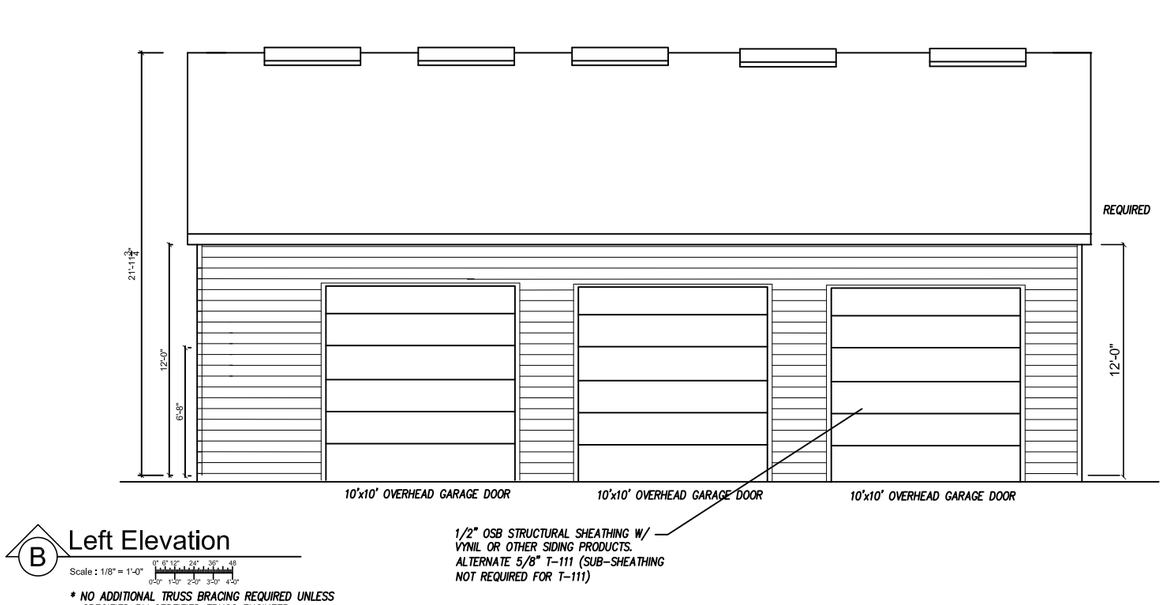

B Left Elevation

Scale : 1/8" = 1'-0"

* NO ADDITIONAL TRUSS BRACING REQUIRED UNLESS SPECIFIED BY CERTIFIED TRUSS ENGINEER.

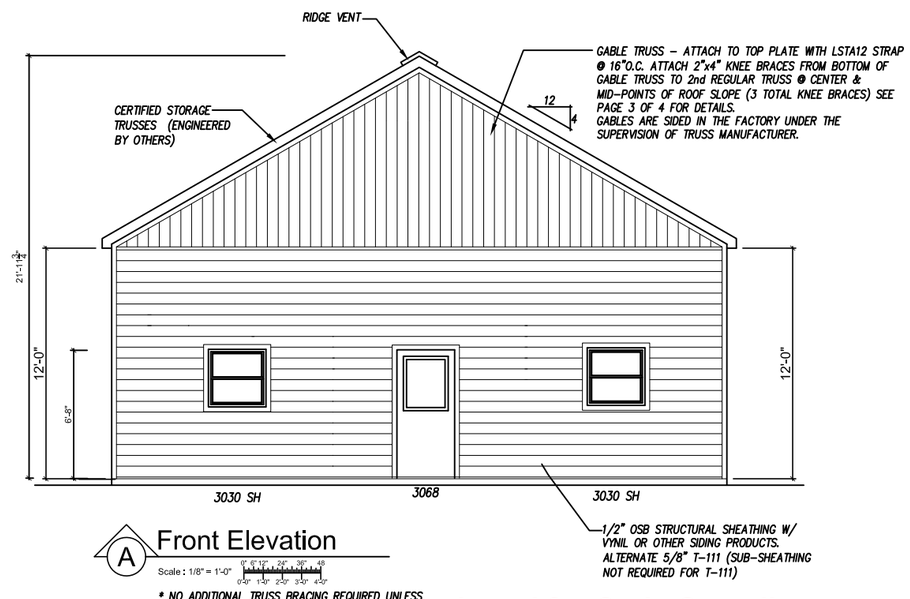

A Front Elevation

Scale : 1/8" = 1'-0"

* NO ADDITIONAL TRUSS BRACING REQUIRED UNLESS SPECIFIED BY CERTIFIED TRUSS ENGINEER.

Reviewed for Code Compliance

Kevin Powell

BU1814, PX2841, BN4866, RPX329

"Inspection Solutions, LLC hereby certifies
That these plans are in compliance
With applicable codes, and have not
Been changed, altered, or modified
By Inspections Solutions, LLC"

2025.11.20 09:33:1 -05'00'

THIS ITEM HAS BEEN ELECTRONICALLY SIGNED AND SEALED BY STEVEN A. HEPNER USING A DIGITAL SIGNATURE. PRINTED COPIES OF THIS DOCUMENT ARE NOT CONSIDERED SIGNED AND SEALED AND THE SIGNATURE MUST BE VERIFIED ON ANY ELECTRONIC COPIES.

STATE OF FLORIDA STEVEN A. HEPNER No. 0010620 REGISTERED PROFESSIONAL ENGINEER

W D S DESIGN GROUP INC.
DESIGNERS OF QUALITY HOMES
Residential * Light Commercial * Engineering
2512 Hwy 436 (Altamonte Springs) Suite 1-B
Phone: (407) 208-4670 Fax: (407) 286-5849
e-mail: wshaffer8@cfl.rr.com

THIS SET OF PLANS MEETS OR EXCEEDS 150 MPH WINDLOADS AS PER THE FLORIDA BUILD CODE 2023, 8TH EDITION R-301 ASCE 7-22

STEVEN HEPNER

AR. 0010620

Project Number: 08-012
Preliminary Report:
Revision Date:

DRAWING TYPES : Master Garage Builders Inc.

DRAWING TYPES : DETAILS

MURRAY RES

NOV 2025

SHEET: 3 of 4