
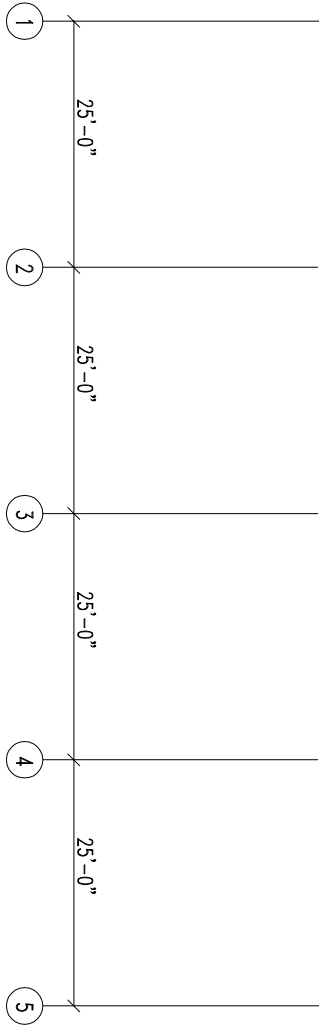


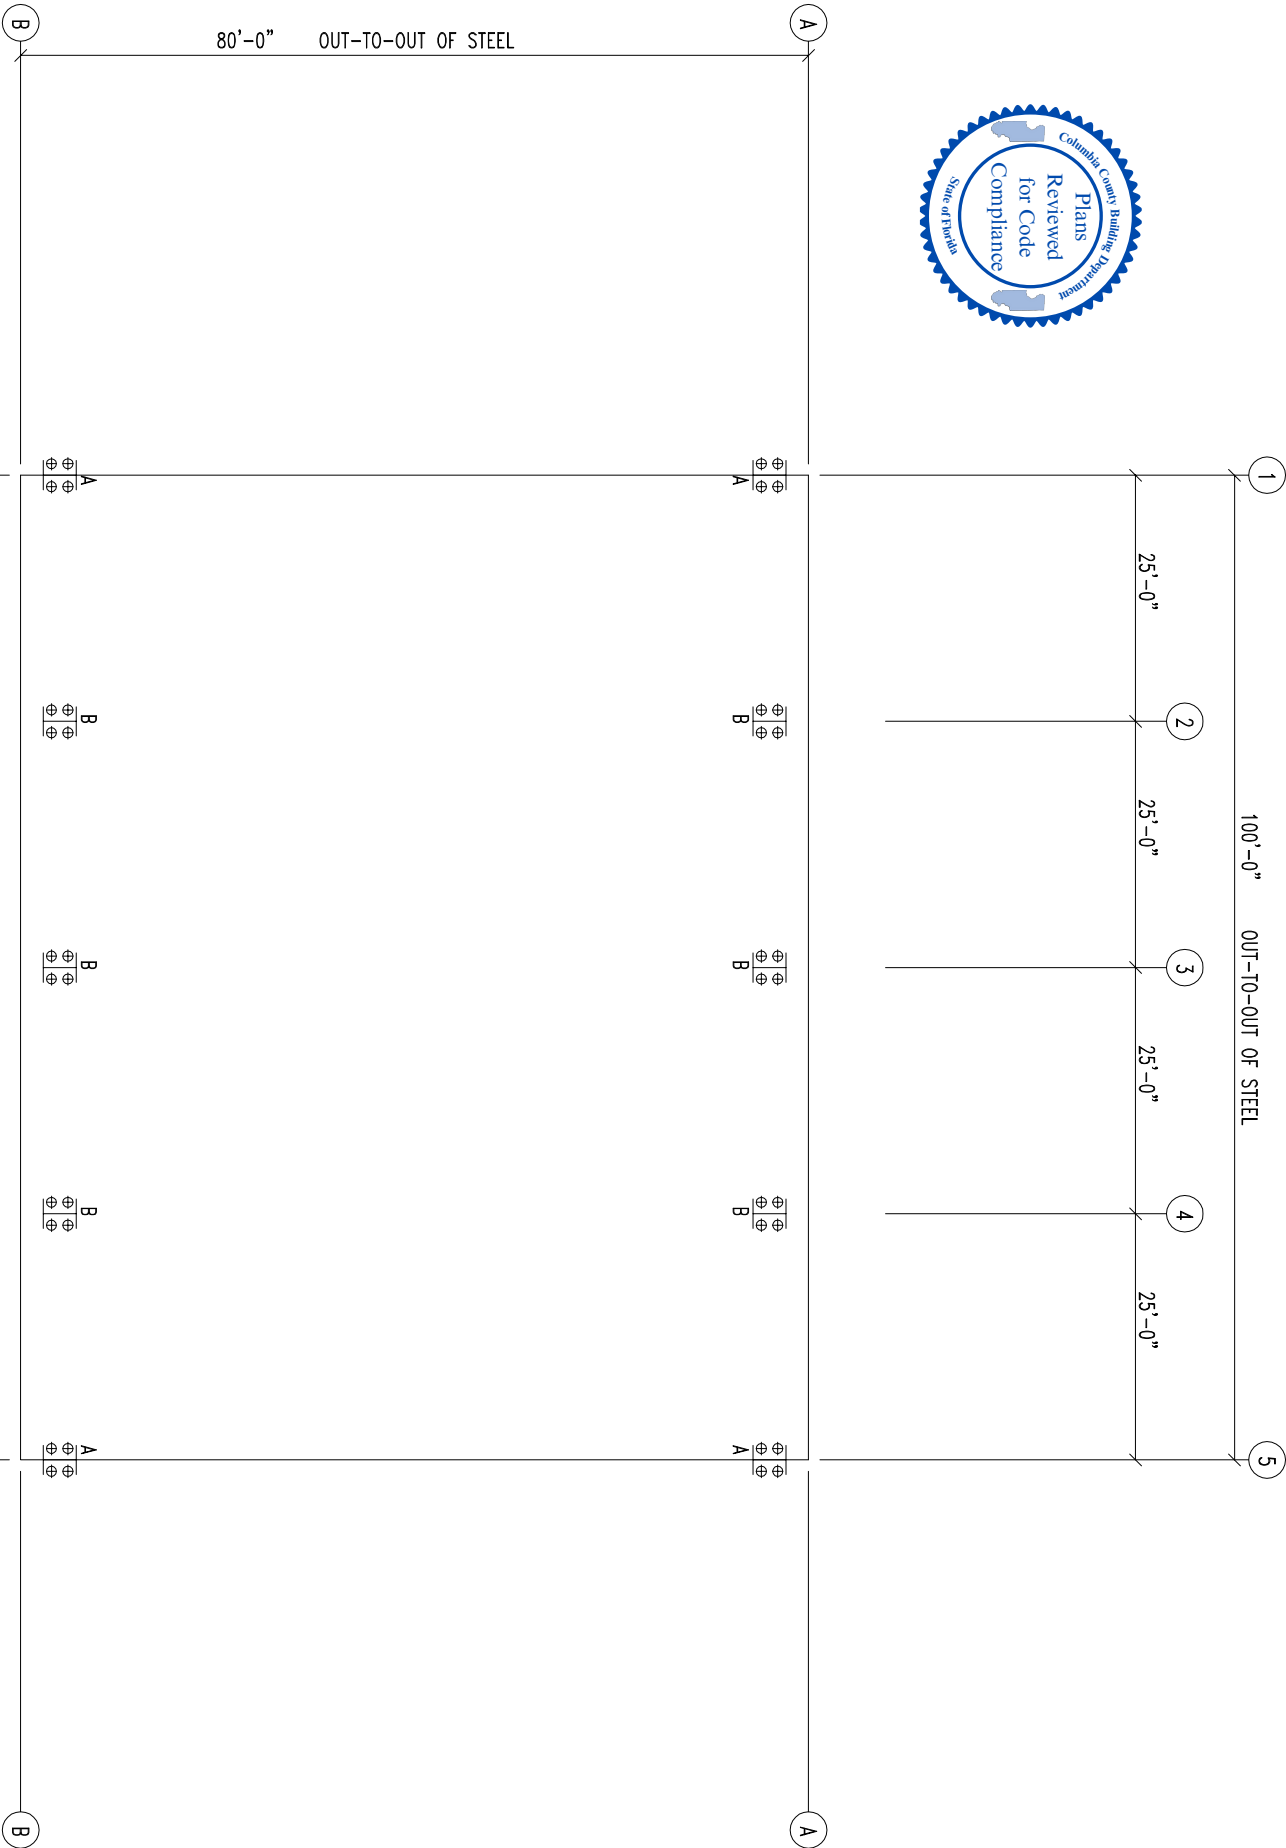

ANCHOR BOLT PLAN

NOTE: All Base Plates @ 100'-0" (U.N.)

Detail A

See Plan A

Detail B

See Plan B

NICHOLAS PAUL GEISLER ARCHITECT

1758 NW Brown Rd.
Lake City, FL 32055
386-365-4355

Digitally signed by
Nicholas P Geisler

Date: 2026.04.10 17:37:13 -04'00'

Fierce Steel Structures

PROJECT	PROJECT	ANCHOR BOLT PLAN & DETAILS		
ID	reedmcdaniel	DESIGN:	DRAFT:	CHECK:
PROJECT ADDRESS	PROJ ADR 1 PROJ ADR 2	DATE: 2/12/26	SHEET	OF