
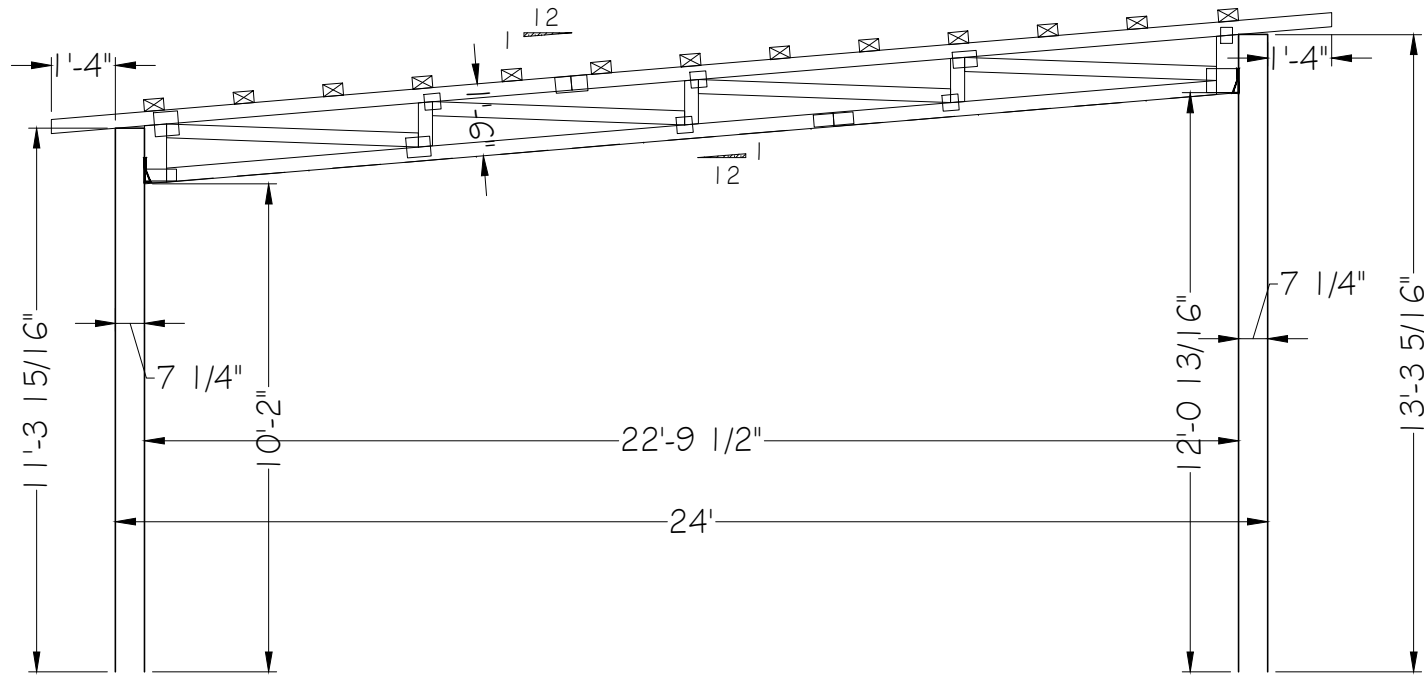


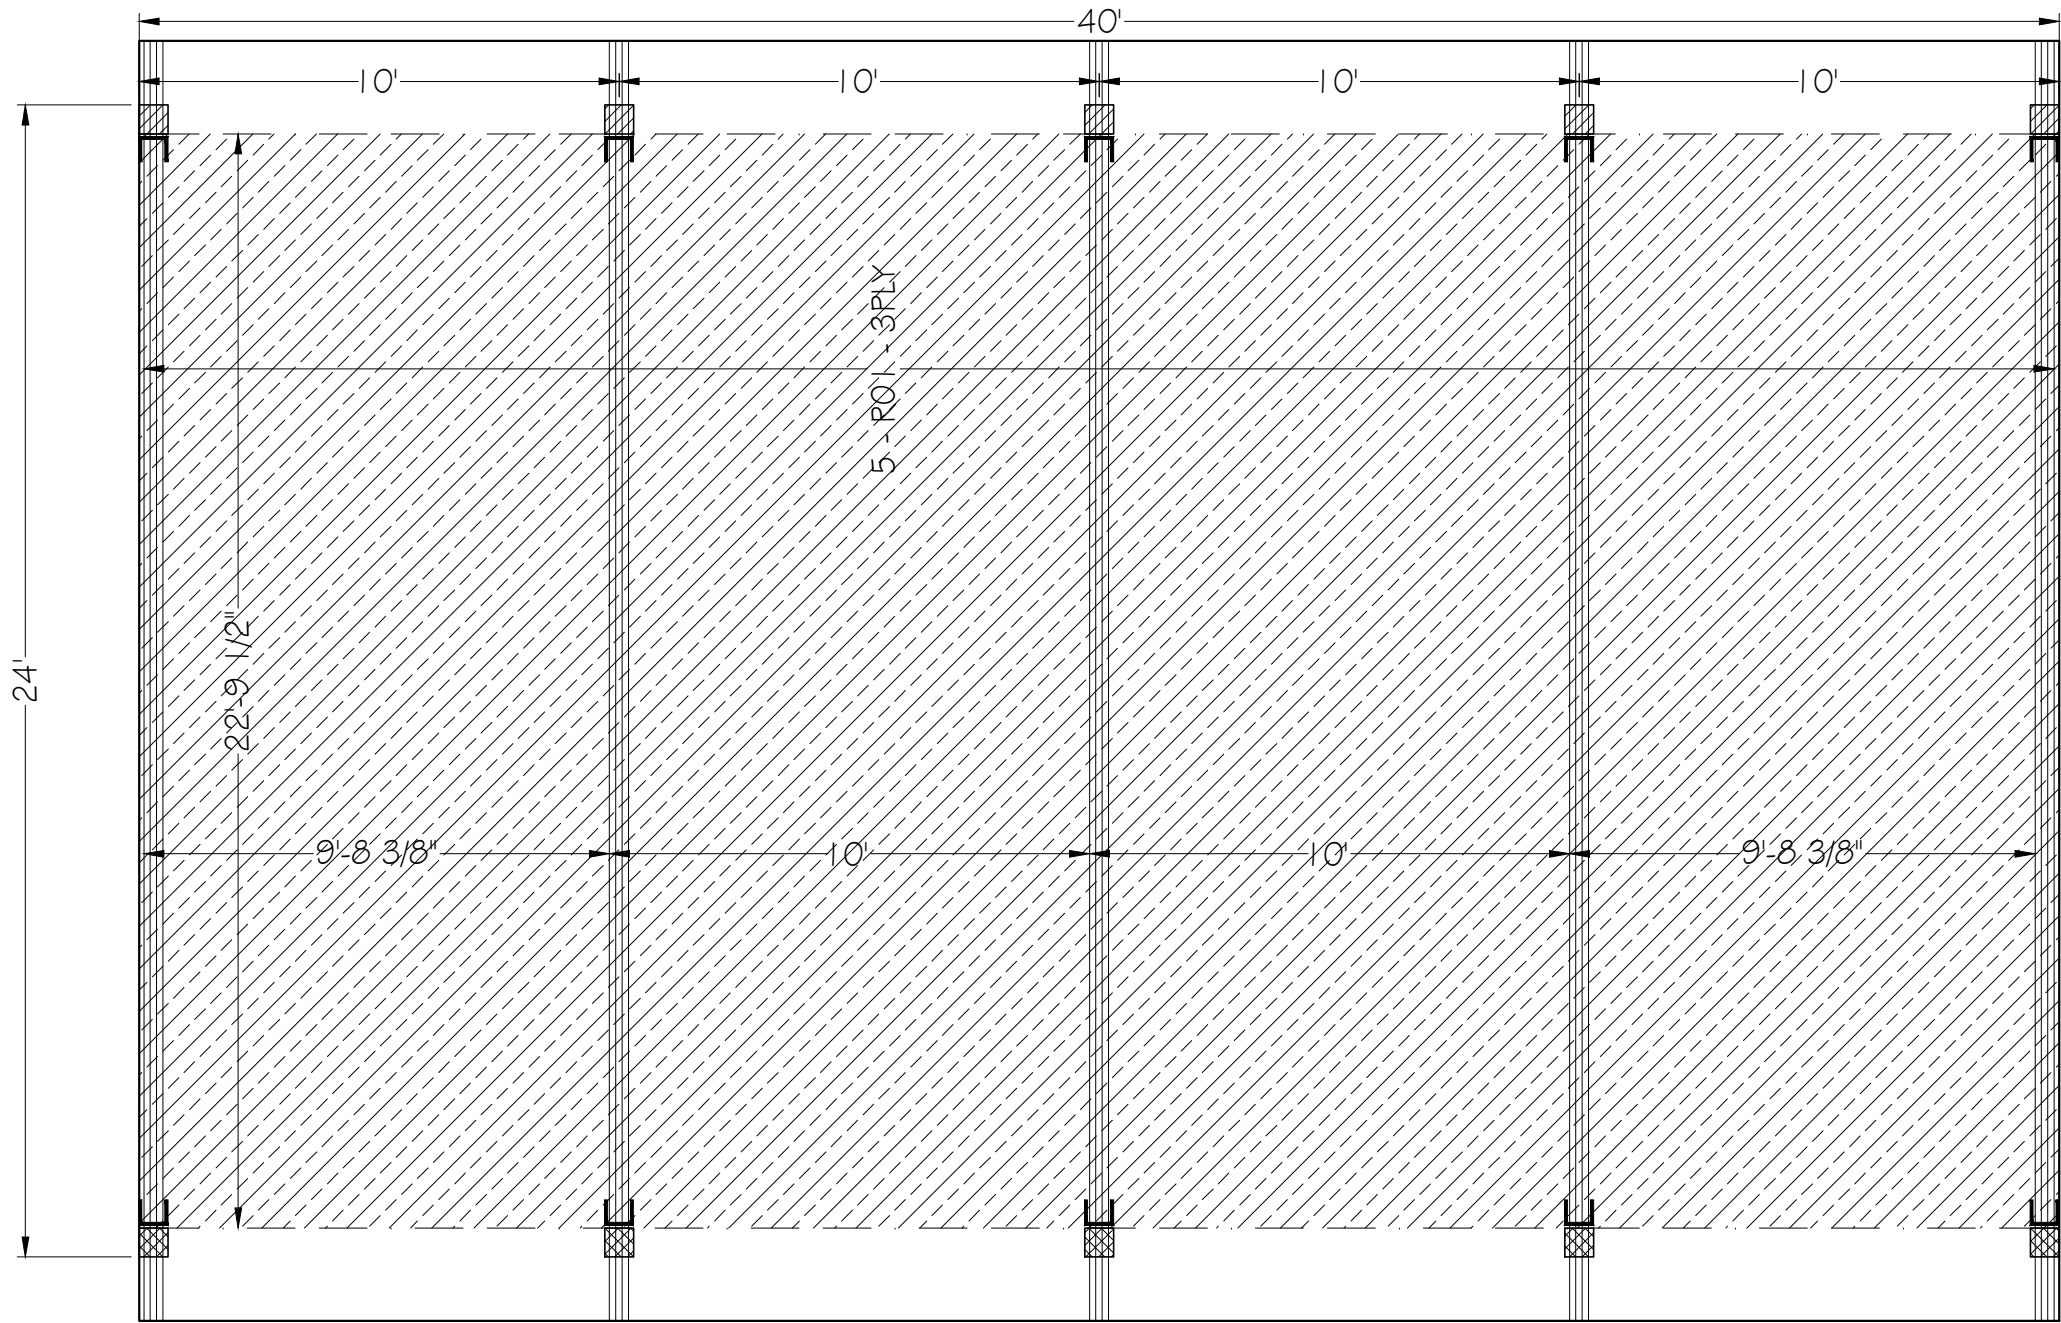

"DISCLAIMER"

PLUMBING / HVAC OPENINGS ARE THE RESPONSIBILITY OF THE CONTRACTOR OR OWNER TO VERIFY ALL LOCATIONS BEFORE BUILDING TRUSSES AND SETTING TRUSSES.

LEGEND	
	SUPPLIED BEAM
	BEAM BY OTHERS
	VALLEY / FIELD FRAMING
	PLUMBING DROP
	SLOPED CEILING
	RAISED FLAT CEILING
	SEE PLANS
	SEE PLANS

SYMBOL: For Nailing:
QTY: 10 See Simpson Catalog
or See QuickTie Catalog
SIMPSON HUC210-3

ROOF TRUSS LAYOUT

SCALE: 1/4" = 1'-0"

SOUTHTRUST CONSTRUCTION

JENKINS 24x40 BLDG

Ridgway Roof Truss Company

235 SW 11th Place Gainesville, Florida 32601

Telephone (352) 376-4436 FAX (352) 371-3316

E-Mail: Sales@RidgwayTruss.com

"ATTENTION"

1. LIMITED RESPONSIBILITY OF TRUSS MANUFACTURER: SEE ANSI/TPI-2014 CHAPTER 2, FOUND IN DESIGN MANUAL.

2. WARNING: FAILURE TO FOLLOW RECOMMENDATIONS IN BCSI MAY RESULT IN SERIOUS INJURY, LOSS OF LIFE, OR PROPERTY DAMAGE. SEE DESIGN MANUAL, https://www.rdgwaytruss.com/BCSI-SBCA-TrussInstallationPacketSBCA_PACKET_2025.pdf AND/ OR CODE.

3. STRUCTURAL ENGINEER OF RECORD AND/OR ARCHITECT MUST CHECK ALL TRUSSES TO ENSURE THEY MEET STANDARD LOADING CRITERIA FOR THE BUILDING AND ANY OTHER SPECIAL LOADING CONDITIONS REQUIRED.

4. CUSTOMER TO VERIFY ALL DIMENSIONS, BEARING HEIGHTS, PITCHES, AND ALL INFORMATION REGARDING THE DESIGN AND FABRICATION OF TRUSS SYSTEM.

5. DO NOT OVERLOAD TRUSSES WITH SHEETROCK, SHEATHING, OR OTHER BUILDING MATERIALS.

6. TRUSSES ARE NOT MARKED IN ANY WAY TO IDENTIFY FREQUENCY OR LOCATION OF TEMPORARY ERECTION BRACING. ALL TEMPORARY BRACING SHALL COMPLY WITH THE LATEST EDITION OF BCSI PUBLISHED BY SBCATHE TRUSS PLATE INSTITUTE. SEE DESIGN MANUAL, https://www.rdgwaytruss.com/BCSI-SBCA-TrussInstallationPacketSBCA_PACKET_2025.pdf AND/ OR CODE.

7. NON-LOAD BEARING WALLS TO BE SINGLE TOP PLATED. TO PREVENT LOAD TRANSFER TO THESE WALLS A 1x4 MAY BE USED AS A SINGLE TOP PLATE.

8. DO NOT CUT OR MODIFY ANY TRUSSES WITHOUT FIRST CONTACTING RIDGWAY ROOF TRUSSES FOR APPROVAL. ANY MODIFICATION TO THE TRUSSES WILL COMPROMISE THE STRUCTURAL INTEGRITY. ALL TRUSS MODIFICATION REQUESTS MUST BE SUBMITTED IN WRITING TO RIDGWAY ROOF TRUSSES PRIOR TO FIELD CHANGES.

REV	BY	CHK	DATE	REVISION
1	SETH	SHRUM	8/19/26	1
2	JAL	CAD	8/19/26	2
3	JAL	CAD	8/19/26	3
4	JAL	CAD	8/19/26	4
100	JAL	CAD	8/19/26	100