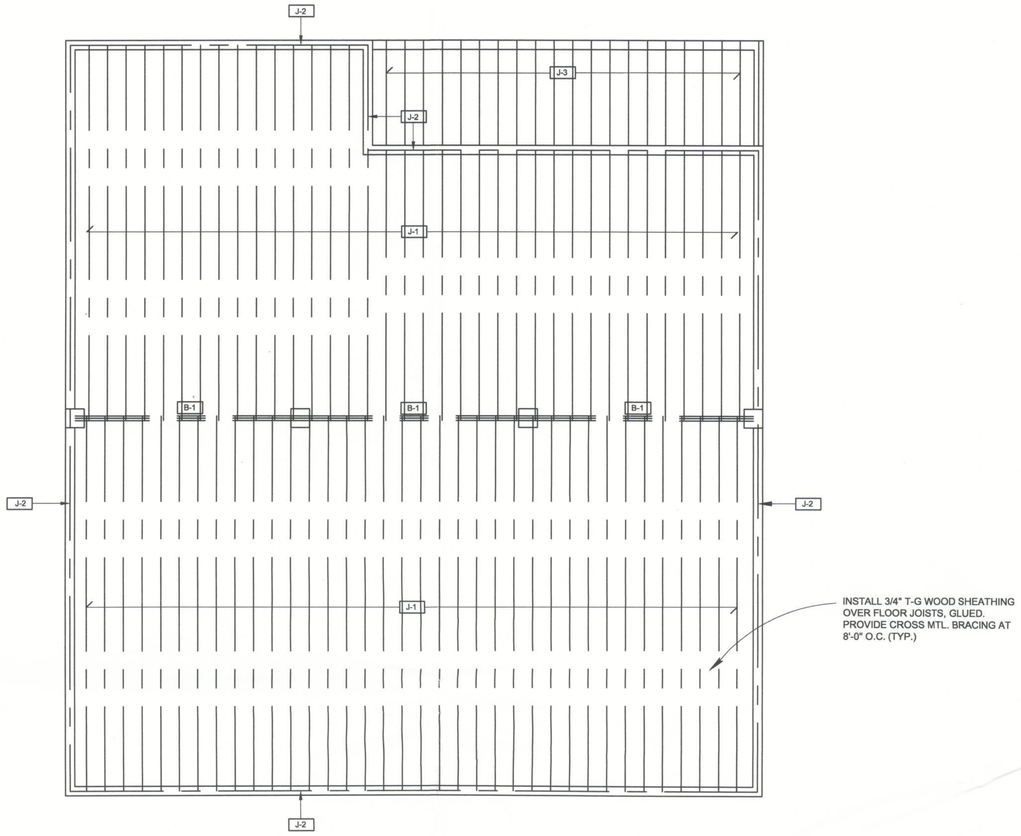

FLOOR FRAMING PLAN

SCALE : 1/4"=1'-0"

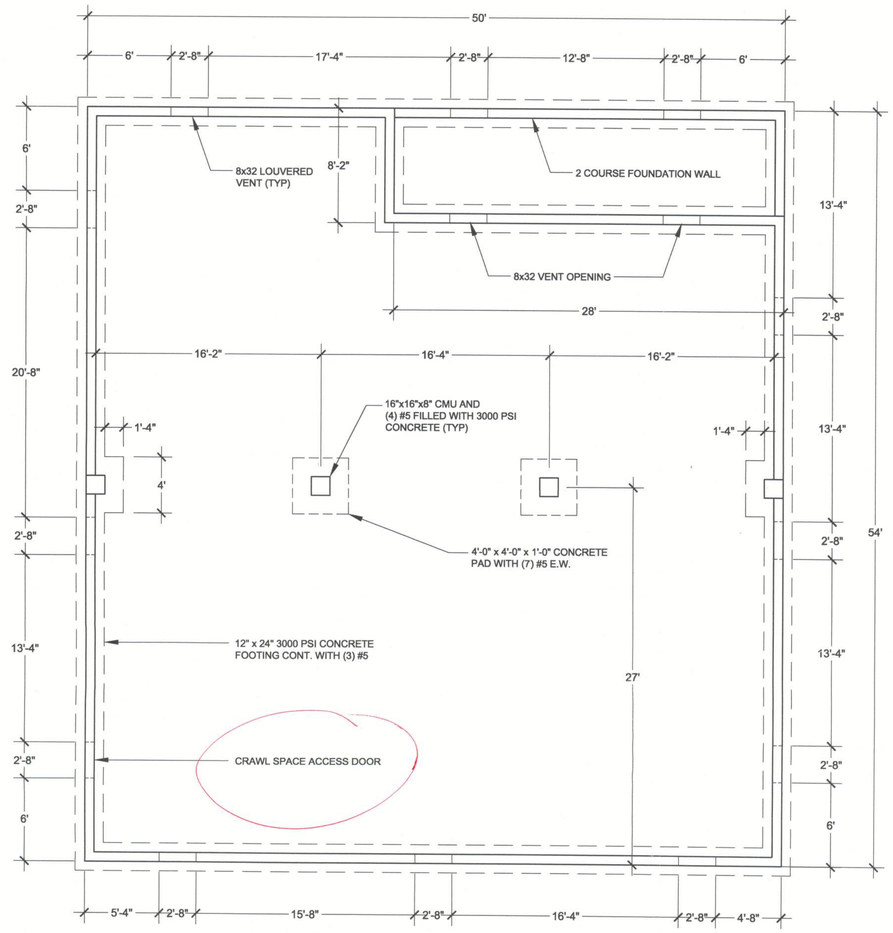

FOUNDATION PLAN

SCALE : 1/4"=1'-0"

JOIST AND BEAM SCHEDULE		
MARK	DESCRIPTION	LOCATION
B-1	(3) 2" x 10" GLUED AND NAILED w/ 10d NAILS AT 6" O.C. STAGGERED	CENTER SUPPORT FOR FLOOR JOISTS
J-1	16" GPI-90 I-JOIST, SINGLE SPAN	TYP. FLOOR JOISTS
J-2	16" GP FIBERSTRONG RIM BOARD	TYP. PERIMETER RIM BOARD
J-3	PRE-MANUFACTURED FRAMING SYSTEM (TREX), OR EQUAL - REFER TO SHOP DRAWINGS	PORCH

HEADER SCHEDULE		
MARK	DESCRIPTION	LOCATION
H-1	(3) 2" x 10" #2 SYP. GLUED AND NAILED w/ ROWS OF 10d NAILS AT 6" O.C. STAGGERED	EXTERIOR OPENINGS ALONG PRIMARY BEARING WALLS
H-2	NOT USED	
H-3	(2) 2" x 12" #2 SYP. GLUED AND NAILED W/ (2) ROWS OF 10d NAILS AT 12" O.C. STAGGERED	TYP. AT MISCELLANEOUS HEADERS

PREPARED FOR:

MR. AND MRS ROBERT LEFFLER

430 NW MILO TERRACE
LAKE CITY, FL 32055

STATE OF FLORIDA
ROBERT J. WHITCOMB
AR0094537
REGISTERED ARCHITECT

Mark	Date	Description
---	---	---

Contract For:	SINGLE FAMILY RESIDENCE
Released For:	CONSTRUCTION
Owner Project No.:	
CAD File Name:	
Drawn By:	AA
Checked By:	RW
Plot Date:	---
Bidding Issue Date:	12/12/09

Sheet Contents:

STRUCTURAL

3/16"=1'

Drawing No.:

S-02