



Application For Construction Permit Onsite Sewage Treatment and Disposal System (OSTDS)

Application for:

- ☐ New System ☒ Existing System ☐ Temporary
☐ Repair ☐ Abandonment ☐ Other

Permit No: 26-023
Date Paid: 8/24/26
Fee Paid: 228.25
Receipt #: 222168

Subtype:

- ☐ Aerobic Treatment Unit ☐ Holding Tank ☐ Other (describe): _____
☐ Non-innovative Performance-based treatment system (PBTs) ☐ Innovative PBTs ☐ Innovative, Non PBTs

Does the system include nitrogen treatment?

- ☐ Enhanced Nutrient-Reducing OSTDS ☐ In-ground Nitrogen Reducing Biofilter

Applicant: Lake City Park LLC Email: provisionpermitting@gmail.com
Agent: Sonup North 813-517-5101 Telephone: 786-317-7056
Mailing Address: 220 SE Rose Cove Gln Lake City FL 32025

To be completed by applicant or applicant's authorized agent. Systems must be constructed by a person licensed pursuant 489.105(3)(m) or 489.552, Florida Statutes. It's the applicant's responsibility to provide documentation of the date the lot was first recorded in its present form or platted (MM/DD/YY) if requesting consideration of statutory grandfather provisions.

Property Information

Lot: _____ Block: _____ Subdivision: Lake City Park (MHP) Date Lot Recorded: _____
Property Id #: 21-48-17-08451-001 Zoning: _____ I/M Or Equivalent: ☐ Yes ☐ No Property Size: 1.3 Acres

Water Supply: Private ☐ Community Well ☒ Public Not Limited Use ☐ <=2000gpd ☐ >2000gpd Limited Use Public ☐ <=2000gpd ☐ >2000gpd

Is Sewer Available As Per 381.0065, F.S.? ☐ Yes ☐ No

Property Address: 157 SE Patio Gln Lake City FL 32025

Directions To Property: L on US-441S, L on US-441S/US-441S, L on SE Patio Gln, lot on L # 5

Building Information

☒ Residential ☐ Commercial

Unit No.	Type of Establishment	No. of Occupants	No. of Bedrooms	Building Area Sqft	Commercial/Institutional System Design Table I, Chapter 62-6, FAC
1	mobile home		3	1248	
2	replace old mobile home		3	720	
3					
4					

☐ Floor/Equipment Drains ☐ Other (Specify) _____

SIGNATURE: Sonup North DATE: 8/24/26

**Application For Construction Permit
Onsite Sewage Treatment and Disposal System (OSTDS)**

Permit Application Number: 24-0673

----- PART II - SITEPLAN -----

Scale: Each block represents 10 feet and 1 inch = 40 feet.

See Attached

Notes: _____


Site Plan submitted by: Sonip North

Plan Approved:  Not Approved: _____ Date: 8/28/26

By  Columbra County Health Department

ALL CHANGES MUST BE APPROVED BY THE COUNTY HEALTH DEPARTMENT

24-8673
157 SE Patio Gln

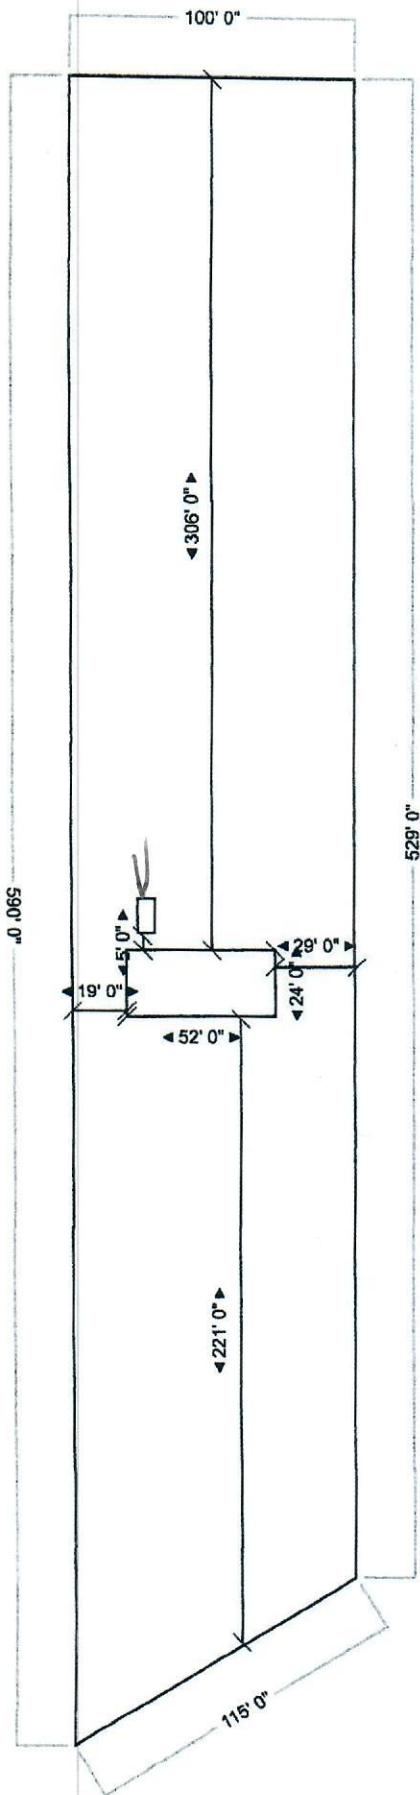

Patio Gln

S us Hwy 441