
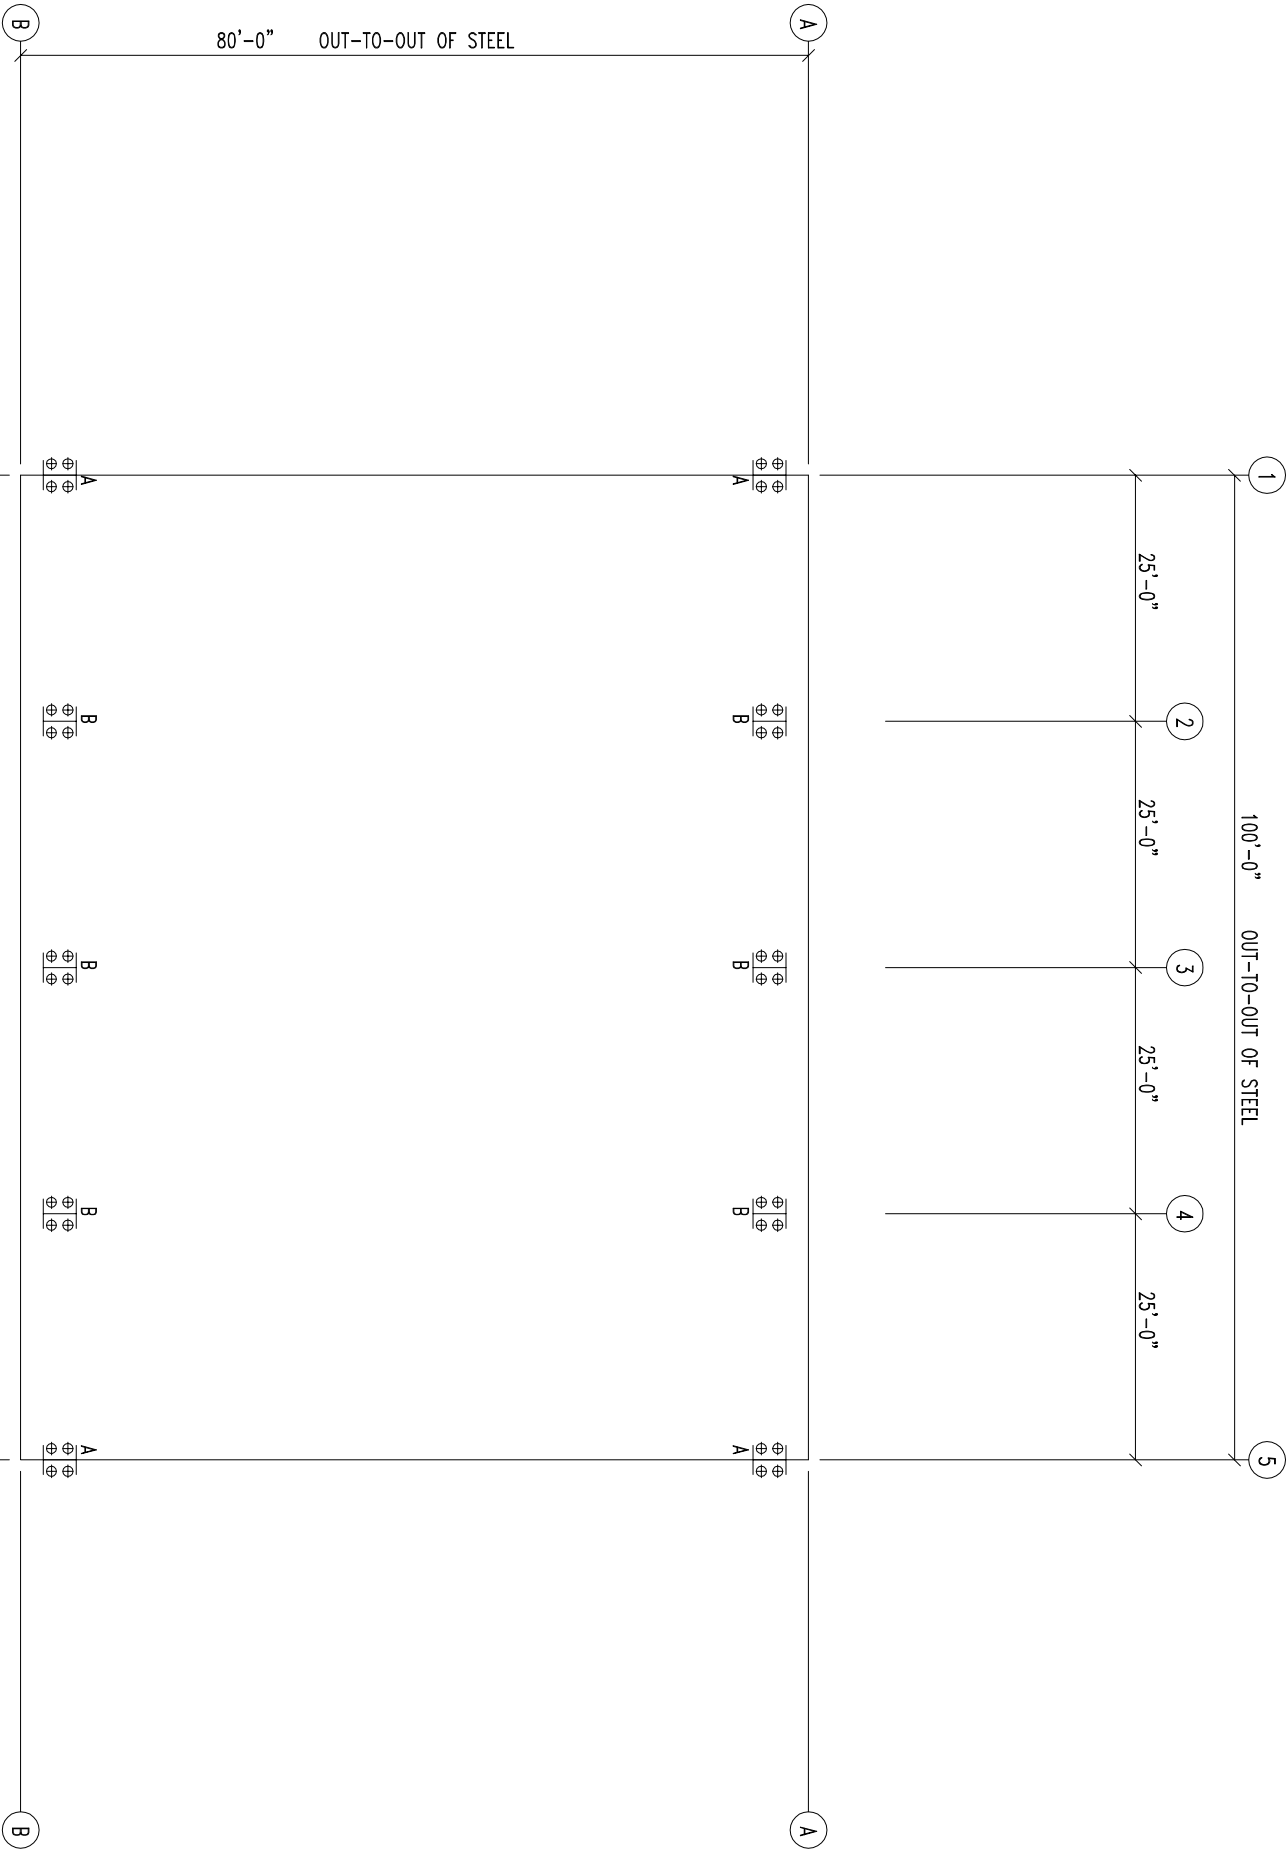


ANCHOR BOLT PLAN

NOTE: All Base Plates @ 100'-0" (U.N.)

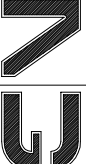

NICHOLAS
PAUL
GEISLER
ARCHITECT

1758 NW Brown Rd.
Lake City, FL 32055

386-365-4355

Digitally signed by
Nicholas P Geisler
Date: 2026.04.10
17:37:13 -04'00'

Fierce Steel Structures			
PROJECT		ANCHOR BOLT PLAN & DETAILS	
ID	reedmcdaniel	DESIGN:	CHECK:
PROJECT ADDRESS	PROJ ADR 1 PROJ ADR 2	DATE: 2/12/26	SHEET OF