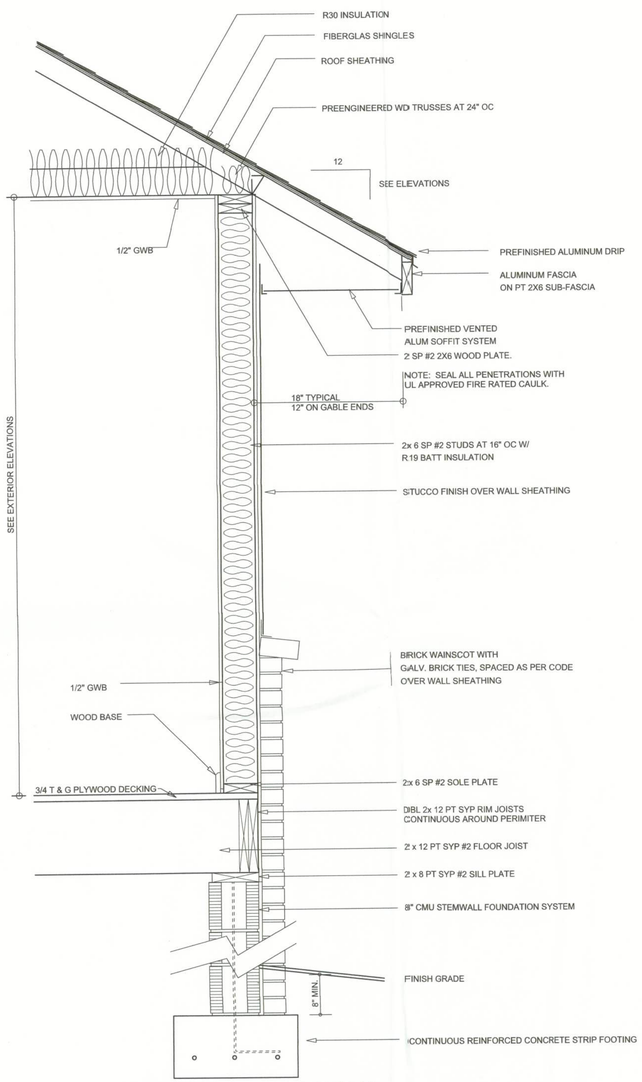

TYPICAL WALL SECTION

SCALE: 1" = 1'- 0"

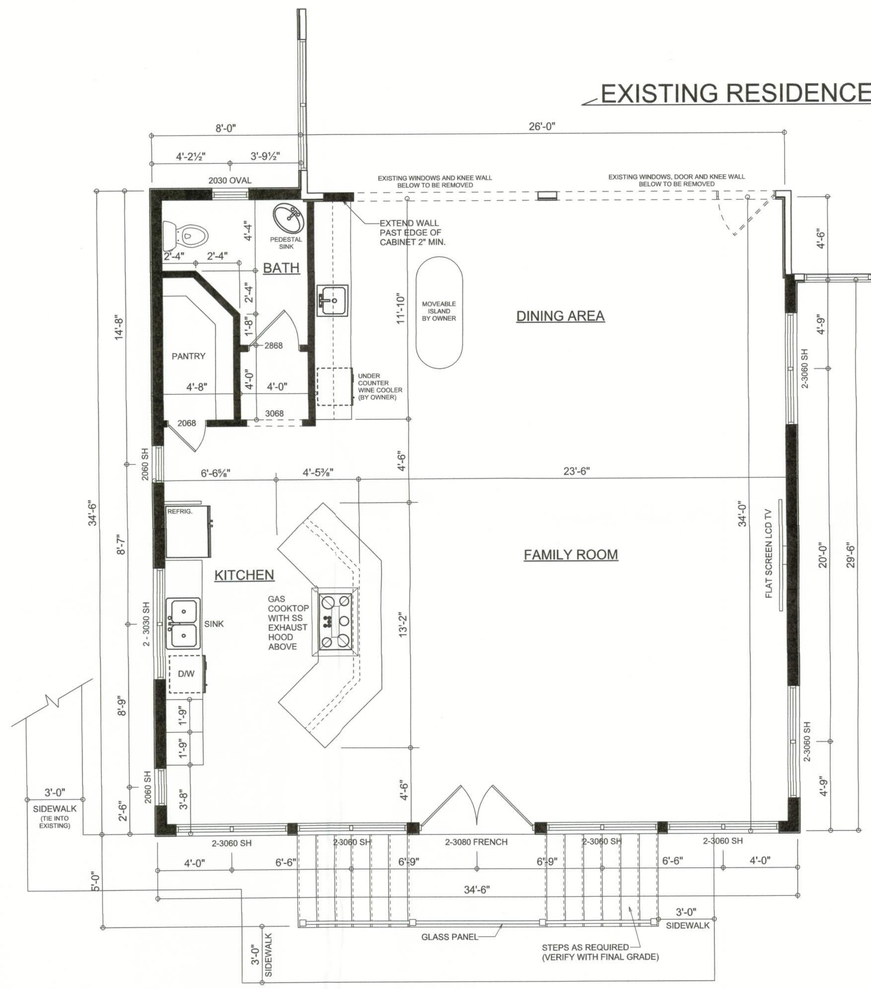

FLOOR PLAN

SCALE: 1/4" = 1'-0"

WALL LEGEND

- EXISTING EXTERIOR WALL
- EXISTING 2x4 INTERIOR WALL
- NEW 2x6 EXTERIOR WALL
- NEW 2x4 INTERIOR WALL

AREA SUMMARY

NEW LIVING AREA	1178	S.F.
EXISTING UNDER-ROOF AREA	4556	S.F.
TOTAL ADDITION AREA	5,734	S.F.

NOTE: ALL DRAWINGS NOT TO BE SCALED, WRITTEN DIMENSIONS TAKE PRECEDENCE OVER SCALED DIMENSIONS

REVISIONS
January 07, 2010

SOFTPLAN
ARCHITECTURAL DESIGN SOFTWARE

FLOOR PLAN
SCALE: 1/4" = 1'-0"

TYPICAL WALL SECTION
SCALE: 1" = 1'-0"

A RESIDENCE ADDITION FOR:
DR. EDWIN GONZALEZ
PROJECT ADDRESS: 299 NW CYPRESS COVE DR., LAKE CITY, FLORIDA 32055

©WILLIAM MYERS
DESIGN, INC.
P.O. BOX 1513
LAKE CITY, FL 32056
(386) 758-8406
will@willmyers.net

JOB NUMBER
091203

SHEET NUMBER
A.2
OF 3 SHEETS