



Mobile Home Permit Worksheet

Installer: Kyle Johnson

License # IH11266571

Address of home being installed: 1632 SW Old Wire Road Lake City, FL

Manufacturer: Deer Valley


Length x width: 64X32

NOTE: If home is a single wide fill out one half of the blocking plan. If home is a triple or quad wide sketch in remainder of home where the sidewall ties exceed 5 ft 4 in.

Installer's initials: KJ

Typical pier spacing: 2' 6.6"

Show locations of Longitudinal and Lateral Systems (use dark lines to show these locations)

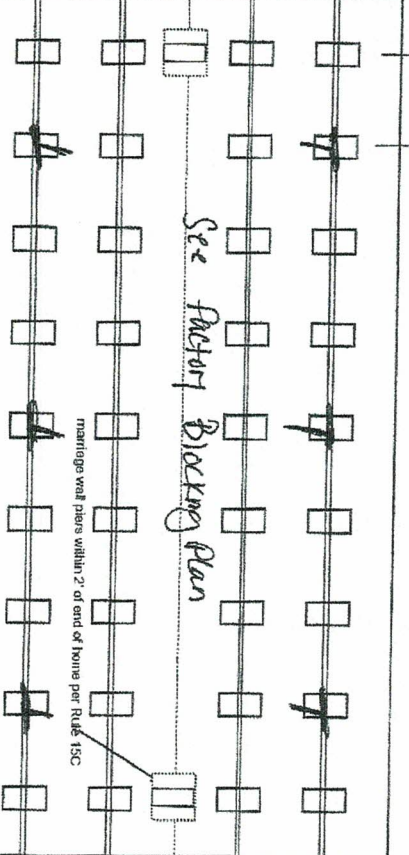

Permit Number: _____

Date: _____

New Home ☒ Used Home ☐

Home installed to the Manufacturer's Installation Manual
Home is installed in accordance with Rule 15-C

Single wide ☐ Wind Zone II ☐ Wind Zone III ☒

Double wide ☒ Installation Decal # 132344

Triple/Quad ☐ Serial # _____

PIER SPACING TABLE FOR USED HOMES

Load bearing capacity (sq in)	16" x 16" (256)	18 1/2" x 18 1/2" (342)	20" x 20" (400)	22" x 22" (484)	24" x 24" (576)	26" x 26" (676)
1000 psf	3'	4'	5'	6'	7'	8'
1500 psf	4'	5'	6'	7'	8'	9'
2000 psf	5'	6'	7'	8'	9'	10'
2500 psf	6'	7'	8'	9'	10'	11'
3000 psf	7'	8'	9'	10'	11'	12'
3500 psf	8'	9'	10'	11'	12'	13'

*Interpolated from Rule 15C-1 pier spacing table.

PIER PAD SIZES

I-beam pier pad size: 23.5x21.5

Perimeter pier pad size: 17.5x25.5
Other pier pad sizes: 10x10, 12x12, 14x14, 98x98, 100x100

Draw the approximate locations of marriage wall openings 4 foot or greater. Use this symbol to show the piers.

List all marriage wall openings greater than 4 foot and their pier pad sizes below.

Opening: _____ Pier pad size: _____

4 ft ☒ 5 ft ☒

ANCHORS

FRAME TIES

within 2' of end of home spaced at 5' 4" oc

OTHER TIES

Number

Longitudinal

Marriage Wall

Shear Wall

TIEDOWN COMPONENTS

Longitudinal Stabilizing Device (LSD)

Manufacturer: OLIVER 1101

Longitudinal Stabilizing Device w/ Lateral Arms



Mobile Home Permit Worksheet

POCKET PENETROMETER TEST

The pocket penetrometer tests are rounded down to _____ psf or check here to declare 1000 lb. soil ☒ without testing.

X _____ X _____ X _____

POCKET PENETROMETER TESTING METHOD

1. Test the perimeter of the home at 6 locations.
2. Take the reading at the depth of the footer.
3. Using 500 lb. increments, take the lowest reading and round down to that increment.

X _____ X _____ X _____

TORQUE PROBE TEST

The results of the torque probe test is 453 gmc inch pounds or check here if you are declaring 5' anchors without testing _____. A test showing 275 inch pounds or less will require 5' anchors.

Note: A state approved lateral arm system is being used and 4 ft. anchors are allowed at the sidewall locations. I understand 5' anchors are required at all centerline tie points where the torque test reading is 275 or less and where the mobile home manufacturer may require anchors with 4000 lb. holding capacity.

Installer's initials KJ

ALL TESTS MUST BE PERFORMED BY A LICENSED INSTALLER

Installer Name Kyle Johnson

Date Tested 10/20/25

ELECTRICAL

Connect electrical conductors between multi-wide units, but not to the main power source. This includes the bonding wire between multi-wide units. Pg. _____

PLUMBING

Connect all sewer drains to an existing sewer tap or septic tank. Pg. _____

Connect all potable water supply piping to an existing water meter, water tap, or other independent water supply systems. Pg. _____

Permit Number: _____

Date: _____

Site Preparation

Debris and organic material removed _____
Water drainage: Natural _____ Swale _____ Pad ☒ Other _____

Fastening multi wide units

Floor- Type Fastener lags Length: 7 Spacing: 20
Walls- Type Fastener lags Length: 6 Spacing: 10
Roof- Type Fastener lags Length: 7 Spacing: 20

For used homes & min. 30 gauge, 8" wide, galvanized metal strip will be centered over the peak of the roof and fastened with galv. roofing nails at 2" on center on both sides of the centerline.

Gasket (weatherproofing requirement)

I understand a properly installed gasket is a requirement of all new and used homes and that condensation, mold, mildew and buckled marriage walls are a result of a poorly installed or no gasket being installed. I understand a strip of tape will not serve as a gasket.

Installer's initials KJ

Type gasket factory
Pg. _____

Installed:

Between Floors _____ Yes ☒
Between Walls _____ Yes ☒
Bottom of ridge beam _____ Yes ☒

Weatherproofing

The bottom board will be repaired and/or taped _____ Yes ☒
Siding on units is installed to manufacturer's specifications _____ Yes ☒
Fireplace chimney installed so as not to allow intrusion of rain water _____ Yes ☒


Miscellaneous

Skirting to be installed _____ Yes ☒ No _____ N/A
Dryer vent installed outside of skirting _____ Yes ☒ No _____ N/A
Range downflow vent installed outside of skirting _____ Yes ☒ No _____ N/A
Drain lines supported at 4' intervals _____ Yes ☒ No _____ N/A
Electrical crossovers protected _____ Yes ☒ No _____ N/A
Other: _____

Installer verifies all information given with this permit worksheet is accurate and true based on the manufacturer's installation instructions and or Rule 15C-1 & 2

Installer's Signature Kyle Johnson

Date _____

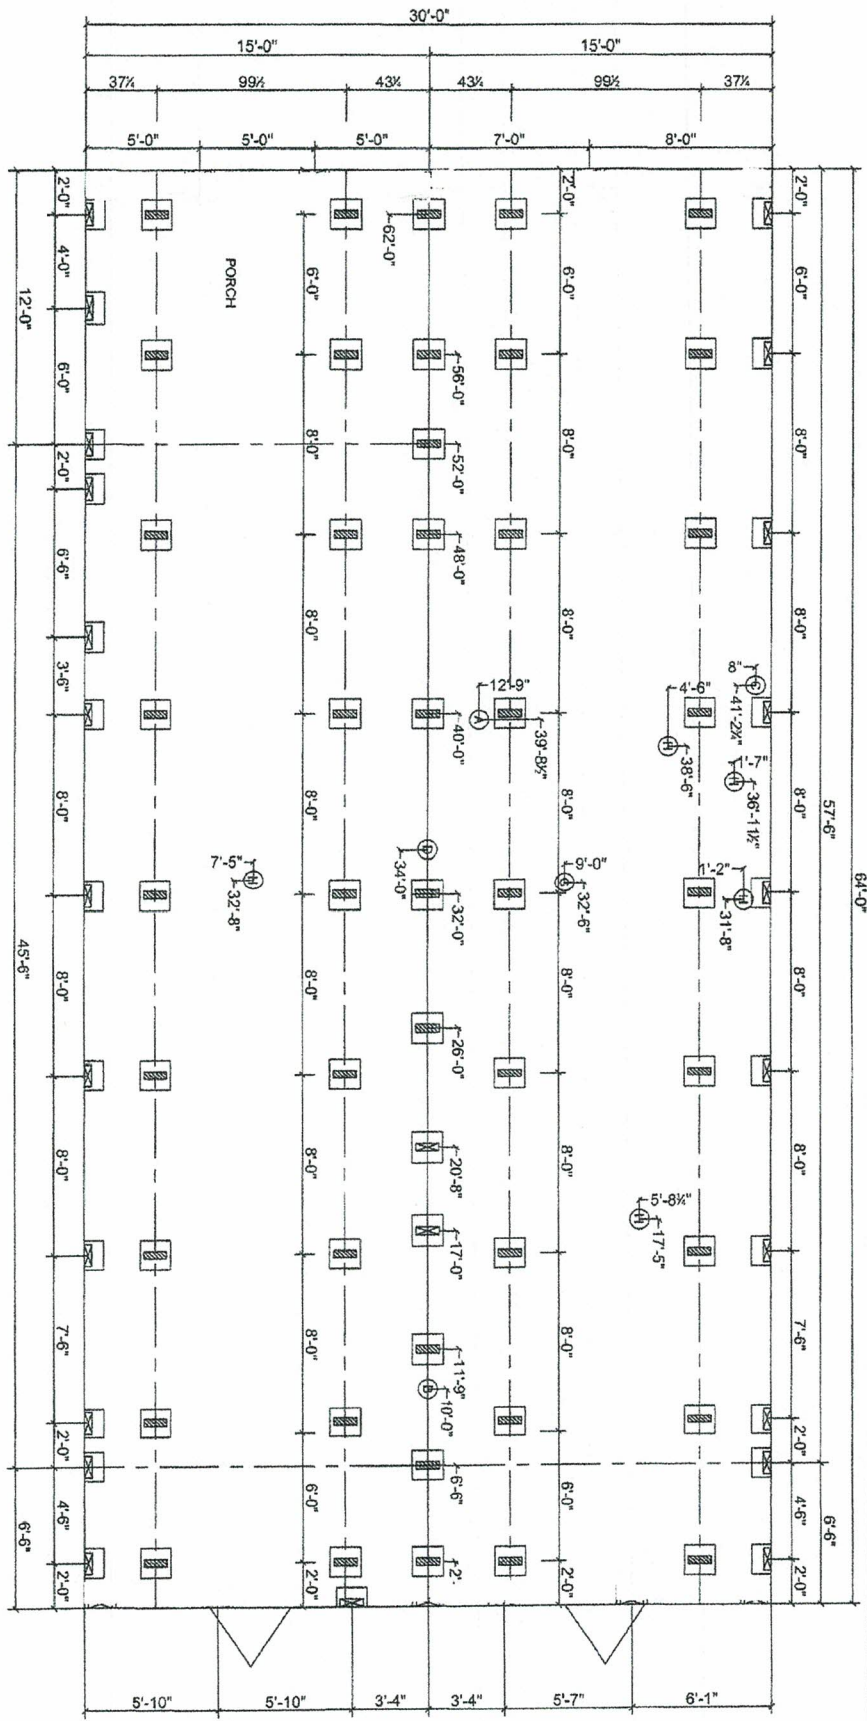

ALL ROOM DIMENSIONS INCLUDE CLOSETS AND SQUARE FOOTAGE FIGURES ARE APPROXIMATE

MARRIAGE WALL AND PERIMETER BLOCKING REQUIRED 8'-0" ON CENTER

SUPPORT PIERITYP: LOADING

EQUIDISTANTNOTES

REFERENCE HOME INSTALLATION MANUAL FOR OPTIONAL PIER SPACING AND LOADING (IE, FIREPLACES, ETC.)

SINGLE STACK PERS MAX. 36" HIGH; DOUBLE STACK PERS MAX. 67" HIGH

ALL DIMENSIONS ARE FROM FRONT OF HOME UNLESS OTHERWISE NOTED

DVHBSS-6809

FIELD

PAUL 527

07/31/2026

NTS

STAFF

ALL

DEER VALLEY HOMEBUILDERS, INC.

SIGNATURE SERIES

1.13

"NAME"

DEER VALLEY HOMEBUILDERS, INC.

"SIGNATURE SERIES"

MODEL: DVHBSS-6809

SERIAL: L1-0000

- (A) MAIN ELECTRICAL
- (B) ELECTRICAL CROSSOVER
- (C) WATER INLET
- (D) WATER CROSSOVER
- (E) GAS INLET
- (F) GAS CROSSOVER (IF ANY)
- (G) PLENUM / DUCT CROSSOVER
- (H) SEWER DROPS
- (I) RETURN AIR (W/OPT. HEAT PUMP)
- (J) SUPPLY AIR (W/OPT. HEAT PUMP / OH DUCT)
- (K) DOWNDRAFT COOKTOP VENT

SALES#: PAUL527
MODEL#: DVHBSS-6809
2-BEDROOM / 2-BATH
32 x 68 - Approx. 1920 Sq. Ft.
CUSTOMER: QUIRK


1. 10V Long (2) ps

DEER VALLEY HOMEBUILDERS, INC.
"SIGNATURE SERIES - HUD"
"ROBIN'S NEST"
 For more information visit us at
www.deervalleyhb.com

DATE:
 07/23/2025
 07/23/2025
 07/23/2025

Drawn By:
STAFF

"All rooms dimensions include closets and square footage are approximate. Drawing layout subject to change if required by engineering review."

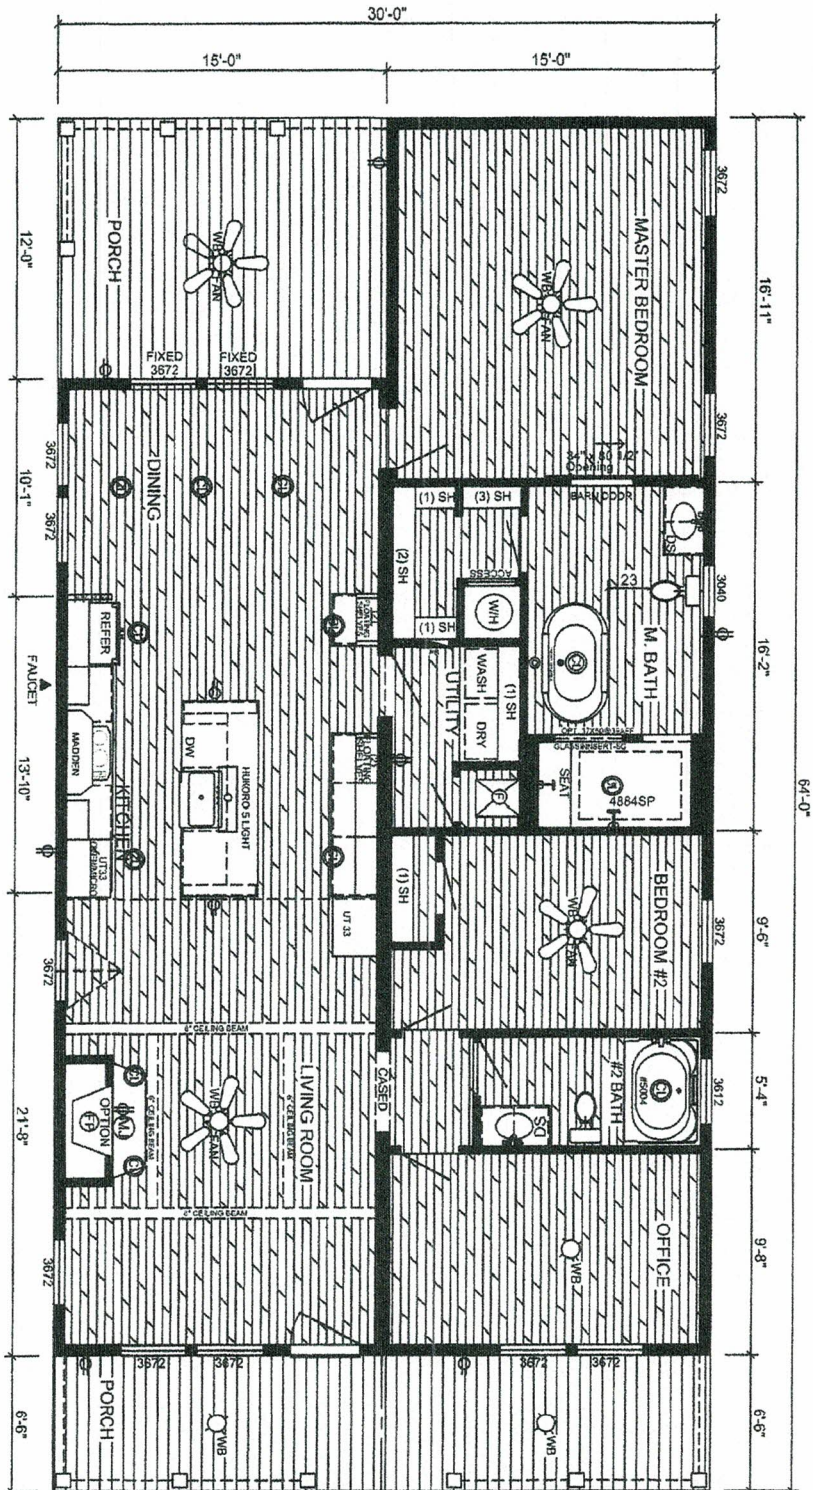

License Number: IH / 1126657 / 1 Name: KYLE JOHNSON

Order #: 7128	Label #: 132344	Manufacturer:	(Check Size of Home)
Homeowner:		Year Model:	Single _____
Address:		Length & Width:	Double _____
City/State/Zip:			Triple _____
Phone #:		Type Longitudinal System:	HUD Label #:
Date Installed:		Type Lateral Arm System:	Soil Bearing / PSF:
Installed Wind Zone:		New Home: _____ Used Home: _____	Torque Probe / in-lbs:
Note:		Data Plate Wind Zone:	Permit #:

STATE OF FLORIDA
INSTALLATION CERTIFICATION LABEL

132344

LABEL #

DATE OF INSTALLATION

KYLE JOHNSON

NAME

IH / 1126657 / 1

7128

LICENSE #

ORDER #

CERTIFIES THAT THE INSTALLATION OF THIS MOBILE HOME IS
IN ACCORDANCE WITH FLORIDA STATUTES 320.8249, 320.8325
AND RULES OF THE HIGHWAY SAFETY AND MOTOR VEHICLES.

INSTRUCTIONS

PLEASE WRITE DATE OF
INSTALLATION AND AFFIX
LABEL NEXT TO HUD LABEL.
USE PERMANENT INK PEN
OR MARKER ONLY.
COMPLETE INFORMATION
ABOVE AND KEEP ON FILE
FOR A MINIMUM OF 2
YEARS. YOU ARE REQUIRED
TO PROVIDE COPIES WHEN
REQUESTED.