



STATE OF FLORIDA
DEPARTMENT OF ENVIRONMENTAL PROTECTION
ONSITE SEWAGE TREATMENT AND DISPOSAL
SYSTEM (OSTDS)

PERMIT NO. 26-0416
DATE PAID: 5/19/26
FEE PAID:
RECEIPT #: 2305408

APPLICATION FOR CONSTRUCTION PERMIT

APPLICATION FOR:

[] New System [] Existing System [] Holding Tank [] Innovative
[] Repair [] Abandonment [] Temporary [] modify

APPLICANT: Brittany Teggart EMAIL: SmithSeptic@outlook.com

AGENT: Smith Septic TELEPHONE: 386-935-1429

MAILING ADDRESS: P.O. Box 838, Bell, FL 32609

TO BE COMPLETED BY APPLICANT OR APPLICANT'S AUTHORIZED AGENT. SYSTEMS MUST BE CONSTRUCTED BY A PERSON LICENSED PURSUANT TO 489.105(3) (m) OR 489.552, FLORIDA STATUTES. IT IS THE APPLICANT'S RESPONSIBILITY TO PROVIDE DOCUMENTATION OF THE DATE THE LOT WAS CREATED OR PLATTED (MM/DD/YY) IF REQUESTING CONSIDERATION OF STATUTORY GRANDFATHER PROVISIONS.

PROPERTY INFORMATION

OSTDS REMEDIATION PLAN? [Y / (N)]

LOT: _____ BLOCK: _____ SUBDIVISION: _____ PLATTED: _____

PROPERTY ID #: 22-78-16-04292-004 ZONING: _____ I/M OR EQUIVALENT: [Y / N]

PROPERTY SIZE: 5.01 ACRES WATER SUPPLY: [X PRIVATE PUBLIC []] <=2000GPD [] >2000GPD

IS SEWER AVAILABLE AS PER 381.0065, FS? [Y / (N)] DISTANCE TO SEWER: _____ FT

PROPERTY ADDRESS: 3000 SW Fry Ave, Fort White

DIRECTIONS TO PROPERTY: 47 S turn left on 138, turn left on
on Fry road property on left.

BUILDING INFORMATION

[X] RESIDENTIAL [] COMMERCIAL

Unit No	Type of Establishment	No. of Bedrooms	Building Area Sqft	Commercial/Institutional System Design Table I, Chapter 62-6, FAC
1	<u>SF</u>	<u>4</u>	<u>1,826</u>	
2				
3				
4				

[] Floor/Equipment Drains [] Other (Specify) _____

SIGNATURE: Stacy M. Smith DATE: 5-12-26

DEP 4015, 06-21-2022 (Obsoletes previous editions which may not be used)

Incorporated 62-6.004, FAC


STATE OF FLORIDA
DEPARTMENT OF ENVIRONMENTAL PROTECTION
APPLICATION FOR CONSTRUCTION PERMIT

Permit Application Number

26-044

----- PART II - SITEPLAN -----

Scale: Each block represents 10 feet and 1 inch = 40 feet.

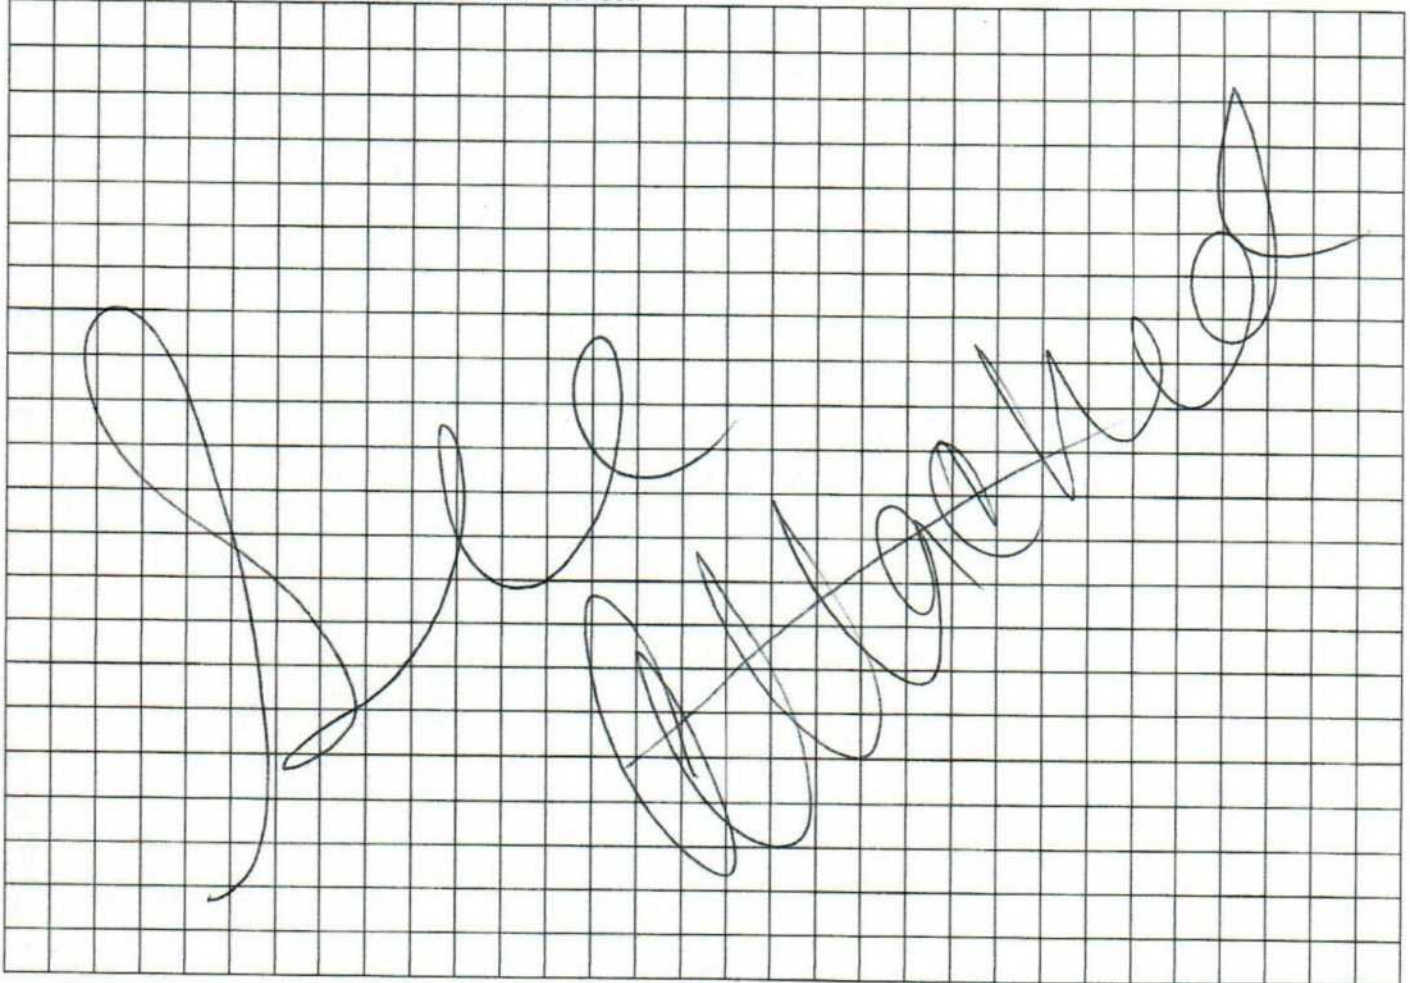

Notes:

Site Plan submitted by:

P. Smith

Plan Approved

Not Approved

By

[Signature]

Columbia CHD

Date 5-12-20

County Health Department

ALL CHANGES MUST BE APPROVED BY THE COUNTY HEALTH DEPARTMENT

DEP 4015, 06-21-2022 (Obsoletes previous editions which may not be used)

Incorporated: 62-6.004, F.A.C.

26-0414



SMITHS SEPTIC

INSTALLS - REPAIRS - PUMPING
PORTABLE TOILETS
P.O. Box 838, Bell, FL 32619
(386) 935-1429 smithseptic@outlook.com

SITE PLAN Septic System

Modification Address: 3000 SW Fry
Ave Parcel ID: 22-7S-16-04292-004 Owner: Teggart

Inset A

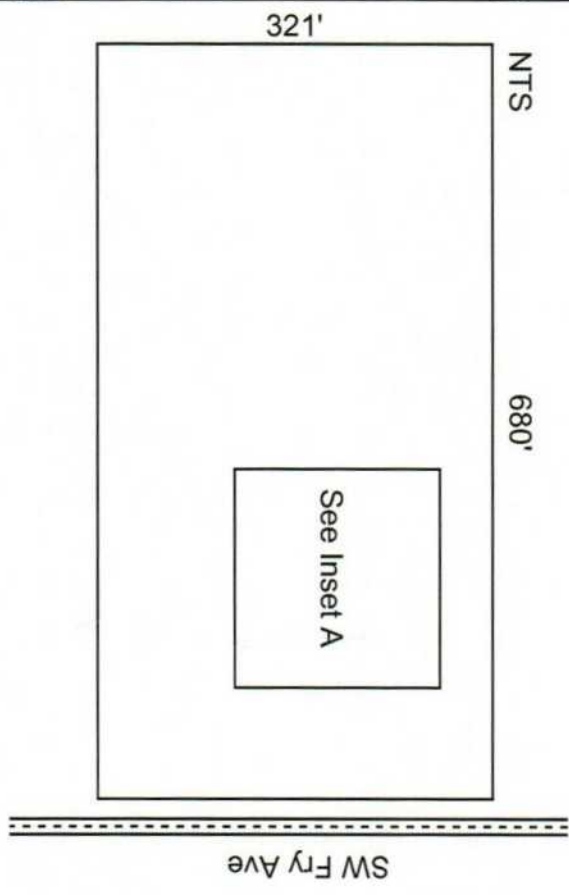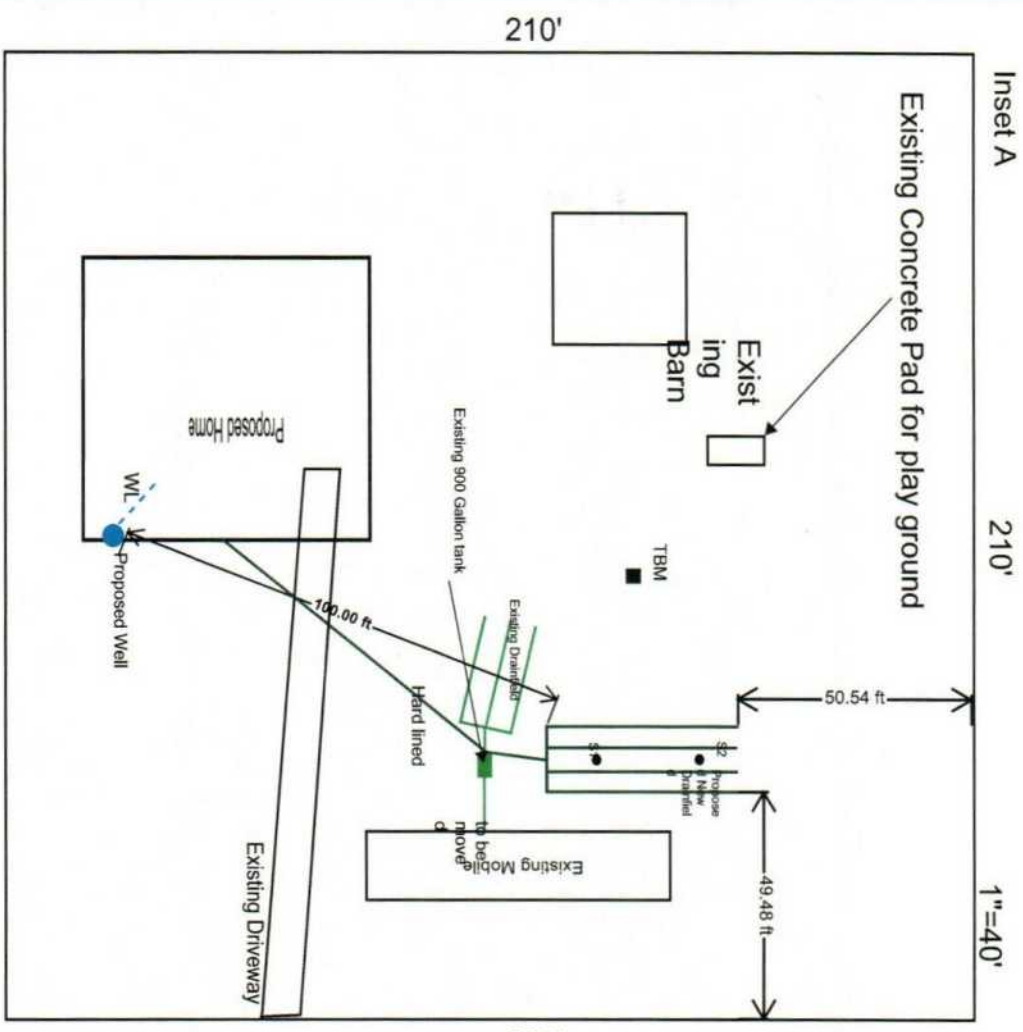

REVISED
5/20/26



Roy Smith
Digitally signed by Roy Smith
DN: cn=Roy Smith, email=roy.smith@earthlink.net,
c=US, ou=Smiths Septic Tank Service, cn=Roy Smith
Date: 2026.05.12
11:37:12-0400'