
TRIM TABLE ROOF PLAN			
◇ID	PART	LENGTH	DETAIL
1	FL51	3'-0"	TRIM_320

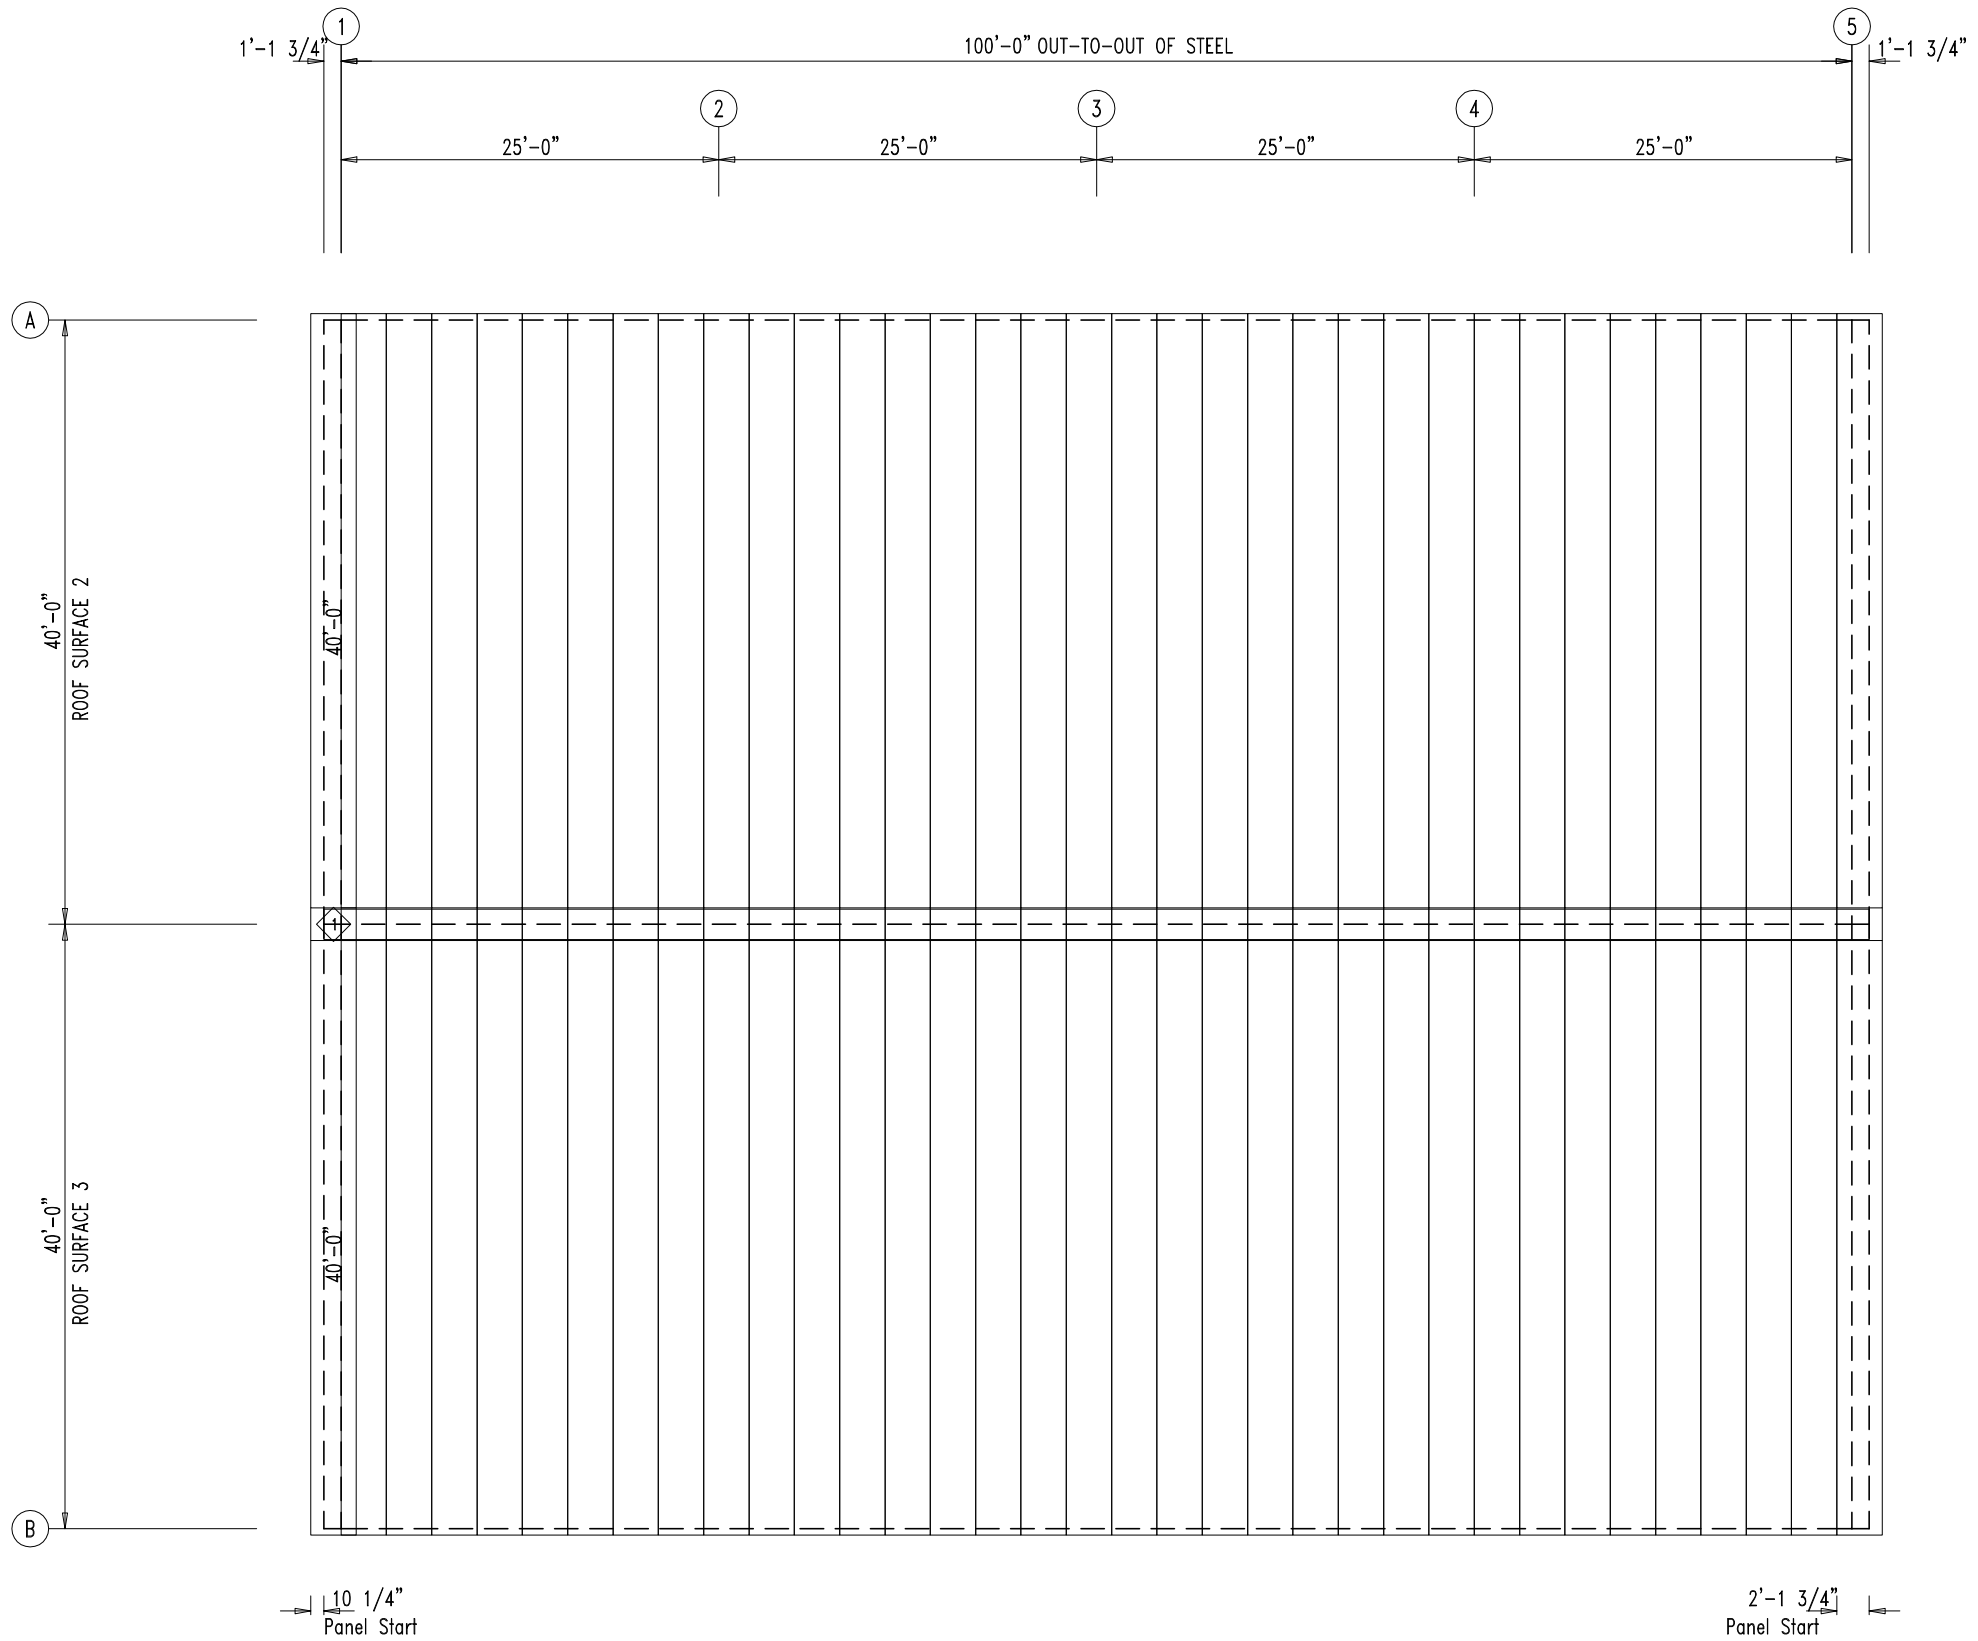

ROOF SHEETING PLAN

PANELS: 26 Ga. PR – Galvalume +

Nicholas P Geisler
Digitally signed by Nicholas P Geisler
Date: 2026.04.10 17:41:53 -04'00'

NICHOLAS PAUL GEISLER
ARCHITECT
N.C.A.R.B. Certified
1758 NW Brown Rd.
Lake City, FL 32055
386-365-4355

Fierce Steel Structures				
PROJECT	PROJECT	ROOF SHEETING		
ID	reedmcdaniel	DESIGN:	DRAFT:	CHECK:
PROJECT	PROJ ADR 1	DATE: 2/12/26	SHEET	OF
ADDRESS	PROJ ADR 2			