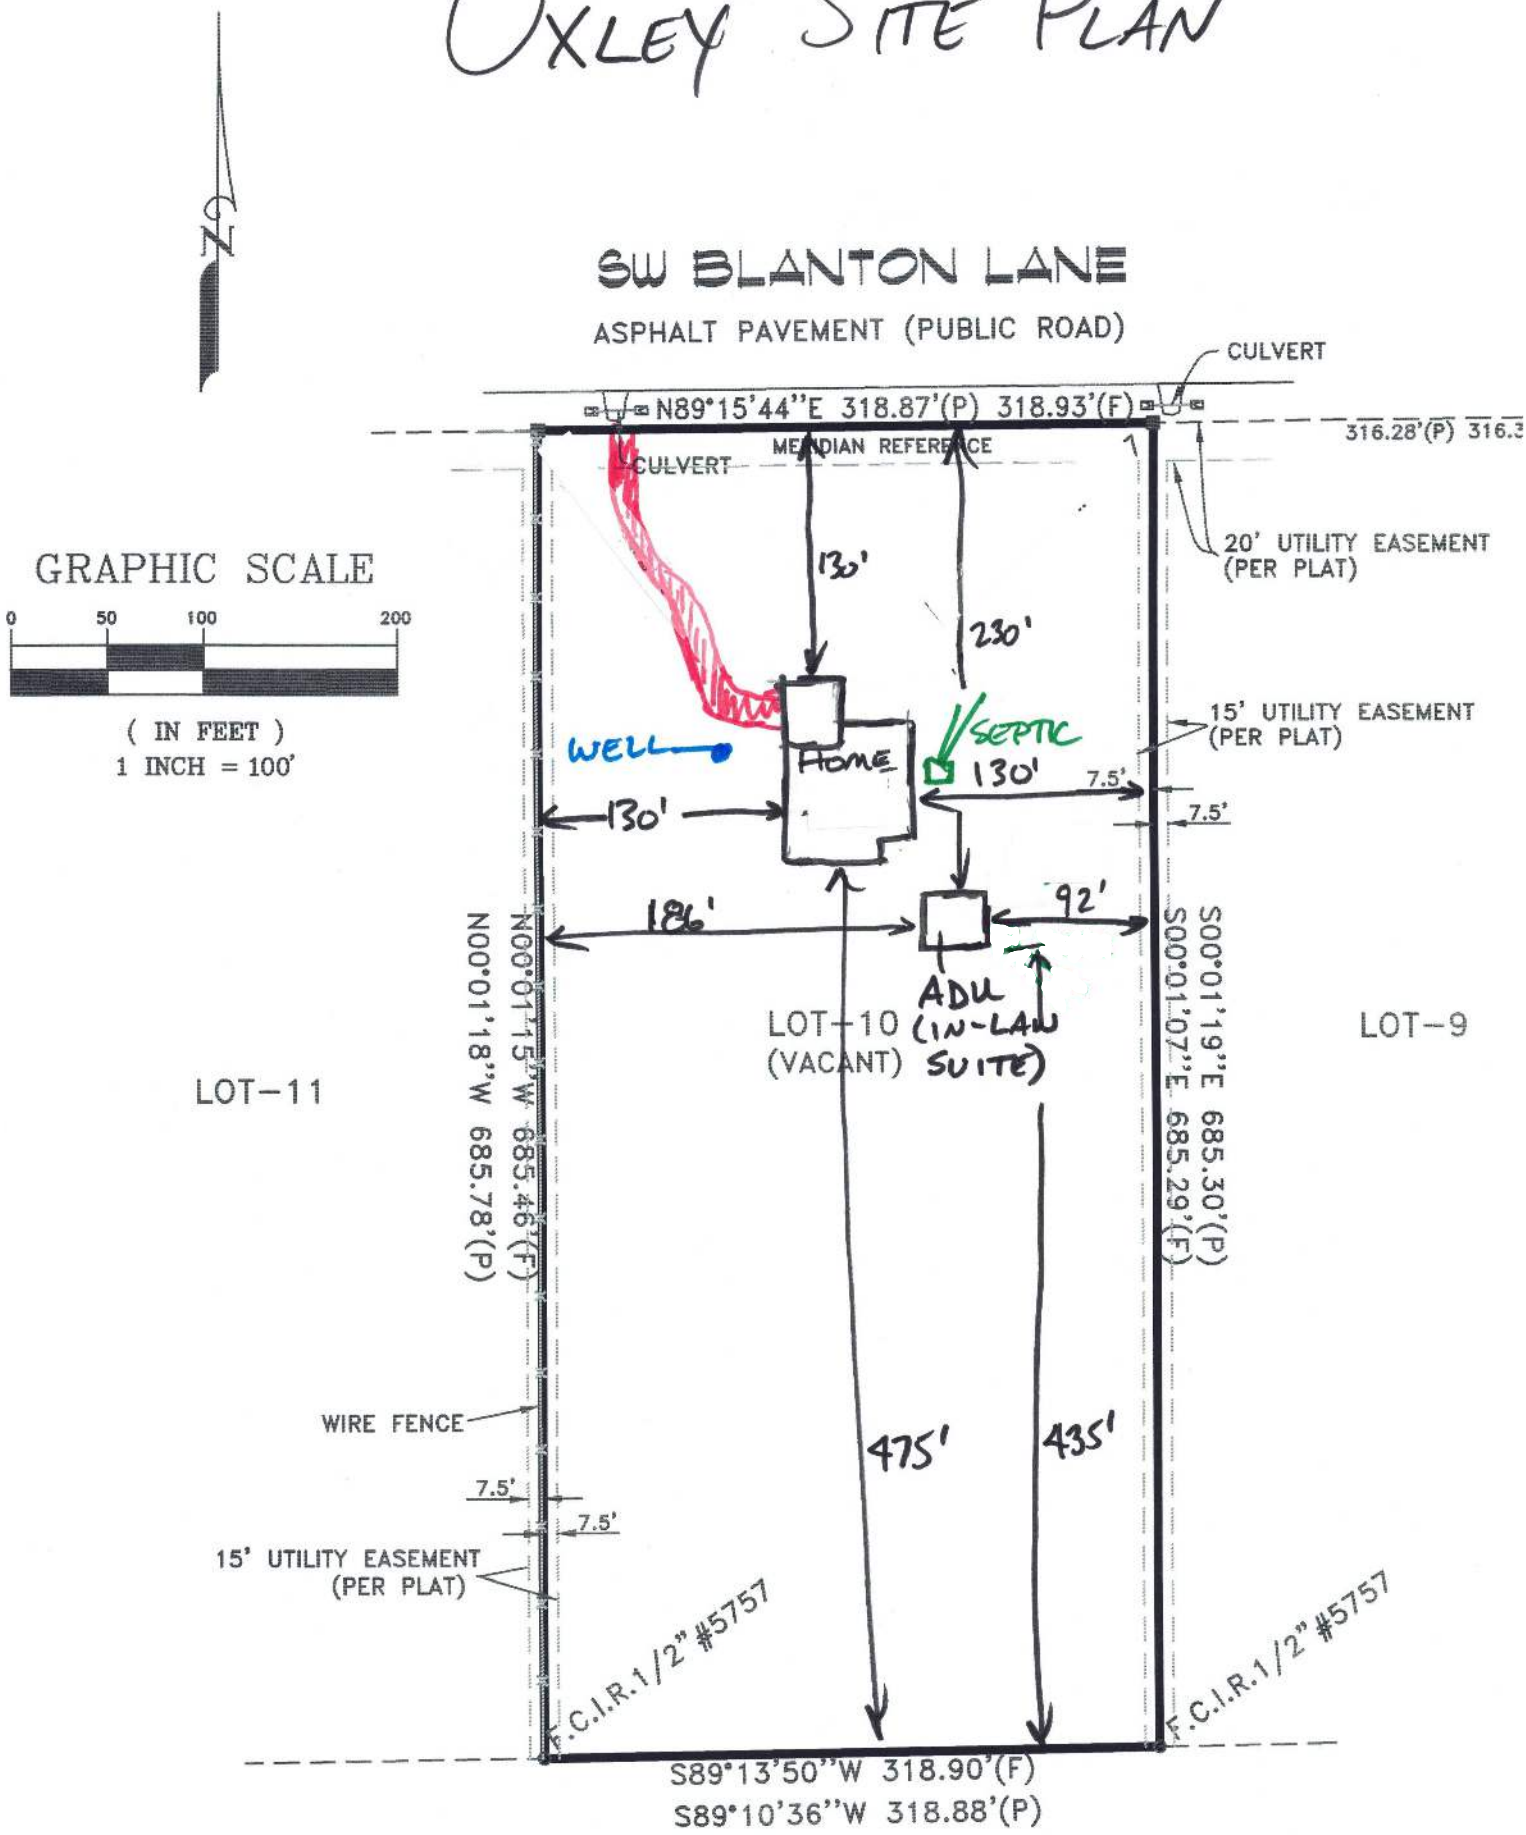OXLEY SITE PLAN