


NOTES:

1. ALL WORK SHALL COMPLY WITH THE NATIONAL ELECTRIC CODE, LATEST EDITION AND ALL OTHER APPLICABLE LOCAL CODES AND ORDINANCES.
2. PROVIDE GFI OUTLETS AT KITCHEN, BATHROOMS, WET AREAS, AND EXTERIOR OUTLETS.
3. OUTLETS SUPPLYING POWER TO THE STOVE, RANGE, A/C, WATER HEATER, DRYER, AND DISH WASHER TO BE WIRED ON SEPARATE DEDICATED CIRCUITS.
4. CONNECT ALL SMOKE DETECTORS TOGETHER.
5. ALL BEDROOM OUTLETS TO BE ARC FAULT OUTLETS — AFCI.
6. ALL OUTLETS TO BE TAMPER PROOF.
7. ALL FANS ON ADJUSTABLE SPEED SWITCHES.
8. ALL CAN AND PENDANT LIGHTS ON DIMMERS.
9. COORDINATE WITH CABINET DRAWINGS FOR ALL LED LIGHTS IN CABINETS


ELECTRICAL LEGEND

- 44" DUPLEX RECEPTACLE OUTLET NUMBER DESIGNATES HEIGHT TO CENTER LINE OF OUTLET ABOVE FLR. OUTLETS AT 18" UNLESS OTHERWISE NOTED
- 220V ELECTRICAL OUTLET
- QUAD RECEPTACLE OUTLET
- SPECIAL PURPOSE OUTLET
- PHONE OUTLET
- DUPLEX PHONE/DATA OUTLET
- CABLE TELEVISION OUTLET
- EXHAUST FAN
- SMOKE/CO DETECTOR
- SWITCH WITH DIMMER
- ELECTRICAL PANEL
- ELECTRICAL METER
- ELECTRICAL DISCONNECT
- WALL MOUNTED LIGHT FIXTURE
- CEILING MOUNTED LIGHT FIXTURE
- LIGHT WITH MOTION SENSOR
- RECESSED LIGHT FIXTURE
- FLOOR MOUNTED LIGHT FIXTURE
- EXTERIOR GROUND W.P. LIGHT FIXTURE
- CEILING MOUNTED LIGHT FIXTURE/ EXHAUST FAN COMBINATION
- PENDANT LIGHT FIXTURE
- SCONCE LIGHT FIXTURE
- EXTERIOR FLOOD LIGHT
- EXTERIOR FLOOD LIGHT WITH MOTION DETECTOR
- SURFACE MOUNTED TRACK LIGHTING
- 2X4 LED FIXTURE
- 1X4 LED FIXTURE
- LED STRIP LIGHT
- CEILING FAN
- CEILING FAN / LIGHT COMBINATION WITH 3" EXTENSION FROM CEILING
- AFCI ARC FAULT CIRCUIT INTERRUPTER
- GFI GROUND FAULT INTERRUPTER
- WP WATER PROOF

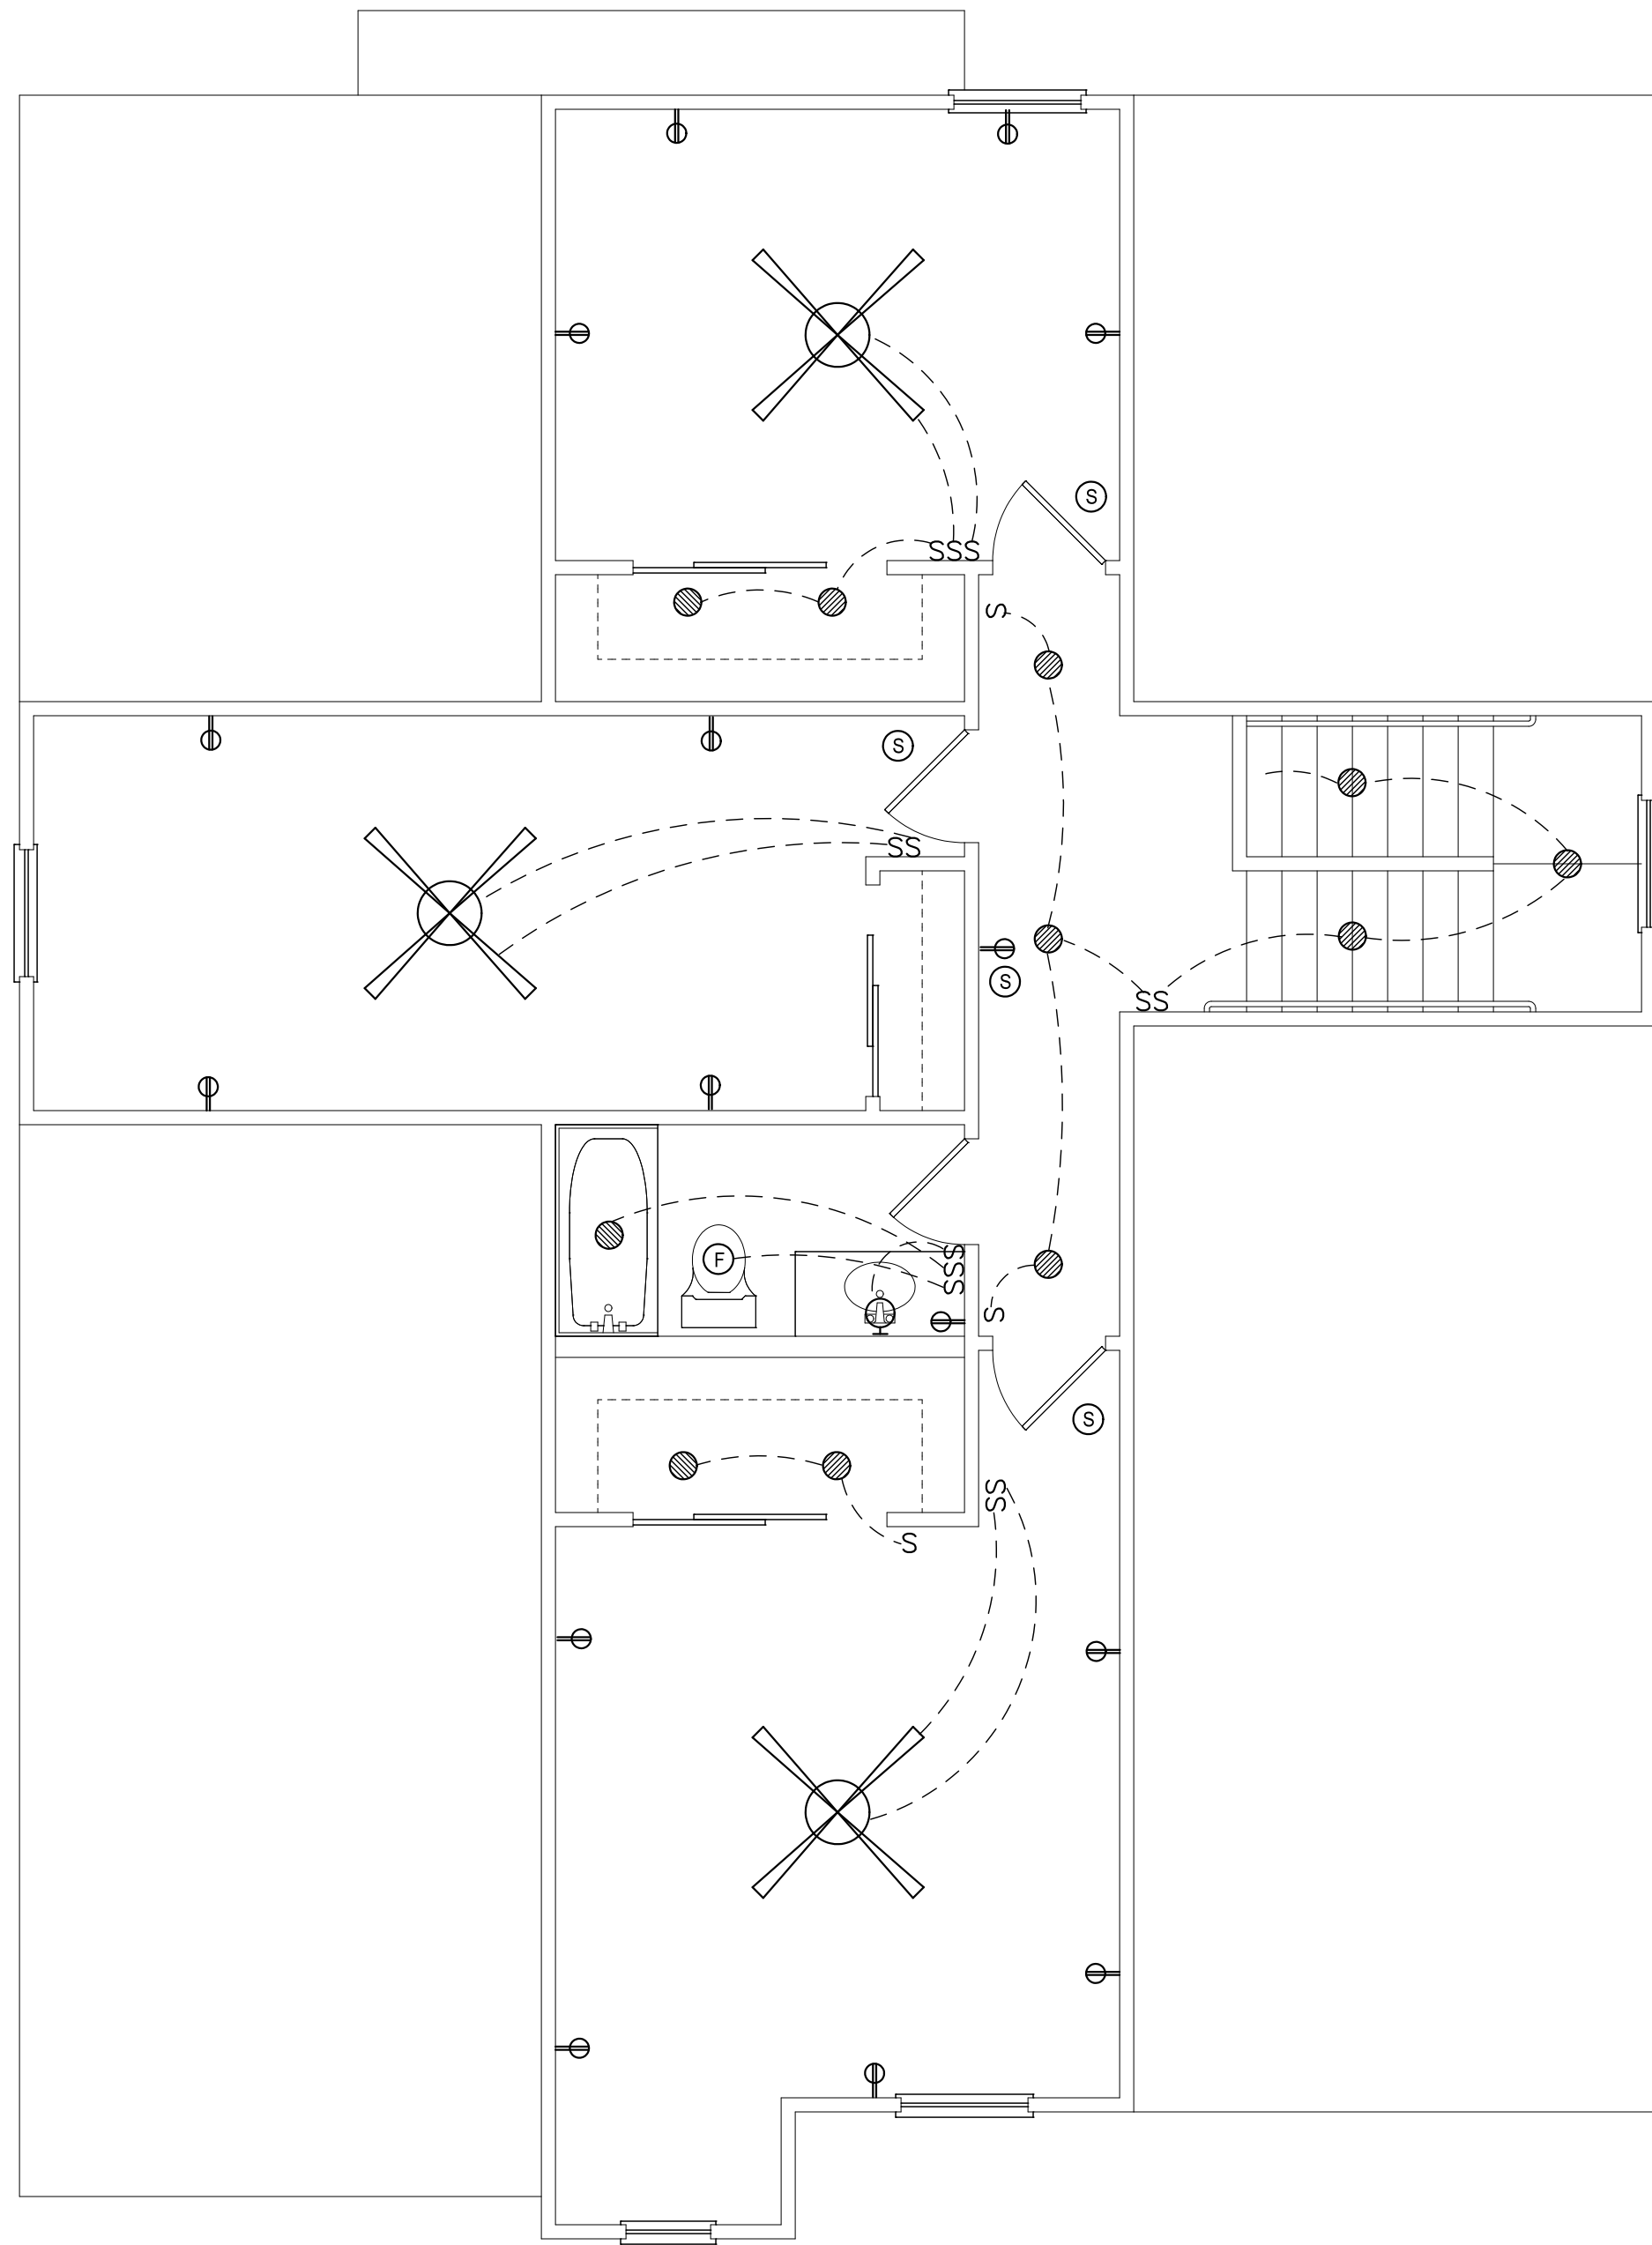

2ND FLOOR ELECTRICAL PLAN

1/4"=1'-0"

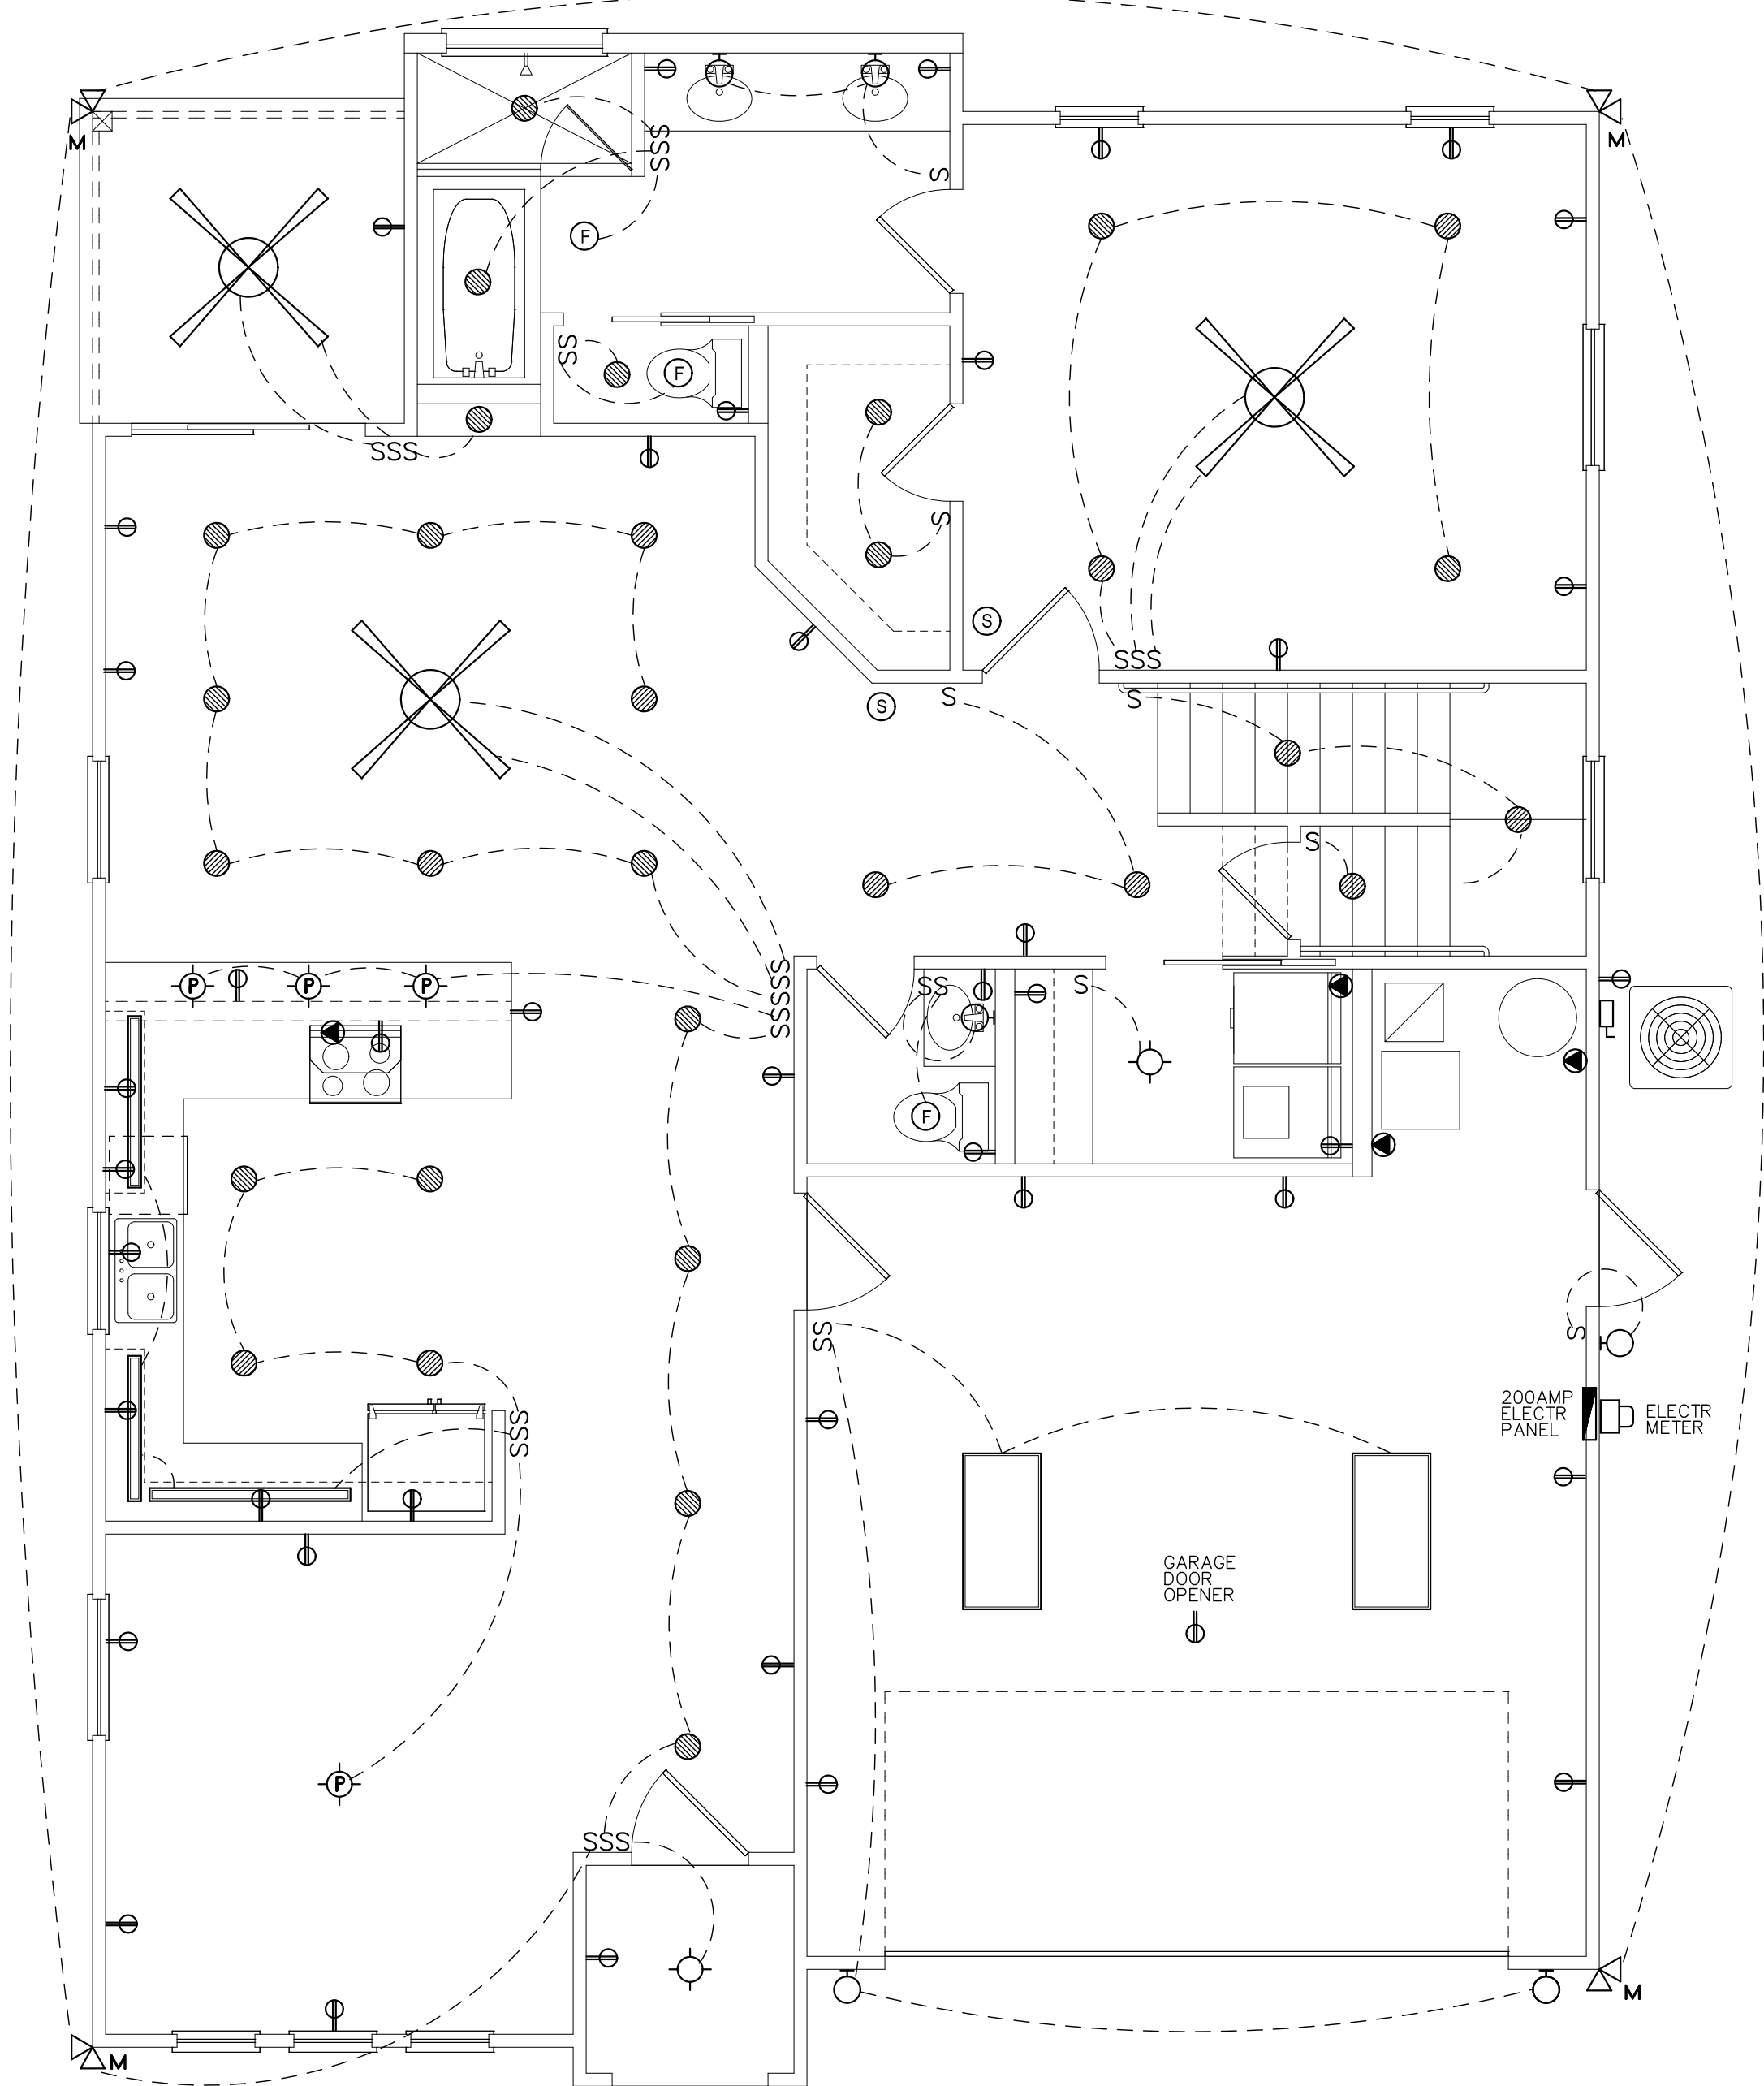

1ST FLOOR ELECTRICAL PLAN

1/4"=1'-0"



Digitally signed
by Joshua
Shatkin
Date: 2026.06.29
14:07:14 -04'00'