




FRONT ELEVATION

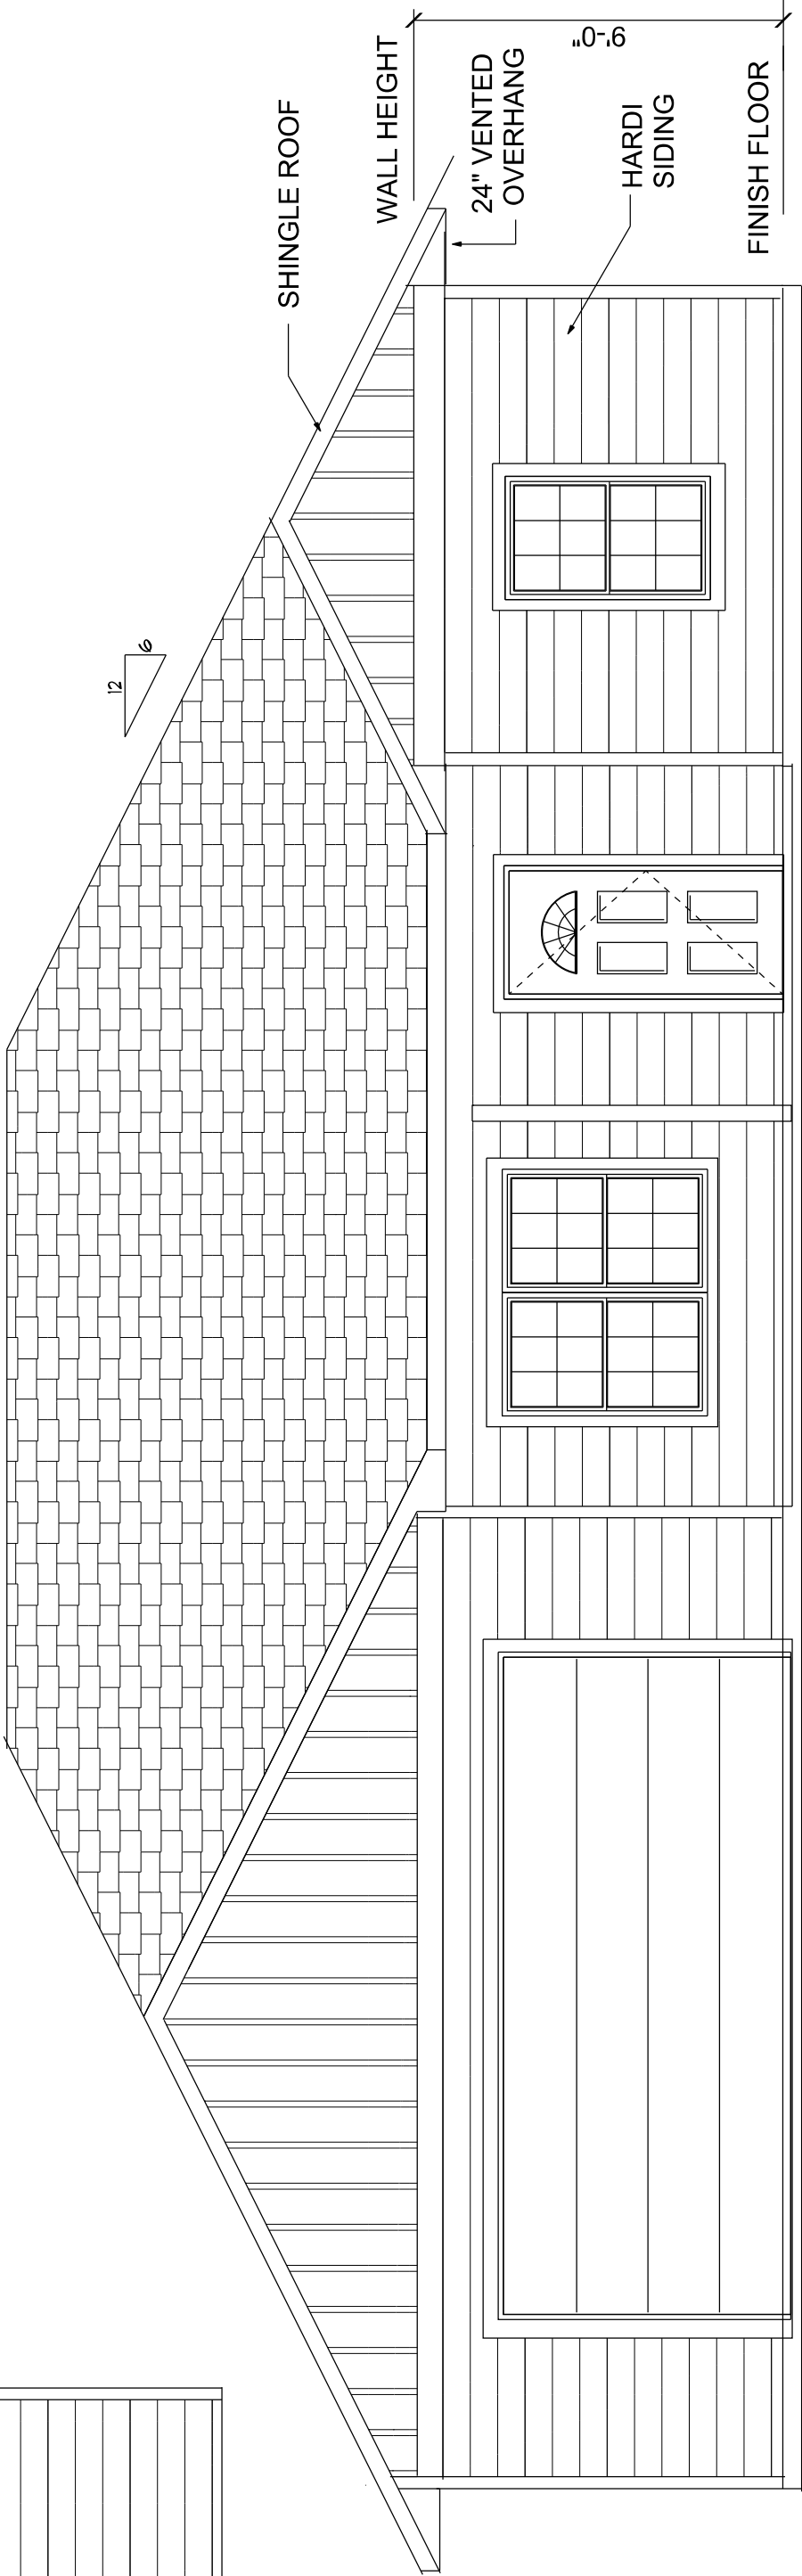


LEFT ELEVATION

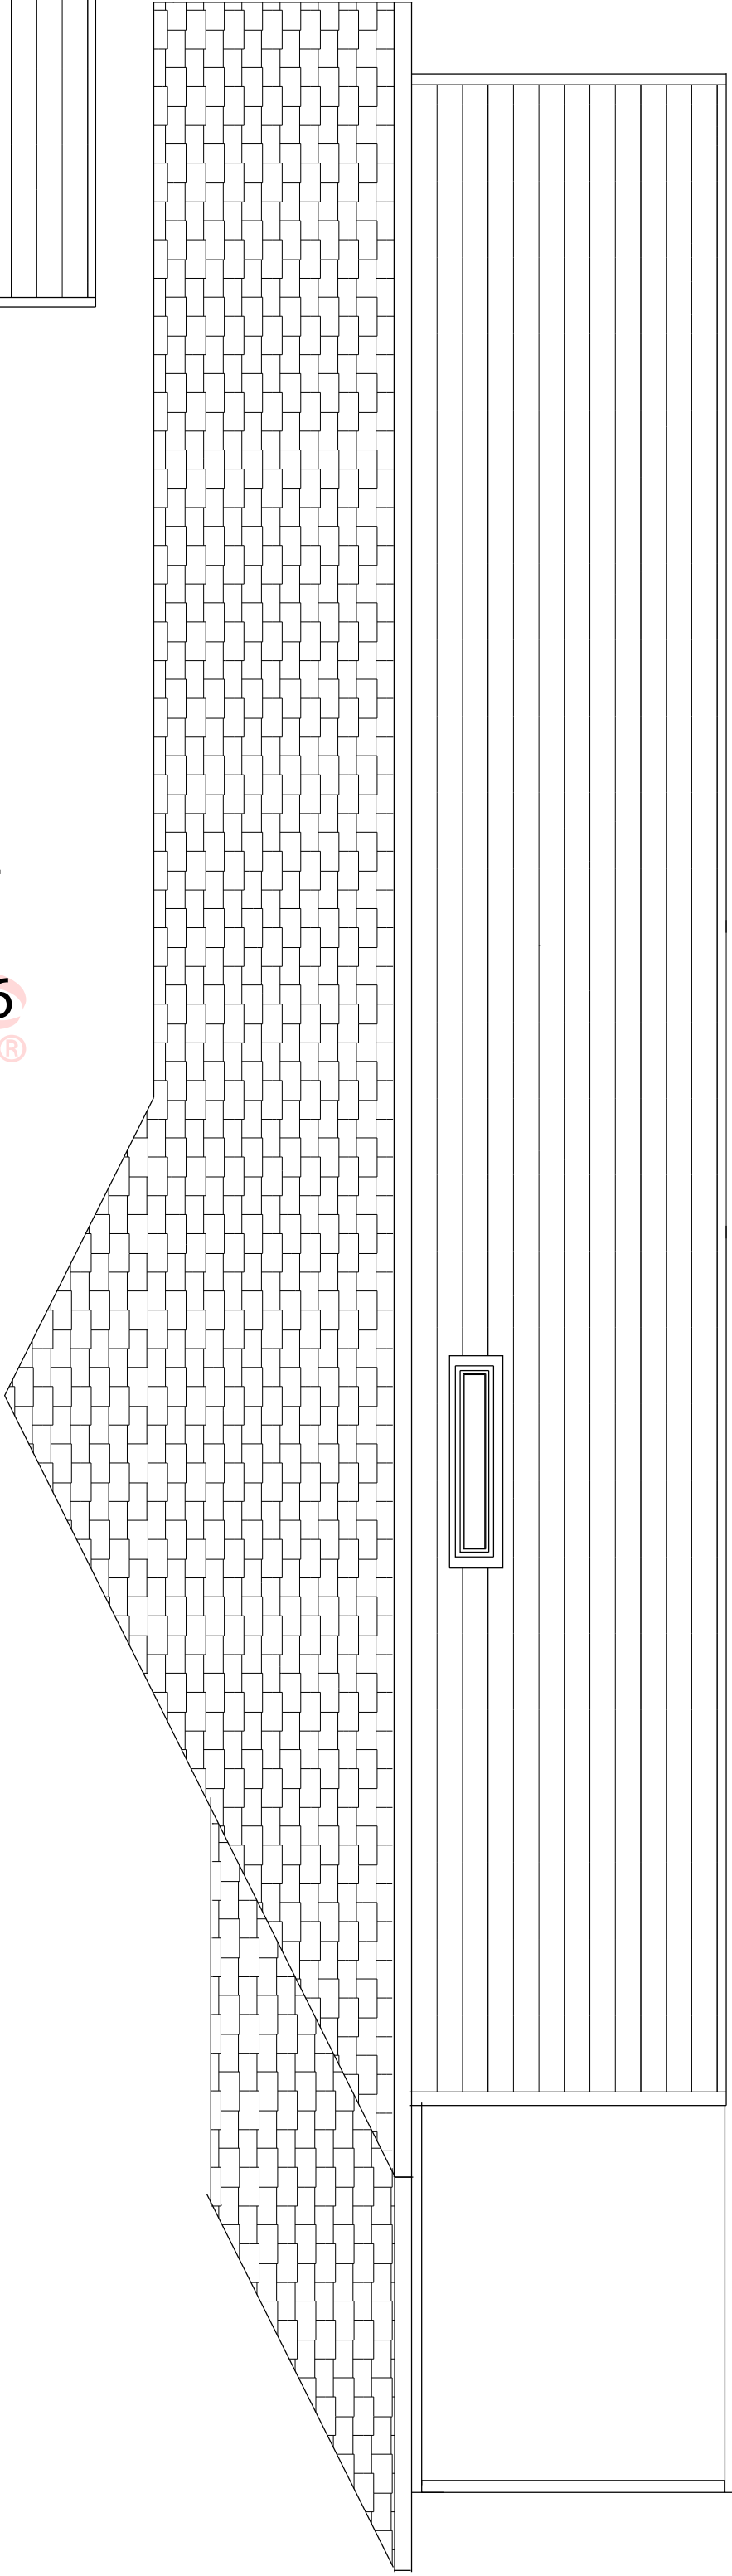


RIGHT ELEVATION

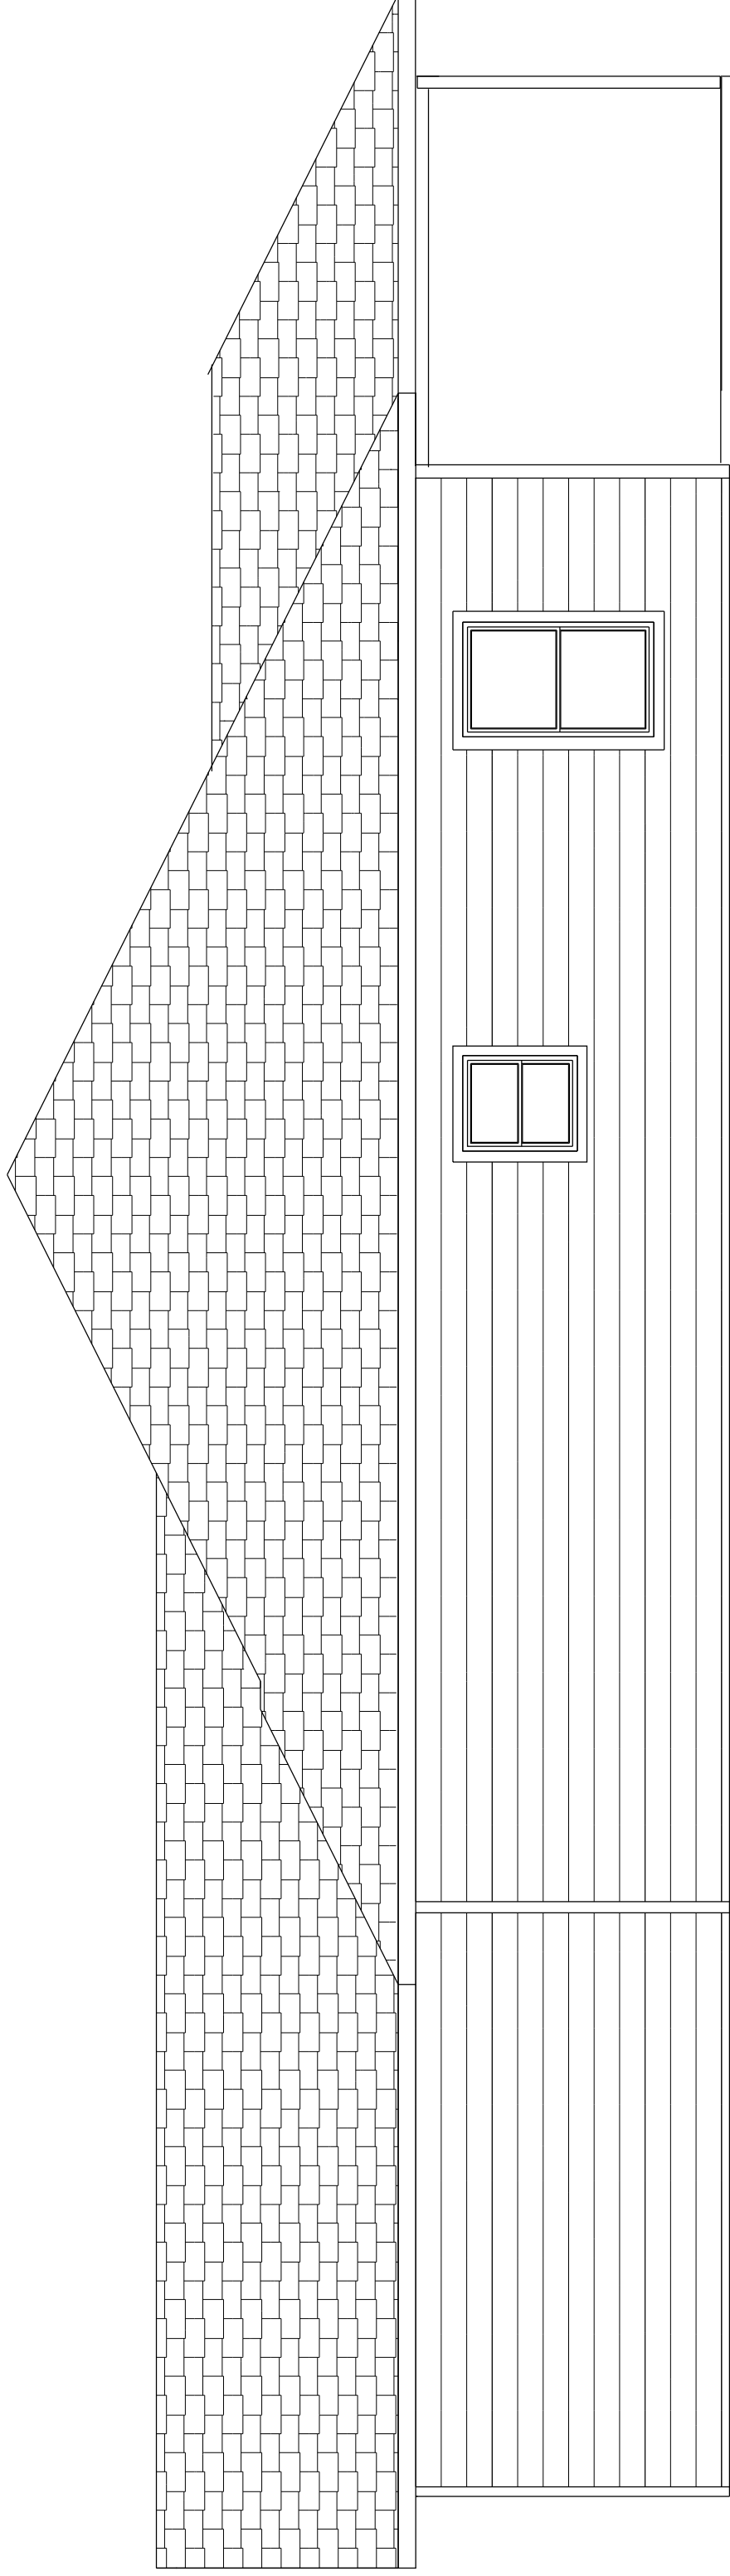

REAR ELEVATION

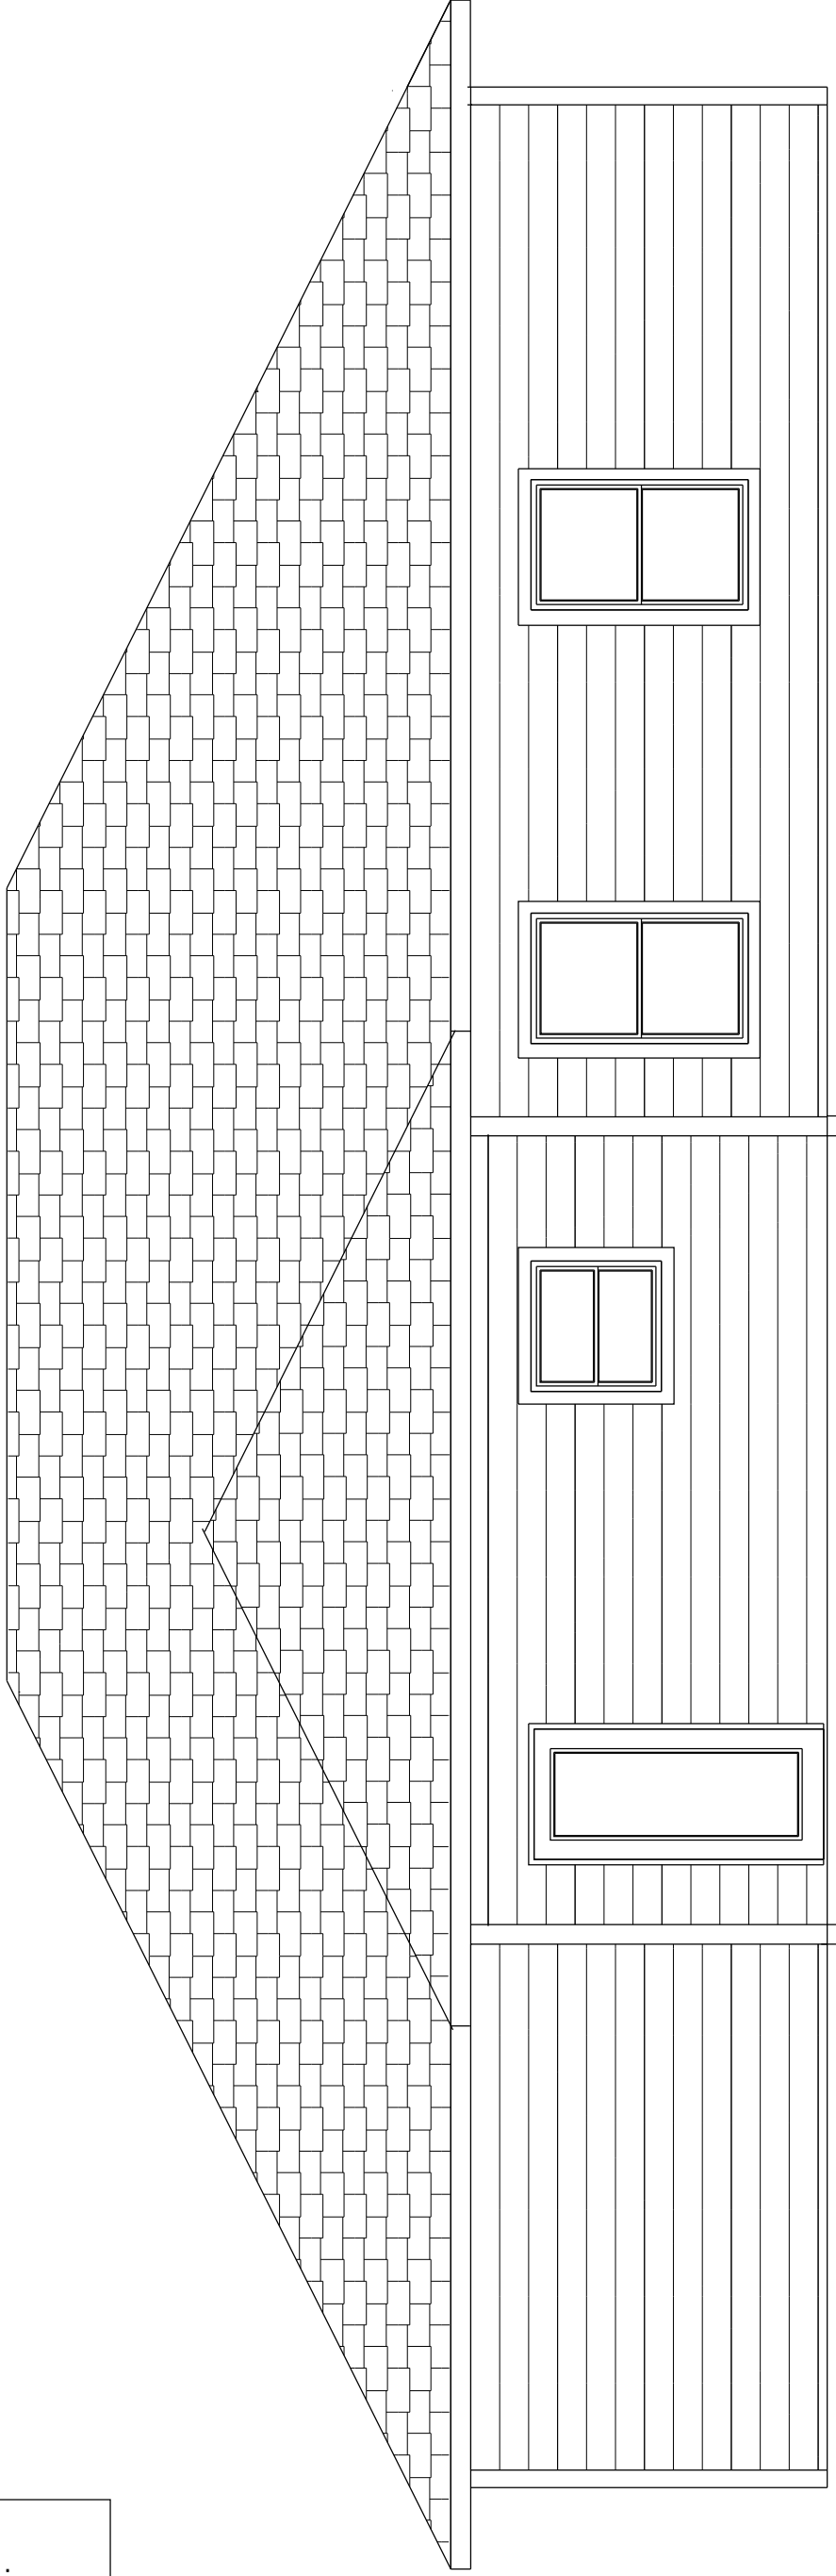

ROOF PLAN

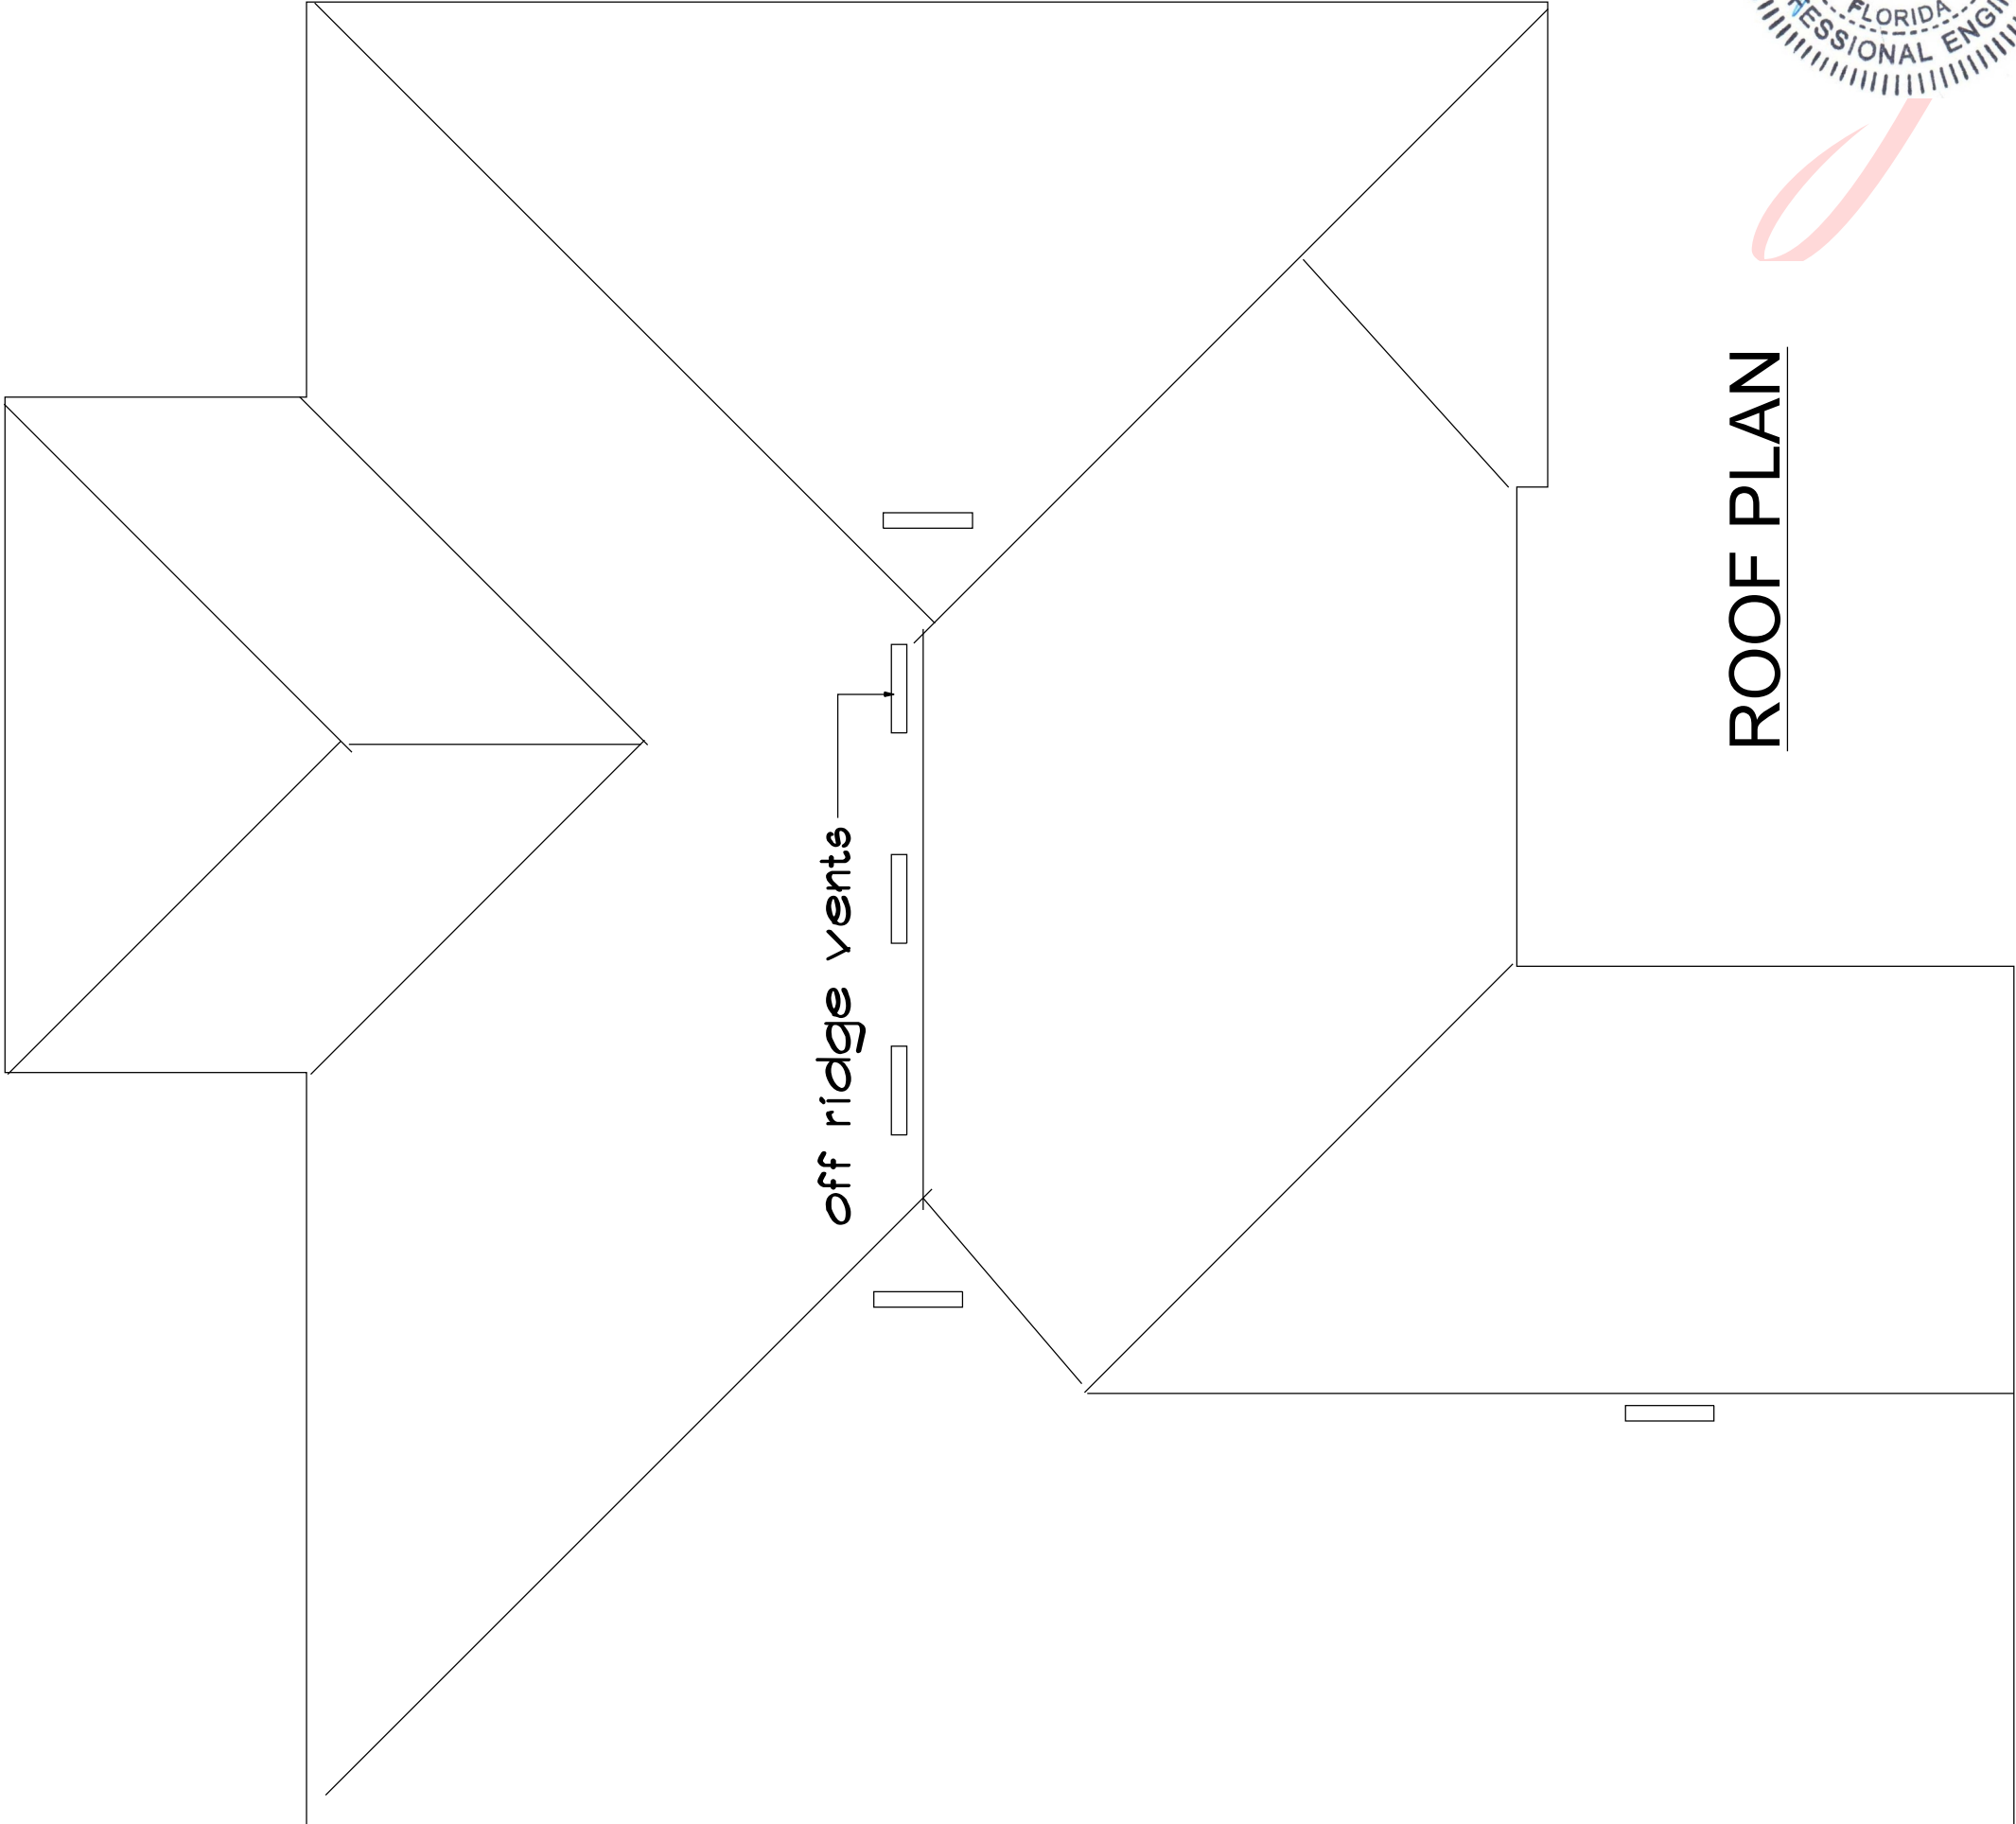

VENTILATION

SQ.FT. OF NEW CEILING 2351/300 = 7.83 SQ.FT  
NET FREE AREA / 2 = 3.92 SQ.FT. VENT SYSTEM  
REQUIRED  
EQUALS 565 SQ. IN.  
6 OFF RIDGE VENTS = 660 SQ. IN.  
TOTAL TO BE INSTALLED 660 SQ. IN.  
SOFT VENT SYSTEM 3.92 SQ.FT.  
DIVIDED BY 0.03226 S.F. PER SQ.FT.  
OF SOFIT  
EQUALS S.F. OF SOFIT PANEL PER SYSTEM 123 SQ.FT.  
DIVIDED BY 1.5 = 82 L.F. OF VENTED SOFIT  
BUILDING HAS 100+ OF SOFIT AVAILABLE

THIS ITEM HAS BEEN ELECTRONICALLY  
SIGNED AND SEALED BY MICHAEL E.  
DRISCOLL, P.E. USING A SHA AUTHENTICATION  
CODE. PRINTED COPIES OF THIS DOCUMENT ARE  
NOT CONSIDERED SIGNED AND SEALED AND  
THE SHA AUTHENTICATION CODE MUST BE  
VERIFIED ON ANY ELECTRONIC COPIES ON 7.6.26



Digitally  
signed by  
Michael E.  
Driscoll PE  
Date:  
2026.07.06  
09:58:26  
-04'00'