

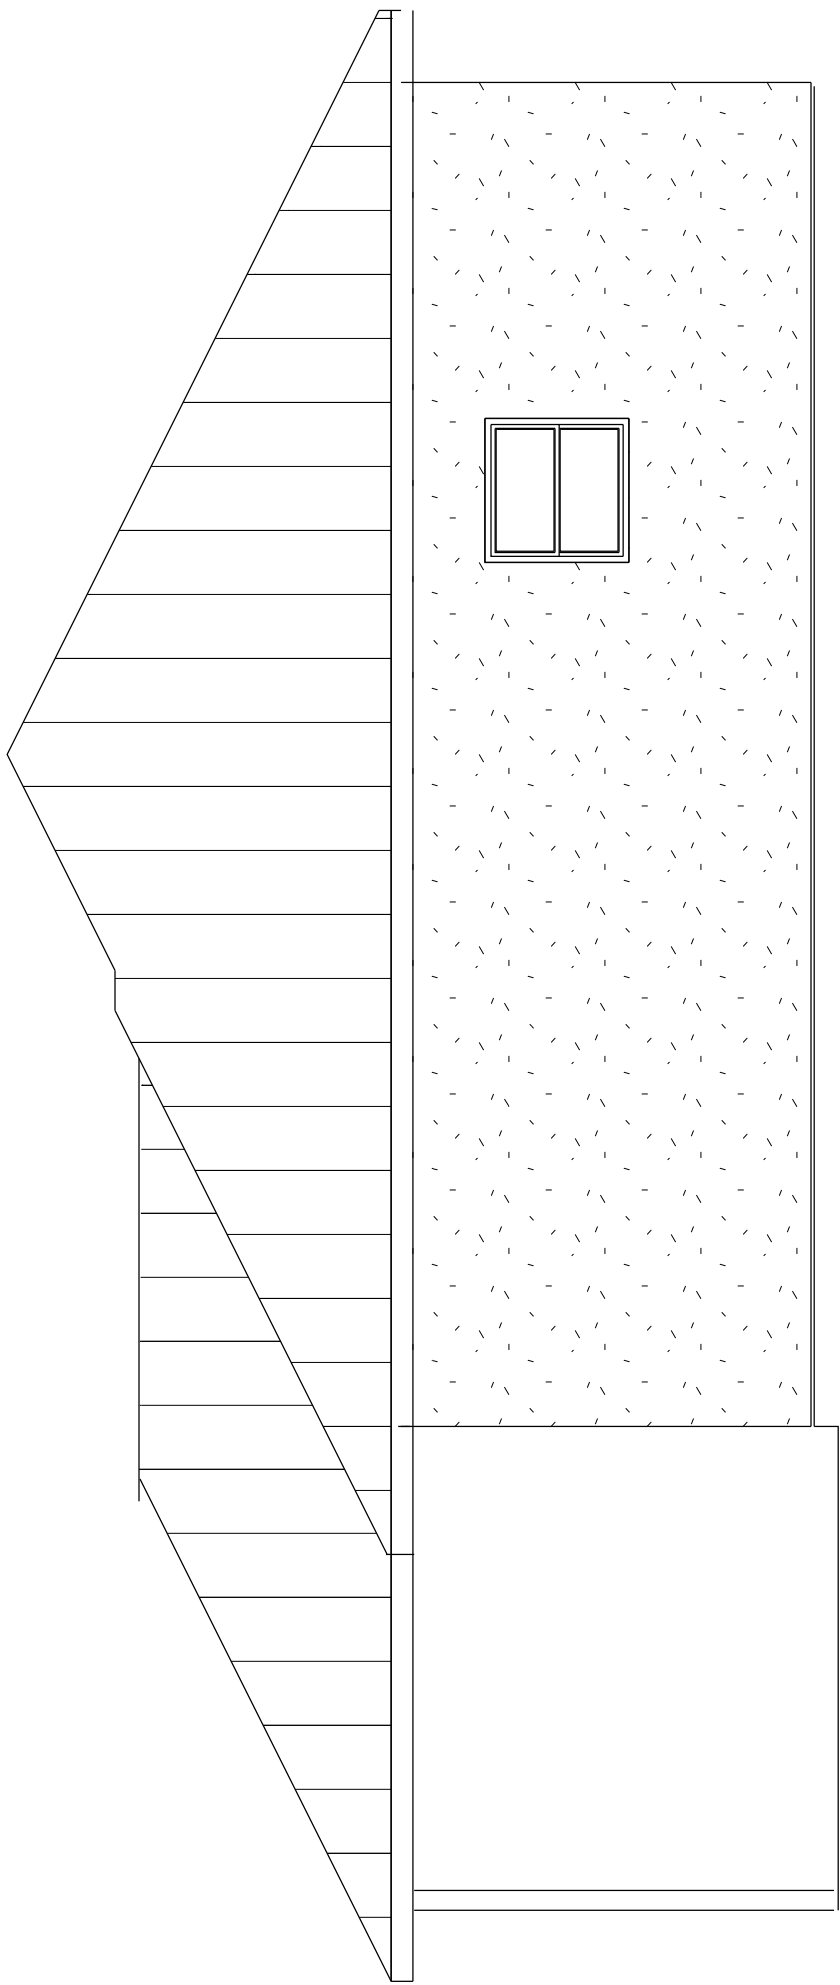


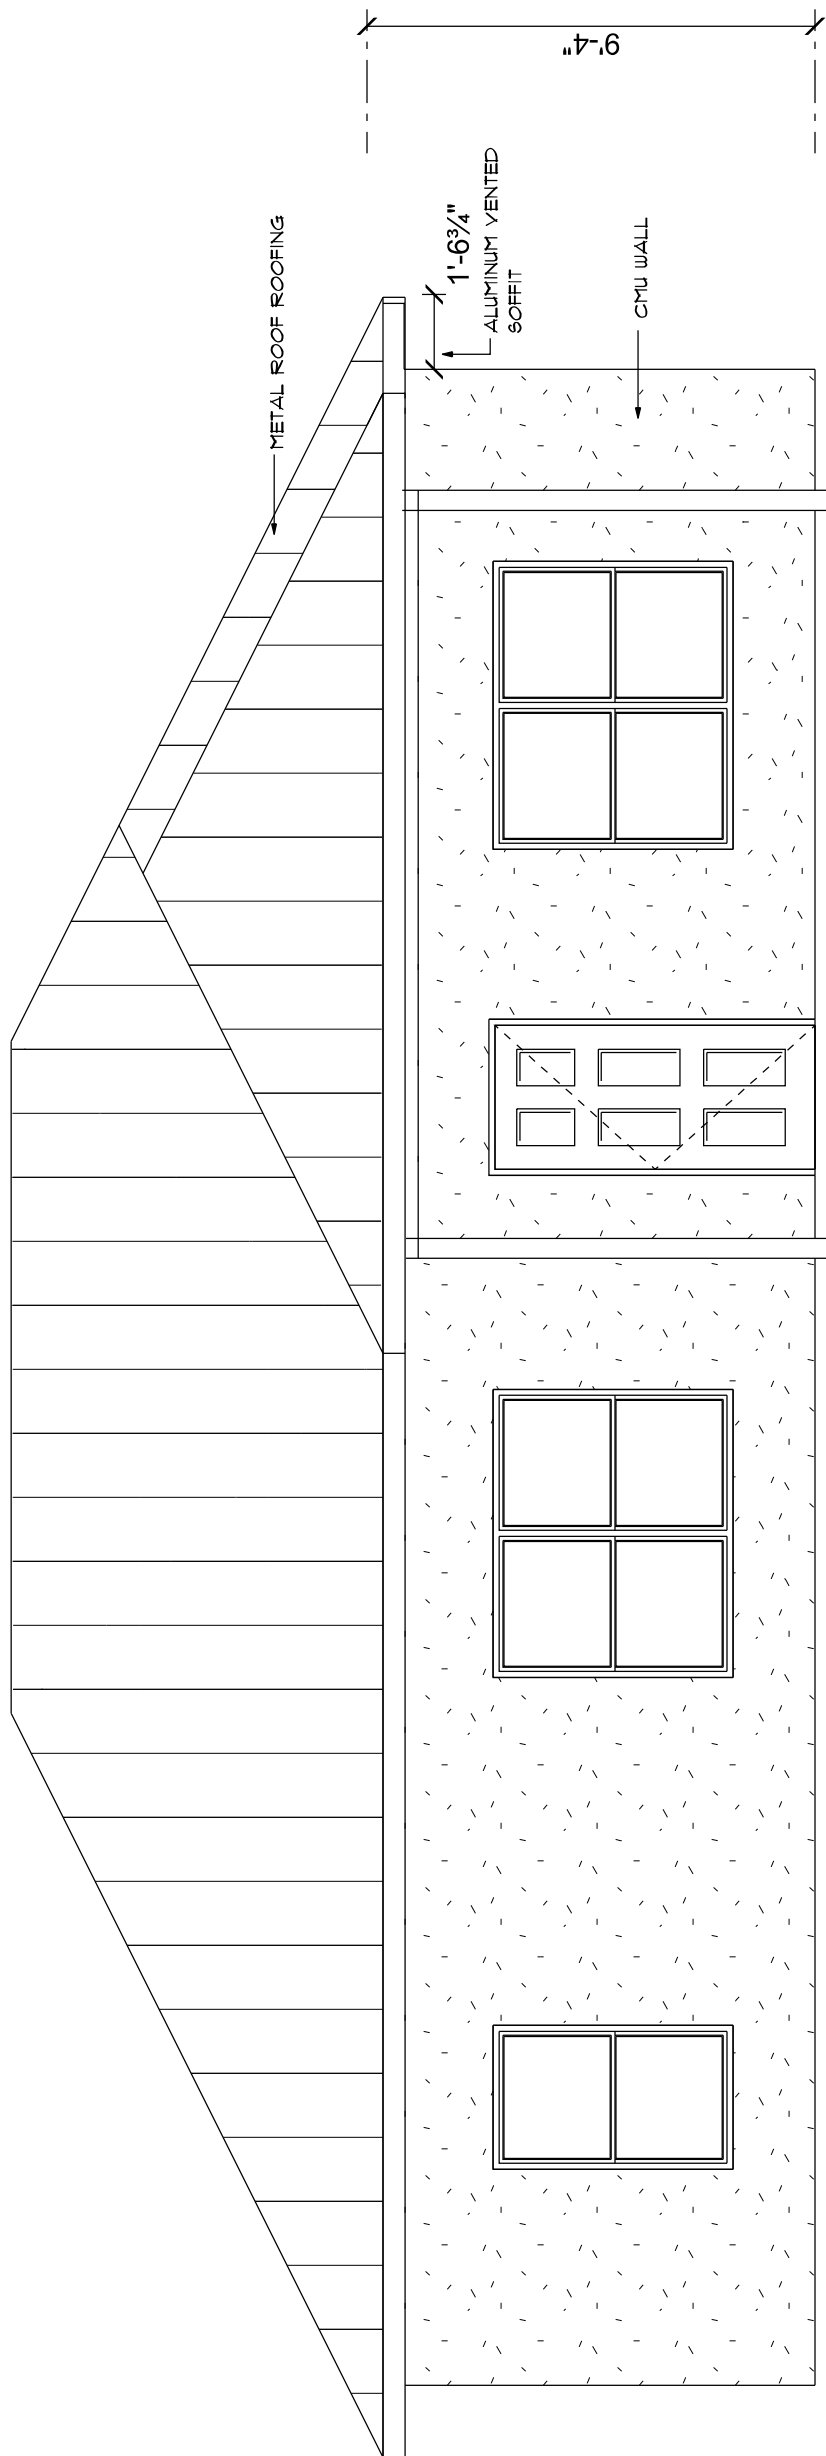

SQUARE FOOTAGE	
LIVING AREA	1176
FRONT PORCH	136
TOTAL	1312

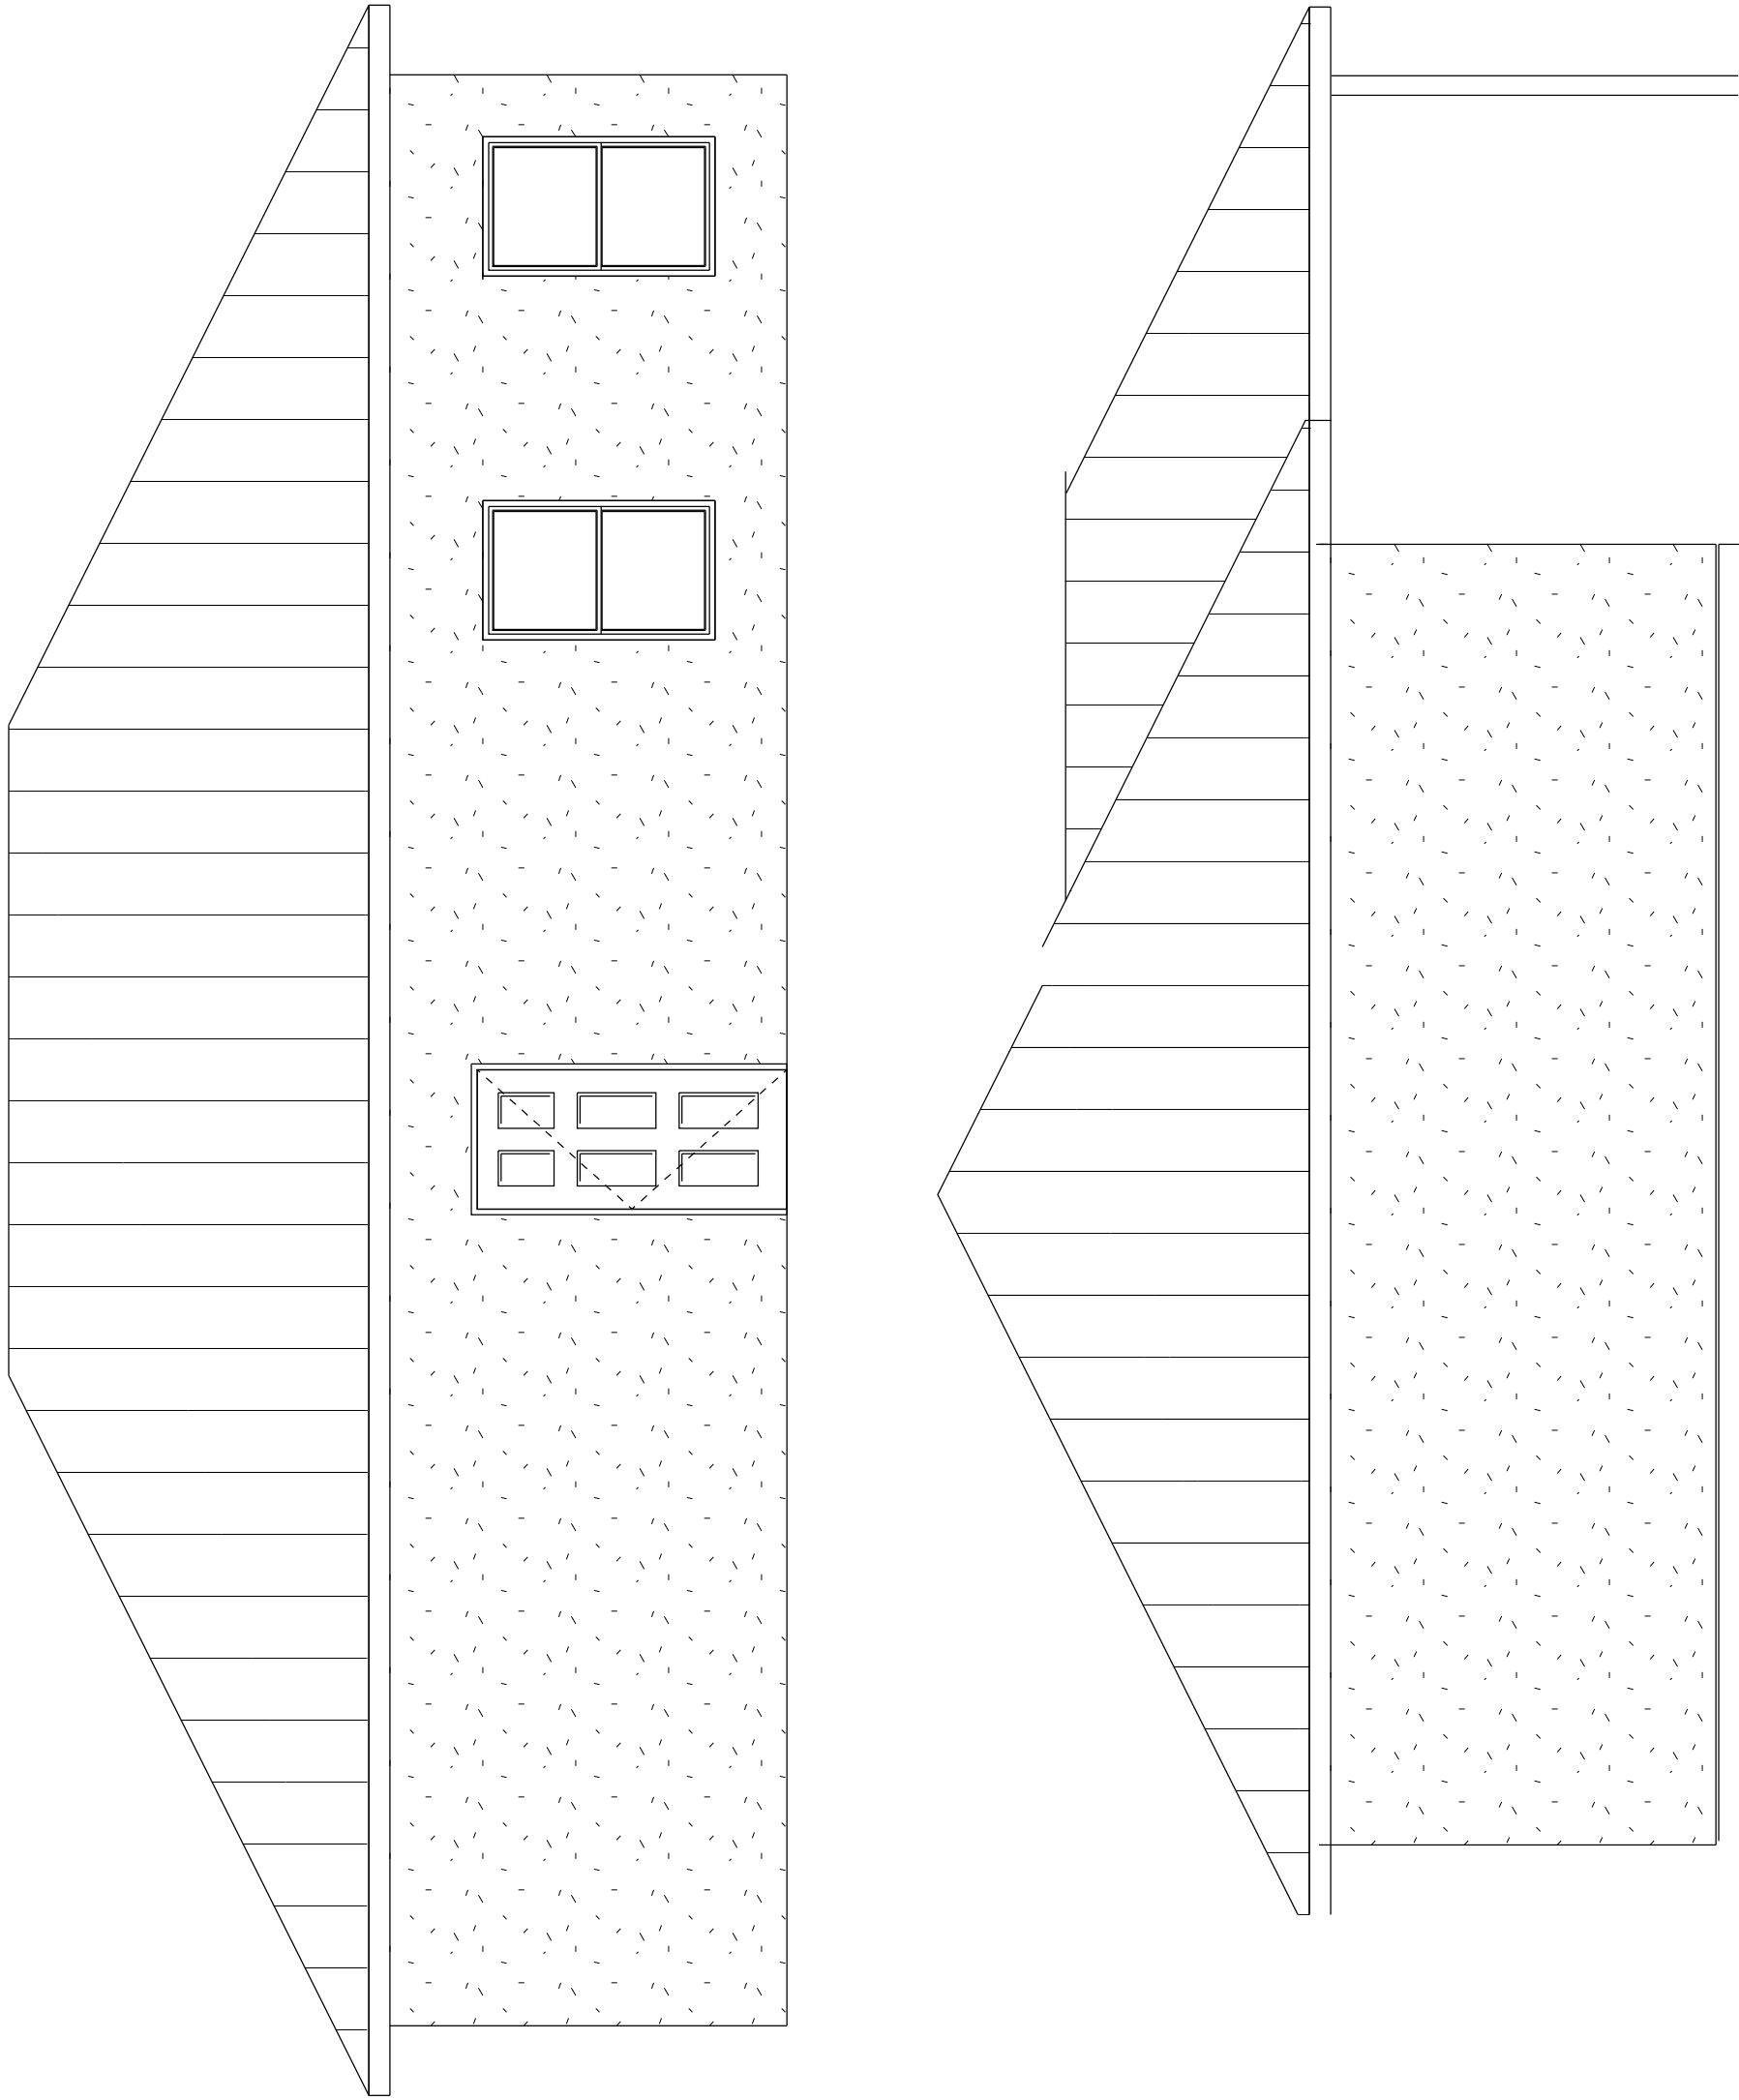

DESIGN CRITERIA	
ULTIMATE WIND SPEED:	130
NOMINAL WIND SPEED:	101
WIND EXPOSURE CATEGORY:	B
RISK CATEGORY	11
INTERIOR PRESSURE COEFFICIENT OR Gcpi=	+/- 0.18
ASSUMED DESIGN LOAD BEARING VALUE OF SOIL	1,500 PSF
FLOOR LIVE LOAD	40 PSF
ROOF LIVE LOAD	20 PSF


1. THIS RESIDENCE SHALL BE CONSTRUCTED IN ACCORD WITH THE REQUIREMENTS OF THE FLORIDA BUILDING CODE 2023 8TH EDITION.
2. ALL CEILING SHEETROCK SHALL BE MIN 5/8"
- 3- ALL AREAS EXCEPT WHERE GFI RECEPTICALS ARE REQUIRED RECEPTICALS SHALL BE ARC FAULT.
- 4- ELECTRICAL DESIGN BY ELECTRICAL CONTRACTOR.
- 5- CONTRACTOR SHALL VERIFY ALL DIMENSIONS PRIOR TO BEGINNING.
- 6- SMOKE DETECTORS SHALL BE WIRED TO ALARM SIMULTANIOUS WITH BATTERY BACKUP.



Electrical symbols	
⏏	single pole switch
⏏	dimmer switch
⏏	3 way switch
⏏	110 arc outlet tamper resistant
⏏	220 OUTLET
⏏	GFI outlet
⏏	switched outlet
⏏	std overhead light
⏏	recessed light
⏏	light / exhaust fan 20 cfm
⏏	wall mount light fixture
⏏	std overhead light
⏏	double flood light
⏏	track bar light
⏏	3.3.3.3.3.3 vanity bar light
⏏	fluorescent light
⏏	ceiling fan - light
⏏	smoker carbon monoxide detector
⏏	phone outlet
⏏	tv outlet
⏏	THERMOSTAT

UNDERGROUND POWER

THIS ITEM HAS BEEN ELECTRONICALLY SIGNED AND SEALED BY MICHAEL E. DRISCOLL, P.E. USING A SHA AUTHENTICATION CODE. PRINTED COPIES OF THIS DOCUMENT ARE NOT CONSIDERED SIGNED AND SEALED AND THE SHA AUTHENTICATION CODE MUST BE VERIFIED ON ANY ELECTRONIC COPIES ON 6-25.26

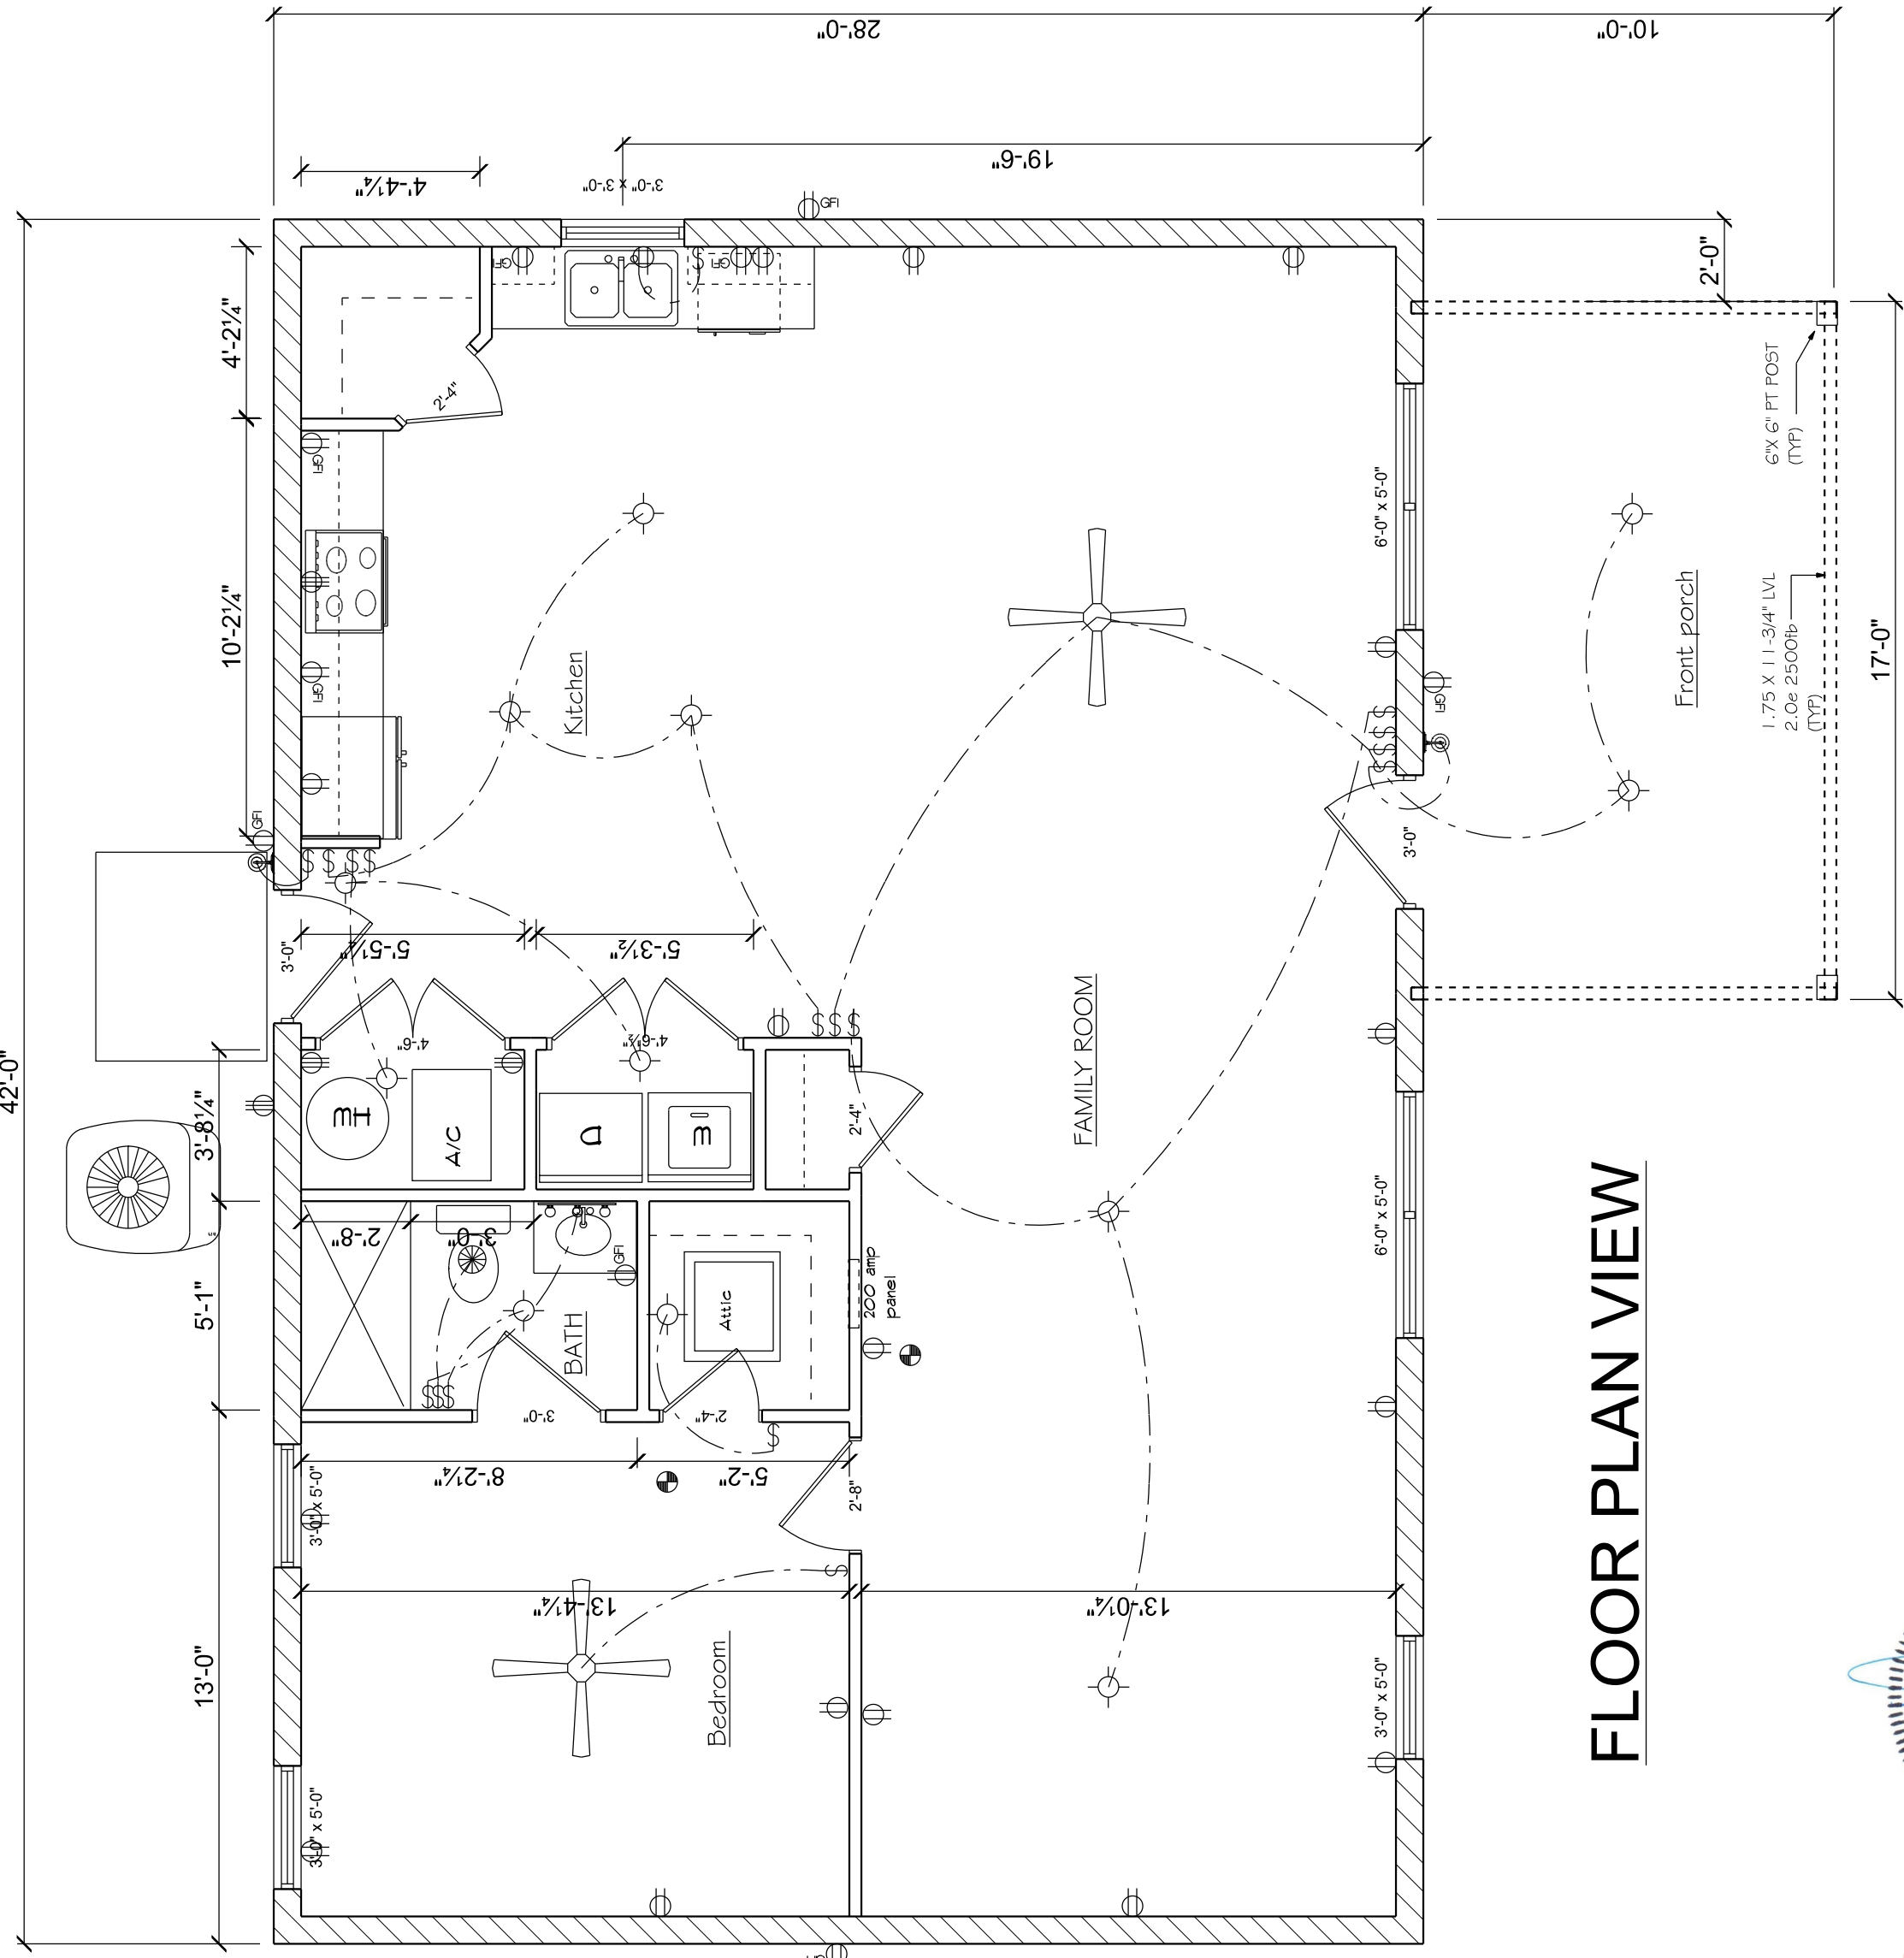

FLOOR PLAN VIEW

Digitally signed by Michael E. Driscoll PE
Date: 2026.06.25 10:36:29 -04'00'

DRISCOLL ENGINEERING, INC.
CONSULTING ENGINEERS
CA 8690
PO BOX 367577
GAINESVILLE, FL 32606
PH (352) 331-1513
FX (352) 505-3366

MARCUS
369 SW BUFFALO AVE
FT WHITE FL DS26-50

DATE: 6-23-26

Sheet
1

MICHAEL E DRISCOLL PE
FL REG # 43922
STRUCTURAL ONLY