



Hatch Legend
9' 1-1/8" Truss Bearing
8' 1-1/8"Truss Bearing
11' 1-1/8"Truss Bearing

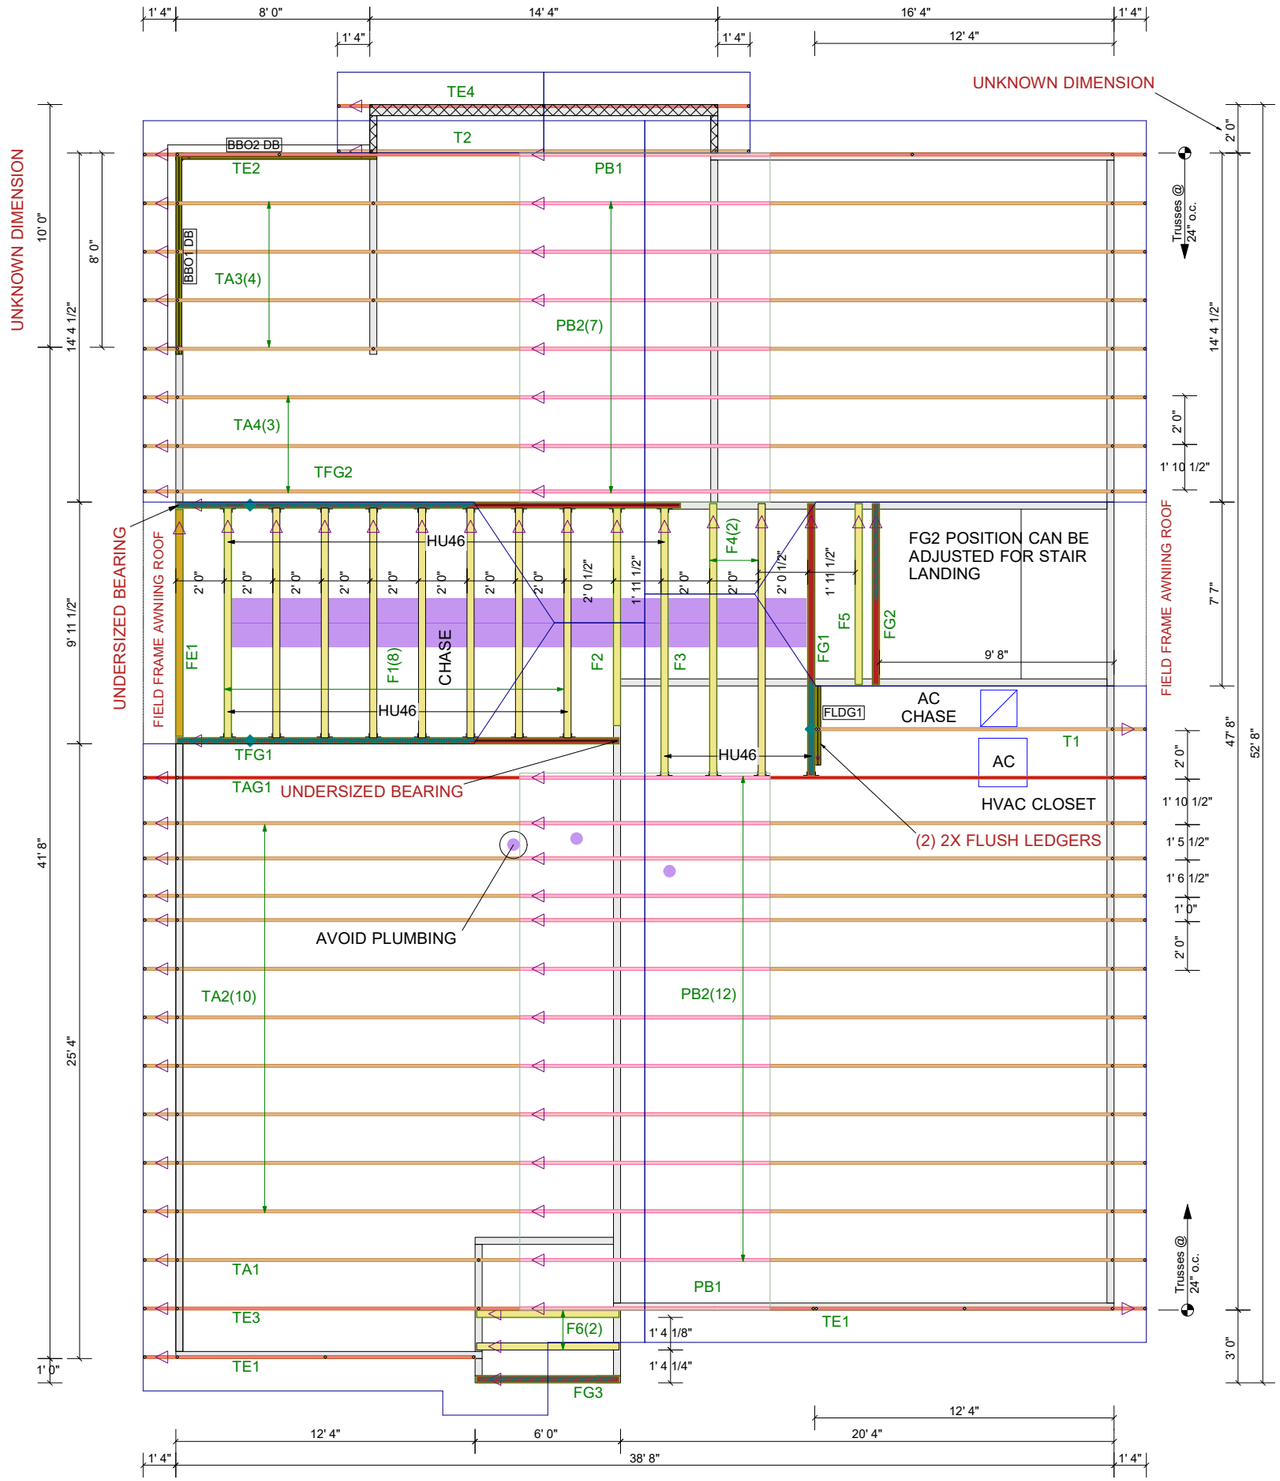

NAILED TRUSS CONNECTION

ALL TRUSS TO TRUSS CONNECTIONS ARE NAILED U.N.O.

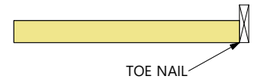

Truss Connector Total List		
Manuf	Product	Qty
Simpson	HU46	22

84 LUMBER

84 Components
165 Industrial Blvd
Winter Haven FL 33880
United States
Office: 863-282-2184

Jaron Nagle

Nagle Residence

351 NW Heritage Dr.

Job# - P06023

Location	1387-W. H.
Designer	MWB

DO NOT CUT, NOTCH, OR BORE HOLES UNLESS SPECIFIC, WRITTEN PERMISSION IS PROVIDED BY AN AUTHORIZED REPRESENTATIVE OF 84 LUMBER.

TRUSS INSTALLATION REQUIRES TEMPORARY AND PERMANENT BRACING. GENERAL GUIDANCE IS PROVIDED IN SBCA DOC's B-1 and B-3. THESE ARE INCLUDED WITH EACH JOB IN YOUR TRUSS PACKET.

Sheet # 1 of 1

Floor Truss Placement Plan

NOT TO SCALE

DESIGNED DATE

7/20/2026