



Application For Construction Permit Onsite Sewage Treatment and Disposal System (OSTDS)

Application for:

- ☐ New System
☐ Repair

- ☒ Existing System
☐ Abandonment

- ☐ Temporary
☐ Other

Permit No. 24-0003
Date Paid: 7/28/26
Fee Paid: 164.00
Receipt #: 2317368

Subtype:

- ☐ Aerobic Treatment Unit
☐ Holding Tank
☐ Non-innovative Performance-based treatment system (PBTS)

- ☐ Other (describe): _____
☐ Innovative PBTS
☐ Innovative, Non PBTS

Does the system include nitrogen treatment?

- ☐ Enhanced Nutrient-Reducing OSTDS
☐ In-ground Nitrogen Reducing Biofilter

Applicant: Matthew + Kimberly Houston

Agent: Sony North 863-517-5701

Email: provisionpermitting@gmail.com
Telephone: 386-365-9501

Mailing Address: 720 SW Norris Ave Lake City FL 32024

To be completed by applicant or applicant's authorized agent. Systems must be constructed by a person licensed pursuant to 489.105(3)(m) or 489.552, Florida Statutes. It's the applicant's responsibility to provide documentation of the date the lot was first recorded in its present form or platted (MM/DD/YY) if requesting consideration of statutory grandfather provisions.

Property Information

Lot: _____ Block: _____ Subdivision: AKA Prec 4.5 Emma Norris Tract UNE
Property Id #: 06-55.16-03471.005 Date Lot Recorded: _____
Zoning: _____ I/M Or Equivalent: ☐ Yes ☐ No Property Size: 5.01 Acres

Water Supply: Private ☒ Public Not Limited Use ☐ <=2000gpd ☐ >2000gpd Limited Use Public ☐ <=2000gpd ☐ >2000gpd

Is Sewer Available As Per 381.0065, F.S.? ☐ Yes ☒ No

Property Address: 720 SW Norris Ave Lake City FL 32024

Directions To Property: R on 90 W, L on 247 S, L on SW Norris Ave, property on R

Building Information

- ☒ Residential ☐ Commercial


Unit No.	Type of Establishment	No. of Occupants	No. of Bedrooms	Building Area Sqft	Commercial/Institutional System Design Table I, Chapter 62-6, FAC
1	<u>mobile home</u>		<u>3</u>	<u>1344</u>	<u>New</u>
2	<u>mt</u>		<u>3</u>	<u>1596</u>	<u>OLD</u>
3					
4					

- ☐ Floor/Equipment Drains ☐ Other (Specify) _____

SIGNATURE: Sony North

DATE: 7/28/26

26-0603

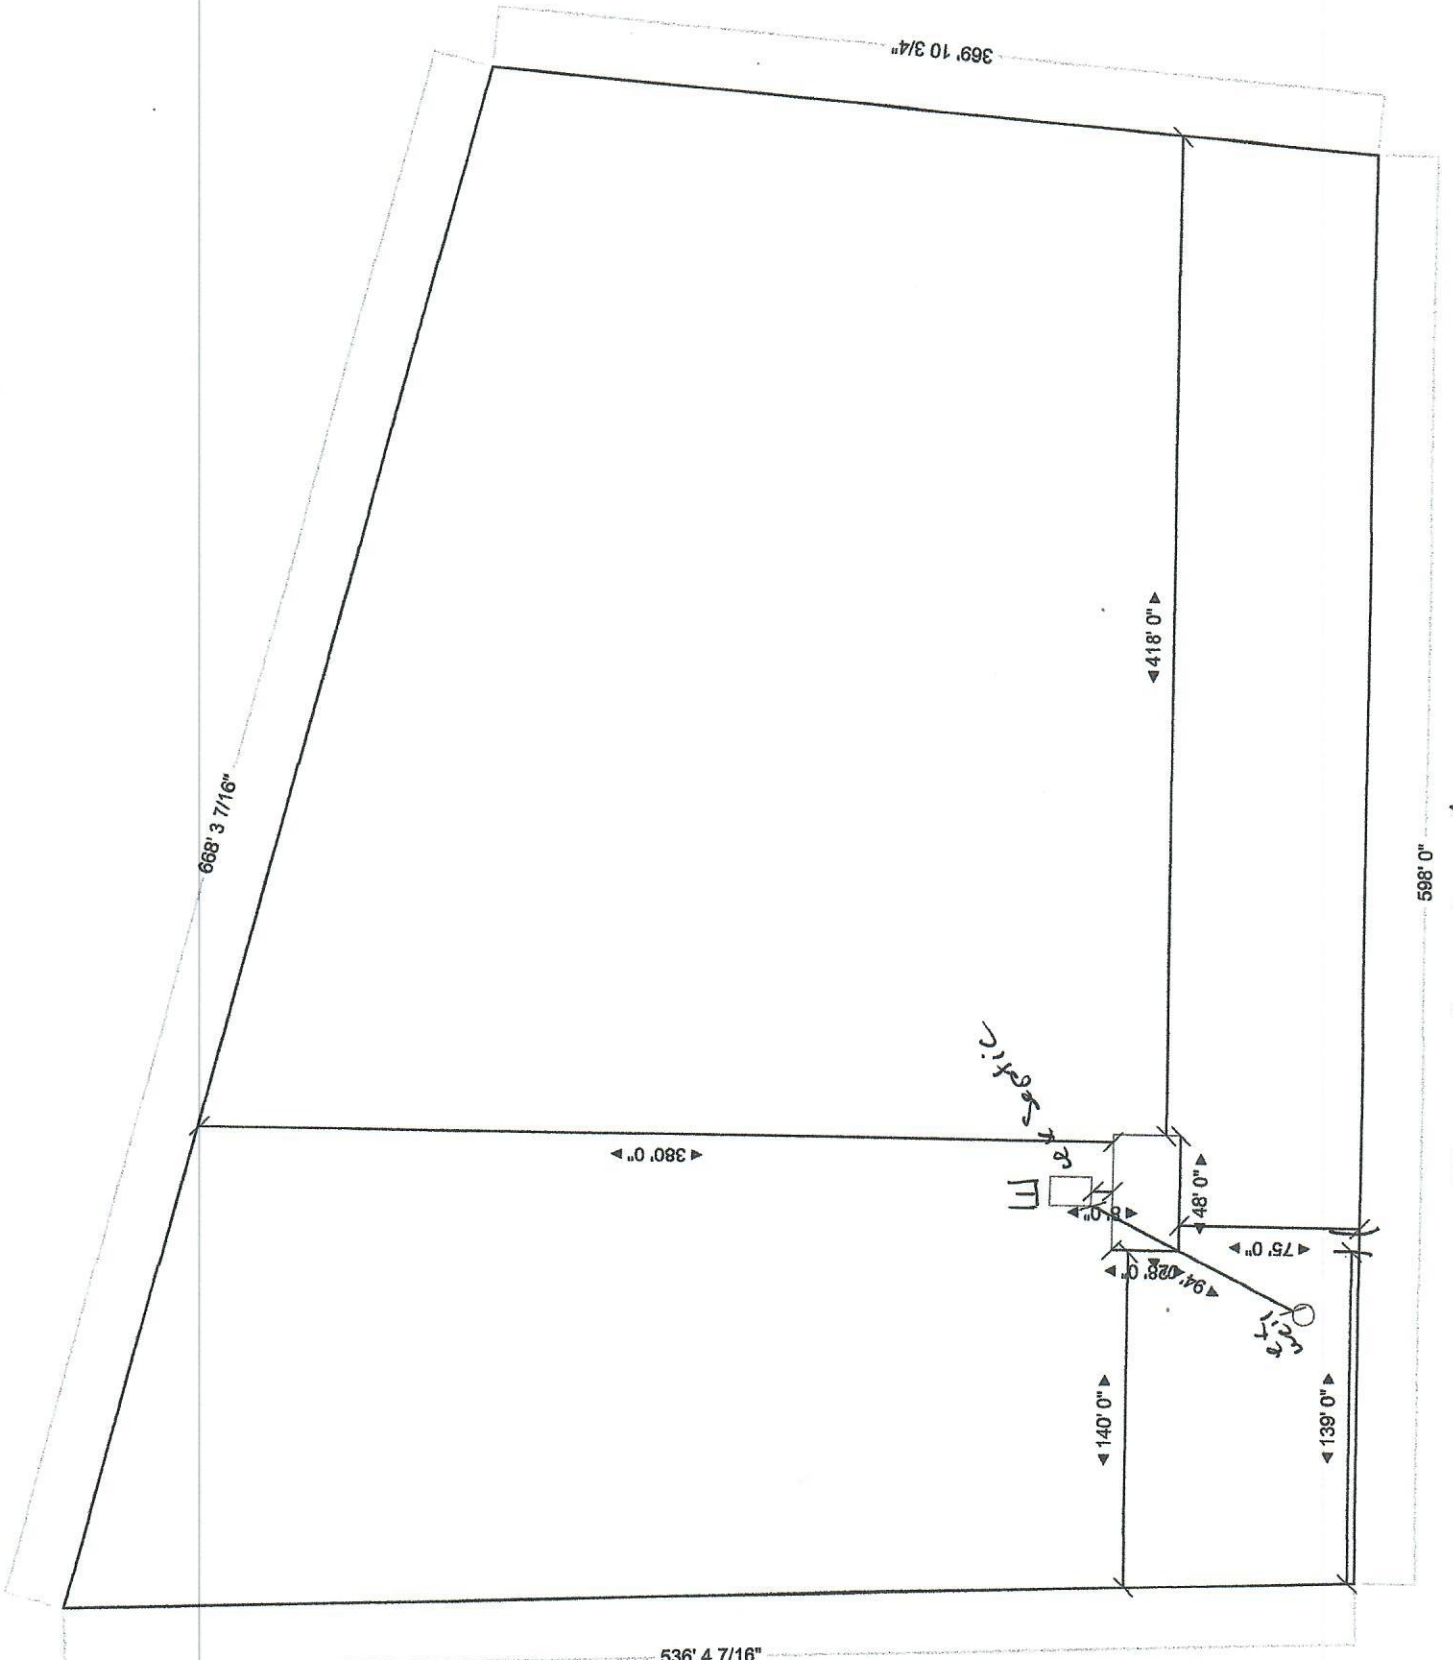


SW Norris Ave

**Application For Construction Permit
Onsite Sewage Treatment and Disposal System (OSTDS)**

Permit Application Number: 26-0603

----- PART II - SITEPLAN -----

Scale: Each block represents 10 feet and 1 inch = 40 feet.

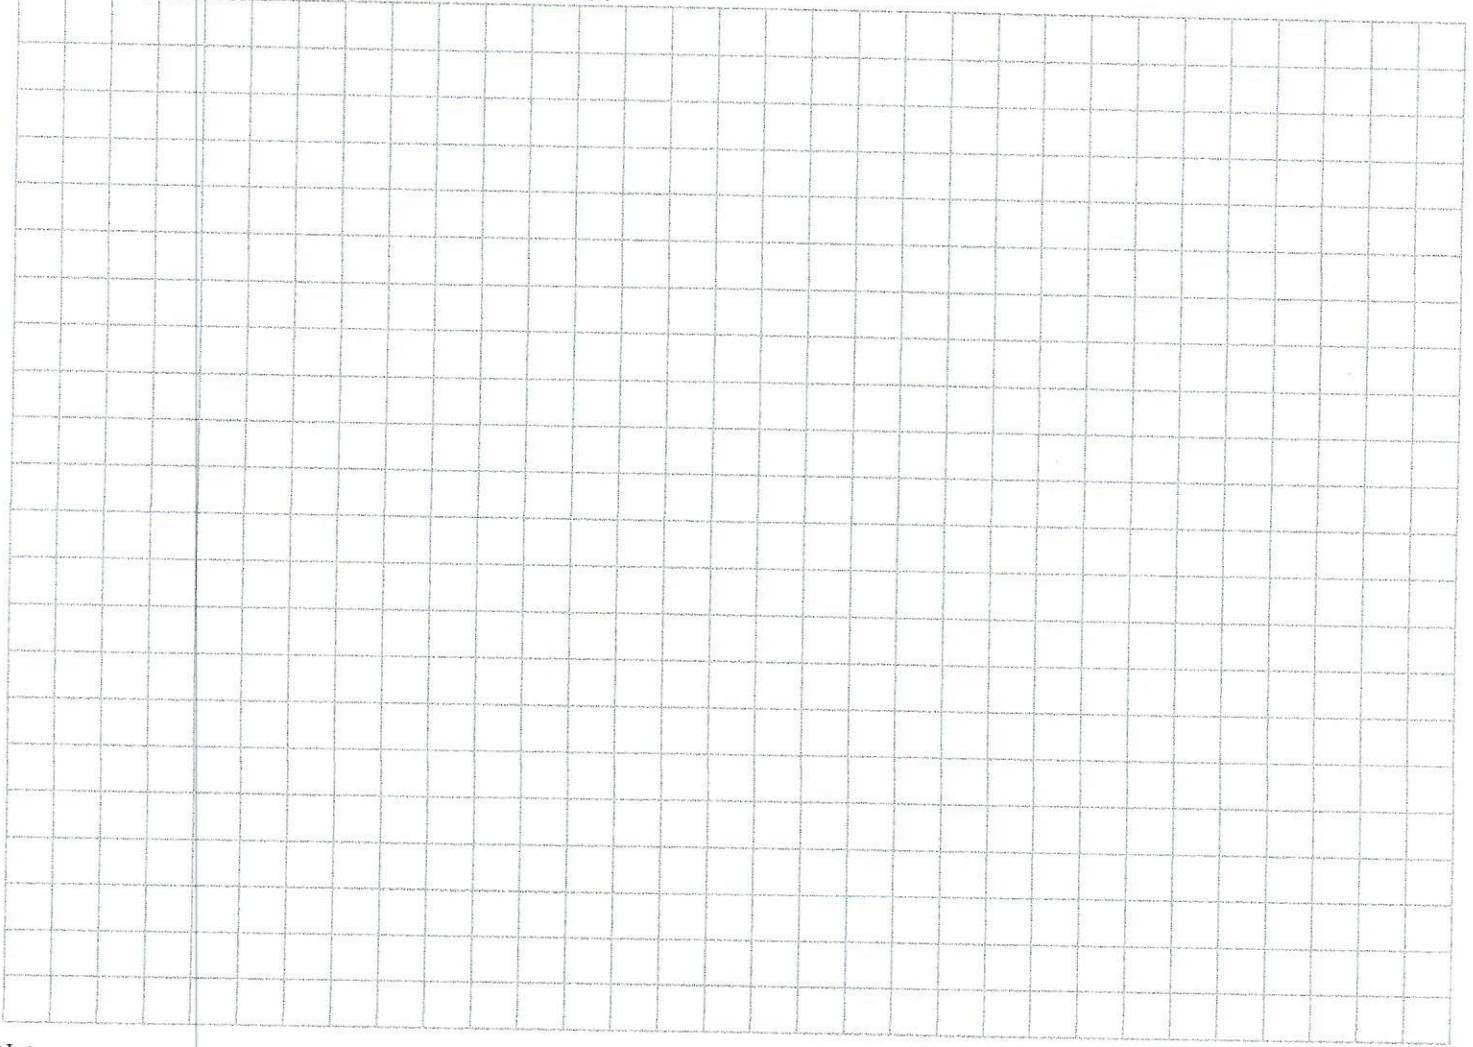

Notes: _____

Site Plan submitted by: Southern North

Plan Approved: ✓ Not Approved: _____ Date: 8/7/26

By [Signature] Columbo County Health Department

ALL CHANGES MUST BE APPROVED BY THE COUNTY HEALTH DEPARTMENT