FW

STATE OF FLORIDA
DEPARTMENT OF HEALTH
ONSITE SEWAGE TREATMENT AND DISPOSAL SYSTEM
APPLICATION FOR CONSTRUCTION PERMIT

PERMIT NO. 22-0421
DATE PAID: 3/21/22
FEE PAID: 310.00
RECEIPT #: 1834325

APPLICATION FOR:
[X] New System [ ] Existing System [ ] Holding Tank [ ] Innovative
[ ] Repair [ ] Abandonment [ ] Temporary [ ] _____

APPLICANT: ~~Courtney Brewer~~ / David

AGENT: Ada Price TELEPHONE: 386-963-4298

MAILING ADDRESS: 33601 50th Place Lake City FL 32024

TO BE COMPLETED BY APPLICANT OR APPLICANT'S AUTHORIZED AGENT. SYSTEMS MUST BE CONSTRUCTED BY A PERSON LICENSED PURSUANT TO 489.105(3)(m) OR 489.552, FLORIDA STATUTES. IT IS THE APPLICANT'S RESPONSIBILITY TO PROVIDE DOCUMENTATION OF THE DATE THE LOT WAS CREATED OR PLATTED (MM/DD/YY) IF REQUESTING CONSIDERATION OF STATUTORY GRANDFATHER PROVISIONS.

PROPERTY INFORMATION

LOT: N/A BLOCK: N/A SUBDIVISION: N/A PLATTED: N/A

PROPERTY ID #: 14-5S-16-03621-013 ZONING: A3 I/M OR EQUIVALENT: [Y / N]

PROPERTY SIZE: 5 ACRES WATER SUPPLY: [X] PRIVATE PUBLIC [ ]<=2000GPD [ ]>2000GPD

IS SEWER AVAILABLE AS PER 381.0065, FS? [Y / (N)] DISTANCE TO SEWER: _____ FT

PROPERTY ADDRESS: TBD SW Beauford Place Lake City FL 32024

DIRECTIONS TO PROPERTY: Head N on SE Hernando Ave toward NE Justice St (L) NE Madison St (R) N Marion (R) Duval St (L) 3rd cross St merge SW main Blvd Slight (R) FL-47 (L) on to SW Walter Reichdonning Rd 350 SW old wire Rd

BUILDING INFORMATION [X] RESIDENTIAL [ ] COMMERCIAL

Unit No	Type of Establishment	No. of Bedrooms	Building Area Sqft	Commercial/Institutional System Design Table 1, Chapter 64E-6, FAC
1	Install DWMH	3	1720	New proposed
2				
3				
4				

[X] Floor/Equipment Drains [ ] Other (Specify) _____

SIGNATURE: Ada Price DATE: 4-27-22

DH 4015, 08/09 (Obsoletes previous editions which may not be used)
Incorporated 64E-6.001, FAC

STATE OF FLORIDA
DEPARTMENT OF HEALTH
APPLICATION FOR CONSTRUCTION PERMIT

Permit Application Number 22-0421

---------- PART II - SITEPLAN ----------

Scale: Each block represents 10 feet and 1 inch = 40 feet.

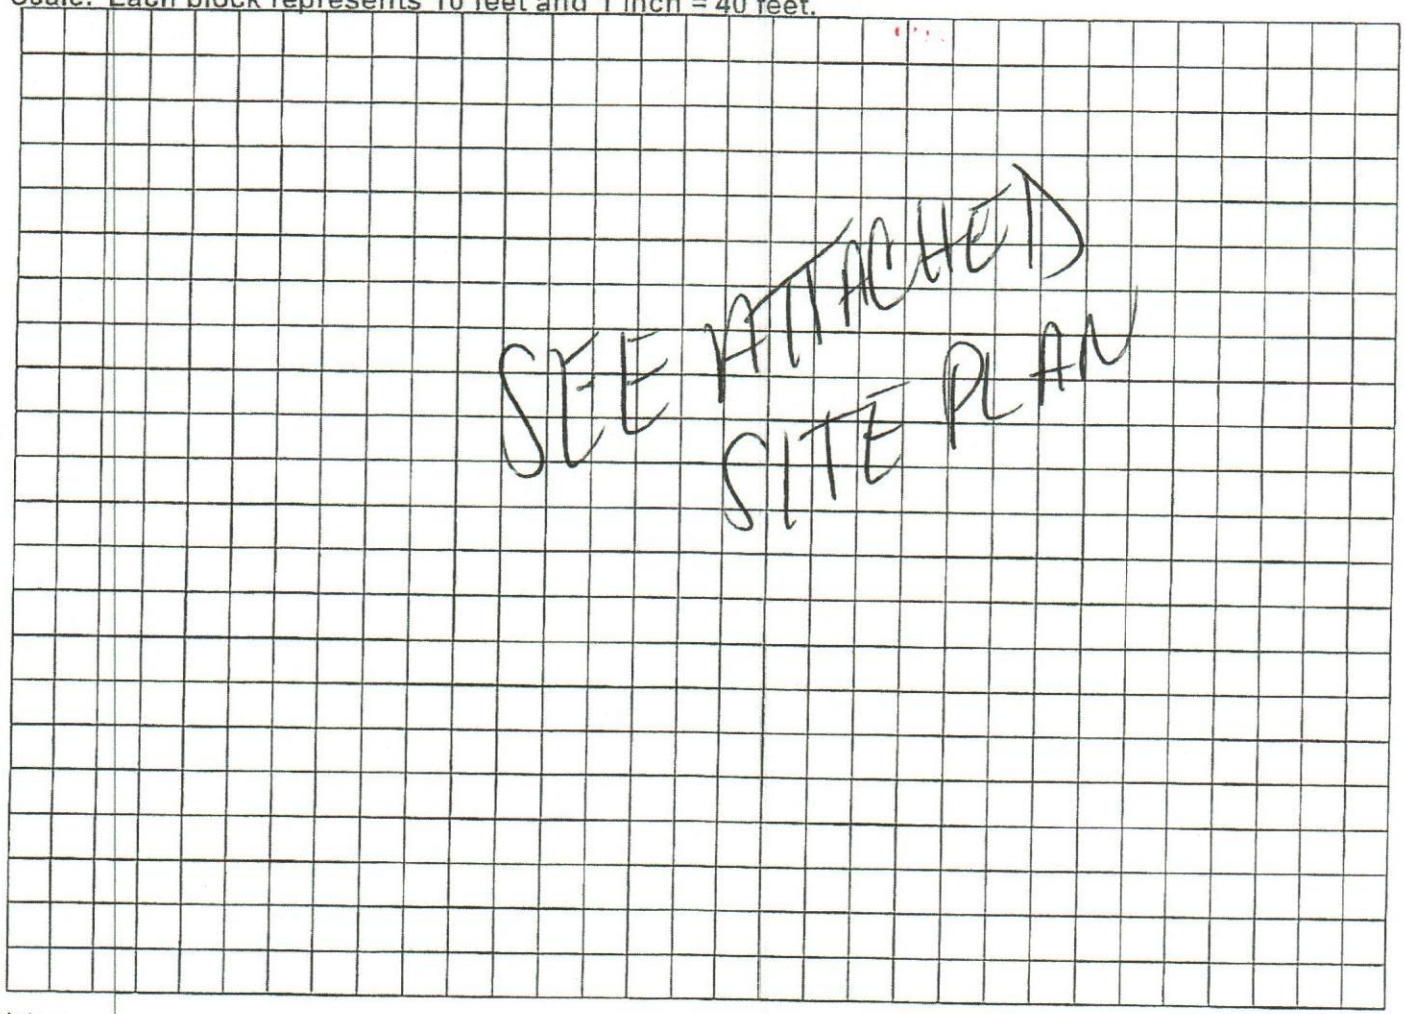

Notes: _____

Site Plan submitted by: _____ TITLE _____ DATE: _____

Plan Approved ✓ Not Approved _____ Date 5/18/22

By _____ EHS Columbia County Health Department

ALL CHANGES MUST BE APPROVED BY THE COUNTY HEALTH DEPARTMENT

22-072

Site Plan Order Pair

parcel # 14-5S-16-03621-013 (17713)

TBD SW Beauford Pl.
Lake City FL 32024

Proposed
DW mobile home
32x58