



STATE OF FLORIDA
DEPARTMENT OF ENVIRONMENTAL PROTECTION
ONSITE SEWAGE TREATMENT AND DISPOSAL
SYSTEM (OSTDS)

PERMIT NO. 25-1013
DATE PAID: 12/31/05
FEE PAID: 310.00
RECEIPT #: 2288798

APPLICATION FOR CONSTRUCTION PERMIT

APPLICATION FOR:

☒ New System ☐ Existing System ☐ Holding Tank ☐ Innovative
☐ Repair ☐ Abandonment ☐ Temporary ☐

APPLICANT: Stillwater RV Park EMAIL: _____

AGENT: A&B Construction TELEPHONE: 386-497-2311

MAILING ADDRESS: 548 SW Dorton St. Ft. White FL 32038

TO BE COMPLETED BY APPLICANT OR APPLICANT'S AUTHORIZED AGENT. SYSTEMS MUST BE CONSTRUCTED BY A PERSON LICENSED PURSUANT TO 489.105(3) (m) OR 489.552, FLORIDA STATUTES. IT IS THE APPLICANT'S RESPONSIBILITY TO PROVIDE DOCUMENTATION OF THE DATE THE LOT WAS CREATED OR PLATTED (MM/DD/YY) IF REQUESTING CONSIDERATION OF STATUTORY GRANDFATHER PROVISIONS.

PROPERTY INFORMATION

OSTDS REMEDIATION PLAN? ☐ Y / ☒ N

LOT: NA BLOCK: NA SUBDIVISION: NA PLATTED: _____

PROPERTY ID #: 16-16-16-03837-003 ZONING: _____ I/M OR EQUIVALENT: ☐ Y / ☒ N

PROPERTY SIZE: 25.12 ACRES WATER SUPPLY: ☐ PRIVATE PUBLIC ☒ ≤ 2000 GPD ☐ > 2000 GPD

IS SEWER AVAILABLE AS PER 381.0065, FS? ☐ Y / ☒ N DISTANCE TO SEWER: NA FT

PROPERTY ADDRESS: SR 47

DIRECTIONS TO PROPERTY: 47 South to property on Right before
Elim Church Rd.

BUILDING INFORMATION

☐ RESIDENTIAL

☒ COMMERCIAL

Unit No.	Type of Establishment	No. of Bedrooms	Building Area Sqft	Commercial/Institutional System Design Table I, Chapter 62-6, FAC
1	<u>Campground</u>			<u>10 RV sites</u>
2				<u>75 gpd x 10 = 750 gpd.</u>
3				
4				

☐ Floor/Equipment Drains ☒ Other (Specify) _____

SIGNATURE: Rocky D. 7 DATE: 3/20/20

F

STATE OF FLORIDA
DEPARTMENT OF ENVIRONMENTAL PROTECTION
APPLICATION FOR CONSTRUCTION PERMIT

Permit Application No. _____

25-1813

PART I - SITE PLAN

Scale: Each block represents 10 feet and 1 inch = 40 feet.

See Attached

Notes:

Site Plan submitted by

Rocky D7-D

Plan Approved



Not Approved

By

Columbia

311812LP

4/28/20

ALL CHANGES MUST BE APPROVED BY THE COUNTY HEALTH DEPARTMENT


DEP 4015, 06-21-2000 (Obsoletes previous editions which may still be used)
incorporated 62-6304 F.A.C.

Red 270

JONES
ENGINEERING & CONSULTING, LLC
1000 N. W. 10TH AVE., SUITE 100
FORT LAUDERDALE, FL 33304
TEL: 954.500.0000 FAX: 954.500.0001

**STILLWATER RV RESORT
UTILITY PLAN-SANITARY**
COLUMBIA COUNTY, FL

PROJECT NO.	20220000000000000000
DATE	02/01/2022
DESIGNED BY	W. JONES
CHECKED BY	W. JONES
IN CHARGE	W. JONES
SCALE	AS SHOWN
DATE	02/01/2022
PROJECT NO.	20220000000000000000

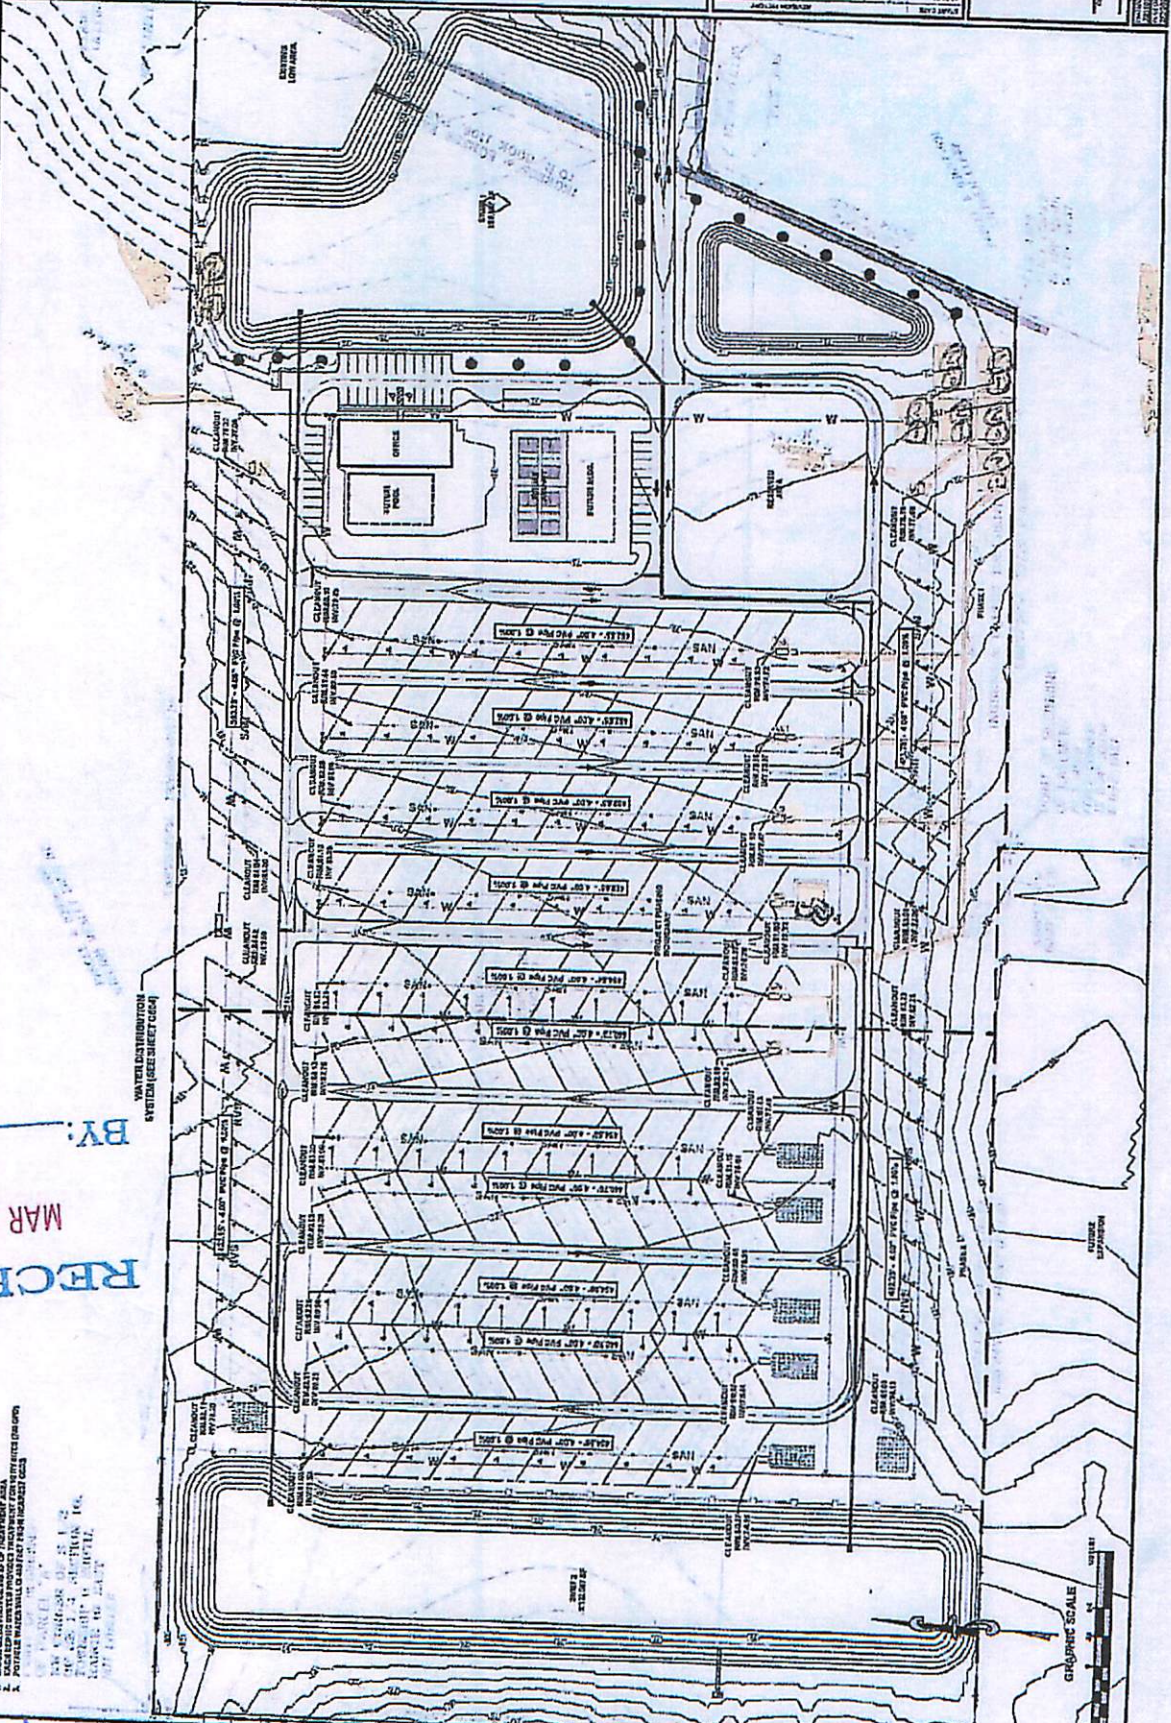

RECEIVED
MAR 29 REC'D
BY: _____

25-1018
F

DATE: 02/01/2022
TIME: 10:00 AM
BY: W. JONES
CHECKED BY: W. JONES
IN CHARGE: W. JONES
SCALE: AS SHOWN
DATE: 02/01/2022
PROJECT NO.: 20220000000000000000



STATE OF FLORIDA
DEPARTMENT OF ENVIRONMENTAL PROTECTION
ONSITE SEWAGE TREATMENT AND DISPOSAL
SYSTEM (OSTDS)

PERMIT NO. 05-1814
DATE PAID: 12-31-05
FEE PAID: 310.05
RECEIPT #: 2282439

APPLICATION FOR CONSTRUCTION PERMIT

APPLICATION FOR:

☒ New System ☐ Existing System ☐ Holding Tank ☐ Innovative
☐ Repair ☐ Abandonment ☐ Temporary ☐

APPLICANT: Stillwater RV park EMAIL: _____

AGENT: A&B Construction TELEPHONE: 386-497-2311

MAILING ADDRESS: 544 SW Dorton St. Ft. White FL 32038

TO BE COMPLETED BY APPLICANT OR APPLICANT'S AUTHORIZED AGENT. SYSTEMS MUST BE CONSTRUCTED BY A PERSON LICENSED PURSUANT TO 489.105(3) (m) OR 489.552, FLORIDA STATUTES. IT IS THE APPLICANT'S RESPONSIBILITY TO PROVIDE DOCUMENTATION OF THE DATE THE LOT WAS CREATED OR PLATTED (MM/DD/YY) IF REQUESTING CONSIDERATION OF STATUTORY GRANDFATHER PROVISIONS.

PROPERTY INFORMATION

OSTDS REMEDIATION PLAN? ☐ Y / ☒ N

LOT: NA BLOCK: NA SUBDIVISION: NA PLATTED: _____

PROPERTY ID #: 16-166-16-03837-003 ZONING: _____ I/M OR EQUIVALENT: ☐ Y / ☒ N

PROPERTY SIZE: 85.16 ACRES WATER SUPPLY: ☐ PRIVATE PUBLIC ☒ $\leq 2000\text{GPD}$ ☐ $> 2000\text{GPD}$

IS SEWER AVAILABLE AS PER 381.0065, FS? ☐ Y / ☒ N DISTANCE TO SEWER: NA FT

PROPERTY ADDRESS: SR 47

DIRECTIONS TO PROPERTY: 47 South to property on Right before
Elim Church Rd.

BUILDING INFORMATION

☐ RESIDENTIAL ☒ COMMERCIAL

Unit No.	Type of Establishment	No. of Bedrooms	Building Area Sqft	Commercial/Institutional System Design Table I, Chapter 62-6, FAC
1	<u>Campground</u>			<u>10 RV sites</u>
2				<u>75 gpd x 10 = 750 gpd.</u>
3				
4				

☐ Floor/Equipment Drains ☒ Other (Specify) _____

SIGNATURE: Rodney D. F. DATE: 3/20/20

BA

STATE OF FLORIDA
DEPARTMENT OF ENVIRONMENTAL PROTECTION
APPLICATION FOR CONSTRUCTION PERMIT

25-1014

Permit Application No. _____

DATE: 10/10/14

Scale: Each block represents 10 feet and 1 inch = 40 feet

See Attached

Notes

Site Plan submitted by

Rocky D7

Plan Approved

[Signature]

Not Applicable

Columbia


By

311810LP

4/27/26

ALL CHANGES MUST BE APPROVED BY THE COUNTY HEALTH DEPARTMENT

STILLWATER RV RESORT UTILITY PLAN-SANITARY COLUMBIA COUNTY, FL		JONES ENGINEERING & CONSULTING, LLC 300 S. 10th Street, Suite 100 Gainesville, FL 32601 352.339.8800	
PROJECT NO. SHEET NO. DATE	CLIENT DESIGNER CHECKED BY DATE	SCALE 1" = 40'	

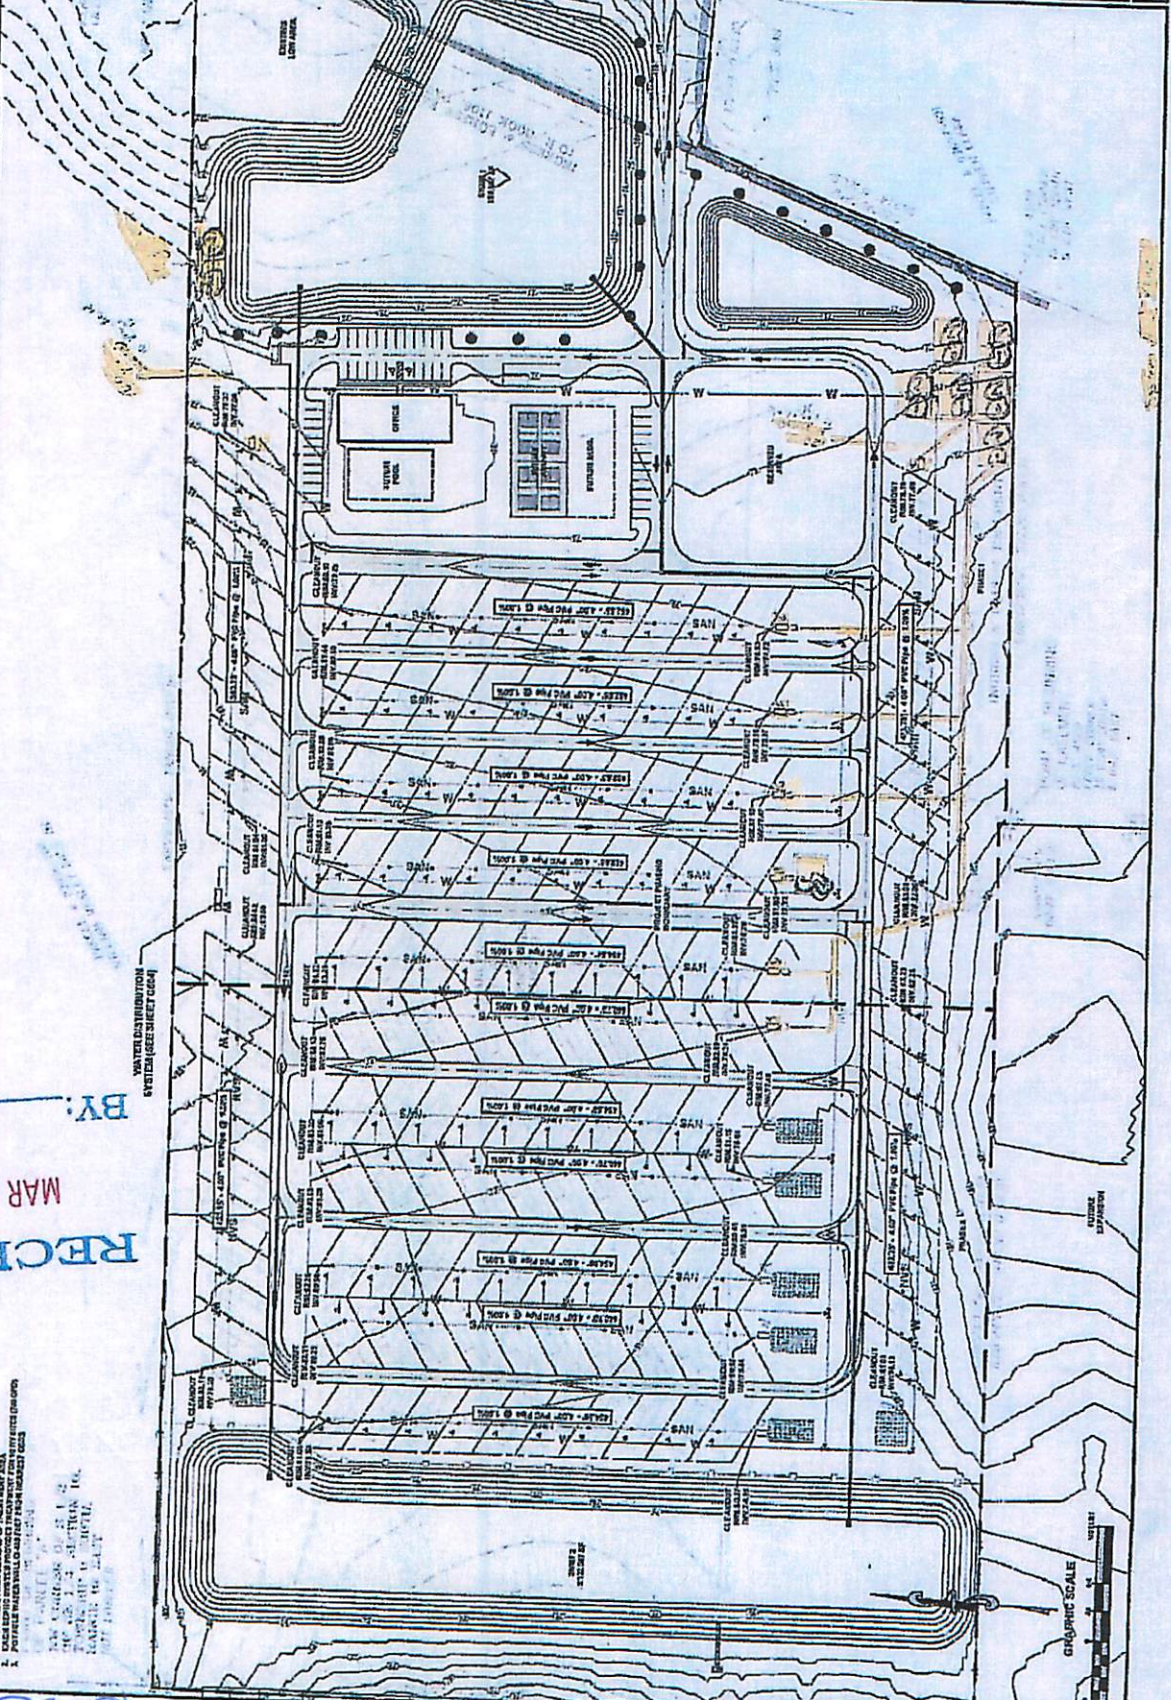

Red C 1/2

RECEIVED
MAR 23 REC'D
BY:

25-1814 A

NOTES:
1. SEE SHEET 25-1814 B FOR WATER DISTRIBUTION SYSTEM.
2. SEE SHEET 25-1814 C FOR ELECTRICAL SYSTEM.
3. SEE SHEET 25-1814 D FOR LANDSCAPE ARCHITECTURE.
4. SEE SHEET 25-1814 E FOR CIVIL ENGINEERING.
5. SEE SHEET 25-1814 F FOR MECHANICAL ENGINEERING.
6. SEE SHEET 25-1814 G FOR PLUMBING ENGINEERING.
7. SEE SHEET 25-1814 H FOR ROADS AND SITEWORK.
8. SEE SHEET 25-1814 I FOR UTILITIES.
9. SEE SHEET 25-1814 J FOR ENVIRONMENTAL ENGINEERING.
10. SEE SHEET 25-1814 K FOR ARCHITECTURAL SITEWORK.
11. SEE SHEET 25-1814 L FOR LANDSCAPE ARCHITECTURE.
12. SEE SHEET 25-1814 M FOR CIVIL ENGINEERING.
13. SEE SHEET 25-1814 N FOR MECHANICAL ENGINEERING.
14. SEE SHEET 25-1814 O FOR PLUMBING ENGINEERING.
15. SEE SHEET 25-1814 P FOR ROADS AND SITEWORK.
16. SEE SHEET 25-1814 Q FOR UTILITIES.
17. SEE SHEET 25-1814 R FOR ENVIRONMENTAL ENGINEERING.
18. SEE SHEET 25-1814 S FOR ARCHITECTURAL SITEWORK.
19. SEE SHEET 25-1814 T FOR LANDSCAPE ARCHITECTURE.
20. SEE SHEET 25-1814 U FOR CIVIL ENGINEERING.
21. SEE SHEET 25-1814 V FOR MECHANICAL ENGINEERING.
22. SEE SHEET 25-1814 W FOR PLUMBING ENGINEERING.
23. SEE SHEET 25-1814 X FOR ROADS AND SITEWORK.
24. SEE SHEET 25-1814 Y FOR UTILITIES.
25. SEE SHEET 25-1814 Z FOR ENVIRONMENTAL ENGINEERING.



STATE OF FLORIDA
DEPARTMENT OF ENVIRONMENTAL PROTECTION
ONSITE SEWAGE TREATMENT AND DISPOSAL
SYSTEM (OSTDS)

PERMIT NO. 251015
DATE PAID: 12/21/24
FEE PAID: 310.30
RECEIPT #: 228314

APPLICATION FOR CONSTRUCTION PERMIT

APPLICATION FOR:

☒ New System ☐ Existing System ☐ Holding Tank ☐ Innovative
☐ Repair ☐ Abandonment ☐ Temporary ☐

APPLICANT: Stillwater RV park EMAIL: _____

AGENT: A&B Construction TELEPHONE: 386-497-2311

MAILING ADDRESS: 548 SW Dorton St. Ft. White FL 32038

TO BE COMPLETED BY APPLICANT OR APPLICANT'S AUTHORIZED AGENT. SYSTEMS MUST BE CONSTRUCTED BY A PERSON LICENSED PURSUANT TO 489.105(3) (m) OR 489.552, FLORIDA STATUTES. IT IS THE APPLICANT'S RESPONSIBILITY TO PROVIDE DOCUMENTATION OF THE DATE THE LOT WAS CREATED OR PLATTED (MM/DD/YY) IF REQUESTING CONSIDERATION OF STATUTORY GRANDFATHER PROVISIONS.

PROPERTY INFORMATION

OSTDS REMEDIATION PLAN? ☐ Y ☒ N

LOT: NA BLOCK: NA SUBDIVISION: NA PLATTED: _____

PROPERTY ID #: 16-165-16-03837-003 ZONING: _____ I/M OR EQUIVALENT: ☐ Y ☒ N

PROPERTY SIZE: 85.6 ACRES WATER SUPPLY: ☐ PRIVATE PUBLIC ☒ ≤ 2000 GPD ☐ > 2000 GPD

IS SEWER AVAILABLE AS PER 381.0065, FS? ☐ Y ☒ N DISTANCE TO SEWER: NA FT

PROPERTY ADDRESS: SR 47

DIRECTIONS TO PROPERTY: 47 South to property on Right before
Elim Church Rd.

BUILDING INFORMATION

☐ RESIDENTIAL

☒ COMMERCIAL

Unit No.	Type of Establishment	No. of Bedrooms	Building Area Sqft	Commercial/Institutional System Design Table I, Chapter 62-6, FAC
1	<u>Campground</u>	_____	_____	<u>10 RV sites</u>
2	_____	_____	_____	<u>75 gpd x 10 = 750 gpd.</u>
3	_____	_____	_____	_____
4	_____	_____	_____	_____

☐ Floor/Equipment Drains ☐ Other (Specify) _____


SIGNATURE: Rocky D 7 DATE: 3/20/24

DEP 4015, 06-21-2022 (Obsoletes previous editions which may not be used)

Incorporated 62-6.004, FAC

Page 1 of 4

25-1015
 G

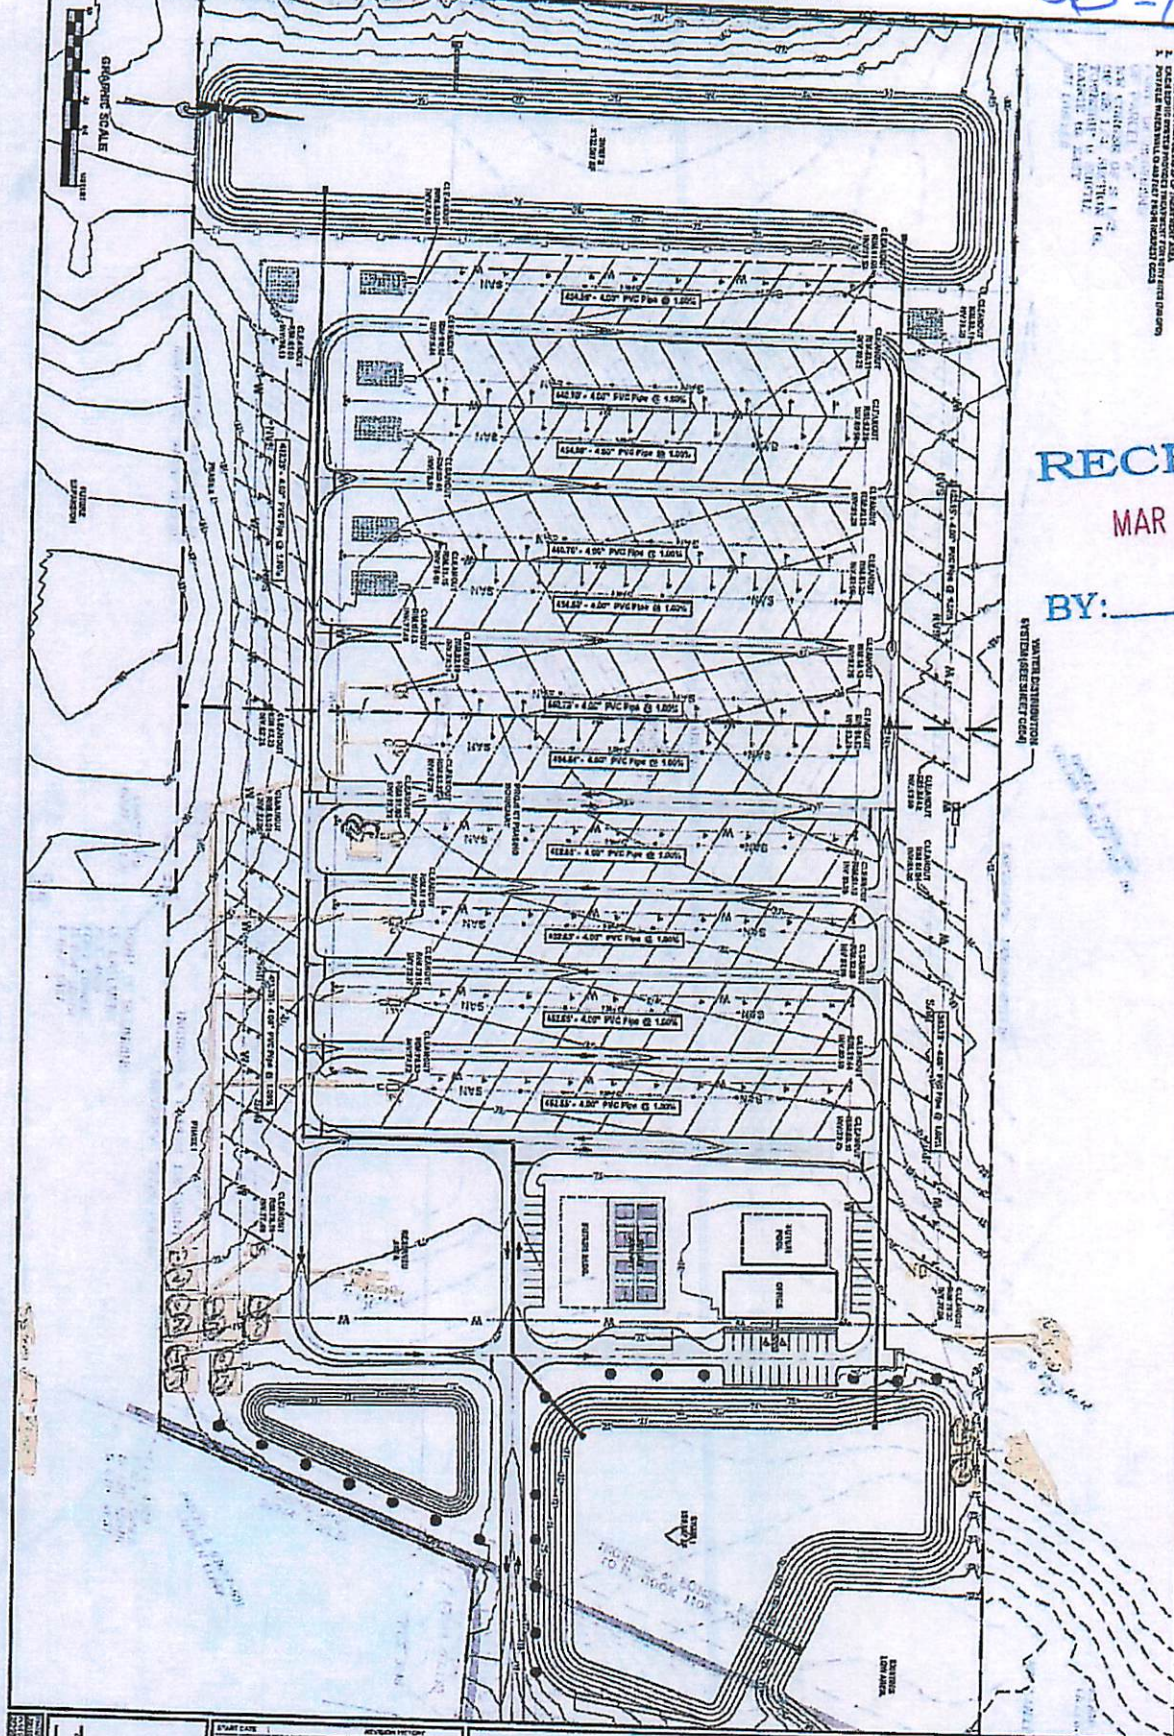

RECEIVED

MAR 23 REC'D

BY: _____

Red ID 7-8

STILLWATER RV RESORT UTILITY PLAN-SANITARY COLUMBIA COUNTY, FL		JONES ENGINEERING & CONSULTING, LLC 888 SW DATA DRIVE LAKE CITY, FL 33608 352-966-9000 JONES@JONESENGINEERING.COM
---	--	--