


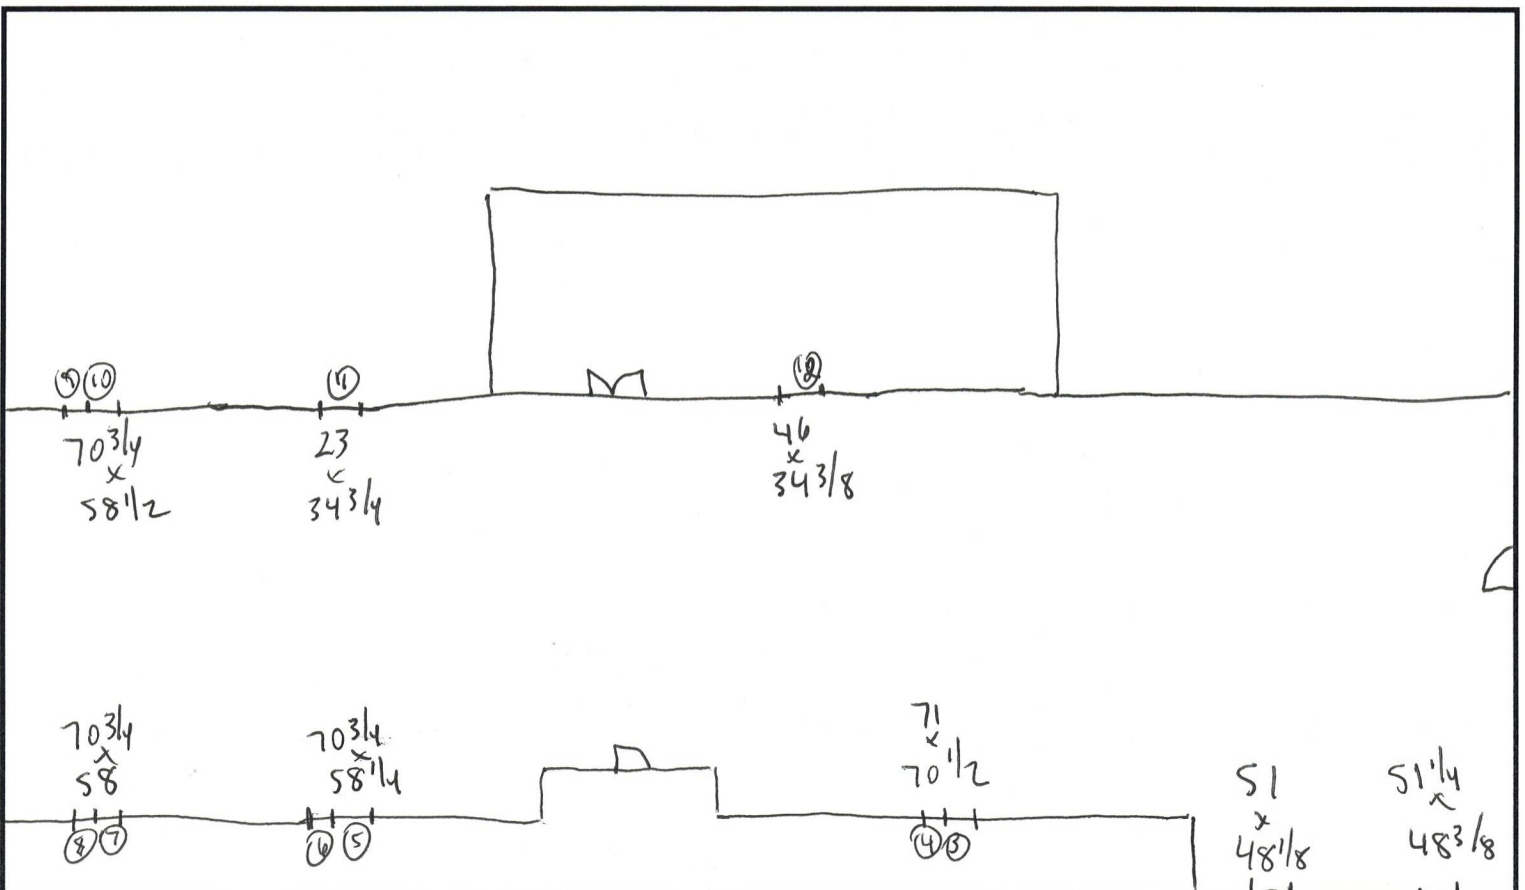

CONTRACT # _____ CUSTOMER: _____ # OF STORIES ①

Ext. Construction Type: Brick

#	SERIES	MODEL	INT	EXT	WIDTH		HEIGHT	LEG	Mull	TEMP	OBS	GRIDS		ORIEL	SC	FIN
												STYLE	PATT.			
1	7700	DH	Wh	Wh	51	x	48 1/8					—				
2	7700	DH	Wh	Wh	50 3/4	x	48 7/8					—				
3	7700	DH	Wh	Wh	34 7/8	x	70 1/4			TB		—				
4	7700	DH	Wh	Wh	34 7/8	x	70 1/4			TB		—				
5	7700	DH	Wh	Wh	34 3/4	x	58					—				
6	7700	DH	Wh	Wh	34 3/4	x	58					—				
7	7700	DH	Wh	Wh	34 3/4	x	57 3/4					—				
8	7700	DH	Wh	Wh	34 3/4	x	57 3/4					—				
9	7700	DH	Wh	Wh	34 3/4	x	58 1/4					—				
10	7700	DH	Wh	Wh	34 3/4	x	58 1/4					—				
11	7700	DH	Wh	Wh	22 3/4	x	34 1/2				X	—				
12	7700	DH	Wh	Wh	45 3/4	x	34 1/8					—				
13																
14																
15																

21613