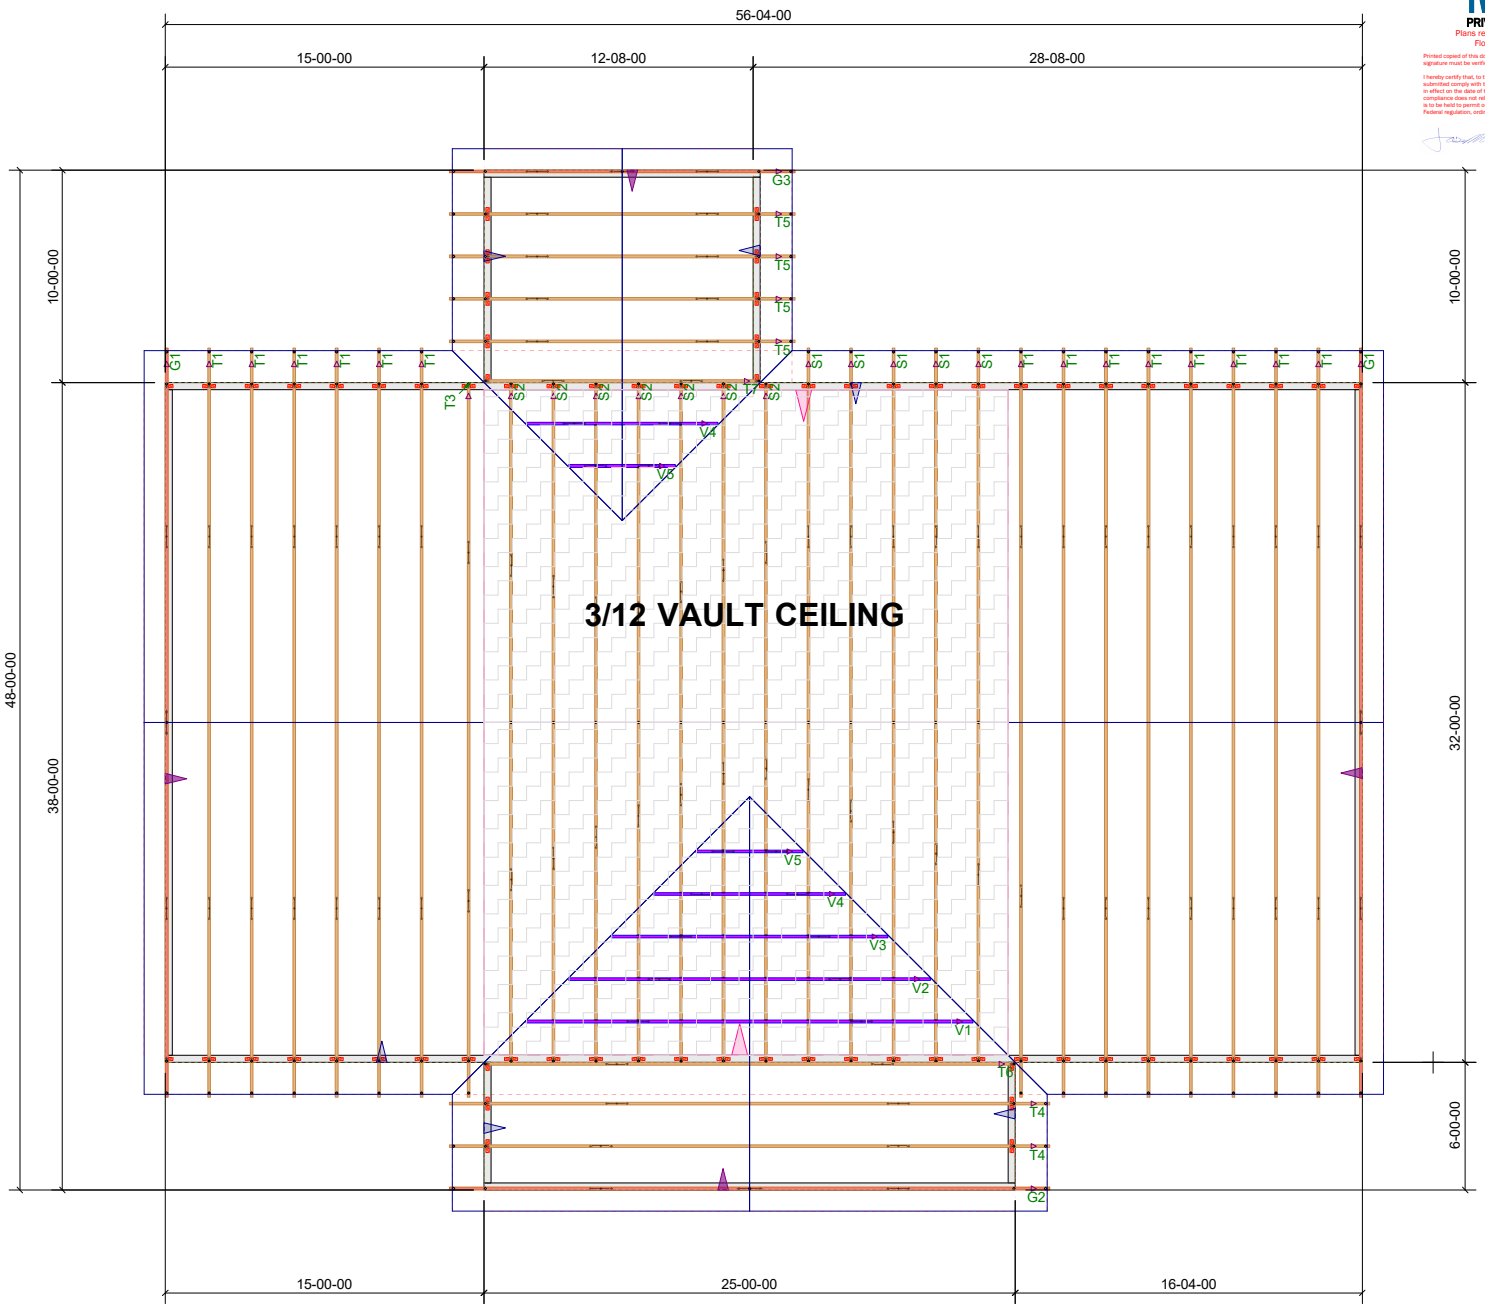

NV5 PRIVATE PROVIDER
Plans reviewed in accordance with Florida Statues 553.791

Printed copies of this document are NOT considered signed, and the signature must be verified on any electronic copies.

I hereby certify that, to the best of my knowledge and belief, the plans submitted comply with the Florida Building Code and all local amendments in effect on the date of the initial permit application. Review for code compliance does not relieve the Contractor from errors and omissions nor is to be held to permit or approve any violation of City, County, State or Federal regulation, ordinance, or code of law.

Jason McClellan PX3352

License # PX3352 & RPX521

JOB# 1812-A

JOB NAME: Krisle Residence

ADDRESS: TBD SE CR 349
Lake City, FL

DATE: 2/19/2025

PITCH: 6 /12

OVERHANG: 1-06-00

TRUSS SPACING: 24"

BEARING HEIGHT: 8'

LOAD CRITERIA

BUILDING CODE: FBC 2023

WIND STANDARD: ASCE722

EXPOSURE CATEGORY: C

WIND VELOCITY: 130 mph

ROOF

TCLL	20.0 lb/ft²
TCDL	10.0 lb/ft²
BCDL	10.0 lb/ft²

FLOOR

TCLL	40.0 lb/ft²
TCDL	10.0 lb/ft²
BCDL	5.0 lb/ft²

WARNING

IT IS THE RESPONSIBILITY OF THE BUILDING DESIGNER OR ARCHITECT TO PROVIDE ALL CONNECTIONS OTHER THAN TRUSS TO TRUSS, UNLESS NOTED OTHERWISE

CONVENTIONAL FRAMING, ERECTION OR PERMANENT BRACING IS NOT THE RESPONSIBILTY OF THE TRUSS DESIGNER OR TRUSS MANUFACTURER

TRUSSES SHALL BE HANDLED WITH REASONABLE CARE DURING ERECTION TO PREVENT DAMAGE

DO NOT CUT OR ALTER TRUSSES IN ANY WAY.

*ALL DEMENSIONS ARE FEET-INCHES-SIXTEENTHS

*NO BACK CHARGES WILL BE ACCEPTED

APPROVAL OF THIS TRUSS LAYOUT IS REQUIRED **BEFORE FABRICATION CAN BEGIN. VERIFY ALL SPANS, PITCHES, OVERHANGS, ELEVATION HEIGHTS,BEARING DETAILS AND TRUSS DETAILS. ACCEPTANCE OF THIS LAYOUT ASSUMES TOTAL RESPONSIBILITY. THE TRUSSES WILL BE BUILT IN ACCORDANCE WITH THIS LAYOUT**

19 LUMBER INC.

APPROVED BY: _____ DATE: _____