


TRIM TABLE			
ROOF PLAN		DETAIL	
◊ ID	PART	LENGTH	
1	FL51	3'-0"	TRIM_320

MEMBER TABLE			
ROOF PLAN		LENGTH	
MARK	PART	LENGTH	
P-1	8X25Z12	27'-5"	
P-2	8X25Z12	27'-7"	
P-3	8X25Z12	27'-5"	
E-1	E085341L	26'-1 1/4"	
E-2	E085341L	24'-11 1/2"	
CB-1	CB0250	30'-4 1/4"	
CB-2	CB0250	28'-9 1/2"	

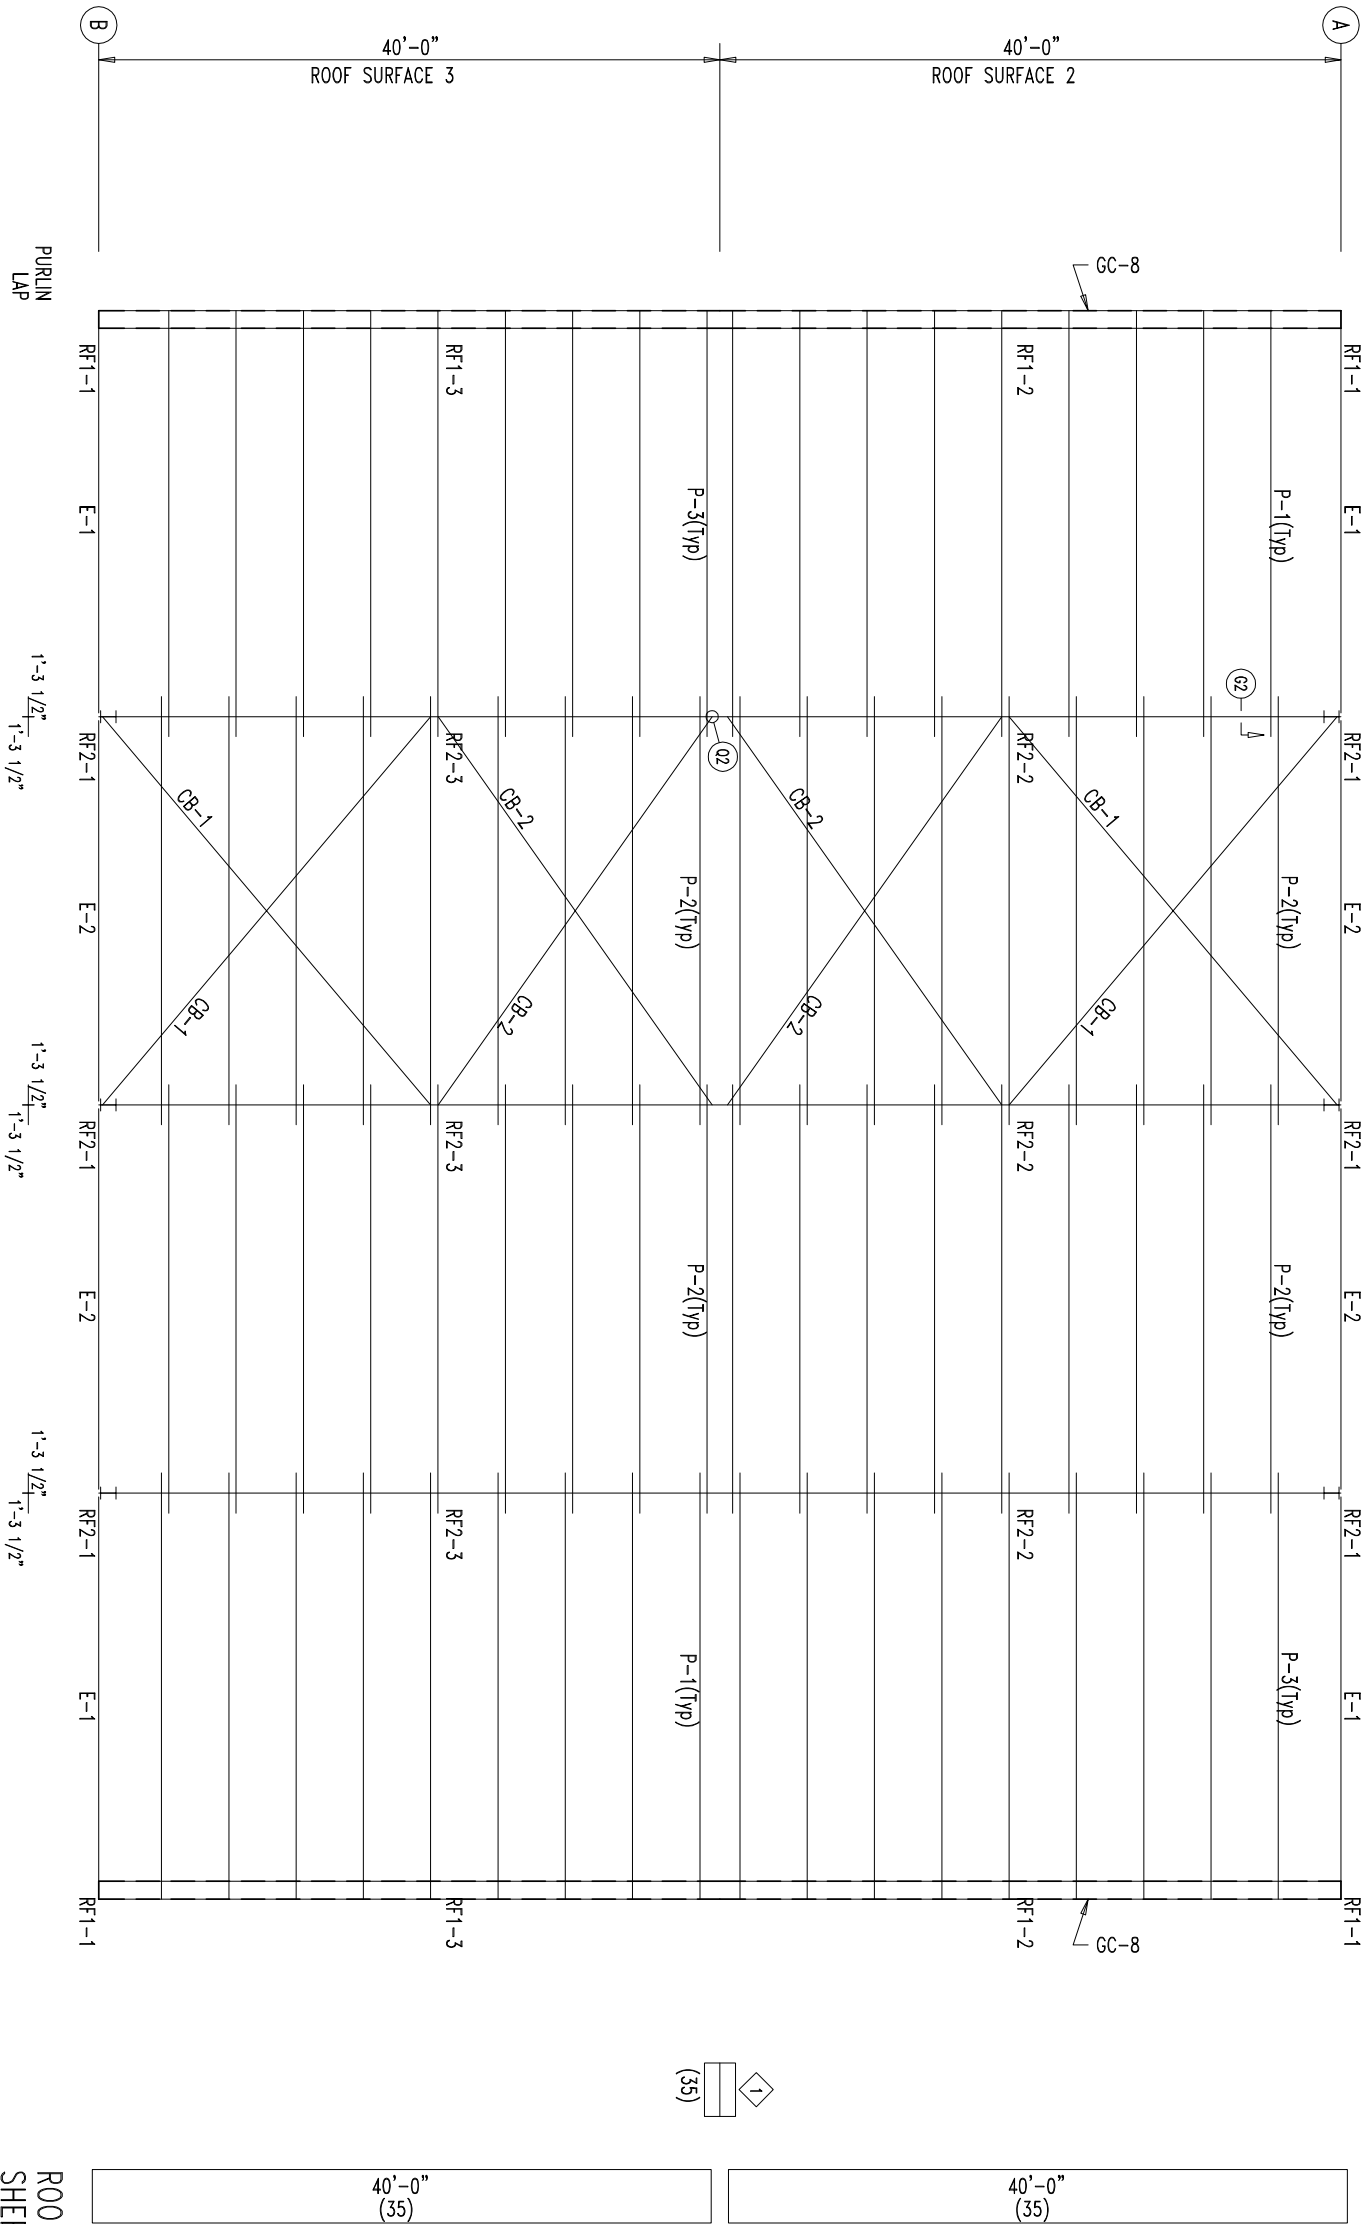

ROOF SHEETING
PANELS: 26 Ga. PR
Galvalume +

ROOF FRAMING PLAN

Nicholas P Geisler
by Nicholas P Geisler
Date: 2026.04.10
17:42:31 -04'00'

N3

NICHOLAS PAUL GEISLER ARCHITECT

1758 NW Brown Rd.
Lake City, FL 32055
386-563-4355
N.C.A.R.C.E. Certified

Fierce Steel Structures			
PROJECT		ROOF FRAMING	
ID	reedmcdaniel	DESIGN:	CHECK:
PROJECT ADDRESS	PROJ ADR 1 PROJ ADR 2	DATE: 2/12/26	SHEET OF