


FILE: 2024-07-15 10:30:00
PROJECT: 2024-07-15 10:30:00
DRAWN BY: JAW
CHECKED BY: JAW
DATE: 2024-07-15 10:30:00

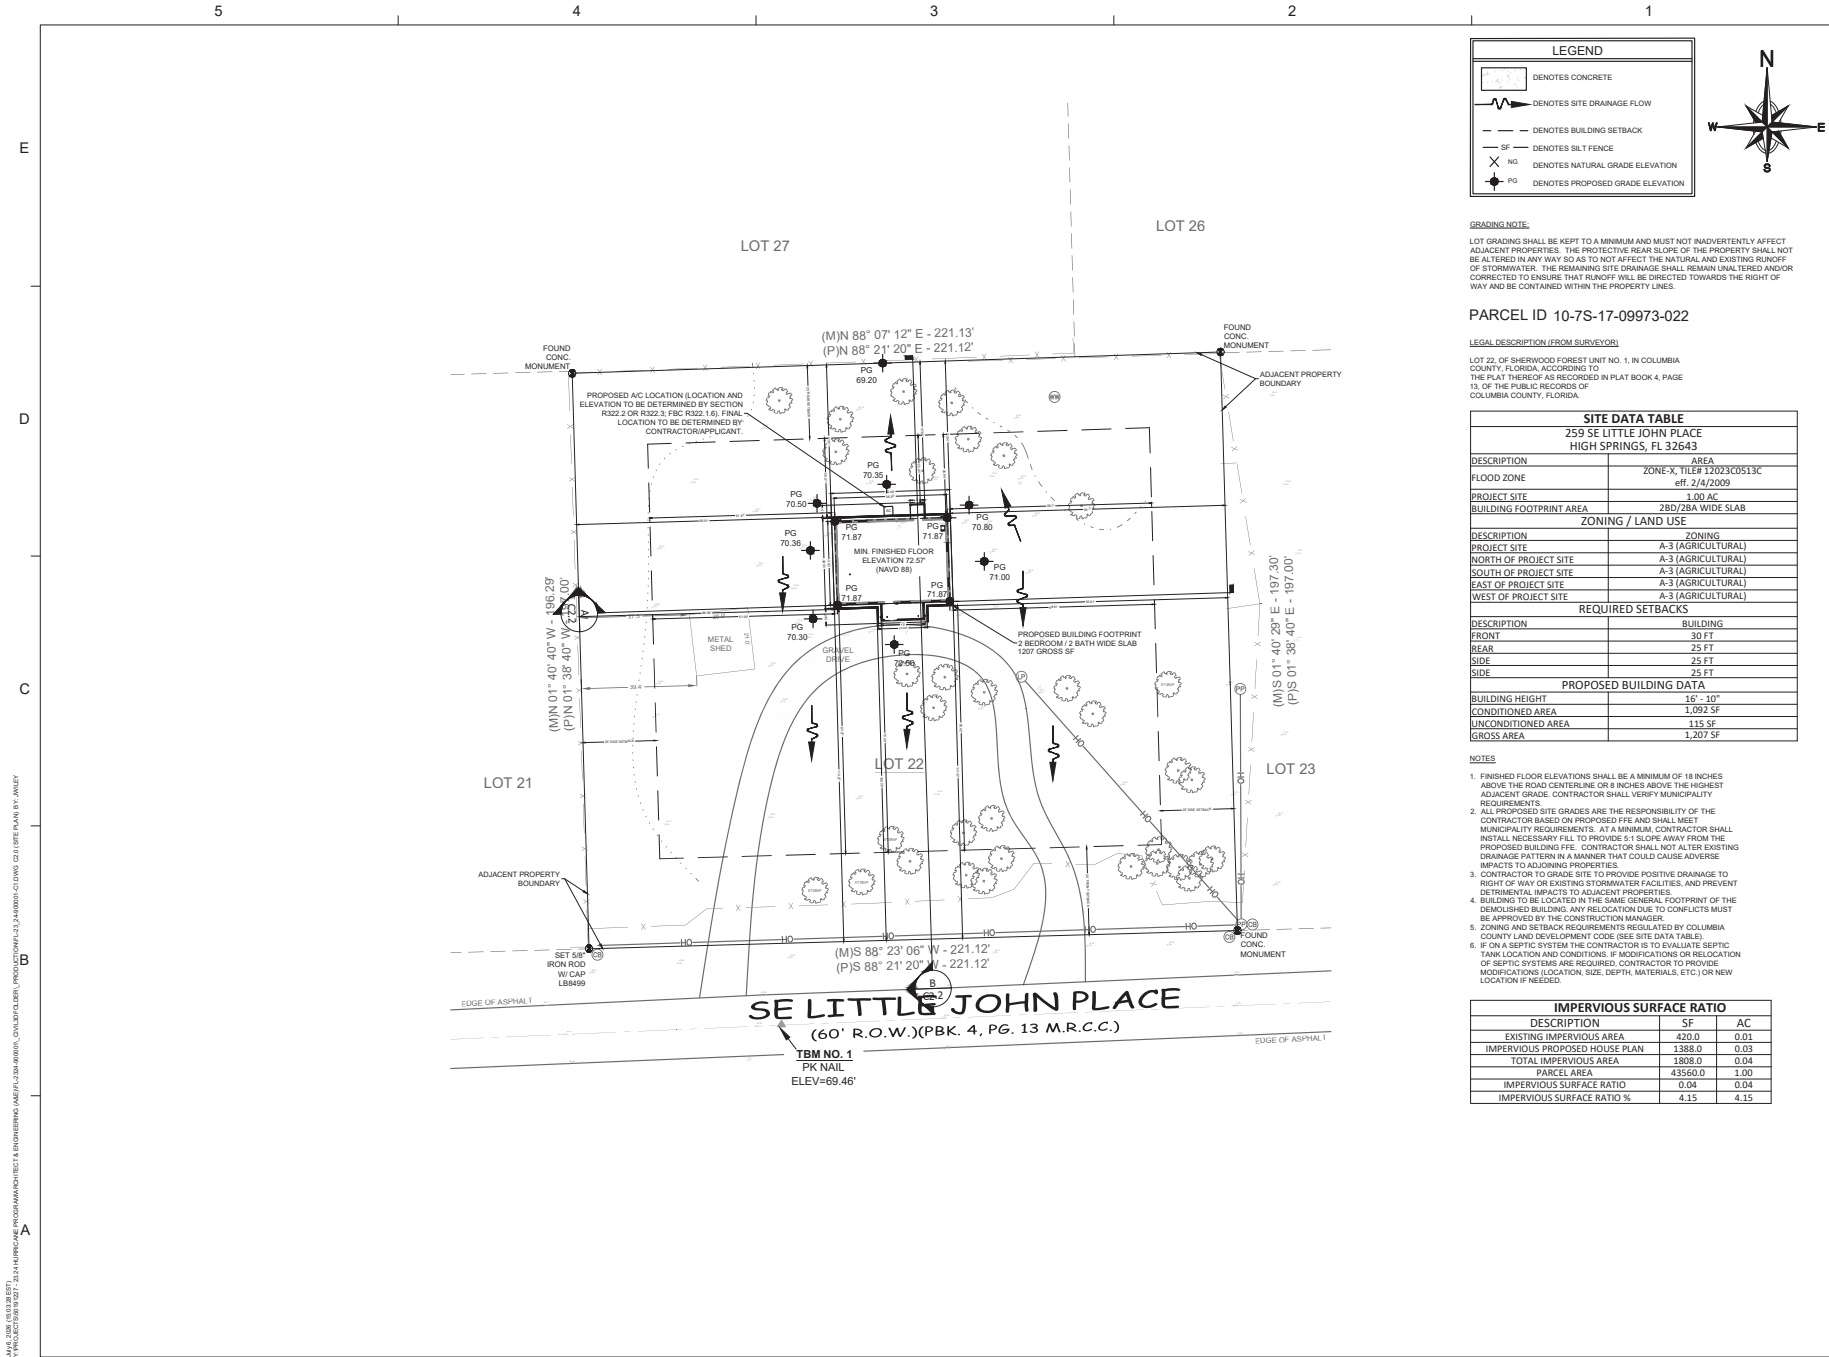

Dewberry
Dewberry Engineers Inc.
877 North County Hwy 393
Santa Rosa Beach, FL 32459
850.267.0759 Phone
850.557.0076 Fax
www.dewberry.com

2 BEDROOM / 2 BATH WIDE SLAB
REBUILD FLORIDA - 2023 AND
2024 STORMS HOUSING
REPAIR AND REPLACEMENT
PROGRAM
259 SE LITTLE JOHN PLACE, HIGH SPRINGS
COLUMBIA COUNTY, FLORIDA
FL-2324-900001



SEAL

SCALE

0' 10' 20' 40'
SCALE: 1" = 20'

Drawn By: JAW
Approved By: BB
Checked By: TN
Date: JULY 8, 2026

TITLE
**PROPOSED
SITE &
DRAINAGE
PLAN**

PROJECT NO. 50191227

C2.0

SHEET NO.