


BETTY WILSON - ACCESSIBLE RAMP SHOP DRAWING

108 NW COMBS TERRACE, LAKE CITY, FL 32055
COLUMBIA COUNTY CDBG HOUSING REHABILITATION

SHEET R-1

CONTRACTOR-PREPARED
NOT TO SCALE - FIELD VERIFY


FRONT RAMP - PLAN VIEW

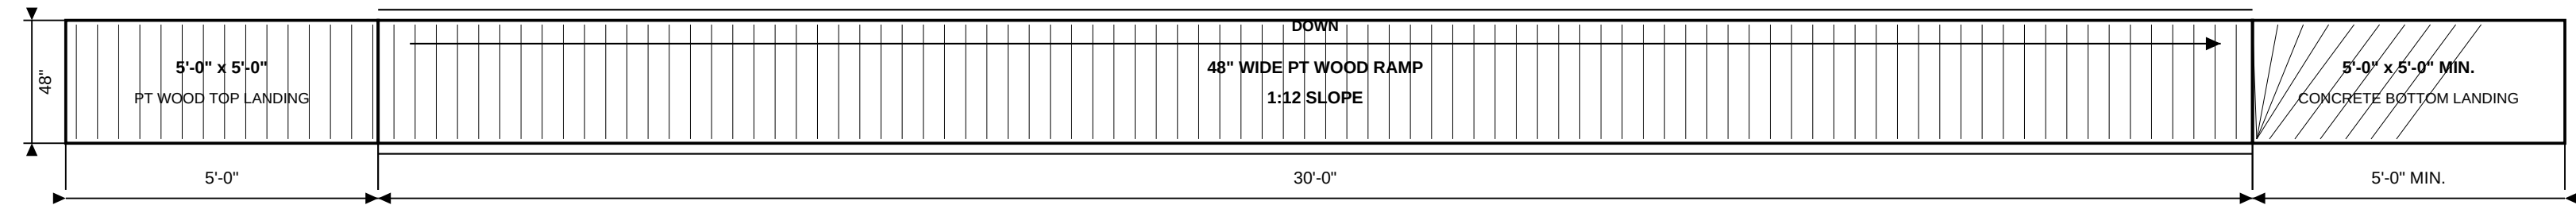


FRONT RAMP - SIDE ELEVATION



REAR RAMP - PLAN VIEW

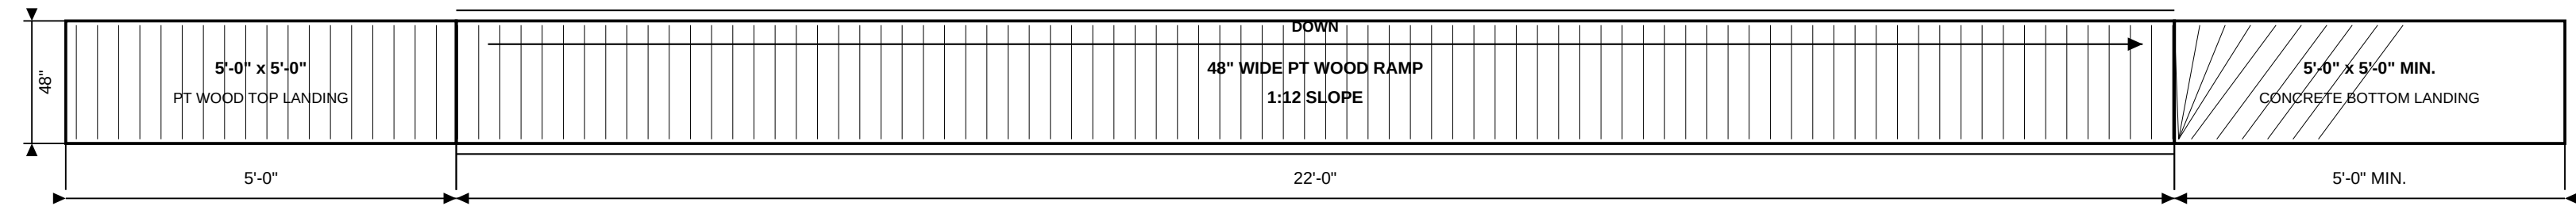

REAR RAMP - SIDE ELEVATION

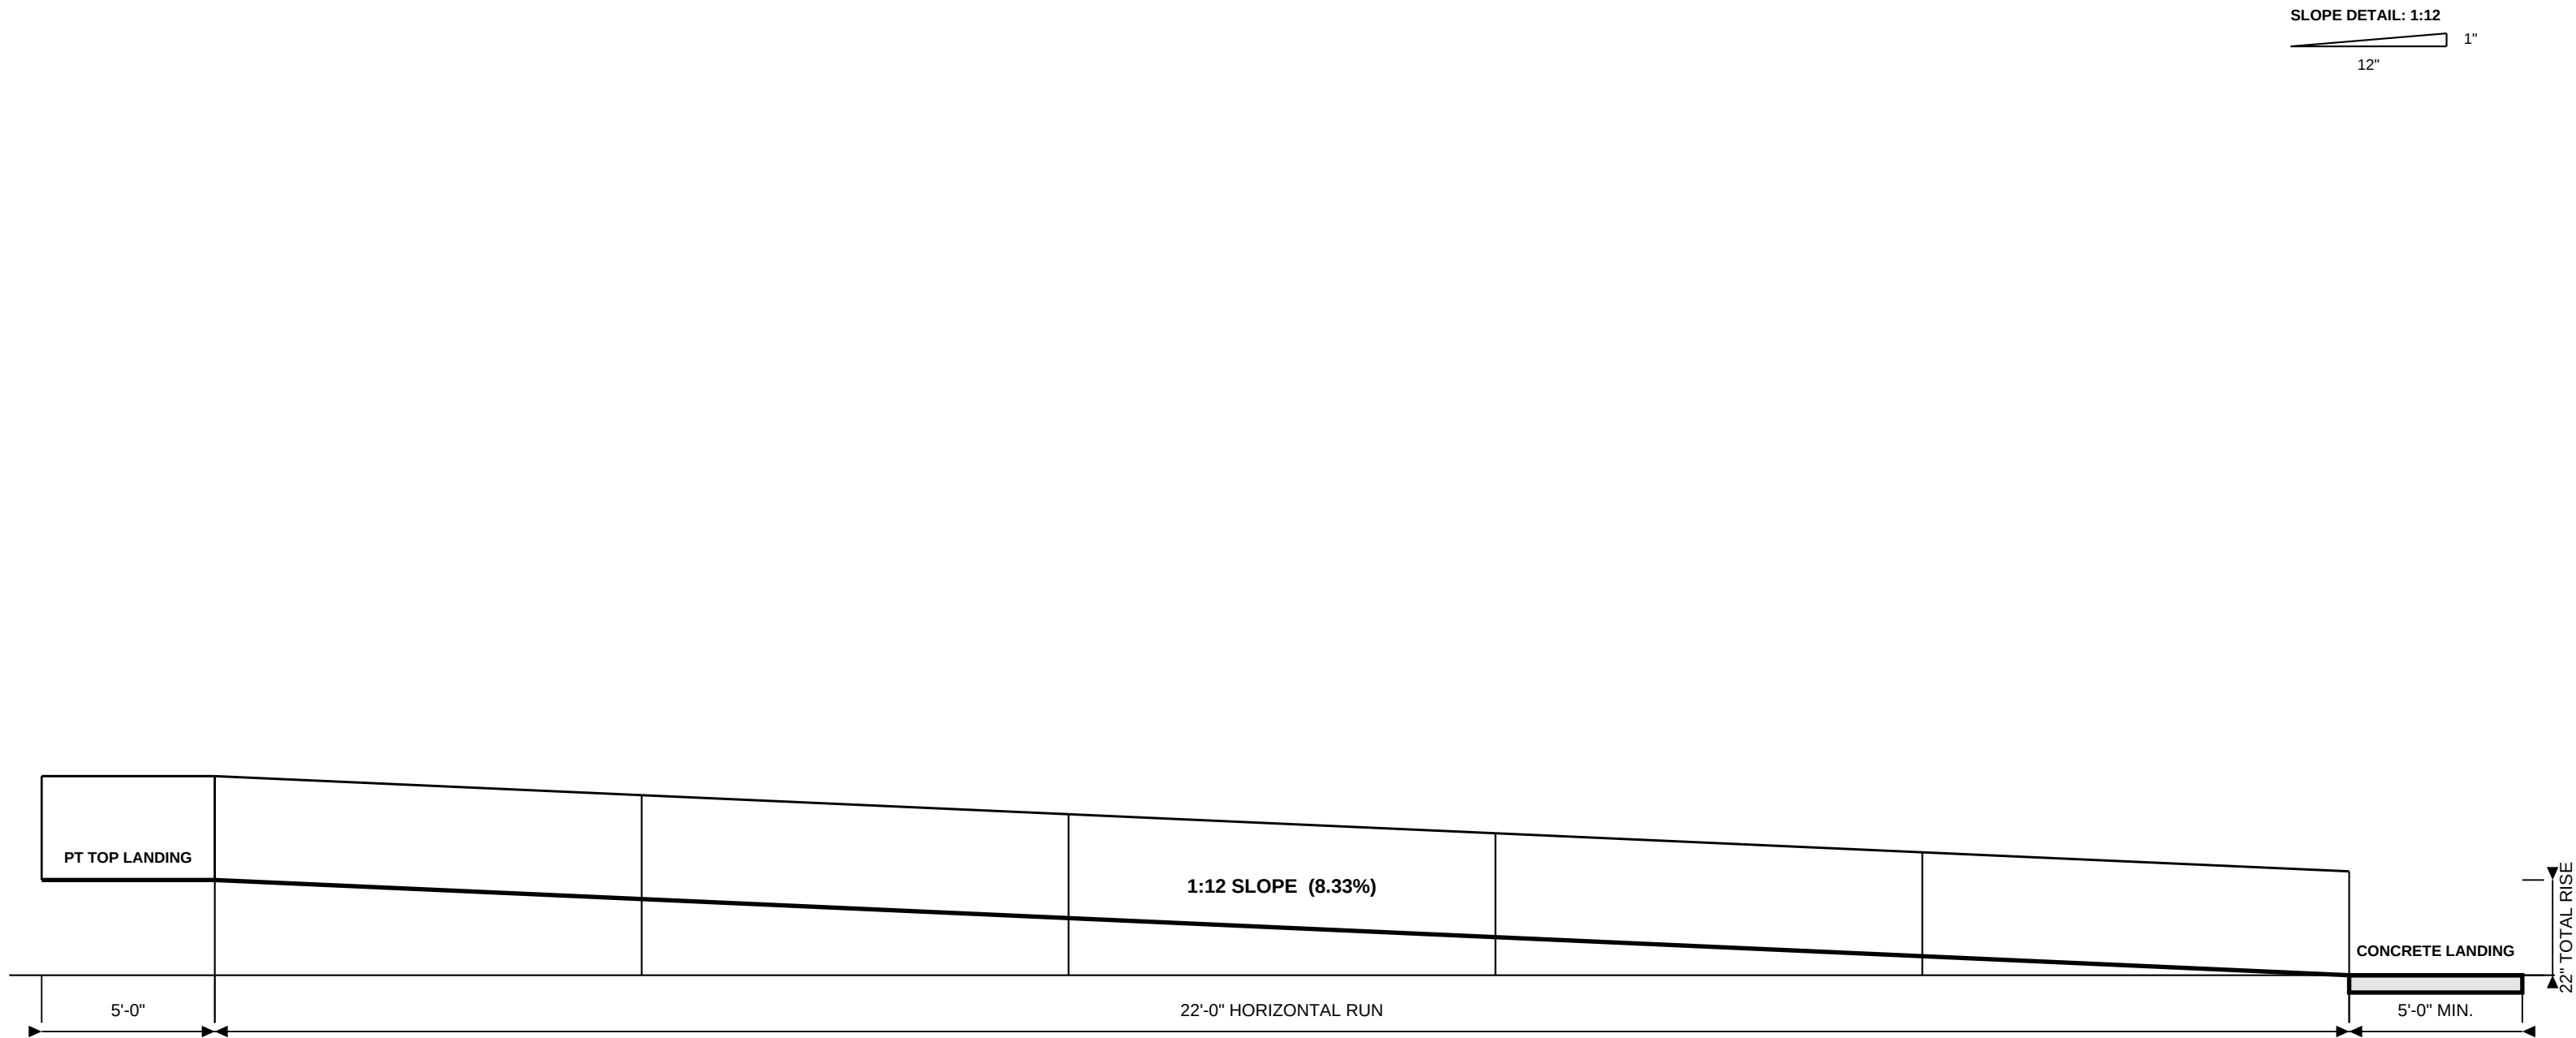

GENERAL NOTES

- FRONT RAMP: 30" TOTAL RISE / 30'-0" HORIZONTAL RAMP RUN = 1:12 SLOPE.
- REAR RAMP: 22" TOTAL RISE / 22'-0" HORIZONTAL RAMP RUN = 1:12 SLOPE.
- RAMP CLEARDECK WIDTH SHOWN: 48". MAINTAIN REQUIRED CLEAR WIDTH BETWEEN HANDRAILS.
- PROVIDE 5'-0" x 5'-0" PRESSURE-TREATED WOOD LANDING AT MOBILE-HOME ENTRY.
- BOTTOM LANDING TO BE LEVEL CONCRETE, 5'-0" x 5'-0" MINIMUM.
- PRESSURE-TREATED EXTERIOR LUMBER; PROVIDE HANDRAILS BOTH SIDES. MAINTAIN A FIRM, STABLE, SLIP-RESISTANT SURFACE.
- RAMP RUNS SHOWN ARE STRAIGHT. LANDINGS ARE LEVEL AND ARE NOT INCLUDED IN THE STATED SLOPED-RUN LENGTHS.
- VERIFY DOOR THRESHOLD, FINISHED GRADE, LANDING ELEVATIONS, AND SITE CLEARANCES BEFORE CONSTRUCTION.
- THIS SHOP DRAWING IS PROVIDED TO SHOW RAMP CONFIGURATION AND SLOPE IN RESPONSE TO PLAN REVIEW. STRUCTURAL FRAMING/CONNECTIONS SHALL COMPLY WITH THE APPROVED PERMIT, APPLICABLE CODE, AND FIELD CONDITIONS.

PROJECT
BETTY WILSON - CDBG REHABILITATION

ADDRESS
108 NW COMBS TERRACE

DRAWING
FRONT & REAR RAMP SLOPE

SCALE NTS DATE 08/13/2026

CONTRACTOR:
CARDINAL
FIELD VERIFY ALL DIMENSIONS.
CONTRACTOR SHOP DRAWING - NOT SIGNED/SEALED.