



STATE OF FLORIDA
DEPARTMENT OF ENVIRONMENTAL PROTECTION
ONSITE SEWAGE TREATMENT AND DISPOSAL
SYSTEM (OSTDS)

PERMIT NO. 26-0532
DATE PAID: 7/7/26
FEE PAID: 62.25
RECEIPT #: 2313003

APPLICATION FOR CONSTRUCTION PERMIT

APPLICATION FOR:

☐ New System ☒ Existing System ☐ Holding Tank ☐ Innovative
☐ Repair ☐ Abandonment ☐ Temporary ☐

APPLICANT: RHONDA CRENS EMAIL: tjrcrens@comcast.net

AGENT: _____ TELEPHONE: 386-755-1968

MAILING ADDRESS: 987 SW MT CARMEL AVENUE, LAKE CITY

TO BE COMPLETED BY APPLICANT OR APPLICANT'S AUTHORIZED AGENT. SYSTEMS MUST BE CONSTRUCTED BY A PERSON LICENSED PURSUANT TO 489.105(3) (m) OR 489.552, FLORIDA STATUTES. IT IS THE APPLICANT'S RESPONSIBILITY TO PROVIDE DOCUMENTATION OF THE DATE THE LOT WAS CREATED OR PLATTED (MM/DD/YY) IF REQUESTING CONSIDERATION OF STATUTORY GRANDFATHER PROVISIONS.

PROPERTY INFORMATION

OSTDS REMEDIATION PLAN? ☐ Y / ☐ N

LOT: _____ BLOCK: _____ SUBDIVISION: _____ PLATTED: _____

PROPERTY ID #: 09-45-16-02820-000 ZONING: _____ I/M OR EQUIVALENT: ☐ Y / ☐ N

PROPERTY SIZE: 14 ACRES WATER SUPPLY: ☒ PRIVATE PUBLIC ☐ ≤ 2000 GPD ☐ > 2000 GPD

IS SEWER AVAILABLE AS PER 381.0065, FS? ☒ Y / ☐ N DISTANCE TO SEWER: _____ FT

PROPERTY ADDRESS: 987 SW Mt. Carmel Ave. LC FL 32024

DIRECTIONS TO PROPERTY: 247 - to Troy Rd. Right turn.
Keep Straight until the end of the Road.
turn Right onto Mt. Carmel Ave. 3rd house to
the left

BUILDING INFORMATION ☒ RESIDENTIAL ☐ COMMERCIAL

Unit No.	Type of Establishment	No. of Bedrooms	Building Area Sqft	Commercial/Institutional System Design Table I, Chapter 62-6, FAC
1	<u>1993</u>	<u>3</u>	<u>2,100</u>	<u>One Area - 14 acres</u>
2	<u>BARN</u>	<u>0</u>	<u>576</u>	<u>Join to the system</u>
3				
4				

☐ Floor/Equipment Drains ☐ Other (Specify) _____


SIGNATURE: Rhonda J Crens DATE: 6.29.26

STATE OF FLORIDA
DEPARTMENT OF ENVIRONMENTAL PROTECTION
APPLICATION FOR CONSTRUCTION PERMIT

Permit Application Number 26-0532

PART II - SITEPLAN

Scale: Each block represents 10 feet and 1 inch = 40 feet.

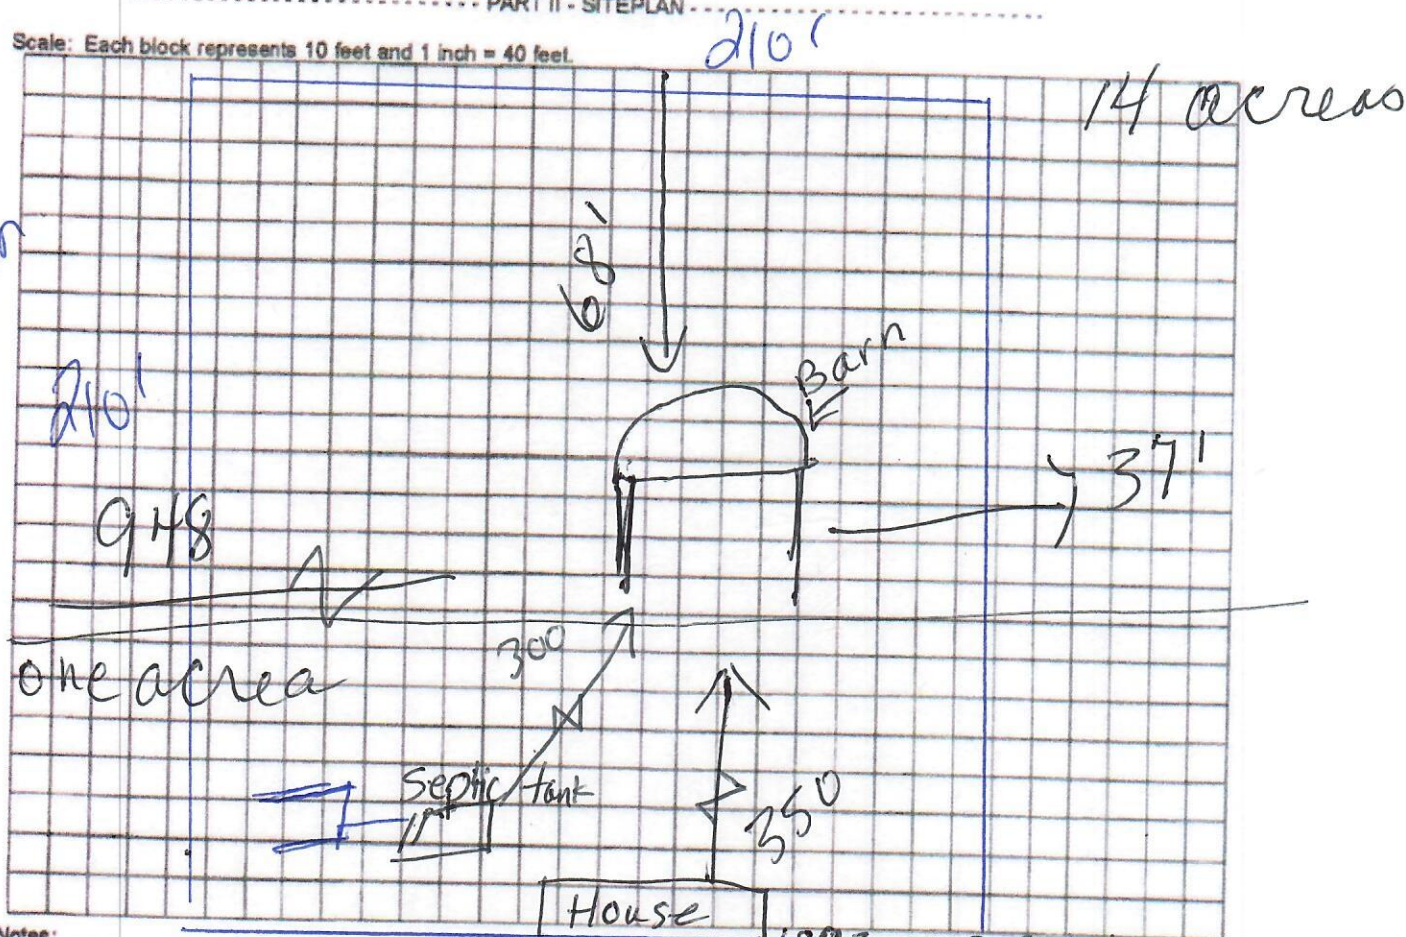

Notes:

Septic system 1993 - New / ~~1993~~ 1993 Build
no septic system needed, no electricity needed.
It will go on dirt floor.

Site Plan submitted by:

Plan Approved

Not Approved

By

Rhonda J. Culp

Date

6-28-2026

County Health Department

ALL CHANGES MUST BE APPROVED BY THE COUNTY HEALTH DEPARTMENT

DEP 4015, 06-21-2022 (Obsoletes previous editions which may not be used)
Incorporated: 62-6.004, F.A.C.

Page 2 of 4

approved [Signature]
7/13/26 Columbia