




FRONT ELEVATION

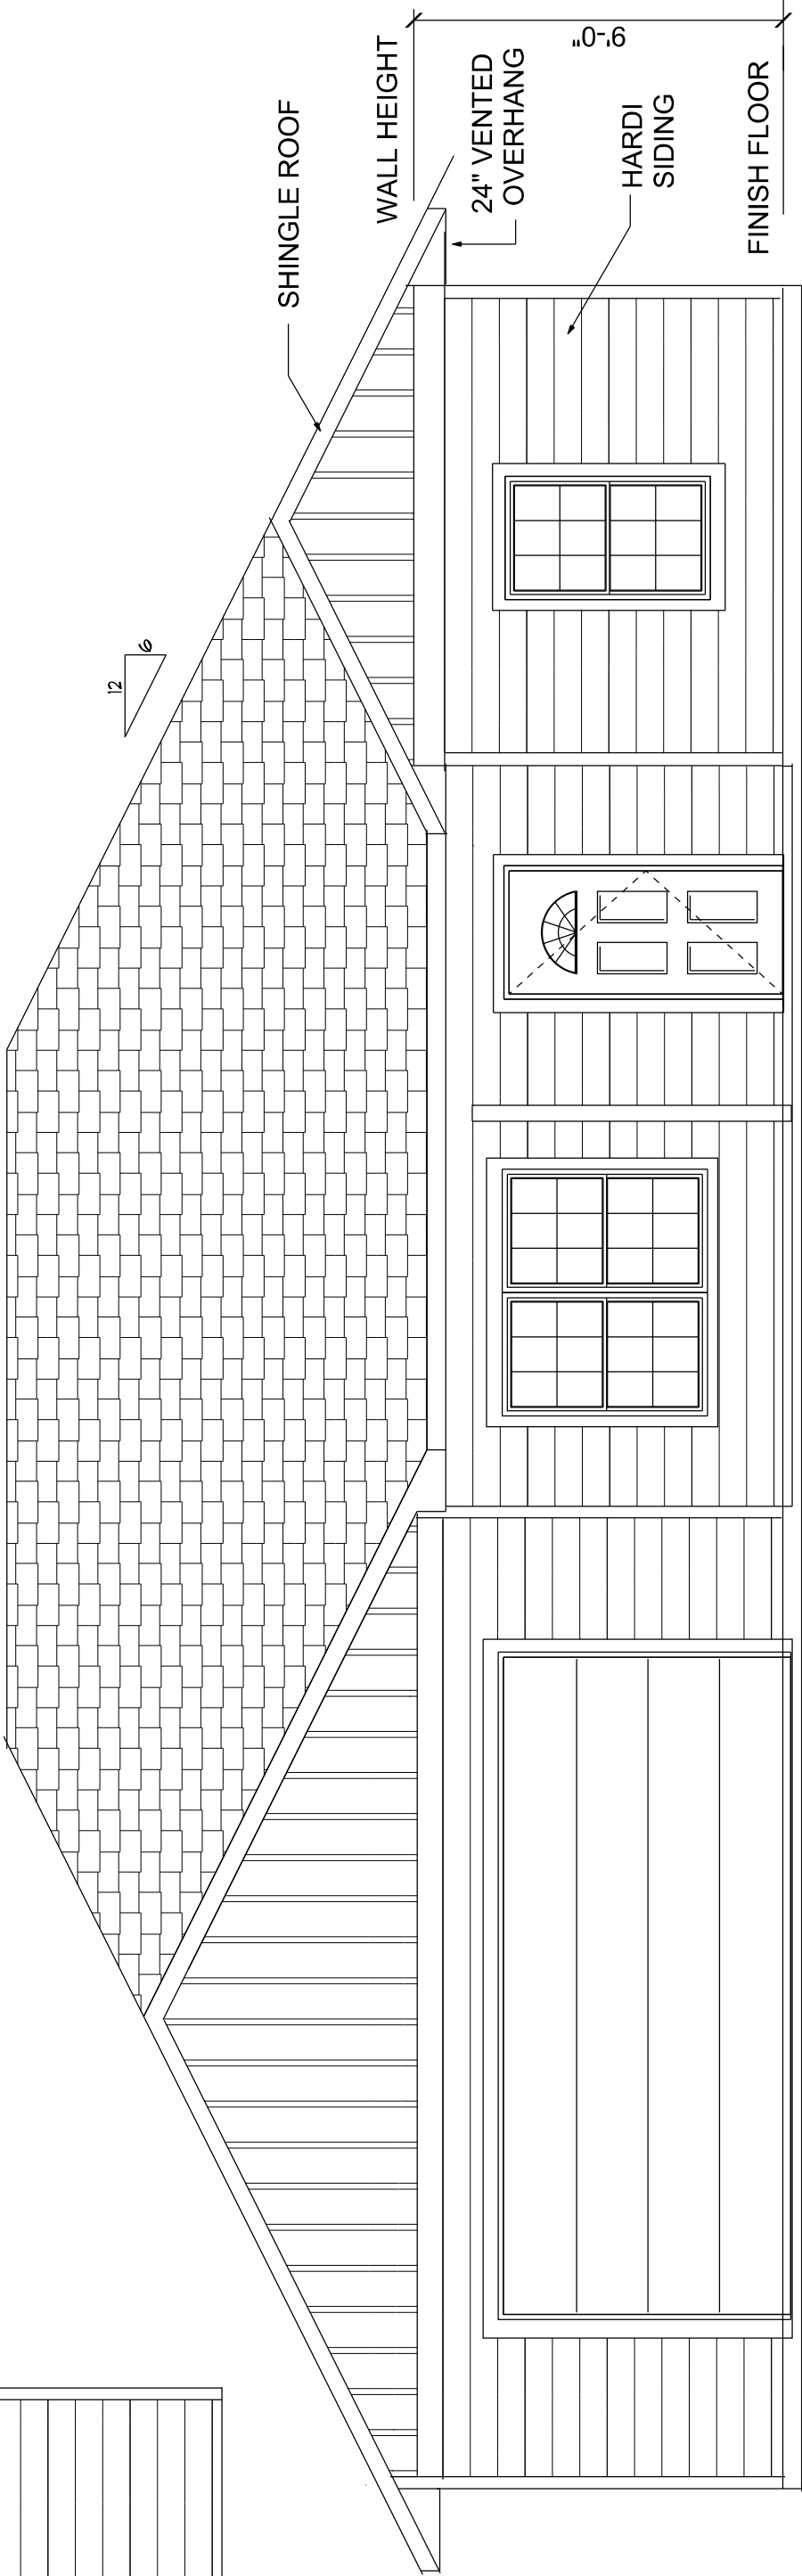


LEFT ELEVATION

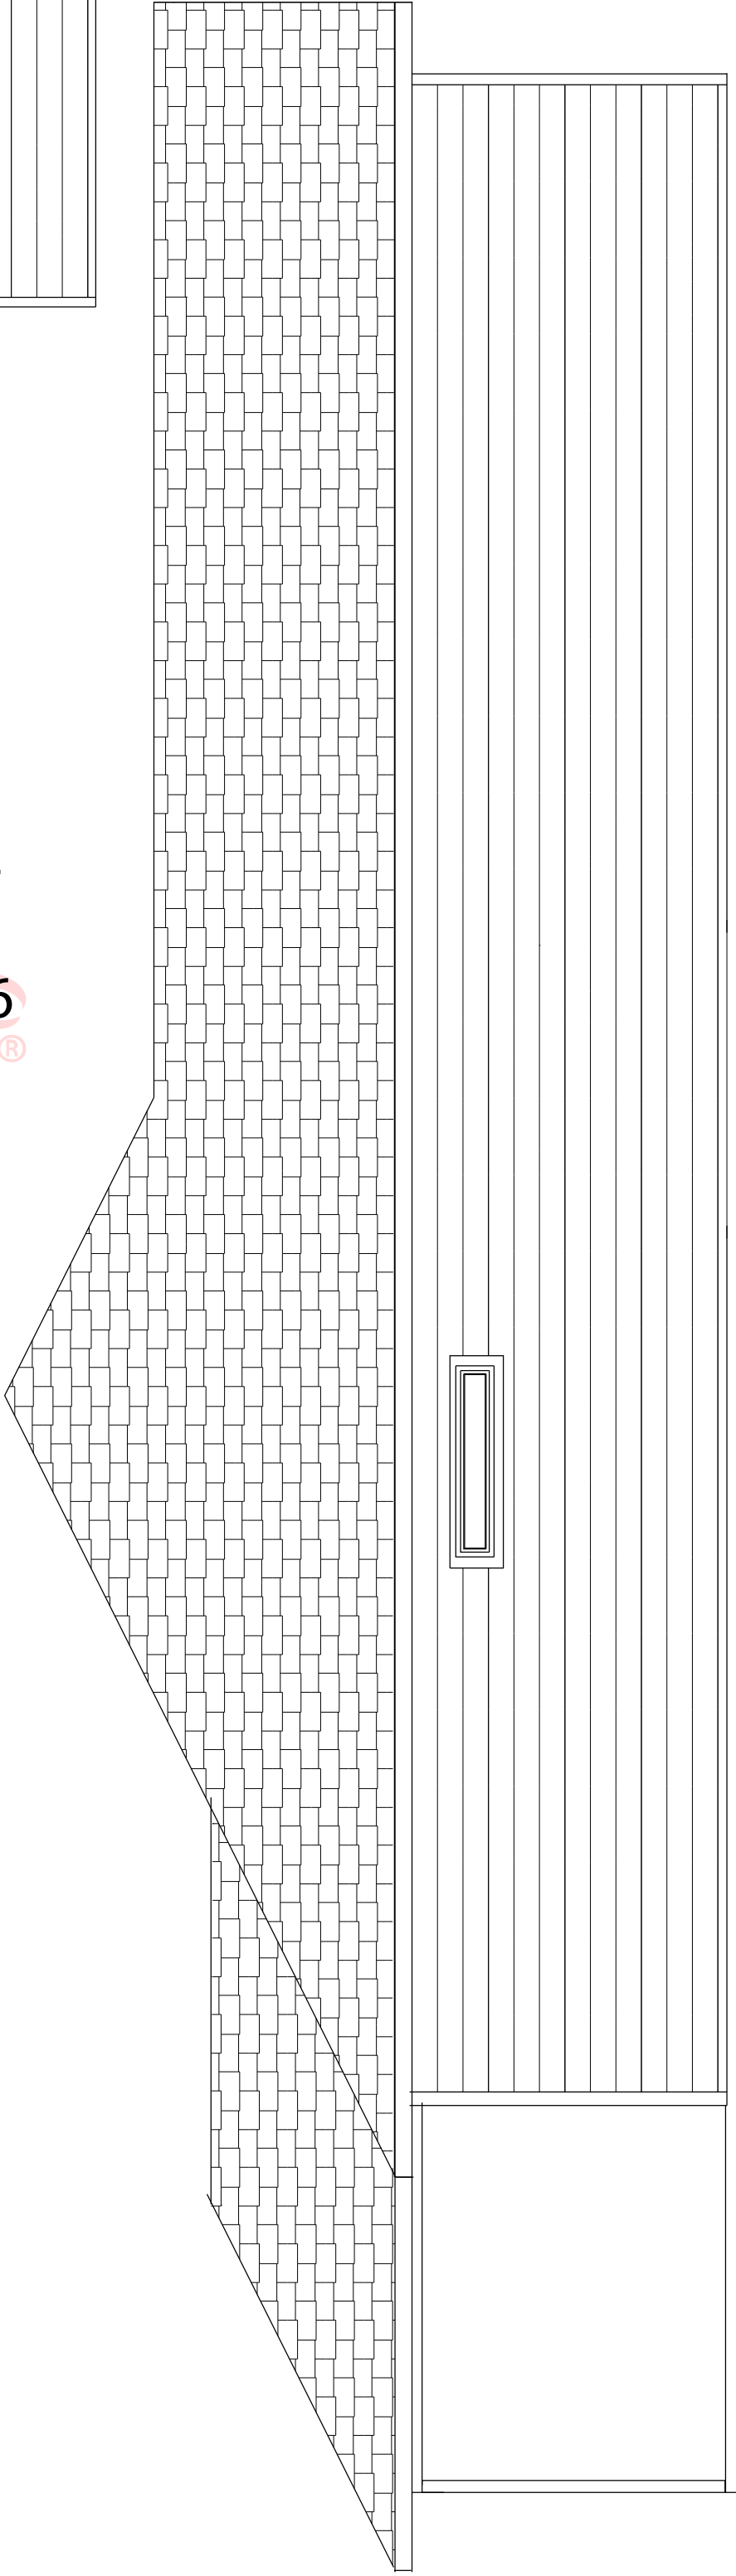


RIGHT ELEVATION

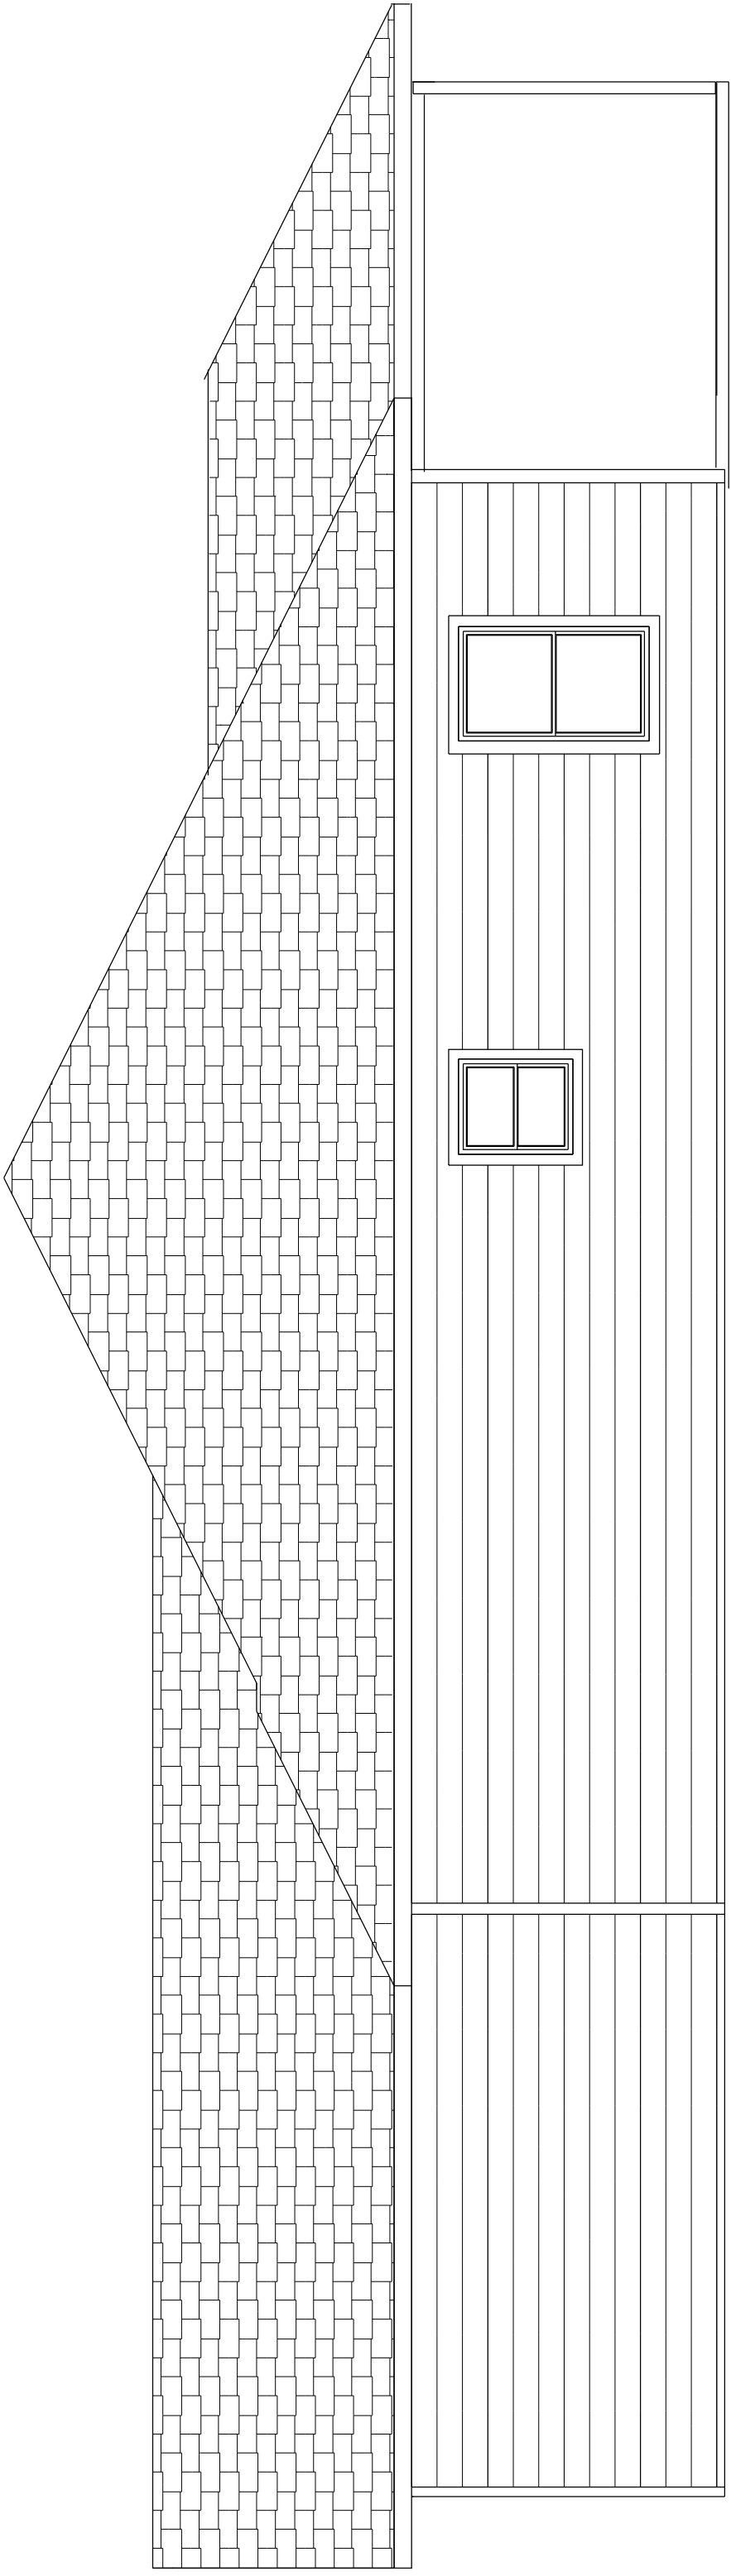

ROOF PLAN

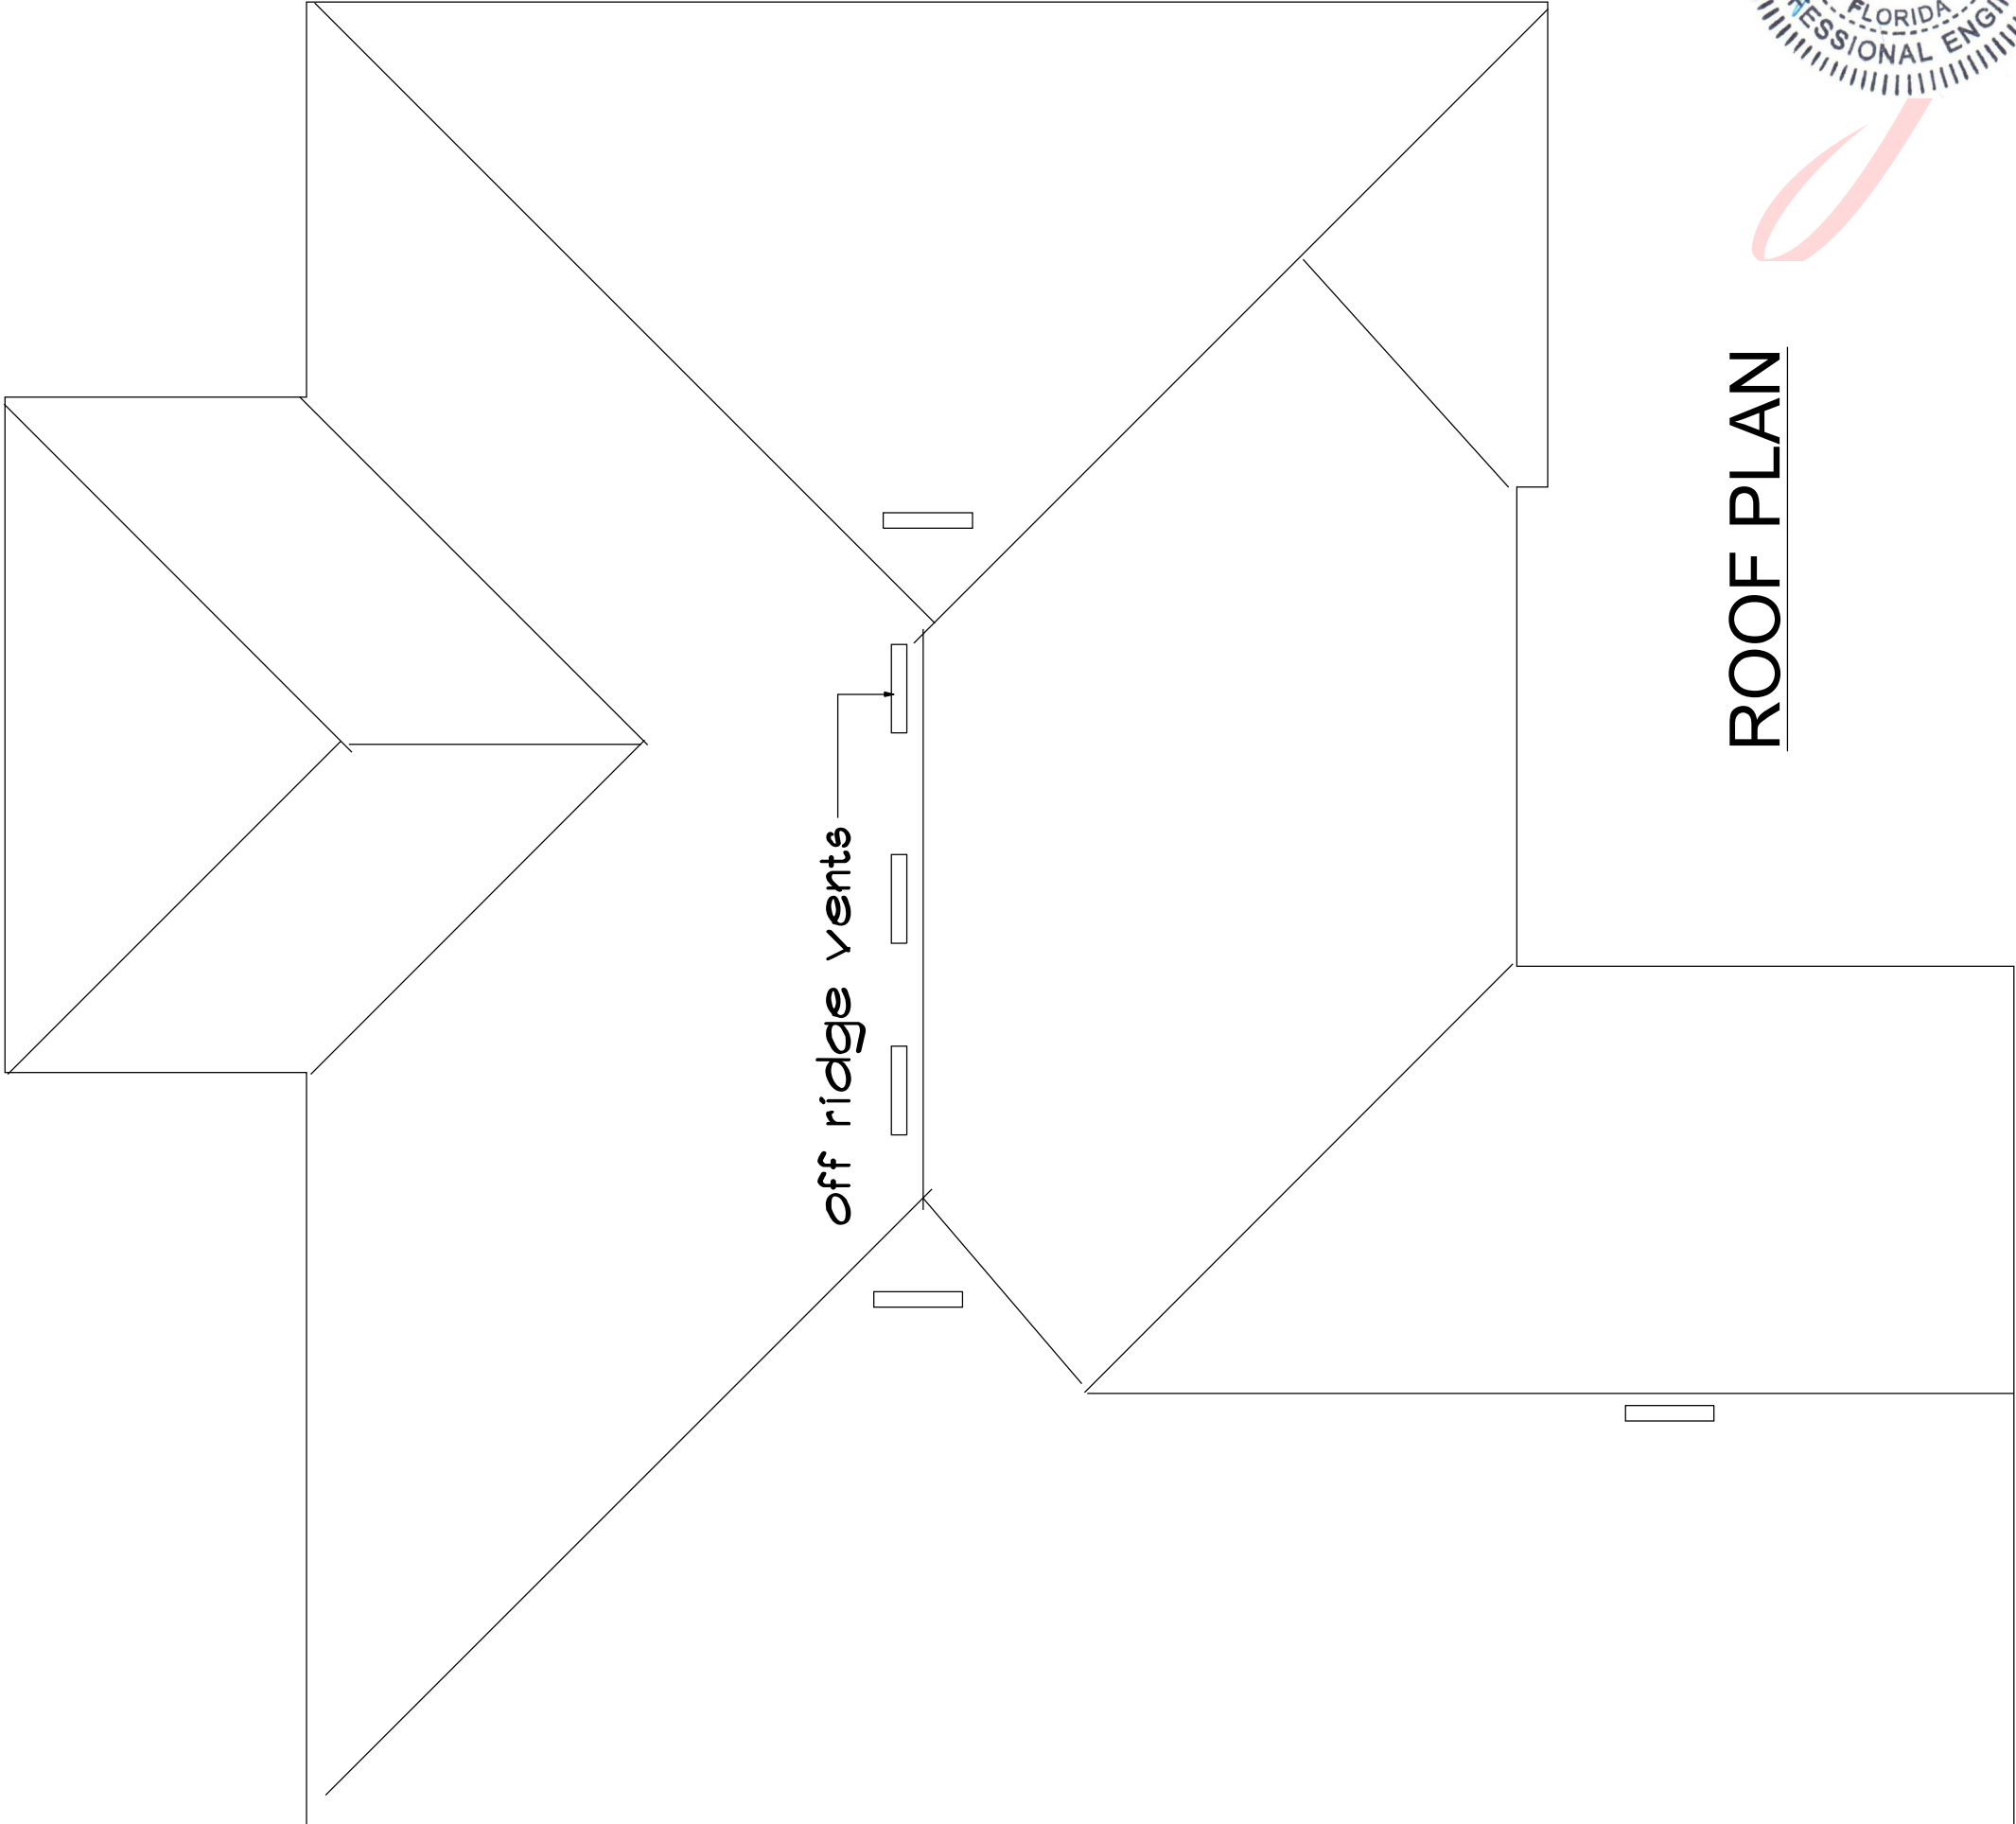

REAR ELEVATION

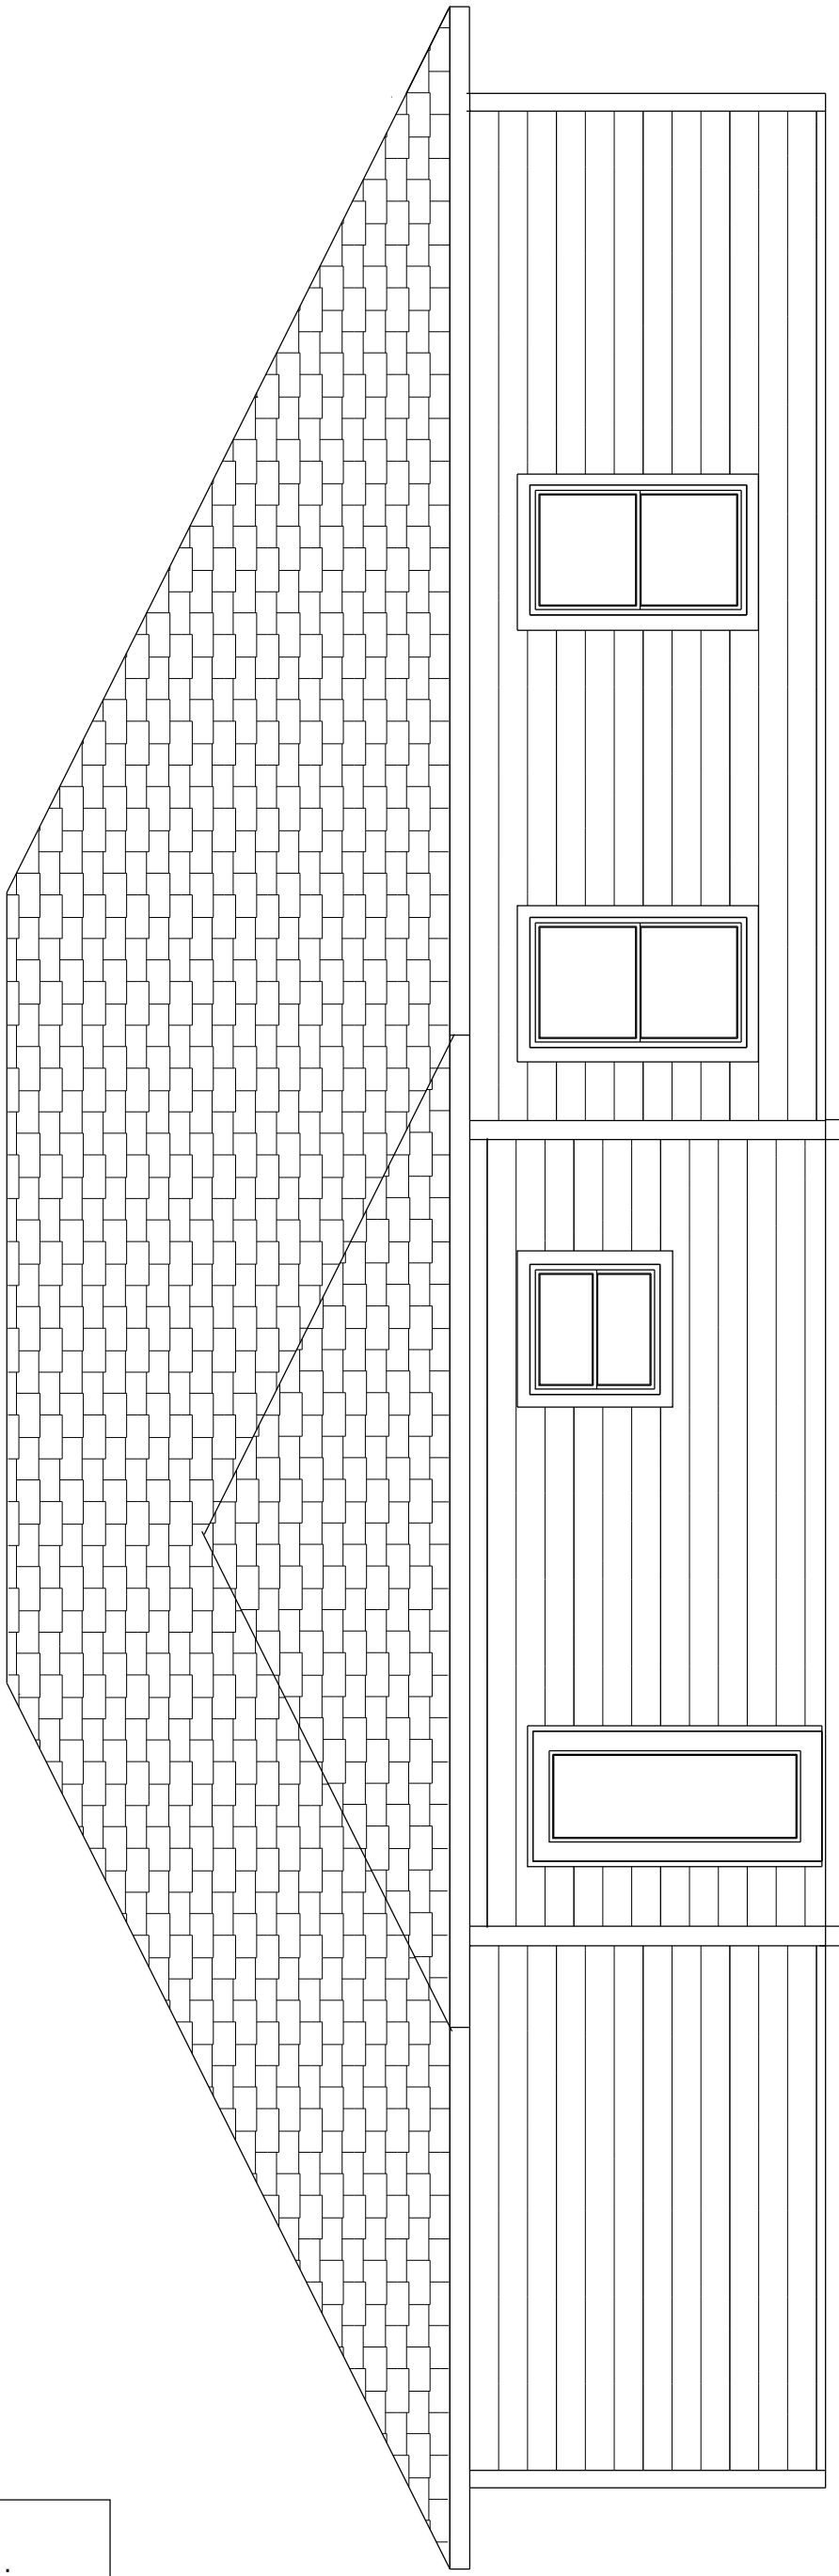

THIS ITEM HAS BEEN ELECTRONICALLY
SIGNED AND SEALED BY MICHAEL E.
DRISCOLL, P.E. USING A SHA AUTHENTICATION
CODE. PRINTED COPIES OF THIS DOCUMENT ARE
NOT CONSIDERED SIGNED AND SEALED AND
THE SHA AUTHENTICATION CODE MUST BE
VERIFIED ON ANY ELECTRONIC COPIES ON 7.6.26

Digitally
signed by
Michael E.
Driscoll PE
Date:
2026.07.06
09:58:26
-04'00'



VENTILATION

SQ.FT. OF NEW CEILING 2351/300 = 7.83 SQ.FT
NET FREE AREA / 2 = 3.92 SQ.FT. VENT SYSTEM
REQUIRED
EQUALS 565 SQ. IN.
6 OFF RIDGE VENTS = 660 SQ. IN.
TOTAL TO BE INSTALLED 660 SQ. IN.
SOFT VENT SYSTEM 3.92 SQ.FT.
DIVIDED BY 0.03226 S.F. PER SQ.FT.
OF SOFT
EQUALS S.F. OF SOFT PANEL PER SYSTEM 123 SQ.FT.
DIVIDED BY 1.5 = 82 L.F. OF VENTED SOFT
BUILDING HAS 100+ OF SOFT AVAILABLE