



Application For Construction Permit Onsite Sewage Treatment and Disposal System (OSTDS)

Application for:

- ☐ New System ☒ Existing System ☐ Temporary
☐ Repair ☐ Abandonment ☒ Other

Permit No. 26-2635
Date Paid: 8/10/26
Fee Paid: 68.00
Receipt #: 2314188

Subtype:

- ☐ Aerobic Treatment Unit ☐ Holding Tank ☒ Other (describe): detached garage
☐ Non-innovative Performance-based treatment system (PBTS) ☐ Innovative PBTS ☐ Innovative, Non PBTS

Does the system include nitrogen treatment?

- ☐ Enhanced Nutrient-Reducing OSTDS ☐ In-ground Nitrogen Reducing Biofilter

Applicant: Arturo Miranda

Email: cubriche01@gmail.com

Agent: Arturo Miranda

Telephone: 305-767-6489

Mailing Address: 166 SW Dragonfly CT Lake City FL 32024

To be completed by applicant or applicant's authorized agent. Systems must be constructed by a person licensed pursuant 489.105(3)(m) or 489.552, Florida Statutes. It's the applicant's responsibility to provide documentation of the date the lot was first recorded in its present form or platted (MM/DD/YY) if requesting consideration of statutory grandfather provisions.

Property Information

Lot: 9 Block: _____ Subdivision: Cypress Lake Date Lot Recorded: _____

Property Id #: 33-35-16-0100 Zoning: 2100 I/M Or Equivalent: ☐ Yes ☐ No Property Size: 0.964 Acres

Water Supply: Private ☒ Public Not Limited Use ☐ <=2000gpd ☐ >2000gpd Limited Use Public ☐ <=2000gpd ☐ >2000gpd

Is Sewer Available As Per 381.0065, F.S.? ☐ Yes ☒ No

Property Address: 166 SW Dragonfly CT Lake City, FL 32024

Directions To Property: 166 SW Dragonfly CT Lake City, FL 32024

Building Information

☒ Residential ☐ Commercial


Unit No.	Type of Establishment	No. of Occupants	No. of Bedrooms	Building Area Sqft	Commercial/Institutional System Design Table I, Chapter 62-6, FAC
1	<u>Single Family Home</u>	<u>5</u>	<u>4</u>	<u>2376</u>	<u>existing</u>
2					
3	<u>Garage</u>	<u>0</u>	<u>0</u>	<u>1120</u>	<u>proposed</u>
4					

☐ Floor/Equipment Drains ☒ Other (Specify) N/A

SIGNATURE: _____ DATE: 8/10/26

26-0635

ONE STORY
BRICK & STUCCO
RESIDENCE

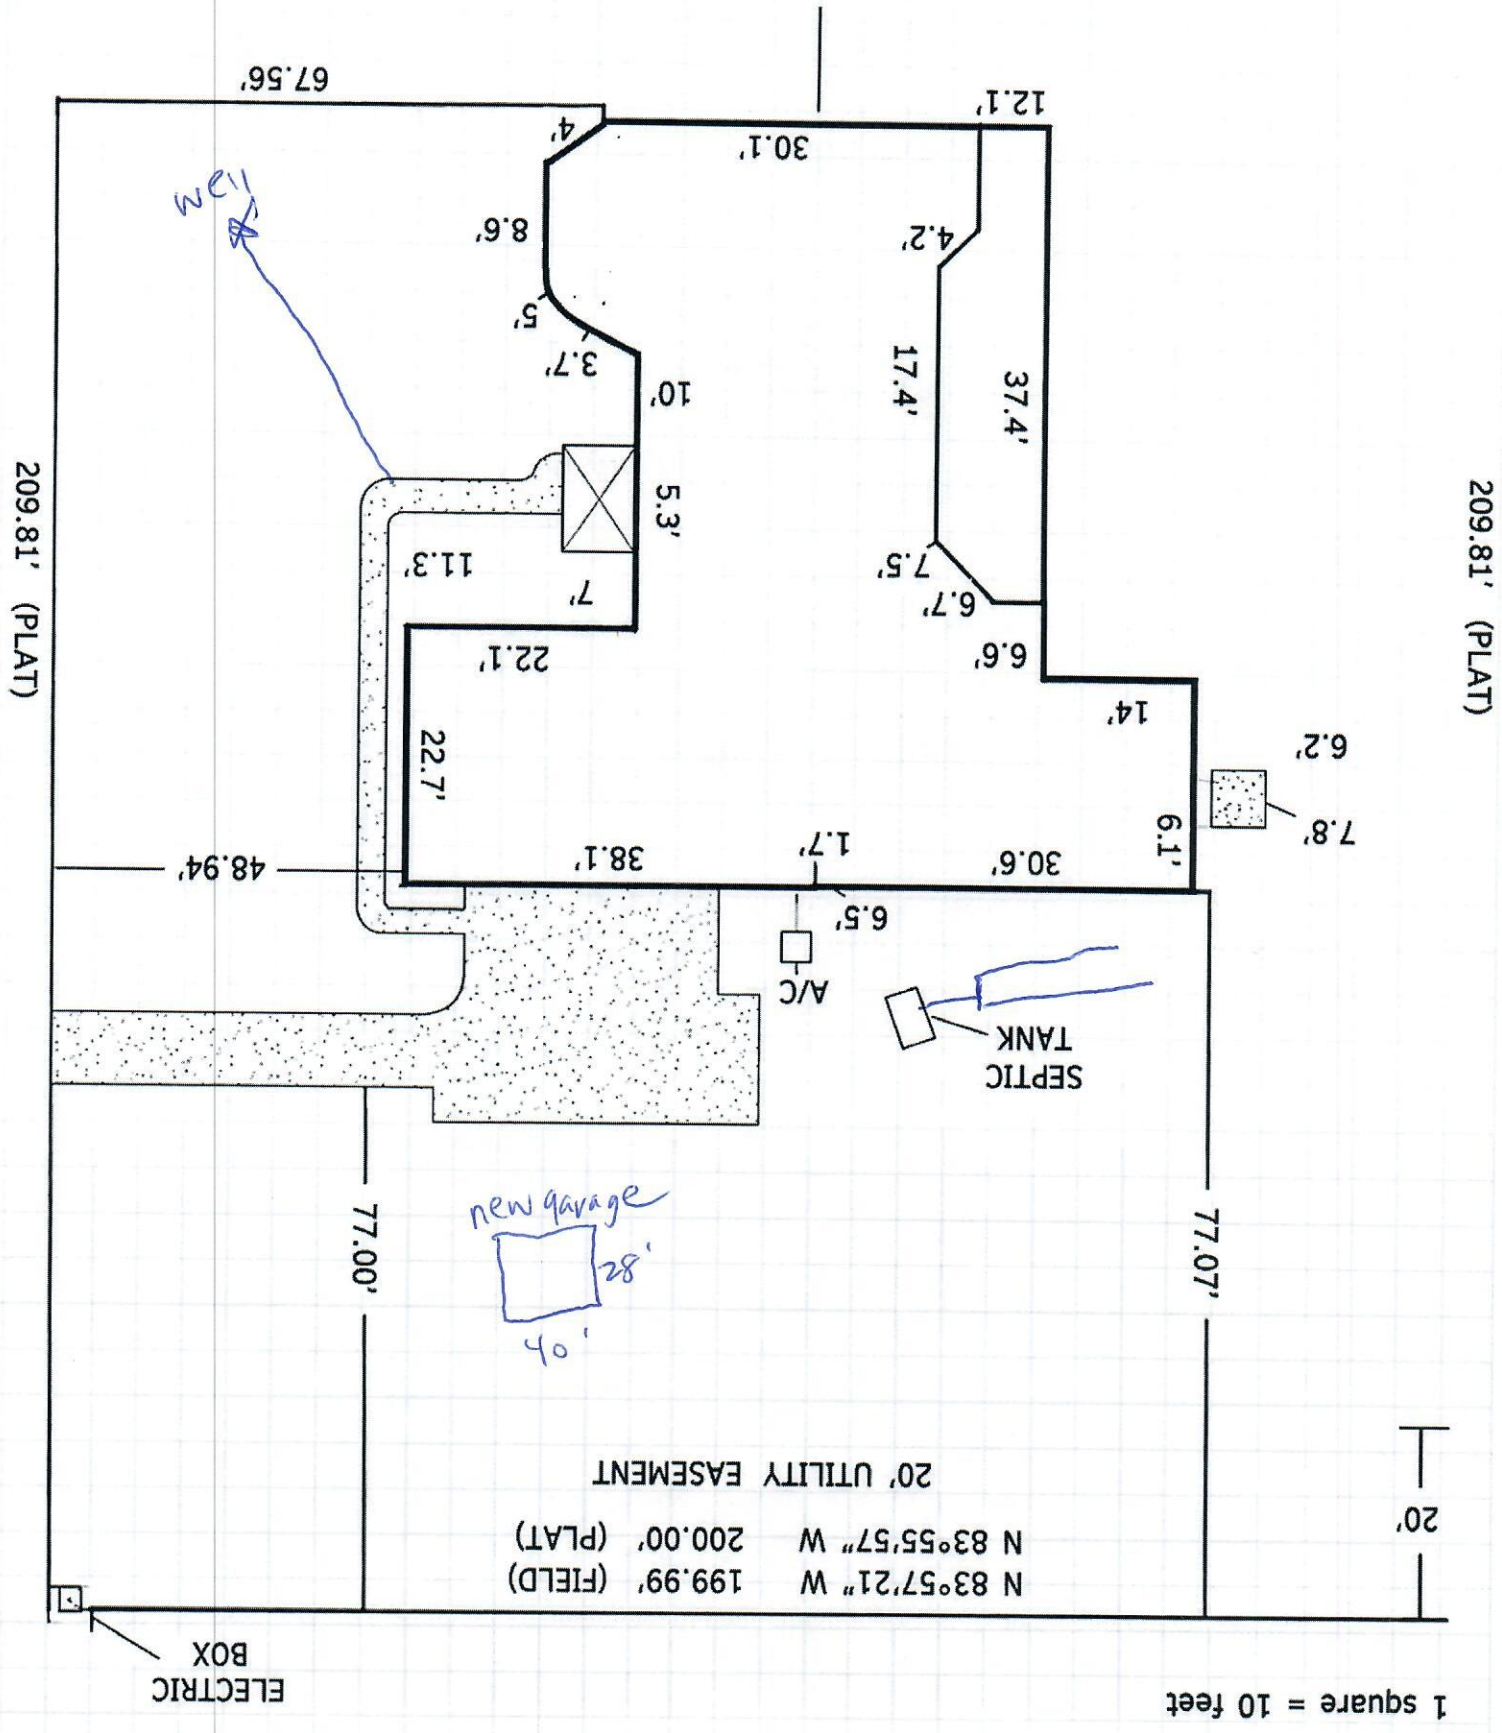

ELECTRIC
BOX

20' UTILITY EASEMENT

N 83°57'21" W 199.99' (FIELD)
N 83°55'57" W 200.00' (PLAT)

new garage
28'
40'

SEPTIC
TANK

A/C

1 square = 10 feet