

This Warranty Deed Made the 18th day of November A. D. 1967 by
O. V. WITT, an unmarried person,
hereinafter called the grantor, to
ERNEST P. CREEL and KATHERINE R. CREEL, his wife,
whose postoffice address is 9609 Evans Road, Jacksonville, Florida 32208
hereinafter called the grantee:

BOOK 229 PAGE 262
OFFICIAL RECORDS

(Wherever used herein the terms "grantor" and "grantee" include all the parties to this instrument and the heirs, legal representatives and assigns of individuals, and the successors and assigns of corporations)

Witnesseth: That the grantor, for and in consideration of the sum of \$10.00 and other valuable considerations, receipt whereof is hereby acknowledged, hereby grants, bargains, sells, aliens, remises, releases, conveys and confirms unto the grantee, all of that certain land situate in Columbia County, Florida, viz:

East Half of Northeast Quarter of Southwest Quarter
(E $\frac{1}{2}$ of NE $\frac{1}{4}$ of SW $\frac{1}{4}$) of Section Twenty-six (26), Township
Five (5) South, Range Seventeen (17) East, containing
Twenty (20) acres, more or less.

COLUMBIA
COUNTY



Together with all the tenements, hereditaments and appurtenances thereto belonging or in anywise appertaining.

To Have and to Hold, the same in fee simple forever.

And the grantor hereby covenants with said grantee that the grantor is lawfully seized of said land in fee simple; that the grantor has good right and lawful authority to sell and convey said land; that the grantor hereby fully warrants the title to said land and will defend the same against the lawful claims of all persons whomsoever; and that said land is free of all encumbrances, except taxes accruing subsequent to December 31, 1967.

In Witness Whereof, the said grantor has signed and sealed these presents the day and year first above written.

Signed, sealed and delivered in our presence:

Terrie M. Mix
Mary B. Childs
O. V. Witt
L.S.
L.S.
L.S.
L.S.

STATE OF FLORIDA
COUNTY OF COLUMBIA

I HEREBY CERTIFY that on this day, before me, an officer duly authorized in the State aforesaid and in the County aforesaid to take acknowledgments, personally appeared

O. V. WITT, an unmarried person,

to me known to be the person described in and who executed the foregoing instrument and he acknowledged before me that he executed the same.


WITNESS my hand and official seal in the County and State last aforesaid this 18th day of November, A. D. 1967.

Terrie M. Mix
Notary Public, State of Florida at Large
My commission expires:
Notary Public, State of Florida at Large
My Commission Expires Dec. 11, 1970
Bonded By American Fidelity & Surety Co.

SPACE BELOW FOR RECORDERS USE

FILE NO. 67-4723
RECORDED
BOOK 229 PAGE 262
1967 NOV-18 AM 10:27

CLERK OF CIRCUIT COURT
COLUMBIA COUNTY, FLORIDA

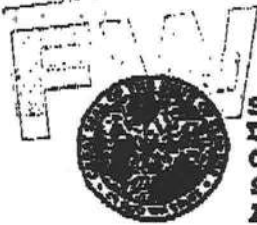STATE OF FLORIDA
DEPARTMENT OF HEALTH
ONSITE SEWAGE TREATMENT AND DISPOSAL
SYSTEM
APPLICATION FOR CONSTRUCTION PERMIT11-0333
1043285
PERMIT NO. 1043285
DATE PAID: 8/11/11
FEE PAID: 512.00
RECEIPT #: 1682779APPLICATION FOR:
☒ New System ☐ Existing System ☐ Holding Tank ☐ Innovative
☐ Repair ☐ Abandonment ☐ Temporary ☐

APPLICANT: Katherine R. Creel

AGENT: Robert W Ford Jr.

TELEPHONE: 755-6372

MAILING ADDRESS: 580 NW Guendon Rd LC Fla 32055

TO BE COMPLETED BY APPLICANT OR APPLICANT'S AUTHORIZED AGENT. SYSTEMS MUST BE CONSTRUCTED BY A PERSON LICENSED PURSUANT TO 489.105(3) (a) OR 489.562, FLORIDA STATUTES. IT IS THE APPLICANT'S RESPONSIBILITY TO PROVIDE DOCUMENTATION OF THE DATE THE LOT WAS CREATED OR PLATTED (MM/DD/YY) IF REQUESTING CONSIDERATION OF STATUTORY GRANDFATHER PROVISIONS.

PROPERTY INFORMATION

LOT: / BLOCK: / SUBDIVISION: meets & Bounds PLATTED: /

PROPERTY ID #: 26-55-17-09394-000 ZONING: In I/M OR EQUIVALENT: I Y / N

PROPERTY SIZE: 18.000 ACRES WATER SUPPLY: [X] PRIVATE PUBLIC [] 1-2000GPD [] 1-20000GPD

IS SEWER AVAILABLE AS PER 381.0065, YES? [X] NO? [] DISTANCE TO SEWER: NA FT

PROPERTY ADDRESS: 290 SE Ormond with Rd.

DIRECTIONS TO PROPERTY: Hwy 41 South to 349 FL Go to Ormond with turn Right 1st on Right

BUILDING INFORMATION

☒ RESIDENTIAL☐ COMMERCIAL

Unit No	Type of Establishment	No. of Bedrooms	Building Area Sqft	Commercial/Institutional System Design Table 1, Chapter 64E-6, FAC
1	M/H	3	32744 1305	- Held for revisions 8/18/11
2				
3				- per 8/18/11
4				

☐ Floor/Equipment Drains ☐ Other (Specify) _____

SIGNATURE: Robert W Ford Jr.

DATE: 8/11/11



STATE OF FLORIDA
DEPARTMENT OF HEALTH


APPLICATION FOR ONSITE SEWAGE DISPOSAL SYSTEM CONSTRUCTION PERMIT

Permit Application Number

11-1333

PART II - SITE PLAN

Scale: Each block represents 5 feet and 1 inch = 50 feet.

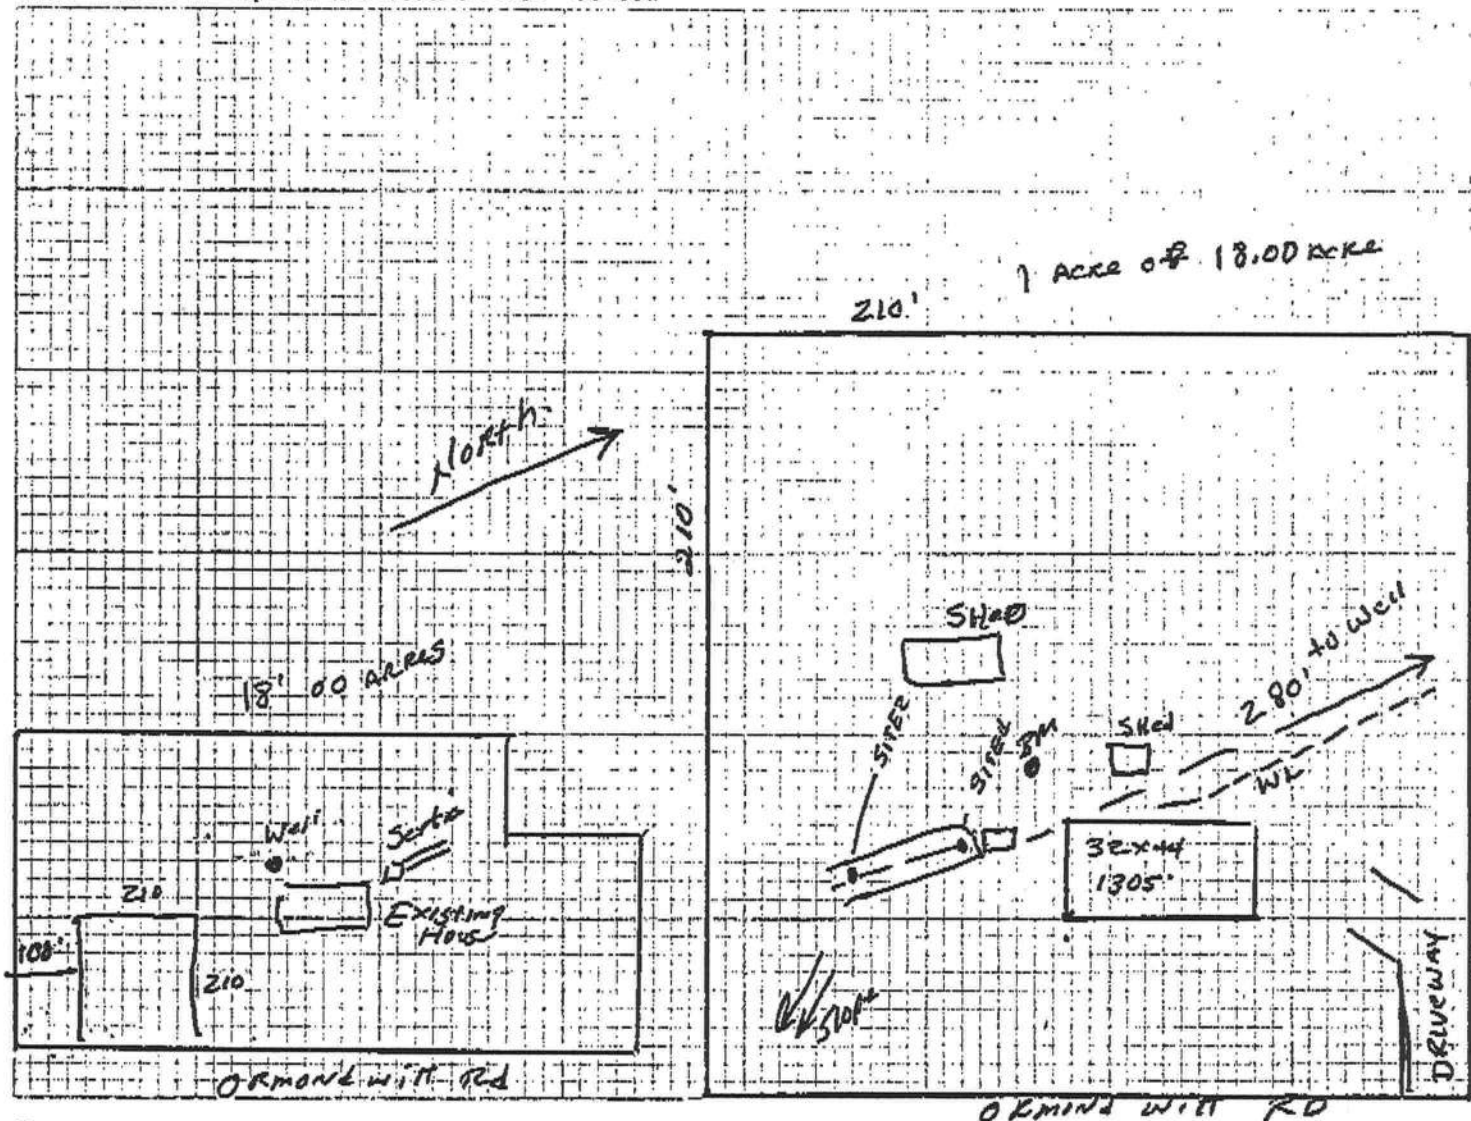

Notes:

KATHERINE R. CREEL

18.00 ACRES

26-55-17-09394-000

Site Plan submitted by:

Robert W. Joel

Signature

Agent

Title

Plan Approved ☒

Not Approved ☐

Date

By

County Health Department

ALL CHANGES MUST BE APPROVED BY THE COUNTY HEALTH DEPARTMENT

