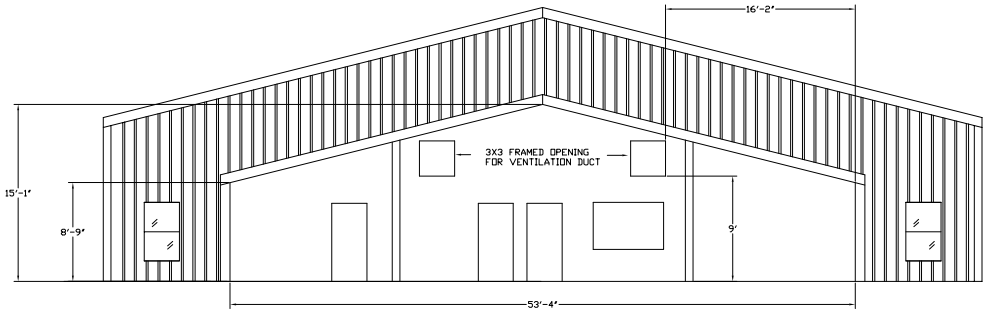

SECTION "A"

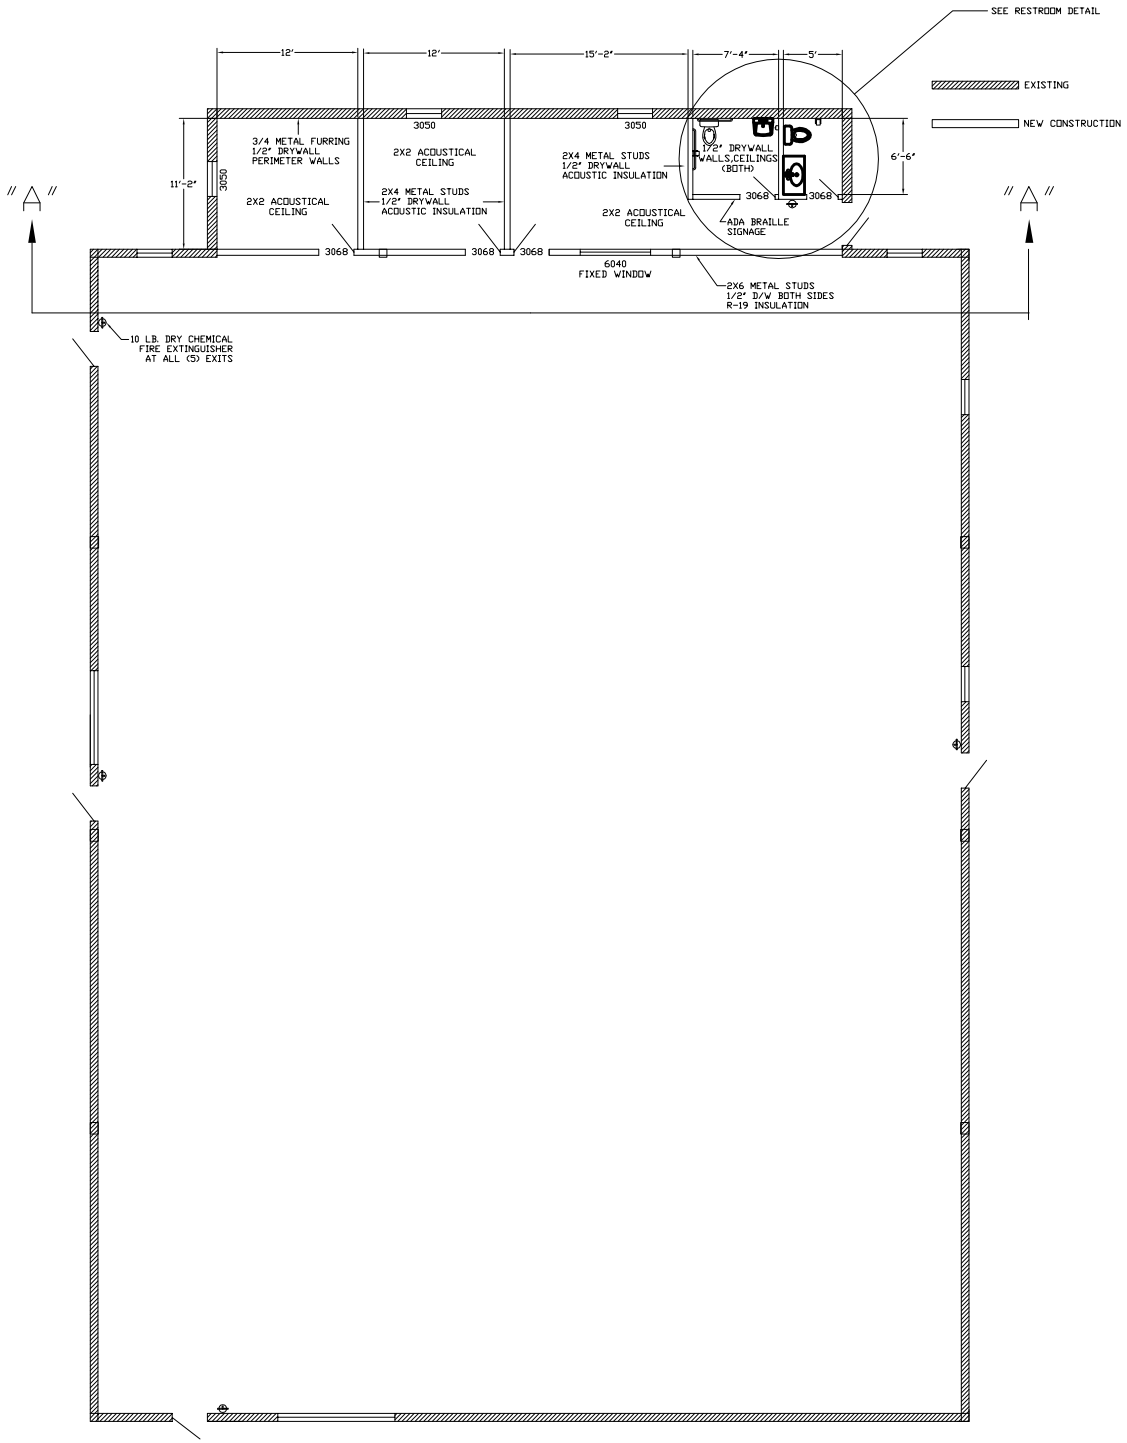

Columbia County Building Department
Plans Reviewed for Code Compliance
State of Florida

ARCHITECTURAL PLAN
TRAFCO LLC.
PERMIT APPLICATION
#67850