



STATE OF FLORIDA
DEPARTMENT OF ENVIRONMENTAL PROTECTION
ONSITE SEWAGE TREATMENT AND DISPOSAL
SYSTEM (OSTDS)

PERMIT NO. 26-0441
DATE PAID: 5-2-26
FEE PAID: 60.00
RECEIPT #: 2306855

APPLICATION FOR CONSTRUCTION PERMIT

APPLICATION FOR:

☐ New System ☒ Existing System ☐ Holding Tank ☐ Innovative
☐ Repair ☐ Abandonment ☐ Temporary ☐

APPLICANT: Jennifer Terrell EMAIL: cmc.bbbi@gmail.com

AGENT: Barbara Erzinger ABC 1251325 TELEPHONE: 904-361-8440

MAILING ADDRESS: 1355 Ripton Rd Jax FL 32200

TO BE COMPLETED BY APPLICANT OR APPLICANT'S AUTHORIZED AGENT. SYSTEMS MUST BE CONSTRUCTED BY A PERSON LICENSED PURSUANT TO 489.105(3)(m) OR 489.552, FLORIDA STATUTES. IT IS THE APPLICANT'S RESPONSIBILITY TO PROVIDE DOCUMENTATION OF THE DATE THE LOT WAS CREATED OR PLATTED (MM/DD/YY) IF REQUESTING CONSIDERATION OF STATUTORY GRANDFATHER PROVISIONS.

PROPERTY INFORMATION

OSTDS REMEDIATION PLAN? ☒ Y ☐ N

LOT: BLOCK: SUBDIVISION: PLATTED:

PROPERTY ID #: 10-35-16-02054-022 ZONING: I/M OR EQUIVALENT: ☒ Y ☐ N

PROPERTY SIZE: 3.27 ACRES WATER SUPPLY: ☒ PRIVATE PUBLIC ☐ ≤ 2000 GPD ☐ > 2000 GPD

IS SEWER AVAILABLE AS PER 381.0065, FS? ☒ Y ☐ N DISTANCE TO SEWER: FT

PROPERTY ADDRESS: 723 NW Pillsbury Dr Lake city 32055

DIRECTIONS TO PROPERTY: NE Cathaen ave T/R on US 41 MAIN Blvd
take the 2nd Ex on NW Bascom Norris Dr T/R
on NW Lake Jeffery Rd T/R on Brooke Terrace T/R on
Pillsbury Dest. on Left

BUILDING INFORMATION

☒ RESIDENTIAL

☐ COMMERCIAL

Unit No. Type of Establishment No. of Bedrooms Building Area Sqft Commercial/Institutional System Design Table I, Chapter 62-6, FAC

1 new mobile home 3 1280

2

3 old mobile home 3 1456

4

☐ Floor/Equipment Drains ☐ Other (Specify)

SIGNATURE: Barbara Erzinger DATE: 5-19-26

DEP 4015, 06-21-2022 (Obsoletes previous editions which may not be used)

Incorporated 62-6.004, FAC

STATE OF FLORIDA
DEPARTMENT OF ENVIRONMENTAL PROTECTION
APPLICATION FOR CONSTRUCTION PERMIT

Permit Application Number

21e-8441

PART II - SITEPLAN

Scale: Each block represents 10 feet and 1 inch = 40 feet.

Please see Attached

Notes:

Site Plan submitted by:

Barbara E. Egan, Bobbi

Plan Approved

By

Not Approved

Columbia

Date 5-19-26

County Health Department

5/22/26


ALL CHANGES MUST BE APPROVED BY THE COUNTY HEALTH DEPARTMENT

DEP 4815, 06-21-2022 (Obsoletes previous editions which may not be used)

Incorporated: 62-6.006 F.A.C.

BEG NW COR OF E1/2 OF SW1/4, RUN E 342.61 FT, S 545.13 FT, NW 347.53 FT, N 328.53 FT TO NW'LY ALONG CURVE 77.75 FT TO POB EX RD R/W. 549-298, 880-1169, 880-827, WD 1551-2183,

26-0441

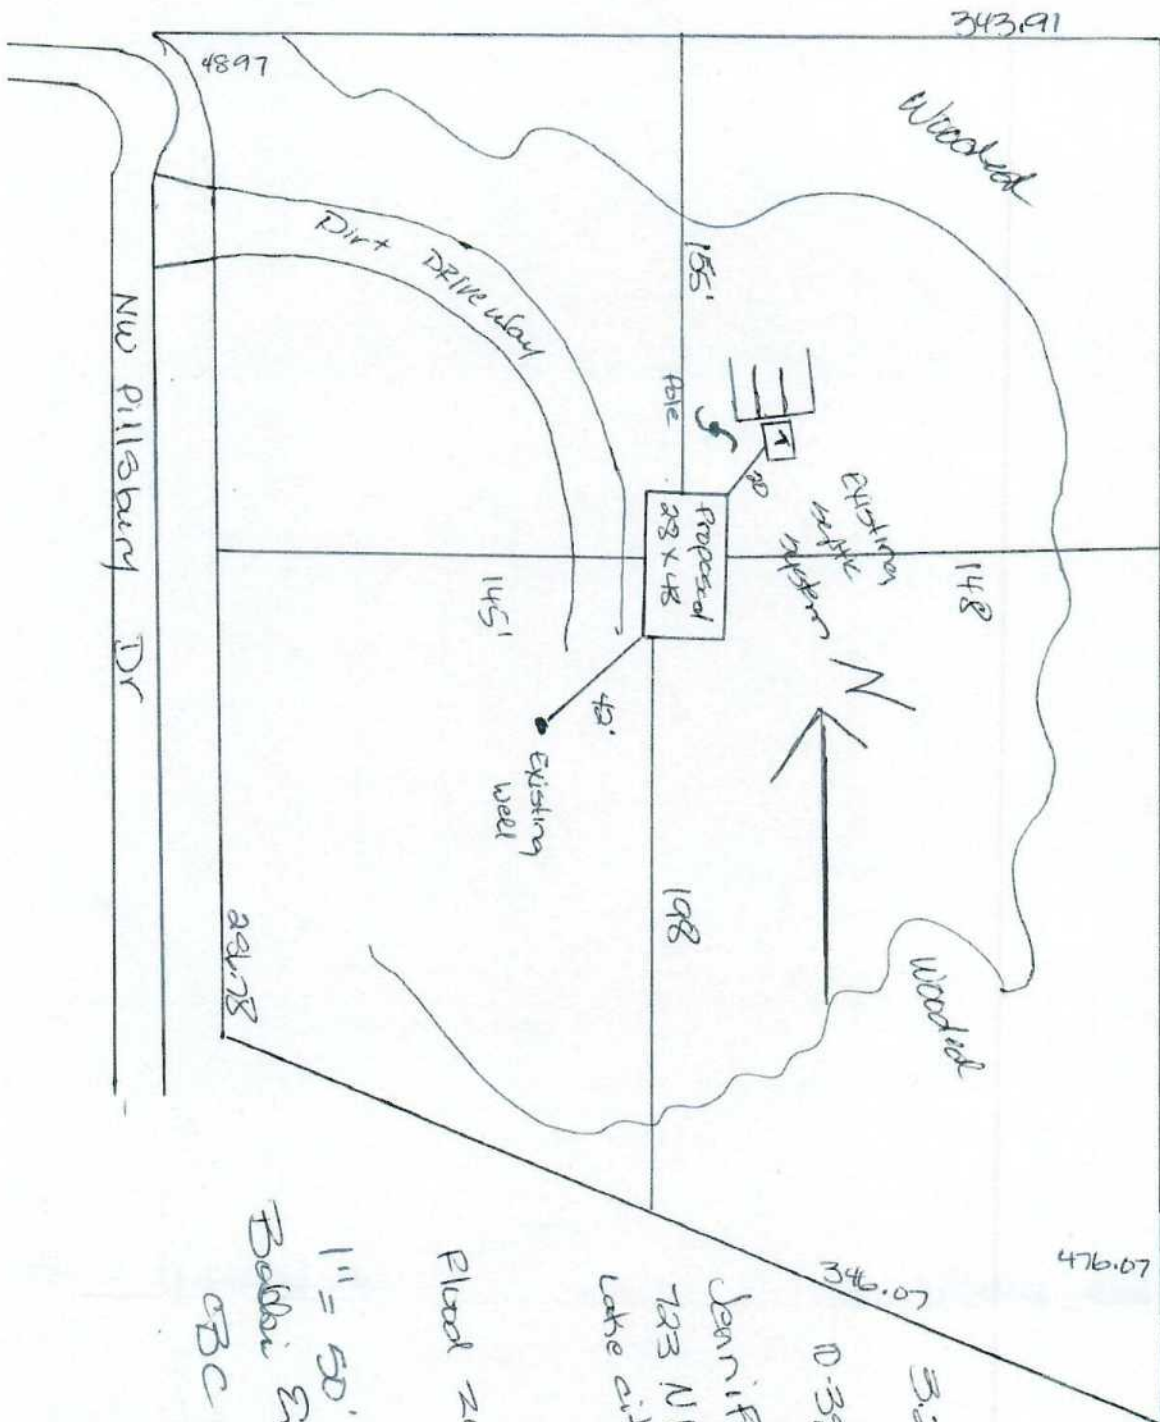

1" = 50'
Bobbie Engh
CBC 1251325

Placed zone X

Jennifer Terrell
723 NW Pillsbury Dr
Lake City FL
32055

3.27 ac
D-35-16-0854-032