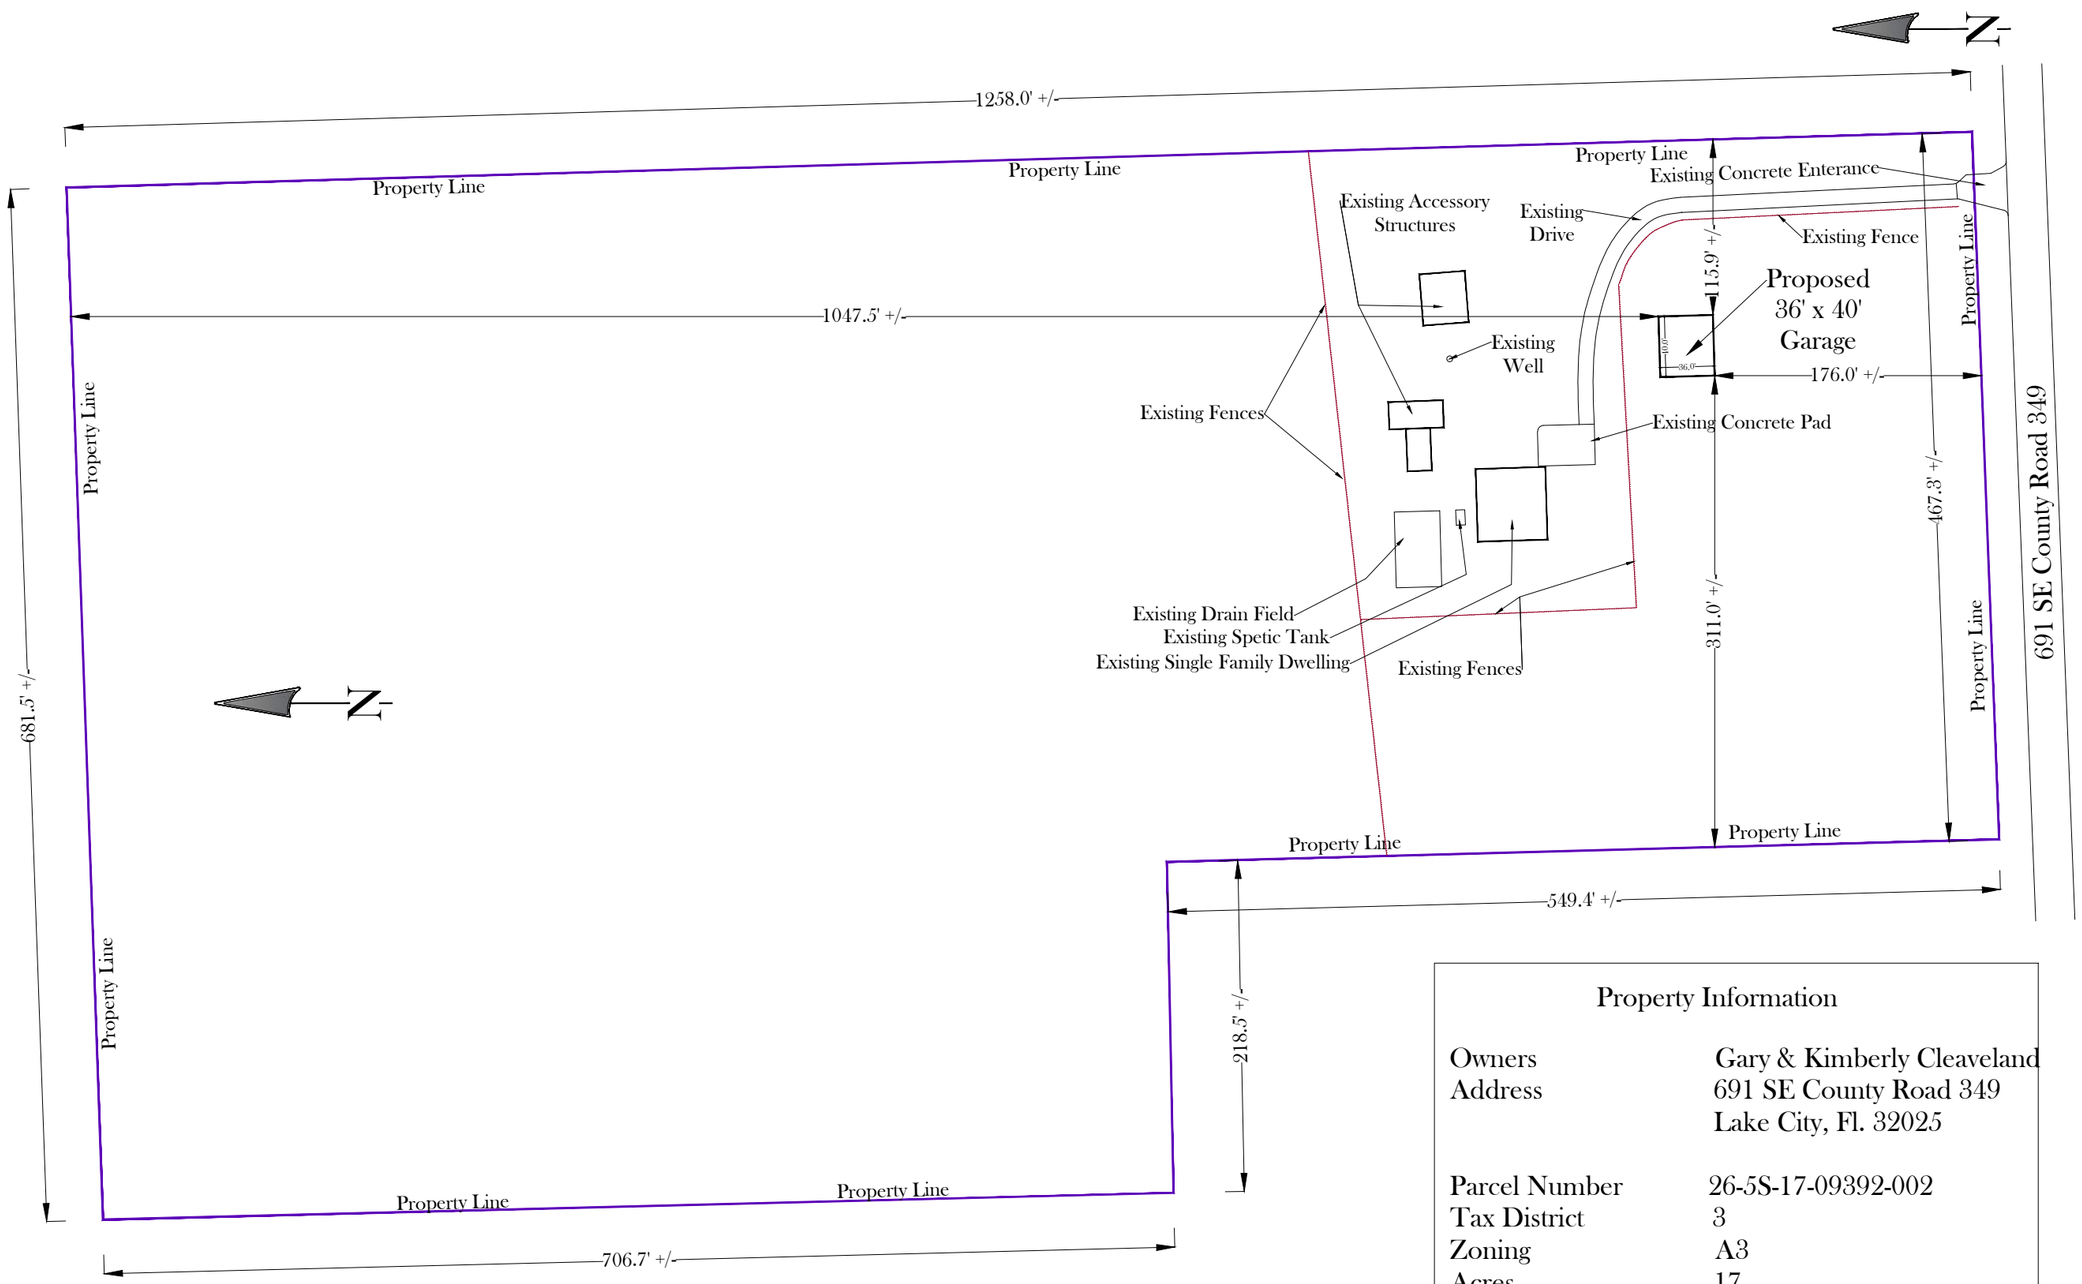

Property Information

Owners	Gary & Kimberly Cleaveland
Address	691 SE County Road 349 Lake City, Fl. 32025
Parcel Number	26-5S-17-09392-002
Tax District	3
Zoning	A3
Acres	17
Sec/Twp/Rge	26/5S/17

ANSI full bleed B (17.00 x 11.00 Inches)

Owners Name: Gary & Kinberly Cleaveland

Property Address: 691 SE County Road 349 Lake City, FL 32025

Page Description: Site Plan

Project Number: B131151081

Project Name: MBI - Cleaveland

Drawn By: Anderson

Orginal Date: 2/16/26

Current Date: 2/26/26

Scale: 1:100

Page: SB1 of SB1

Hastec

Conceptual Plans Only
Not by Licensed Professional