

550 124605746



STATE OF FLORIDA
DEPARTMENT OF ENVIRONMENTAL PROTECTION
ONSITE SEWAGE TREATMENT AND DISPOSAL
SYSTEM (OSTDS)

PERMIT NO. 26-1400
DATE PAID: 5/16/26
FEE PAID: 425.00
RECEIPT #: 2324262

APPLICATION FOR CONSTRUCTION PERMIT

APPLICATION FOR:

☒ New System ☐ Existing System ☐ Holding Tank ☐ Innovative
☐ Repair ☐ Abandonment ☐ Temporary ☐

APPLICANT: David Paonessa

EMAIL: NewsomeSeptic@gmail.com

AGENT: Newsome Well & Septic

TELEPHONE: 386-462-7745

MAILING ADDRESS: 12718 NW 77th St. Terrace, Alachua, FL 32015

TO BE COMPLETED BY APPLICANT OR APPLICANT'S AUTHORIZED AGENT. SYSTEMS MUST BE CONSTRUCTED BY A PERSON LICENSED PURSUANT TO 489.105 (3) (m) OR 489.552, FLORIDA STATUTES. IT IS THE APPLICANT'S RESPONSIBILITY TO PROVIDE DOCUMENTATION OF THE DATE THE LOT WAS CREATED OR PLATTED (MM/DD/YY) IF REQUESTING CONSIDERATION OF STATUTORY GRANDFATHER PROVISIONS.

PROPERTY INFORMATION

OSTDS REMEDIATION PLAN? ☐ Y ☒ N

LOT: _____ BLOCK: _____ SUBDIVISION: _____ PLATTED: _____

PROPERTY ID #: 04202-009 ZONING: R I/M OR EQUIVALENT: ☐ Y ☒ N

PROPERTY SIZE: 1.53 ACRES WATER SUPPLY: ☒ PRIVATE PUBLIC ☐ ≤ 2000 GPD ☐ > 2000 GPD

IS SEWER AVAILABLE AS PER 381.0065, FS? ☐ Y ☒ N DISTANCE TO SEWER: _____ FT

PROPERTY ADDRESS: 179 SW Barber Glen, Ft. White, FL 32038

DIRECTIONS TO PROPERTY: Hwy 27 from Ft White will turn on the right on SW Bellows way then left on Barber Glen.

BUILDING INFORMATION

☒ RESIDENTIAL ☐ COMMERCIAL

Unit No.	Type of Establishment	No. of Bedrooms	Building Area Sqft	Commercial/Institutional System Design Table I, Chapter 62-6, FAC
1	<u>Single Family</u>	<u>2</u>	<u>360</u>	<u>12x30</u>
2	<u>RV</u>	<u>1</u>	<u>256</u>	<u>SLEEPS 3 david m. paonessa</u>
3				<u>5/4/26</u>
4				

☐ Floor/Equipment Drains ☐ Other (Specify) _____


SIGNATURE: [Signature] DATE: 4/14/26

STATE OF FLORIDA
DEPARTMENT OF HEALTH
APPLICATION FOR CONSTRUCTION PERMIT

Permit Application Number 26-0411

----- PART II - SITEPLAN -----

Scale: Each block represents 10 feet and 1 inch = 40 feet.

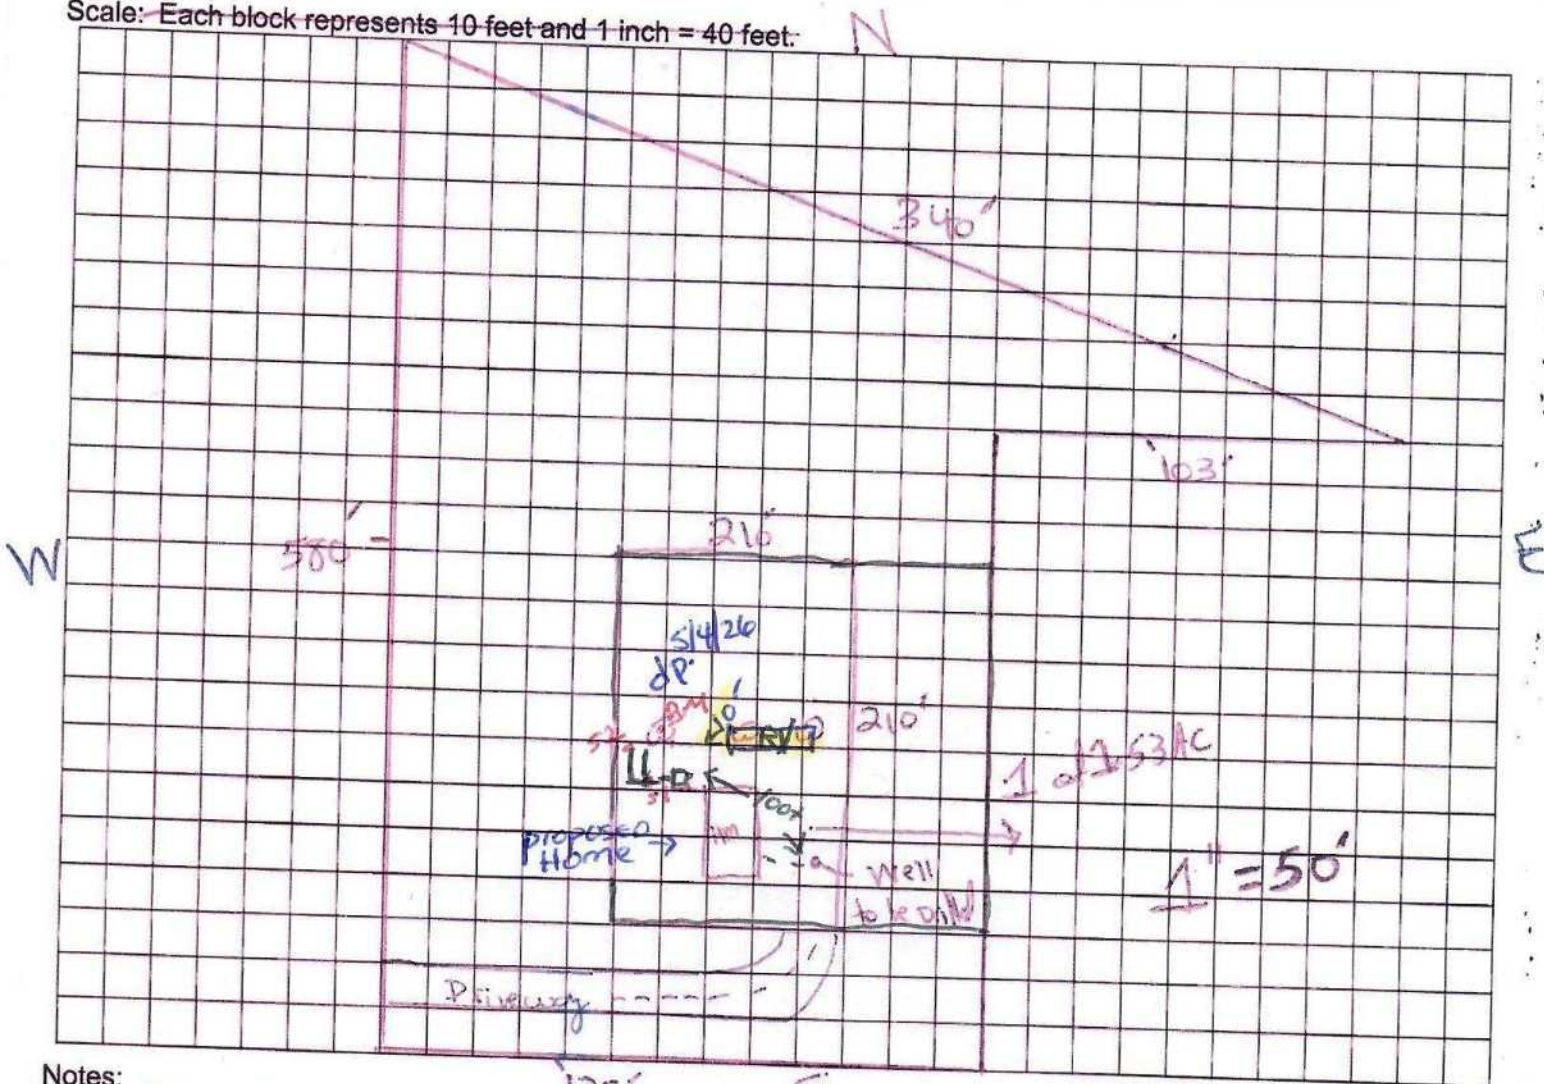

Notes: Shed converted into mini House.

Site Plan submitted by: Myk Meyer

Plan Approved ☒

Not Approved ☐

By: [Signature]

Columbia

Date 5/7/26

County Health Department

ALL CHANGES MUST BE APPROVED BY THE COUNTY HEALTH DEPARTMENT