





PROPOSED SITE PLAN



SITE PLAN CHECKLIST:

- ☒ 1) Property Dimensions
- ☐ 2) Footprint of proposed and existing structures (including decks, label these with existing addresses)
- ☐ 3) Distance from structures to all property lines
- ☐ 4) Location and size of easements
- ☐ 5) Driveway path and distance from any waters; sink holes; wetlands; and etc.
- ☐ 6) Location and distance from any waters; sink holes; wetlands; and etc.
- ☒ 7) Show slopes and/or drainage paths
- ☒ 8) Arrow showing North direction

SITE PLAN EXAMPLE

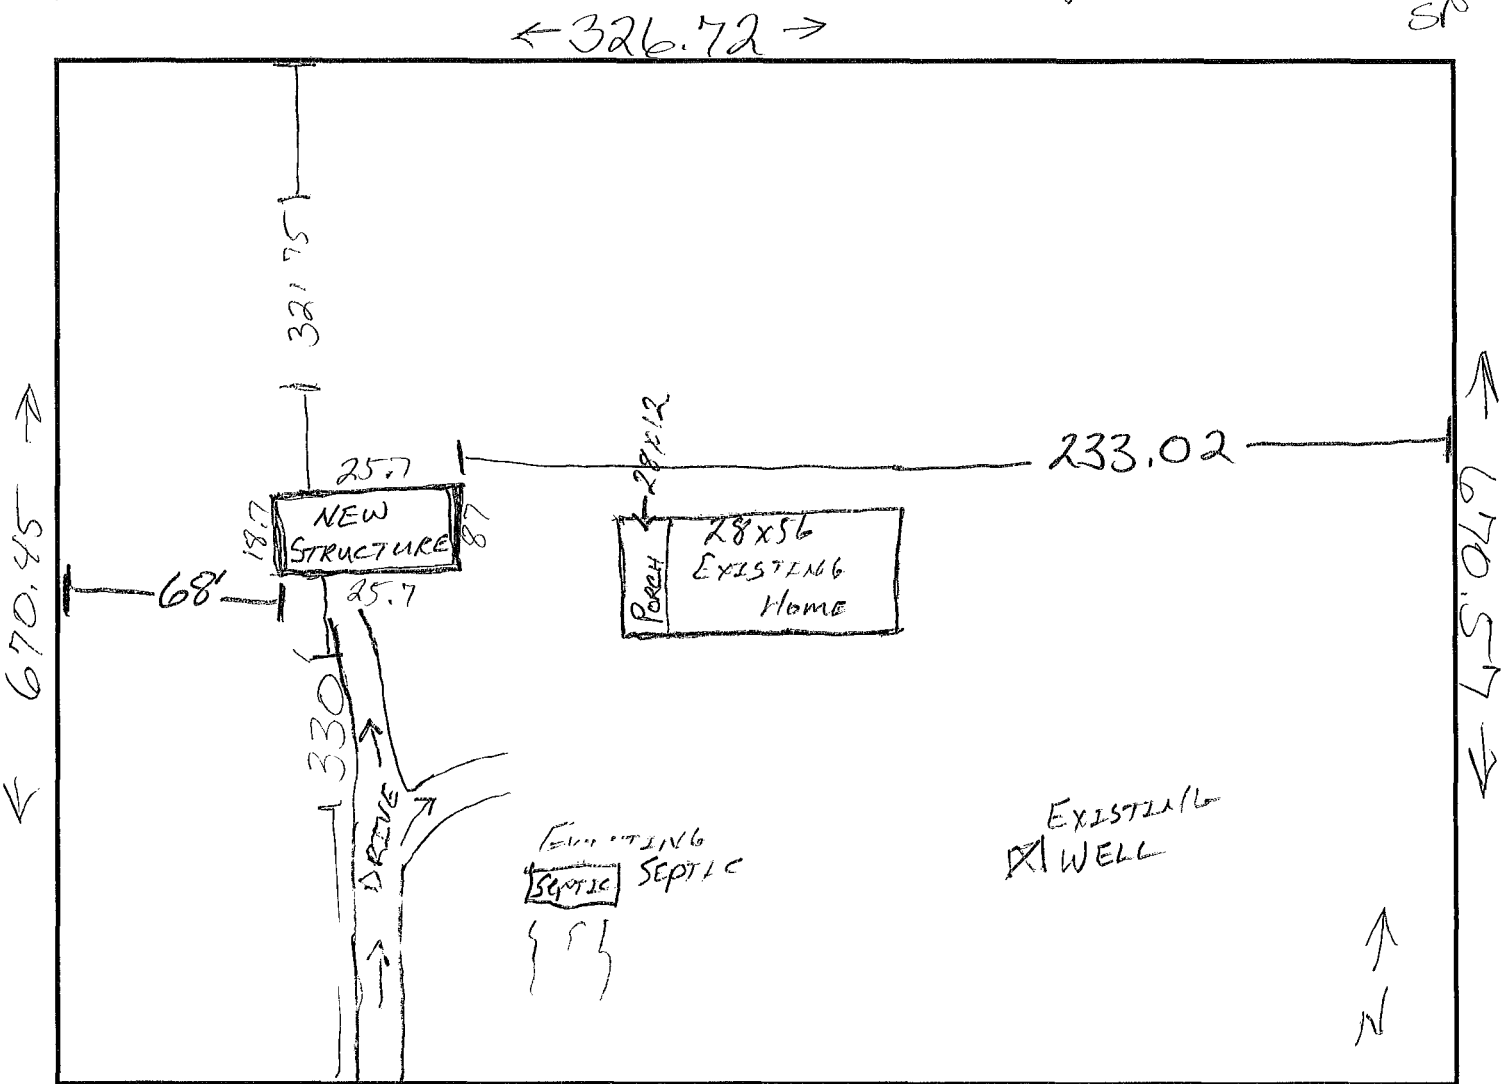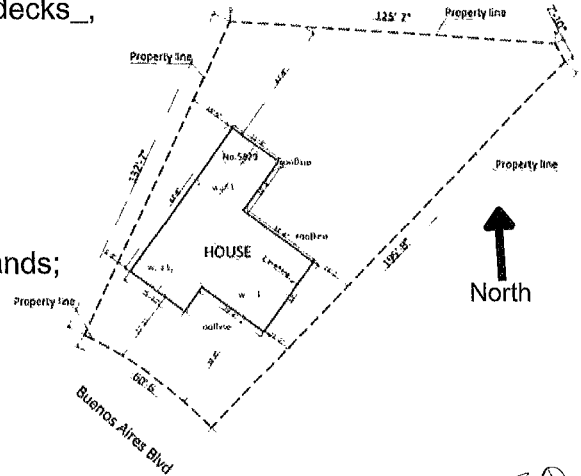

Published 10/2025

241
SW. ← 326.72 →
Summerhill GLEA'