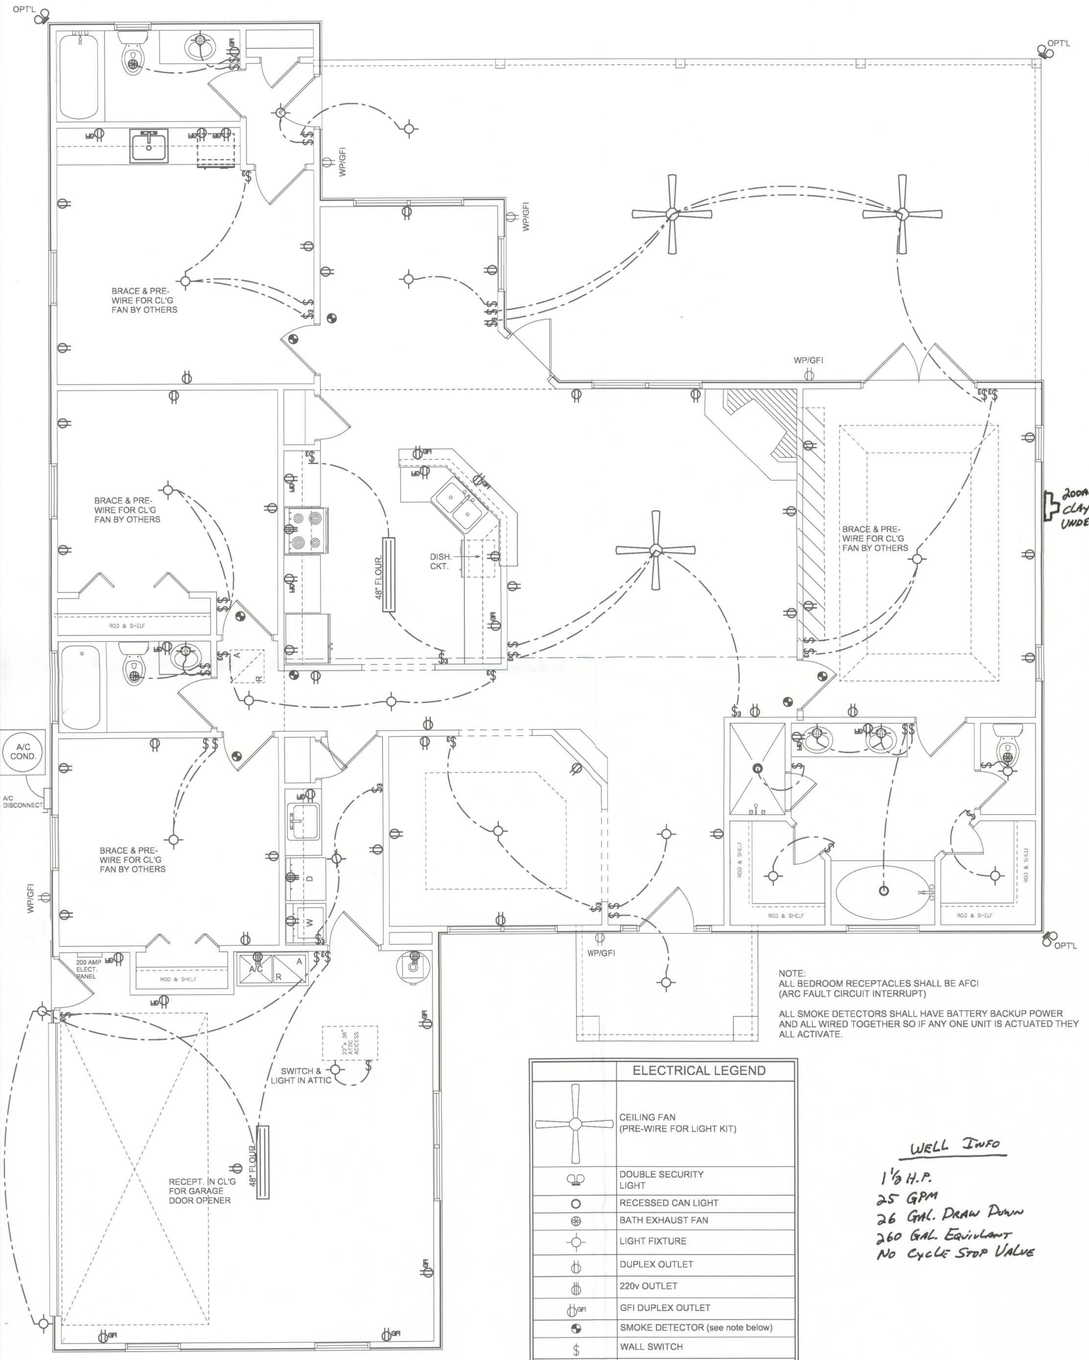

NOTE:
ALL BEDROOM RECEPTACLES SHALL BE AFCI (ARC FAULT CIRCUIT INTERRUPT)

ALL SMOKE DETECTORS SHALL HAVE BATTERY BACKUP POWER AND ALL WIRED TOGETHER SO IF ANY ONE UNIT IS ACTUATED THEY ALL ACTIVATE.

ELECTRICAL LEGEND	
	CEILING FAN (PRE-WIRE FOR LIGHT KIT)
	DOUBLE SECURITY LIGHT
	RECESSED CAN LIGHT
	BATH EXHAUST FAN
	LIGHT FIXTURE
	DUPLEX OUTLET
	220v OUTLET
	GFI DUPLEX OUTLET
	SMOKE DETECTOR (see note below)
$	WALL SWITCH
$3	3 WAY WALL SWITCH
WP/GFI	WATER PROOF GFI OUTLET
48" FLOUR.	2 OR 4 TUB FLUORESCENT FIXTURE

WELL INFO
1½ H.P.
25 GPM
26 GAL. DRAW DOWN
260 GAL. EQUIVALENT
NO CYCLE STOP VALVE

ELECTRICAL PLAN
SCALE: 1/4" = 1'-0"

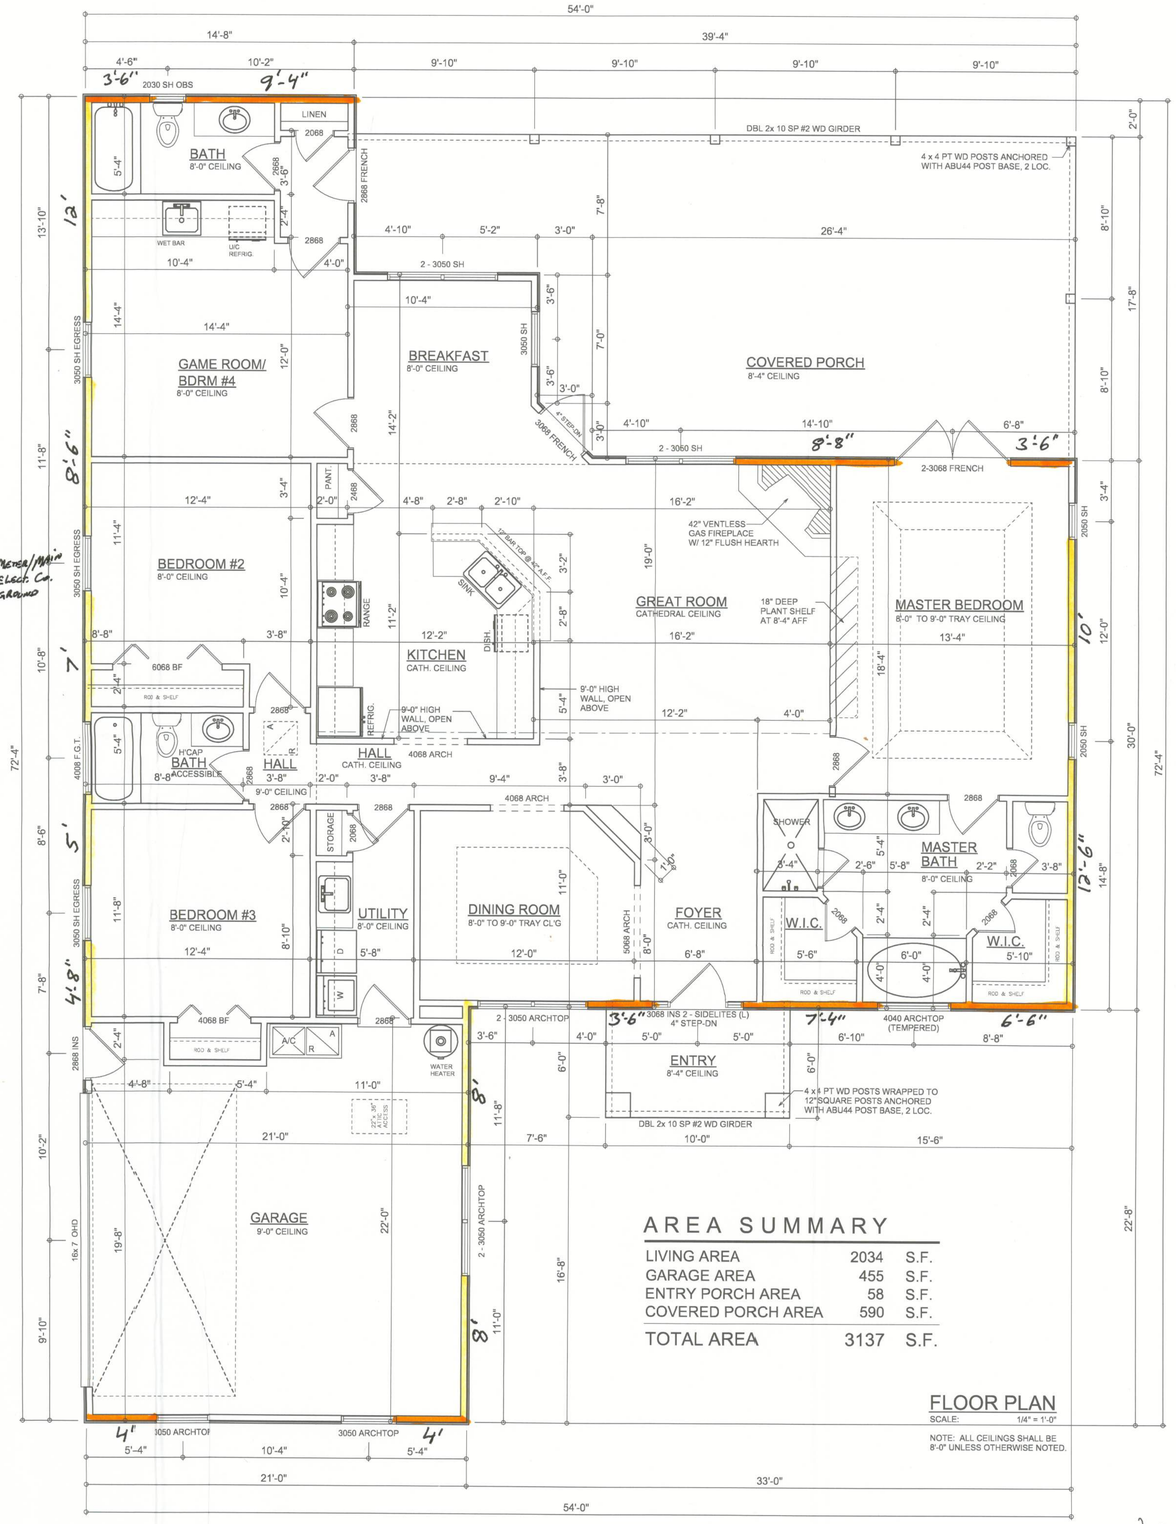

NOTE: ALL CEILINGS SHALL BE 8'-0" UNLESS OTHERWISE NOTED.

AREA SUMMARY

LIVING AREA	2034	S.F.
GARAGE AREA	455	S.F.
ENTRY PORCH AREA	58	S.F.
COVERED PORCH AREA	590	S.F.
TOTAL AREA	3137	S.F.

FLOOR PLAN
SCALE: 1/4" = 1'-0"

REVISIONS
May 04, 2010

SOFTPLAN ARCHITECTURAL DESIGN SOFTWARE

ELECTRICAL PLAN SCALE: 1/4" = 1'-0"
FLOOR PLAN SCALE: 1/4" = 1'-0"

LDM CONSTRUCTION
GRAND HEATHER - LEFT-HAND
PROJECT ADDRESS: HWY 441, COLUMBIA COUNTY FLORIDA

©WILLIAM MYERS DESIGN INC.
P.O. BOX 1513
LAKE CITY, FL 32056
(386) 758-8406
will@willmyers.net

JOB NUMBER
100501

SHEET NUMBER
A.3
OF 3 SHEETS