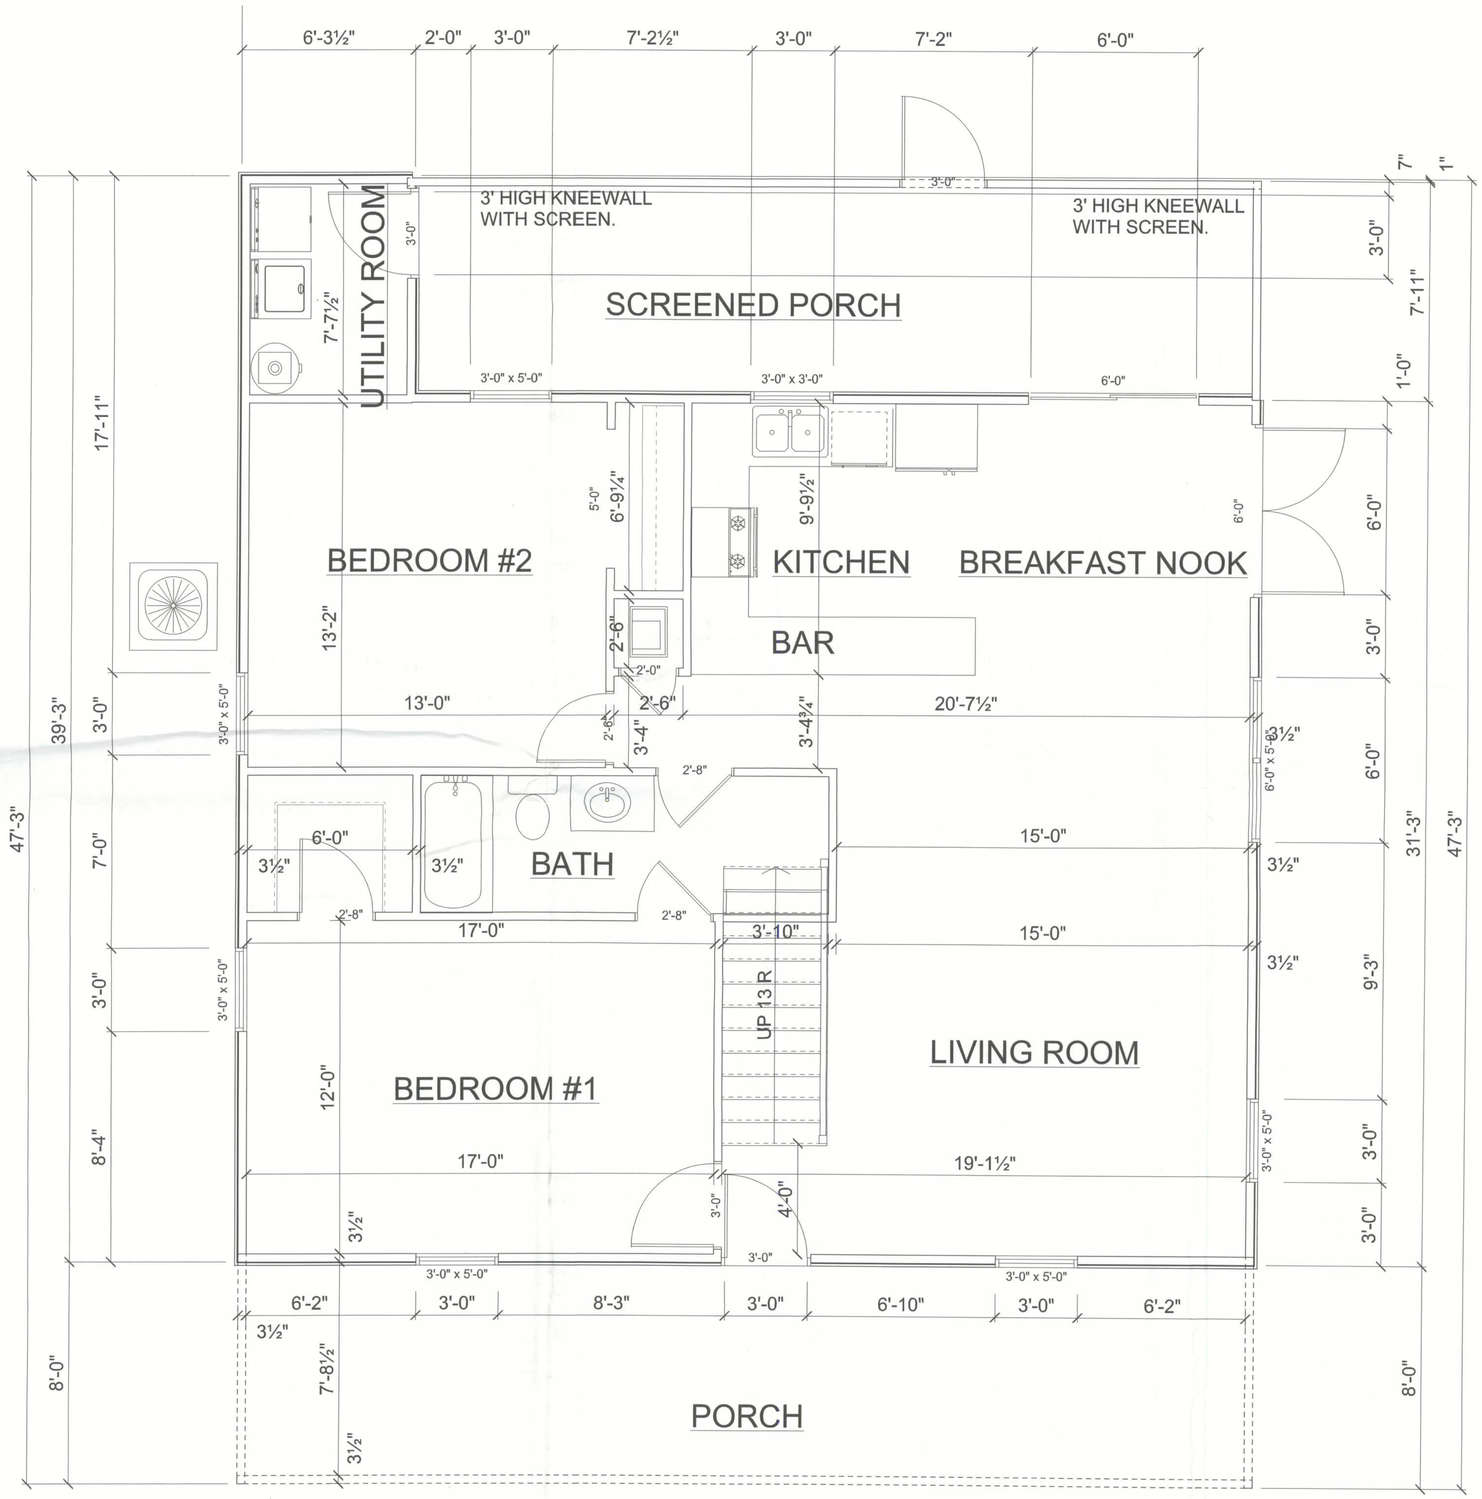

1ST FLOOR PLAN

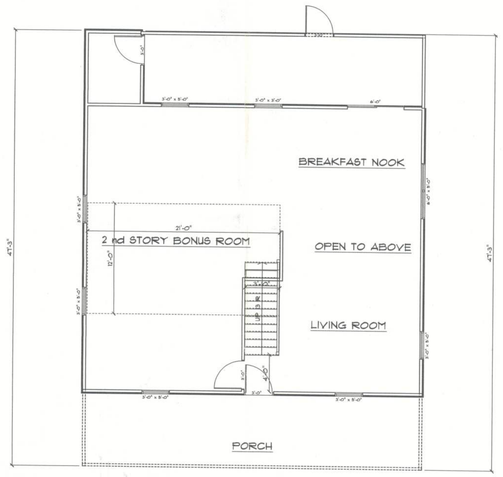

2ND FLOOR LAYOUT

AREA SUMMURY

1st STORY LIVING	SQ, FT,	1230
FRONT PORCH	SQ, FT,	290
SCREENEDBACK PORCH	SQ.FT.	235
2nd STORY BONUS ROOM	SQ. FT.	252
TOTAL SQ. FT.		2007

COLUMBIA COUNTY BUILDING DEPARTMENT Received for FILE COPY Code Compliance PLANS EXAMINER

REVISIONS

SOFTPLAN ARCHITECTURAL DESIGN SOFTWARE

HOME TOWN HOMES, Inc.

MR & MRS MCALL RIVER CABIN

ADDRESS:

County, Florida

PRINTED DATE: January 20, 2012

DRAWN BY: JOHN BENZ

CHECKED BY: JOHN BENZ

DESIGNED BY:

MR. MCALL

FINALS DATE:

JOB NUMBER:

DRAWING NUMBER

A1 FLOOR PLAN

27789