KD PERMITTING@OUTLOOK.COM

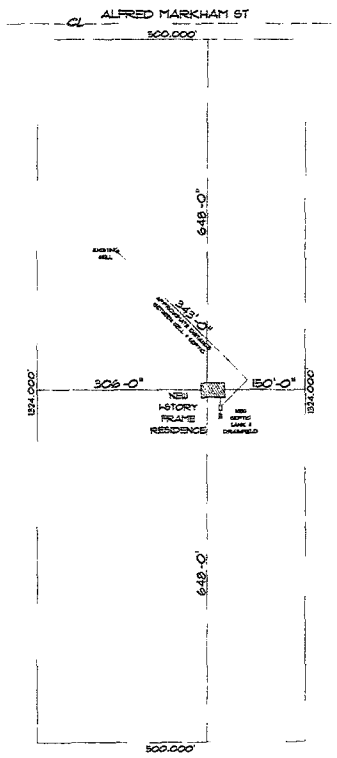

• SITE PLAN •

SCALE 1" = 100'-0"

NEW RESIDENCE FOR MIKE MATHIS

PRINTED DATE: Wednesday, September 5, 2018

DRAWN BY: Travis and Kim

CHECKED BY:

PERMIT DATE:

JOB NUMBER:

DRAWING NUMBER: A-1

OF 8 SHEETS