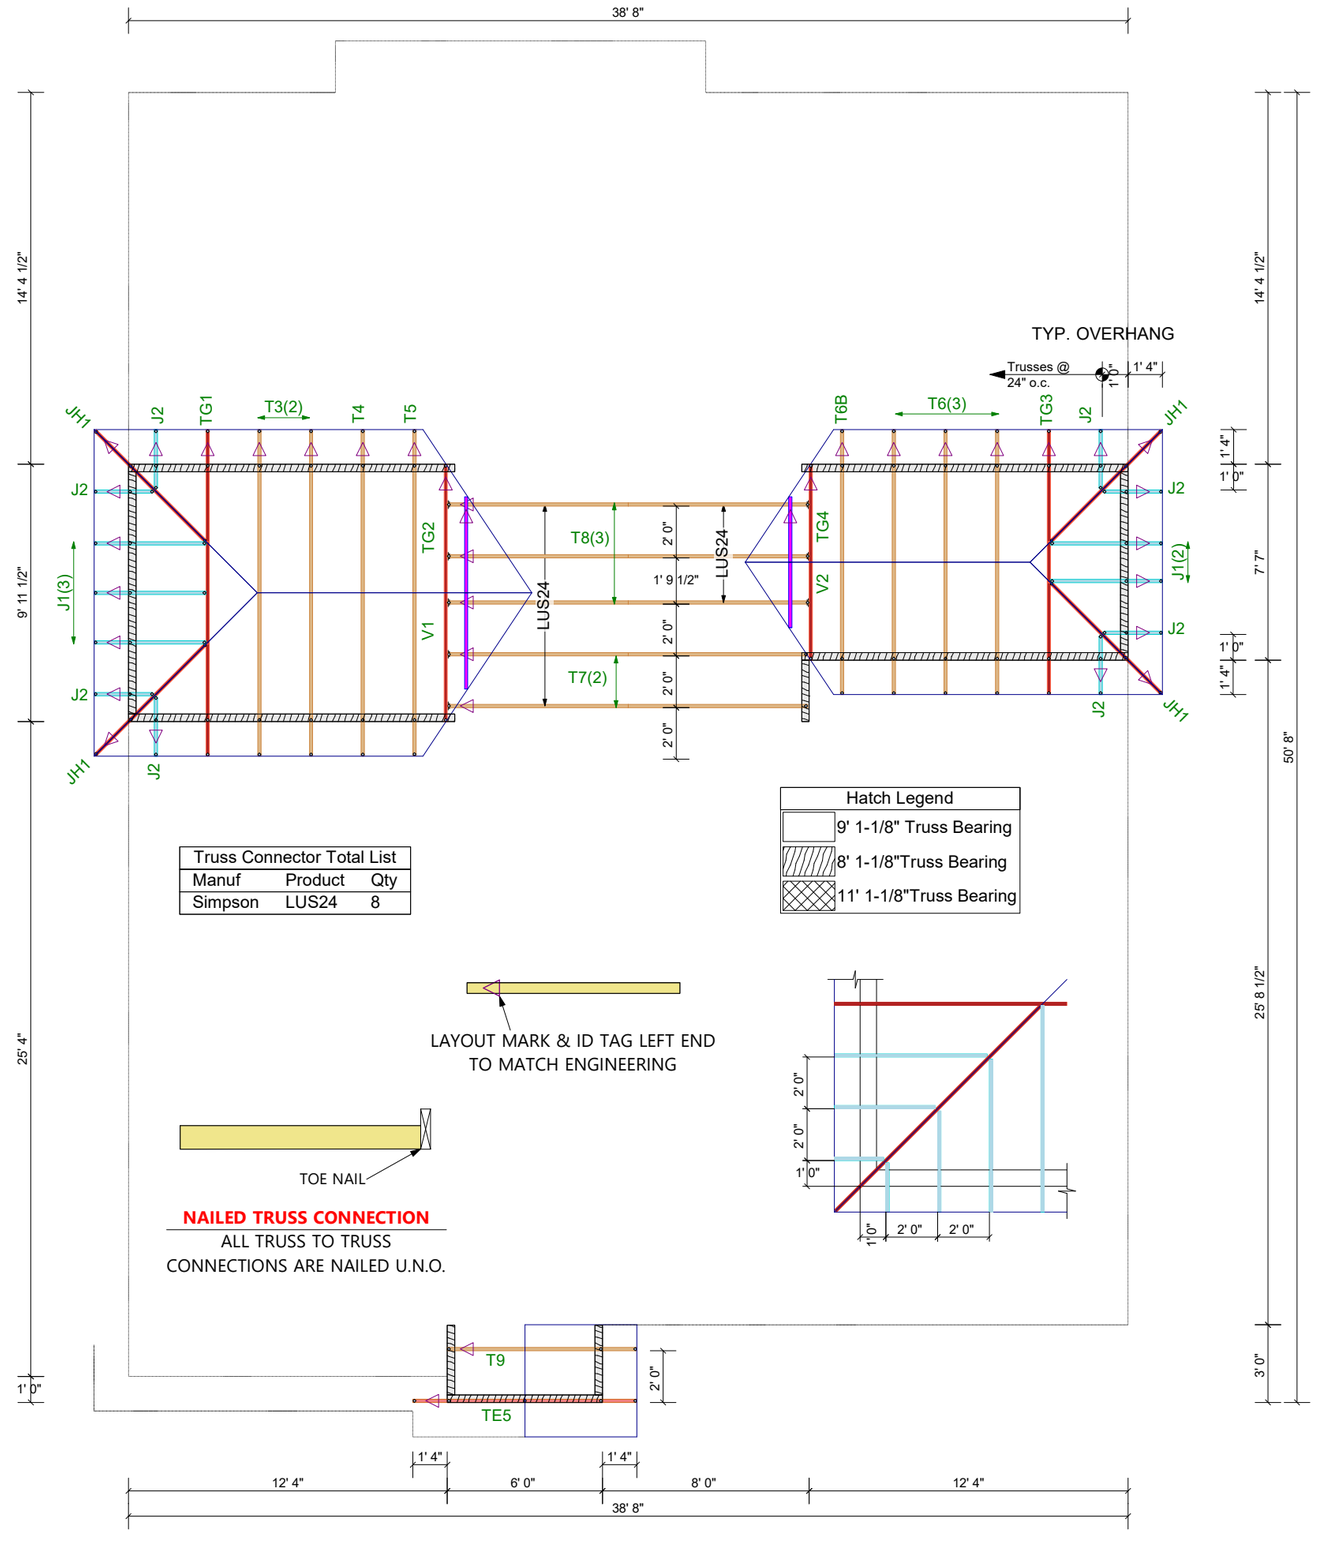


Truss Connector Total List		
Manuf	Product	Qty
Simpson	LUS24	8

Hatch Legend
9' 1-1/8" Truss Bearing
8' 1-1/8"Truss Bearing
11' 1-1/8"Truss Bearing

LAYOUT MARK & ID TAG LEFT END
TO MATCH ENGINEERING

TOE NAIL

NAILED TRUSS CONNECTION

ALL TRUSS TO TRUSS
CONNECTIONS ARE NAILED U.N.O.

84 LUMBER

84 Components
165 Industrial Blvd
Winter Haven FL 33880
United States
Office: 863-282-2184

Jaron Nagle

Nagle Residence

Job# - P06023

Location	1387-W. H.
Designer	MWB

DO NOT CUT, NOTCH, OR BORE HOLES
UNLESS SPECIFIC, WRITTEN PERMISSION IS PROVIDED BY
AN AUTHORIZED REPRESENTATIVE OF 84 LUMBER.

TRUSS INSTALLATION REQUIRES TEMPORARY AND
PERMANENT BRACING. GENERAL GUIDANCE IS PROVIDED
IN SBCA DOC's
B-1 and B-3. THESE ARE INCLUDED WITH EACH JOB IN
YOUR TRUSS PACKET.

Sheet # 1 of 1

Roof Truss Placement Plan

NOT TO SCALE

DESIGNED DATE

7/16/2026