


Digitally signed by Michael E. Driscoll PE
Date: 2026.07.06 09:59:53 -04'00'


2026.07.06
09:59:53
-04'00'

LOAD BEARING WALL OPENING FRAMING DETAIL

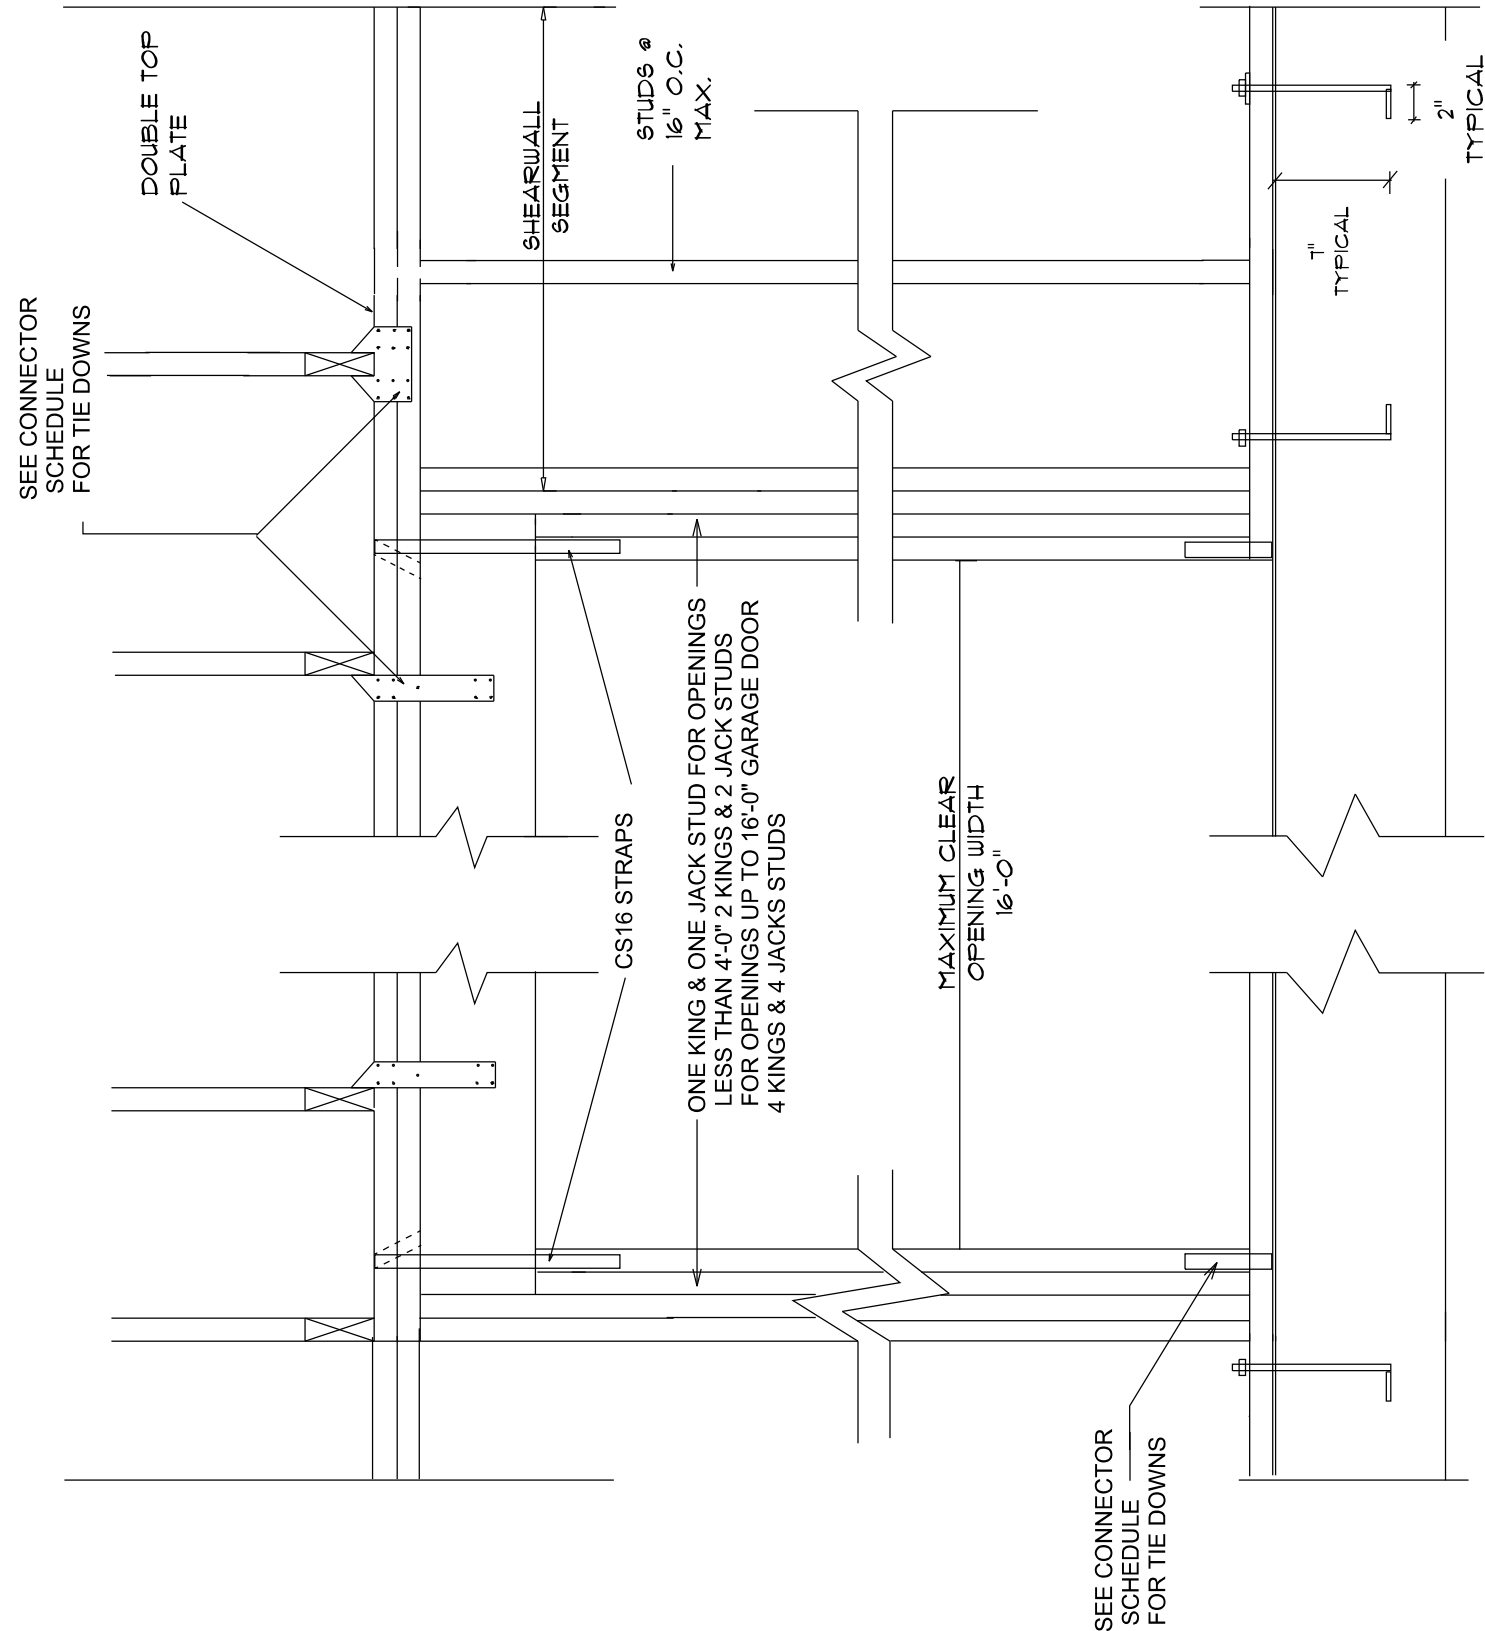


CONTINUOUS 2"x 4" MIN. VALLEY BLOCKING
(2) EACH 16d TOENAILS EACH END EACH PIECE.
ROOF SHEATHING FROM ADJACENT PLANES TO
BE CONNECTED TO COMMON RAFTERS & BLOCKING

SHEATHING MAY BE PROVIDED BETWEEN
MAIN ROOF TRUSSES & VALLEY SET TRUSSES

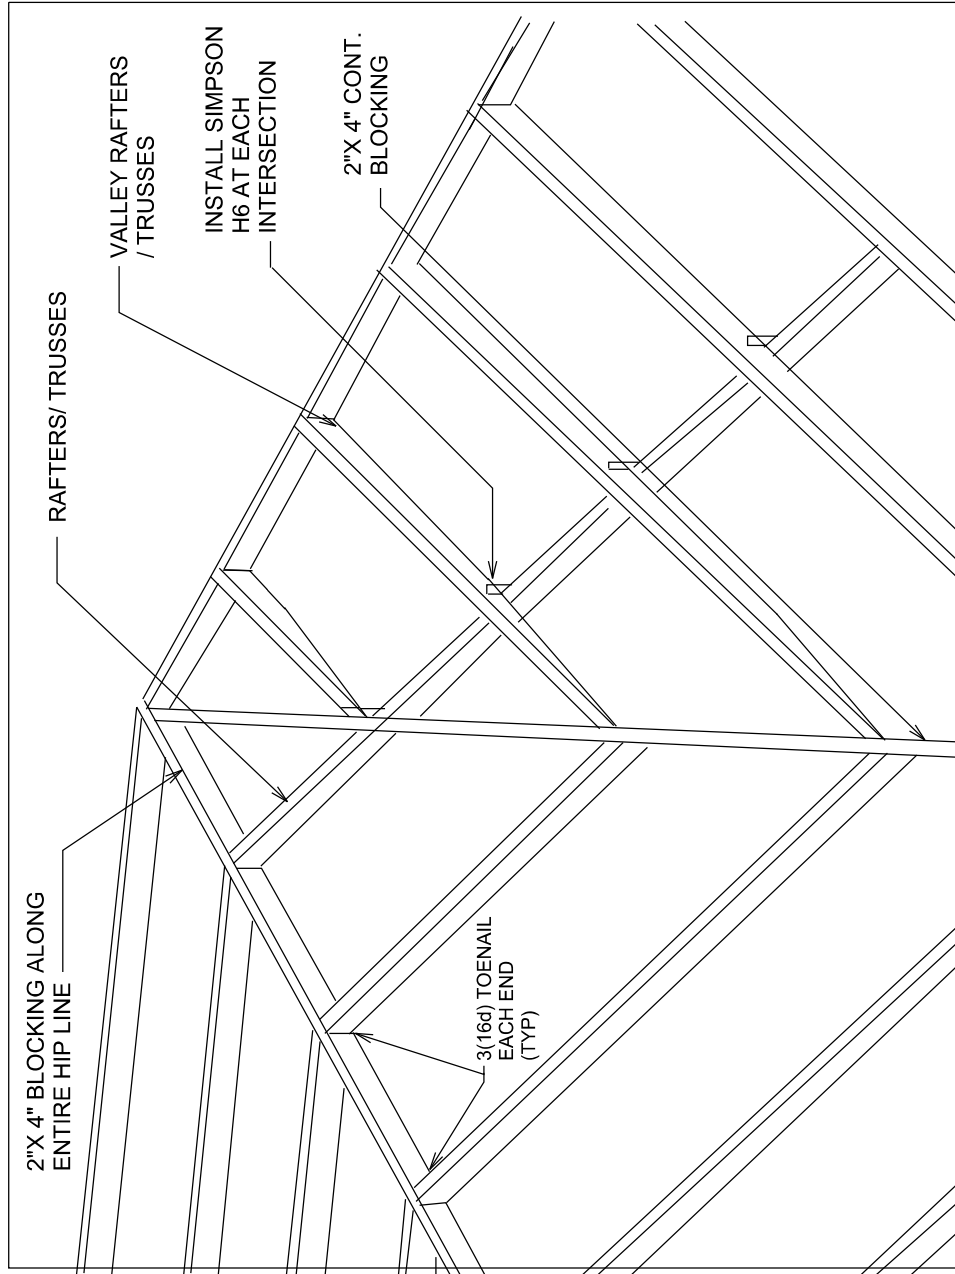


BEAM LAMINATE
IF APPLICABLE

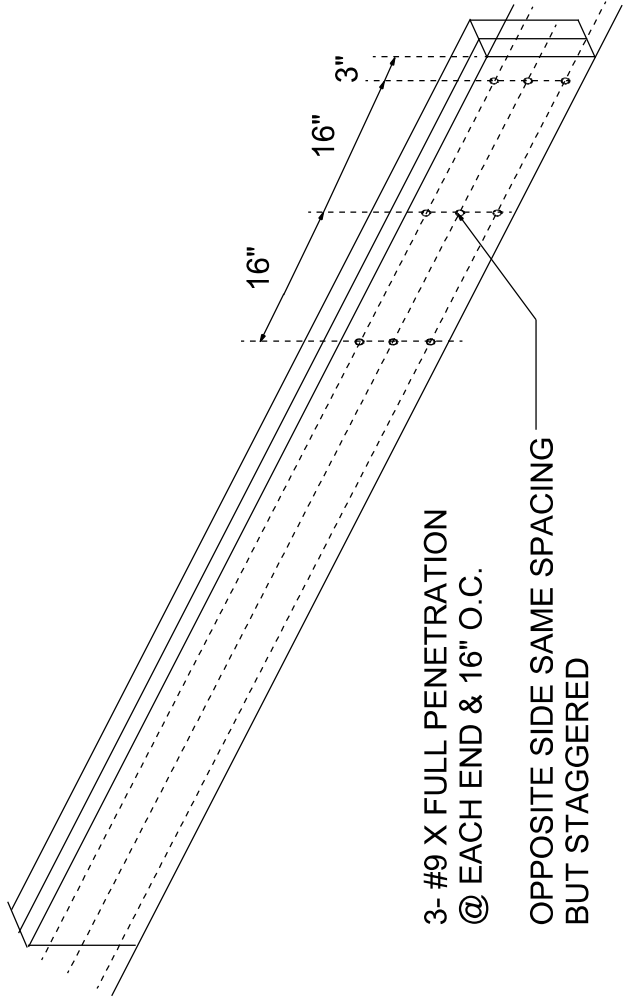

FRAMING GABLE END

NOTES:

- 1) Unbraced length of x-bracing may not exceed 10 ft. If length exceeds 10 ft., additional scabs are required.
- 2) Siding omitted for clarity.

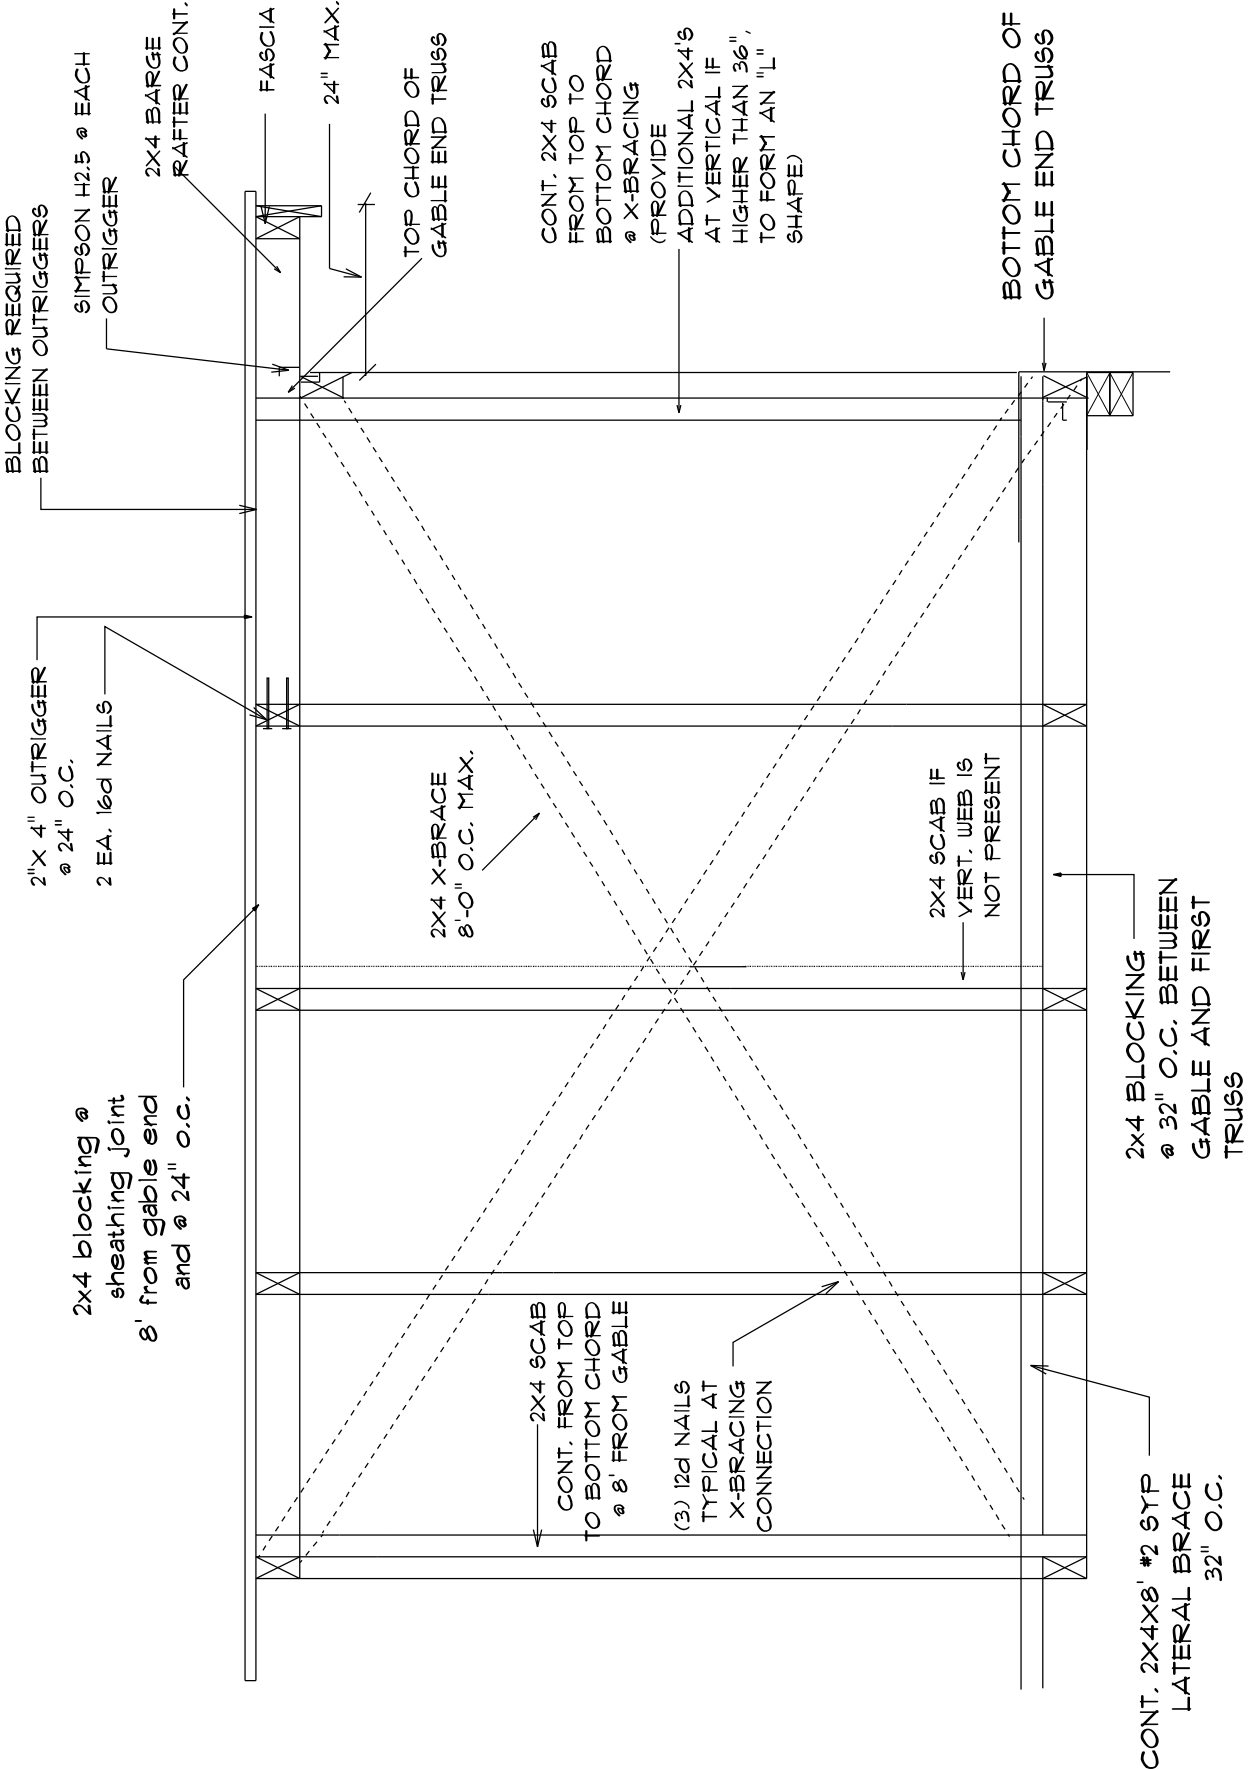

sheet

WL 2

DATE: 7-3-26

THEIRY-2
NW 249th ST
HIGH SPRINGS, FL 32637

MICHAEL E DRISCOLL PE
FL REG # 43922