


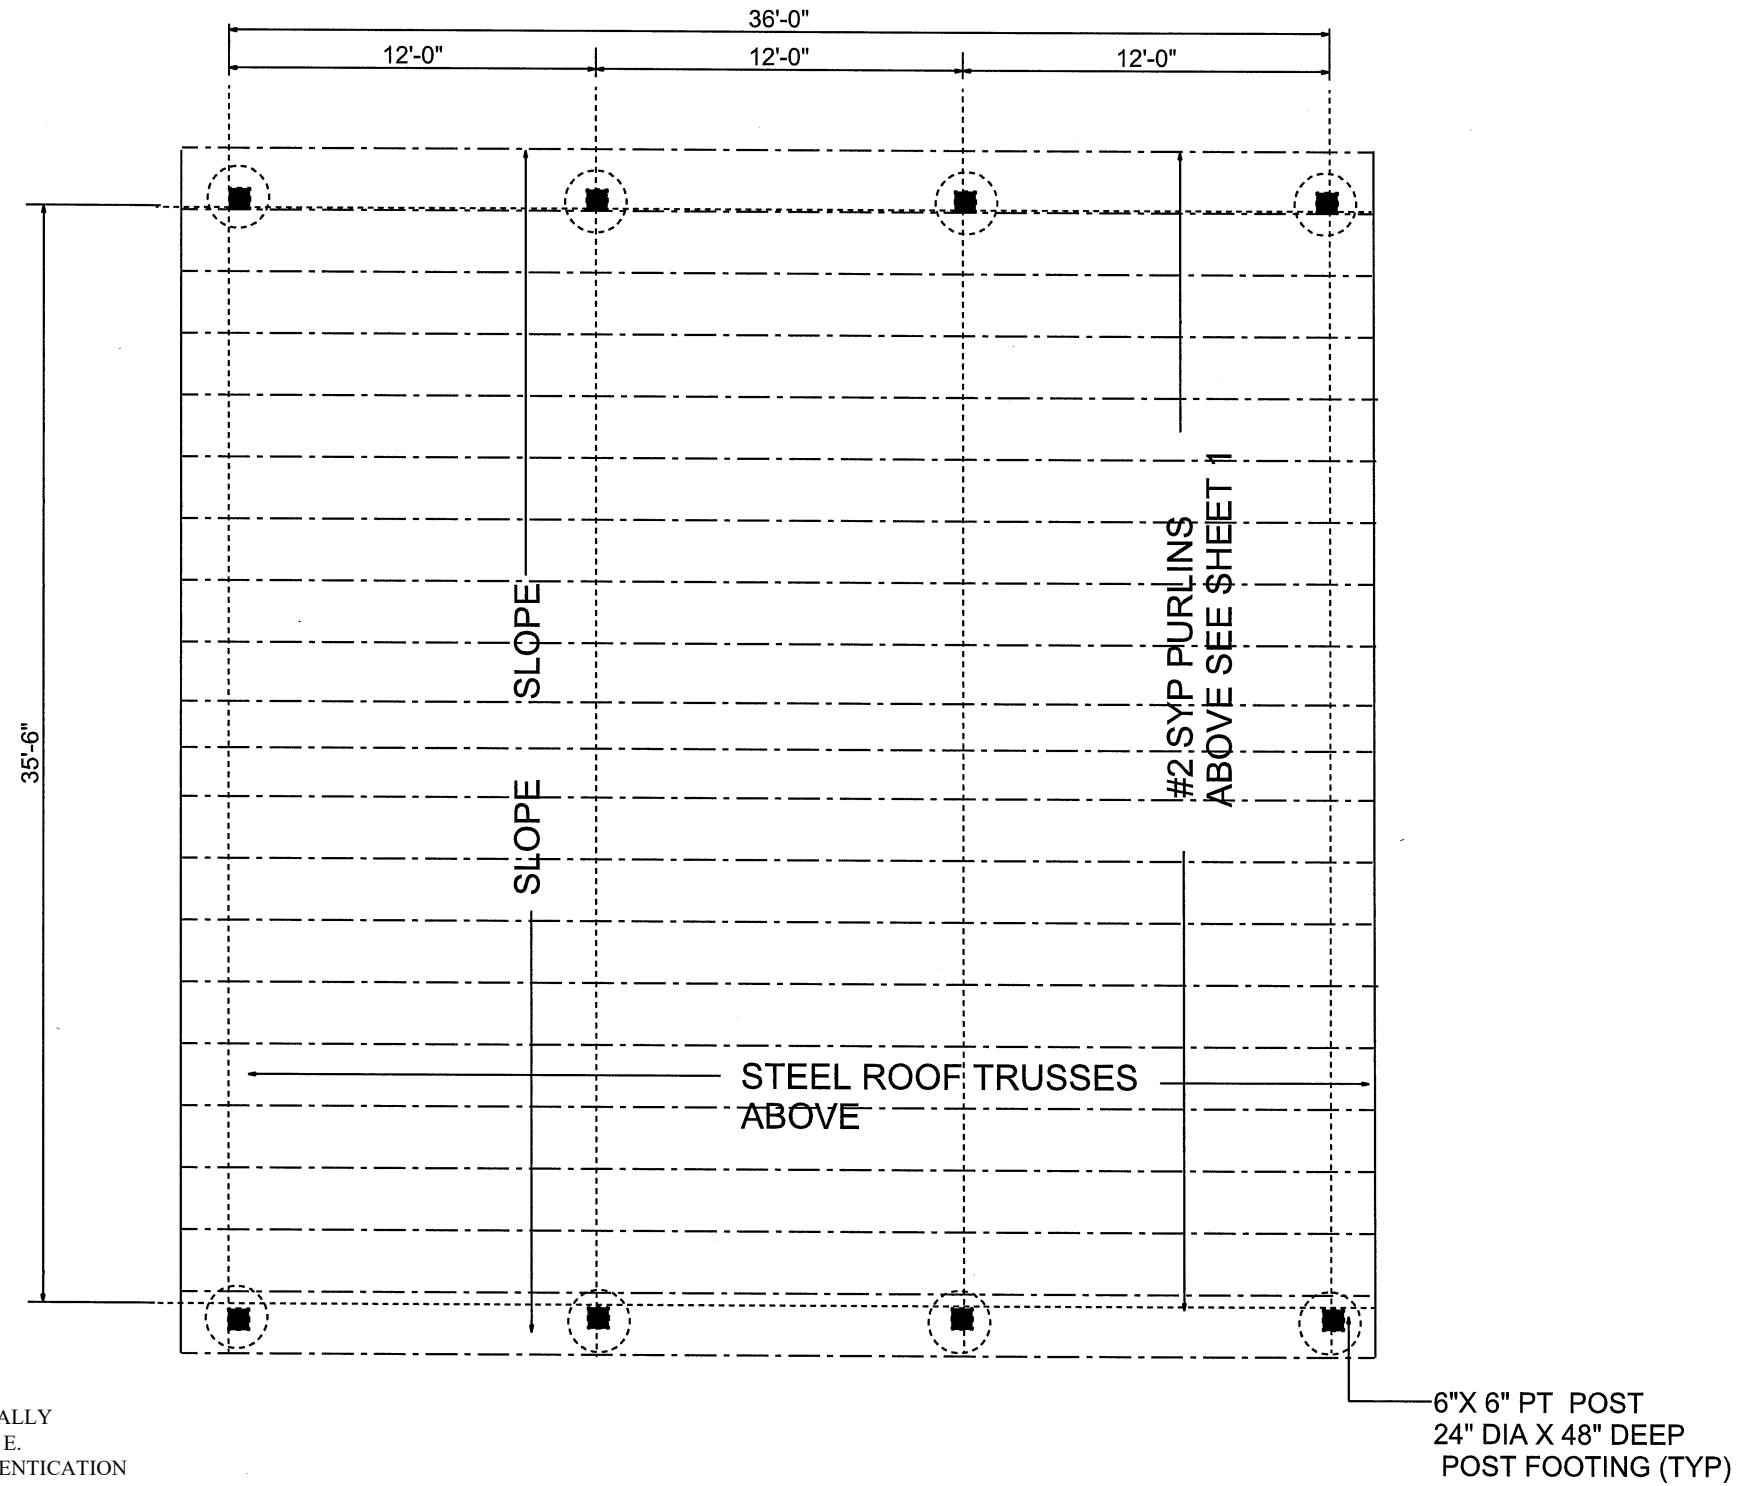

FOUNDATION & ROOF PLAN VIEW

3/16" = 1'-0"

Digitally
signed by
Michael E.
Driscoll PE
Date:
2026.09.11
14:08:03
-04'00'

THIS ITEM HAS BEEN ELECTRONICALLY
SIGNED AND SEALED BY MICHAEL E.
DRISCOLL, P.E. USING A SHA AUTHENTICATION
CODE. PRINTED COPIES OF THIS DOCUMENT ARE
NOT CONSIDERED SIGNED AND SEALED AND
THE SHA AUTHENTICATION CODE MUST BE
VERIFIED ON ANY ELECTRONIC COPIES ON 9.11.26

JEFF BROWN
947 SE CR 18
LAKE CITY, FL DB26-634
36' X 36' x 12-130- 7-14-26



DRISCOLL ENGINEERING, INC.
CONSULTING ENGINEERS
PO BOX 357577
GAINESVILLE, FL 32606
CA 8690
PH (352) 331-1513
FX (352) 505-3366